




OPAQUE FIBERGLASS ENTRY DOORS
SINGLE
INSWING / OUTSWING
"IMPACT"


GENERAL NOTES

1. This product has been evaluated and is in compliance with the 9th Edition (2026) Florida Building Code (FBC) structural requirements excluding the "High Velocity Hurricane Zone" (HVHZ).
2. Product anchors shall be as listed and spaced as shown on details. Anchor embedment to base material shall be beyond wall dressing or stucco.
3. When used in areas requiring wind borne debris protection, this product complies with FBC Sections 1609.1.2 & R301.2.1.2 and does not require an impact resistant covering. This product meets missile level "D" and includes Wind Zone 3 as defined in ASTM E1996.
4. For 2x stud framing construction, anchoring of these units shall be the same as that shown for 2x buck masonry construction.
5. Site conditions that deviate from the details of this drawing require further engineering analysis by a licensed engineer or registered architect.

TABLE OF CONTENTS	
SHEET #	DESCRIPTION
1	Typical Elevations, Design Pressures & General Notes
2	Door Panel Details
3	Horizontal & Vertical Cross Sections (2X Buck)
4	Horizontal & Vertical Cross Sections (1X Buck)
5	Horizontal & Vertical Cross Sections (Direct to Masonry)
6	Vertical Cross Sections (Thresholds)
7	Buck & Frame Anchoring & Hardware Details
8	Bill of Materials & Components

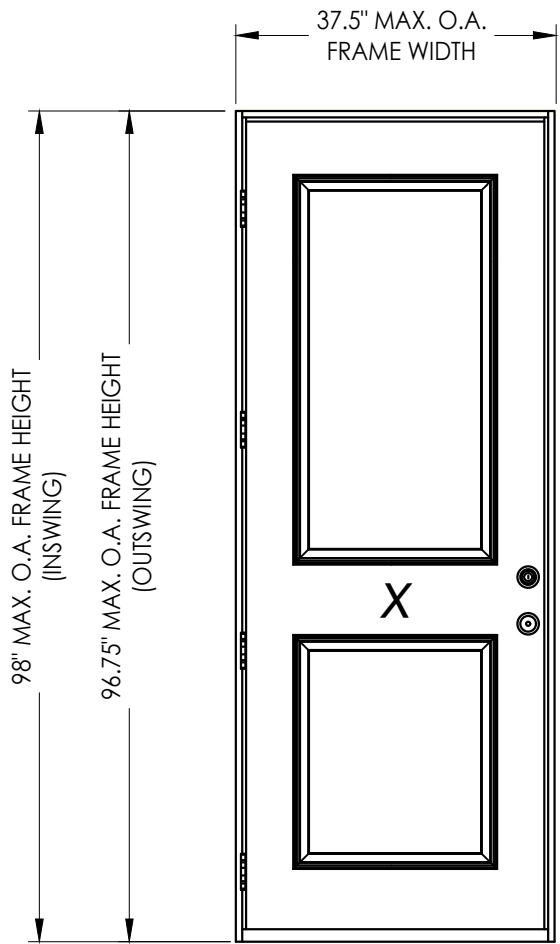

CONFIGURATION	MAX. FRAME DIMENSION	DESIGN PRESSURE (PSF)		DESIGN PRESSURE (PSF)	
		INSWING		OUTSWING	
		POSITIVE	NEGATIVE	POSITIVE	NEGATIVE
X	37.5" x 98.0"	+60.0	-60.0	+60.0	-60.0

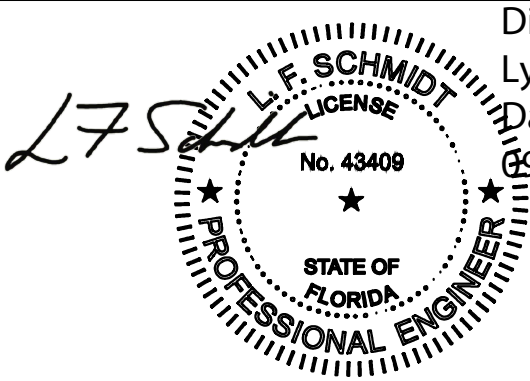

Digitally signed by
Lyndon F Schmidt
Date: 2026.07.20
09:48:32 -04'00'

This item has been digitally signed and sealed by
L. F. Schmidt, P.E. on the date adjacent to the seal.
Printed copies of this document are not
considered signed and sealed and the signature
must be verified on any electronic copies.

THIS PRODUCT APPROVAL IS VALID
ONLY FOR THE STATE OF FLORIDA

Documents Prepared By:
Lyndon F. Schmidt
P.E. No. 43409

TRIMLITE
FIBERGLASS DOORS

PART OR ASSEMBLY:
TYPICAL ELEVATION, DESIGN
PRESSURES & GENERAL NOTES

1

7/01/26

DATE

UPDATE TO 9TH ED. (2026) FBC

LFS

BY

NO.

REVISIONS

DATE: 6/17/25

SCALE: N.T.S.

DWG. BY: RW

CHK. BY: LFS


DRAWING NO.: FL-46830.7

SHEET 1 OF 8


RW

BUILDING CONSULTANTS, INC.
P.O. Box 230, Valrico, FL 33595
Phone No.: 813.659.9197
FBPE Registry No. 9813



Z:\2023 FBC Drawings\Trimlite\FL-46830 R3\FL-46830.7.dwg

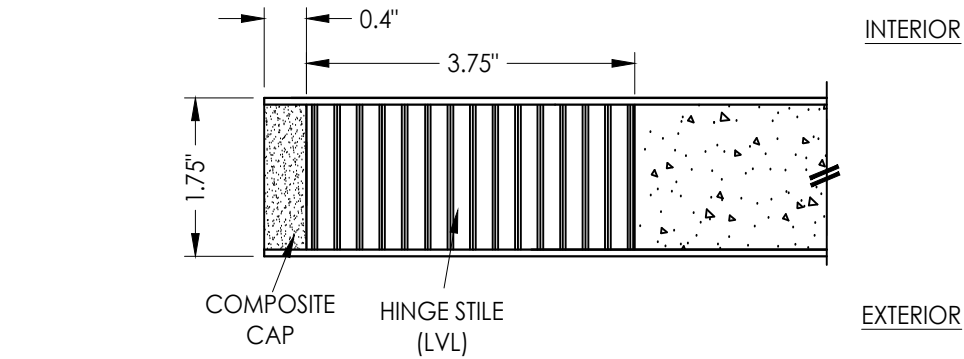

1
2 HORIZONTAL CROSS SECTION

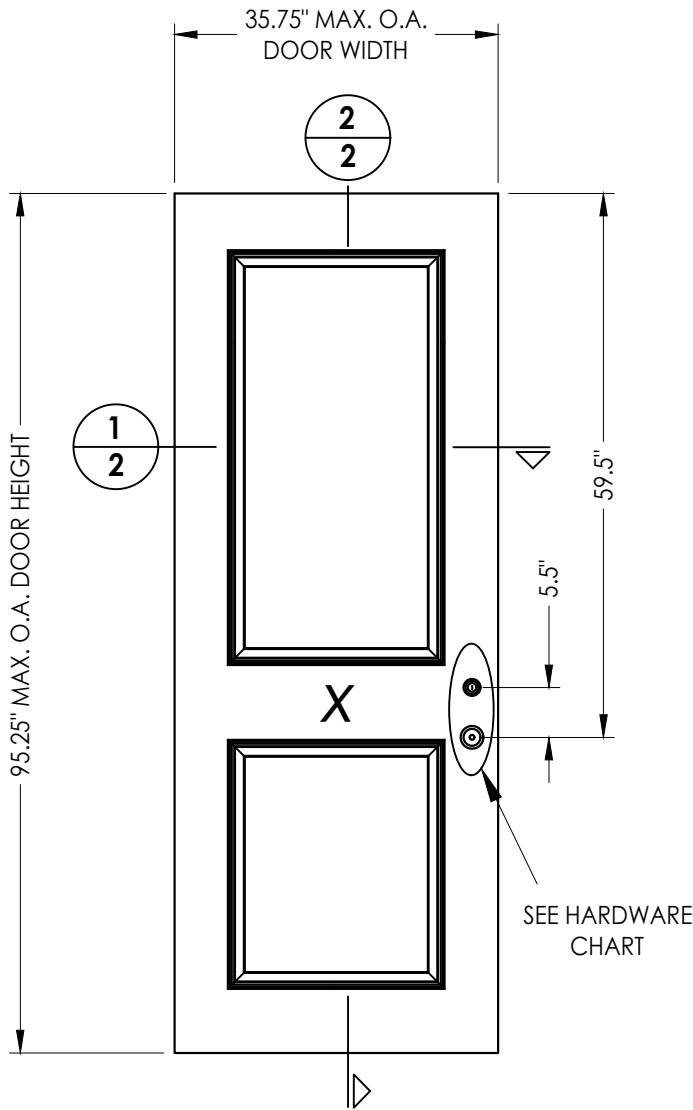

HARDWARE TABLE		
MANUFACTURER	MODEL	
KWIKSET	KNOB:	SIGNATURE SERIES
	DEADBOLT:	SIGNATURE SERIES (980)
SCHLAGE	KNOB:	F51
	DEADBOLT:	B60N
YALE	KNOB:	YE SERIES
	DEADBOLT:	YE SERIES

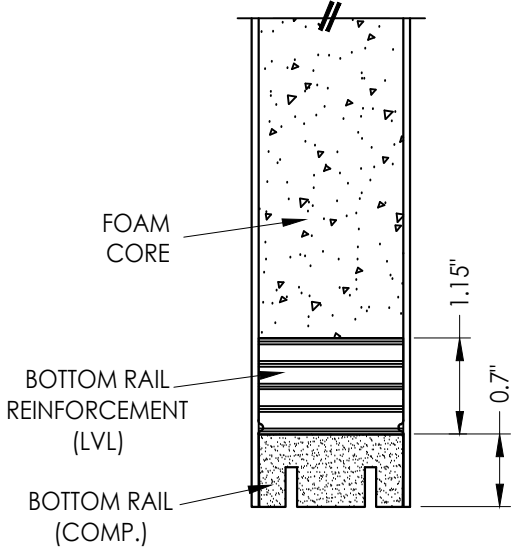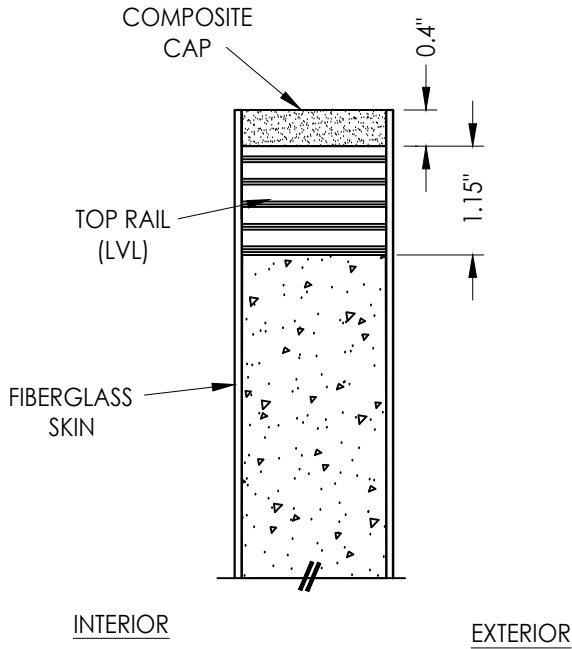

2
2 VERTICAL CROSS SECTION

FIBERGLASS DOOR SKIN: MIN. 0.090" THK.
CORE MATERIAL: POLYURETHANE FOAM (1.9 PCF MIN.)

Documents Prepared By:
Lyndon F. Schmidt
P.E. No. 43409

RW BUILDING CONSULTANTS, INC.
P.O. Box 230, Valrico, FL 33595
Phone No.: 813.659.9197
FBPE Registry No. 9813

PRODUCT:
TRIMLITE
FIBERGLASS DOORS

PART OR ASSEMBLY:
DOOR PANEL DETAILS

NO.	DATE	DESCRIPTION
1	7/01/26	UPDATE TO 9TH ED. (2026) FBC

DATE: 6/17/25



SCALE: N.T.S.

DWG. BY: RW


CHK. BY: LFS

DRAWING NO.:
FL-46830.7


SHEET 2 OF 8

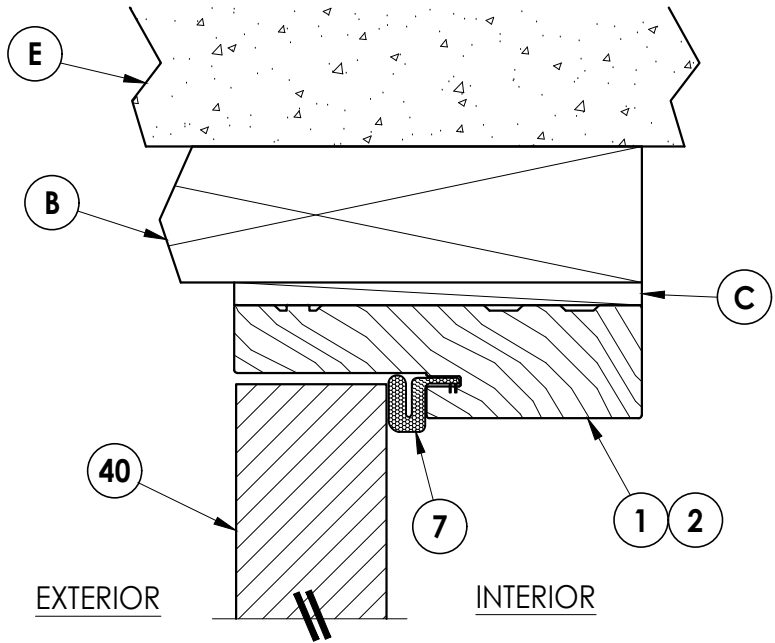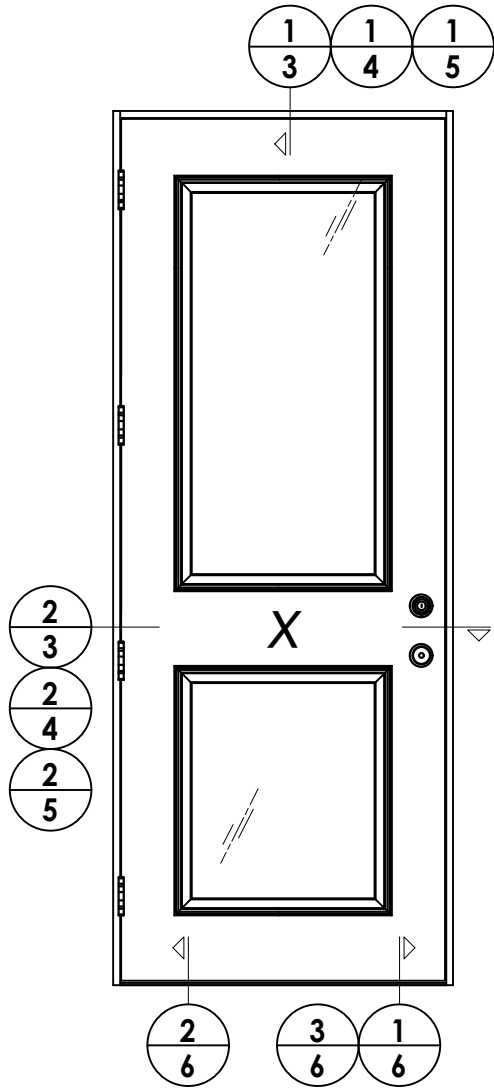


1
3 VERTICAL CROSS SECTION
Outswing shown (Inswing similar)

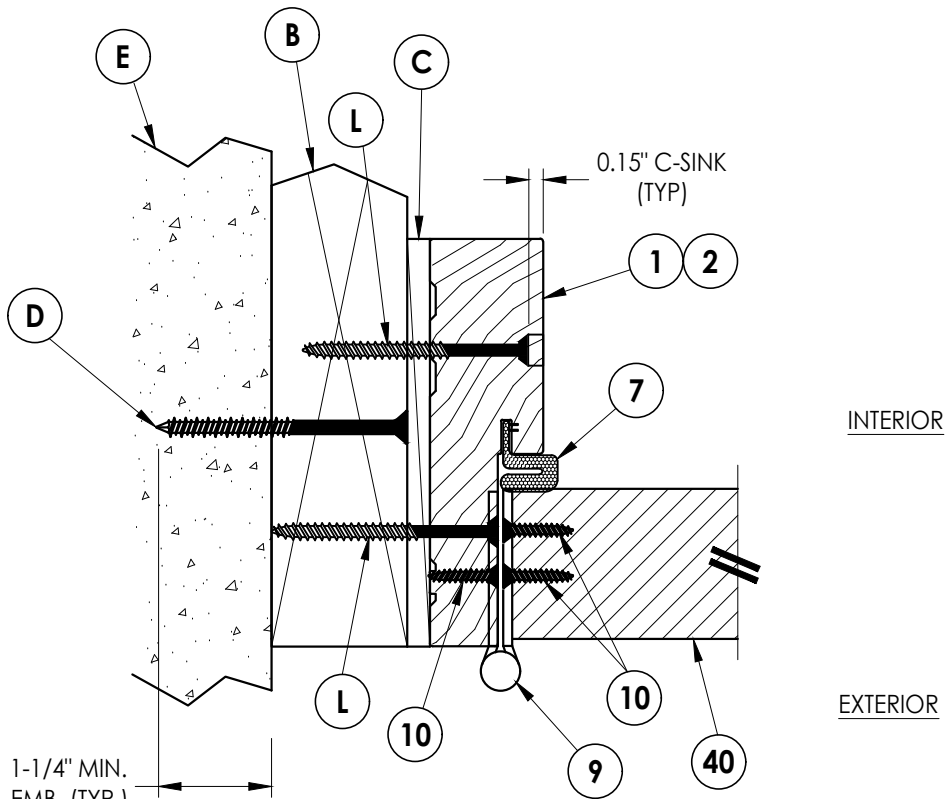


2
3 HORIZONTAL CROSS SECTION
Outswing shown (Inswing similar)

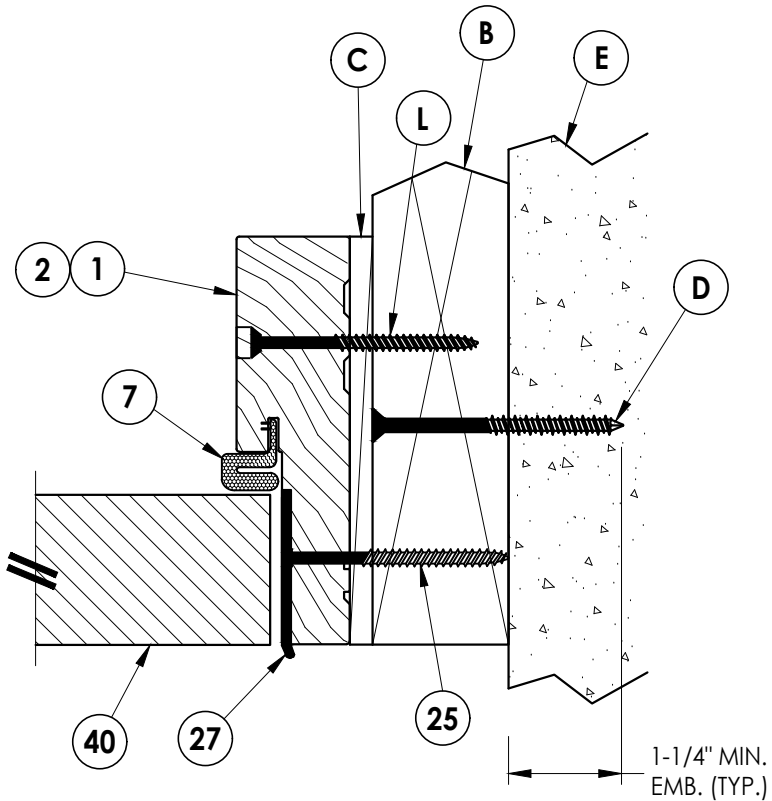

Documents Prepared By: Lyndon F. Schmidt P.E. No. 43409			BUILDING CONSULTANTS, INC. P.O. Box 230, Valrico, FL 33595 Phone No.: 813.659.9197 FBPE Registry No. 9813		
PRODUCT: TRIMLITE FIBERGLASS DOORS			PART OR ASSEMBLY: HORIZONTAL & VERTICAL CROSS SECTIONS (2X BUCK)		
DATE: 6/17/25			REVISIONS		
SCALE: N.T.S.					
DWG. BY: RW					
CHK. BY: LFS					
DRAWING NO.: FL-46830.7					
SHEET 3 OF 8					

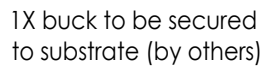

1 4 **VERTICAL CROSS SECTION** Outswing shown (Inswing similar)

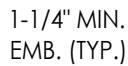


2 **HORIZONTAL CROSS SECTION**
4 Outswing shown (Inswing similar)


[illegible]

Documents Prepared By:
Lyndon F. Schmidt
P.E. No. 43409


R²W BUILDING CONSULTANTS, INC.
P.O. Box 230, Valrico, FL 33595
Phone No.: 813.659.9197
FBPE Registry No. 9813

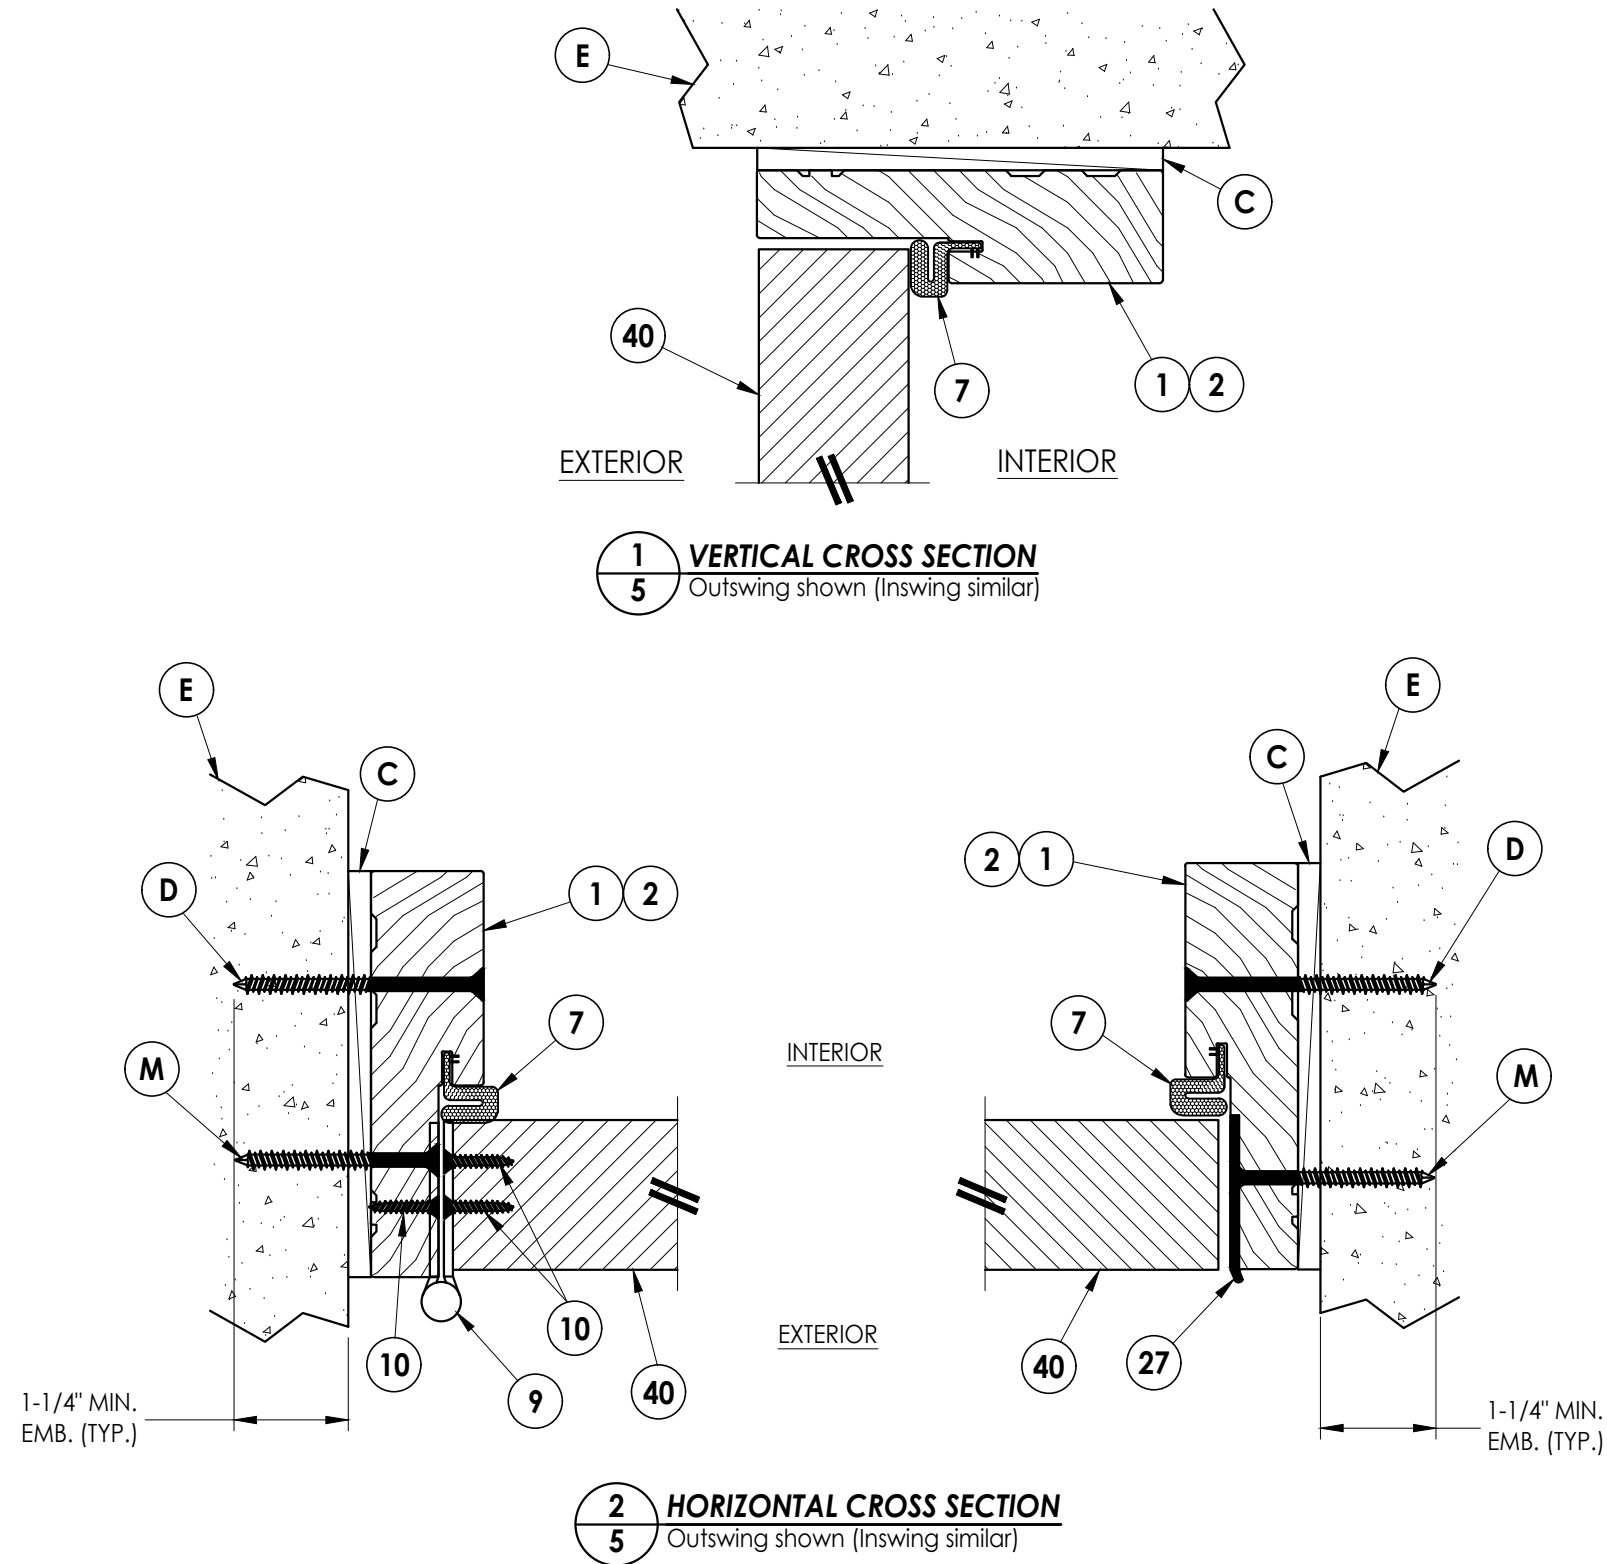[illegible]


Z:\2023 FBC Drawings\Trimlite\FL-46830 R3\FL-46830.7.dwg

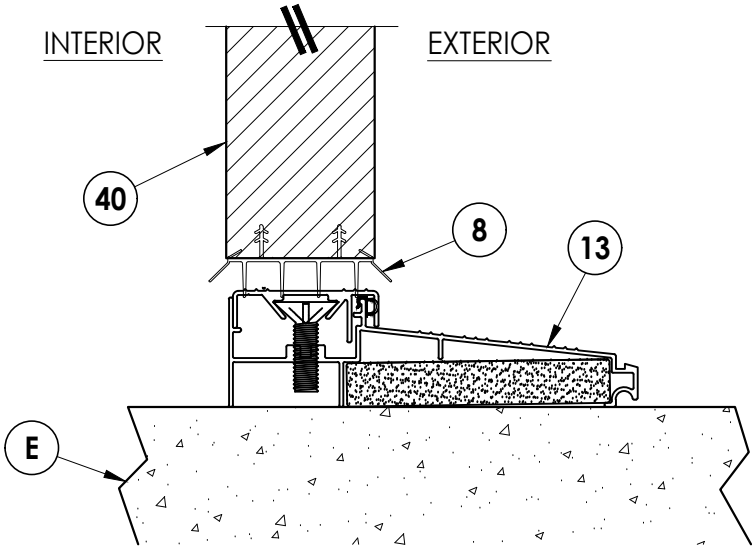

1
6 **VERTICAL CROSS SECTION**
Inswing Threshold

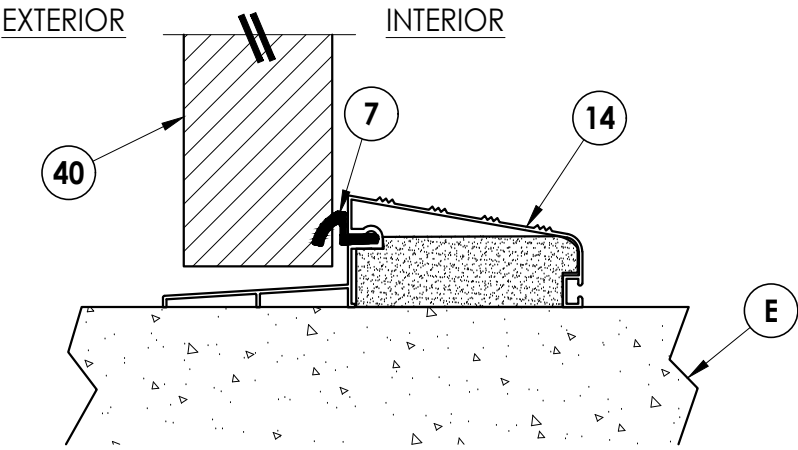


2
6 **VERTICAL CROSS SECTION**
Outswing Threshold

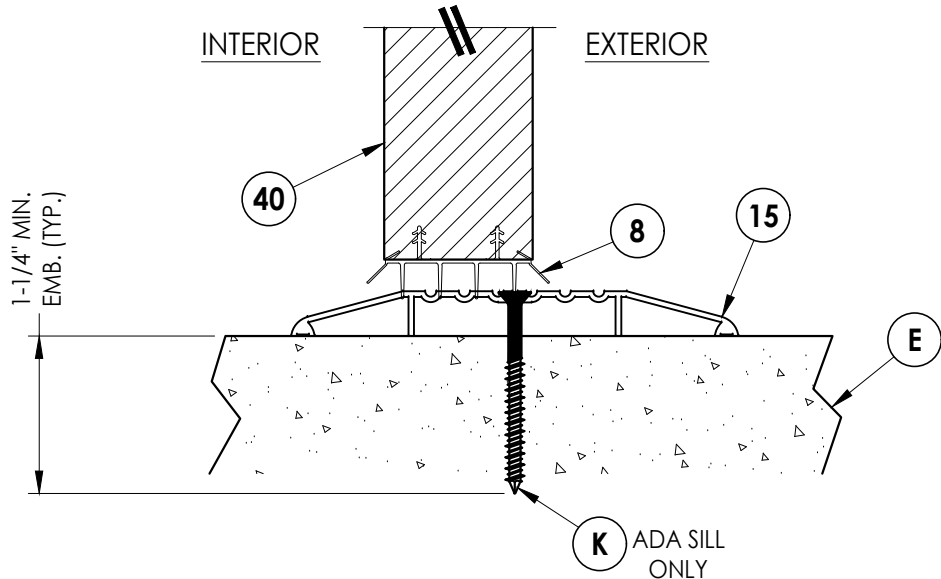


3
6 **VERTICAL CROSS SECTION**
ADA Threshold

Documents Prepared By: Lyndon F. Schmidt P.E. No. 43409		BUILDING CONSULTANTS, INC. P.O. Box 230, Valrico, FL 33595 Phone No.: 813.659.9197 FBPE Registry No. 9813	
PRODUCT: TRIMLITE FIBERGLASS DOORS		PART OR ASSEMBLY: VERTICAL CROSS SECTIONS (THRESHOLDS)	

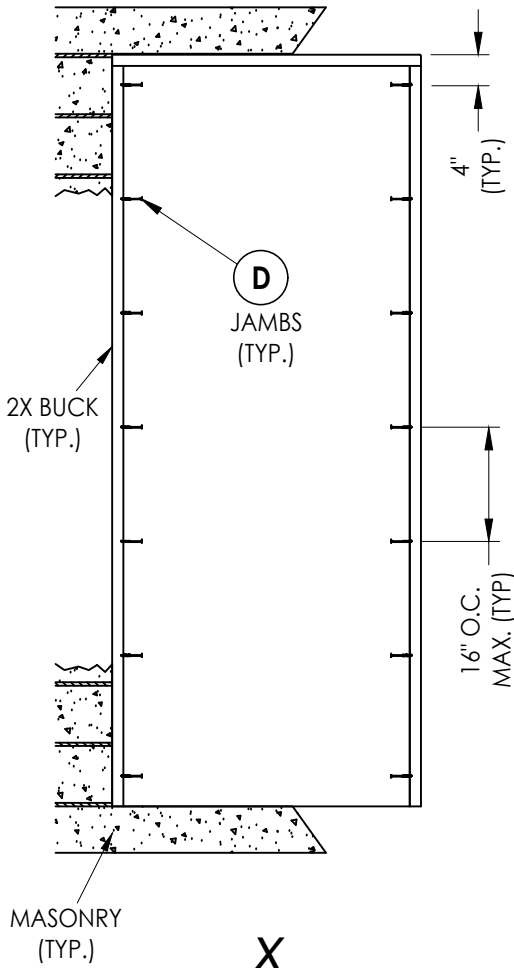


2X BUCK ANCHORING


FRAME CORNERS ATTACHED w/
#7 X 2" DRYWALL SCREWS:
(2) @ HEAD & (2) @ SILL (TYP.)

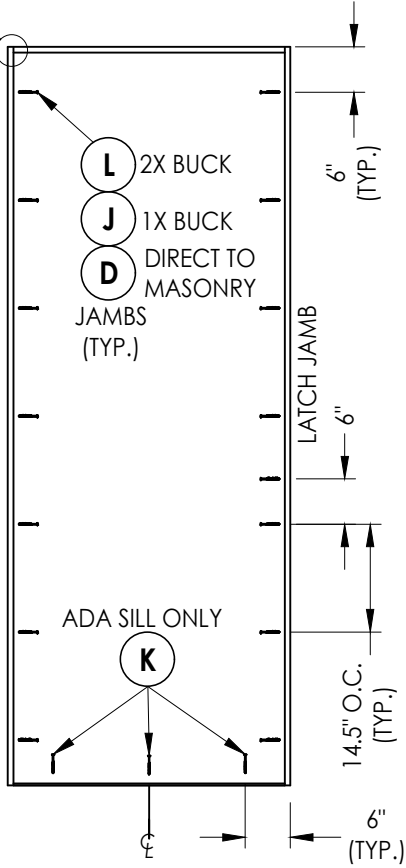


FRAME ANCHORING

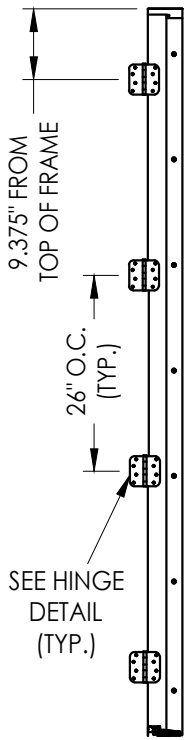


HINGE JAMB

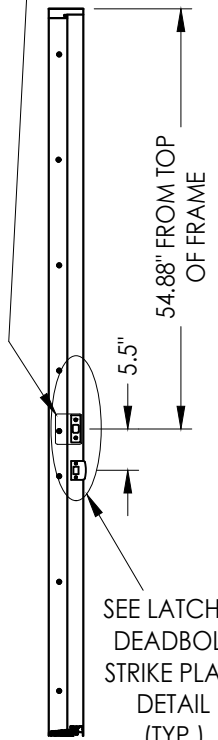


STRIKE JAMB

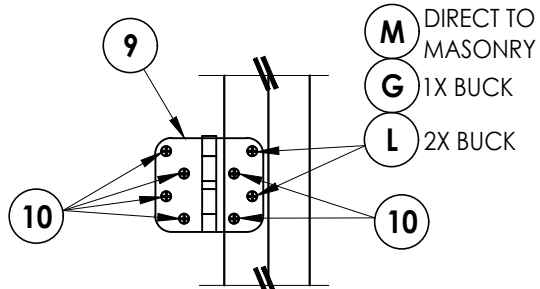


**HINGE DETAIL
INSWING**

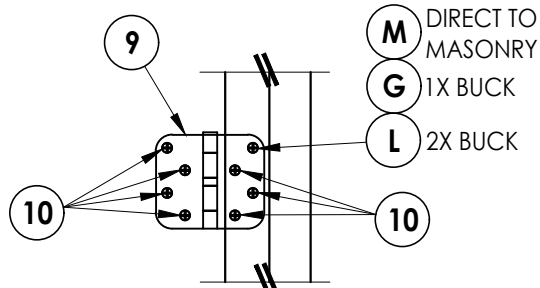

**HINGE DETAIL
OUTSWING**

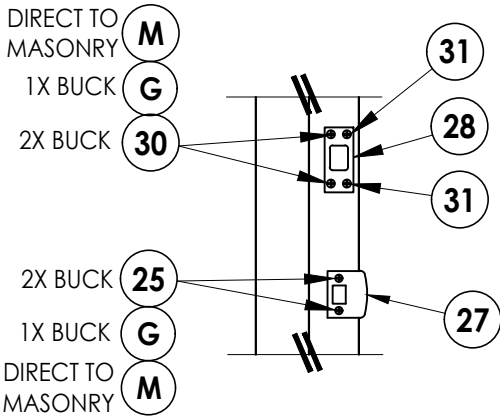

KWIKSET HARDWARE

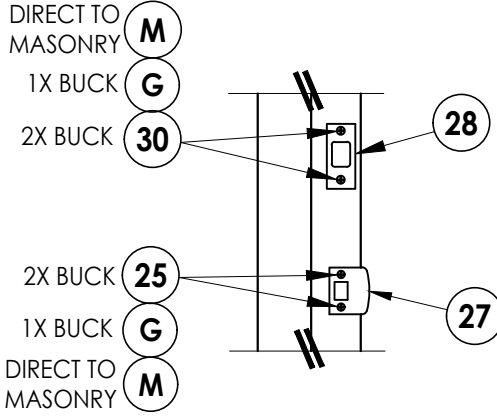

SCHLAGE/YALE HARDWARE

LATCH & DEADBOLT STRIKE PLATE DETAILS

HARDWARE DETAILS

Documents Prepared By:
Lyndon F. Schmidt
P.E. No. 43409

RW BUILDING CONSULTANTS, INC.
P.O. Box 230, Valrico, FL 33595
Phone No.: 813.659.9197
FBPE Registry No. 9813

PRODUCT: TRIMLITE
FIBERGLASS DOORS

PART OR ASSEMBLY:
BUCK & FRAME ANCHORING
& HARDWARE DETAILS

NO.	DATE	REVISIONS
1	7/01/26	UPDATE TO 9TH ED. (2026) FBC
LFS	BY	

DATE: 6/17/25

SCALE: N.T.S.

DWG. BY: RW

CHK. BY: LFS

DRAWING NO.:

FL-46830.7

SHEET 7 OF 8

BILL OF MATERIALS		
ITEM #	DESCRIPTION	MATERIAL
A	1X BUCK (G >= 0.42)	WOOD
B	2X BUCK (G >= 0.42)	WOOD
C	1/4" MAX. SHIM SPACE	-
D	1/4" X 2-3/4" PFH DeWALT OR ITW CONCRETE SCREW	STEEL
E	MASONRY - 3,000 PSI MIN. CONCRETE CONFORMING TO ACI 301 OR HOLLOW BLOCK CONFORMING TO ASTM C90	CONCRETE
G	3/16" X 3-1/4" PFH ITW CONCRETE SCREW	STEEL
J	1/4" X 3-3/4" PFH DeWALT OR ITW CONCRETE SCREW	STEEL
K	1/4" X 2-1/4" PFH ITW CONCRETE SCREW	STEEL
L	#10 X 2-1/2" PFH WOOD SCREW (1.15" MIN. EMBEDMENT)	STEEL
M	3/16" X 2-1/4" PFH ITW CONCRETE SCREW	STEEL
1	WOOD JAMB (FINGER JOINTED PINE)	WOOD
2	COMPOSITE JAMB	COMP
7	WEATHERSTRIP	FOAM
8	SWEEP	VINYL
9	4" X 4" HINGE	STEEL
10	#9 X 3/4" PFH WOOD SCREW	STEEL
13	INSWING THRESHOLD	ALUM/COMP
14	OUTSWING THRESHOLD	ALUM/COMP
15	ADA THRESHOLD	ALUM
25	#8 X 2-1/2" PFH WOOD SCREW	STEEL
27	LATCH STRIKE PLATE	STEEL
28	DEADBOLT STRIKE PLATE	STEEL
30	#12 X 2-1/2" PFH WOOD SCREW	STEEL
31	#8 X 1/2" PFH WOOD SCREW	STEEL
40	DOOR PANEL	-






CONCRETE ANCHOR NOTES:

1. Concrete anchor locations at the corners may be adjusted to maintain the min. edge distance to mortar joints.
2. Concrete anchor locations noted as "MAX. ON CENTER" must be adjusted to maintain the min. edge distance to mortar joints, additional concrete anchors may be required to ensure the "MAX. ON CENTER" dimension are not exceeded.
3. Concrete anchor table:

ANCHOR TYPE	ANCHOR SIZE	MIN. EMBEDMENT	MIN. CLEARANCE TO MASONRY EDGE	MIN. CLEARANCE TO ADJACENT ANCHOR
ITW BUILDEX TAPCON®	3/16"	1-1/4"	3"	1-1/2"
	1/4"	1-1/4"	2"	4"
DeWALT ULTRACON®	1/4"	1-1/4"	1"	4"

WOOD SCREW INSTALLATION NOTES:

1. Maintain a minimum 5/8" edge distance, 1" end distance, & 1" o.c. spacing of wood screws to prevent the splitting of wood.

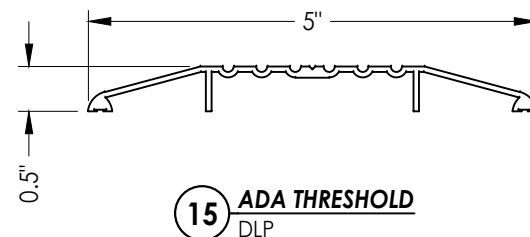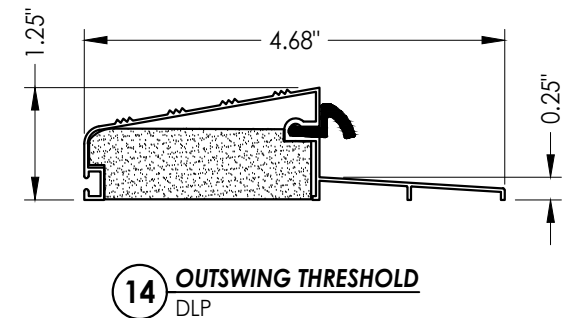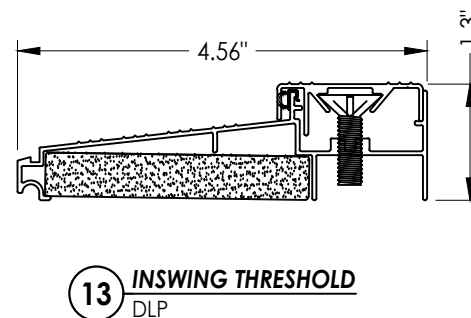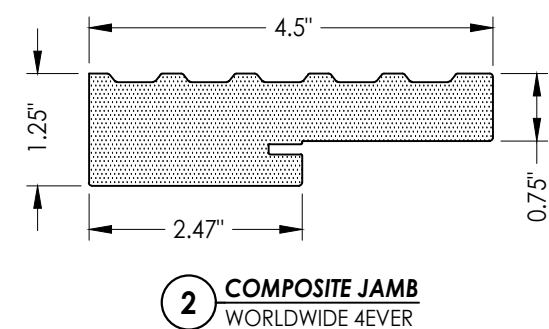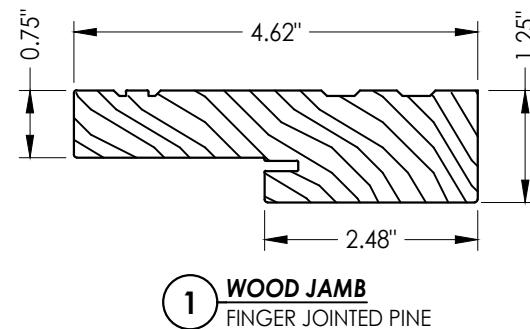[illegible]