


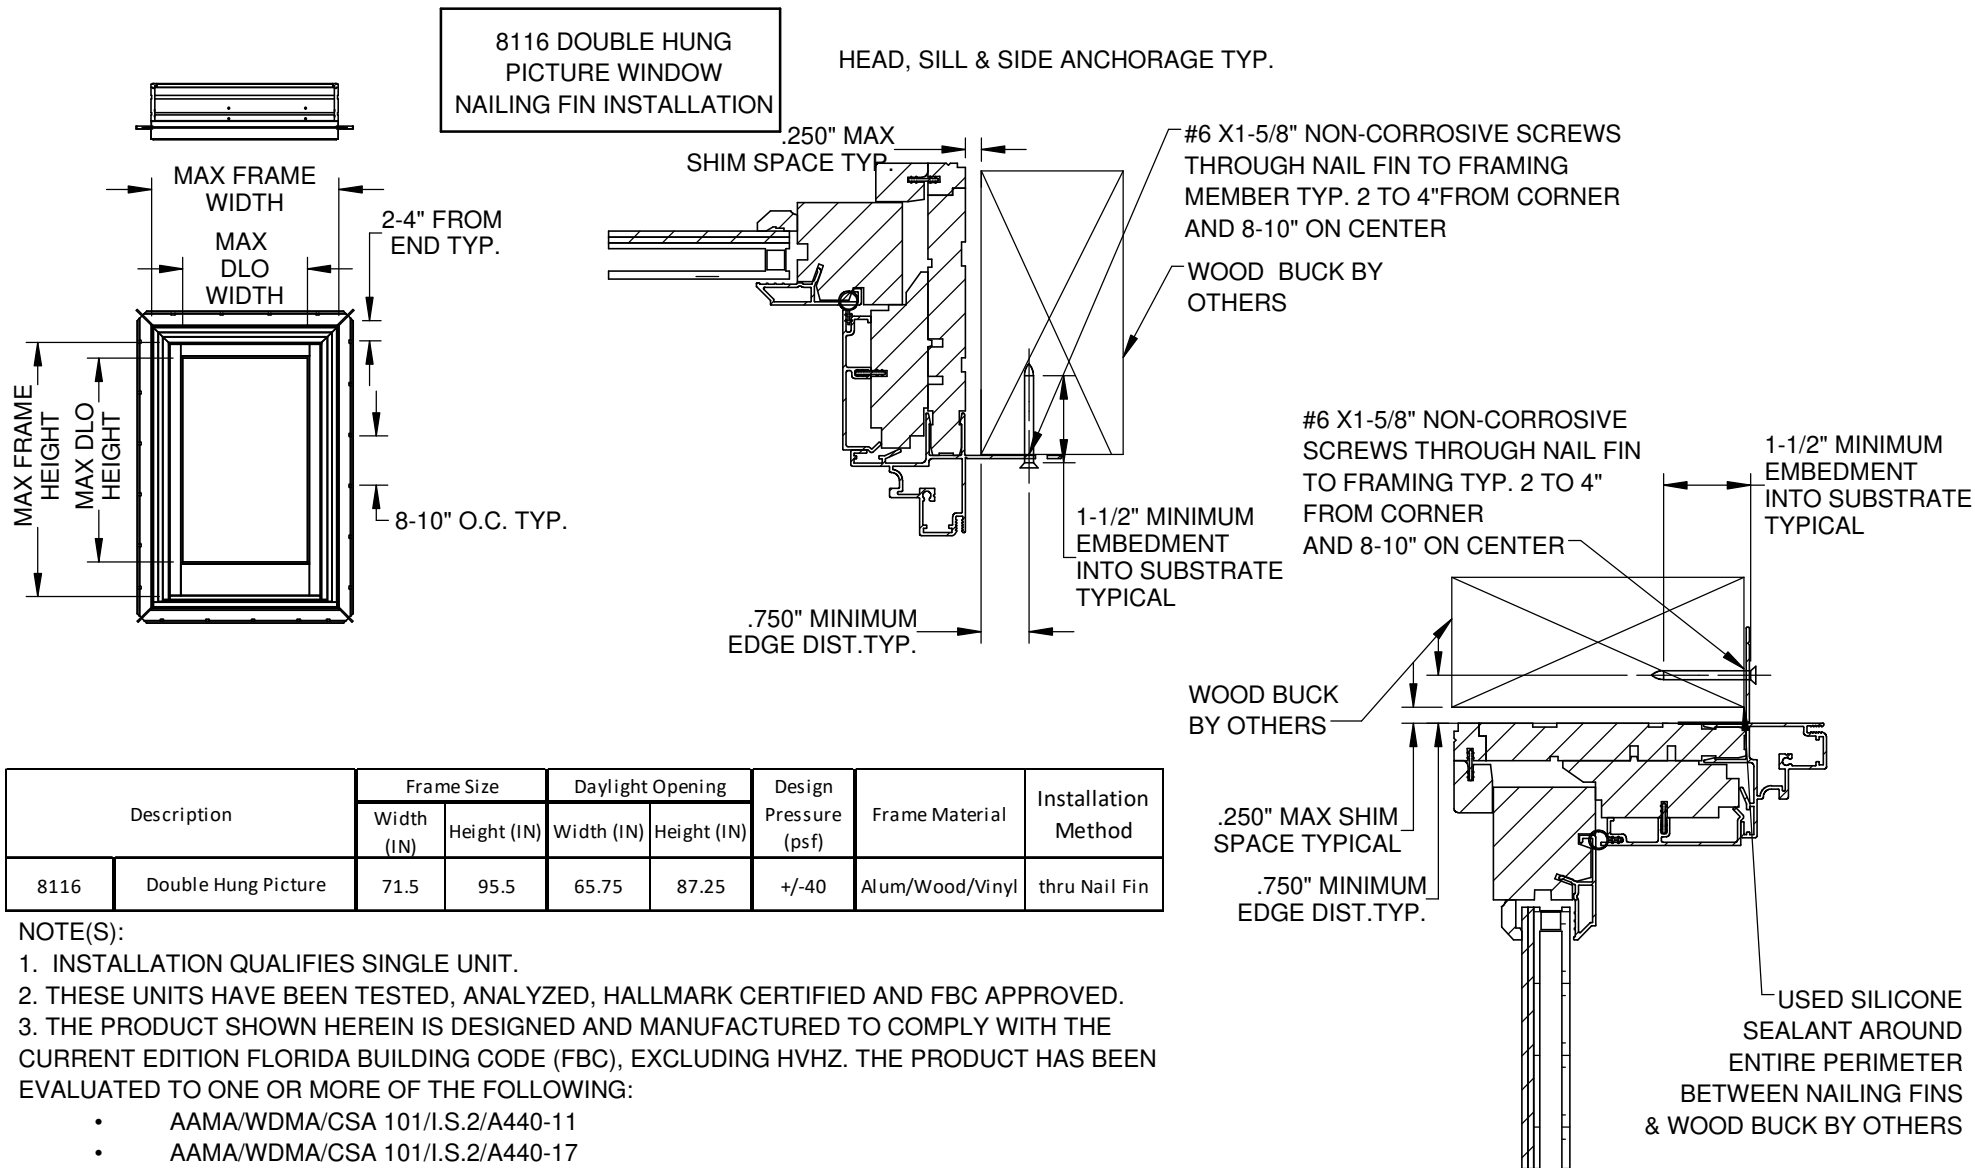

Description		Frame Size		Daylight Opening		Design Pressure (psf)	Frame Material	Installation Method
		Width (IN)	Height (IN)	Width (IN)	Height (IN)			
8116	Double Hung Picture	71.5	95.5	65.75	87.25	+/-40	Alum/Wood/Vinyl	thru Nail Fin

NOTE(S):

1. INSTALLATION QUALIFIES SINGLE UNIT.
2. THESE UNITS HAVE BEEN TESTED, ANALYZED, HALLMARK CERTIFIED AND FBC APPROVED.
3. THE PRODUCT SHOWN HEREIN IS DESIGNED AND MANUFACTURED TO COMPLY WITH THE CURRENT EDITION FLORIDA BUILDING CODE (FBC), EXCLUDING HVHZ. THE PRODUCT HAS BEEN EVALUATED TO ONE OR MORE OF THE FOLLOWING:
 - AAMA/WDMA/CSA 101/I.S.2/A440-11
 - AAMA/WDMA/CSA 101/I.S.2/A440-17
4. THIS SCHEDULE ADDRESSES ONLY THE FASTENERS REQUIRED TO ANCHOR THE WINDOW(S) TO ACHIEVE THE RATED DESIGN PRESSURE. THOROUGHLY READ AND FOLLOW MANUFACTURERS INSTALLATION INSTRUCTIONS RECEIVED WITH UNIT. THIS GUIDE DOES NOT ADDRESS THE SEALING CONSIDERATIONS THAT MAY ARISE IN DIFFERENT WALL CONDITIONS.

				TYP. WALL THICKNESS:		PRODUCTS: 8116 DOUBLE HUNG PICTURE	
				WT/FT:	AREA:	DRAWN BY: DDD	DATE: 04/25/24
				MAT:	FINISH:	TITLE: INSTALLATION INSTRUCTIONS	
				PDR #:	29803	DWG NO.: 45-40344	
REV	DATE	DESCRIPTION		PCR NO.	ENG	SCALE: 1:24	
						SHEET NAME: SHEET 1	
						SHEET 1 OF 1	