


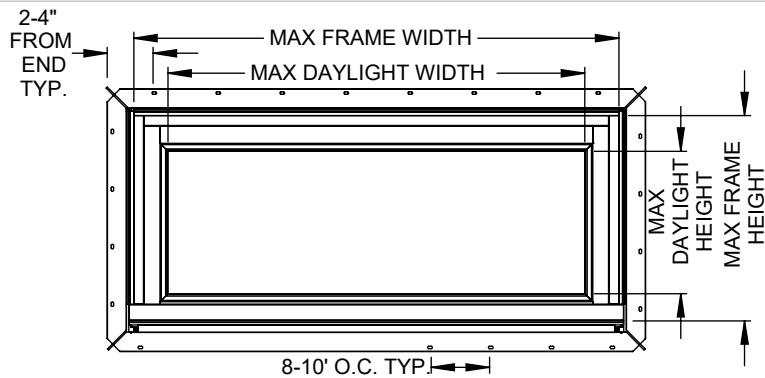

8117 DOUBLE HUNG
TRANSOM FIXED WINDOW
NAILING FIN INSTALLATION


#6 X 1-5/8" NON-CORROSIVE SCREWS
THROUGH NAIL FIN INTO FRAMING
MEMBER TYP. 2-4" FROM CORNERS
AND 8-10" ON CENTER.

USE SILICONE SEALANT
AROUND ENTIRE PERIMETER
BETWEEN NAILING FIN & WOOD
BUCK BY OTHERS TYP.

.750" MINIMUM
EDGE DIST. TYP.

1-1/2" MINIMUM EMBEDMENT
INTO SUBSTRATE TYPICAL

.250" MAX
SHIM

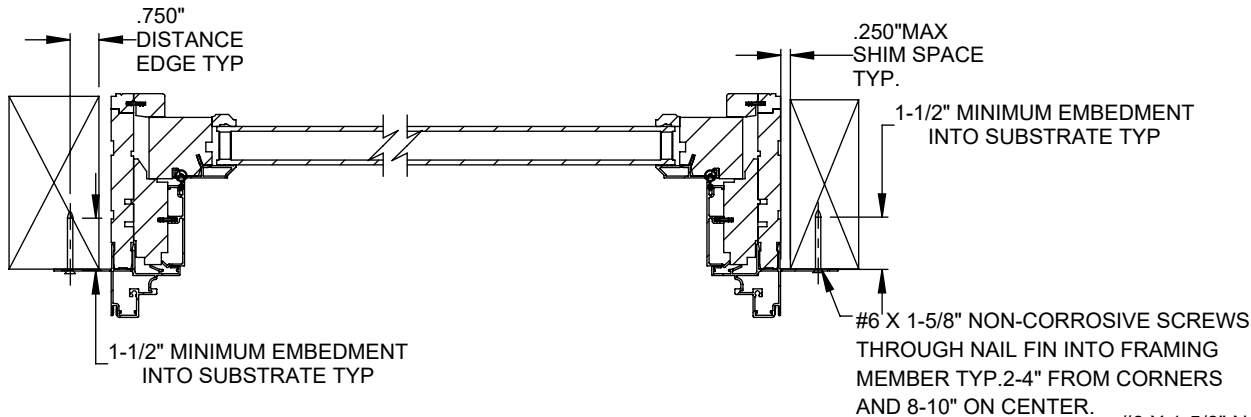

1-1/2" MINIMUM EMBEDMENT
INTO SUBSTRATE TYP

#6 X 1-5/8" NON-CORROSIVE SCREWS
THROUGH NAIL FIN INTO FRAMING
MEMBER TYP. 2-4" FROM CORNERS
AND 8-10" ON CENTER.

#6 X 1-5/8" NON-CORROSIVE SCREWS
THROUGH NAIL FIN INTO FRAMING
MEMBER TYP. 2-4" FROM CORNERS
AND 8-10" ON CENTER.

.750" MIN EDGE
DISTANCE TYP

.250" SHIM
SPACE TYP

1-1/2" MINIMUM
EMBEDMENT
INTO SUBSTRATE
TYPICAL

NOTE(S):

1. INSTALLATION QUALIFIES SINGLE UNIT.
2. THESE UNITS HAVE BEEN TESTED, ANALYZED, HALLMARK CERTIFIED AND FBC APPROVED.
3. THE PRODUCT SHOWN HEREIN IS DESIGNED AND MANUFACTURED TO COMPLY WITH THE CURRENT EDITION FLORIDA BUILDING CODE (FBC), EXCLUDING HVHZ.
THE PRODUCT HAS BEEN EVALUATED TO ONE OR MORE OF THE FOLLOWING:
 1. AAMA/WDMA/CSA 101/I.S.2/A440-11
 2. AAMA/WDMA/CSA 101/I.S.2/A440-17
4. THIS SCHEDULE ADDRESSES ONLY THE FASTENERS REQUIRED TO ANCHOR THE WINDOW(S) TO ACHIEVE THE RATED DESIGN PRESSURE. THOROUGHLY READ AND FOLLOW MANUFACTURERS INSTALLATION INSTRUCTIONS RECEIVED WITH UNIT. THIS GUIDE DOES NOT ADDRESS THE SEALING CONSIDERATIONS THAT MAY ARISE IN DIFFERENT WALL CONDITIONS.
5. FASTENERS, ANCHORS, AND CONNECTORS SHALL COMPLY WITH THE CORROSION RESISTANCE REQUIREMENTS OF THE 2026 FLORIDA BUILDING CODE, SECTION 1711, BASED ON EXPOSURE CONDITIONS AND PROXIMITY TO A SALTWATER SHORELINE AND NOT ALL THE ONES SHOWN HERE NECESSARILY APPLY.

Description		Frame Size		Daylight Opening		Design Pressure (psf)	Frame Material	Installation Method
		Width (IN)	Height (IN)	Width (IN)	Height (IN)			
8117	Double Hung Transom Fixed Window	71.5	59.5	65	53.13	+/-50	Alum/Wood	thru Nail Fin

TOLERANCES UNLESS SPECIFIED:	
INCHES	ANGLE
.X ± .1"	XX ± 1°
.XX ± .03"	XX.X ± .5° (1/2°)
.XXX ± .015"	XX.XX ± .25° (1/4°)

WEATHER SHIELD®
WINDOWS & DOORS

PRODUCTS:
8117 DOUBLE HUNG TRANSOM FIXED WINDOW

DRAWN BY:
DDD

DATE:
04/26/24

TITLE: INSTALLATION INSTRUCTIONS

DWG NO.:
45-40357

REV

SCALE: 1/4" = 1'-0"

SHEET NAME: Sheet 1

SHEET 1 OF 1

DO NOT SCALE DRAWING

REV	DATE	DESCRIPTION	PCR NO.	ENG	PDR #:	PROFILE #: