

c:\users\dylanwata\building drops, inc\building drops landing - common\projects\de la fontaine\fbc-24-0705 - fbc submittal - outswing double & single glazed, flushed steel door.dwg 8/23/2024 9:44 AM

DE LA FONTAINE

INSWING SINGLE FLUSH STEEL DOOR

(HVHZ)(IMPACT)

GENERAL NOTES:

1. THE PRODUCT SHOWN HEREIN IS DESIGNED AND MANUFACTURED TO COMPLY WITH THE CURRENT EDITION FLORIDA BUILDING CODE (FBC), INCLUDING HVHZ AND HAS BEEN EVALUATED ACCORDING TO THE FOLLOWING:
 - TAS 201-94
 - TAS 202-94
 - TAS 203-94
 - ASTM E283-04(12)
 - ASTM E330-14(21)
 - ASTM E1886-19
 - ASTM E1996-17
2. ADEQUACY OF THE EXISTING STRUCTURAL CONCRETE/MASONRY AND 2X FRAMING AS A MAIN WIND FORCE RESISTING SYSTEM CAPABLE OF WITHSTANDING AND TRANSFERRING APPLIED PRODUCT LOADS TO THE FOUNDATION IS THE RESPONSIBILITY OF THE ENGINEER OR ARCHITECT OF RECORD FOR THE PROJECT OF INSTALLATION.
3. 1X AND 2X BUCKS (WHEN USED) SHALL BE DESIGNED AND ANCHORED TO PROPERLY TRANSFER ALL LOADS TO THE STRUCTURE. BUCK DESIGN AND ANCHOR LAYOUT IS THE RESPONSIBILITY OF THE ENGINEER OR ARCHITECT OF RECORD FOR THE PROJECT OF INSTALLATION.
4. THE INSTALLATION DETAILS DESCRIBED HEREIN ARE GENERIC AND MAY NOT REFLECT ACTUAL CONDITIONS FOR A SPECIFIC SITE. IF SITE CONDITIONS CAUSE INSTALLATION TO DEVIATE FROM THE REQUIREMENTS DETAILED HEREIN, A LICENSED ENGINEER OR ARCHITECT SHALL PREPARE SITE SPECIFIC DOCUMENTS FOR USE WITH THIS DOCUMENT.
5. THIS PRODUCT IS LARGE AND SMALL MISSILE IMPACT RESISTANT APPROVED. IMPACT PROTECTIVE SYSTEM IS **NOT REQUIRED** ON THIS PRODUCT IN AREAS REQUIRING IMPACT RESISTANCE.
6. ELECTRIFIED AND FIRE RATED OPTIONS OF APPROVED HARDWARE ARE DEEMED ACCEPTABLE. INSTALLATION AND USE IS UNDER SEPARATE APPROVAL AND IS REVIEWED BY THE APPROPRIATE AUTHORITY HAVING JURISDICTION. FIRE RATING IS NOT PART OF THIS APPROVAL. CONSULT THE MANUFACTURER FOR APPROVED CONFIGURATIONS AND FIRE RATING SPECIFICATIONS.
7. OPTIONAL RACEWAYS, POWER TRANSFERS, MONITORING SWITCHES, AND SUPPLEMENTAL MAGNETIC LOCKS MAY BE USED AS ALLOWED BY THE CURRENT FLORIDA BUILDING CODE GIVEN THE IMPLEMENTATION DOES NOT EFFECT THE MECHANICAL PROPERTIES OF HARDWARE AND/OR INHIBIT EGRESS. TO BE REVIEWED BY THE BUILDING OFFICIAL OR THE APPROPRIATE AUTHORITY HAVING JURISDICTION.

FLORIDA BUILDING CODE DESIGN PRESSURES					
CONFIGURATION	LATCHING HARDWARE TYPE	LATCHING HARDWARE SERIES	*WHERE WATER INFILTRATION IS NOT REQUIRED OR IS PROTECTED BY OVERHANG	WHERE WATER INFILTRATION REQUIREMENT IS NEEDED OR IS NOT PROTECTED BY OVERHANG	MISSILE IMPACT RATING
SINGLE	CYLINDRICAL LOCKSET	SCHLAGE D/ND	+/- 70 PSF	-	LARGE AND SMALL MISSILE IMPACT RATED
		SARGENT 11	+/- 70 PSF		
	MORTISE LOCKSET WITH DEADBOLT	SCHLAGE L9000	+/- 70 PSF		
		SARGENT 8200	+/- 70 PSF		

*NOTE: UNIT SHALL BE INSTALLED IN NON-HABITABLE LOCATIONS OR AT LOCATION PROTECTED BY OVERHANG SUCH THAT OVERHANG RATIO (OH) = OH LENGTH /OH HEIGHT GREATER THAN 1.

CONSTRUCTION NOTES:

1. DOOR CONSTRUCTION:
 - 1.1. PANEL MATERIAL: 18 GA. A40/A60/G90 GALV. STEEL MIN. (0.042" MIN.)
 - 1.2. OVERALL PANEL THICKNESS: MIN. 1 3/4 INCH TO MAX. 2 1/4 INCH
 - 1.3. DOOR CORES:
 - 1.3.1. HONEYCOMB
 - 1.3.2. POLYSTYRENE
 - 1.3.3. POLYURETHANE
 - 1.3.4. STEEL STIFFENED (POLYSTYRENE OR POLYURETHANE)
 - 1.4. EDGE SEAMS:
 - 1.4.1. STANDARD LOCK WELDED AT THE TOP AND BOTTOM.
 - 1.4.2. STANDARD LOCK WITH EPOXY FILLED AND GRINDED SMOOTH SEAM
 - 1.4.3. CONTINUOUS WELD LOCK SEAM
 - 1.5. TWO (2) TOP AND ONE (1) BOTTOM CHANNELS ARE 16 GA. STEEL AND ARE SPOT WELDED TO EACH FACE SHEET 3" O.C.
 - 1.6. HINGES:
 - 1.6.1. HAGER BB1191
 - 1.6.2. HAGER BB1168
 - 1.6.3. HAGER BB1199
 - 1.6.4. HAGER BB1279
 - 1.6.5. HAGER 780-112 ROTON
 - 1.7. HINGE REINFORCEMENTS ARE LOCATED AT EACH HINGE LOCATION.
 - 1.8. LOCK REINFORCEMENTS ARE USED WHEN APPLICABLE.
2. FRAME CONSTRUCTION:
 - 2.1. FRAME MATERIAL: 16 GA. A40/A60/G90 GALV. STEEL MIN. (0.054" MIN.)
 - 2.2. FRAME DEPTH: 5.75" MIN. (DOUBLE RETURNS QUALIFIED)
 - 2.3. CORNER CONSTRUCTION:
 - 2.3.1. KNOCK-DOWN
 - 2.3.2. FACE WELD
 - 2.3.3. FULL WELD
 - 2.4. HINGE REINFORCEMENT IS LOCATED AT EACH HINGE LOCATION.
 - 2.5. LOCK STRIKE REINFORCEMENTS ARE USED WHEN APPLICABLE.

TABLE OF CONTENTS	
SHEET	SHEET DESCRIPTION
1	GENERAL & CONSTRUCTION NOTES
2	PANEL CONFIGURATIONS
3	ELEVATIONS
4	ANCHOR LAYOUTS & NOTES
5	VERTICAL SECTIONS
6	HORIZONTAL SECTIONS
7	INSTALLATION DETAILS - COMBINATION AND Z ANCHORS
8	INSTALLATION DETAILS - EWA ANCHORS
9	INSTALLATION DETAILS - WIRE/T MASONRY & JAMB BASE ANCHORS
10	INSTALLATION DETAILS & NOTES
11	GASKETING DETAILS FOR AIR INFILTRATION
12	THRESHOLD DETAIL & ANCHOR LAYOUT
13	CORNER CONSTRUCTION
14	REINFORCEMENTS
15	REINFORCEMENTS
16	BILL OF MATERIAL



4115 BRODEUR STREET
SHERBROOKE, QC J1L1K4
PH: (819) 821-9230 FX: (819) 569-5928

TITLE: INSWING SINGLE FLUSH STEEL DOOR (HVHZ) (IMPACT)

GENERAL & CONSTRUCTION NOTES


PREPARED BY:

BUILDING DROPS, INC.
1900 NE MIAMI COURT, STE. 2-15
MIAMI, FL 33132
PH: (954)399-8478
FAX: (954)744-4738
WEB: www.buildingdrops.com

REMARKS	BY	DATE
ELECTRIC HDW UPDATE	DI	8/22/24

THE INSTALLATION DETAILS DESCRIBED HEREIN ARE GENERIC AND MAY NOT REFLECT ACTUAL CONDITIONS FOR A SPECIFIC SITE. IF SITE CONDITIONS CAUSE INSTALLATION TO DEVIATE FROM THE REQUIREMENTS DETAILED HEREIN, A LICENSED ENGINEER OR ARCHITECT SHALL PREPARE SITE SPECIFIC DOCUMENTS FOR USE WITH THIS DOCUMENT.

Digitally signed by Hermes F. Norero, P.E.
Reason: I am approving this document
Date: 2024.08.24 10:52:57 -04'00'

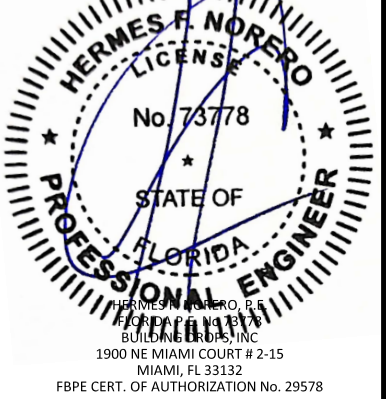

FL46851

DATE: 06.18.24


DWG. BY: DI CHK. BY: HFN

SCALE: NTS





DWG. #: DLF006

SHEET: 1 OF 16




c:\users\dylanwata\building drops, inc\building drops landing - common\projects\de la fontaine\fbc-24-0705 - fbc submittal - outswing double & single glazed - outswing steel door.dwg 8/23/2024 9:44 AM

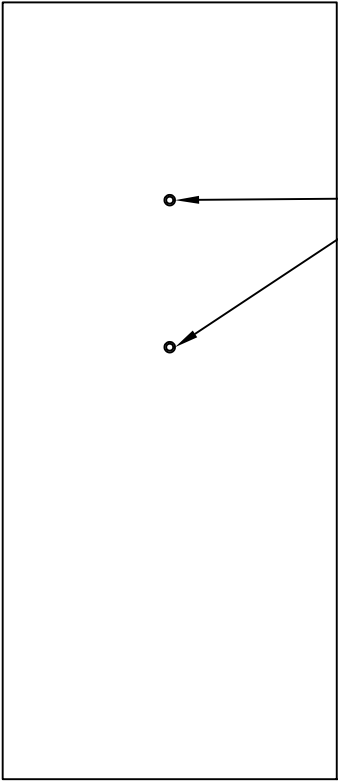

OPTIONAL VIEWERS
SEE DETAIL XX
MAX. 2 PER DOOR
MAX. 70 PSF

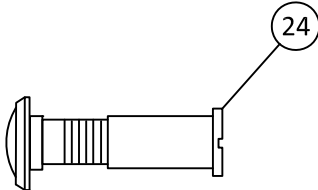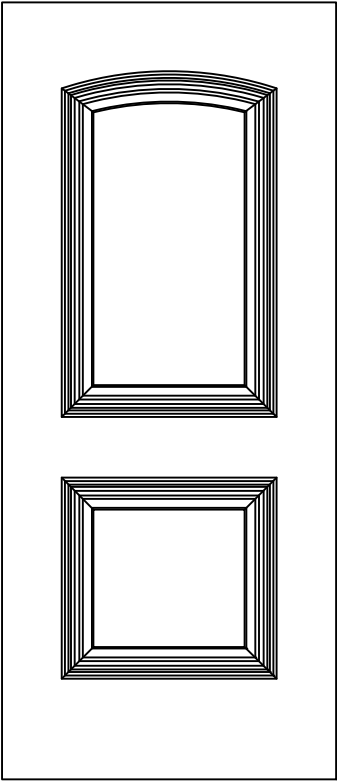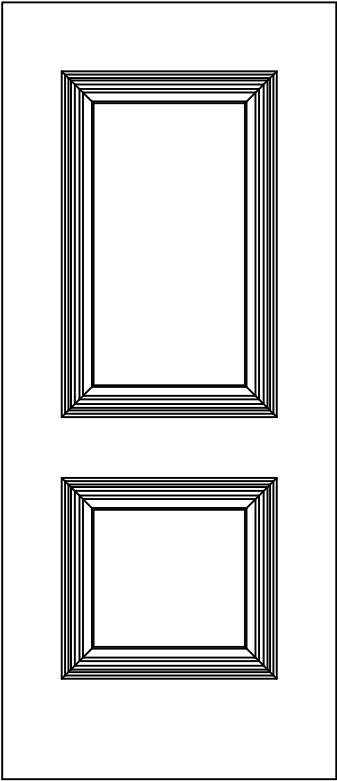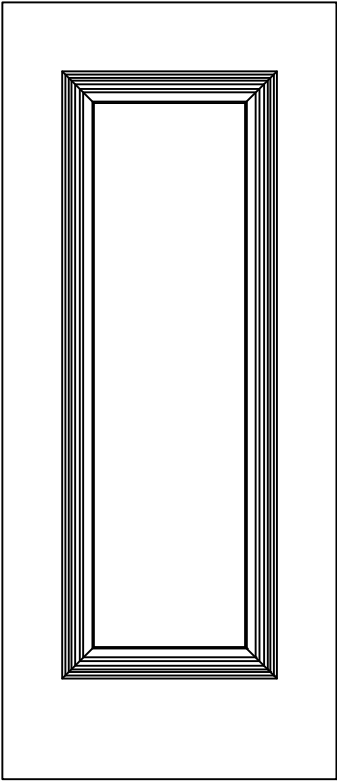

DETAIL RR
IVES 698/U698 DOOR VIEWER

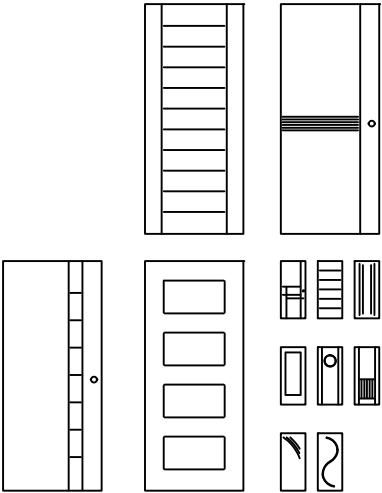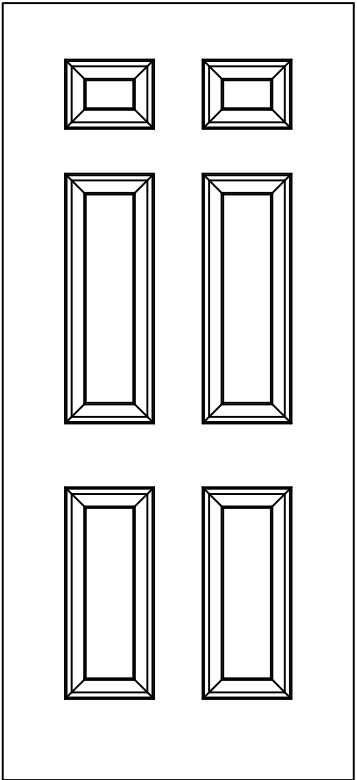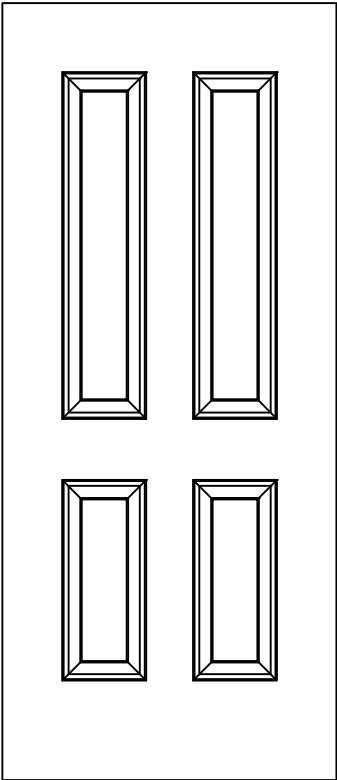

AVAILABLE DOOR PANEL
CONFIGURATIONS

NOTE: CUSTOM EMBOSING AVAILABLE.
CONTACT MANUFACTURER FOR MORE INFORMATION.



4115 BRODEUR STREET
SHERBROOKE, QC J1L1K4
PH: (819) 821-9230 FX: (819) 569-5928

TITLE: INSWING SINGLE FLUSH
STEEL DOOR
(HVHZ) (IMPACT)


PANEL CONFIGURATIONS

PREPARED BY:
BUILDING DROPS, INC.
1900 NE MIAMI COURT, STE. 2-15
MIAMI, FL 33132
PH: (954)399-8478
FAX: (954)744-4738
WEB: www.buildingdrops.com

**BUILDING DROPS**

REMARKS	BY	DATE
ELECTRIC HDW UPDATE	DI	8/22/24

THE INSTALLATION DETAILS DESCRIBED HEREIN ARE GENERIC AND MAY NOT REFLECT ACTUAL CONDITIONS FOR A SPECIFIC SITE. IF SITE CONDITIONS CAUSE INSTALLATION TO DEVIATE FROM THE REQUIREMENTS DETAILED HEREIN, A LICENSED ENGINEER OR ARCHITECT SHALL PREPARE SITE SPECIFIC DOCUMENTS FOR USE WITH THIS DOCUMENT.

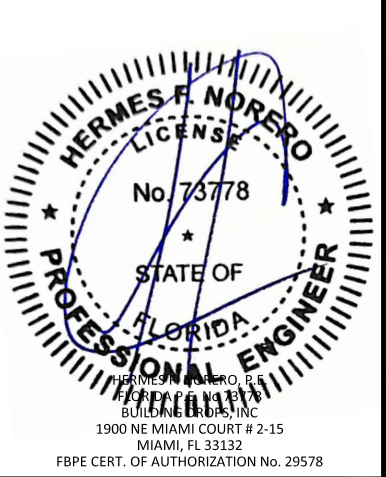

FL46851

DATE: 06.18.24

DWG. BY:
DI

CHK. BY:
HFN

SCALE: NTS



DWG. #: DLF006

SHEET:

2

OF 16

c:\users\dylanwata\building drops, inc\building drops landing - common\projects\de la fontaine\fbc-24-0705 - fbc submittal - outswing double & single glazed - outswing steel door.dwg 8/23/2024 9:44 AM

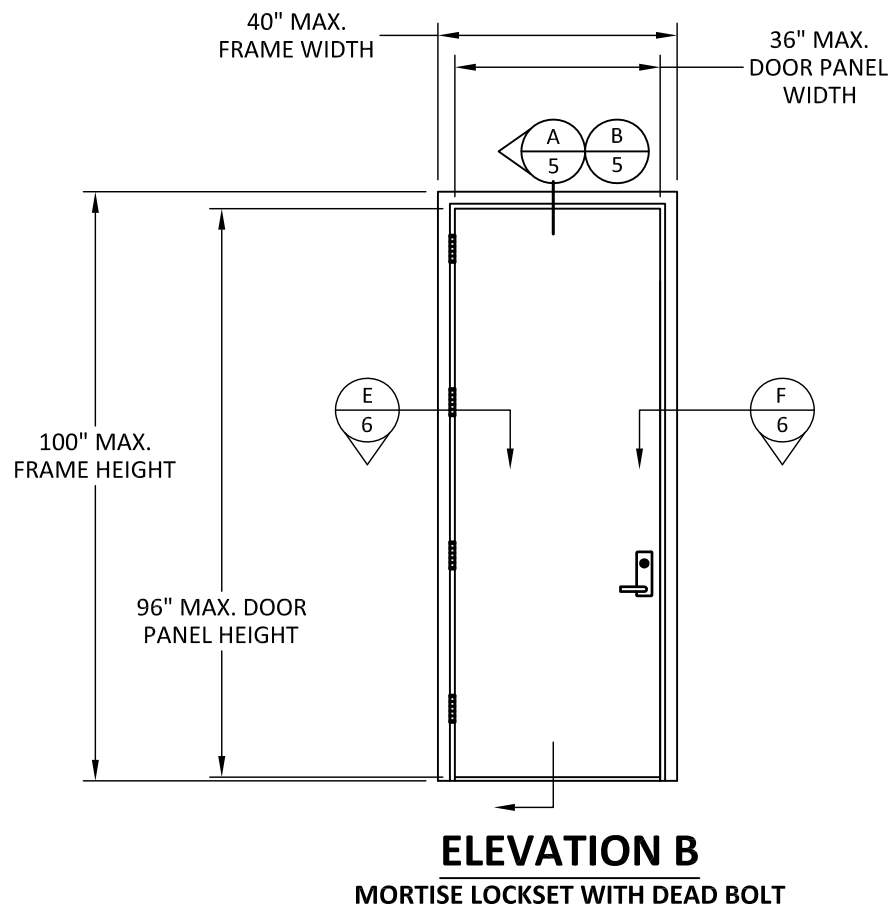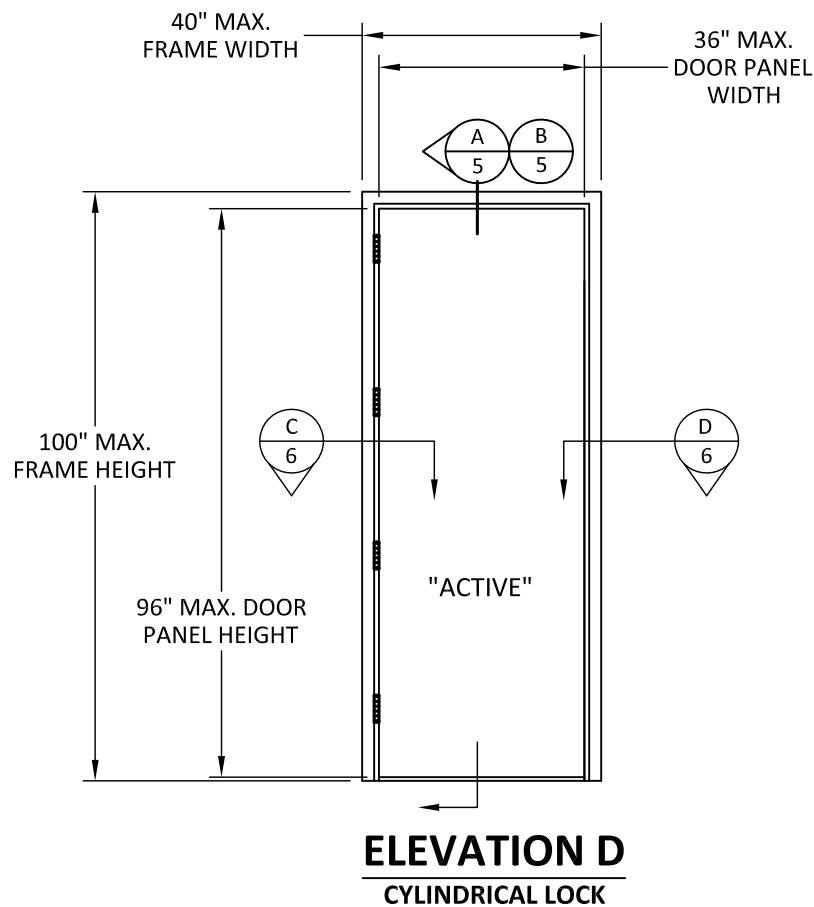

NOTE: MAXIMUM FRAME HEIGHT TO BE 100" WHEN OPTIONAL 4" HEADER FRAME IS USED. USE WITH FULLY WELDED OR FACE WELDED CORNERS ONLY.



4115 BRODEUR STREET
SHERBROOKE, QC J1L1K4
PH: (819) 821-9230 FX: (819) 569-5928

TITLE: INSWING SINGLE FLUSH
STEEL DOOR
(HVHZ) (IMPACT)
ELEVATIONS

PREPARED BY:
BUILDING DROPS, INC.
1900 NE MIAMI COURT, STE. 2-15
MIAMI, FL 33132
PH: (954)399-8478
FAX: (954)744-4738
WEB: www.buildingdrops.com



REMARKS	BY	DATE
ELECTRIC HDW UPDATE	DI	8/22/24

THE INSTALLATION DETAILS DESCRIBED HEREIN ARE GENERIC AND MAY NOT REFLECT ACTUAL CONDITIONS FOR A SPECIFIC SITE. IF SITE CONDITIONS CAUSE INSTALLATION TO DEVIATE FROM THE REQUIREMENTS DETAILED HEREIN, A LICENSED ENGINEER OR ARCHITECT SHALL PREPARE SITE SPECIFIC DOCUMENTS FOR USE WITH THIS DOCUMENT.



FL46851

DATE: **06.18.24**

DWG. BY: **DI** CHK. BY: **HFN**

SCALE: **NTS**



DWG. #: **DLF006**

SHEET:

3

OF 16

c:\users\dylanwata\building drops, inc\building drops landing - common\projects\de la fontaine\fbc-24-0705 - fbc submittal - outswing double & single glazed - flushed steel door.dwg\inswing flush\dlf006.dwg 8/23/2024 9:44 AM

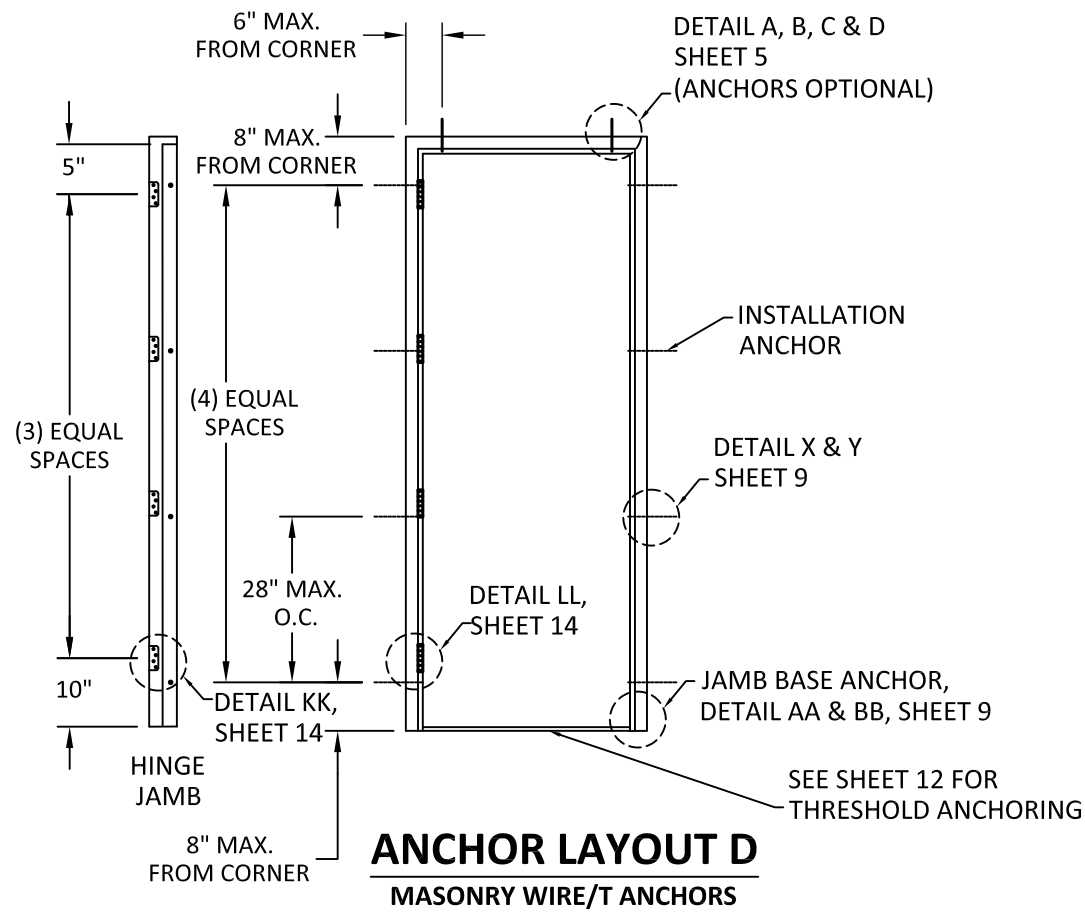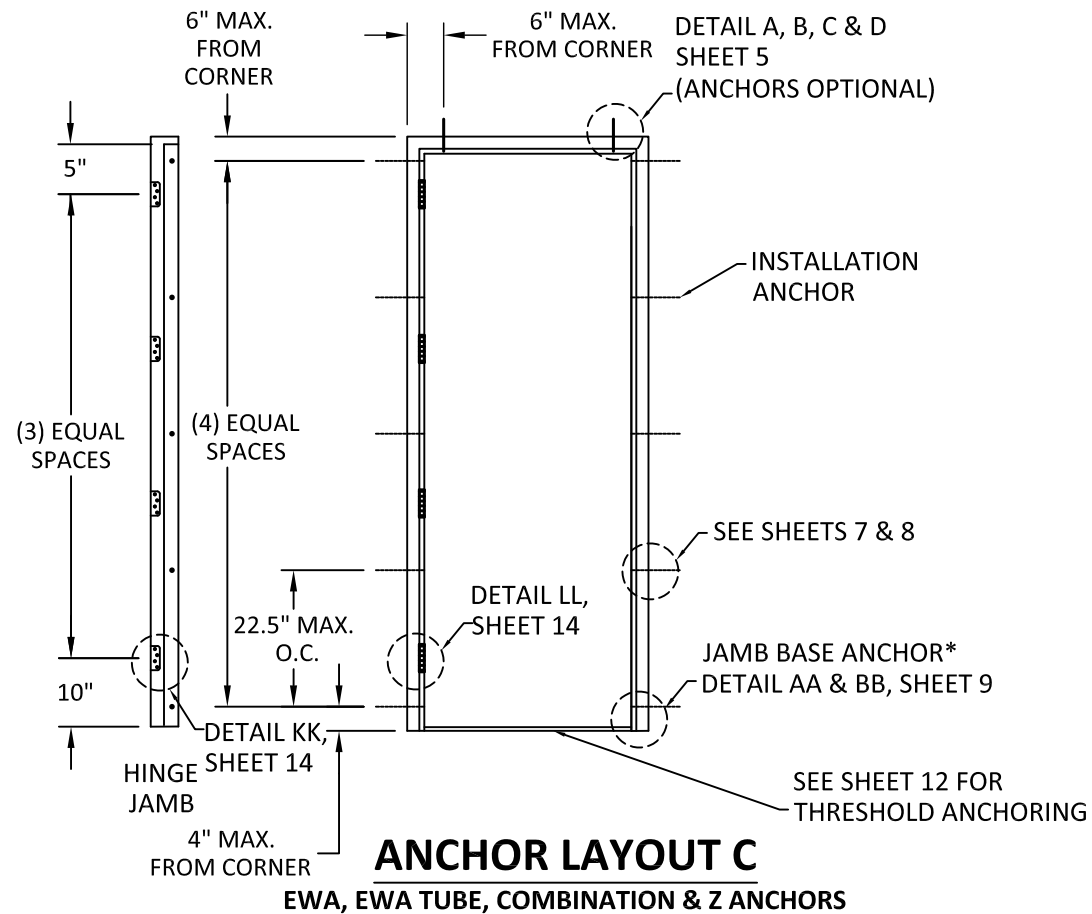

NOTES:
* JAMB BASE ANCHOR IS ONLY REQUIRED FOR MASONRY WIRE/T, COMBINATION & Z ANCHORS. NOT REQUIRED FOR EWA ANCHORS



4115 BRODEUR STREET
SHERBROOKE, QC J1L1K4
PH: (819) 821-9230 FX: (819) 569-5928


TITLE: INSWING SINGLE FLUSH
STEEL DOOR
(HVHZ) (IMPACT)
ANCHOR LAYOUTS AND NOTES

PREPARED BY:
BUILDING DROPS, INC.
1900 NE MIAMI COURT, STE. 2-15
MIAMI, FL 33132
PH: (954)399-8478
FAX: (954)744-4738
WEB: www.buildingdrops.com



REMARKS	BY	DATE
ELECTRIC HDW UPDATE	DI	8/22/24

THE INSTALLATION DETAILS DESCRIBED HEREIN ARE GENERIC AND MAY NOT REFLECT ACTUAL CONDITIONS FOR A SPECIFIC SITE. IF SITE CONDITIONS CAUSE INSTALLATION TO DEVIATE FROM THE REQUIREMENTS DETAILED HEREIN, A LICENSED ENGINEER OR ARCHITECT SHALL PREPARE SITE SPECIFIC DOCUMENTS FOR USE WITH THIS DOCUMENT.

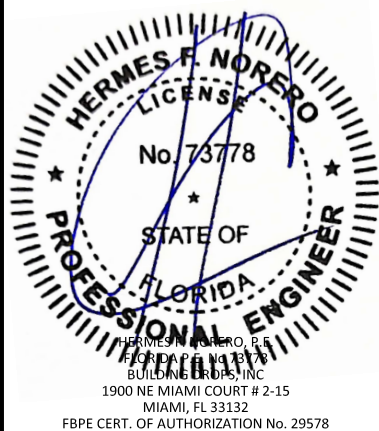


FL46851


DATE:	06.18.24
DWG. BY:	DI
CHK. BY:	HFN
SCALE:	NTS
DWG. #:	DLF006
SHEET:	4

c:\users\dylanwata\building drops, inc\building drops landing - common\projects\de la fontaine\fbc-24-0705 - fbc submittal - outswing double & single glazed - outswing steel door\dwgs\inswing flush\dlf006.dwg 8/23/2024 9:44 AM

NOTE: EWA TUBE SHOWN.
EWA IS QUALIFIED FOR ALL
INSTALLATION SUBSTRATES
SHOWN.

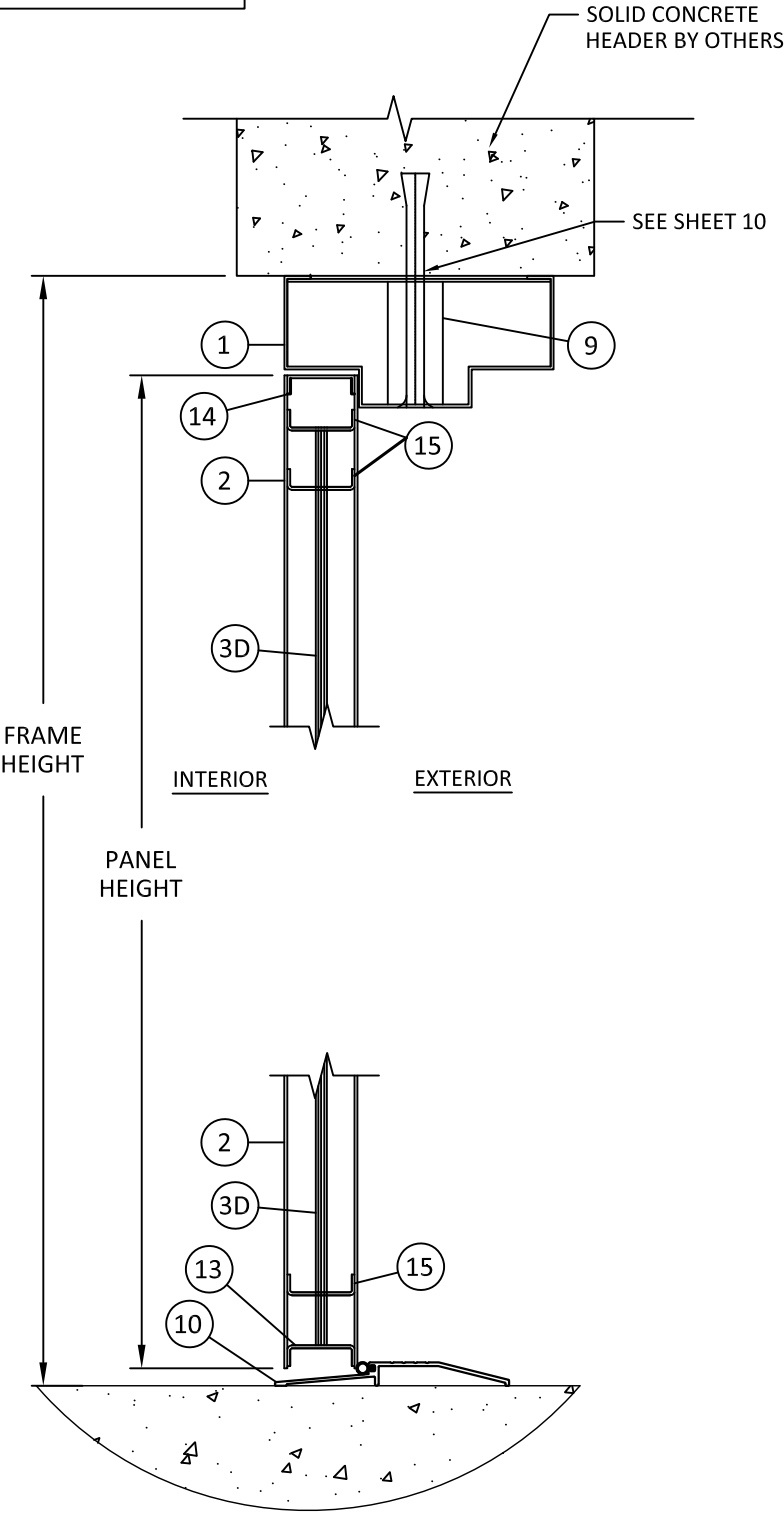

A
5 **VERTICAL SECTION**
HEAD/SILL - CONCRETE/MASONRY
(CYLINDRICAL LOCK OR
MORTISE LOCK WITH DEADBOLT)

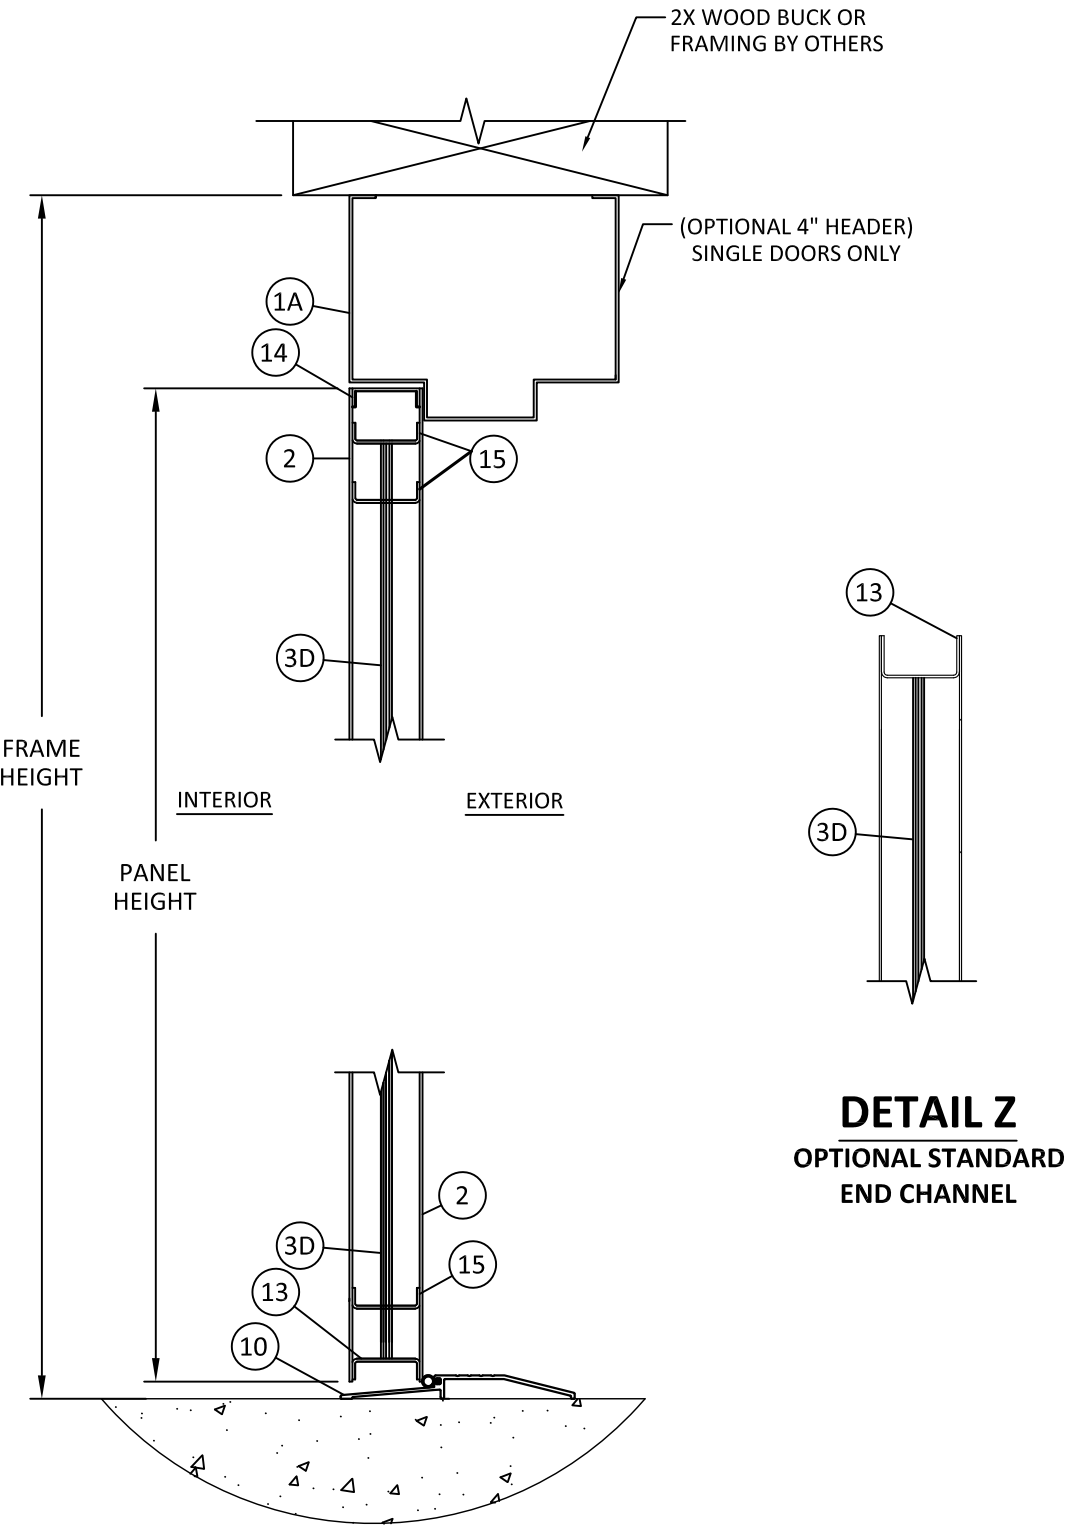

B
5 **VERTICAL SECTION**
HEAD - 2X WOOD FRAME
SILL - CONCRETE




4115 BRODEUR STREET
SHERBROOKE, QC J1L1K4
PH: (819) 821-9230 FX: (819) 569-5928

TITLE: INSWING SINGLE FLUSH STEEL DOOR (HVHZ) (IMPACT) VERTICAL SECTIONS	PREPARED BY:	BUILDING DROPS, INC. 1900 NE MIAMI COURT, STE. 2-15 MIAMI, FL 33132 PH: (954)399-8478 FAX: (954)744-4738 WEB: www.buildingdrops.com


REMARKS	BY	DATE
ELECTRIC HDW UPDATE	DI	8/22/24

THE INSTALLATION DETAILS DESCRIBED HEREIN ARE GENERIC
AND MAY NOT REFLECT ACTUAL CONDITIONS FOR A SPECIFIC
SITE. IF SITE CONDITIONS CAUSE INSTALLATION TO DEVIATE
FROM THE REQUIREMENTS DETAILED HEREIN, A LICENSED
ENGINEER OR ARCHITECT SHALL PREPARE SITE SPECIFIC
DOCUMENTS FOR USE WITH THIS DOCUMENT.

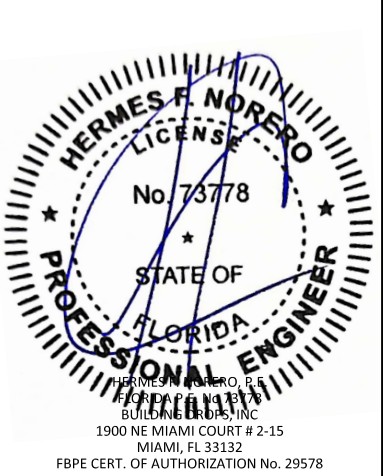


FL46851	
DATE: 06.18.24	
DWG. BY: DI	CHK. BY: HFN
SCALE: NTS	
DWG. #: DLF006	
SHEET: 5 OF 16	


c:\users\dylanwata\building drops, inc\building drops landing - common\projects\de la fontaine\fbc-24-0705 - fbc submittal - outswing double & single glazed - inswing steel door.dwg 8/23/2024 9:44 AM

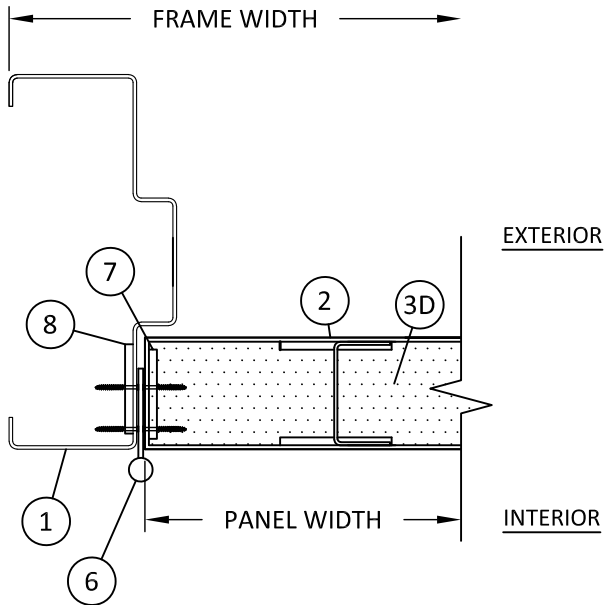


C
6 **HORIZONTAL SECTION**
BUTT HINGE JAMB

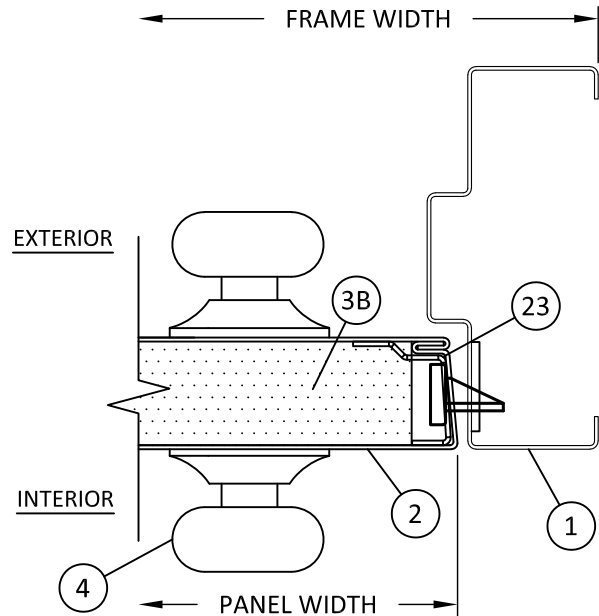

D
6 **HORIZONTAL SECTION**
CYLINDRICAL LOCK
LOCK JAMB

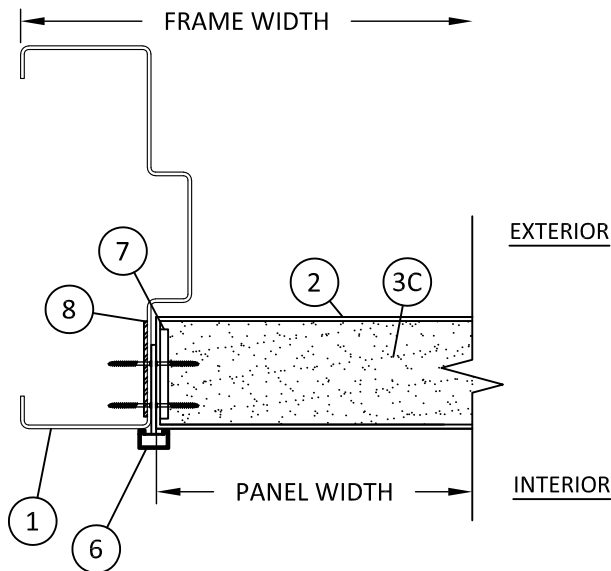

E
6 **HORIZONTAL SECTION**
CONTINUOUS HINGE JAMB

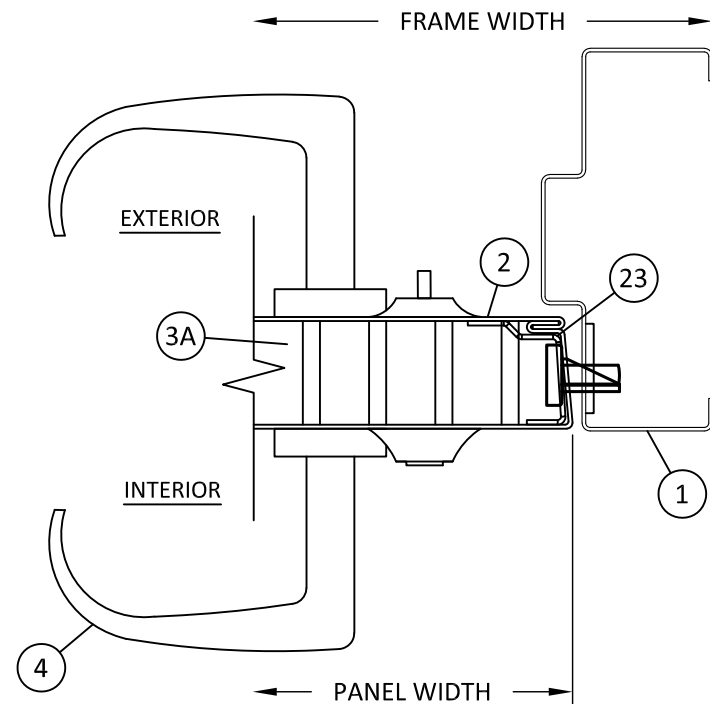

F
6 **HORIZONTAL SECTION**
MORTISE LOCK WITH DEADBOLT
LOCK JAMB

NOTE: DETAILS SHOWN WITH
VARYING DOOR CORE TYPES. ANY
DETAIL IS APPROVED TO BE USED
WITH ANY CORE TYPE.



4115 BRODEUR STREET
SHERBROOKE, QC J1L1K4
PH: (819) 821-9230 FX: (819) 569-5928


TITLE: INSWING SINGLE FLUSH
STEEL DOOR
(HVHZ) (IMPACT)
HORIZONTAL SECTIONS

PREPARED BY:
BUILDING DROPS, INC.
1900 NE MIAMI COURT, STE. 2-15
MIAMI, FL 33132
PH: (954) 399-8478
FAX: (954) 744-4738
WEB: www.buildingdrops.com



REMARKS	BY	DATE
ELECTRIC HDW UPDATE	DI	8/22/24


THE INSTALLATION DETAILS DESCRIBED HEREIN ARE GENERIC
AND MAY NOT REFLECT ACTUAL CONDITIONS FOR A SPECIFIC
SITE. IF SITE CONDITIONS CAUSE INSTALLATION TO DEVIATE
FROM THE REQUIREMENTS DETAILED HEREIN, A LICENSED
ENGINEER OR ARCHITECT SHALL PREPARE SITE SPECIFIC
DOCUMENTS FOR USE WITH THIS DOCUMENT.

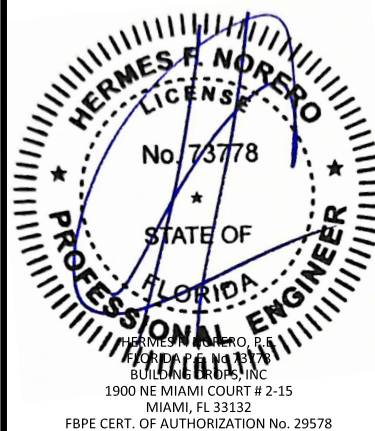


FL46851

DATE:	06.18.24
DWG. BY:	DI
CHK. BY:	HFN
SCALE:	NTS
DWG. #:	DLF006
SHEET:	6


c:\users\dylanwata\building drops, inc\building drops landing - common\projects\de la fontaine\fbc-24-0705 - fbc submittal - outswing double & single glazed - outswing double & single glazed - flushed steel door.dwg\inswing flush\dlf006.dwg 8/23/2024 9:44 AM

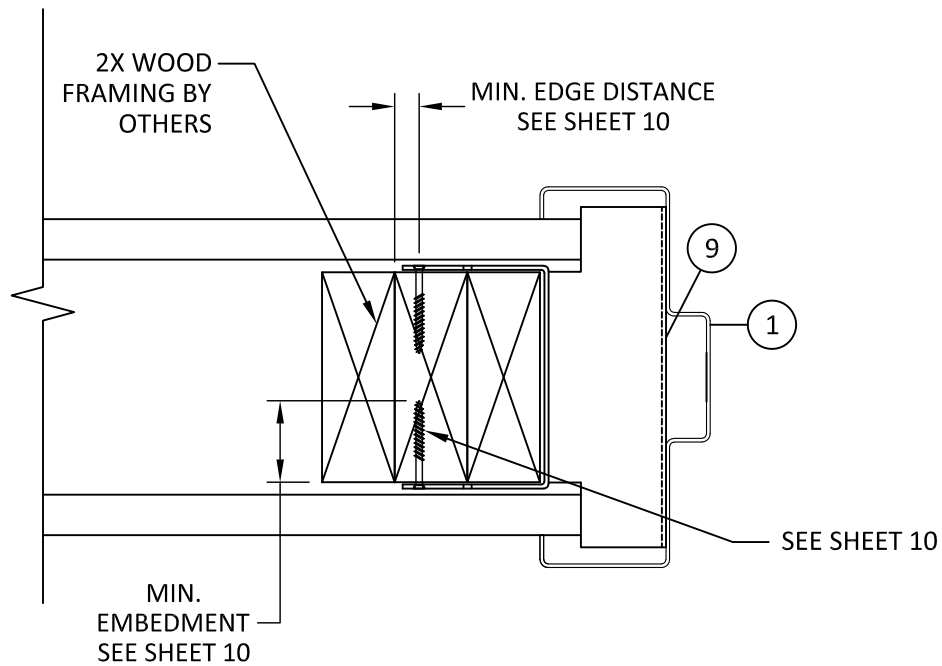

E
7 **HORIZONTAL SECTION**
COMBINATION ANCHOR
WOOD STUD

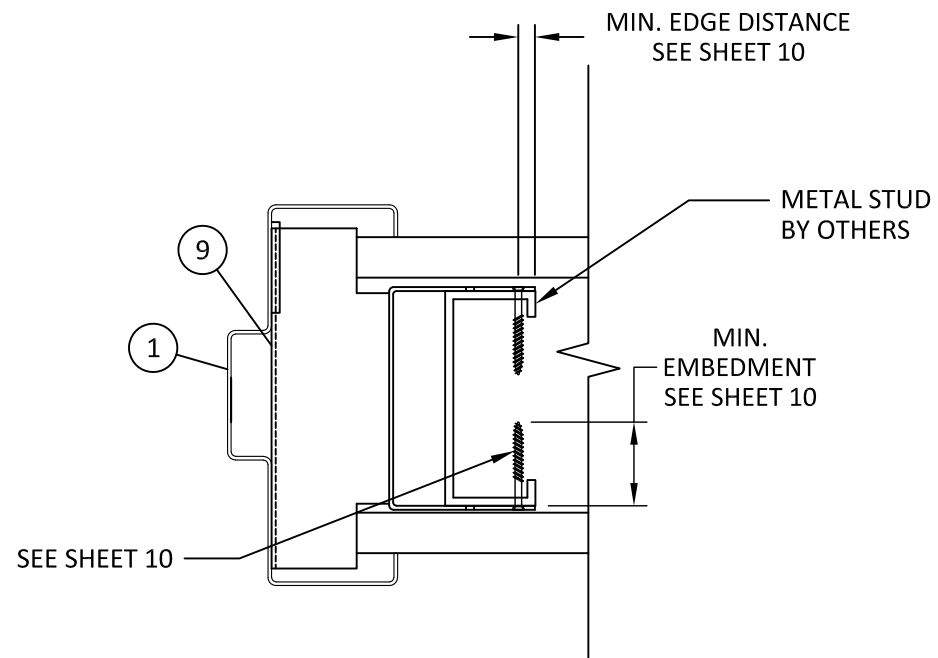

F
7 **HORIZONTAL SECTION**
COMBINATION ANCHOR
METAL STUD

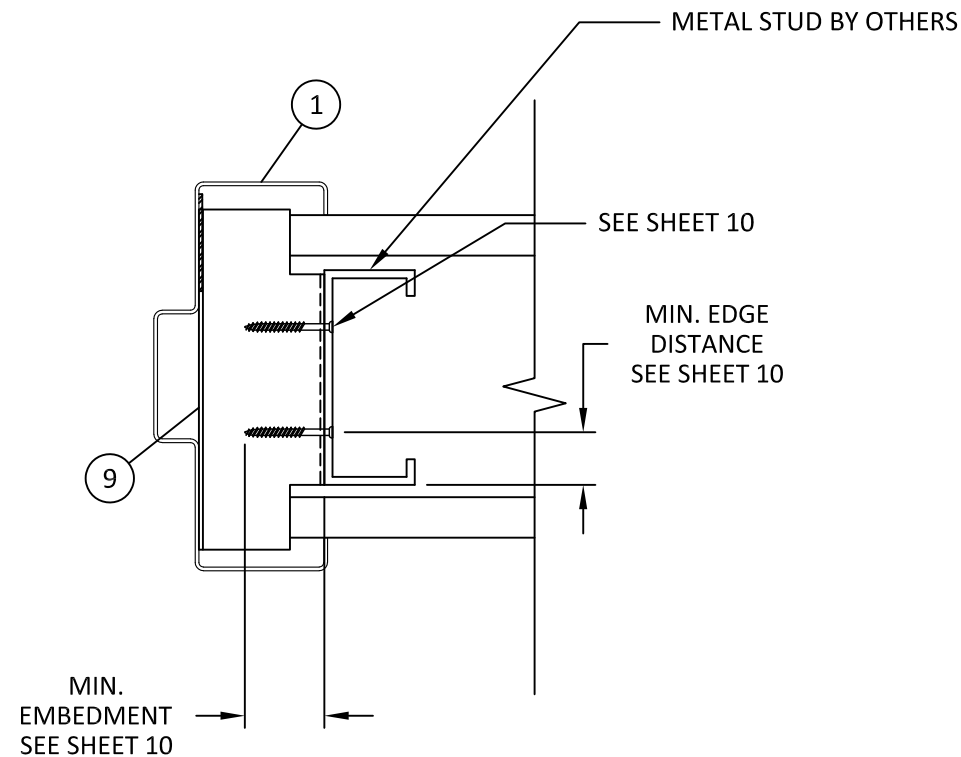

G
7 **HORIZONTAL SECTION**
Z ANCHOR
METAL STUD




4115 BRODEUR STREET
SHERBROOKE, QC J1L1K4
PH: (819) 821-9230 FX: (819) 569-5928

TITLE: INSWING SINGLE FLUSH STEEL DOOR (HVHZ) (IMPACT)	INSTALLATION DETAILS - COMBINATION AND Z ANCHORS	PREPARED BY: BUILDING DROPS, INC. 1900 NE MIAMI COURT, STE. 2-15 MIAMI, FL 33132 PH: (954)399-8478 FAX: (954)744-4738 WEB: www.buildingdrops.com
		


REMARKS	BY	DATE
ELECTRIC HDW UPDATE	DI	8/22/24

THE INSTALLATION DETAILS DESCRIBED HEREIN ARE GENERIC AND MAY NOT REFLECT ACTUAL CONDITIONS FOR A SPECIFIC SITE. IF SITE CONDITIONS CAUSE INSTALLATION TO DEVIATE FROM THE REQUIREMENTS DETAILED HEREIN, A LICENSED ENGINEER OR ARCHITECT SHALL PREPARE SITE SPECIFIC DOCUMENTS FOR USE WITH THIS DOCUMENT.

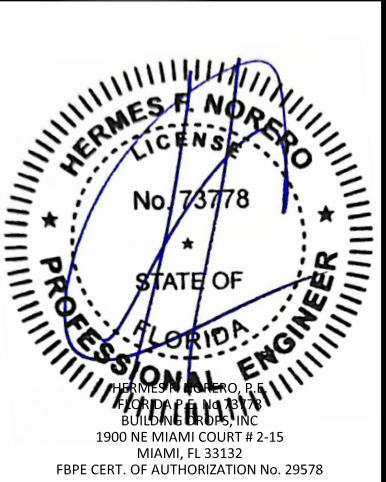


FL46851	
DATE: 06.18.24	
DWG. BY: DI	CHK. BY: HFN
SCALE: NTS	
DWG. #: DLF006	
SHEET: 7	
OF 16	

c:\users\dylanwata\building drops, inc\building drops landing - common\projects\de la fontaine\fbc-24-0705 - fbc submittal - outswing double & single glazed - flushed steel door.dwg 8/23/2024 9:44 AM

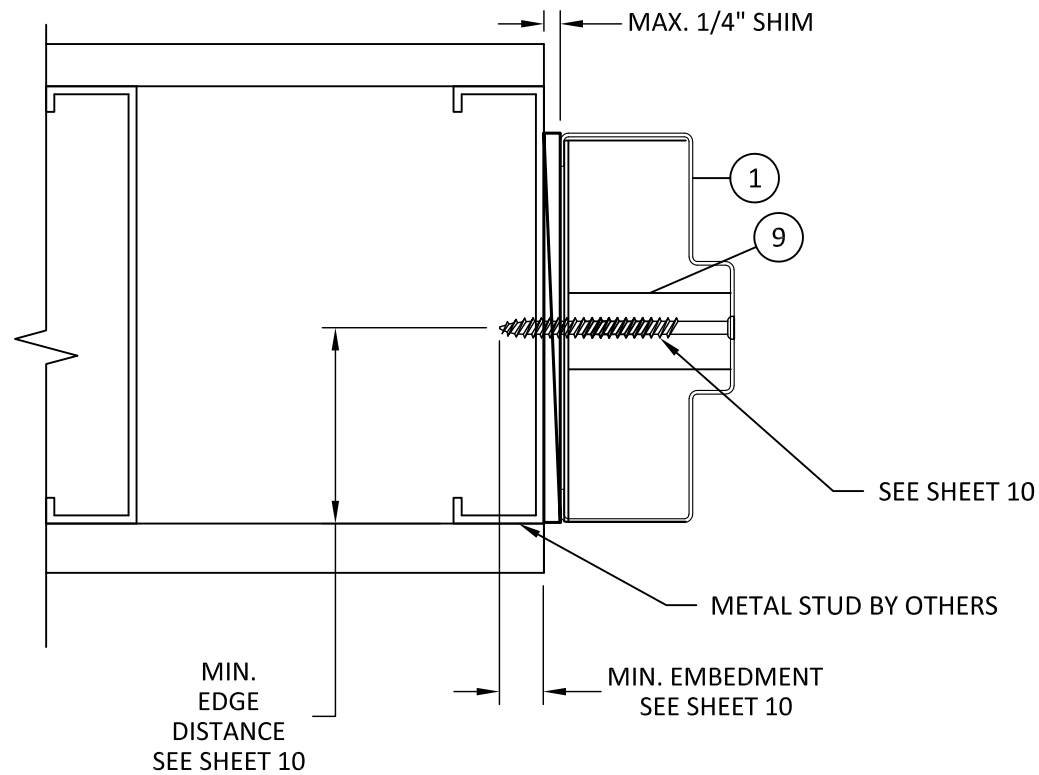


H
8 **HORIZONTAL SECTION**
EWA TUBE ANCHOR
METAL STUD

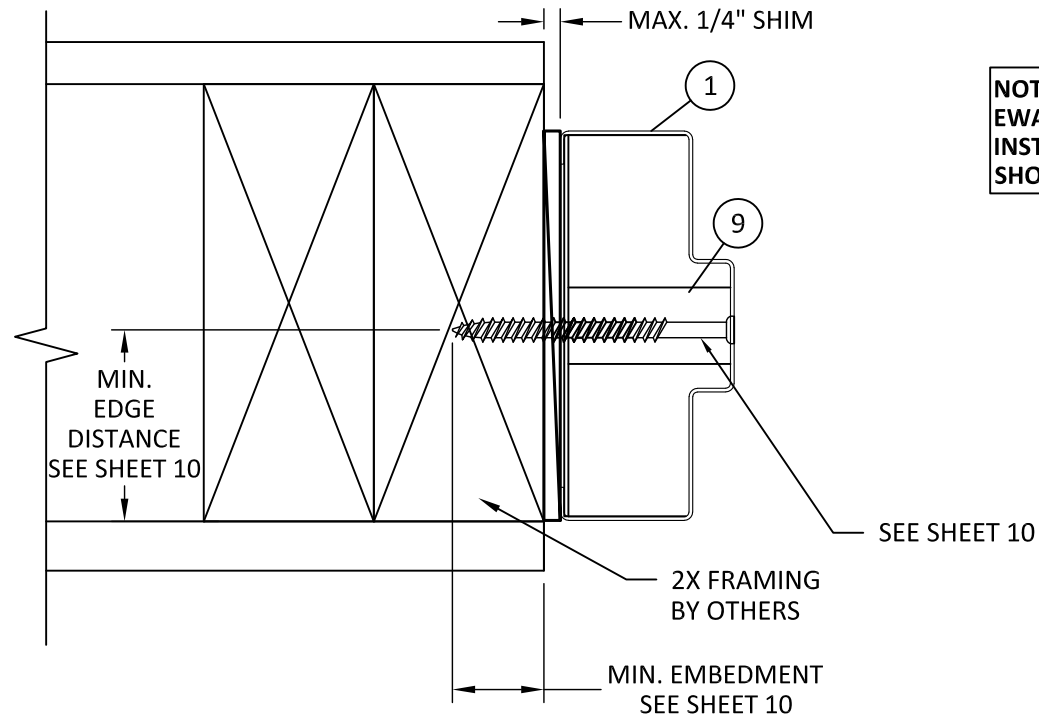


J
8 **HORIZONTAL SECTION**
EWA TUBE ANCHOR
WOOD STUD

NOTE: EWA TUBE SHOWN.
EWA IS QUALIFIED FOR ALL
INSTALLATION SUBSTRATES
SHOWN.

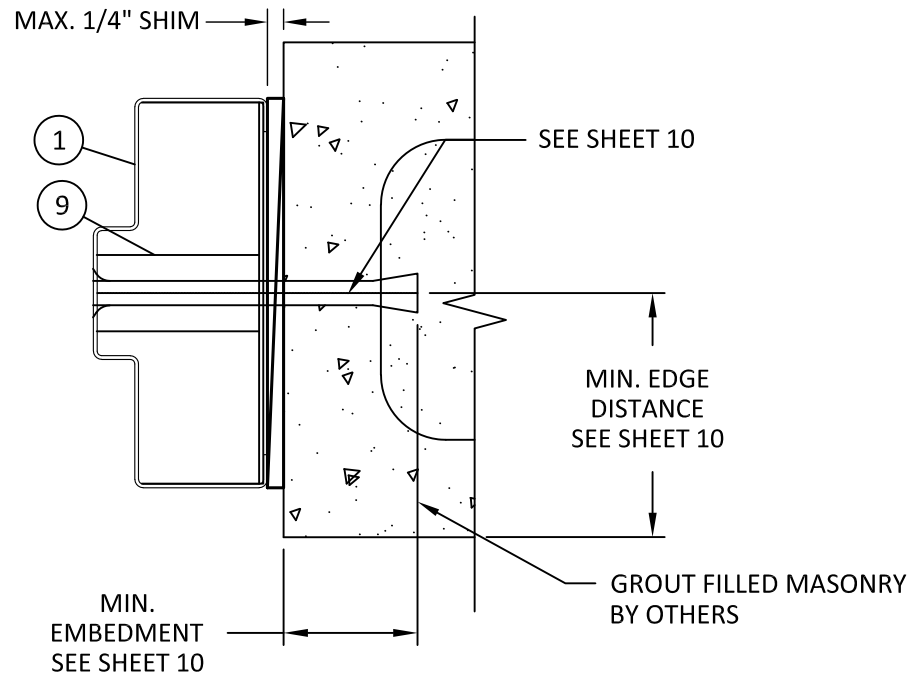

I
8 **HORIZONTAL SECTION**
EWA TUBE ANCHOR
CONCRETE MASONRY UNIT

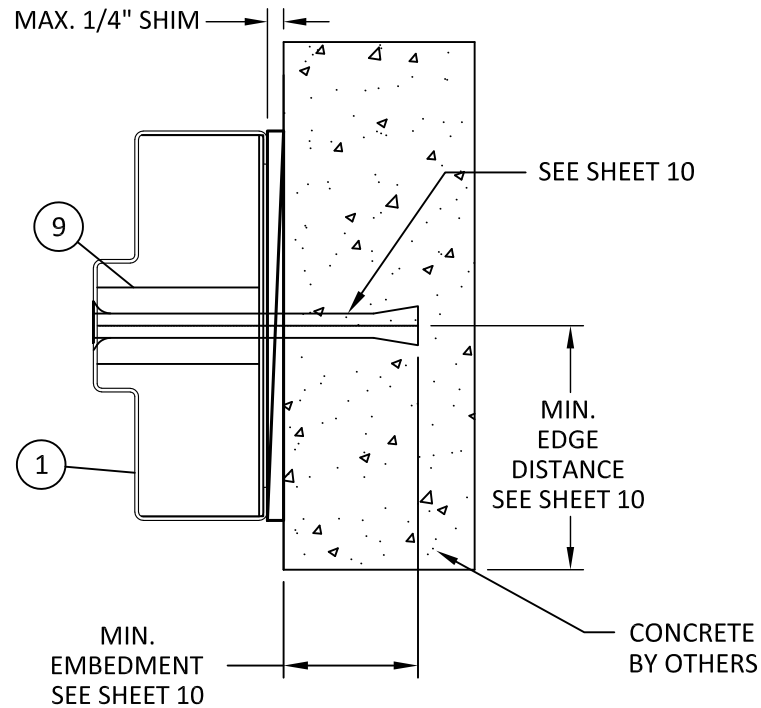

K
8 **HORIZONTAL SECTION**
EWA TUBE ANCHOR
CONCRETE



4115 BRODEUR STREET
SHERBROOKE, QC J1L1K4
PH: (819) 821-9230 FX: (819) 569-5928

TITLE: INSWING SINGLE FLUSH
STEEL DOOR
(HVHZ) (IMPACT)

INSTALLATION DETAILS - EWA ANCHORS


PREPARED BY: BUILDING DROPS, INC.

1900 NE MIAMI COURT, STE. 2-15
MIAMI, FL 33132
PH: (954) 399-8478
FAX: (954) 744-4738
WEB: www.buildingdrops.com



REMARKS	BY	DATE
ELECTRIC HDW UPDATE	DI	8/22/24




THE INSTALLATION DETAILS DESCRIBED HEREIN ARE GENERIC
AND MAY NOT REFLECT ACTUAL CONDITIONS FOR A SPECIFIC
SITE. IF SITE CONDITIONS CAUSE INSTALLATION TO DEVIATE
FROM THE REQUIREMENTS DETAILED HEREIN, A LICENSED
ENGINEER OR ARCHITECT SHALL PREPARE SITE SPECIFIC
DOCUMENTS FOR USE WITH THIS DOCUMENT.

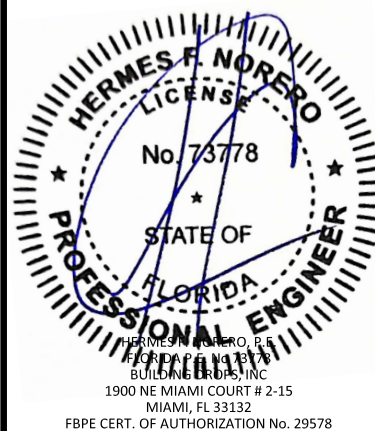


FL46851

DATE:	06.18.24
DWG. BY:	DI
CHK. BY:	HFN
SCALE:	NTS
DWG. #:	DLF006
SHEET:	8

c:\users\dylanwata\building drops, inc\building drops landing - common\projects\de la fontaine\fbc-24-0705 - fbc submittal - outswing double & single glazed - flushed steel door.dwg
8/23/2024 9:44 AM

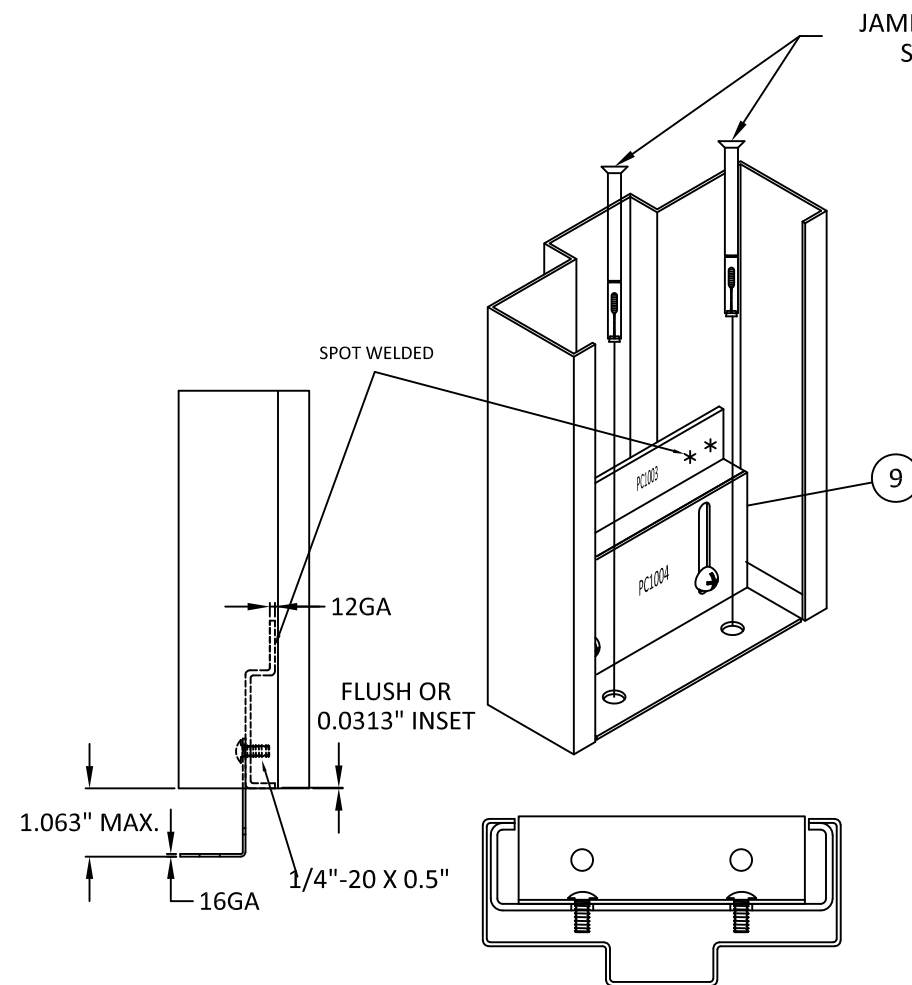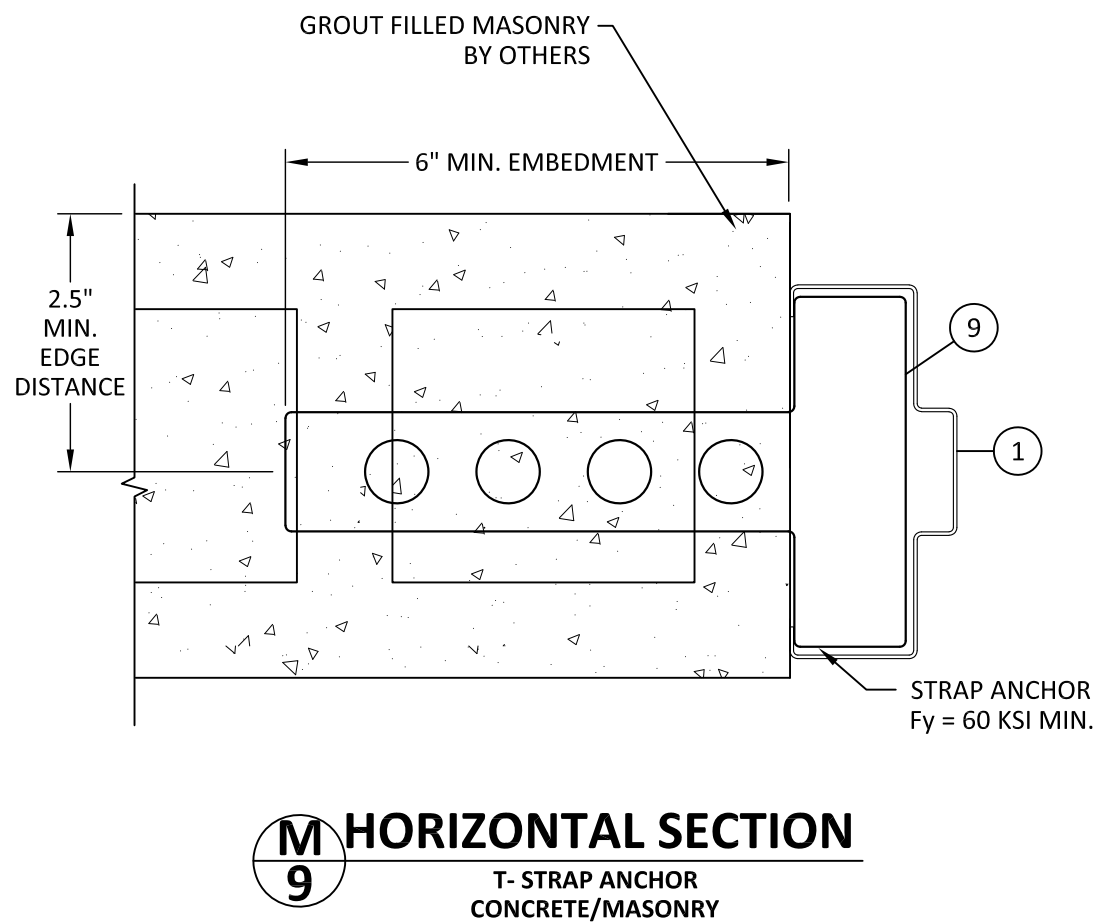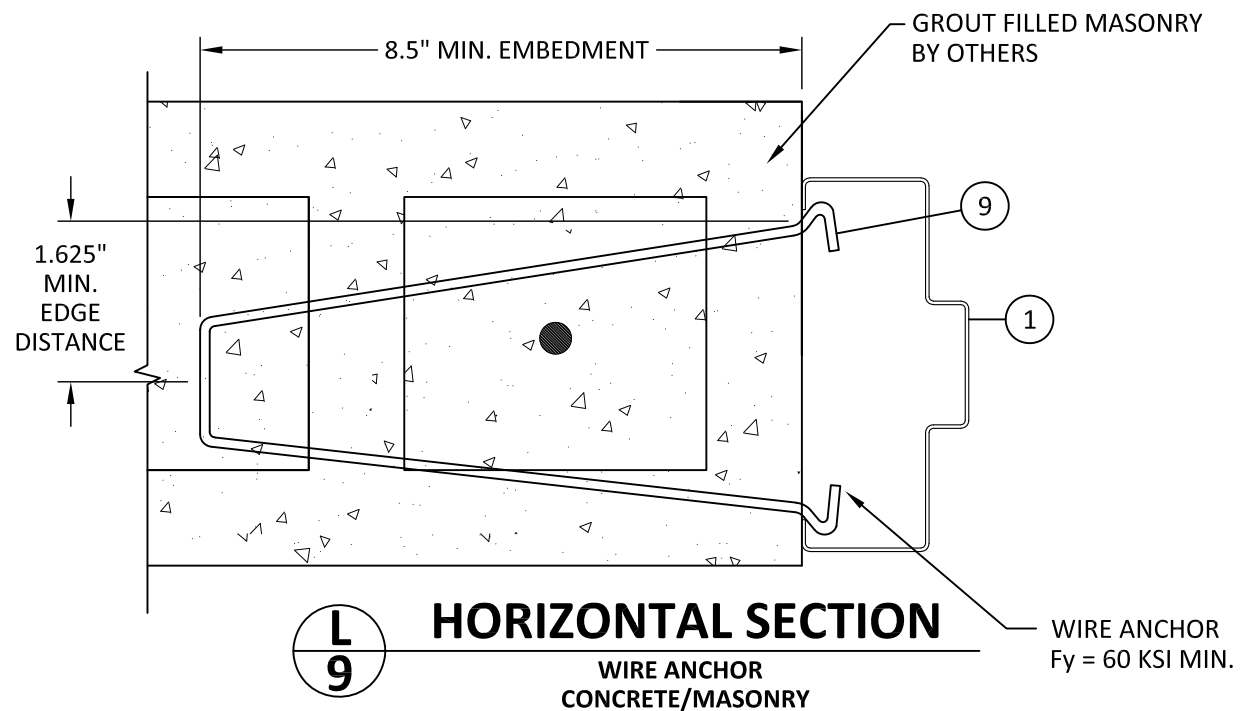

NOTE: WELDED OR ADJUSTABLE BASE ANCHOR TO BE USED WITH T-STRAP, WIRE, COMBINATION & Z ANCHOR ONLY

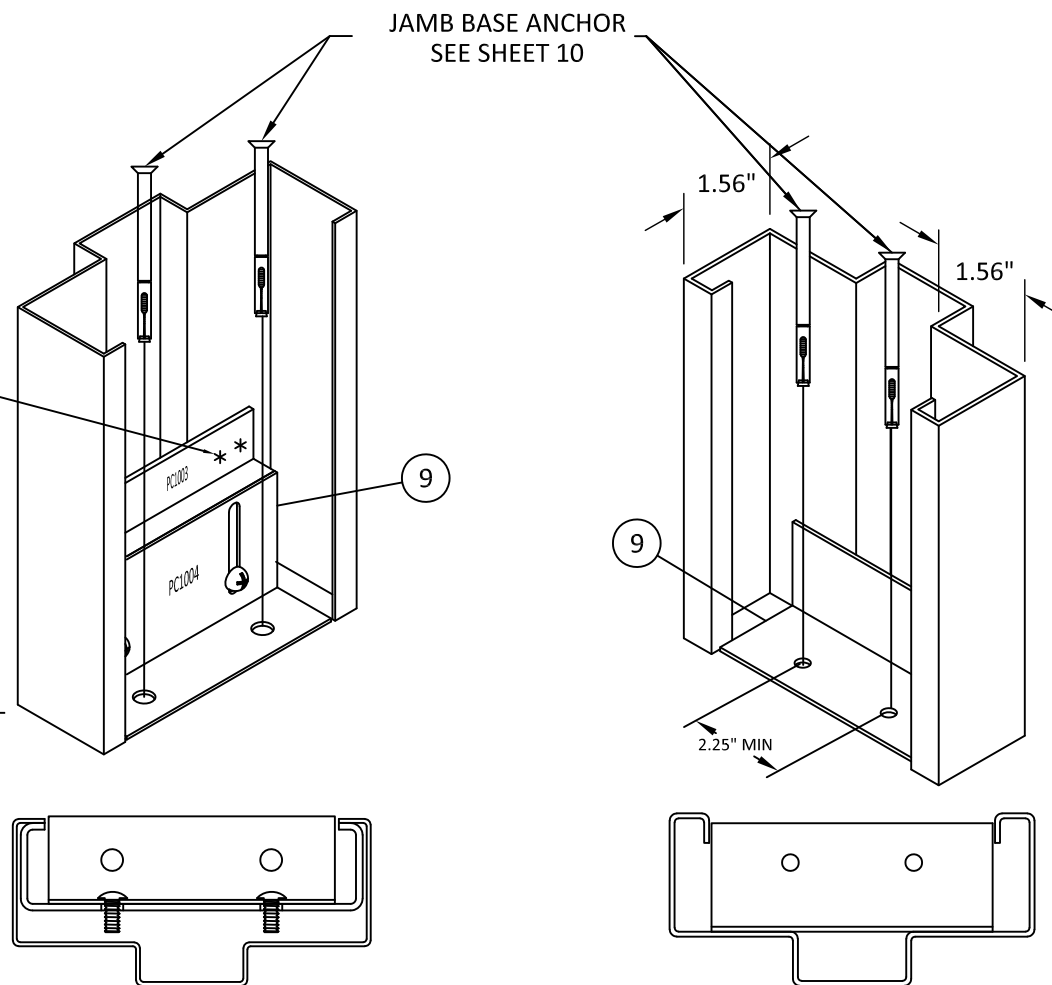


4115 BRODEUR STREET
SHERBROOKE, QC J1L1K4
PH: (819) 821-9230 FX: (819) 569-5928

TITLE: INSWING SINGLE FLUSH STEEL DOOR (HVHZ) (IMPACT)
INSTALLATION DETAILS - WIRE/T MASONRY & JAMB BASE ANCHORS
PREPARED BY: BUILDING DROPS, INC.
1900 NE MIAMI COURT, STE. 2-15
MIAMI, FL 33132
PH: (954)399-8478
FAX: (954)744-4738
WEB: www.buildingdrops.com

REMARKS	BY	DATE
ELECTRIC HDW UPDATE	DI	8/22/24

THE INSTALLATION DETAILS DESCRIBED HEREIN ARE GENERIC AND MAY NOT REFLECT ACTUAL CONDITIONS FOR A SPECIFIC SITE. IF SITE CONDITIONS CAUSE INSTALLATION TO DEVIATE FROM THE REQUIREMENTS DETAILED HEREIN, A LICENSED ENGINEER OR ARCHITECT SHALL PREPARE SITE SPECIFIC DOCUMENTS FOR USE WITH THIS DOCUMENT.

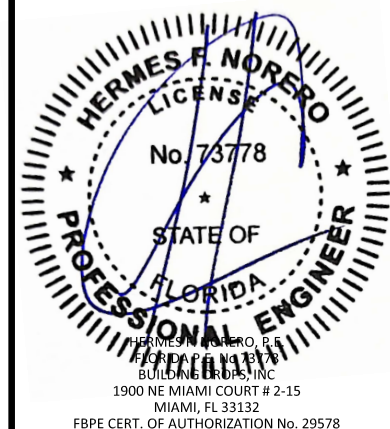


FL46851

DATE: 06.18.24
DWG. BY: DI
CHK. BY: HFN
SCALE: NTS
DWG. #: DLF006
SHEET:


9

INSTALLATION NOTES:


- ONE (1) INSTALLATION ANCHOR IS REQUIRED AT EACH ANCHOR LOCATION SHOWN UNLESS OTHERWISE NOTED.
- THE NUMBER OF INSTALLATION ANCHORS DEPICTED IS THE MINIMUM NUMBER OF ANCHORS TO BE USED FOR PRODUCT INSTALLATION.
- INSTALL INDIVIDUAL INSTALLATION ANCHORS WITHIN A TOLERANCE OF ±1/2 INCH OF THE DEPICTED LOCATION IN THE ANCHOR LAYOUT DETAIL (I.E., WITHOUT CONSIDERATION OF TOLERANCES). TOLERANCES ARE NOT CUMULATIVE FROM ONE INSTALLATION ANCHOR TO THE NEXT.
- SHIM AS REQUIRED AT EACH INSTALLATION ANCHOR WITH LOAD BEARING SHIM(S). MAXIMUM ALLOWABLE SHIM STACK TO BE 1/4 INCH. SHIM WHERE SPACE OF 1/16 INCH OR GREATER OCCURS. SHIM(S) SHALL BE CONSTRUCTED OF HIGH DENSITY PLASTIC OR BETTER.
- MINIMUM EMBEDMENT AND EDGE DISTANCE EXCLUDE WALL FINISHES, INCLUDING BUT NOT LIMITED TO STUCCO, FOAM, BRICK VENEER, AND SIDING.
- INSTALLATION ANCHORS AND ASSOCIATED HARDWARE MUST BE MADE OF CORROSION RESISTANT MATERIAL OR HAVE A CORROSION RESISTANT COATING.
- FOR GROUT FILLED BLOCK, DO NOT INSTALL INSTALLATION ANCHORS INTO MORTAR JOINTS. EDGE DISTANCE IS MEASURED FROM FREE EDGE OF BLOCK OR EDGE OF MORTAR JOINT INTO FACE SHELL OF BLOCK.
- INSTALLATION ANCHORS SHALL BE INSTALLED IN ACCORDANCE WITH ANCHOR MANUFACTURER'S INSTALLATION INSTRUCTIONS, AND ANCHORS SHALL NOT BE USED IN SUBSTRATES WITH STRENGTHS LESS THAN THE MINIMUM STRENGTH SPECIFIED BY THE ANCHOR MANUFACTURER.

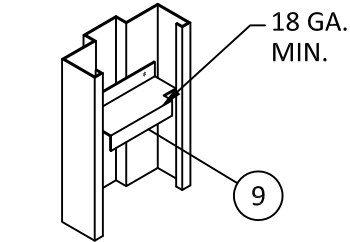


DETAIL CC
Z ANCHOR

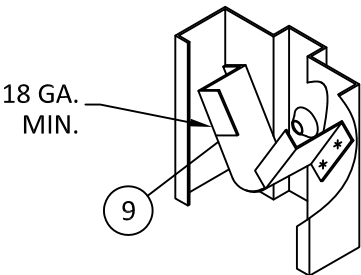

DETAIL EE
EXISTING WALL ANCHOR (EWA)

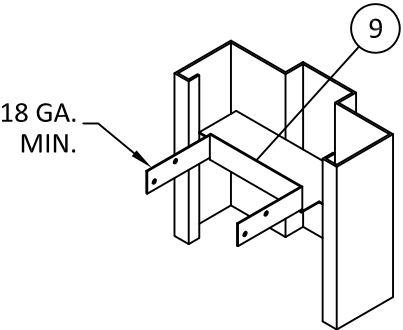

DETAIL DD
COMBINATION WOOD/STEEL STUD ANCHOR

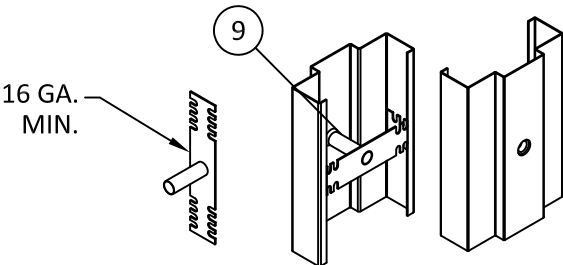

DETAIL FF
EXISTING WALL ANCHOR (EWA) TUBE

EWA TUBE ANCHOR SCHEDULE			
SUBSTRATE	ANCHOR TYPE	MIN. EMBEDMENT	MIN. EDGE DISTANCE
WOOD: MIN. S.G. = 0.55	3/8" LAG SCREW	3"	1"
STEEL: MIN. 18 GA. MIN. Fy = 33 ksi	3/8" GRADE 5 SELF-DRILLING/ SELF-TAPPING SCREW	3 THREADS MIN PENETRATION BEYOND METAL	1/2"
ALUMINUM: MIN. 1/8" THICK MIN. 6063-T5			
CONCRETE: MIN. f'c = 3000 psi	3/8" ITW TAPCON	1-1/2"	2-1/4"
	3/8" ITW DYNABOLT	1-1/2"	2-1/4"
MASONRY: CMU per ASTM C90 MIN. 2000 PSI	3/8" ITW TAPCON	1-1/2"	2-1/4"
	3/8" ITW DYNABOLT	1-1/2"	2-1/4"

Z ANCHOR SCHEDULE			
SUBSTRATE	ANCHOR TYPE	MIN. EMBEDMENT	MIN. EDGE DISTANCE
STEEL: MIN. 18 GA. MIN. Fy = 33 ksi	#10 GRADE 5 SELF-DRILLING/ SELF-TAPPING SCREW	3 THREADS MIN PENETRATION BEYOND METAL	1/2"
ALUMINUM: MIN. 1/8" THICK MIN. 6063-T5			

COMBINATION ANCHOR SCHEDULE			
SUBSTRATE	ANCHOR TYPE	MIN. EMBEDMENT	MIN. EDGE DISTANCE
WOOD: MIN. S.G. = 0.55	#10 WOOD SCREW	1-1/2"	1/2"
STEEL: MIN. 18 GA. MIN. Fy = 33 ksi	#10 GRADE 5 SELF-DRILLING/ SELF-TAPPING SCREW	3 THREADS MIN PENETRATION BEYOND METAL	1/2"
ALUMINUM: MIN. 1/8" THICK MIN. 6063-T5			



4115 BRODEUR STREET
SHERBROOKE, QC J1L1K4
PH: (819) 821-9230 FX: (819) 569-5928

TITLE: INSWING SINGLE FLUSH
STEEL DOOR
(HVHZ) (IMPACT)

INSTALLATION DETAILS & NOTES


PREPARED BY: BUILDING DROPS, INC.

1900 NE MIAMI COURT, STE. 2-15
MIAMI, FL 33132
PH: (954)399-8478
FAX: (954)744-4738
WEB: www.buildingdrops.com



REMARKS	BY	DATE
ELECTRIC HDW UPDATE	DI	8/22/24

THE INSTALLATION DETAILS DESCRIBED HEREIN ARE GENERIC AND MAY NOT REFLECT ACTUAL CONDITIONS FOR A SPECIFIC SITE. IF SITE CONDITIONS CAUSE INSTALLATION TO DEVIATE FROM THE REQUIREMENTS DETAILED HEREIN, A LICENSED ENGINEER OR ARCHITECT SHALL PREPARE SITE SPECIFIC DOCUMENTS FOR USE WITH THIS DOCUMENT.

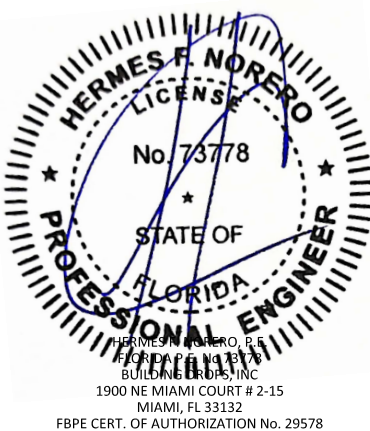

FL46851

DATE: 06.18.24

DWG. BY:
DI

CHK. BY:
HFN

SCALE: NTS

DWG. #: DLF006





SHEET:

10

OF 16

c:\users\dlanwata\building drops, inc\building drops landing - common\projects\de la fontaine\fbc-24-0705 - fbc submittal - outswing double & single glazed, flushed steel door.dwg\inswing flush\dlf006.dwg 8/23/2024 9:44 AM

GASKETING DETAILS FOR
AIR INFILTRATION

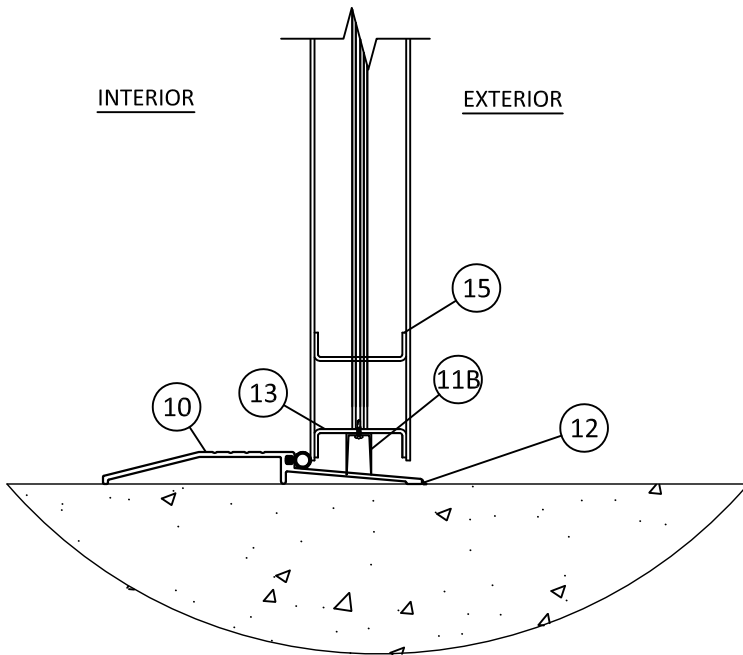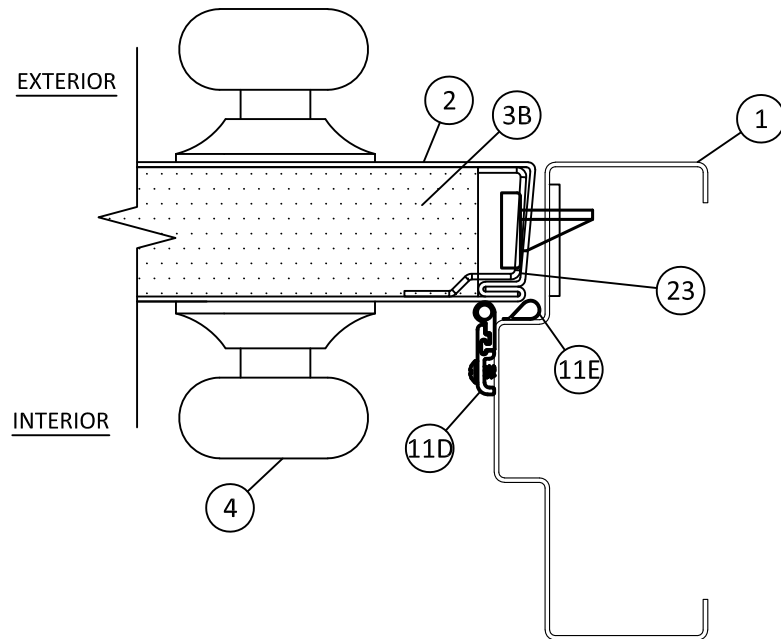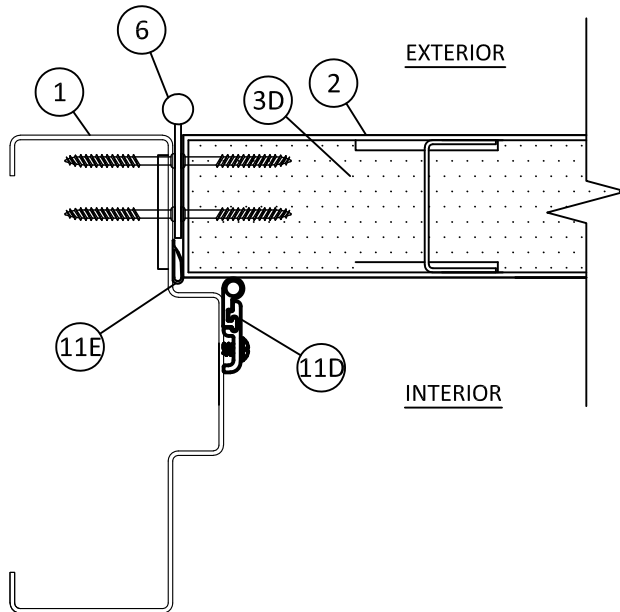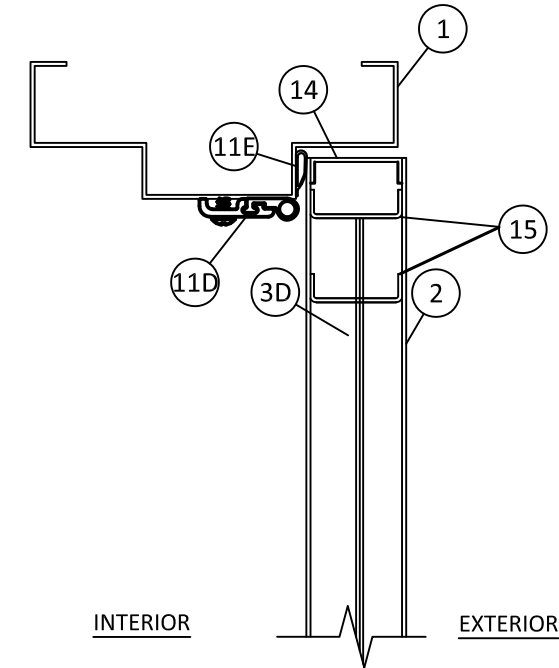

O
11

VERTICAL SECTION

AIR INFILTRATION

NOTE:

1. SEAL ALL JOINTS WHERE FRAME MEETS WALL WITH BUTYL RUBBER OR SILICONE CAULK.
2. INSTALL THRESHOLD INTO BEAD OF BUTYL RUBBER OR SILICONE CAULK.

P
11

HORIZONTAL SECTION

AIR INFILTRATION



4115 BRODEUR STREET
SHERBROOKE, QC J1L1K4
PH: (819) 821-9230 FX: (819) 569-5928

INSWING SINGLE FLUSH
STEEL DOOR
(HVHZ) (IMPACT)
GASKETING DETAILS FOR
AIR INFILTRATION

PREPARED BY:

BUILDING DROPS, INC.

1900 NE MIAMI COURT, STE. 2-15

MIAMI, FL 33132

PH: (954)399-8478


FAX: (954)744-4738

WEB: www.buildingdrops.com



REMARKS	BY	DATE
ELECTRIC HDW UPDATE	DI	8/22/24

THE INSTALLATION DETAILS DESCRIBED HEREIN ARE GENERIC AND MAY NOT REFLECT ACTUAL CONDITIONS FOR A SPECIFIC SITE. IF SITE CONDITIONS CAUSE INSTALLATION TO DEVIATE FROM THE REQUIREMENTS DETAILED HEREIN, A LICENSED ENGINEER OR ARCHITECT SHALL PREPARE SITE SPECIFIC DOCUMENTS FOR USE WITH THIS DOCUMENT.

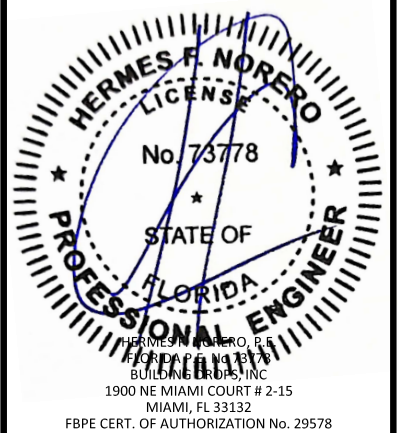

FL46851

DATE: 06.18.24

DWG. BY:
DI

CHK. BY:
HFN

SCALE: NTS


DWG. #: DLF006

SHEET:



11

OF 16

c:\users\dylanwata\building drops, inc\building drops landing - common\projects\de la fontaine\fbc-24-0705 - fbc submittal - outswing double & single glazed, flushed steel door\dwgs\inswing flush\dlf006.dwg
8/23/2024 9:44 AM

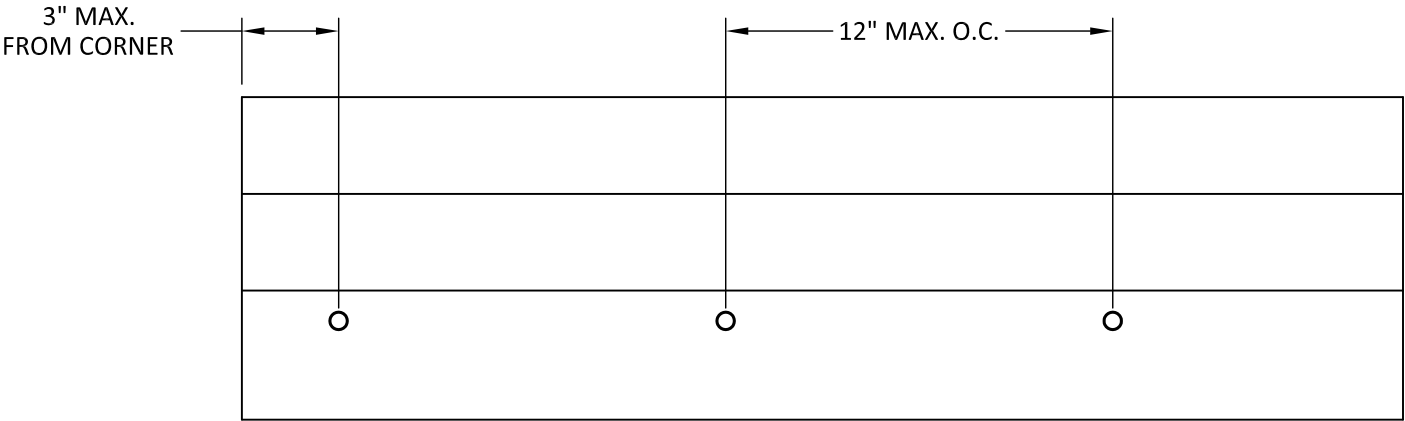

THRESHOLD ANCHOR SCHEDULE			
SUBSTRATE	ANCHOR TYPE	MIN. EMBEDMENT	MIN. EDGE DISTANCE
WOOD: MIN. S.G. = 0.55	#14 WOOD SCREW	1-1/2"	3/4"
CONCRETE: MIN. f'c = 3000 psi	1/4" ITW TAPCON	1-1/4"	2-1/2"

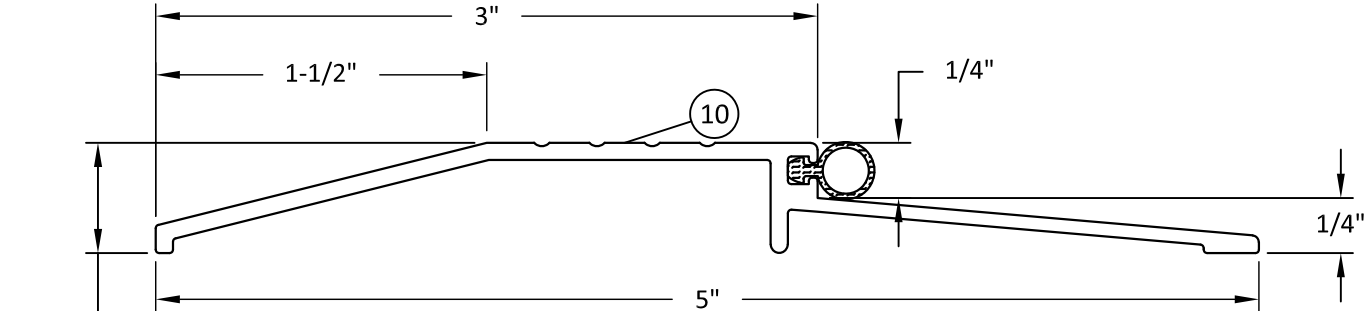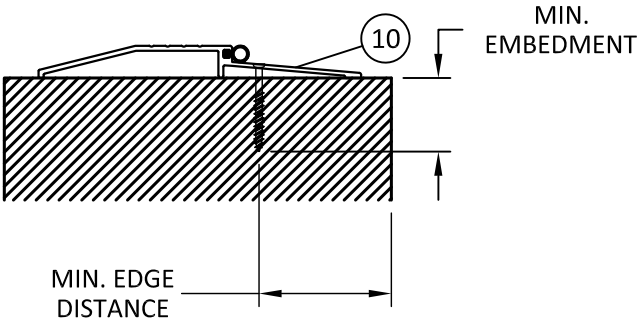

DETAIL GG
NGP 950N THRESHOLD



4115 BRODEUR STREET
SHERBROOKE, QC J1L1K4
PH: (819) 821-9230 FX: (819) 569-5928

TITLE: INSWING SINGLE FLUSH
STEEL DOOR
(HVHZ) (IMPACT)

THRESHOLD DETAIL & ANCHOR LAYOUT

PREPARED BY:
BUILDING DROPS, INC.
1900 NE MIAMI COURT, STE. 2-15
MIAMI, FL 33132
PH: (954)399-8478
FAX: (954)744-4738
WEB: www.buildingdrops.com

**BUILDING DROPS**



REMARKS	BY	DATE
ELECTRIC HDW UPDATE	DI	8/22/24

THE INSTALLATION DETAILS DESCRIBED HEREIN ARE GENERIC AND MAY NOT REFLECT ACTUAL CONDITIONS FOR A SPECIFIC SITE. IF SITE CONDITIONS CAUSE INSTALLATION TO DEVIATE FROM THE REQUIREMENTS DETAILED HEREIN, A LICENSED ENGINEER OR ARCHITECT SHALL PREPARE SITE SPECIFIC DOCUMENTS FOR USE WITH THIS DOCUMENT.





FL46851	
DATE: 06.18.24	
DWG. BY: DI	CHK. BY: HFN
SCALE: NTS	
DWG. #: DLF006	
SHEET:	

c:\users\dylanwata\building drops, inc\building drops landing - common\projects\de la fontaine\fbc-24-0705 - fbc submittal - outswing double & single glazed - outswing double & single glazed - flushed steel door.dwg\inswing flush\dlf006.dwg 8/23/2024 9:44 AM

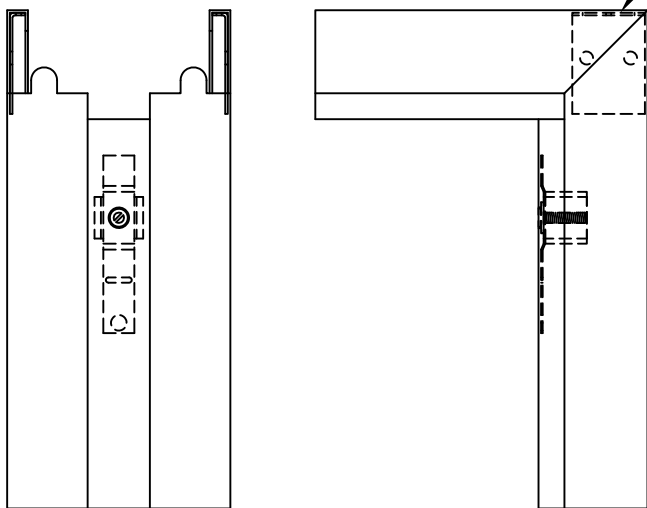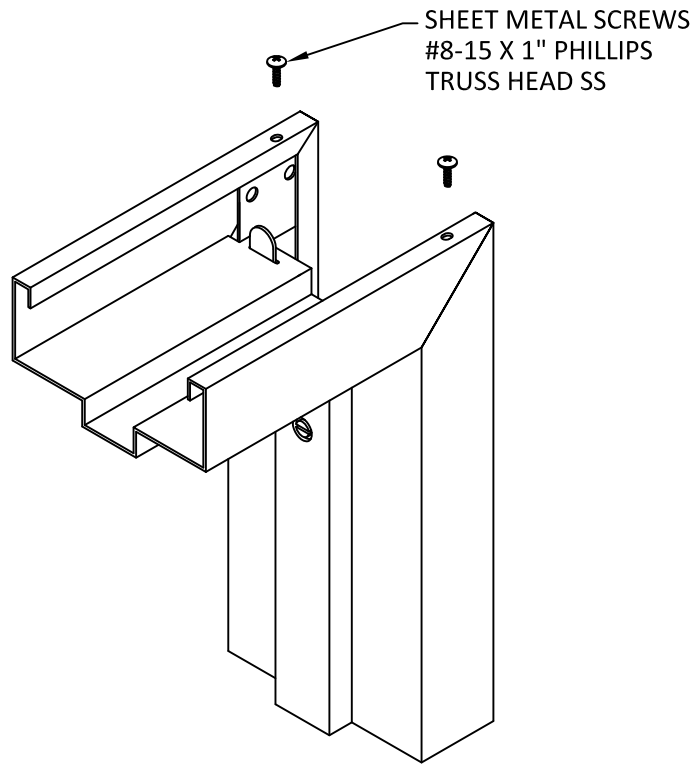



DETAIL HH

KNOCK DOWN CORNER CONSTRUCTION

 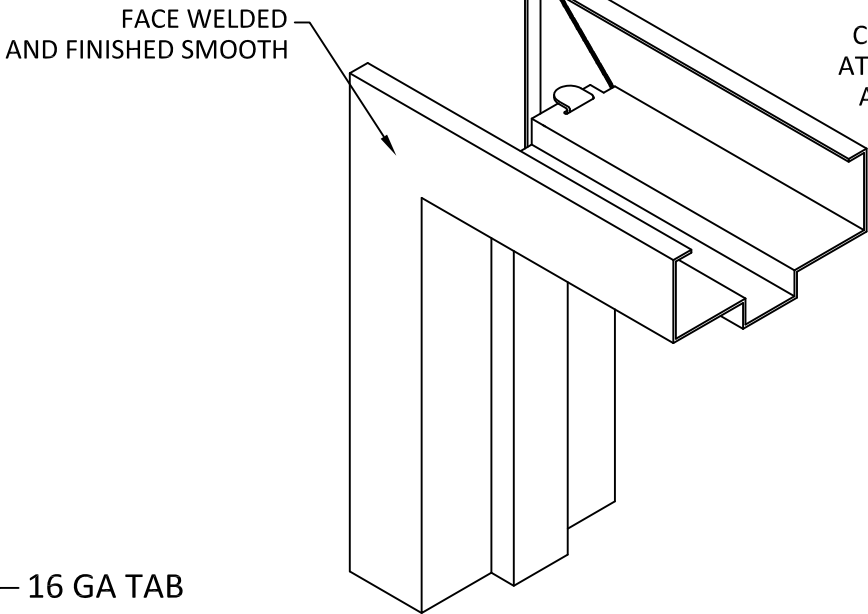

DETAIL II

FACE WELDED CORNER CONSTRUCTION

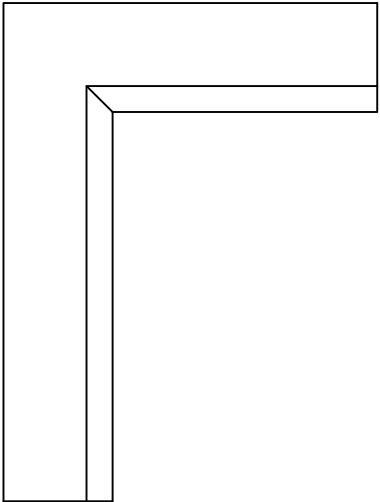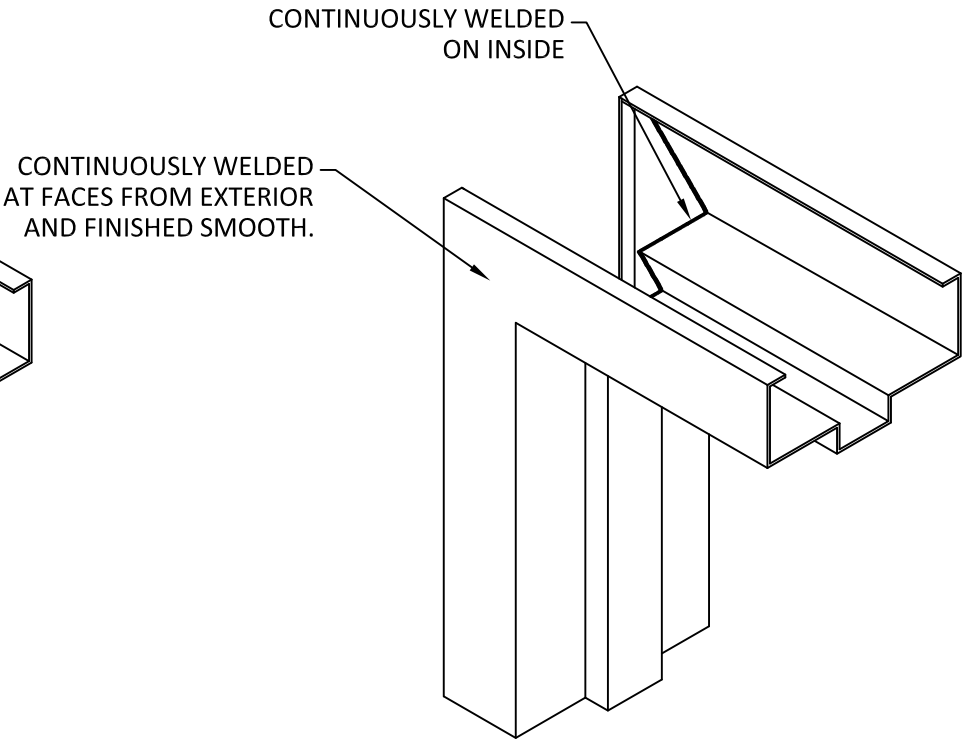

DETAIL JJ

FULLY WELDED CORNER CONSTRUCTION



4115 BRODEUR STREET
SHERBROOKE, QC J1L1K4
PH: (819) 821-9230 FX: (819) 569-5928


TITLE: INSWING SINGLE FLUSH
STEEL DOOR
(HVHZ) (IMPACT)
CORNER CONSTRUCTION

PREPARED BY:
BUILDING DROPS, INC.
1900 NE MIAMI COURT, STE. 2-15
MIAMI, FL 33132
PH: (954)399-8478
FAX: (954)744-4738
WEB: www.buildingdrops.com



REMARKS	BY	DATE
ELECTRIC HDW UPDATE	DI	8/22/24


THE INSTALLATION DETAILS DESCRIBED HEREIN ARE GENERIC AND MAY NOT REFLECT ACTUAL CONDITIONS FOR A SPECIFIC SITE. IF SITE CONDITIONS CAUSE INSTALLATION TO DEVIATE FROM THE REQUIREMENTS DETAILED HEREIN, A LICENSED ENGINEER OR ARCHITECT SHALL PREPARE SITE SPECIFIC DOCUMENTS FOR USE WITH THIS DOCUMENT.

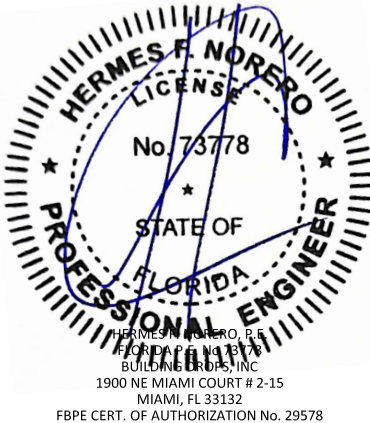


FL46851

DATE:	06.18.24
DWG. BY:	DI
CHK. BY:	HFN
SCALE:	NTS
DWG. #:	DLF006
SHEET:	13


c:\users\dylanwata\building drops, inc\building drops landing - common\projects\de la fontaine\fbc-24-0705 - fbc submittal - outswing double & single glazed, flushed steel door.dwg 8/23/2024 9:44 AM

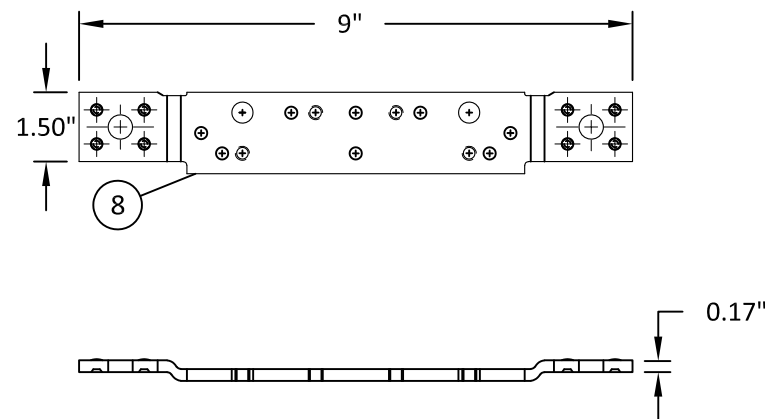

DETAIL KK
FRAME HINGE REINFORCEMENT

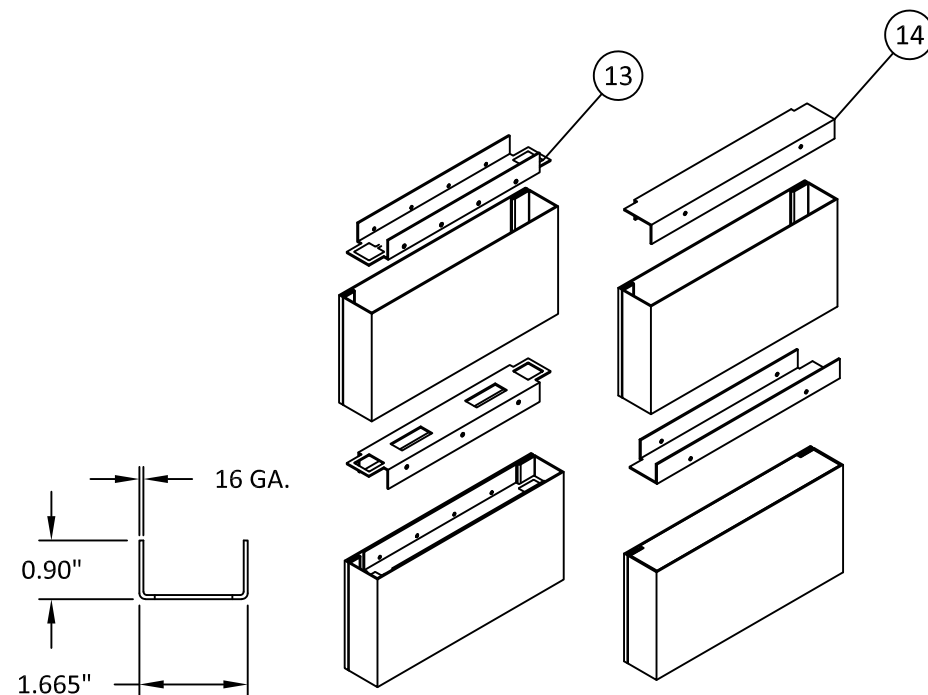


DETAIL MM
END CHANNEL REINFORCEMENTS

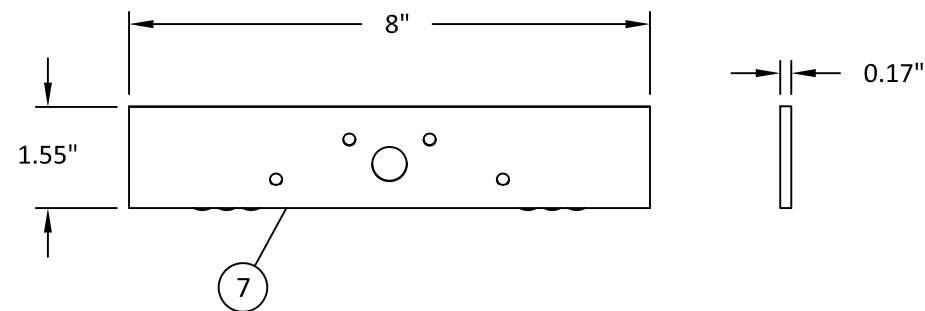


DETAIL LL
DOOR HINGE REINFORCEMENT
AND HINGE DETAIL

ATTACHED WITH FOUR (4) #12 ASSEMBLY
SCREWS

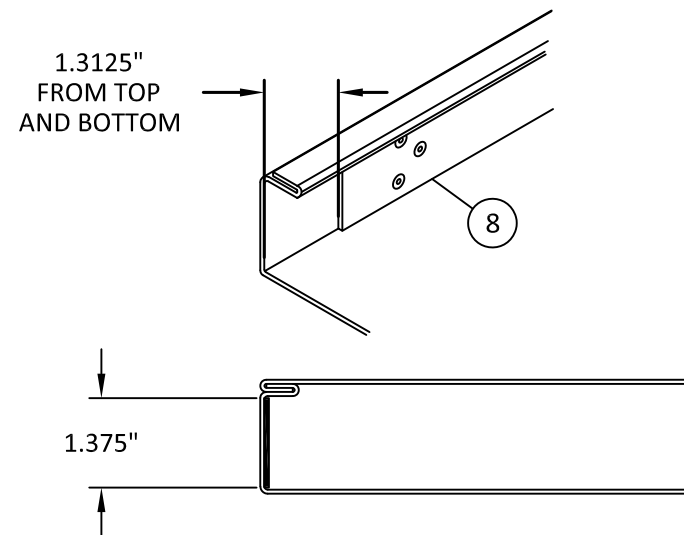

DETAIL NN
DOOR & FRAME CONTINUOUS HINGE REINFORCEMENT
(OPTIONAL)

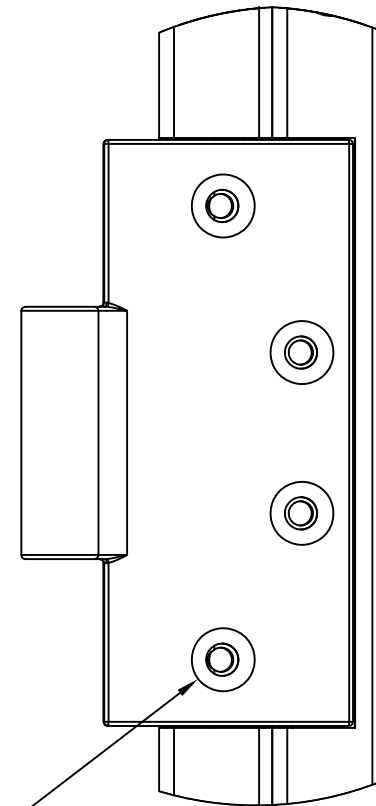

4115 BRODEUR STREET
SHERBROOKE, QC J1L1K4
PH: (819) 821-9230 FX: (819) 569-5928

TITLE: INSWING SINGLE FLUSH
STEEL DOOR
(HVHZ) (IMPACT)

REINFORCEMENTS


PREPARED BY: BUILDING DROPS, INC.

1900 NE MIAMI COURT, STE. 2-15
MIAMI, FL 33132
PH: (954)399-8478
FAX: (954)744-4738
WEB: www.buildingdrops.com



REMARKS	BY	DATE
ELECTRIC HDW UPDATE	DI	8/22/24


THE INSTALLATION DETAILS DESCRIBED HEREIN ARE GENERIC
AND MAY NOT REFLECT ACTUAL CONDITIONS FOR A SPECIFIC
SITE. IF SITE CONDITIONS CAUSE INSTALLATION TO DEVIATE
FROM THE REQUIREMENTS DETAILED HEREIN, A LICENSED
ENGINEER OR ARCHITECT SHALL PREPARE SITE SPECIFIC
DOCUMENTS FOR USE WITH THIS DOCUMENT.

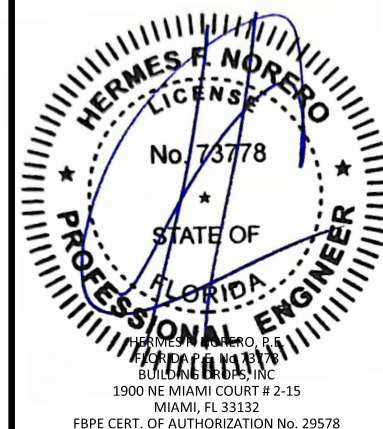


FL46851

DATE:	06.18.24
DWG. BY:	DI
CHK. BY:	HFN
SCALE:	NTS
DWG. #:	DLF006
SHEET:	14


c:\users\dylanwata\building drops, inc\building drops landing - common\projects\de la fontaine\fbc-24-0705 - fbc submittal - outswing double & single glazed, flushed steel door.dwg\inswing flush\dlf006.dwg 8/23/2024 9:44 AM

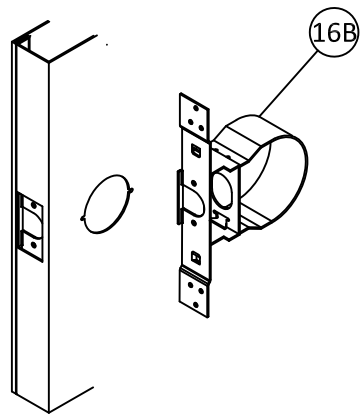


DETAIL OO
CYLINDRICAL LOCK REINFORCEMENT

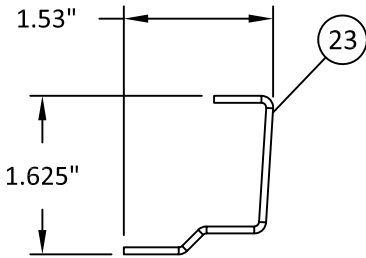



DETAIL PP
LOCK STILE REINFORCEMENT

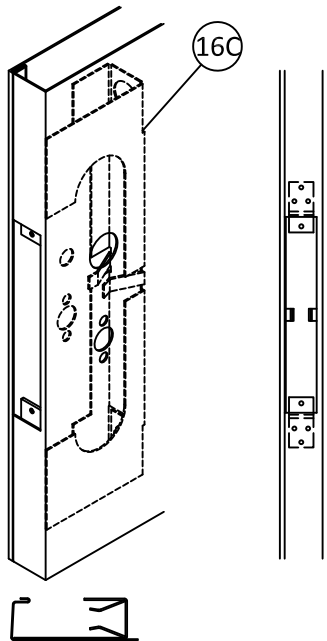


DETAIL QQ
MORTISE LOCK REINFORCEMENT

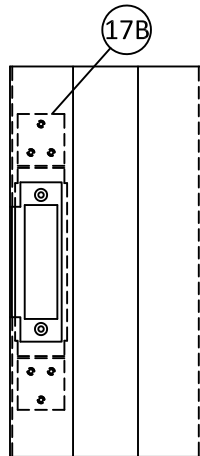

DETAIL RR
CYLINDRICAL LOCK
STRIKE REINFORCEMENT

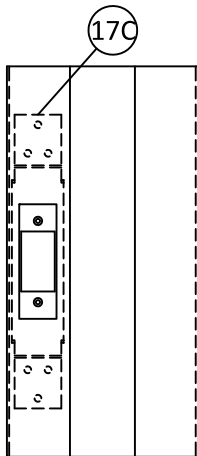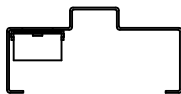

DETAIL SS
MORTISE LOCK
STRIKE REINFORCEMENT

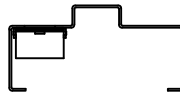

4115 BRODEUR STREET
SHERBROOKE, QC J1L1K4
PH: (819) 821-9230 FX: (819) 569-5928

TITLE: INSWING SINGLE FLUSH
STEEL DOOR
(HVHZ) (IMPACT)
REINFORCEMENTS

PREPARED BY:
BUILDING DROPS, INC.
1900 NE MIAMI COURT, STE. 2-15
MIAMI, FL 33132
PH: (954)399-8478
FAX: (954)744-4738
WEB: www.buildingdrops.com



REMARKS	BY	DATE
ELECTRIC HDW UPDATE	DI	8/22/24

THE INSTALLATION DETAILS DESCRIBED HEREIN ARE GENERIC AND MAY NOT REFLECT ACTUAL CONDITIONS FOR A SPECIFIC SITE. IF SITE CONDITIONS CAUSE INSTALLATION TO DEVIATE FROM THE REQUIREMENTS DETAILED HEREIN, A LICENSED ENGINEER OR ARCHITECT SHALL PREPARE SITE SPECIFIC DOCUMENTS FOR USE WITH THIS DOCUMENT.



FL46851

DATE:	06.18.24
DWG. BY:	DI
CHK. BY:	HFN
SCALE:	NTS
DWG. #:	DLF006

SHEET:

15

OF 16

c:\users\dylanwata\building drops, inc\building drops landing - common\projects\de la fontaine\fbc-24-0705 - fbc submittal - outswing double & single glazed, flushed steel door.dwg\inswing flush\dlf006.dwg 8/23/2024 9:44 AM

BILL OF MATERIAL		
NO.	DESCRIPTION	MATERIAL
1	FRAME - 5-3/4" MIN. DEPTH	16 GA. MIN. A40/A60/G90 GALV. STEEL
1A	OPTIONAL 4" HEADER FRAME - 5-3/4" MIN. DEPTH	16 GA. MIN. A40/A60/G90 GALV. STEEL
2	DOOR LEAF PANEL SKIN	18 GA. MIN. A40/A60/G90 GALV. STEEL SHEETS
3	CORE MATERIAL:	
	A) HONEYCOMB	
	B) POLYSTYRENE	
	C) POLYURETHANE	
	D) STEEL STIFFENED (POLYSTYRENE OR POLYURETHANE)	
4	LOCKING HARDWARE - SEE SHEET 1	
6	4.5" MIN. BUTT HINGES SEE SHEET 1 NOTE 1.6	0.134" MIN. STEEL/BRASS
	OPTIONAL CONTINUOUS HINGE SEE SHEET 1 NOTE 1.6	ALUMINUM
7	DOOR HINGE REINFORCEMENTS	7 GA. STEEL
8	FRAME HINGE REINFORCEMENT	3/16" X 10" - 7 GA. STEEL
9	JAMB ANCHORS SEE SHEET 10 & 11	
	Z	18 GA. MIN. STEEL
	COMBINATION WOOD/STEEL STUD	
	EXISTING WALL ANCHOR (EWA)	
	EXISTING WALL ANCHOR (EWA) - TUBE	16 GA. MIN. STEEL
	MASONRY WIRE	-
	MASONRY T	-
	ADJUSTABLE/WELDED JAMB BASE	12 GA. STEEL
10	NGP 950N THRESHOLD WITH BUMPER GASKET	1/16" MIN. ALUMINUM
11	WEATHERSTRIPPING	
	B) NGP 331 DOOR SHOE	6063-T5 ALUMINUM / PPE / TPV
	D) NGP 137NA PERIMETER SEAL	
	E) NGP 5050 BULB SEAL	SILOXANE
12	CAULK	SILICONE OR BUTYL RUBBER
13	ST END CHANNEL	16 GA. STEEL
14	FWC END CHANNEL	16 GA. STEEL
15	HORIZONTAL REIN. CHANNELS	STEEL
16	DOOR LOCK REINFORCEMENT SEE SHEET 17	
	B) CYLINDRICAL LOCK REINFORCEMENT	16 GA. MIN. STEEL
	C) MORTISE LOCK REINFORCEMENT	16 GA. MIN. STEEL
17	FRAME LOCK STRIKE REINFORCEMENT SEE SHEET 17	
	B) CYLINDRICAL STRIKE REINFORCEMENT	16 GA. MIN. STEEL
	C) MORTISE STRIKE REINFORCEMENT	16 GA. MIN. STEEL
23	LOCK STILE REINFORCEMENT	STEEL
24	IVES 698/U698 DOOR VIEWER	BRASS




4115 BRODEUR STREET
SHERBROOKE, QC J1L1K4
PH: (819) 821-9230 FX: (819) 569-5928

TITLE: INSWING SINGLE FLUSH
STEEL DOOR
(HVHZ) (IMPACT)
BILL OF MATERIAL

PREPARED BY:
BUILDING DROPS, INC.
1900 NE MIAMI COURT, STE. 2-15
MIAMI, FL 33132
PH: (954)399-8478
FAX: (954)744-4738
WEB: www.buildingdrops.com

REMARKS	BY	DATE
ELECTRIC HDW UPDATE	DI	8/22/24

THE INSTALLATION DETAILS DESCRIBED HEREIN ARE GENERIC AND MAY NOT REFLECT ACTUAL CONDITIONS FOR A SPECIFIC SITE. IF SITE CONDITIONS CAUSE INSTALLATION TO DEVIATE FROM THE REQUIREMENTS DETAILED HEREIN, A LICENSED ENGINEER OR ARCHITECT SHALL PREPARE SITE SPECIFIC DOCUMENTS FOR USE WITH THIS DOCUMENT.

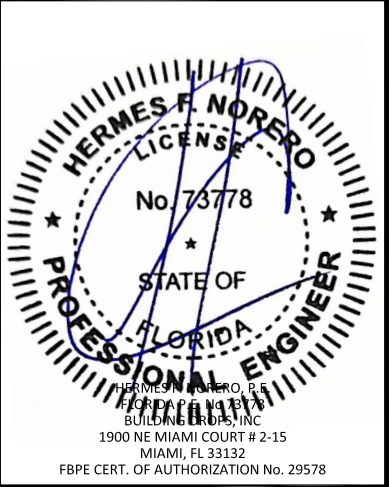

FL46851

DATE: 06.18.24

DWG. BY: DI CHK. BY: HFN

SCALE: NTS

DWG. #: DLF006

SHEET:

16

OF 16