

REVISIONS			
REV	DESCRIPTION	DATE	APPROVED

NOTES:

1. THE PRODUCT SHOWN HEREIN IS DESIGNED AND MANUFACTURED TO COMPLY WITH REQUIREMENTS OF THE FLORIDA BUILDING CODE.
2. WOOD FRAMING, METAL STRUCTURE AND MASONRY OPENING TO BE DESIGNED AND ANCHORED TO PROPERLY TRANSFER ALL LOADS TO STRUCTURE. FRAMING AND MASONRY OPENING IS THE RESPONSIBILITY OF THE ARCHITECT OR ENGINEER OF RECORD.
3. WHERE SHIM OR BUCK THICKNESS IS LESS THAN 1-1/2" UNITS MUST BE ANCHORED THROUGH THE FRAME IN ACCORDANCE WITH MANUFACTURER'S PUBLISHED INSTALLATION INSTRUCTIONS. ANCHORS SHALL BE SECURELY FASTENED DIRECTLY INTO MASONRY, CONCRETE OR OTHER STRUCTURAL SUBSTRATE MATERIAL.
4. WHERE WOOD BUCK THICKNESS IS 1-1/2" OR GREATER, BUCK SHALL BE SECURELY FASTENED TO MASONRY, CONCRETE OR OTHER STRUCTURAL SUBSTRATE. UNITS MAY BE ANCHORED THROUGH FRAME TO SECURED WOOD BUCK IN ACCORDANCE WITH MANUFACTURER'S PUBLISHED INSTALLATION INSTRUCTIONS.
5. WHERE 1X BUCK IS NOT USED DISSIMILAR MATERIALS MUST BE SEPARATED WITH APPROVED COATING OR MEMBRANE. SELECTION OF COATING OR MEMBRANE IS THE RESPONSIBILITY OF THE ARCHITECT OR ENGINEER OF RECORD.
6. BUCKS SHALL EXTEND BEYOND UNIT FRAME INTERIOR FACE SO THAT FULL FRAME SUPPORT IS PROVIDED.
7. SHIM AS REQUIRED AT EACH ANCHOR LOCATION WITH LOAD BEARING SHIM. SHIM WHERE SPACE OF 1/16" OR GREATER OCCURS. MAXIMUM ALLOWABLE SHIM STACK TO BE 1/4".
8. SHIMS SHALL BE LOCATED, APPLIED AND MADE FROM MATERIALS AND THICKNESS CAPABLE OF SUSTAINING APPLICABLE LOADS.
9. WIND LOAD DURATION FACTOR Cd=1.6 WAS USED FOR WOOD ANCHOR CALCULATIONS.
10. FRAME MATERIAL: EXTRUDED RIGID PVC.
11. UNITS MUST BE GLAZED PER ASTM E1300, SEE SHEET 2 FOR GLAZING DETAILS.
12. APPROVED IMPACT PROTECTIVE SYSTEM IS NOT REQUIRED FOR THIS PRODUCT IN WIND BORNE DEBRIS REGIONS.

13. FOR ANCHORING THROUGH FIN INTO WOOD FRAMING OR 2X BUCK USE #8 WOOD SCREWS WITH SUFFICIENT LENGTH TO ACHIEVE A 1" MINIMUM EMBEDMENT INTO SUBSTRATE. LOCATE ANCHORS AS SHOWN IN ELEVATIONS AND INSTALLATION DETAILS.
16. FOR ANCHORING THROUGH FIN INTO METAL STRUCTURE USE #8 SMS OR SELF DRILLING SCREWS WITH SUFFICIENT LENGTH TO ACHIEVE 3 THREADS MINIMUM BEYOND STRUCTURE INTERIOR WALL. LOCATE ANCHORS AS SHOWN IN ELEVATIONS AND INSTALLATION DETAILS.
17. FOR ANCHORING THROUGH FRAME INTO WOOD FRAMING OR 2X BUCK USE #10 WOOD SCREWS WITH SUFFICIENT LENGTH TO ACHIEVE A 1 1/4" MINIMUM EMBEDMENT INTO SUBSTRATE. LOCATE ANCHORS AS SHOWN IN ELEVATIONS AND INSTALLATION DETAILS.
18. FOR ANCHORING THROUGH FRAME INTO MASONRY/CONCRETE USE 3/16" TAPCONS WITH SUFFICIENT LENGTH TO ACHIEVE A 1 1/4" MINIMUM EMBEDMENT INTO SUBSTRATE WITH 2" MINIMUM EDGE DISTANCE. LOCATE ANCHORS AS SHOWN IN ELEVATIONS AND INSTALLATION DETAILS.
19. FOR ANCHORING THROUGH FRAME INTO METAL STRUCTURE USE #10 SMS OR SELF DRILLING SCREWS WITH SUFFICIENT LENGTH TO ACHIEVE 3 THREADS MINIMUM BEYOND STRUCTURE INTERIOR WALL. LOCATE ANCHORS AS SHOWN IN ELEVATIONS AND INSTALLATION DETAILS.
20. ALL FASTENERS TO BE CORROSION RESISTANT.
21. INSTALLATION ANCHORS SHALL BE INSTALLED IN ACCORDANCE WITH ANCHOR MANUFACTURER'S INSTALLATION INSTRUCTIONS AND ANCHORS SHALL NOT BE USED IN SUBSTRATES WITH STRENGTHS LESS THAN THE MINIMUM STRENGTH SPECIFIED BELOW:
 - 21.1. WOOD: MINIMUM SPECIFIC GRAVITY OF G=0.42
 - 21.2. CONCRETE: MINIMUM COMPRESSIVE STRENGTH OF 2,000 PSI.
 - 21.3. MASONRY: HOLLOW/FILLED BLOCK PER ASTM C90 WITH Fm=2,000 MINIMUM.
 - 21.4. METAL STRUCTURE: STEEL 18GA (.048") FY=33KSI/FU=52KSI OR ALUMINUM 6063-T5 FU=30KSI 1/8" THICK MINIMUM

TABLE OF CONTENTS	
SHEET NO.	DESCRIPTION
1	NOTES
2	ELEVATIONS AND GLAZING DETAIL
3 - 7	INSTALLATION DETAILS
8	COMPONENTS

ACADIAN WINDOWS AND SIDING, LLC
119 ALPHA DRIVE
DESTREHAN, LA 70047

ACADIAN WINDOWS IMPACT SERIES SINGLE HUNG
48" X 72"
NOTES

DRAWN:
A.R.

DWG NO.
08-04064

REV
-


SCALE
NTS

DATE
06/03/2024

SHEET
1 OF 8





L. ROBERTO LOMAS P.E.
208 7th Ave, INDIALANTIC, FL 32903
434-688-0609 rllomas@lrlomaspe.com

SIGNED: 07/18/2024

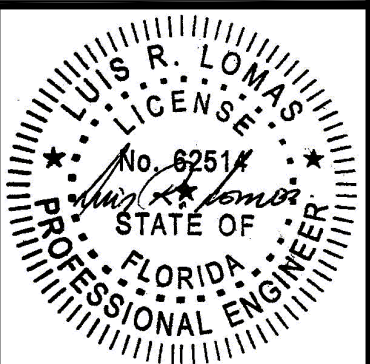

Luis R. Lomas P.E.
FL No.: 62514

REVISIONS			
REV	DESCRIPTION	DATE	APPROVED

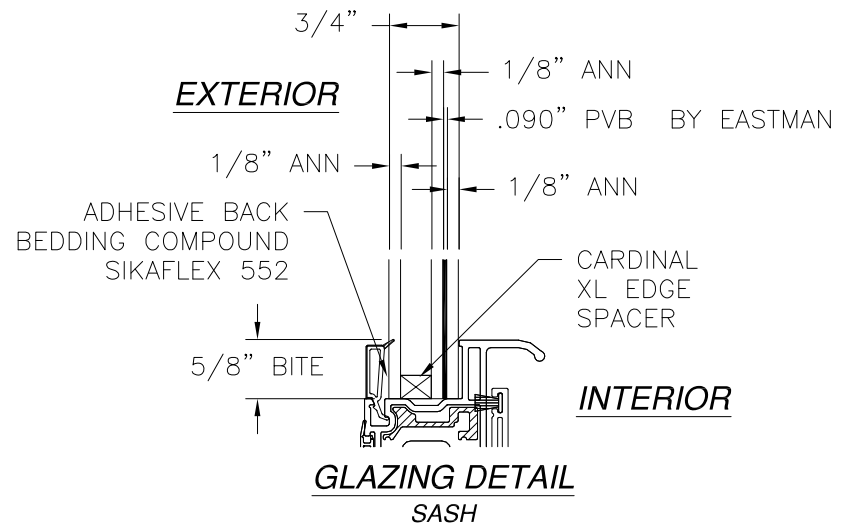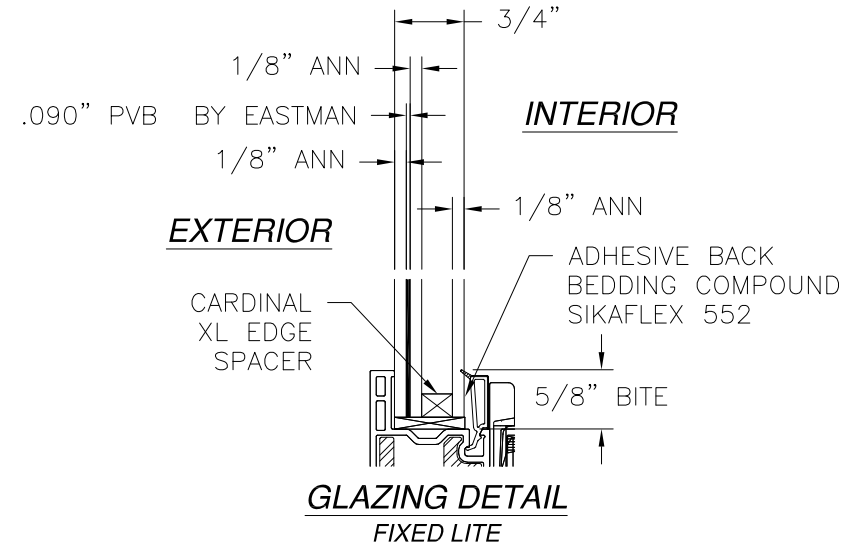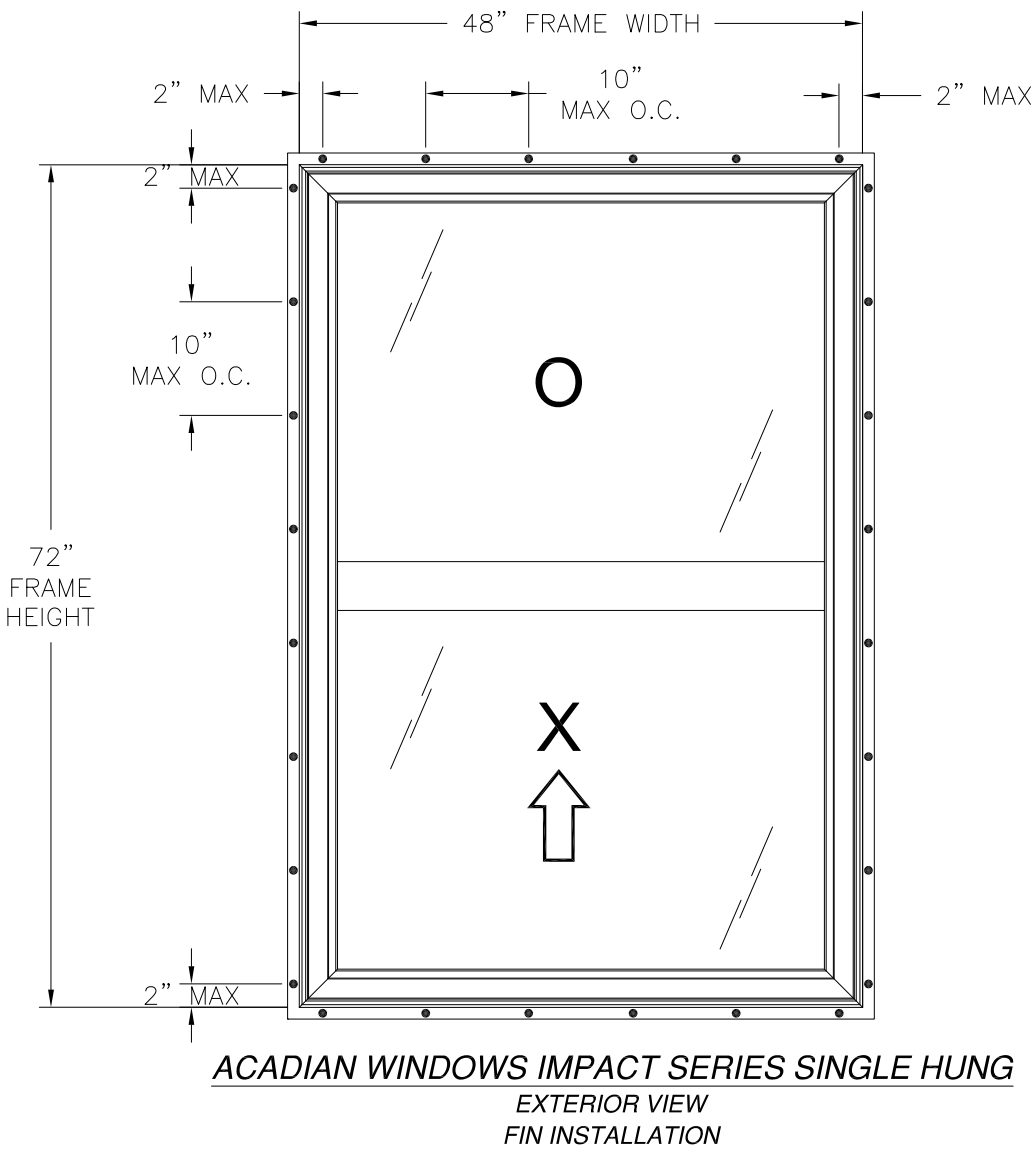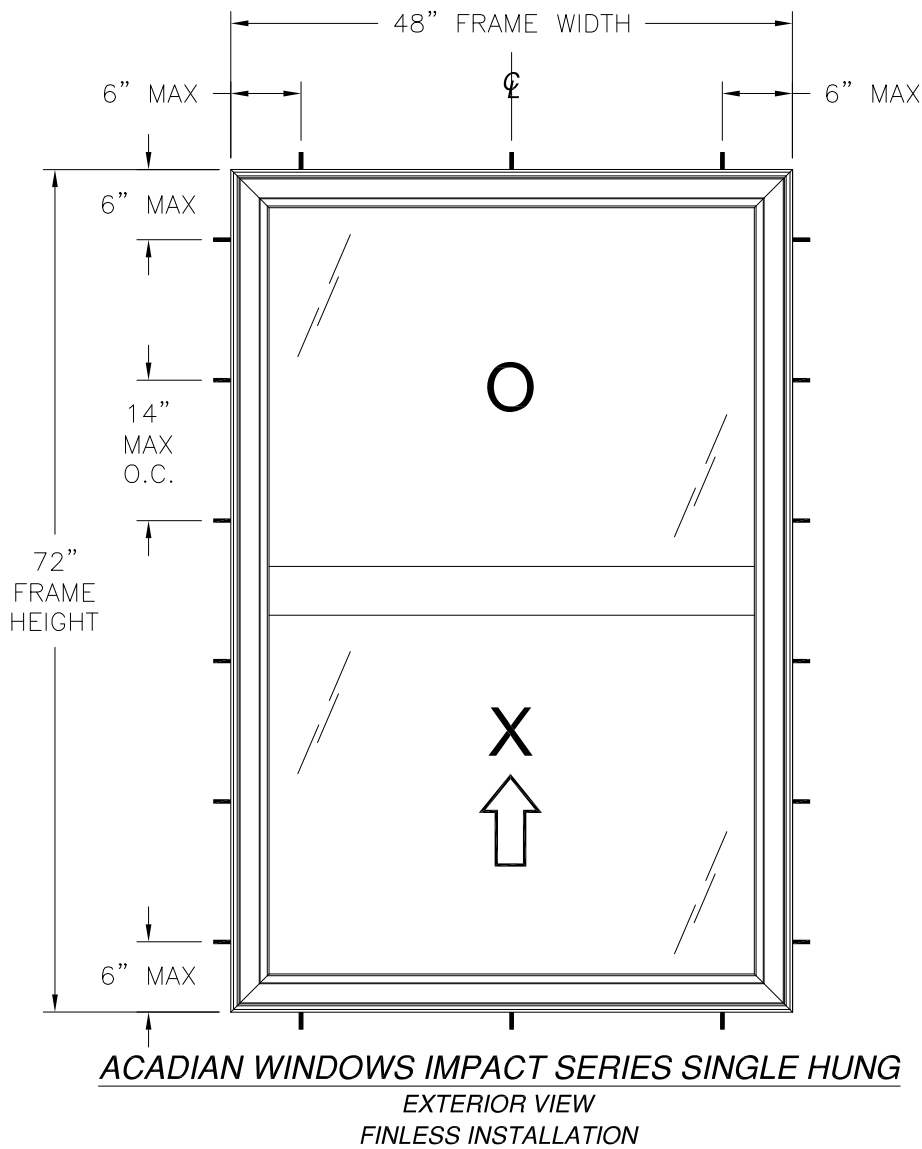

DESIGN PRESSURE RATING	IMPACT RATING
±50.0PSF	LARGE & SMALL MISSILE IMPACT


- NOTES:
- FIXED LITE SIZE: 45" X 34 1/2"
 - ACTIVE SASH: 44 1/4" X 35"
 - D.L.O. FIXED LITE: 43" X 32 5/8"
 - D.L.O. SASH: 42 3/8" X 32 5/8"

MISSILE LEVEL D, WIND ZONE 4
48" X 72" UNIT SHOWN. OTHER SIZES APPROVED AS LONG AS
FRAME AREA DOES NOT EXCEED 24.0 FT²


HARDWARE SCHEDULE	
A.	(2) BSI SPRING LOADED BALANCE SYSTEM, ONE PER JAMB
B.	(2) METALLIC TILT LATCH SPRING LOADED, 1 1/2" C/L FROM EACH SASH TOP RAIL CORNER
C.	(2) ALUMINUM IMPACT CLIP REINFORCEMENTS, 1 1/2" C/L FROM EACH SASH TOP RAIL CORNER
D.	(2) CAST CAM LOCKS, 8" C/L FROM EACH JAMB CORNER ON SASH TOP RAIL
E.	ALUMINUM REINFORCEMENT (10300084) IN FIXED MEETING RAIL
F.	ALUMINUM REINFORCEMENT (10300082) IN ACTIVE SASH STILES AND RAILS
G.	U ALUMINUM REINFORCEMENT (10300096) IN SILL
H.	(4) STAINLESS STEEL SILL INTERLOCK, (2) AT BOTTOM LIFT RAIL AND (2) AT FRAME SILL EXTERIOR LEG

ACADIAN WINDOWS AND SIDING, LLC 119 ALPHA DRIVE DESTREHAN, LA 70047		
ACADIAN WINDOWS IMPACT SERIES SINGLE HUNG 48" X 72" ELEVATIONS AND GLAZING DETAIL		
DRAWN: A.R.	DWG NO. 08-04064	REV -
SCALE NTS	DATE 06/03/2024	SHEET 2 OF 8
L. ROBERTO LOMAS P.E. 208 7th Ave, INDIALANTIC, FL 32903 434-688-0609 rllomas@lrlomaspe.com		

SIGNED: 07/18/2024

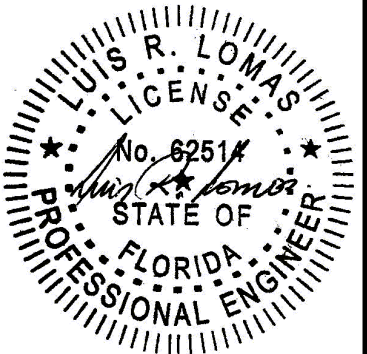


Luis R. Lomas P.E.
FL No.: 62514

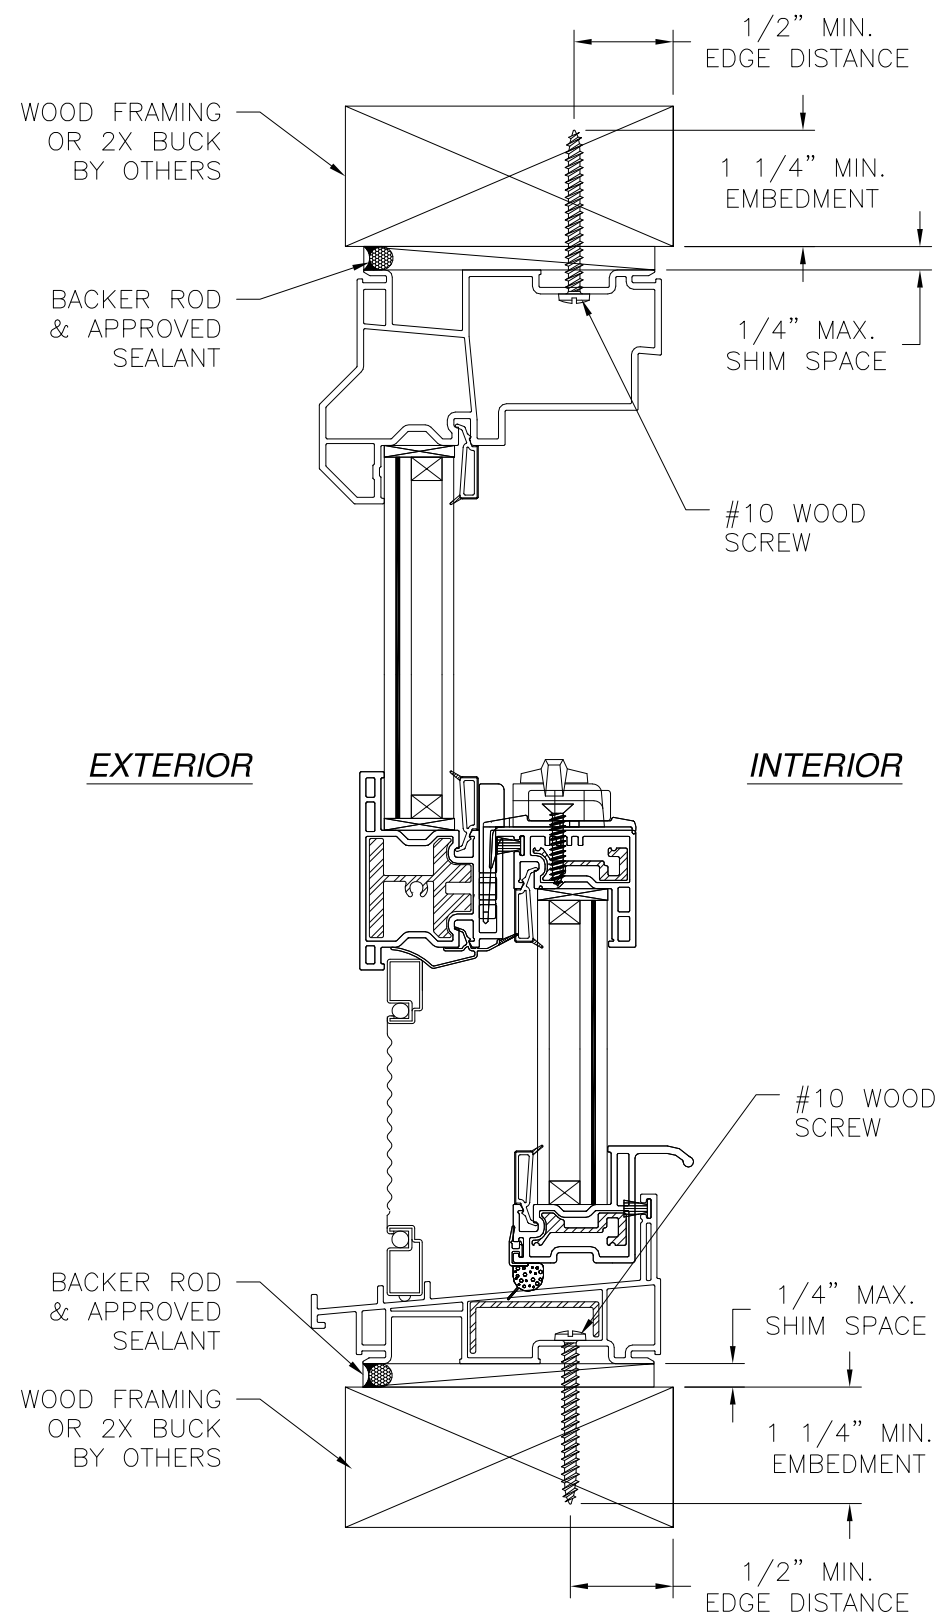

VERTICAL CROSS SECTION
WOOD FRAMING OR 2X BUCK INSTALLATION

- NOTES:
1. INTERIOR AND EXTERIOR FINISHES, BY OTHERS, NOT SHOWN FOR CLARITY.
 2. PERIMETER AND JOINT SEALANT BY OTHERS TO BE DESIGNED IN ACCORDANCE WITH ASTM E2112

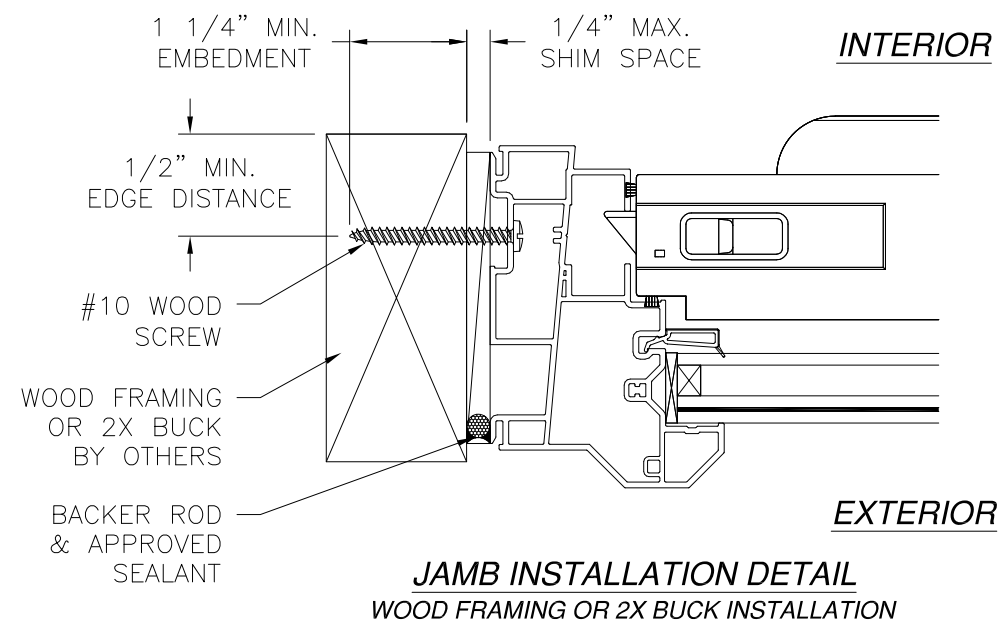

JAMB INSTALLATION DETAIL
WOOD FRAMING OR 2X BUCK INSTALLATION

REVISIONS			
REV	DESCRIPTION	DATE	APPROVED

ACADIAN WINDOWS AND SIDING, LLC


119 ALPHA DRIVE
DESTREHAN, LA 70047

ACADIAN WINDOWS IMPACT SERIES SINGLE HUNG
48" X 72"
INSTALLATION DETAILS


DRAWN: A.R.	DWG NO. 08-04064	REV -
SCALE NTS	DATE 06/03/2024	SHEET 3 OF 8

L. ROBERTO LOMAS P.E.
208 7th Ave, INDIALANTIC, FL 32903
434-688-0609 rllomas@lrlomaspe.com

SIGNED: 07/18/2024

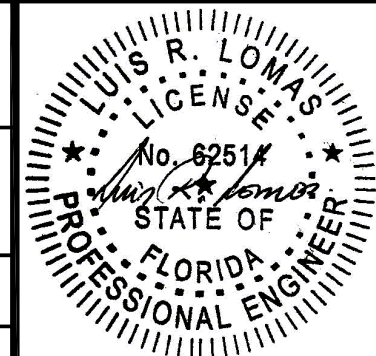

Luis R. Lomas P.E.
FL No.: 62514

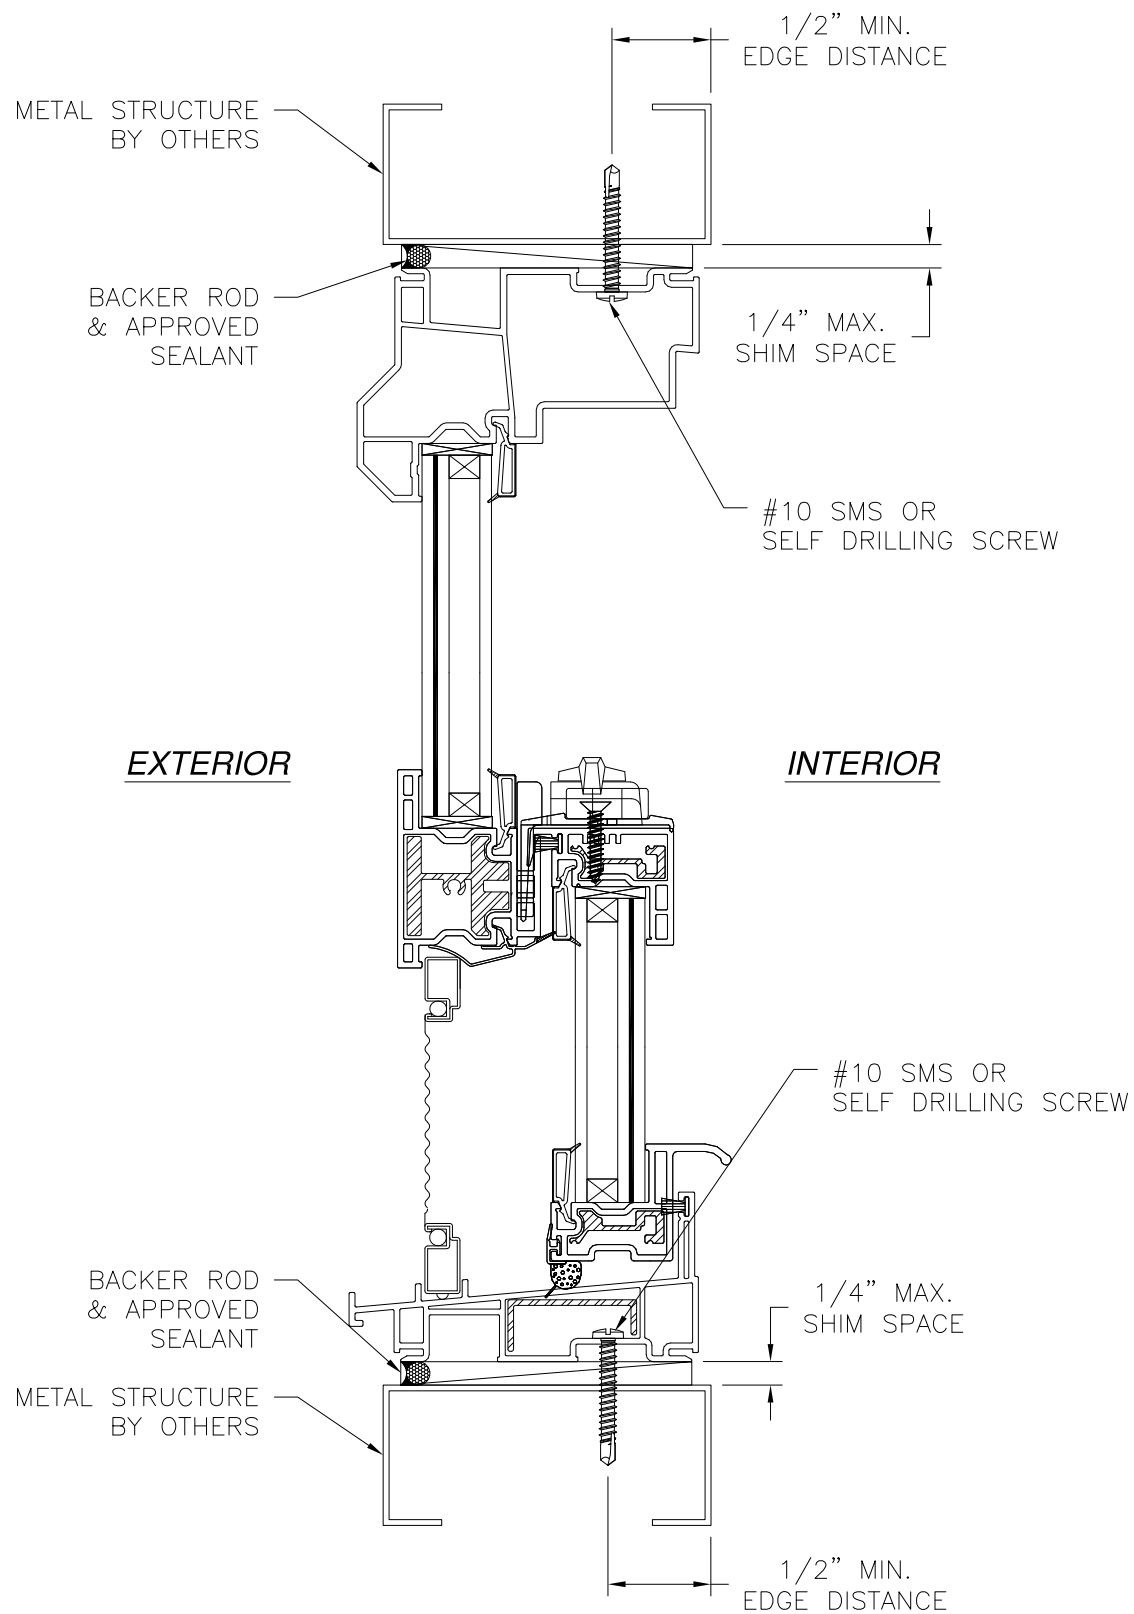


VERTICAL CROSS SECTION
METAL STRUCTURE INSTALLATION

NOTES:

1. INTERIOR AND EXTERIOR FINISHES, BY OTHERS, NOT SHOWN FOR CLARITY.
2. PERIMETER AND JOINT SEALANT BY OTHERS TO BE DESIGNED IN ACCORDANCE WITH ASTM E2112

REVISIONS			
REV	DESCRIPTION	DATE	APPROVED

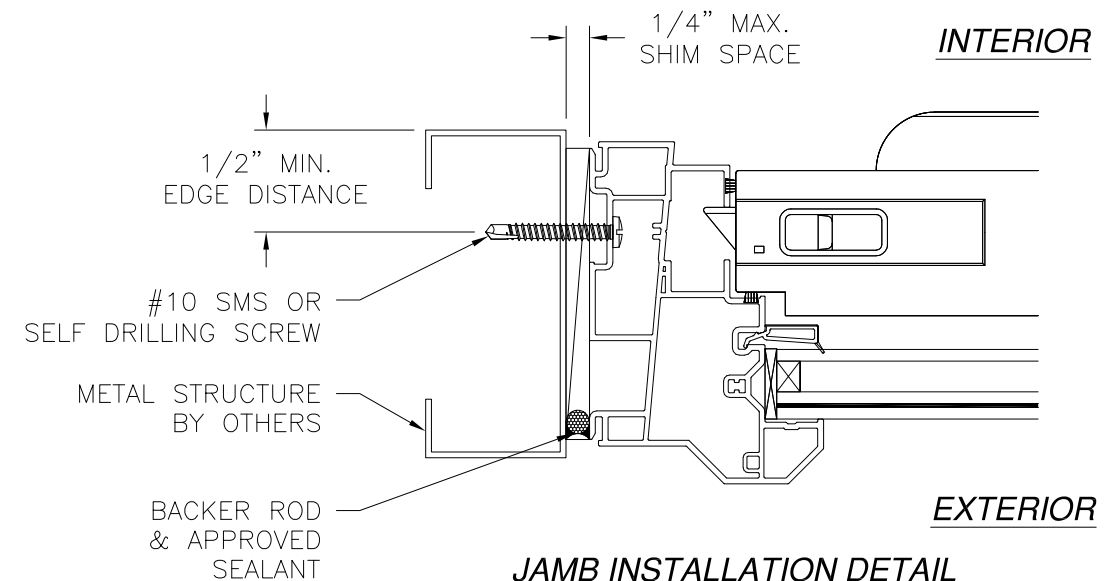

JAMB INSTALLATION DETAIL
METAL STRUCTURE INSTALLATION

SIGNED: 07/18/2024


ACADIAN WINDOWS AND SIDING, LLC

119 ALPHA DRIVE
DESTREHAN, LA 70047

ACADIAN WINDOWS IMPACT SERIES SINGLE HUNG
48" X 72"
INSTALLATION DETAILS



DRAWN: A.R.	DWG NO. 08-04064	REV -
SCALE NTS	DATE 06/03/2024	SHEET 4 OF 8

L. ROBERTO LOMAS P.E.
208 7th Ave, INDIALANTIC, FL 32903
434-688-0609 rllomas@lrlomaspe.com

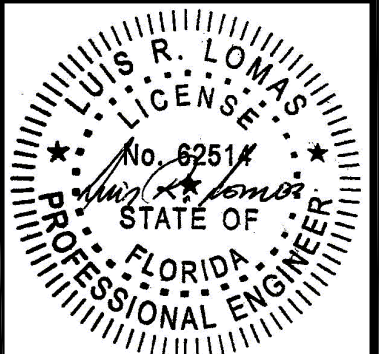

Luis R. Lomas P.E.
FL No.: 62514

REVISIONS			
REV	DESCRIPTION	DATE	APPROVED

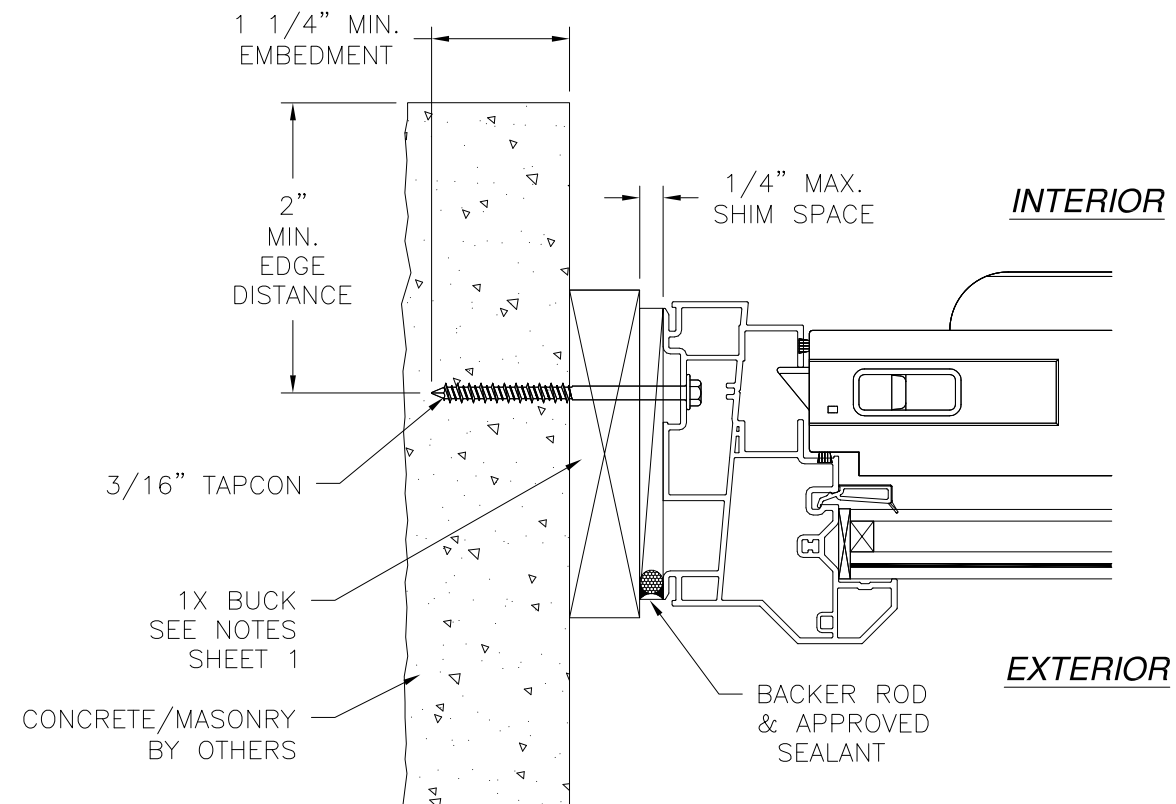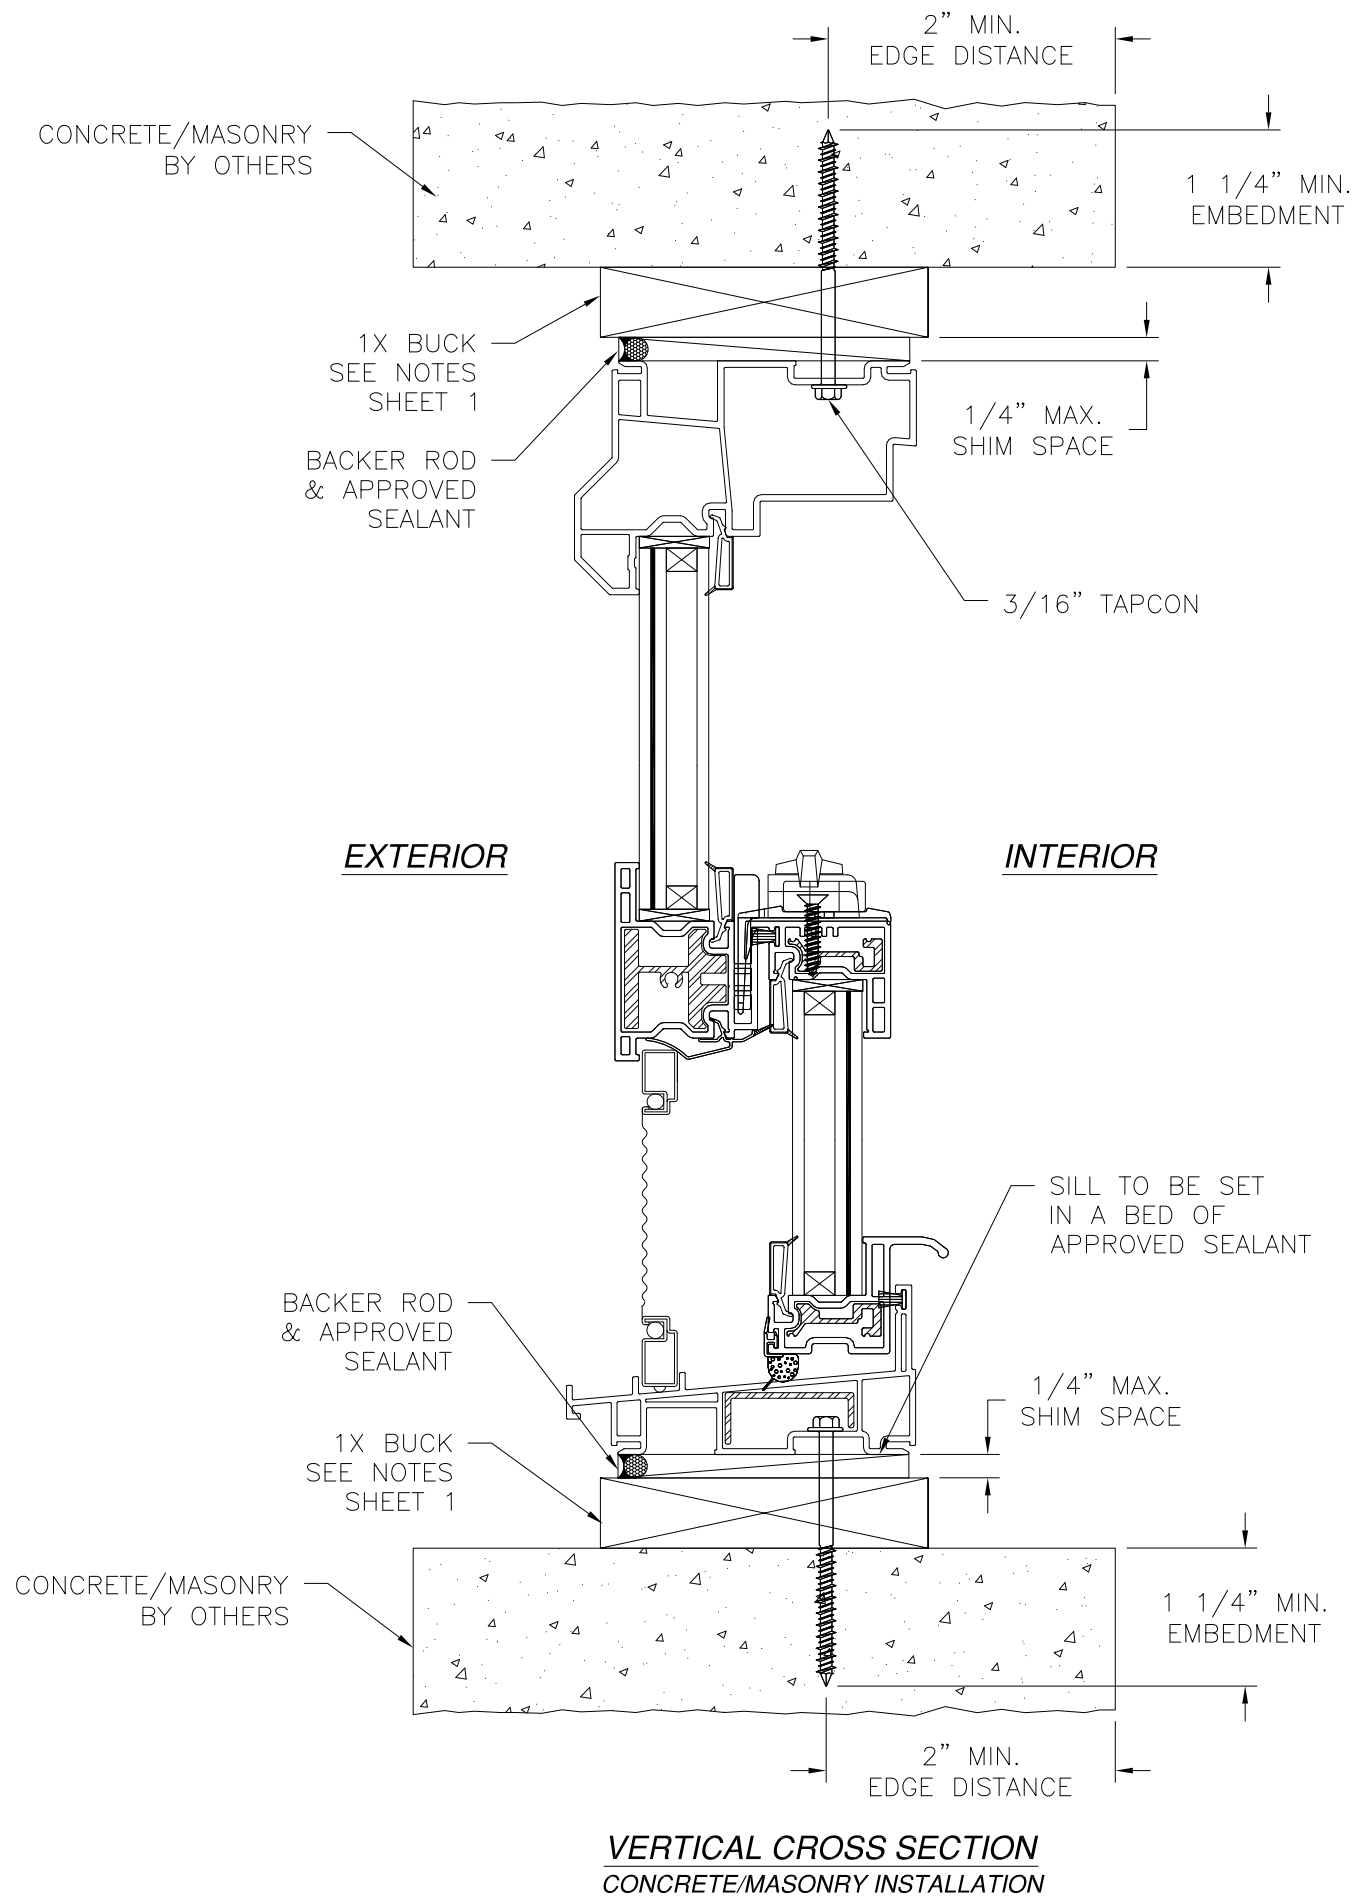

NOTES:

- INTERIOR AND EXTERIOR FINISHES, BY OTHERS, NOT SHOWN FOR CLARITY.
- PERIMETER AND JOINT SEALANT BY OTHERS TO BE DESIGNED IN ACCORDANCE WITH ASTM E2112

SIGNED: 07/18/2024


ACADIAN WINDOWS AND SIDING, LLC

119 ALPHA DRIVE
DESTREHAN, LA 70047

ACADIAN WINDOWS IMPACT SERIES SINGLE HUNG
48" X 72"
INSTALLATION DETAILS

DRAWN: A.R.	DWG NO. 08-04064	REV -
SCALE NTS	DATE 06/03/2024	SHEET 5 OF 8

L. ROBERTO LOMAS P.E.
208 7th Ave, INDIALANTIC, FL 32903
434-688-0609 rllomas@lrlomaspe.com

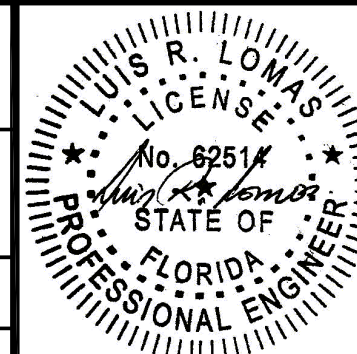

Luis R. Lomas P.E.
FL No.: 62514

APPROVED SEALANT
BEHIND FIN
BY OTHERS

#8 WOOD
SCREW

7/16" MIN
EDGE DISTANCE

1" MIN.
EMBEDMENT

WOOD
FRAMING
BY OTHERS

1/4" MAX.
SHIM SPACE

EXTERIOR

INTERIOR

7/16" MIN
EDGE DISTANCE

#8 WOOD
SCREW

APPROVED SEALANT
BEHIND FIN
BY OTHERS

1" MIN.
EMBEDMENT

WOOD
FRAMING
BY OTHERS

1/4" MAX
SHIM SPACE

VERTICAL CROSS SECTION
WOOD FRAMING OR 2X BUCK INSTALLATION

REVISIONS			
REV	DESCRIPTION	DATE	APPROVED

WOOD FRAMING
BY OTHERS

#8 WOOD
SCREW

1" MIN.
EMBEDMENT

APPROVED SEALANT
BEHIND FIN
BY OTHERS.

7/16" MIN
EDGE DISTANCE

1/4" MAX
SHIM SPACE

INTERIOR


EXTERIOR

JAMB INSTALLATION DETAIL
WOOD FRAMING OR 2X BUCK INSTALLATION

- NOTES:
1. INTERIOR AND EXTERIOR FINISHES, BY OTHERS, NOT SHOWN FOR CLARITY.
 2. PERIMETER AND JOINT SEALANT BY OTHERS TO BE DESIGNED IN ACCORDANCE WITH ASTM E2112

SIGNED: 07/18/2024

ACADIAN WINDOWS AND SIDING, LLC		
119 ALPHA DRIVE DESTREHAN, LA 70047		
ACADIAN WINDOWS IMPACT SERIES SINGLE HUNG 48" X 72" INSTALLATION DETAILS		
DRAWN: A.R.	DWG NO. 08-04064	REV -
SCALE NTS	DATE 06/03/2024	SHEET 6 OF 8
L. ROBERTO LOMAS P.E. 208 7th Ave, INDIALANTIC, FL 32903 434-688-0609 rllomas@lrlomaspe.com		

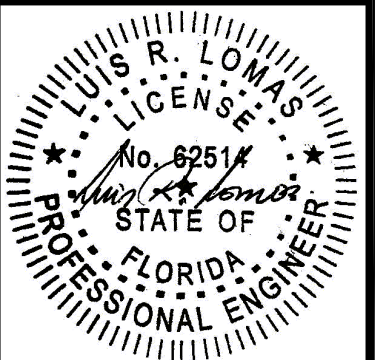

Luis R. Lomas P.E.
FL No.: 62514

REVISIONS			
REV	DESCRIPTION	DATE	APPROVED

APPROVED SEALANT
BEHIND FIN
BY OTHERS

#8 SMS OR
SELF DRILLING SCREW

7/16" MIN
EDGE DISTANCE

METAL STRUCTURE
BY OTHERS

1/4" MAX.
SHIM SPACE

EXTERIOR

INTERIOR

7/16" MIN
EDGE DISTANCE

#8 SMS OR
SELF DRILLING SCREW

APPROVED SEALANT
BEHIND FIN
BY OTHERS

METAL STRUCTURE
BY OTHERS

1/4" MAX
SHIM SPACE

VERTICAL CROSS SECTION
METAL STRUCTURE INSTALLATION

METAL STRUCTURE
BY OTHERS

1/4" MAX
SHIM SPACE

#8 SMS OR
SELF DRILLING SCREW

APPROVED SEALANT
BEHIND FIN
BY OTHERS.

7/16" MIN
EDGE DISTANCE

INTERIOR

EXTERIOR

JAMB INSTALLATION DETAIL
METAL STRUCTURE INSTALLATION

- NOTES:
- INTERIOR AND EXTERIOR FINISHES, BY OTHERS, NOT SHOWN FOR CLARITY.
 - PERIMETER AND JOINT SEALANT BY OTHERS TO BE DESIGNED IN ACCORDANCE WITH ASTM E2112

SIGNED: 07/18/2024

ACADIAN WINDOWS AND SIDING, LLC

119 ALPHA DRIVE
DESTREHAN, LA 70047

ACADIAN WINDOWS IMPACT SERIES SINGLE HUNG

48" X 72"

INSTALLATION DETAILS

DRAWN: A.R.

DWG NO. 08-04064

REV -

SCALE NTS


DATE 06/03/2024

SHEET 7 OF 8

L. ROBERTO LOMAS P.E.


208 7th Ave, INDIALANTIC, FL 32903

434-688-0609 rllomas@lrlomaspe.com

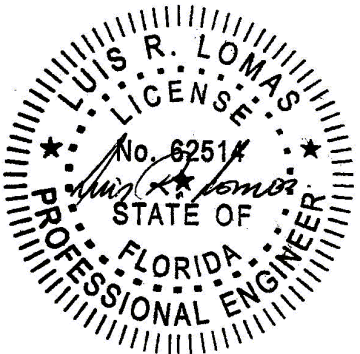


Luis R. Lomas P.E.
FL No.: 62514


REVISIONS			
REV	DESCRIPTION	DATE	APPROVED

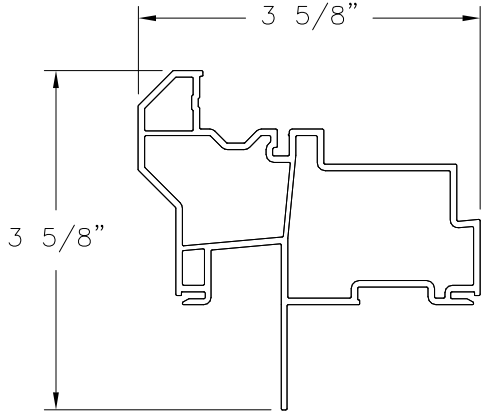


HEAD FRAME (10008676)
FIN INSTALLATION
VINYL PVC

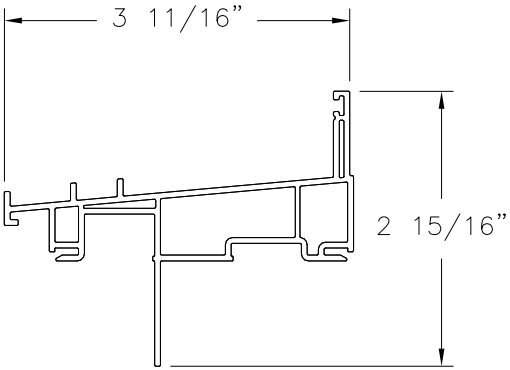


SILL FRAME (10008672)
FIN INSTALLATION
VINYL PVC

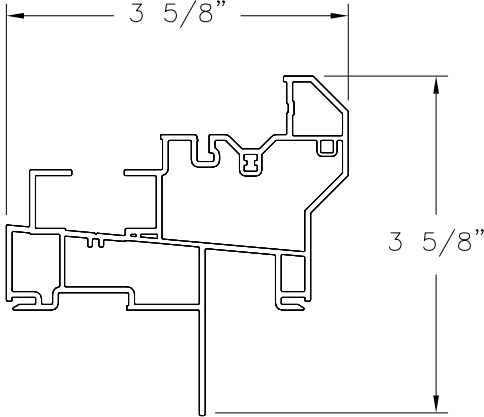


JAMB FRAME (10008675)
FIN INSTALLATION
VINYL PVC

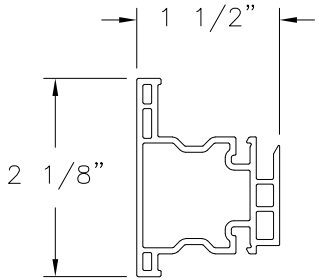


MEETING RAIL (10008511)
VINYL PVC

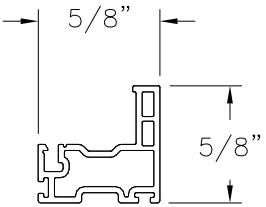


MAIN SASH (10008875)
VINYL PVC

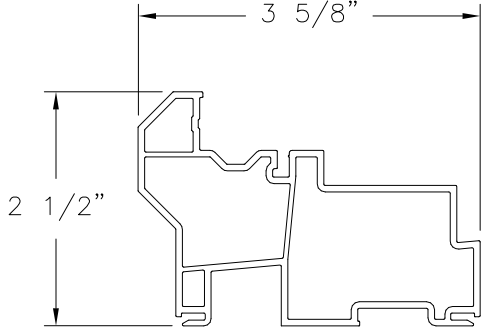


HEAD FRAME (10008696)
FINLESS INSTALLATION
VINYL PVC

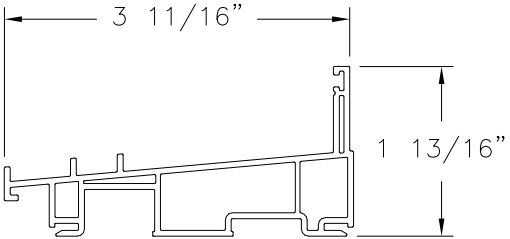


SILL FRAME (10008692)
FINLESS INSTALLATION
VINYL PVC

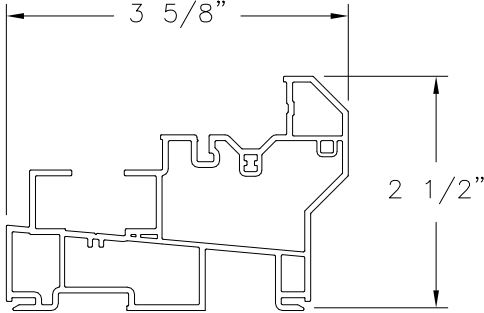


JAMB FRAME (10008695)
FINLESS INSTALLATION
VINYL PVC

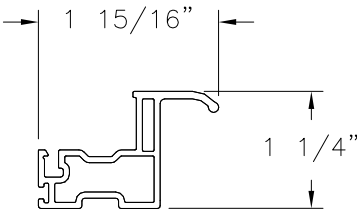


PULL/LIFT SASH (10008882)
VINYL PVC

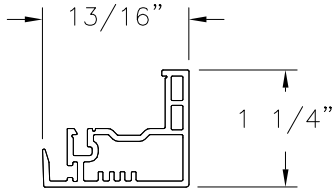


LOCK RAIL (10008895)
VINYL PVC

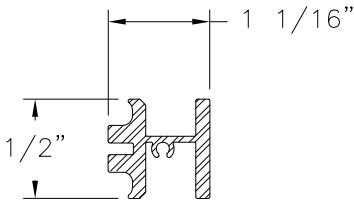


REINFORCEMENT (10300084)
ALUMINUM 6005-T5

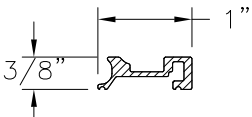

REINFORCEMENT (10300082)
ALUMINUM 6063-T5

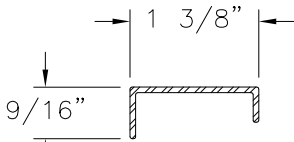


REINFORCEMENT (10300096)
ALUMINUM 6063-T5

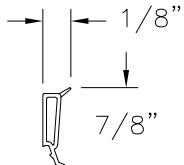

GLAZING BEAD (10005470)
VINYL PVC

ACADIAN WINDOWS AND SIDING, LLC 119 ALPHA DRIVE DESTREHAN, LA 70047		
ACADIAN WINDOWS IMPACT SERIES SINGLE HUNG 48" X 72" COMPONENTS		
DRAWN: A.R.	DWG NO. 08-04064	REV -
SCALE NTS	DATE 06/03/2024	SHEET 8 OF 8
L. ROBERTO LOMAS P.E. 208 7th Ave, INDIALANTIC, FL 32903 434-688-0609 rllomas@lrlomaspe.com		

SIGNED: 07/18/2024

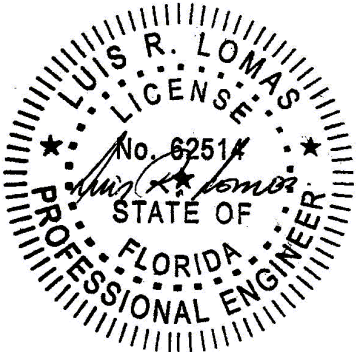

Luis R. Lomas P.E.
FL No.: 62514