

REVISIONS			
REV	DESCRIPTION	DATE	APPROVED

NOTES:

1. THE PRODUCT SHOWN HEREIN IS DESIGNED AND MANUFACTURED TO COMPLY WITH REQUIREMENTS OF THE FLORIDA BUILDING CODE.
2. WOOD FRAMING, METAL STRUCTURE AND MASONRY OPENING TO BE DESIGNED AND ANCHORED TO PROPERLY TRANSFER ALL LOADS TO STRUCTURE. FRAMING AND MASONRY OPENING IS THE RESPONSIBILITY OF THE ARCHITECT OR ENGINEER OF RECORD.
3. WHERE SHIM OR BUCK THICKNESS IS LESS THAN 1-1/2" WINDOW UNITS MUST BE ANCHORED THROUGH THE FRAME IN ACCORDANCE WITH MANUFACTURER'S PUBLISHED INSTALLATION INSTRUCTIONS. ANCHORS SHALL BE SECURELY FASTENED DIRECTLY INTO MASONRY, CONCRETE OR OTHER STRUCTURAL SUBSTRATE MATERIAL.
4. WHERE WOOD BUCK THICKNESS IS 1-1/2" OR GREATER, BUCK SHALL BE SECURELY FASTENED TO MASONRY, CONCRETE OR OTHER STRUCTURAL SUBSTRATE. WINDOW UNITS MAY BE ANCHORED THROUGH FRAME TO SECURED WOOD BUCK IN ACCORDANCE WITH MANUFACTURER'S PUBLISHED INSTALLATION INSTRUCTIONS.
5. WHERE 1X BUCK IS NOT USED DISSIMILAR MATERIALS MUST BE SEPARATED WITH APPROVED COATING OR MEMBRANE. SELECTION OF COATING OR MEMBRANE IS THE RESPONSIBILITY OF THE ARCHITECT OR ENGINEER OF RECORD.
6. BUCKS SHALL EXTEND BEYOND WINDOW INTERIOR FACE SO THAT FULL FRAME SUPPORT IS PROVIDED.
7. SHIM AS REQUIRED AT EACH ANCHOR LOCATION WITH LOAD BEARING SHIM. SHIM WHERE SPACE OF 1/16" OR GREATER OCCURS. MAXIMUM ALLOWABLE SHIM STACK TO BE 1/4".
8. SHIMS SHALL BE LOCATED, APPLIED AND MADE FROM MATERIALS AND THICKNESS CAPABLE OF SUSTAINING APPLICABLE LOADS.
9. WIND LOAD DURATION FACTOR Cd=1.6 WAS USED FOR WOOD ANCHOR CALCULATIONS.
10. FRAME MATERIAL: EXTRUDED RIGID PVC.
11. UNITS MUST BE GLAZED PER ASTM E1300.
12. APPROVED IMPACT PROTECTIVE SYSTEM IS REQUIRED FOR THIS PRODUCT IN WIND BORNE DEBRIS REGIONS.

13. FOR ANCHORING THROUGH FIN INTO WOOD FRAMING OR 2X BUCK USE #8 WOOD SCREWS WITH SUFFICIENT LENGTH TO ACHIEVE A 1" MINIMUM EMBEDMENT INTO SUBSTRATE. LOCATE ANCHORS AS SHOWN IN ELEVATIONS AND INSTALLATION DETAILS.
14. FOR ANCHORING THROUGH FIN INTO METAL STRUCTURE USE #8 SMS OR SELF DRILLING SCREWS WITH SUFFICIENT LENGTH TO ACHIEVE 3 THREADS MINIMUM BEYOND STRUCTURE INTERIOR WALL. LOCATE ANCHORS AS SHOWN IN ELEVATIONS AND INSTALLATION DETAILS.
15. FOR ANCHORING INTO WOOD FRAMING OR 2X BUCK USE #10 WOOD SCREWS WITH SUFFICIENT LENGTH TO ACHIEVE A 1 1/4" MINIMUM EMBEDMENT INTO SUBSTRATE. LOCATE ANCHORS AS SHOWN IN ELEVATIONS AND INSTALLATION DETAILS.
16. FOR ANCHORING INTO MASONRY/CONCRETE USE 3/16" TAPCONS WITH SUFFICIENT LENGTH TO ACHIEVE A 1 1/4" MINIMUM EMBEDMENT INTO SUBSTRATE WITH 2" MINIMUM EDGE DISTANCE. LOCATE ANCHORS AS SHOWN IN ELEVATIONS AND INSTALLATION DETAILS.
17. FOR ANCHORING INTO METAL STRUCTURE USE #10 SMS OR SELF DRILLING SCREWS WITH SUFFICIENT LENGTH TO ACHIEVE 3 THREADS MINIMUM BEYOND STRUCTURE INTERIOR WALL. LOCATE ANCHORS AS SHOWN IN ELEVATIONS AND INSTALLATION DETAILS.
18. ALL FASTENERS TO BE CORROSION RESISTANT.
19. INSTALLATION ANCHORS SHALL BE INSTALLED IN ACCORDANCE WITH ANCHOR MANUFACTURER'S INSTALLATION INSTRUCTIONS AND ANCHORS SHALL NOT BE USED IN SUBSTRATES WITH STRENGTHS LESS THAN THE MINIMUM STRENGTH SPECIFIED BELOW:
 - 19.1. WOOD: MINIMUM SPECIFIC GRAVITY OF G=0.42C
 - 19.2. CONCRETE: MINIMUM COMPRESSIVE STRENGTH OF 2,000 PSI.
 - 19.3. MASONRY: HOLLOW/FILLED BLOCK PER ASTM C90 WITH Fm=2,000PSI MINIMUM.
 - 19.4. METAL STRUCTURE: STEEL 18GA (.048") FY=33KSI/FU=52KSI OR ALUMINUM 6063-T5 FU=30KSI .125" THICK MINIMUM
20. APPROVED CONFIGURATIONS: XOX

TABLE OF CONTENTS	
SHEET NO.	DESCRIPTION
1	NOTES
2	ELEVATIONS
3 - 7	INSTALLATION DETAILS
8	COMPONENTS

ACADIAN WINDOWS AND SIDING, LLC

119 ALPHA DRIVE
DESTREHAN, LA 70047

ACADIAN COMPASS SERIES HORIZONTAL SLIDER XOX
NON-IMPACT 96" X 60"
NOTES

DRAWN:
A.R.

DWG NO.
08-04066

REV
-


SCALE NTS

DATE 06/04/2024

SHEET 1 OF 8




L. ROBERTO LOMAS P.E.
208 7th Ave, INDIALANTIC, FL 32903
434-688-0609 rllomas@lrlomaspe.com

SIGNED: 06/17/2024

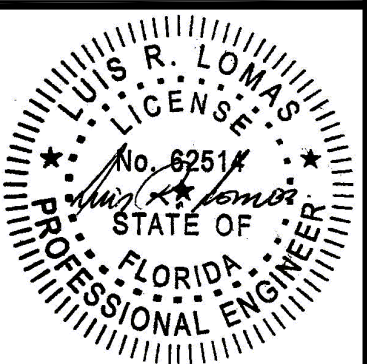


Luis R. Lomas P.E.
FL No.: 62514

REVISIONS			
REV	DESCRIPTION	DATE	APPROVED

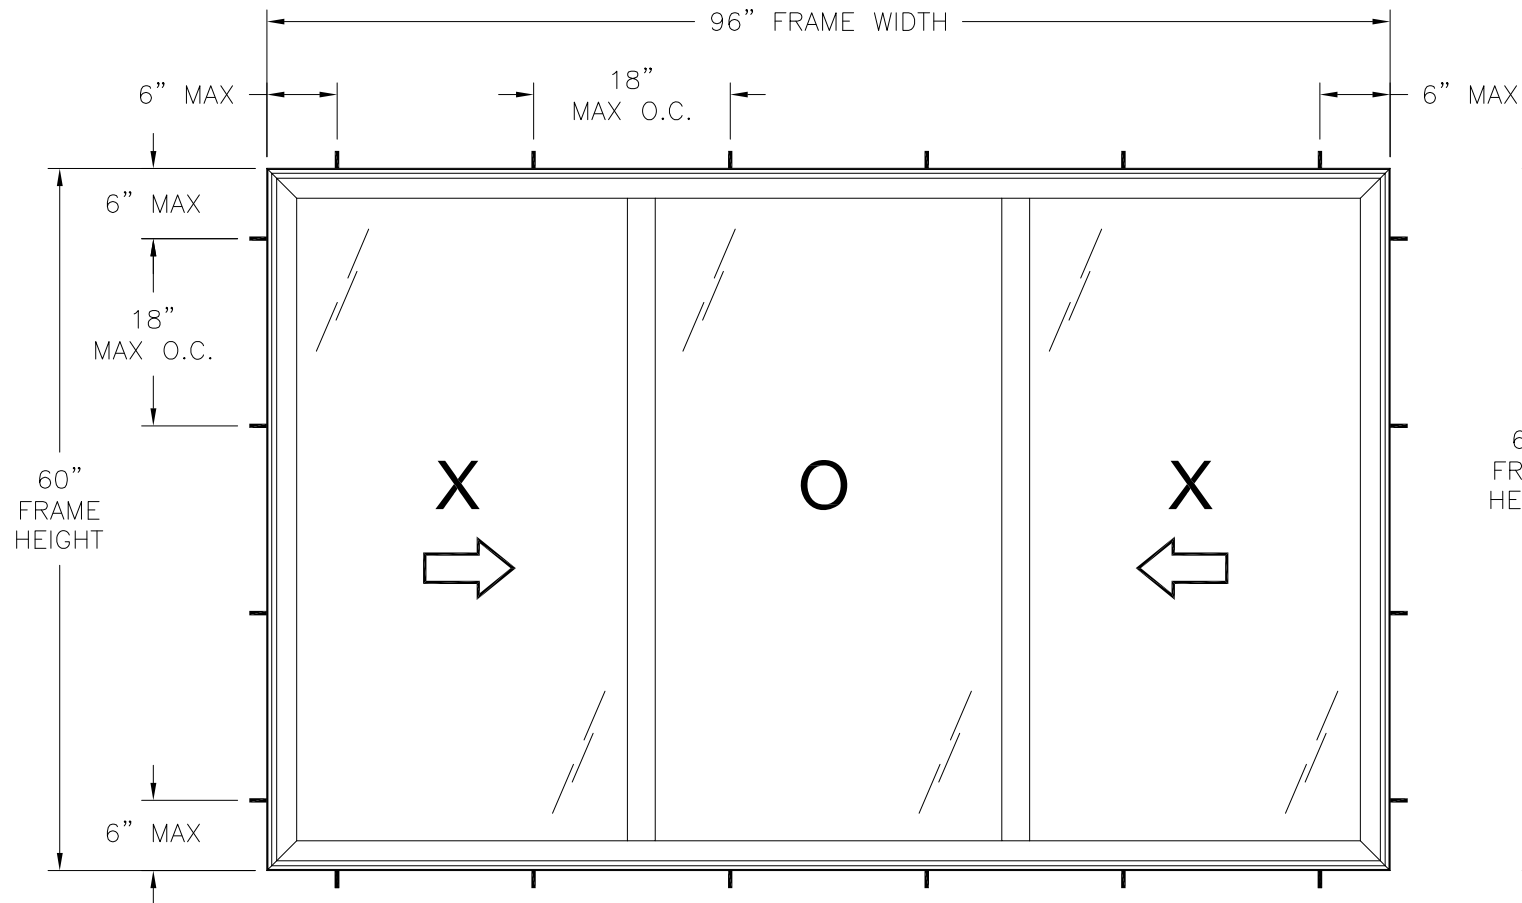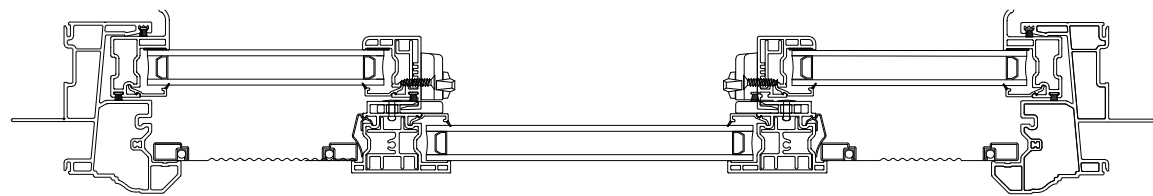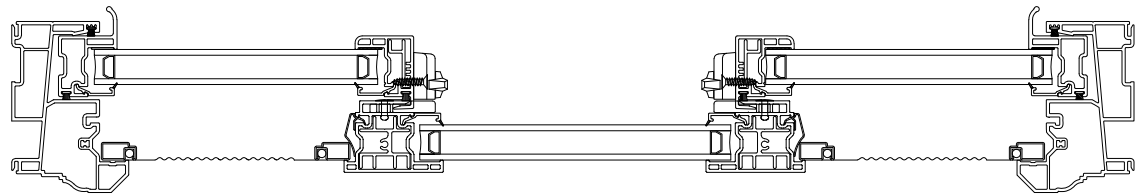

ACADIAN COMPASS SERIES HORIZONTAL SLIDER
FINLESS INSTALLATION
EXTERIOR VIEW

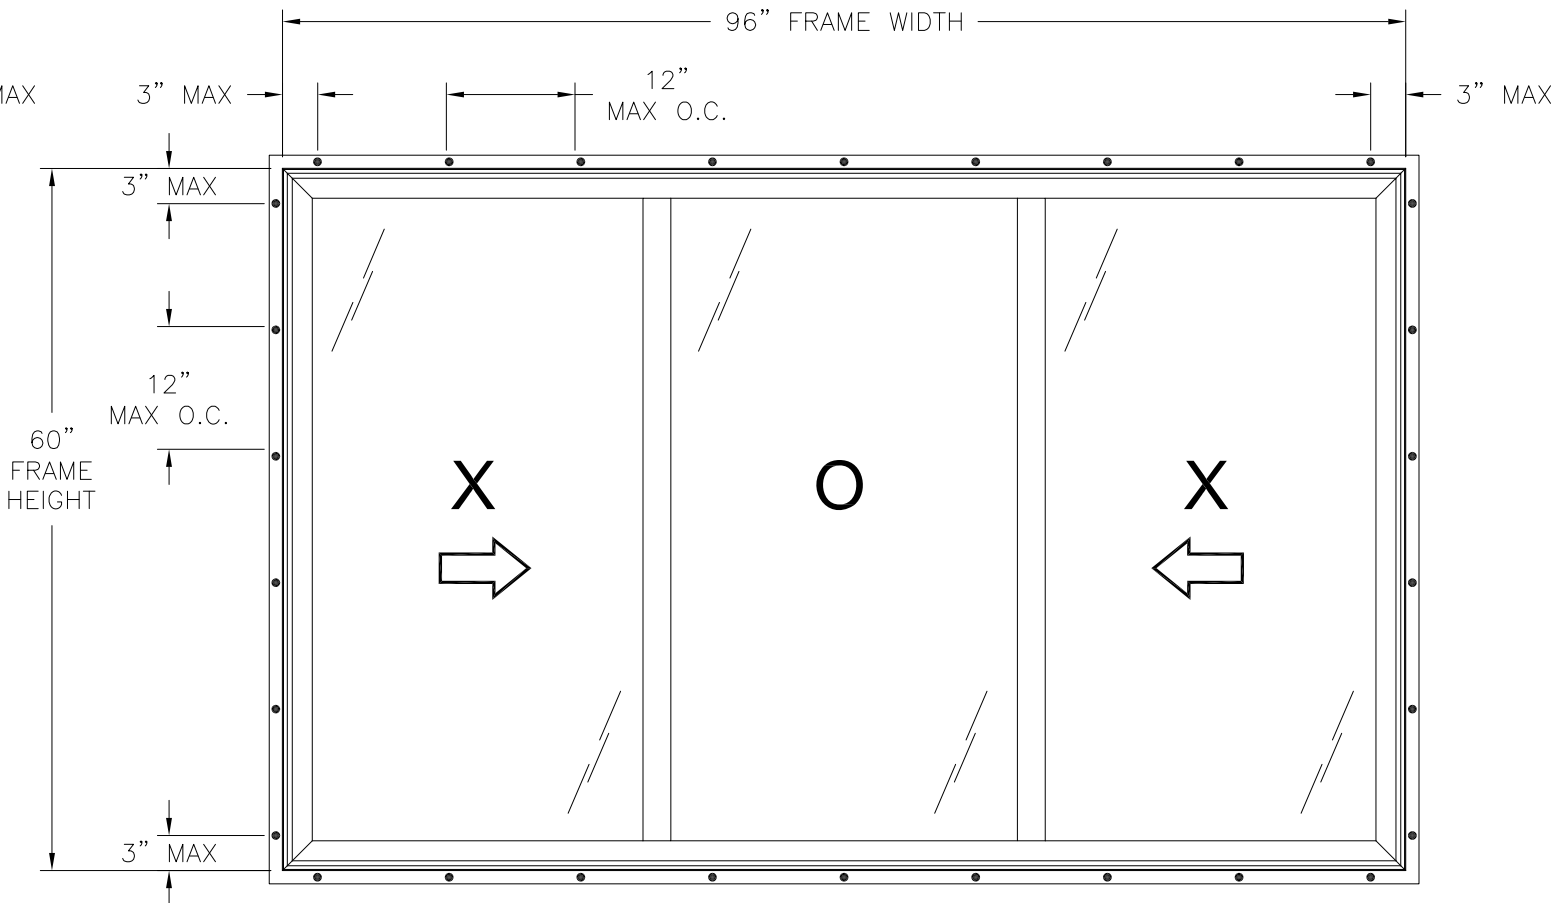

ACADIAN COMPASS SERIES HORIZONTAL SLIDER
FIN INSTALLATION
EXTERIOR VIEW

- NOTES:
- 1. SASH SIZE: 31 15/16" X 57 1/16"
 - 2. SASH D.L.O.: 29 7/16" X 54 1/2"
 - 3. FIXED LITE D.L.O.: 29" X 55"


DESIGN PRESSURE RATING	IMPACT RATING
+30.0/-35.0PSF	NONE

96" X 60" UNIT SHOWN. OTHER SIZES APPROVED AS LONG AS
FRAME AREA DOES NOT EXCEED 40.0 FT²

HARDWARE SCHEDULE	
A.	(4) METAL CAM LOCK WITH KEEPER AT LOCK STILE, 9-1/2" FROM EACH END
B.	(4) ROLLER ASSEMBLY AT BOTTOM RAIL, ONE AT EACH END
C.	ALUMINUM REINFORCEMENT (A6189) AT FIXED MEETING STILE
D.	ALUMINUM REINFORCEMENT (A6202) AT LOCK STILE



ACADIAN WINDOWS AND SIDING, LLC 119 ALPHA DRIVE DESTREHAN, LA 70047		
ACADIAN COMPASS SERIES HORIZONTAL SLIDER XO NON-IMPACT 96" X 60" ELEVATIONS		
DRAWN: A.R.	DWG NO. 08-04066	REV -
SCALE NTS	DATE 06/04/2024	SHEET 2 OF 8
L. ROBERTO LOMAS P.E. 208 7th Ave, INDIALANTIC, FL 32903 434-688-0609 rllomas@lrlomaspe.com		

SIGNED: 06/17/2024

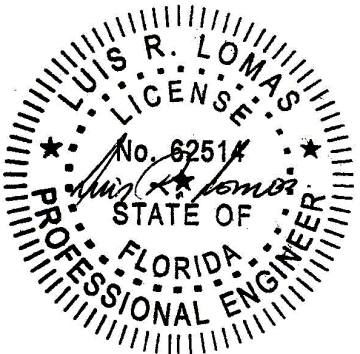


Luis R. Lomas P.E.
FL No.: 62514

REVISIONS			
REV	DESCRIPTION	DATE	APPROVED

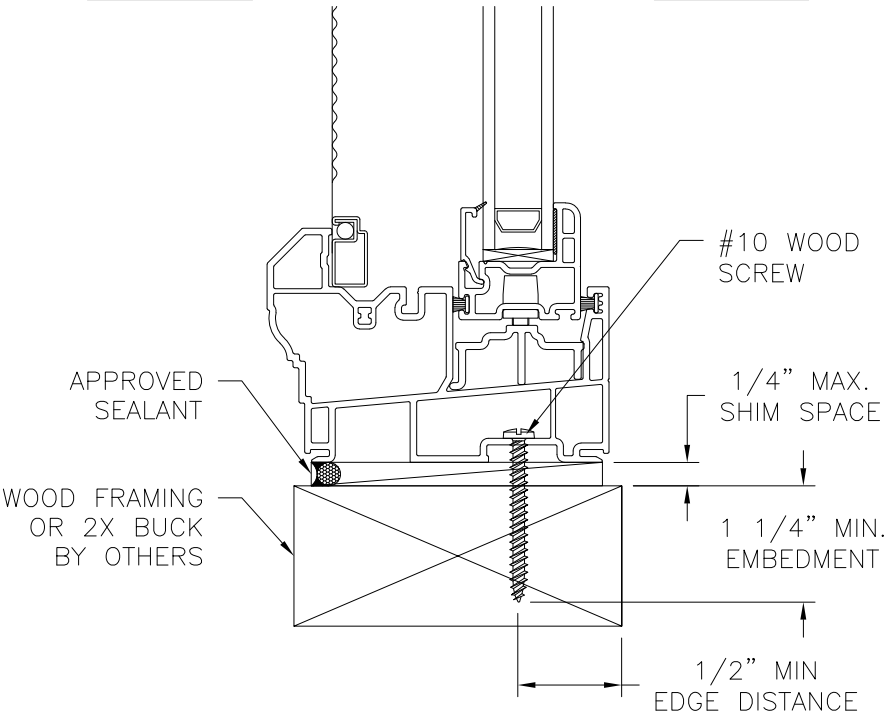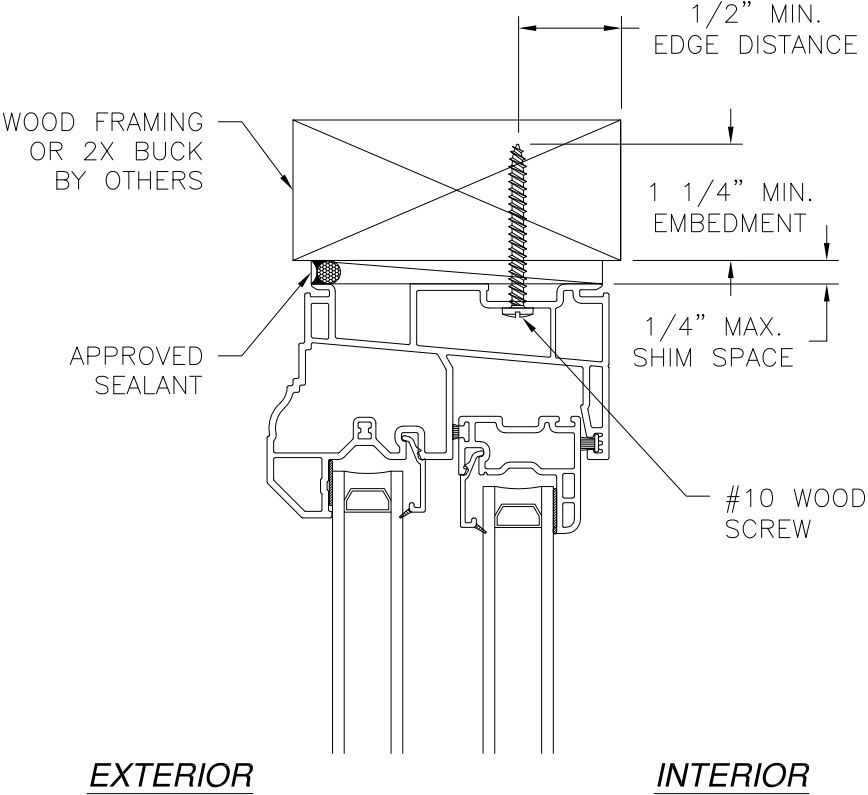

VERTICAL CROSS SECTION
WOOD FRAMING OR 2X BUCK INSTALLATION

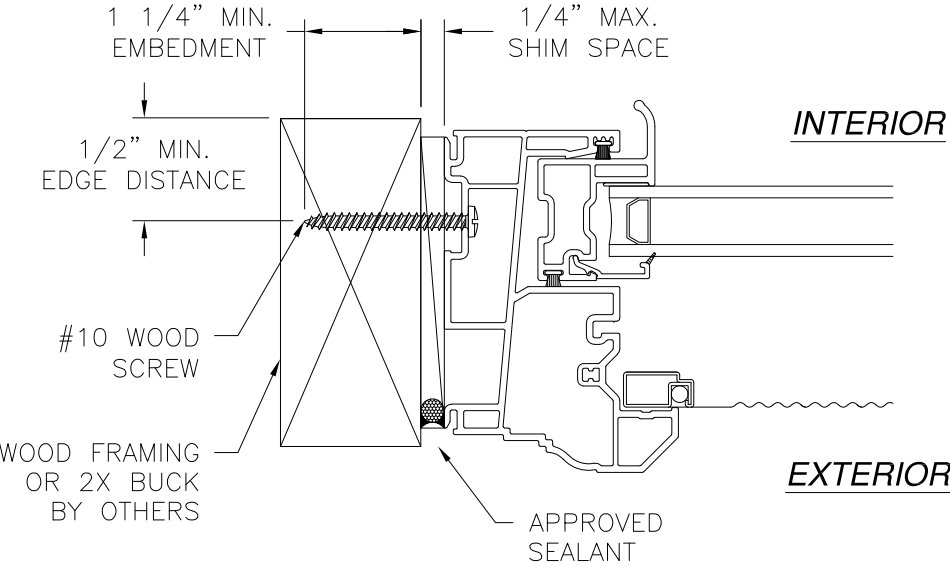


JAMB INSTALLATION DETAIL
WOOD FRAMING OR 2X BUCK INSTALLATION

NOTES:
1. INTERIOR AND EXTERIOR FINISHES, BY OTHERS, NOT SHOWN FOR CLARITY.
2. PERIMETER AND JOINT SEALANT BY OTHERS TO BE DESIGNED IN ACCORDANCE WITH ASTM E2112



SIGNED: 06/17/2024

ACADIAN WINDOWS AND SIDING, LLC 119 ALPHA DRIVE DESTREHAN, LA 70047		
ACADIAN COMPASS SERIES HORIZONTAL SLIDER XO NON-IMPACT 96" X 60" INSTALLATION DETAILS		
DRAWN: A.R.	DWG NO. 08-04066	REV -
SCALE NTS	DATE 06/04/2024	SHEET 3 OF 8
L. ROBERTO LOMAS P.E. 208 7th Ave, INDIALANTIC, FL 32903 434-688-0609 rllomas@lrlomaspe.com		

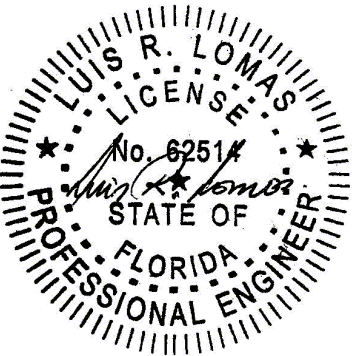


Luis R. Lomas P.E.
FL No.: 62514

REVISIONS			
REV	DESCRIPTION	DATE	APPROVED

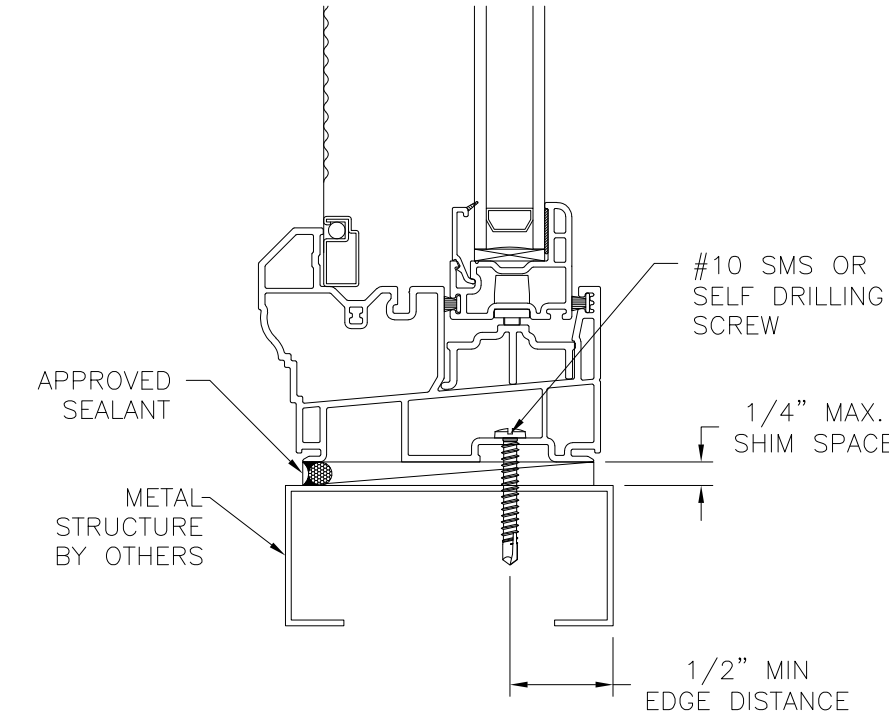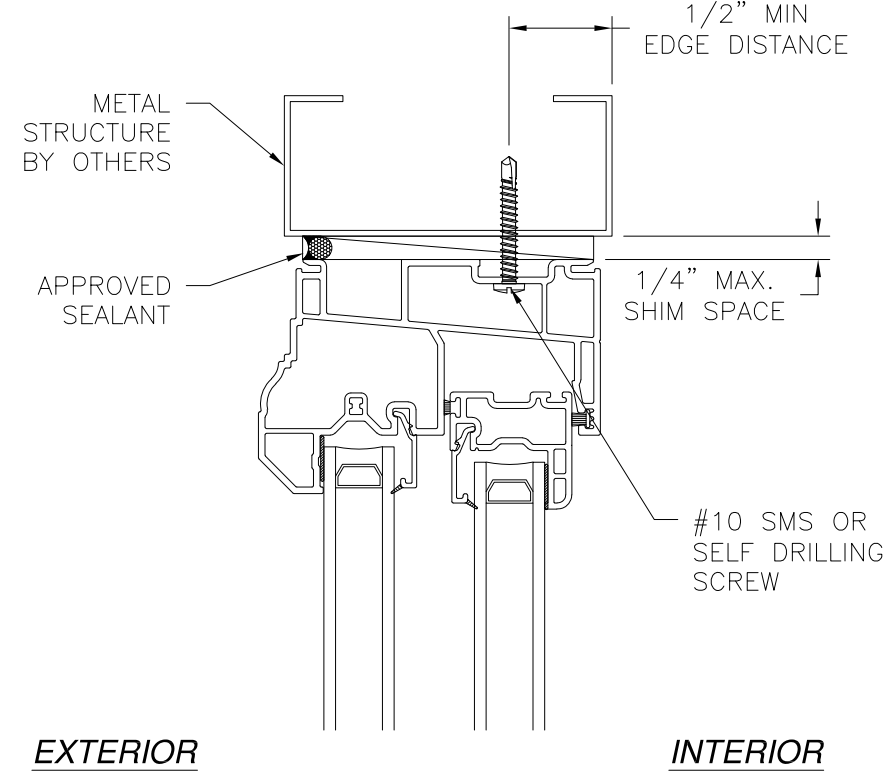

VERTICAL CROSS SECTION
METAL STRUCTURE INSTALLATION


NOTES:
1. INTERIOR AND EXTERIOR FINISHES, BY OTHERS, NOT SHOWN FOR CLARITY.
2. PERIMETER AND JOINT SEALANT BY OTHERS TO BE DESIGNED IN ACCORDANCE WITH ASTM E2112

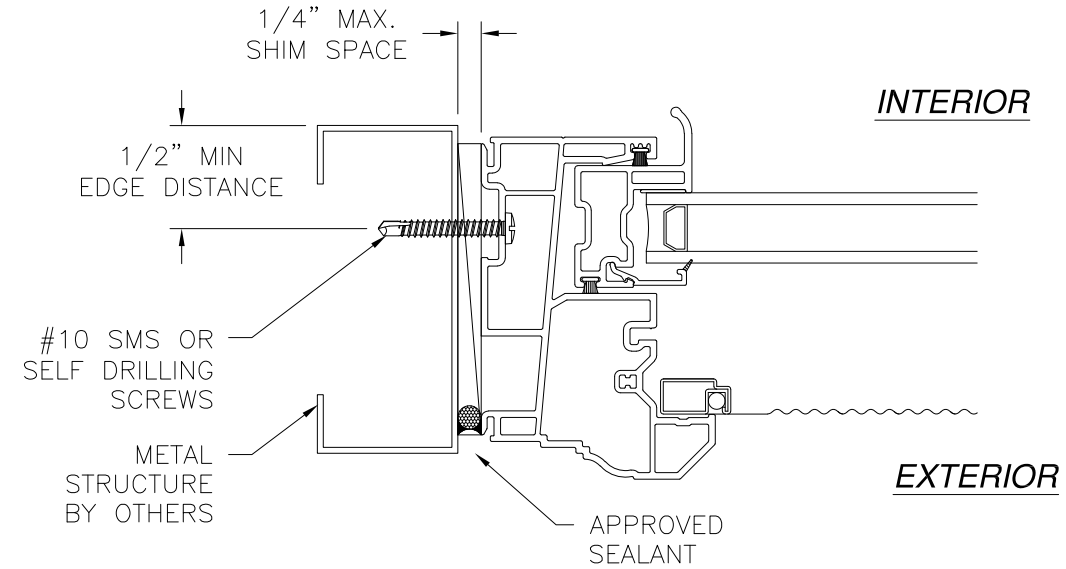

JAMB INSTALLATION DETAIL
METAL STRUCTURE INSTALLATION




ACADIAN WINDOWS AND SIDING, LLC		
119 ALPHA DRIVE DESTREHAN, LA 70047		
ACADIAN COMPASS SERIES HORIZONTAL SLIDER XO NON-IMPACT 96" X 60" INSTALLATION DETAILS		
DRAWN: A.R.	DWG NO. 08-04066	REV -
SCALE NTS	DATE 06/04/2024	SHEET 4 OF 8
L. ROBERTO LOMAS P.E. 208 7th Ave, INDIALANTIC, FL 32903 434-688-0609 rllomas@lrlomaspe.com		

SIGNED: 06/17/2024

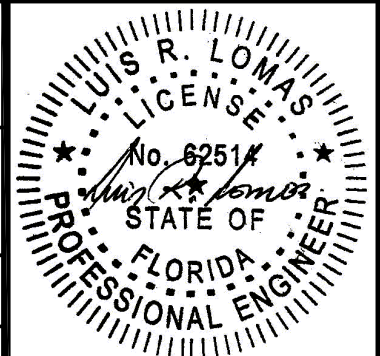

Luis R. Lomas P.E.
FL No.: 62514

REVISIONS			
REV	DESCRIPTION	DATE	APPROVED

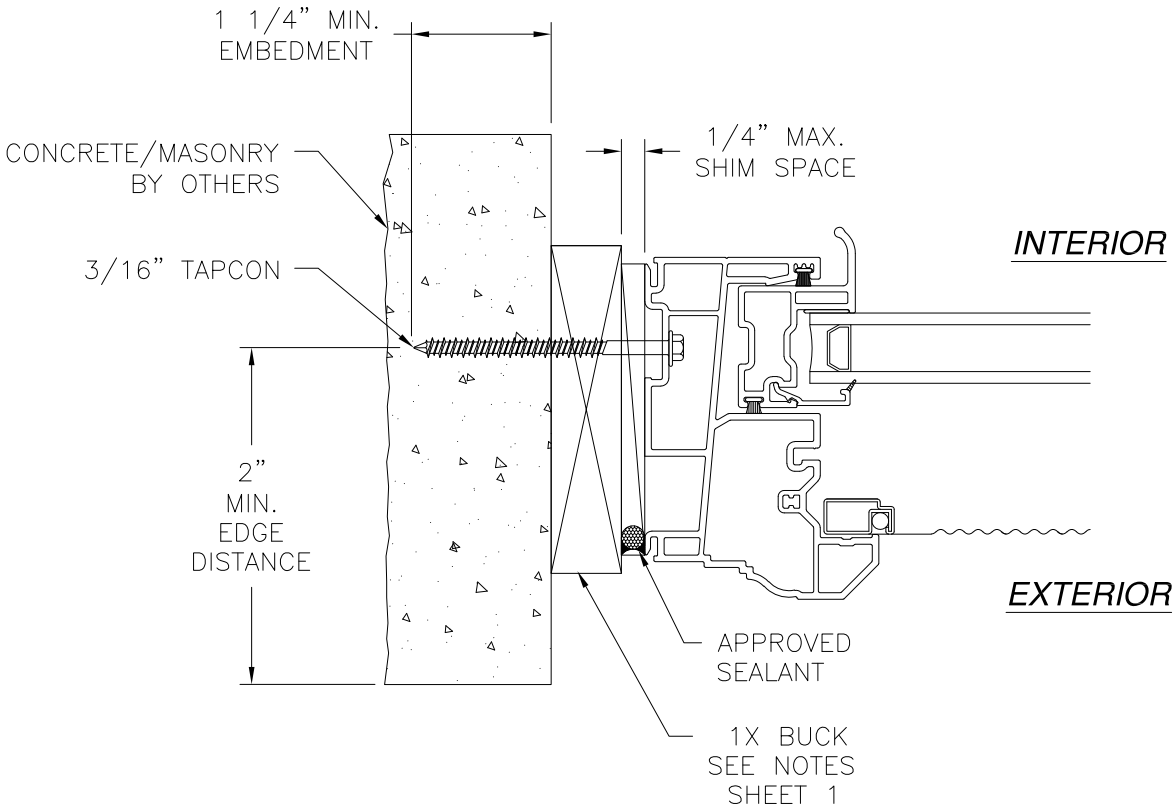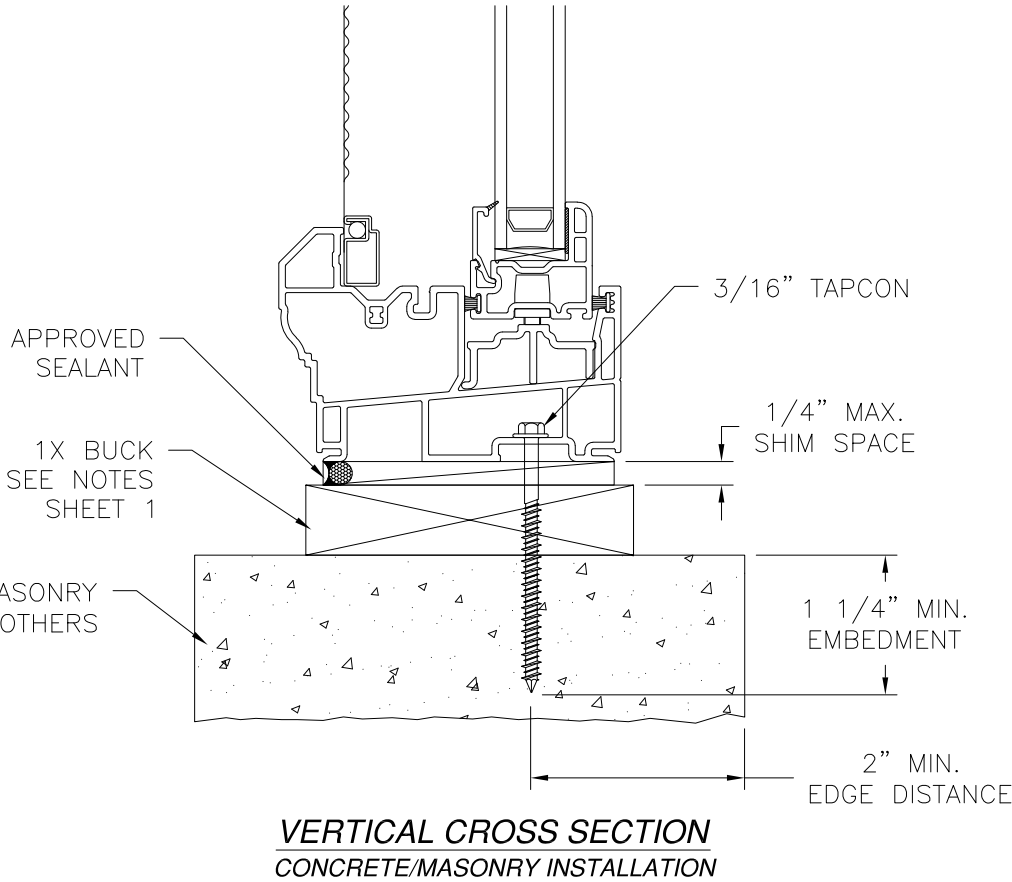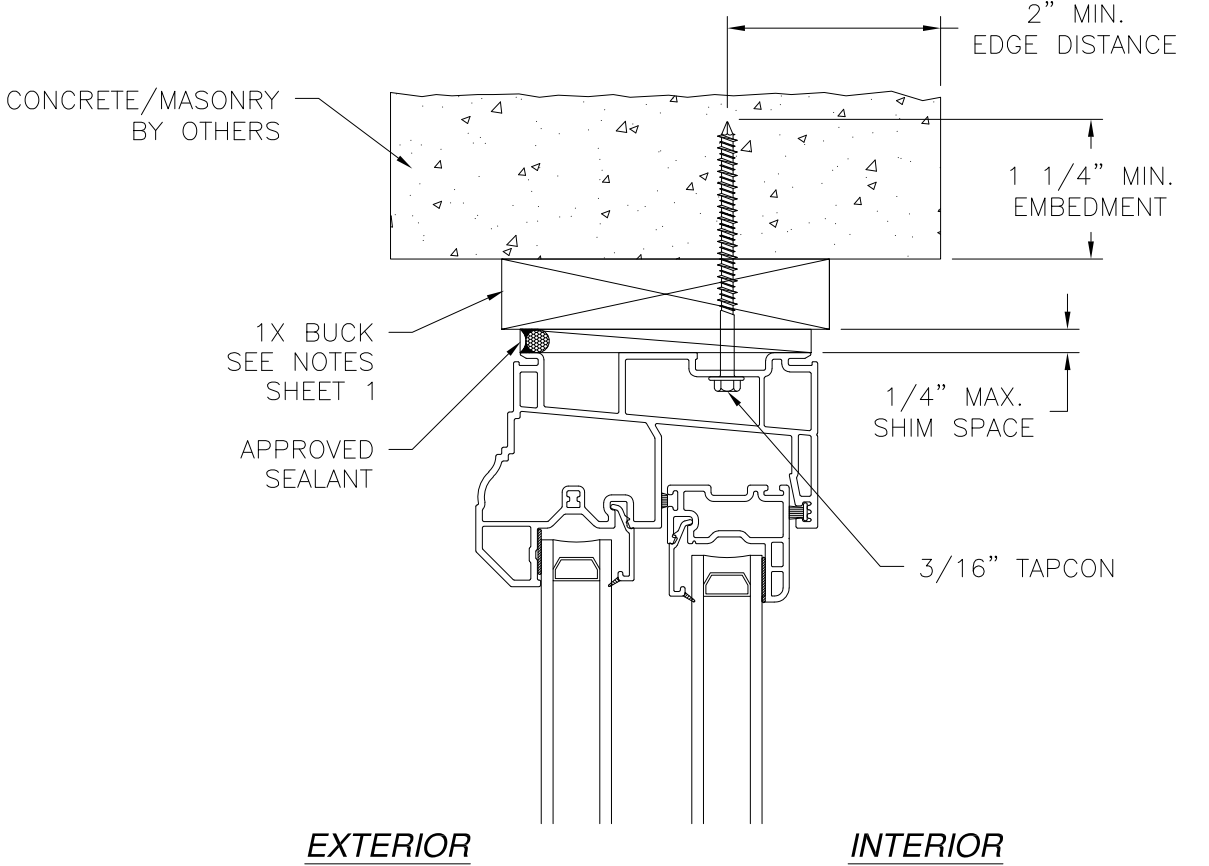

JAMB INSTALLATION DETAIL
CONCRETE/MASONRY INSTALLATION

- NOTES:**
1. INTERIOR AND EXTERIOR FINISHES, BY OTHERS, NOT SHOWN FOR CLARITY.
 2. PERIMETER AND JOINT SEALANT BY OTHERS TO BE DESIGNED IN ACCORDANCE WITH ASTM E2112

SIGNED: 06/17/2024

ACADIAN WINDOWS AND SIDING, LLC
119 ALPHA DRIVE
DESTREHAN, LA 70047

ACADIAN COMPASS SERIES HORIZONTAL SLIDER XO
NON-IMPACT 96" X 60"
INSTALLATION DETAILS

DRAWN:
A.R.

DWG NO.
08-04066


REV
-

SCALE
NTS

DATE
06/04/2024



SHEET
5 OF 8

L. ROBERTO LOMAS P.E.
208 7th Ave, INDIALANTIC, FL 32903
434-688-0609 rllomas@lrlomaspe.com

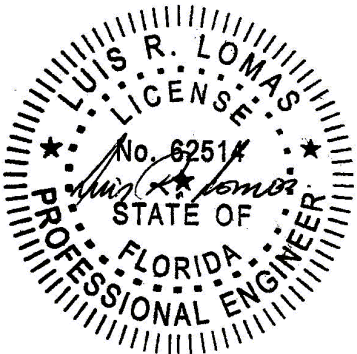

Luis R. Lomas P.E.
FL No.: 62514


REVISIONS			
REV	DESCRIPTION	DATE	APPROVED

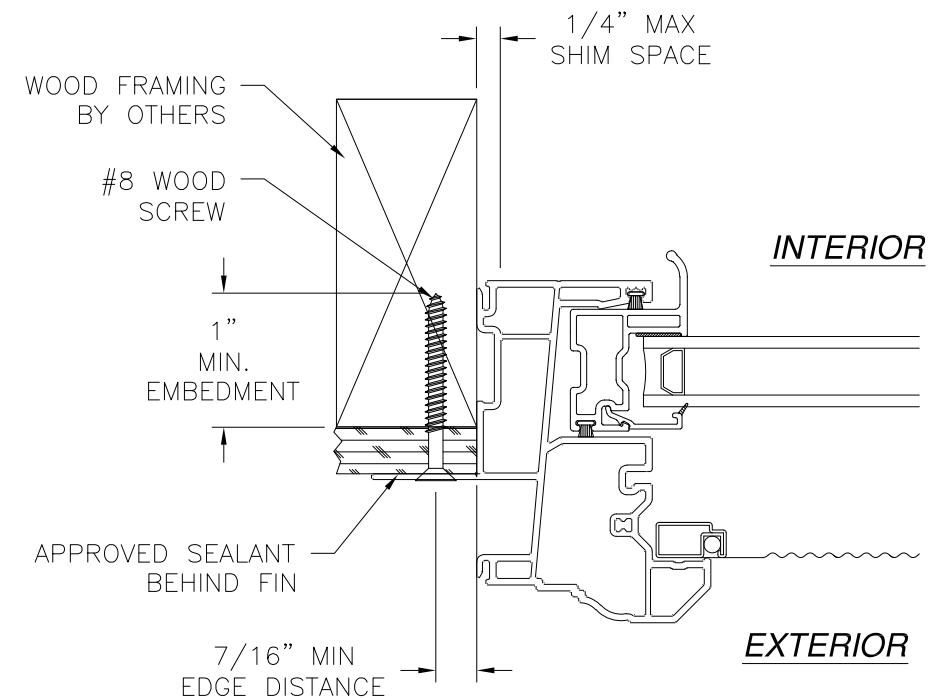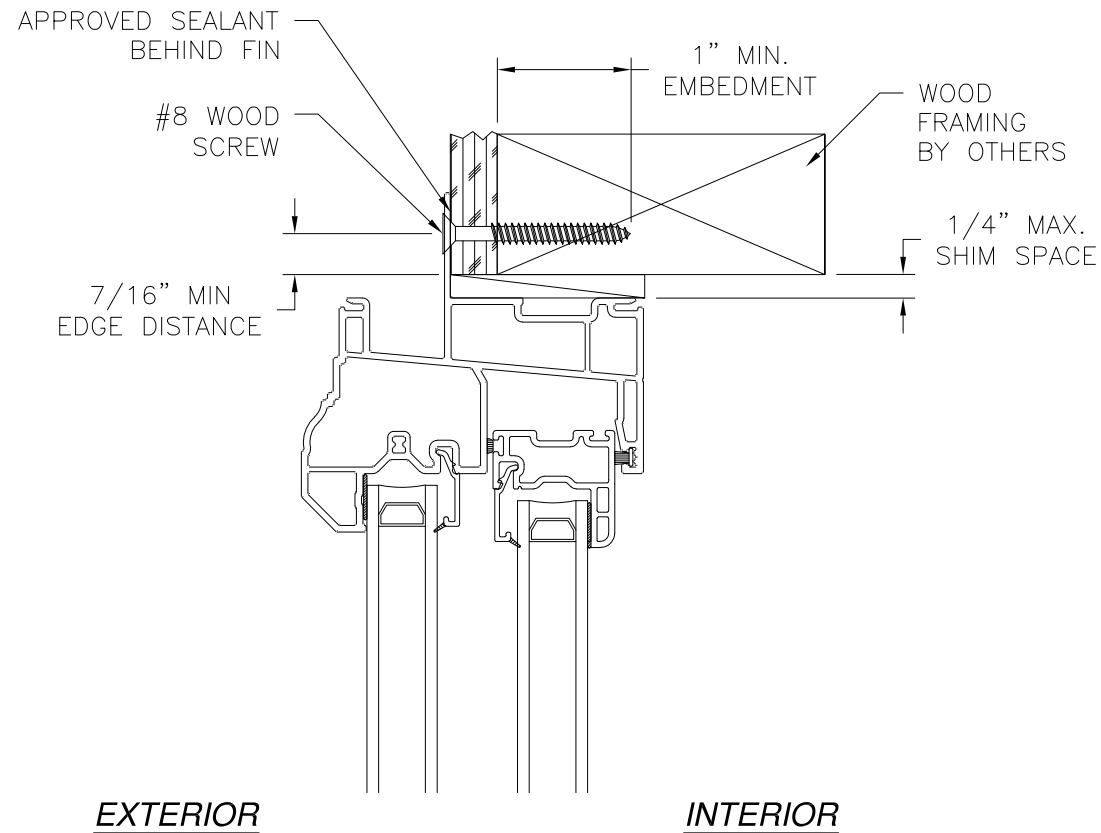

JAMB INSTALLATION DETAIL
WOOD FRAMING OR 2X BUCK INSTALLATION


- NOTES:**
1. INTERIOR AND EXTERIOR FINISHES, BY OTHERS, NOT SHOWN FOR CLARITY.
 2. PERIMETER AND JOINT SEALANT BY OTHERS TO BE DESIGNED IN ACCORDANCE WITH ASTM E2112

SIGNED: 06/17/2024

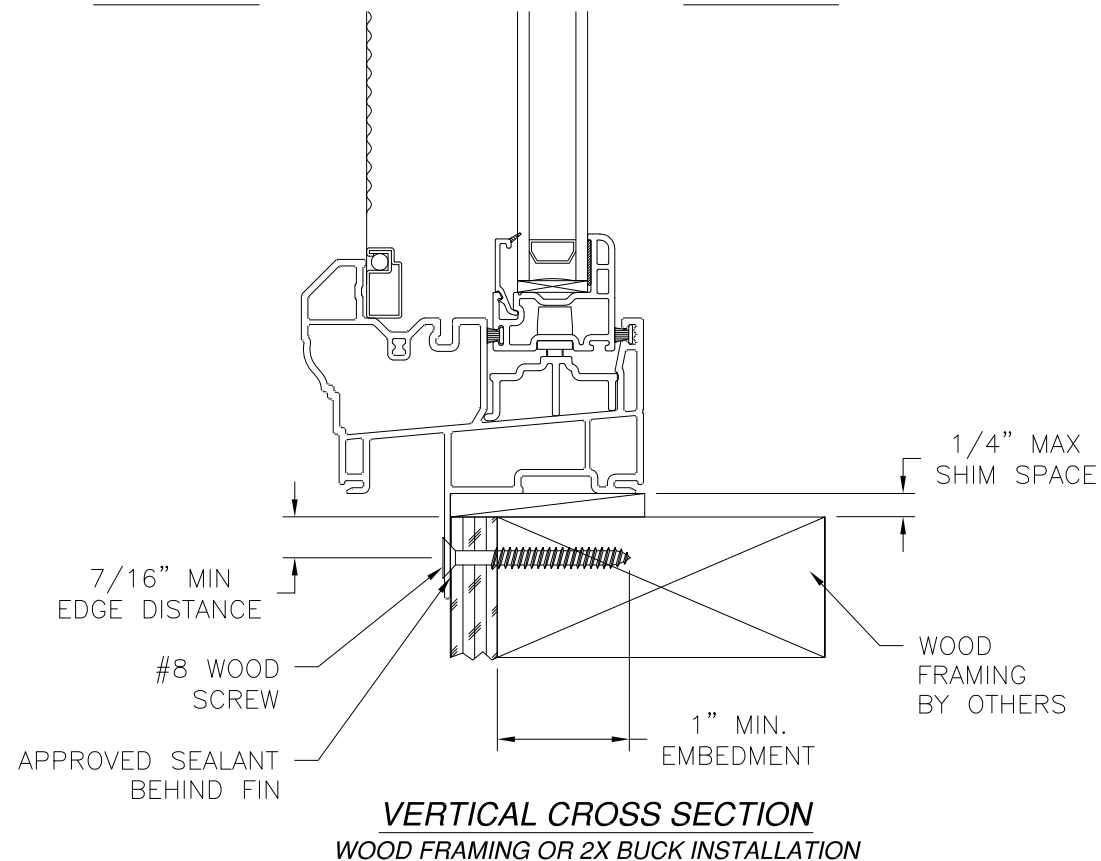




VERTICAL CROSS SECTION
WOOD FRAMING OR 2X BUCK INSTALLATION

ACADIAN WINDOWS AND SIDING, LLC		
119 ALPHA DRIVE DESTREHAN, LA 70047		
ACADIAN COMPASS SERIES HORIZONTAL SLIDER XOX NON-IMPACT 96" X 60" INSTALLATION DETAILS		
DRAWN: A.R.	DWG NO. 08-04066	REV -
SCALE NTS	DATE 06/04/2024	SHEET 6 OF 8
L. ROBERTO LOMAS P.E. 208 7th Ave, INDIALANTIC, FL 32903 434-688-0609 rllomas@lrlomaspe.com		

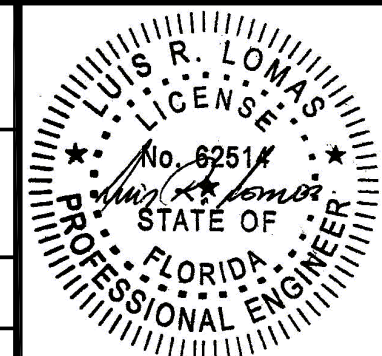

Luis R. Lomas P.E.
FL No.: 62514

REVISIONS			
REV	DESCRIPTION	DATE	APPROVED

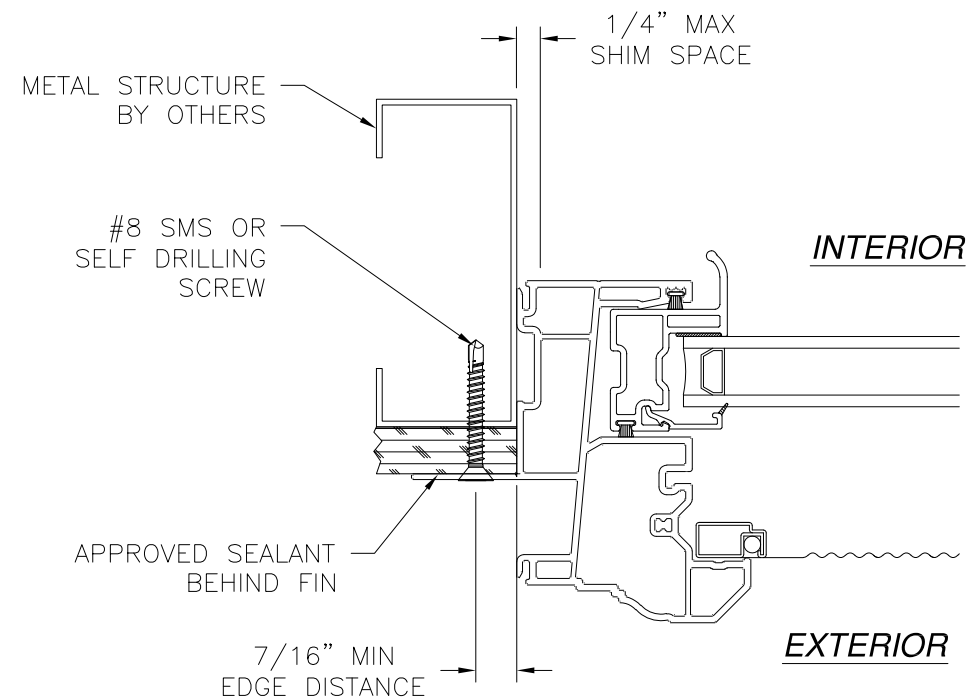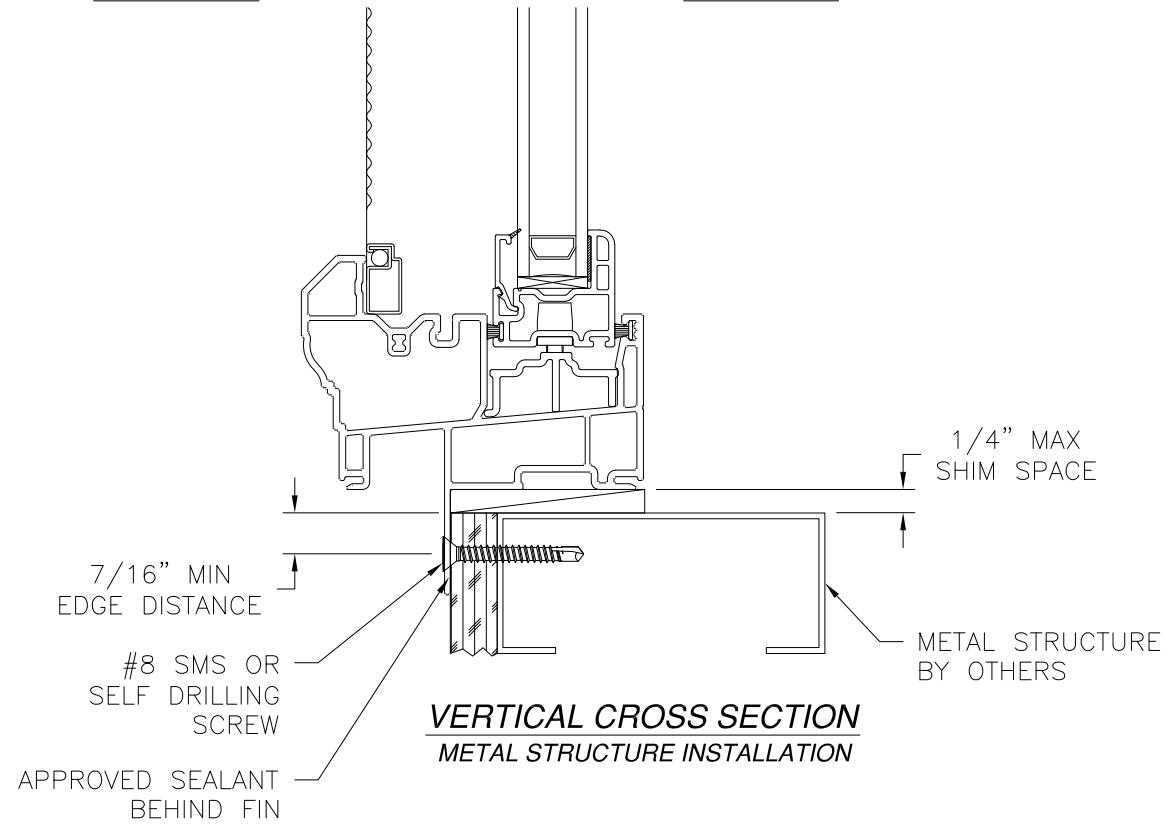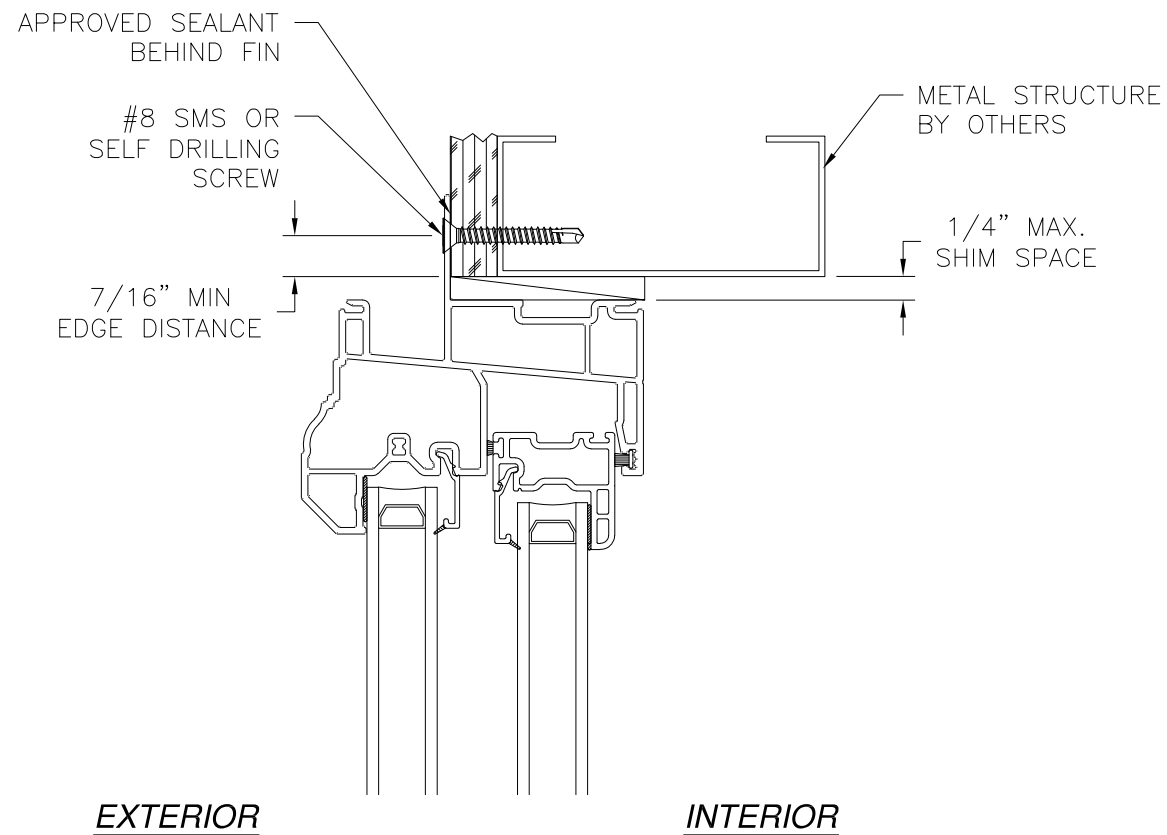

JAMB INSTALLATION DETAIL
METAL STRUCTURE INSTALLATION

- NOTES:
1. INTERIOR AND EXTERIOR FINISHES, BY OTHERS, NOT SHOWN FOR CLARITY.
 2. PERIMETER AND JOINT SEALANT BY OTHERS TO BE DESIGNED IN ACCORDANCE WITH ASTM E2112

SIGNED: 06/17/2024


ACADIAN WINDOWS AND SIDING, LLC

119 ALPHA DRIVE
DESTREHAN, LA 70047

ACADIAN COMPASS SERIES HORIZONTAL SLIDER XO
NON-IMPACT 96" X 60"
INSTALLATION DETAILS


DRAWN: A.R.	DWG NO. 08-04066	REV -
SCALE NTS	DATE 06/04/2024	SHEET 7 OF 8

L. ROBERTO LOMAS P.E.
208 7th Ave, INDIALANTIC, FL 32903
434-688-0609 rllomas@lrlomaspe.com

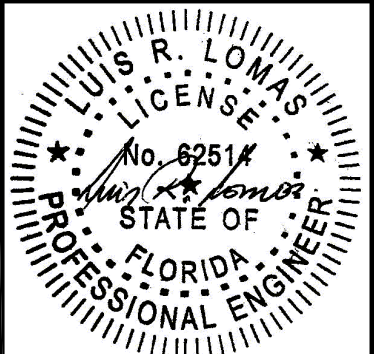


Luis R. Lomas P.E.
FL No.: 62514


REVISIONS			
REV	DESCRIPTION	DATE	APPROVED

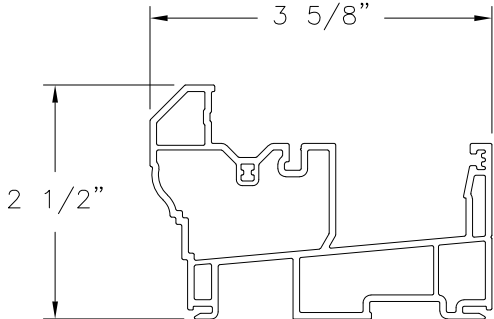


MAIN FRAME (10008661)
EXTRUDED RIGID PVC

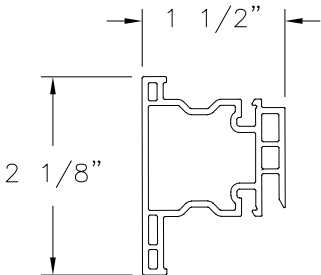


MEETING RAIL (10008511)
EXTRUDED RIGID PVC

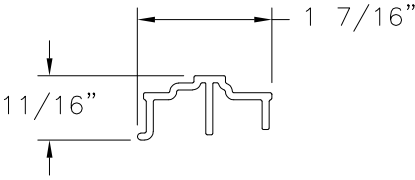


SLIDER TRACK INSERT (10008466)
EXTRUDED RIGID PVC

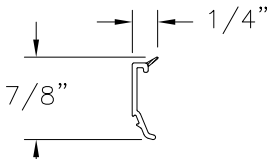


GLAZING BEAD (10008127)
EXTRUDED RIGID PVC

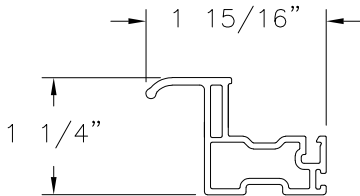


PULL/LIFT SASH (10008882)
EXTRUDED RIGID PVC

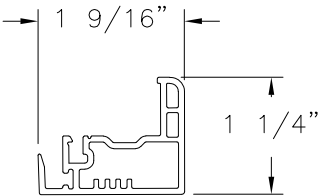


LOCK SASH (10008845)
EXTRUDED RIGID PVC

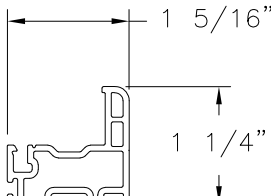


MAIN SASH (10008842)
EXTRUDED RIGID PVC

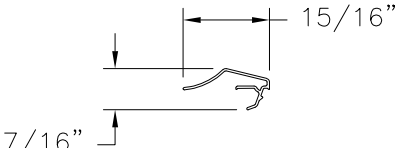

SCREEN RETAINER (10005258)
EXTRUDED RIGID PVC

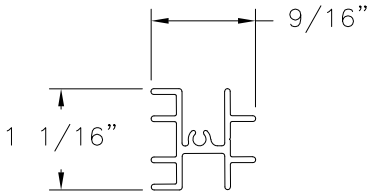


**MEETING RAIL REINFORCEMENT
(A6189)**
EXTRUDED ALUMINUM

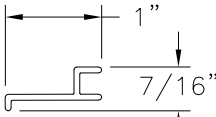

SASH REINFORCEMENT (A6202)
EXTRUDED ALUMINUM

ACADIAN WINDOWS AND SIDING, LLC 119 ALPHA DRIVE DESTREHAN, LA 70047		
ACADIAN COMPASS SERIES HORIZONTAL SLIDER XO NON-IMPACT 96" X 60" COMPONENTS		
DRAWN: A.R.	DWG NO. 08-04066	REV -
SCALE NTS	DATE 06/04/2024	SHEET 8 OF 8
L. ROBERTO LOMAS P.E. 208 7th Ave, INDIALANTIC, FL 32903 434-688-0609 rllomas@lrlomaspe.com		

SIGNED: 06/17/2024

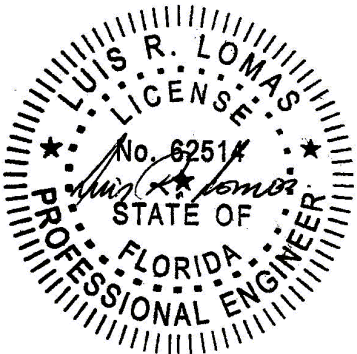

Luis R. Lomas P.E.
FL No.: 62514