


PRODUCT DEVELOPMENT


LUXURY WINDOWS FRENCH DOOR SYSTEM

PRODUCT APPROVAL DRAWINGS

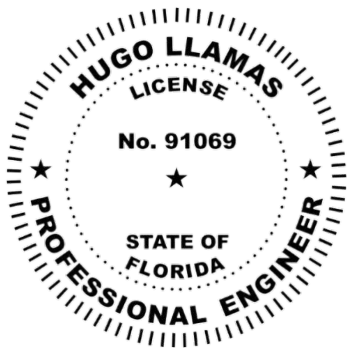

This item has been digitally signed and sealed by Hugo Llamas, PE, on 8/25/2025. Printed copies of this document are not considered signed and sealed and the signature must be verified on any electronic copies.

Hugo Llamas Digitally signed
by Hugo Llamas
Date: 2025.08.25
18:21:01 -04'00'

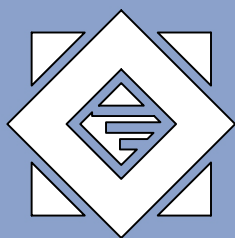

**BUILDING
SKIN**

License #: 34581
14 NE 1st. Ave. STE 815
Miami Florida, 33132

**SERIES "LWC-1000"
OUTSWING ALUMINUM
FRENCH DOOR
LARGE MISSILE IMPACT (L.M.I.)**

LUXURY WINDOWS CORP.
5225 NW 36th AVE.
MIAMI, FL 33142
Ph. 305-993-9345
luxurywindowscorp@gmail.com

DRAWINGS NUMBER
BSE. # 22-0163.2

REVISIONS:

No.	Date	Description
1	08/20/2025	GLASS '2'

DATE:
June 18th, 2024

DRAWN BY
RC

SCALE
N.T.S.

Sheet No.
00 OF 10

SHEET NO.
Cover


LWC-1000 ALUM. FRENCH DOOR (L.M.I.)

GENERAL NOTES

- A. THE PRODUCT SHOWN HEREIN IS DESIGNED AND TESTED TO COMPLY WITH THE FLORIDA BUILDING CODE 8TH EDITION 2023 (FBC 2023), INCLUDING HVHZ (HIGH VELOCITY HURRICANE ZONE)
- B. ADEQUACY OF THE EXISTING STRUCTURAL SUBSTRATE (METAL, CONCRETE, MASONRY, WOOD, ETC) NEEDS TO BE ABLE TO WITHSTANDING AND TRANSFERRING APPLIED PRODUCT LOADS TO THE FOUNDATION IS THE RESPONSIBILITY OF THE ENGINEER OR ARCHITECT OF RECORD FOR THE PROJECT OF INSTALLATION.
- C. WOODBUCKS EITHER 1BY OR 2BY (OPTIONAL) NEED TO BE DESIGNED AND SPECIFIED BY THE ARCHITECT OF RECORD OR THE ENGINEER OF RECORD AND NEED TO BE ABLE TO WITHSTAND ALL THE TRANSFERRED LOADS FROM THE GLAZING PRODUCT CORRECTLY.
- D. ALL ANCHORS NEED TO BE CORROSION RESISTANT, SEE PRODUCT APPROVAL FOR SPECIFIED ANCHORS REQUIRED.
- E. ALL DESIGN LOADS SHOWN IN APPROVAL ARE BASED ON ASD (ALLOWABLE STRESS DESIGN), TO GET ULTIMATE LOADS ASD LOADS NEED TO BE MULTIPLIED BY A FACTOR MULTIPLIER OF 1.6
- F. FINAL PRODUCT NEED TO HAVE LABEL.
- G. THESE GLAZING PRODUCTS ARE RATED FOR LARGE MISSILE IMPACT (L.M.I.) & SMALL MISSILE IMPACT (S.M.I.)
- H. ALL SITE SPECIFIC CONDITIONS IN ANY PROJECT NEEDS TO BE PROCURED BY A LICENSED REGISTERED ENGINEERED OR ARCHITECT.
- I. WHEN USING THIS PRODUCT, SHUTTERS ARE NOT NECESSARY.
- J. SHIMS THAT ARE USED WITH THIS SYSTEM NEED TO BE HIGH IMPACT, NON-METALLIC AND NON-COMPRESSIBLE.
- K. THIS PRODUCT APPROVAL COMPLIES WITH ALL WATER INFILTRATION REQUIREMENTS FOR IMPACT AND HVHZ SYSTEMS
- L. MANUFACTURER NEEDS TO SHOW PRODUCT LABEL IN ALL MANUFACTURED SYSTEMS.

MAXIMUM DESIGN LOADS


- A. SHEET 05 CONTAINS THE MAXIMUM ALLOWABLE DESIGN LOAD CAPACITY FOR THE DOUBLE DOOR WITH/WITHOUT A SIDELITE, A SINGLE DOOR WITH/WITHOUT A SIDELITE, A DOUBLE DOOR, A SINGLE DOOR, AND CONTINUING SIDELITES.
- B. ANCHORS SPACING ARE SHOWN IN ALL GLAZING ELEVATIONS.
- C. ANCHOR TYPES ARE SHOWN ON SHEET 06. THIS SHEET SHOWS THE EDGE DISTANCE, EMBEDMENT, TYPE OF ANCHOR, AND ALL REQUIREMENTS ANCHORES NEED TO COMPLY WITH THESE SPECIFIATIONS

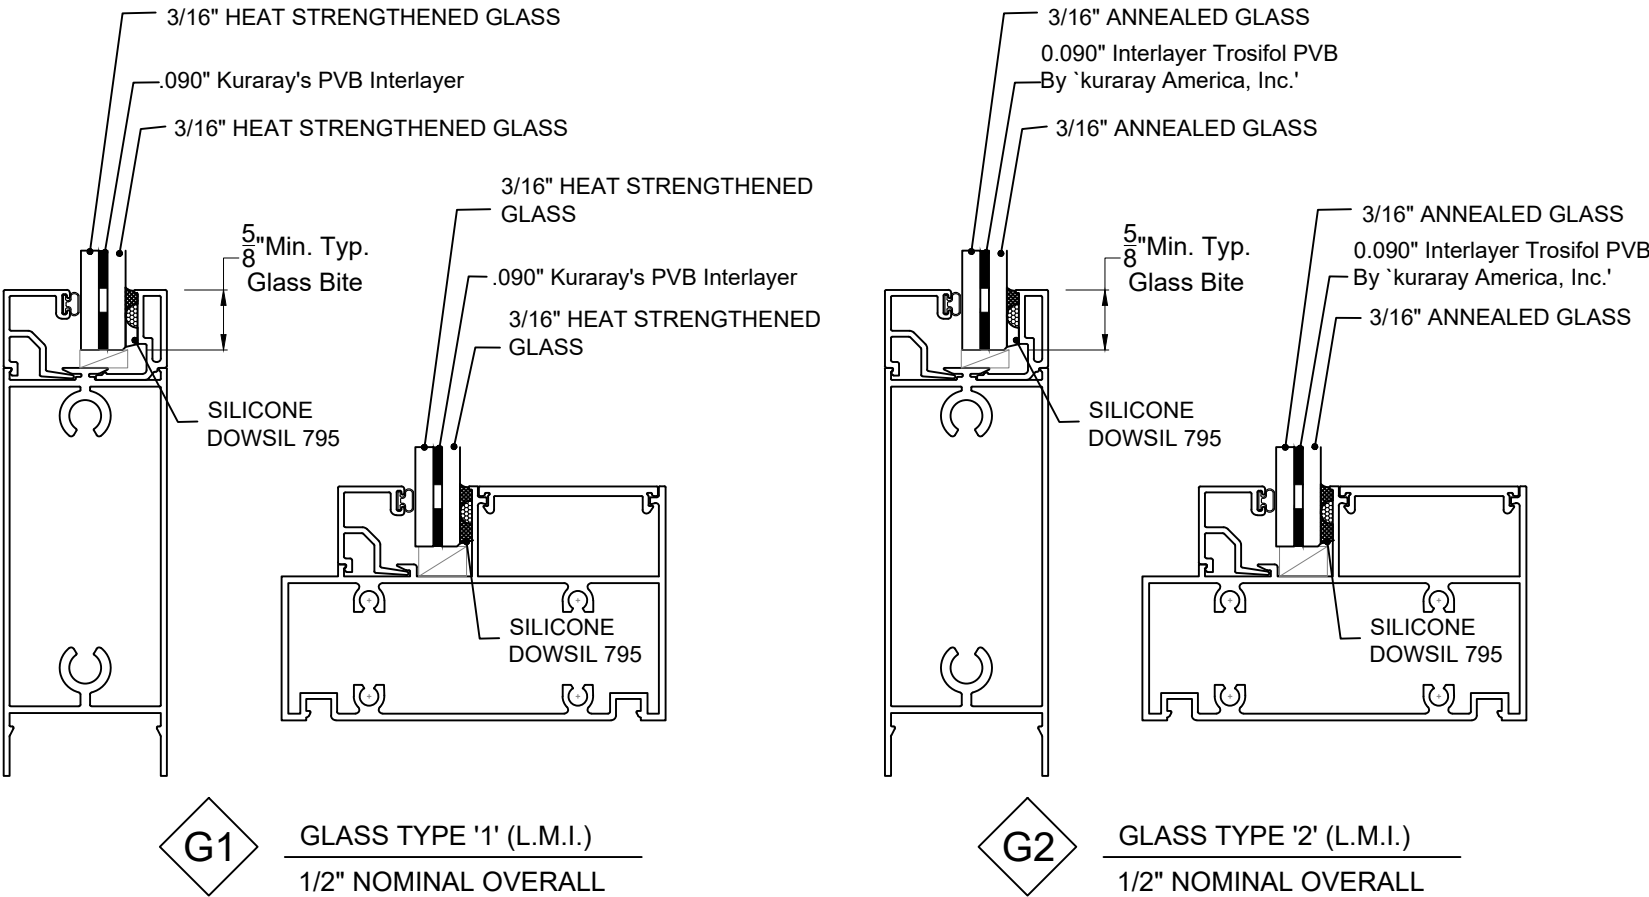

GLASS CONFIGURATION FOR FRENCH DOOR AND SIDELITES


GLASS DESIGN NOTES

- A. ALL GLASS CAPACITIES ON THIS APPROVAL ARE BASED ON ASTM E1300-09 (3 SEC. GUSTS)
- B. ALL GLASS SHOWN ON THIS APPROVAL HAS BEEN TESTED FOR LMI AND HVHZ REQUIREMENTS.
- C. ALL SETTING BLOCKS FOR THE GLASS TO BE LOCATED AT 25% OF THE SPAN WIDTH FOR GLASS WIDER THAN 36" AS PER FBC CHAPTER 24
- D. SETTING BLOCK DUROMETER HARDNESS OF 70-90 (SHORE A) AS REFERENCED IN FBC CHAPTER 24
- E. GLASS TYPE SHALL COMPLY WITH APPLICABLE GLAZING REQUIREMENTS PER CHAPTER 24 OF THE FBC.

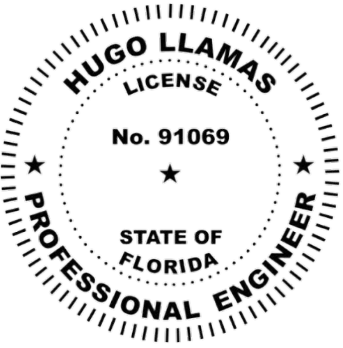

This item has been digitally signed and sealed by Hugo Llamas, PE, on 8/25/2025. Printed copies of this document are not considered signed and sealed and the signature must be verified on any electronic copies.

Hugo Llamas
Digitally signed by Hugo Llamas
Date: 2025.08.25 18:21:39 -04'00'

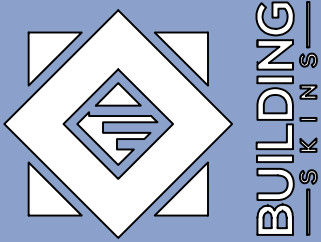

License #: 34581
14 NE 1st. Ave. STE 815
Miami Florida, 33132

SERIES "LWC-1000"
OUTSWING ALUMINUM
FRENCH DOOR
LARGE MISSILE IMPACT (L.M.I.)



LUXURY WINDOWS CORP.
5225 NW 36th AVE.
MIAMI, FL 33142
Ph. 305-993-9345
luxurywindowscorp@gmail.com

DRAWINGS NUMBER
BSE. # 22-0163.2

REVISIONS:


No.	Date	Description
1	08/20/2025	GLASS '2'

DATE: June 18th, 2024	
DRAWN BY RC	SCALE 1:1
Sheet No. 01 OF 10	SHEET NO. G-1

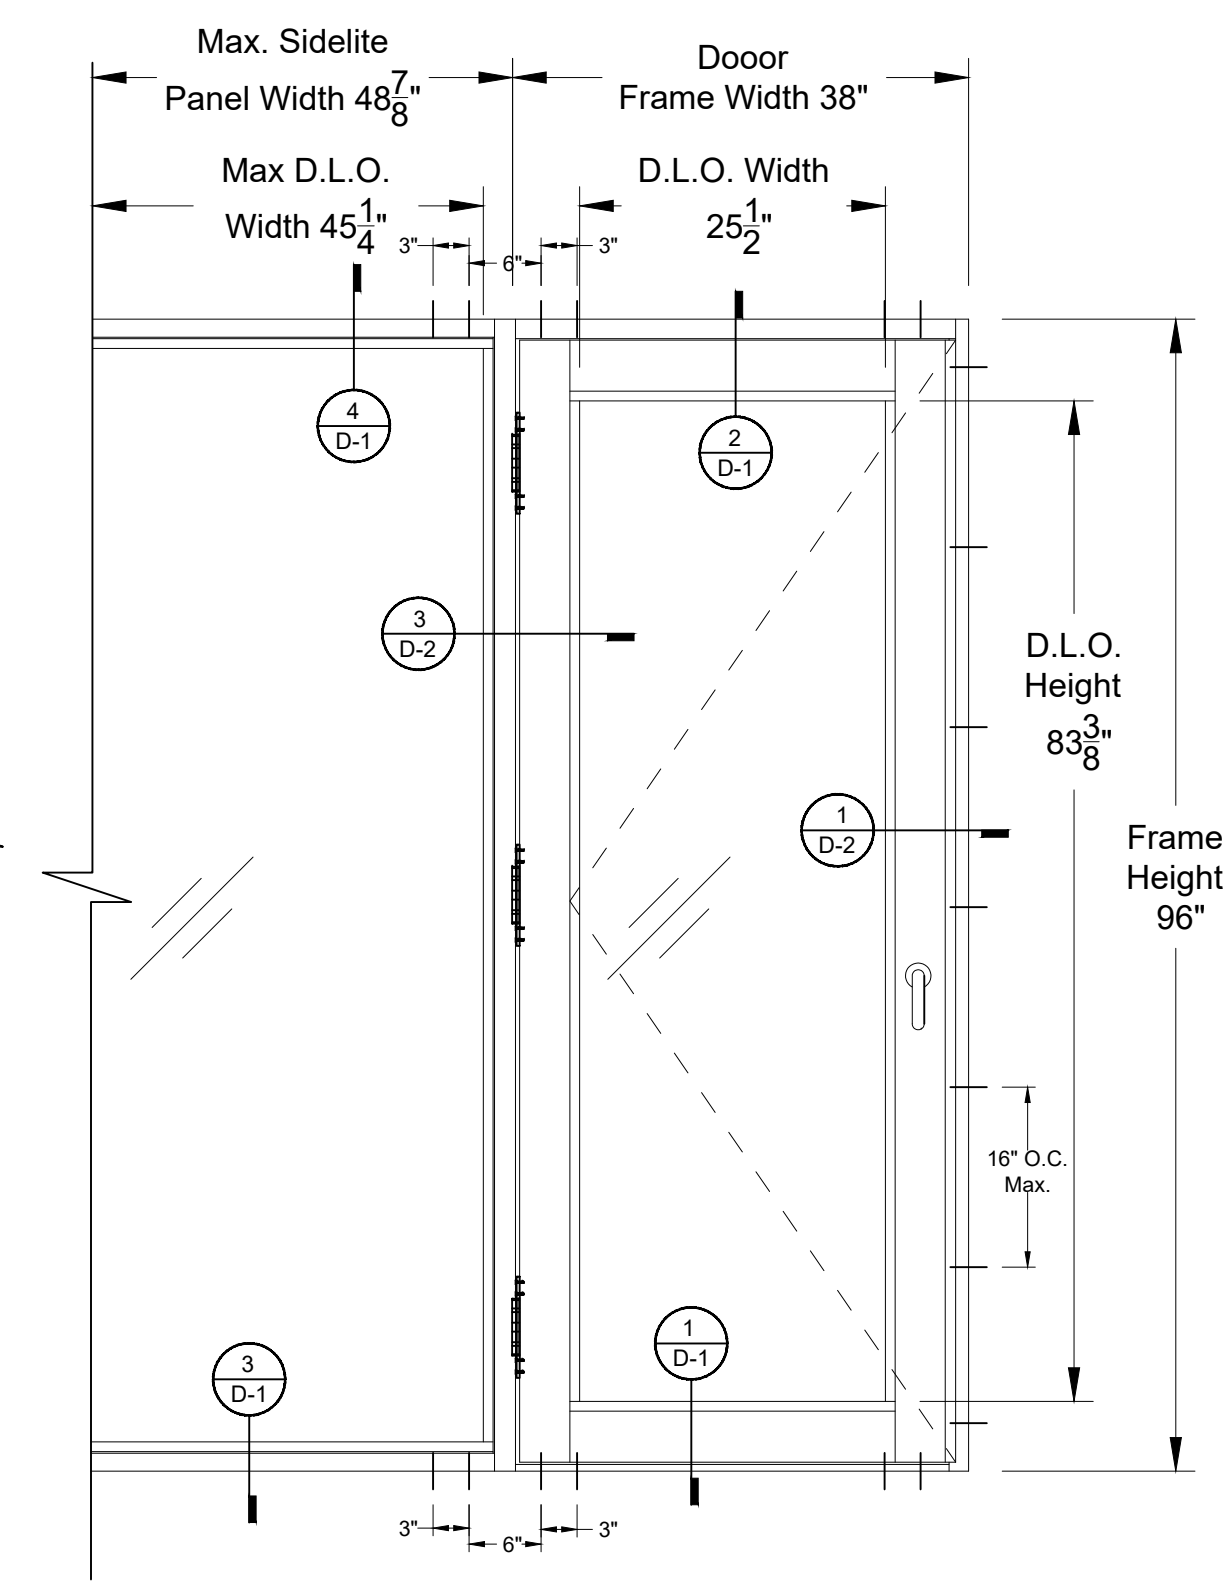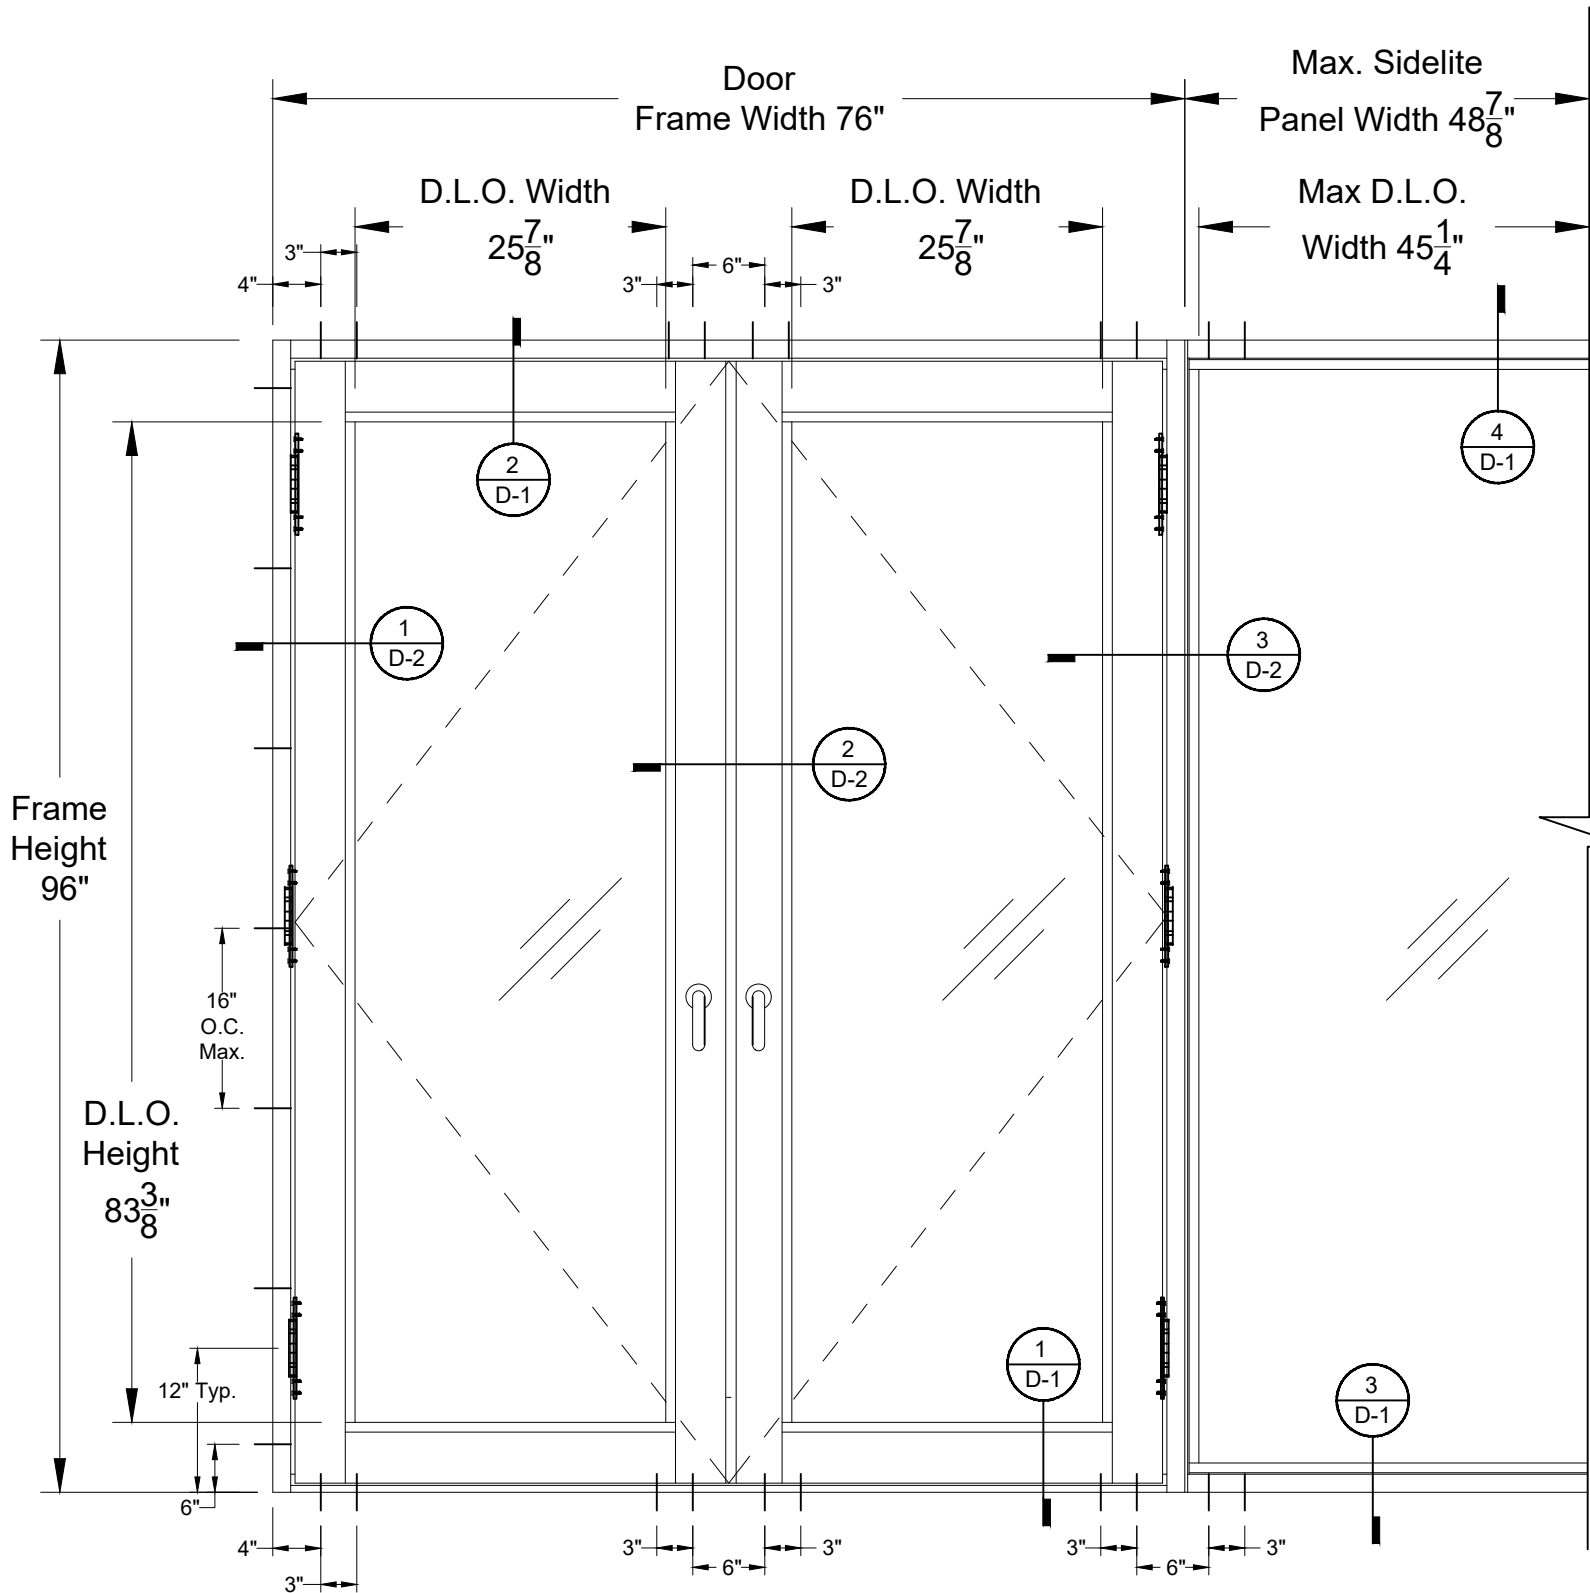

TYP. ELEVATION OF DOUBLE DOOR WITH SIDELITE


TYP. ELEVATION OF SINGLE DOOR WITH SIDELITE

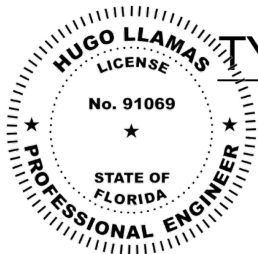

This item has been digitally signed and sealed by Hugo Llamas, PE, on 8/25/2025. Printed copies of this document are not considered signed and sealed and the signature must be verified on any electronic copies.

Hugo
Llamas

Digitally signed by
Hugo Llamas
Date: 2025.08.25
18:22:02 -04'00'

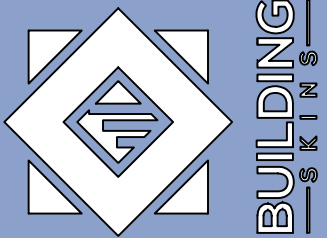

License #: 34581
14 NE 1st. Ave. STE 815
Miami Florida, 33132

SERIES "LWC-1000"
OUTSWING ALUMINUM
FRENCH DOOR
LARGE MISSILE IMPACT (L.M.I.)

LUXURY WINDOWS CORP.
5225 NW 36th AVE.
MIAMI, FL 33142
Ph. 305-993-9345
luxurywindowscorp@gmail.com


DRAWINGS NUMBER
BSE. # 22-0163.2

REVISIONS:

No.	Date	Description
1	08/20/2025	GLASS '2'

DATE:
June 18th, 2024

DRAWN BY RC	SCALE 3/4" = 1'-0"
Sheet No. 02 OF 10	SHEET NO. WE-1

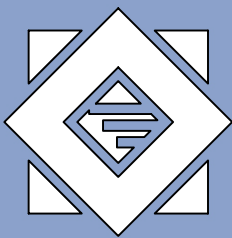

BUILDING
SKINS

License #: 34581
14 NE 1st. Ave. STE 815
Miami Florida, 33132

SERIES "LWC-1000"
OUTSWING ALUMINUM
FRENCH DOOR
LARGE MISSILE IMPACT (L.M.I.)

LUXURY WINDOWS CORP.
5225 NW 36th AVE.
MIAMI, FL 33142
Ph. 305-993-9345
luxurywindowscorp@gmail.com

DRAWINGS NUMBER
BSE. # 22-0163.2

REVISIONS:

No.	Date	Description
1	08/20/2025	GLASS '2'


DATE:
June 18th, 2024

DRAWN BY
RC


SCALE
1/2" = 1'-0"

Sheet No.
03 OF 10


SHEET NO.
WE-2

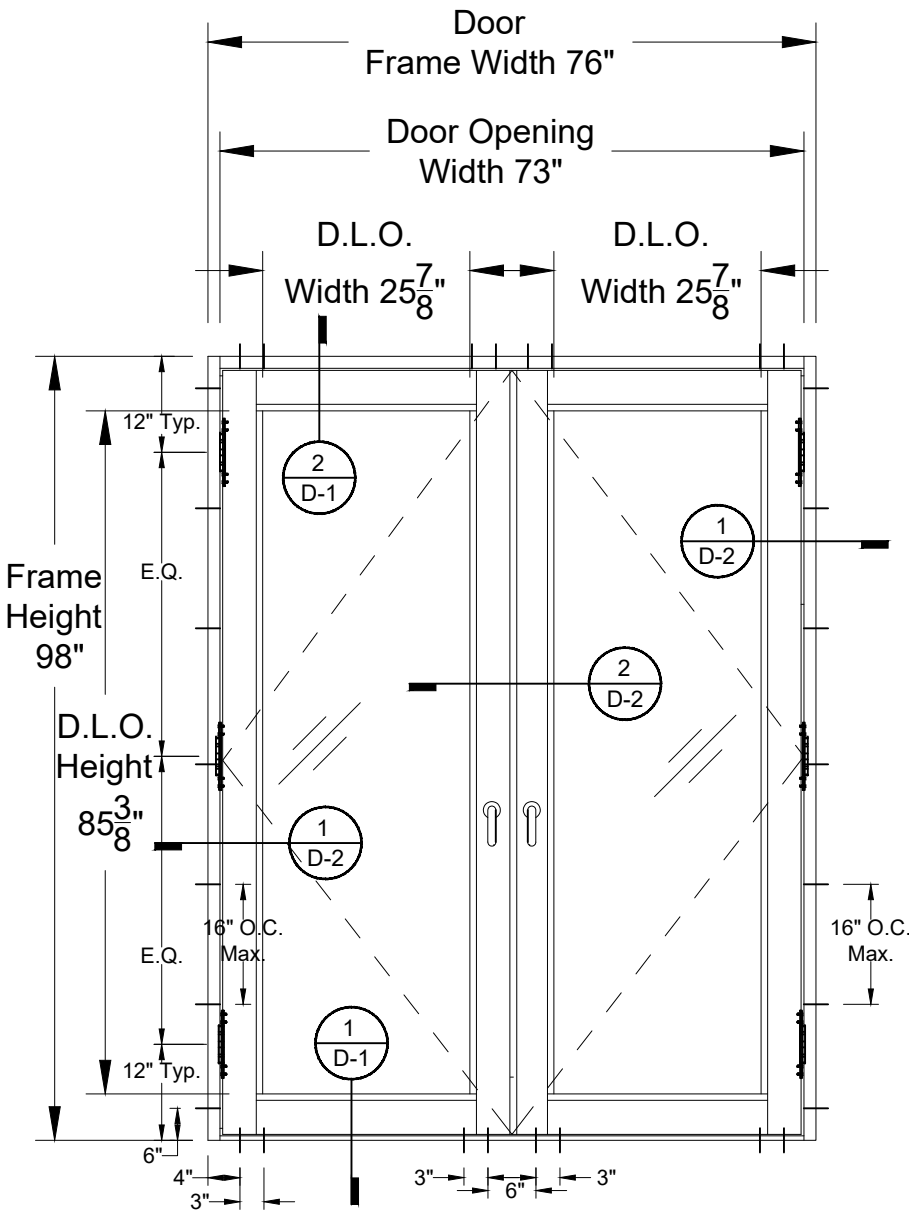


DOUBLE DOOR TYP. ELEVATION

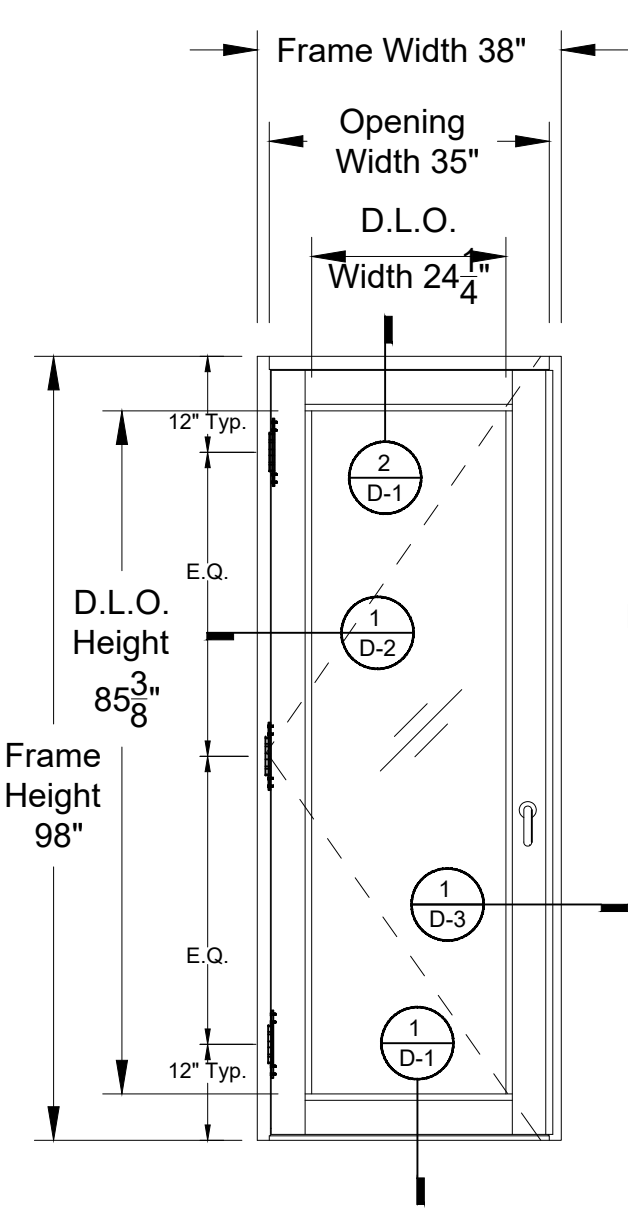

SINGLE DOOR TYP. ELEVATION

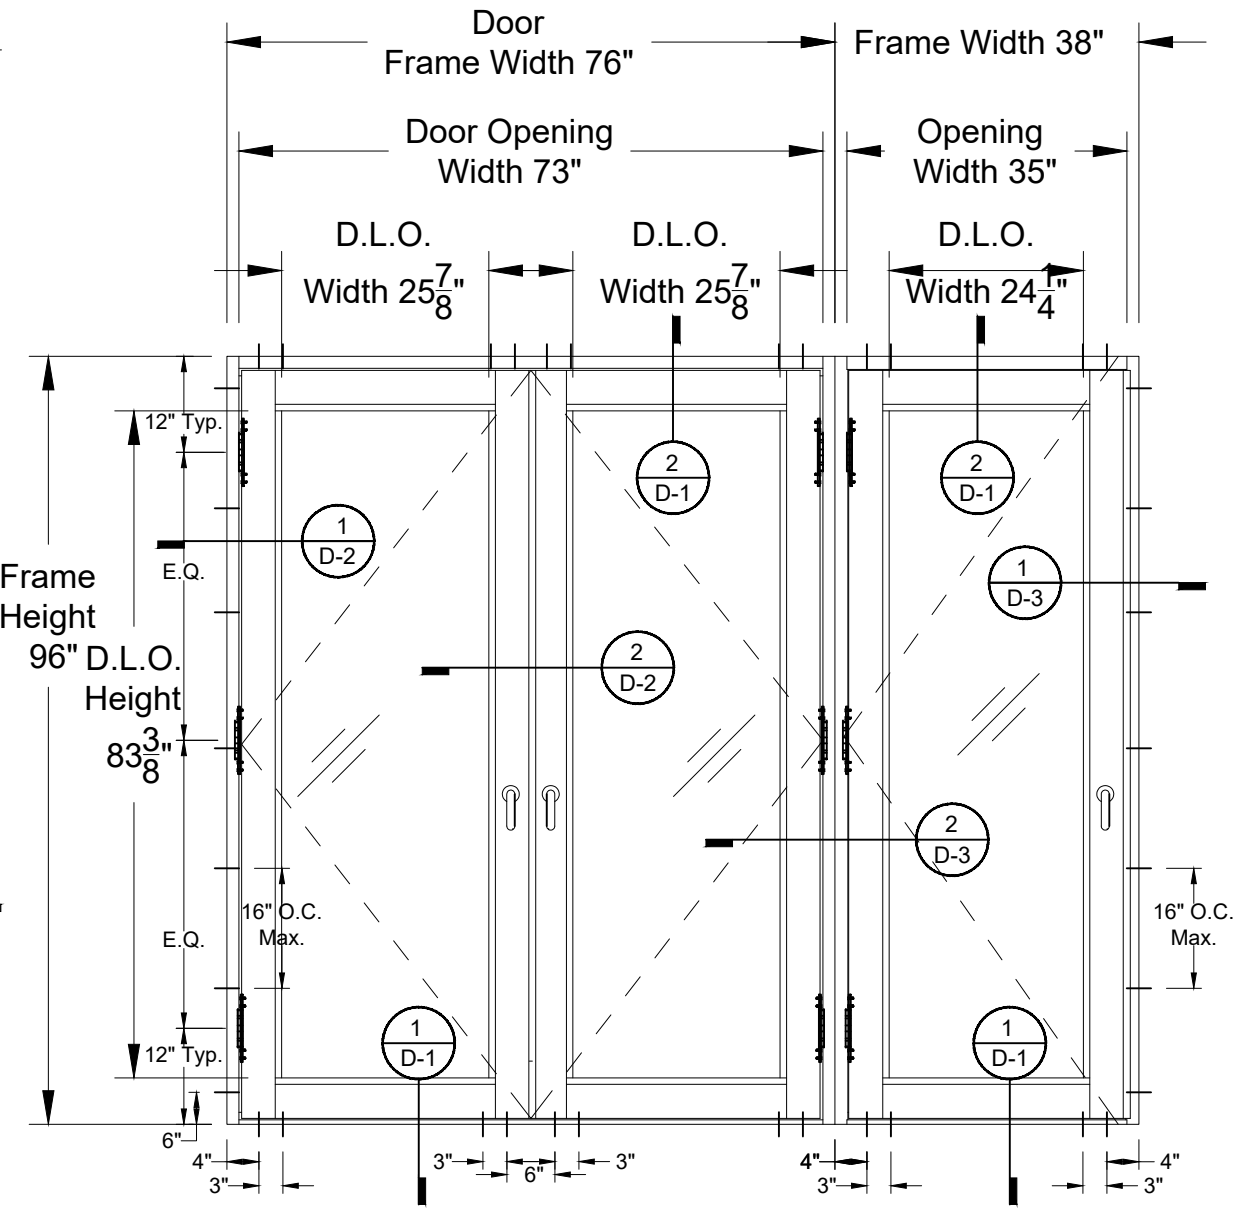


DOUBLE-SINGLE DOOR TYP. ELEVATION

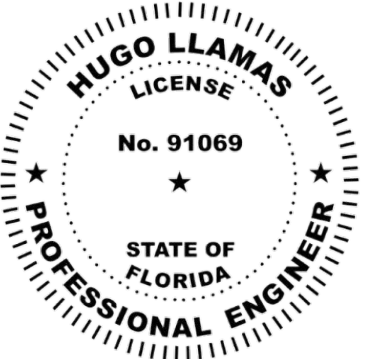

This item has been digitally signed and sealed by Hugo Llamas, PE, on 8/25/2025. Printed copies of this document are not considered signed and sealed and the signature must be verified on any electronic copies.

Hugo
Llamas

Digitally signed by
Hugo Llamas
Date: 2025.08.25
18:22:29 -04'00'

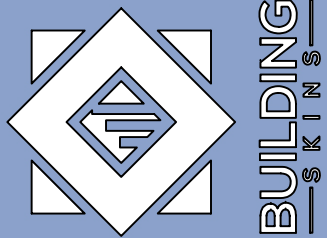

License #: 34581
14 NE 1st. Ave. STE 815
Miami Florida, 33132

SERIES "LWC-1000"
OUTSWING ALUMINUM
FRENCH DOOR
LARGE MISSILE IMPACT (L.M.I.)


LUXURY WINDOWS CORP.
5225 NW 36th AVE.
MIAMI, FL 33142
Ph. 305-993-9345
luxurywindowscorp@gmail.com

DRAWINGS NUMBER
BSE. # 22-0163.2

REVISIONS:

No.	Date	Description
1	08/20/2025	GLASS '2'


DATE: June 18th, 2024	
DRAWN BY RC	SCALE 3/4" = 1'-0"
Sheet No. 04 OF 10	SHEET NO. WE-3

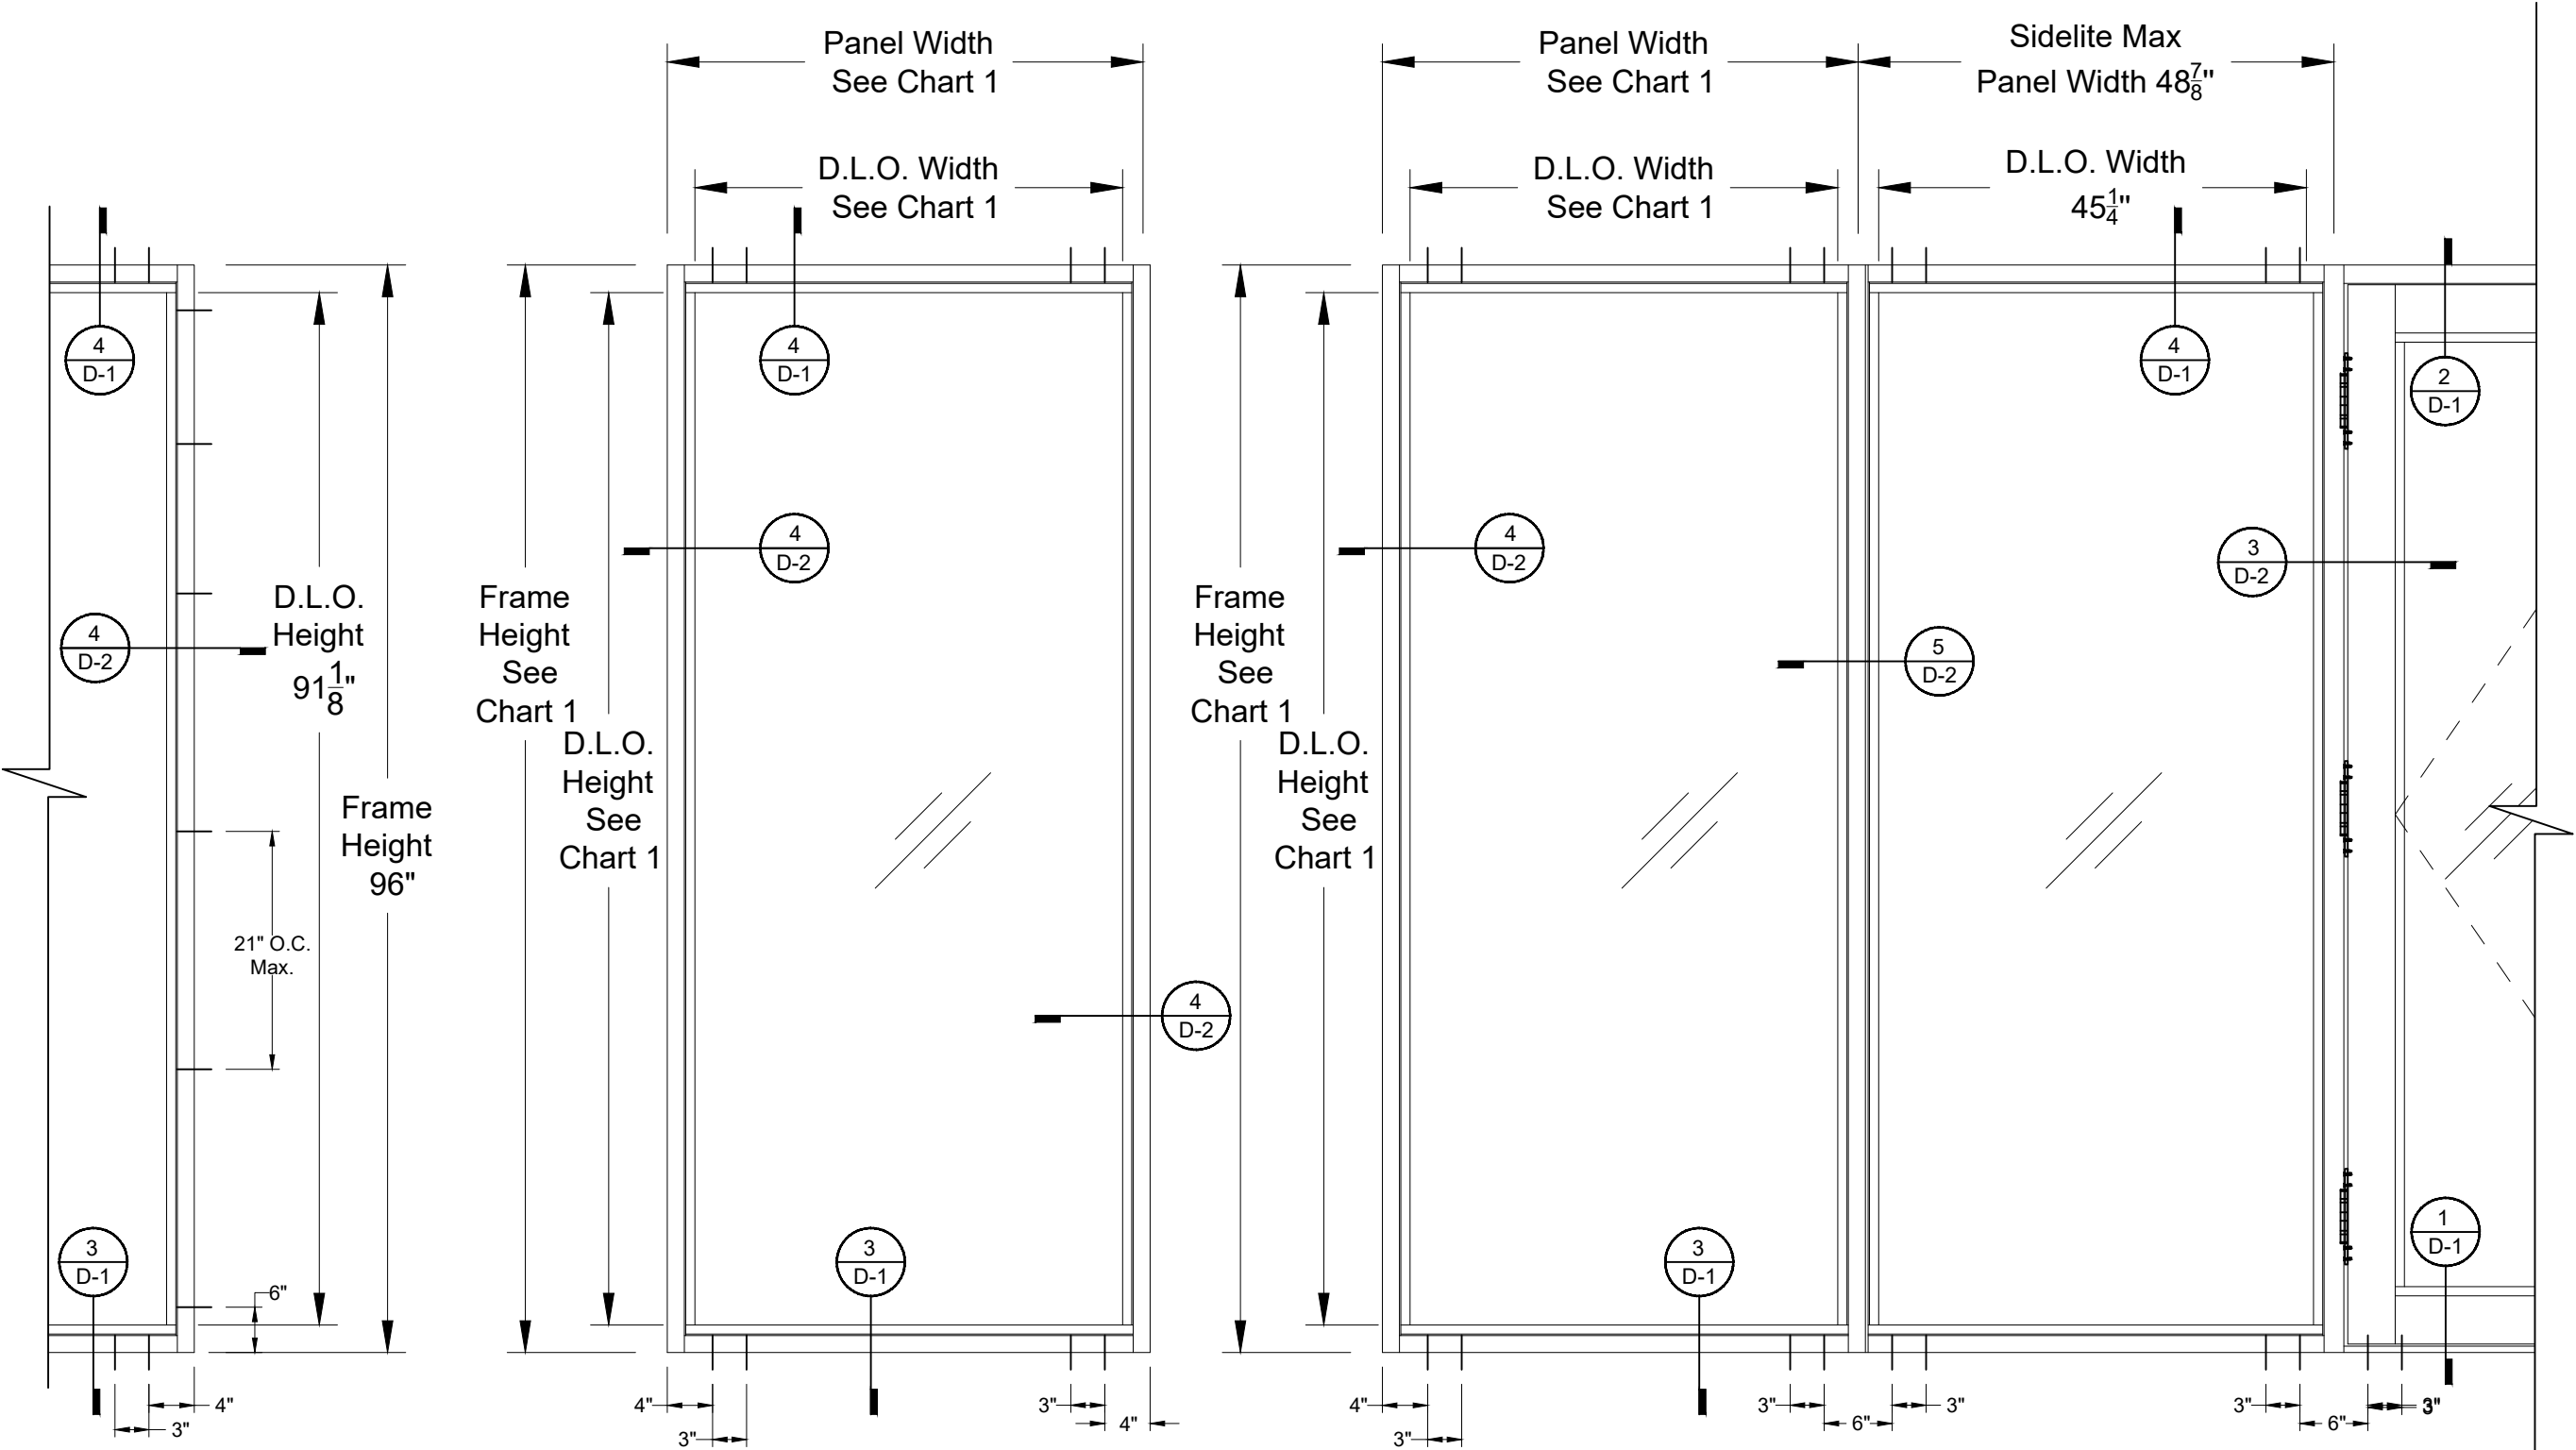

SIDELITE ANCHORED JAMBS

SIDELITE TYP. ELEVATION

FOR DESIGN LOADS CAPACITIES SEE CHART 1

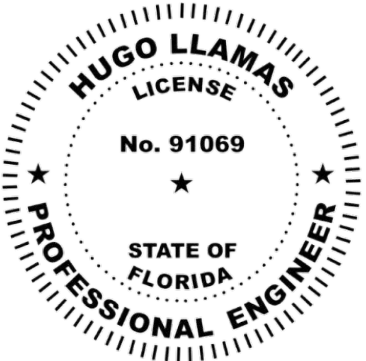

This item has been digitally signed and sealed by Hugo Llamas, PE, on 8/25/2025. Printed copies of this document are not considered signed and sealed and the signature must be verified on any electronic copies.

Hugo
Llamas

Digitally signed by
Hugo Llamas
Date: 2025.08.25
18:22:48 -04'00'

CHART 1

MULLION & JAMB DESIGN LOAD - PSF			
WINDOW DIMS.		SIDELITE	
		MULL. WITHOUT REINF. 'M1' & 'J1'	MULL. WITH REINF. 'M2' & 'J1'
PANEL WIDTH (IN)	FRAME HEIGHT (IN)	EXT. (+)	EXT. (+)
32	78	INT (-)	INT (-)
36		75.00	75.00
40		75.00	75.00
44		75.00	75.00
52		75.00	75.00
32	84	75.00	75.00
36		75.00	75.00
40		75.00	75.00
44		75.00	75.00
52		63.51	75.00
32	90	75.00	75.00
36		74.59	75.00
40		67.13	75.00
44		61.03	75.00
52		51.64	75.00
32	96	69.14	75.00
36		61.46	75.00
40		55.31	75.00
44		50.28	75.00
48		46.09	75.00

INTERPOLATION BETWEEN WIDTHS ALLOWED

SIDELITE MULLIONS



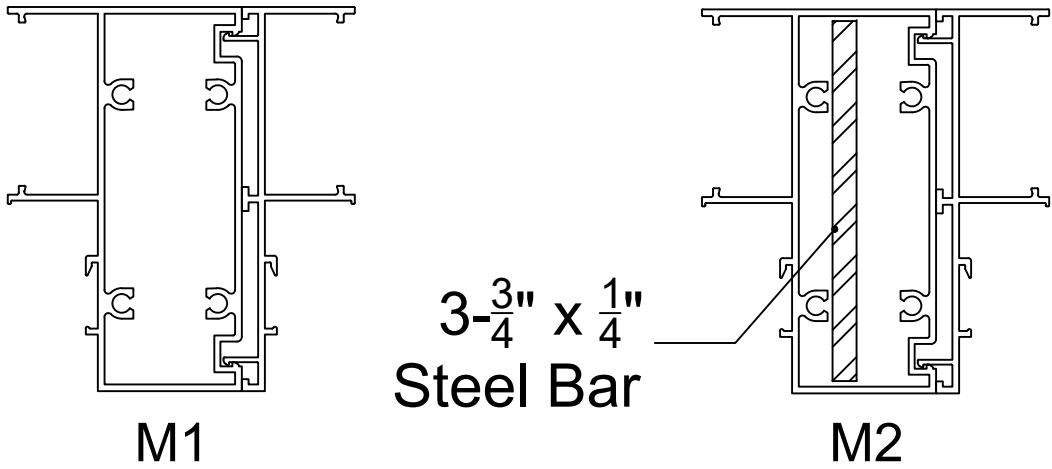


CHART 2

GLASS DESIGN LOAD - PSF			
WINDOW DIMS.		GLASS TYPE 1	GLASS TYPE 2
		EXT. (+)	EXT. (+)
PANEL WIDTH (IN)	FRAME HEIGHT (IN)	INT (-)	INT (-)
18-1/4"	65-3/8"	75.00	65.00
22-1/4"		75.00	65.00
26-1/4"		75.00	65.00
30-1/4"		75.00	65.00
38-1/4"		75.00	65.00
18-1/4"	71-3/8"	75.00	65.00
22-1/4"		75.00	65.00
26-1/4"		75.00	65.00
30-1/4"		75.00	65.00
38-1/4"		75.00	65.00
18-1/4"	77-3/8"	75.00	65.00
22-1/4"		75.00	65.00
26-1/4"		75.00	65.00
30-1/4"		75.00	65.00
38-1/4"		75.00	65.00
18-1/4"	83-3/8"	75.00	65.00
22-1/4"		75.00	65.00
26-1/4"		75.00	65.00
30-1/4"		75.00	65.00
38-1/4"		75.00	65.00


SIDELITE JAMB

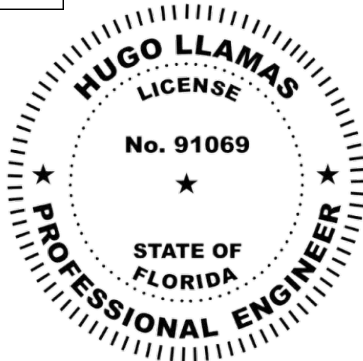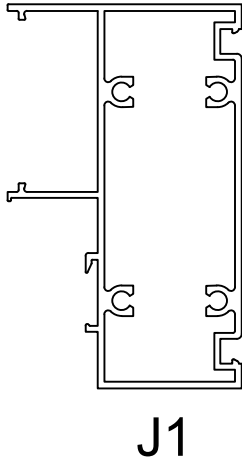

This item has been digitally signed and sealed by Hugo Llamas, PE, on 8/25/2025. Printed copies of this document are not considered signed and sealed and the signature must be verified on any electronic copies.

Hugo Llamas

Digitally signed
by Hugo Llamas
Date: 2025.08.25
18:23:29 -04'00'

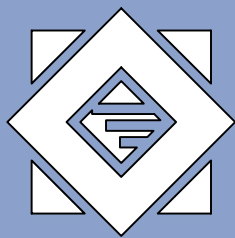

BUILDING
SKINS

License #: 34581
14 NE 1st. Ave. STE 815
Miami Florida, 33132

SERIES "LWC-1000"
OUTSWING ALUMINUM
FRENCH DOOR
LARGE MISSILE IMPACT (L.M.I.)

LUXURY WINDOWS CORP.

5225 NW 36th AVE.
MIAMI, FL 33142
Ph. 305-993-9345
luxurywindowscorp@gmail.com

DRAWINGS NUMBER

BSE. # 22-0163.2

REVISIONS:

No.	Date	Description
1	08/20/2025	GLASS '2'

DATE:
June 18th, 2024

DRAWN BY
RC


SCALE

Sheet No.

SHEET NO.

05 OF 10

WE-4

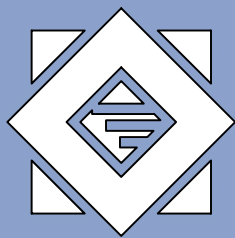

BUILDING
SKINS

License #: 34581

14 NE 1st. Ave. STE 815
Miami Florida, 33132

SERIES "LWC-1000"
OUTSWING ALUMINUM
FRENCH DOOR
LARGE MISSILE IMPACT (L.M.I.)

LUXURY WINDOWS CORP.

5225 NW 36th AVE.

MIAMI, FL 33142

Ph. 305-993-9345

luxurywindowscorp@gmail.com

DRAWINGS NUMBER

BSE. # 22-0163.2

REVISIONS:

No.	Date	Description
1	08/20/2025	GLASS '2'

DATE:

June 18th, 2024

DRAWN BY
RC

SCALE

1:2

Sheet No.

06 OF 10

SHEET NO.

D-1

TYPICAL ANCHORS:

TYPE 'A'- **1/4" DIA, KWIK-CON II+ BY 'HILTI'**
DIRECTLY INTO CONCRETE OR BLOCKS:
2" MIN. EMBED INTO CONCRETE (HEAD/SILL/JAMBS)
2" MIN. EMBED INTO GROUT FILLED BLOCKS (JAMBS)

INTO 2BY WOOD BUCKS OR WOOD STRUCTURES
WITH 1-1/2" MIN. EMBEDMENT INTO WOOD


THRU 1BY WOOD BUCKS INTO CONCRETE
WITH 1-1/2" MIN. EMBED INTO CONCRETE

TYPE 'B'- **1/4" DIA. TEKS OR SELF DRILLING SCREWS (GRADE 5 CRS)**
INTO METAL STRUCTURE
ALUMINIUM: 1/8" THK. MIN (6063-T5 MIN)
STEEL: 1/8" THK. MIN. (Fy=36 KSI MIN)

EDGE DISTANCE

INTO CONCRETE AND BLOCKS = 2-1/2" MIN.
INTO METAL STRUCTURE = 1/2"
INTO WOOD STRUCTURES = 1" MIN.

ALL CONCRETE NEEDS TO HAVE 3000 PSI MIN.
ALL HOLLOW/FILLED BLOCK SUBSTRATE NEEDS TO HAVE 2000 PSI MIN.
ALL WOOD SUBSTRATE NEEDS TO HAVE SG = 0.55 MIN.

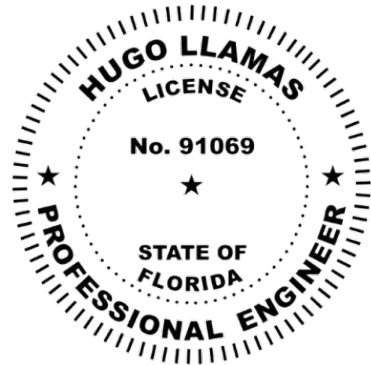

This item has been digitally signed and sealed by
Hugo Llamas, PE, on 8/25/2025. Printed copies of
this document are not considered signed and
sealed and the signature must be verified on any
electronic copies.

Hugo
Llamas

Digitally signed
by Hugo Llamas
Date: 2025.08.25
18:23:55 -04'00'

SUBSTRATE NOTES:

- SUBSTRATE IS BY ENGINEER OF RECORD (E.O.R.) OR ARCHITECT OF RECORD (A.O.R.)
- THIS GLAZING SYSTEM CAN IS APPROVED TO BE ANCHORED TO:
 - a. CONCRETE
 - b. CONCRETE THRU 1BY BUCK
 - c. HOLLOW/FILLED BLOCK
 - d. WOOD SUBSTRATE OR 2BY BUCK
 - e. METAL (STEEL / ALUMINUM)

SUBSTRATE BY OTHERS
TYPE OF ANCHOR AS PER
TYPICAL ANCHOR NOTES
SEET SHEET 06

SUBSTRATE BY OTHERS
TYPE OF ANCHOR AS PER
TYPICAL ANCHOR NOTES
SEET SHEET 06

SUBSTRATE BY OTHERS
TYPE OF ANCHOR AS PER
TYPICAL ANCHOR NOTES
SEET SHEET 06

SUBSTRATE BY OTHERS
TYPE OF ANCHOR AS PER
TYPICAL ANCHOR NOTES
SEET SHEET 06




2 Door Head
D-1 Scale: As Shown

4 Sidelite Head
D-1 Scale: As Shown

3 Sidelite Sill
D-1 Scale: As Shown


1 Standard Threshold
D-1 Scale: As Shown

HIGH STRENGTH GROUT
POURED & HARDENED WITH
f_c= 5000 PSI MIN
BY OTHERS

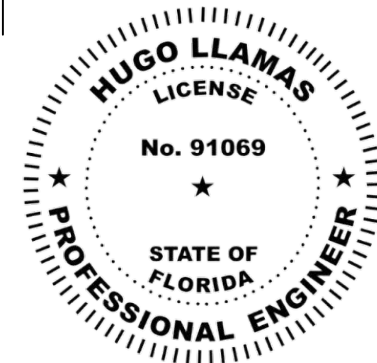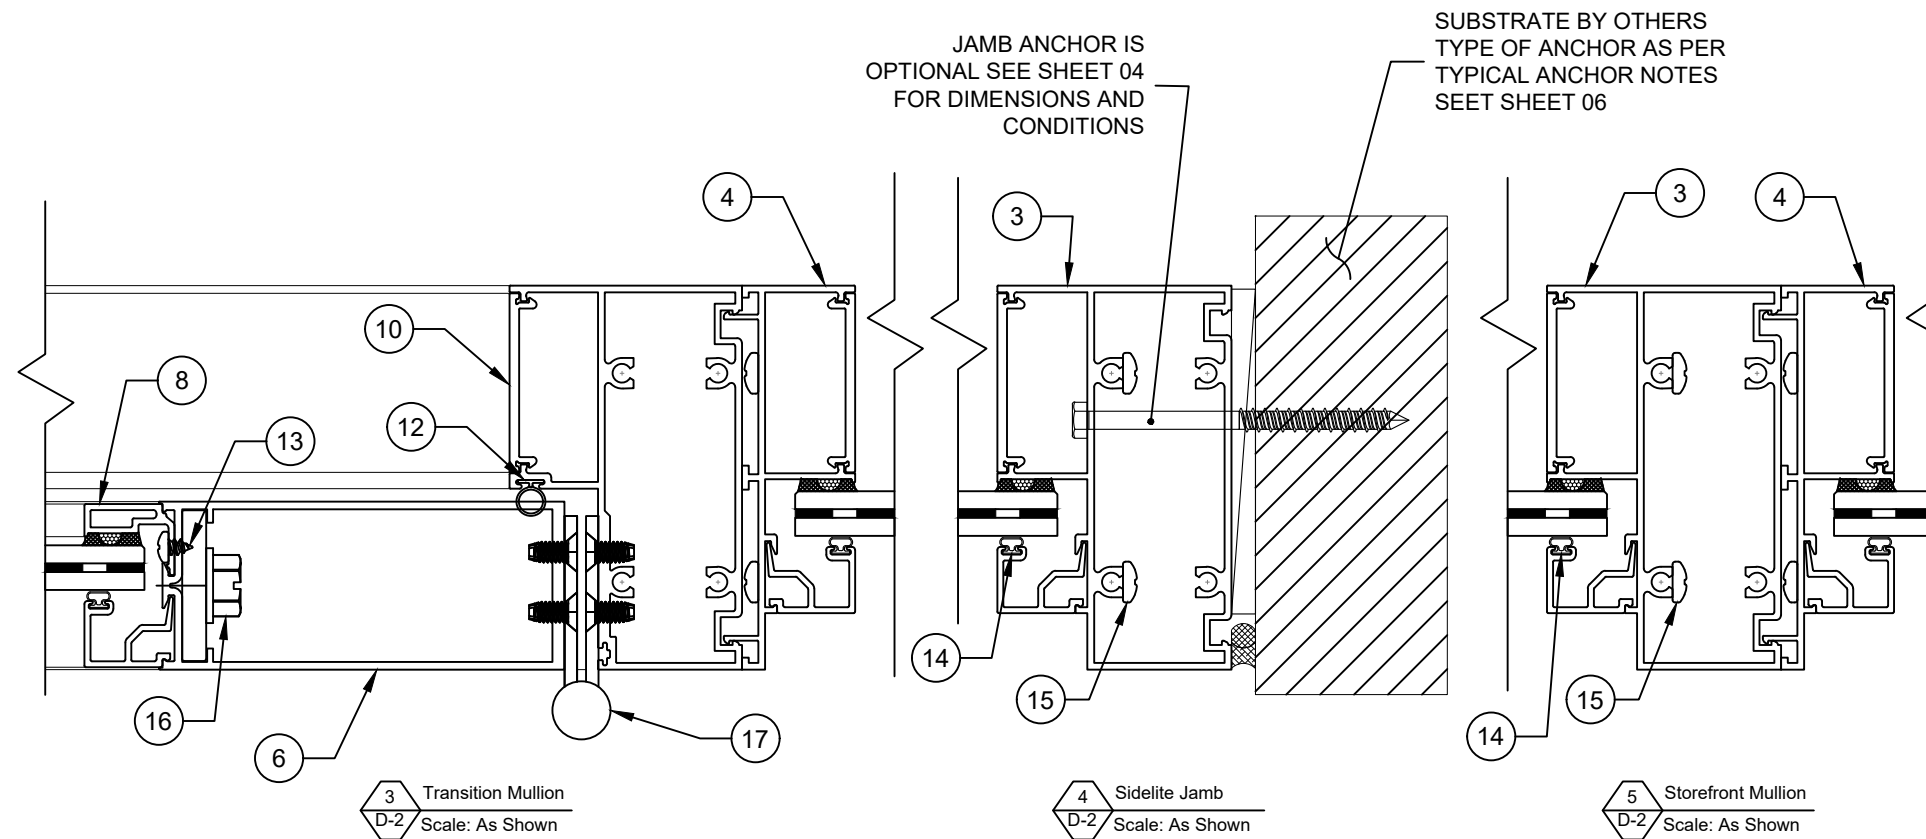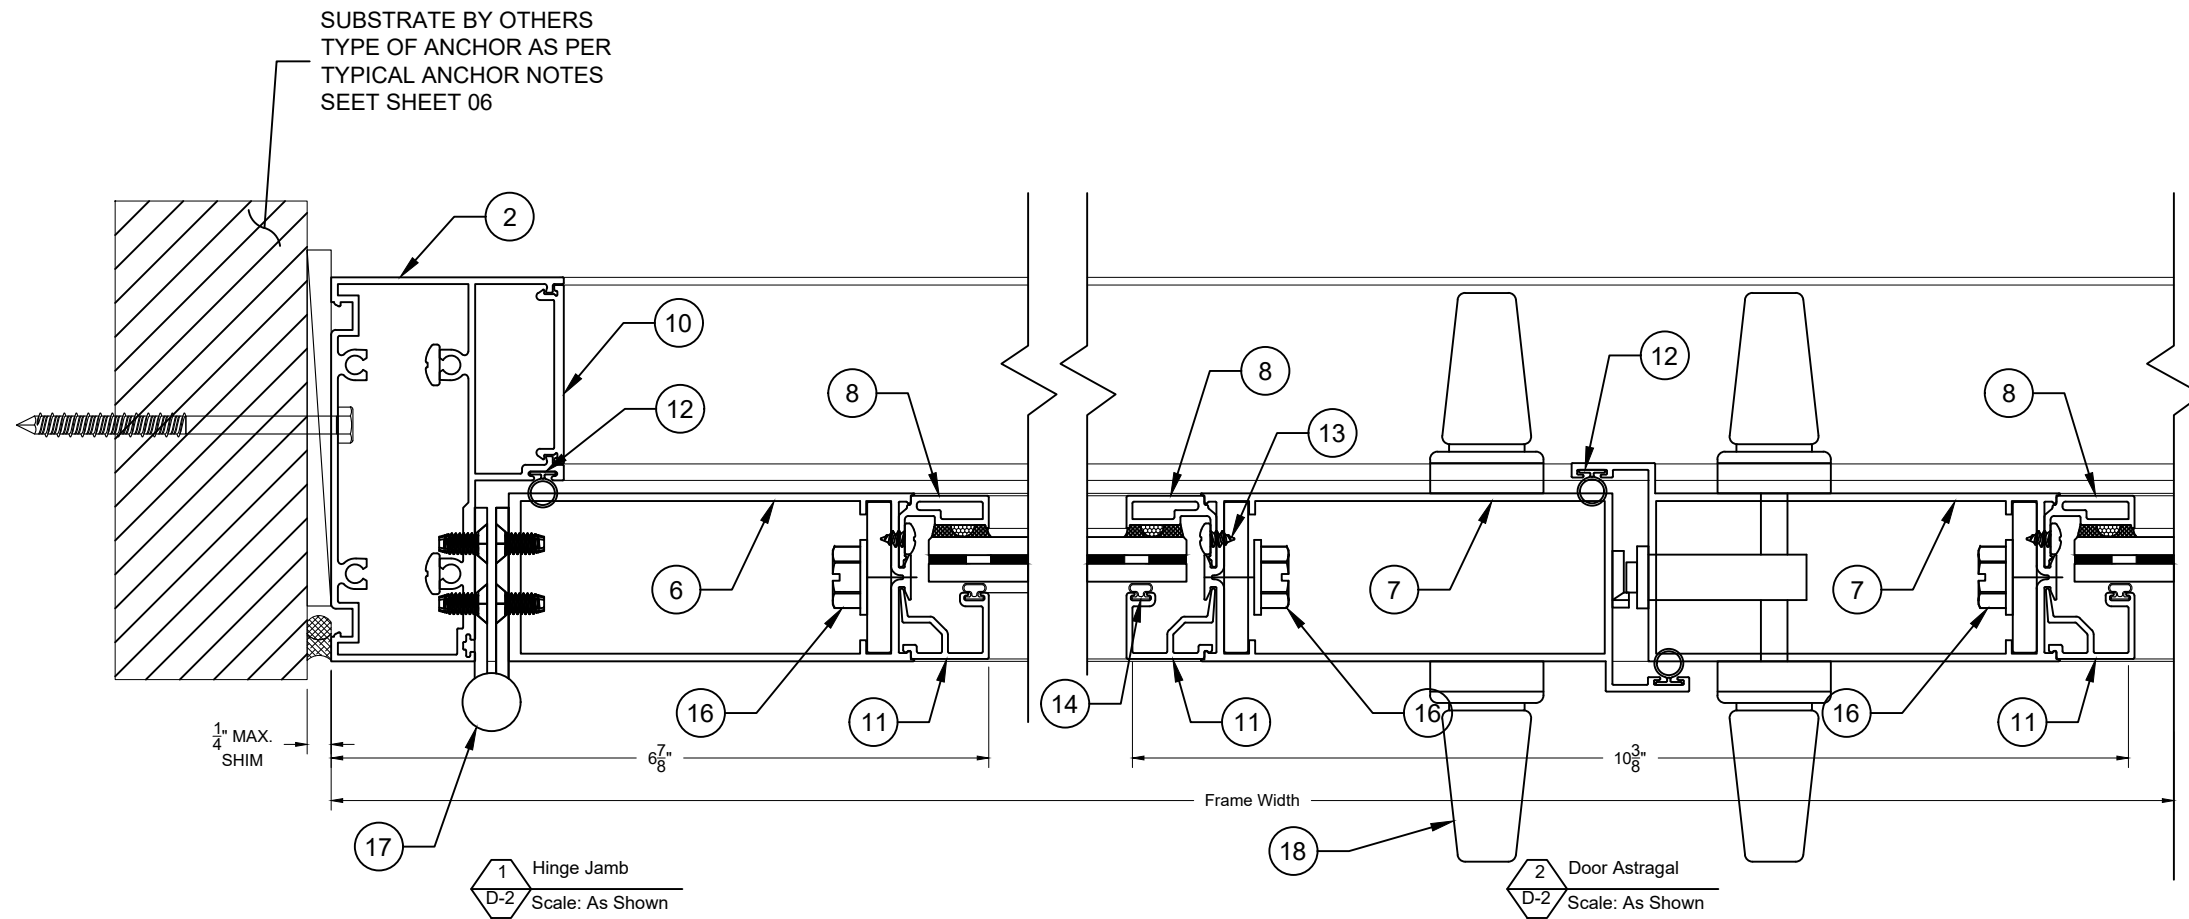

This item has been digitally signed
and sealed by Hugo Llamas, PE, on
8/25/2025. Printed copies of this
document are not considered
signed and sealed and the signature
must be verified on any electronic
copies.

Hugo Llamas Digitally signed
by Hugo Llamas
Date:
2025.08.25
18:24:25 -04'00'

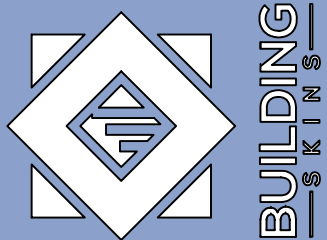

License #: 34581
14 NE 1st. Ave. STE 815
Miami Florida, 33132

SERIES "LWC-1000"
OUTSWING ALUMINUM
FRENCH DOOR
LARGE MISSILE IMPACT (L.M.I.)

LUXURY WINDOWS CORP.

5225 NW 36th AVE.
MIAMI, FL 33142
Ph. 305-993-9345
luxurywindowscorp@gmail.com

DRAWINGS NUMBER

BSE. # 22-0163.2

REVISIONS:

No.	Date	Description
1	08/20/2025	GLASS '2'


DATE:
June 18th, 2024

DRAWN BY
RC


SCALE
1:2

Sheet No.
07 OF 10


SHEET NO.
D-2

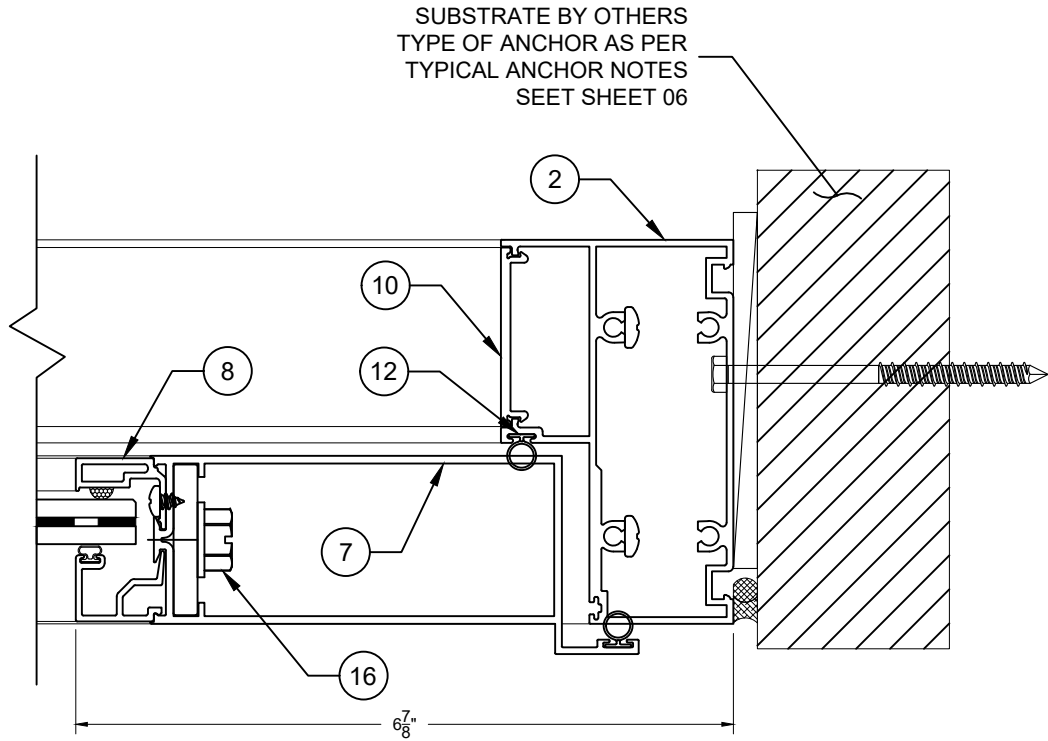

1 Lock Stile Jamb
D-3
Scale: As Shown

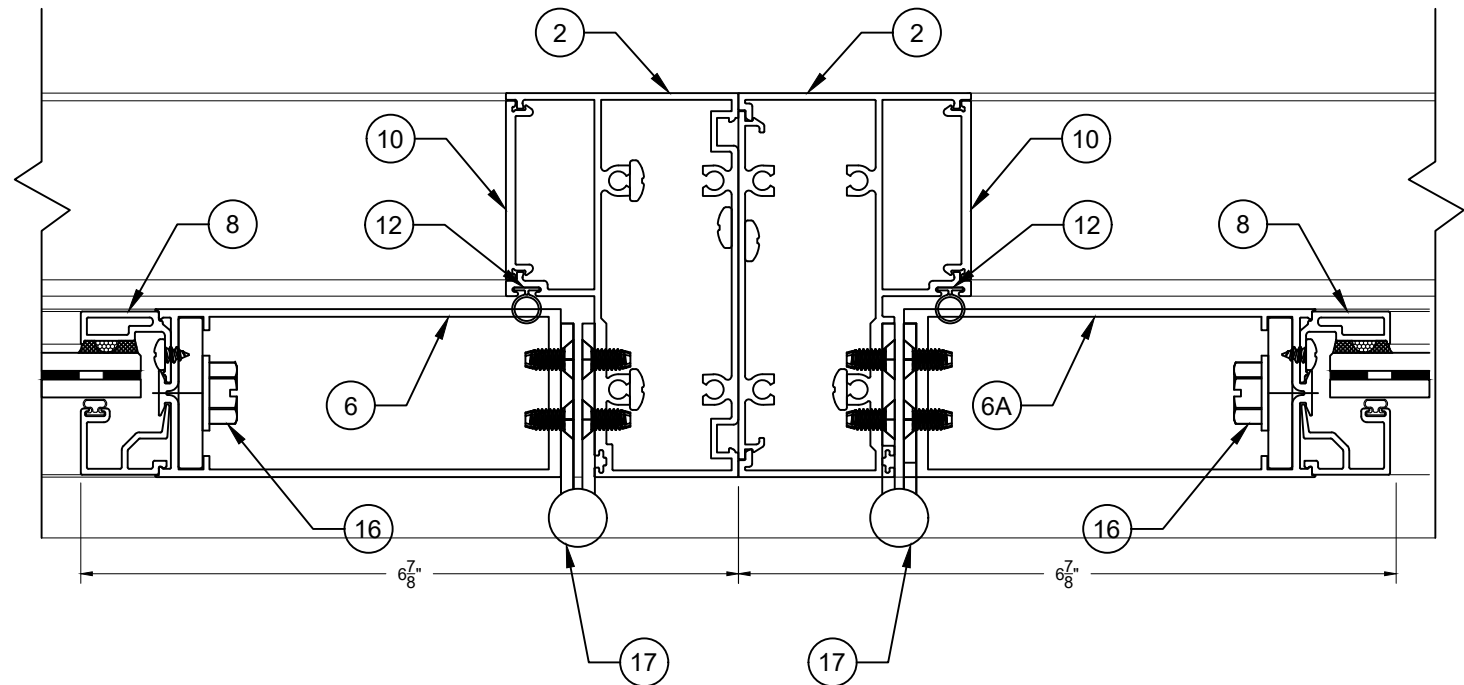


2 Jamb to Jamb
D-3
Scale: As Shown

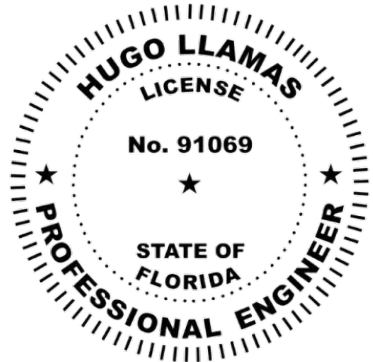

This item has been digitally signed and sealed by Hugo Llamas, PE, on 8/25/2025. Printed copies of this document are not considered signed and sealed and the signature must be verified on any electronic copies.

Hugo Llamas
Digitally signed by Hugo Llamas
Date: 2025.08.25 18:24:41 -04'00'

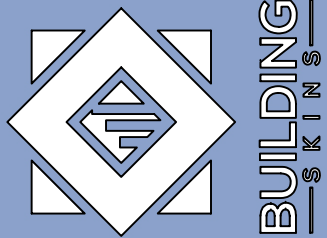

License #: 34581
14 NE 1st. Ave. STE 815
Miami Florida, 33132

SERIES "LWC-1000"
OUTSWING ALUMINUM
FRENCH DOOR
LARGE MISSILE IMPACT (L.M.I.)

LUXURY WINDOWS CORP.
5225 NW 36th AVE.
MIAMI, FL 33142
Ph. 305-993-9345
luxurywindowscorp@gmail.com

DRAWINGS NUMBER
BSE. # 22-0163.2

REVISIONS:

No.	Date	Description
1	08/20/2025	GLASS '2'

DATE: June 18th, 2024	
DRAWN BY RC	SCALE 1:2
Sheet No. 08 OF 10	SHEET NO. D-3

ITEM	PARTNo	DESCRIPCION	MATERIAL	MANUFACTER/SUPPLIER
1	1	DOOR SILL	6063-T6	KEYMARK
2	2	DOOR HEAD & JAMB	6063-T6	KEYMARK
3	3	SIDELITE FRAME	6063-T6	KEYMARK
4	4	SIDELITE AFAPTOR	6063-T6	KEYMARK
5	5	BTM/TOP RAIL	6063-T6	KEYMARK
6	6	HINGE/LOCK STILE	6063-T6	KEYMARK
7	7	MTG. STILE	6063-T6	KEYMARK
8	8	GLAZING STOP ADAPTOR	6063-T6	KEYMARK
9	9	DOOR SWEEP	6063-T6	KEYMARK
10	10	ANCHOR CAP	6063-T6	KEYMARK
11	11	7/16" GLAZING BEAD	6063-T6	KEYMARK
12	E205	BULB GASKET	-	Ultrafab
13	90190A191	SMS#8 X3/4"	ST/ ST	PH SMS
14	E202	BULB GASKET (GLAZING)	-	Ultrafab
15	#12 X 1-3/4"	FRAME ASSEMBLY FASTENERS	ST/ ST	PH SMS
16	90054A520	3/8" x 2" - PANEL ASSEMBLY	ST/ ST	HH SMS
17	-	HINGE ASSEMBLY	ALUM.	SULLIVAN AND ASSOC.
18	V23351NG00G	PILE W/STRIPPING	-	ULTRAFAB

LOCKS:

ACTIVE LEAF:


3-POINT LOCK BY 'SULLIVAN & ASSOCIATES' AT 42-1/4" FROM BOTTOM OF THE LEAF
A 1" X 1-1/4" 1-5/8" ALUM. WITH FLUSH BOLT FASTENED TO INACTIVE LOCKSTILE

INACTIVE LEAF:

A SETS OF LEVER-ACTIVATED MANUAL SHOOT BOLTS BY 'SULLIVAN & ASSOCIATED' AT TOP/BOTTOM
A 1" X 1-1/4" 1-5/8" ALUM. WITH FLUSH BOLT FASTENED TO INACTIVE LOCKSTILE


HINGES:

(3) ALUM. HINGES BY 'SULLIVAN AND ASSOCIATES'

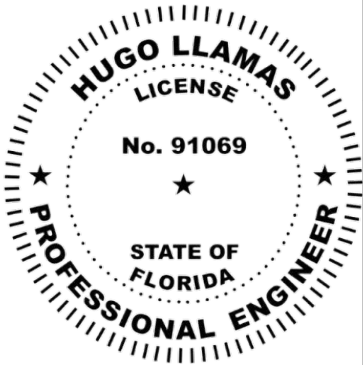

This item has been digitally signed and sealed by Hugo Llamas, PE, on 8/25/2025. Printed copies of this document are not considered signed and sealed and the signature must be verified on any electronic copies.

Hugo Llamas
Digitally signed by Hugo Llamas
Date: 2025.08.25 18:24:56 -04'00'

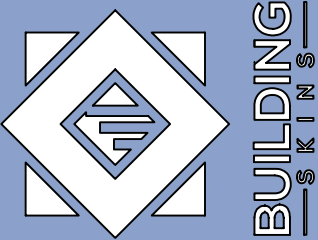

License #: 34581
14 NE 1st. Ave. STE 815
Miami Florida, 33132

SERIES "LWC-1000"
OUTSWING ALUMINUM
FRENCH DOOR
LARGE MISSILE IMPACT (L.M.I.)

LUXURY WINDOWS CORP.
5225 NW 36th AVE.
MIAMI, FL 33142
Ph. 305-993-9345
luxurywindowscorp@gmail.com

DRAWINGS NUMBER
BSE. # 22-0163.2

REVISIONS:













No.	Date	Description
1	08/20/2025	GLASS '2'


DATE:
June 18th, 2024

DRAWN BY	SCALE
RC	NTS

Sheet No.	SHEET NO.
09 OF 10	D-4

DOOR EXTRUSIONS

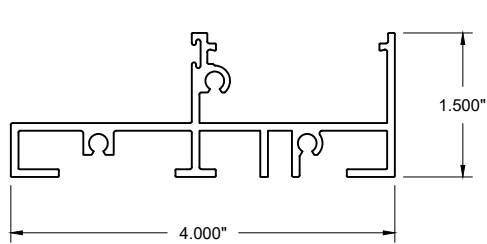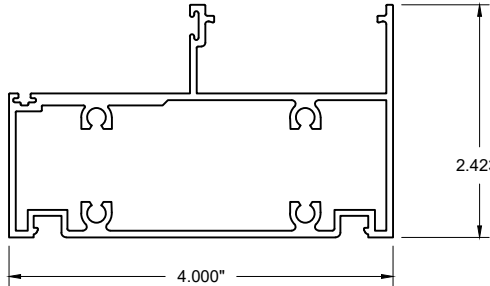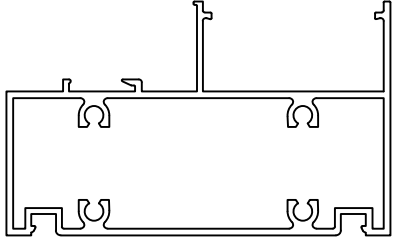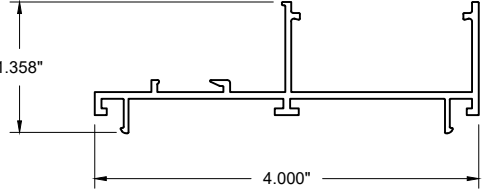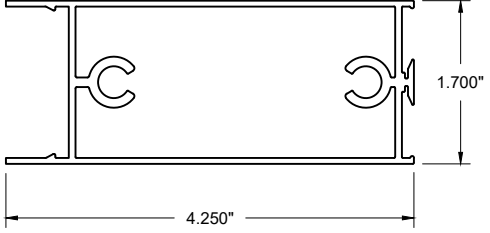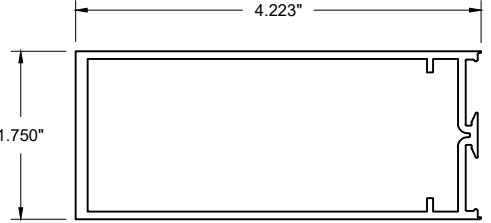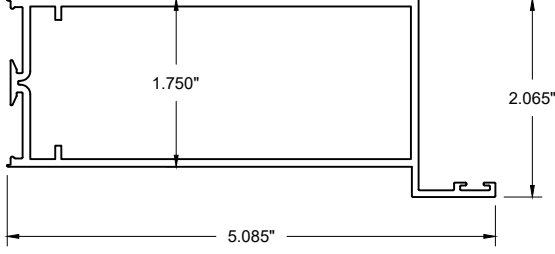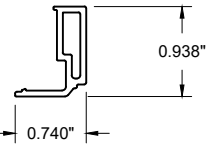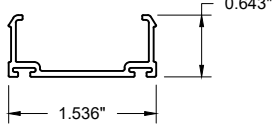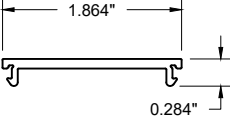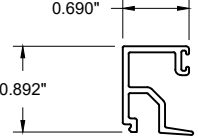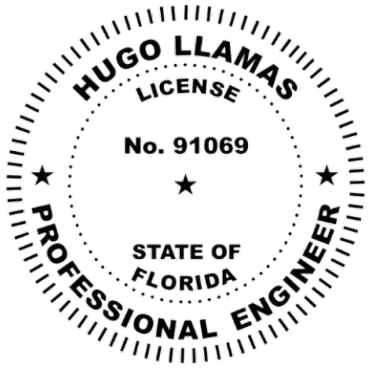① DOOR SILL 	② DOOR HEAD & JAMB 	③ SIDELITE FRAME 	④ SIDELITE ADAPTOR 
⑤ BTM RAIL 	⑥ HINGE/LOCK STILE 	⑦ MTG. STILE 	⑧ GLAZING STOP ADPT. 
⑨ DOOR SWEEP 	⑩ ANCHOR CAP 	⑪ $\frac{7}{16}$ GLAZING BEAD 	
		This item has been digitally signed and sealed by Hugo Llamas, PE, on 8/25/2025. Printed copies of this document are not considered signed and sealed and the signature must be verified on any electronic copies. Hugo Llamas Digitally signed by Hugo Llamas Date: 2025.08.25 18:25:13 -04'00'	

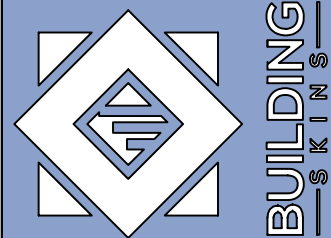

License #: 34581
14 NE 1st. Ave. STE 815
Miami Florida, 33132

SERIES "LWC-1000"
OUTSWING ALUMINUM
FRENCH DOOR
LARGE MISSILE IMPACT (L.M.I.)

LUXURY WINDOWS CORP.
5225 NW 36th AVE.
MIAMI, FL 33142
Ph. 305-993-9345
luxurywindowscorp@gmail.com

DRAWINGS NUMBER
BSE. # 22-0163.2

REVISIONS:

No.	Date	Description
1	08/20/2025	GLASS '2'

DATE: June 18th, 2024	
DRAWN BY RC	SCALE 6" = 1'-0"
Sheet No. 10 OF 10	SHEET NO. E-1