




Z:\2023 FBC Drawings\Gentek Building Products\FL-46930\FL-46930.1-5.dwg

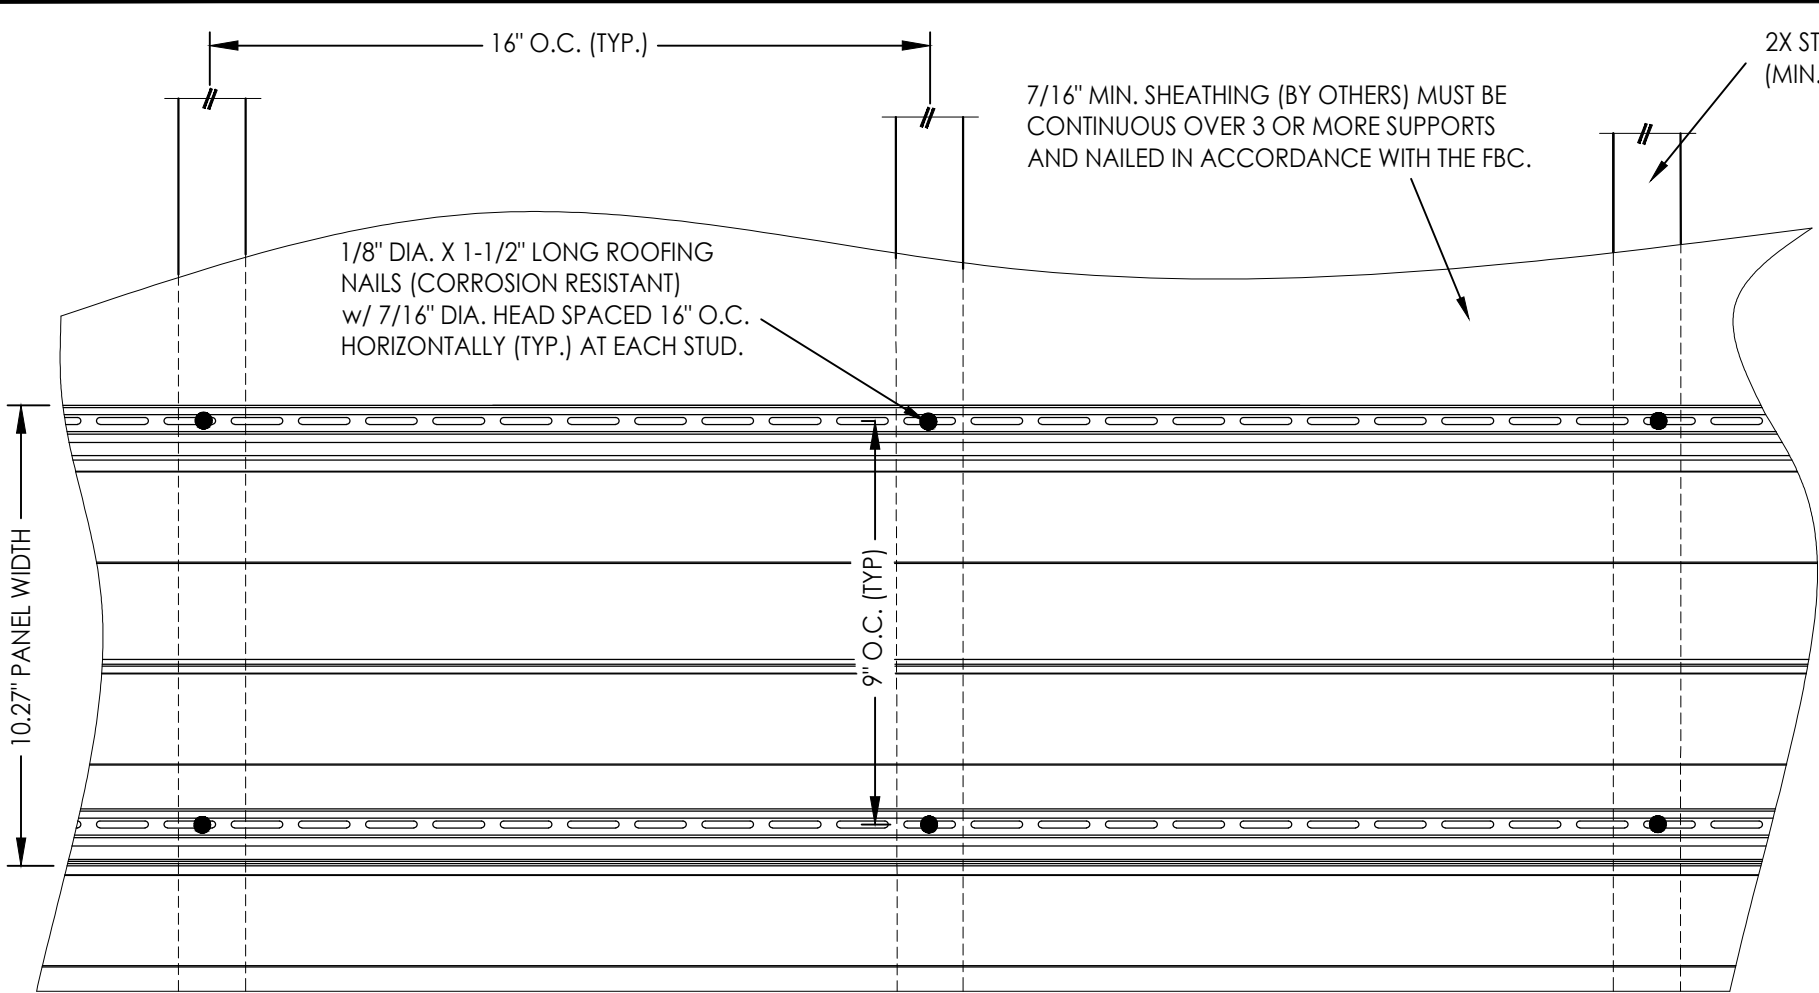


HORIZONTAL SIDING INSTALLATION
2x stud construction w/ sheathing

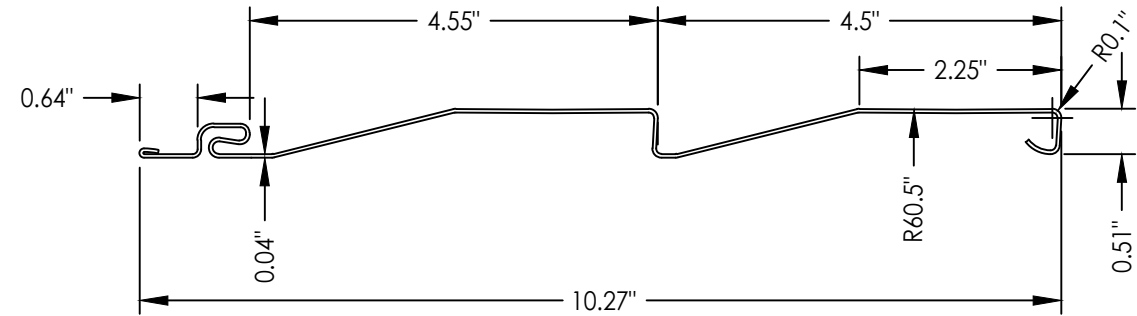

"Aurora II" D4.5 DUTCH LAP

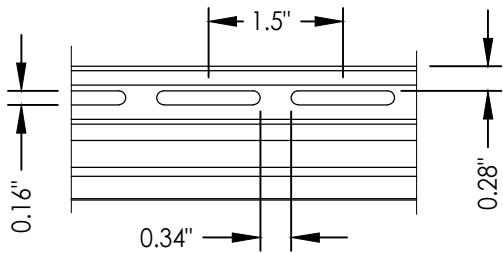


SIDING SLOT DETAILS

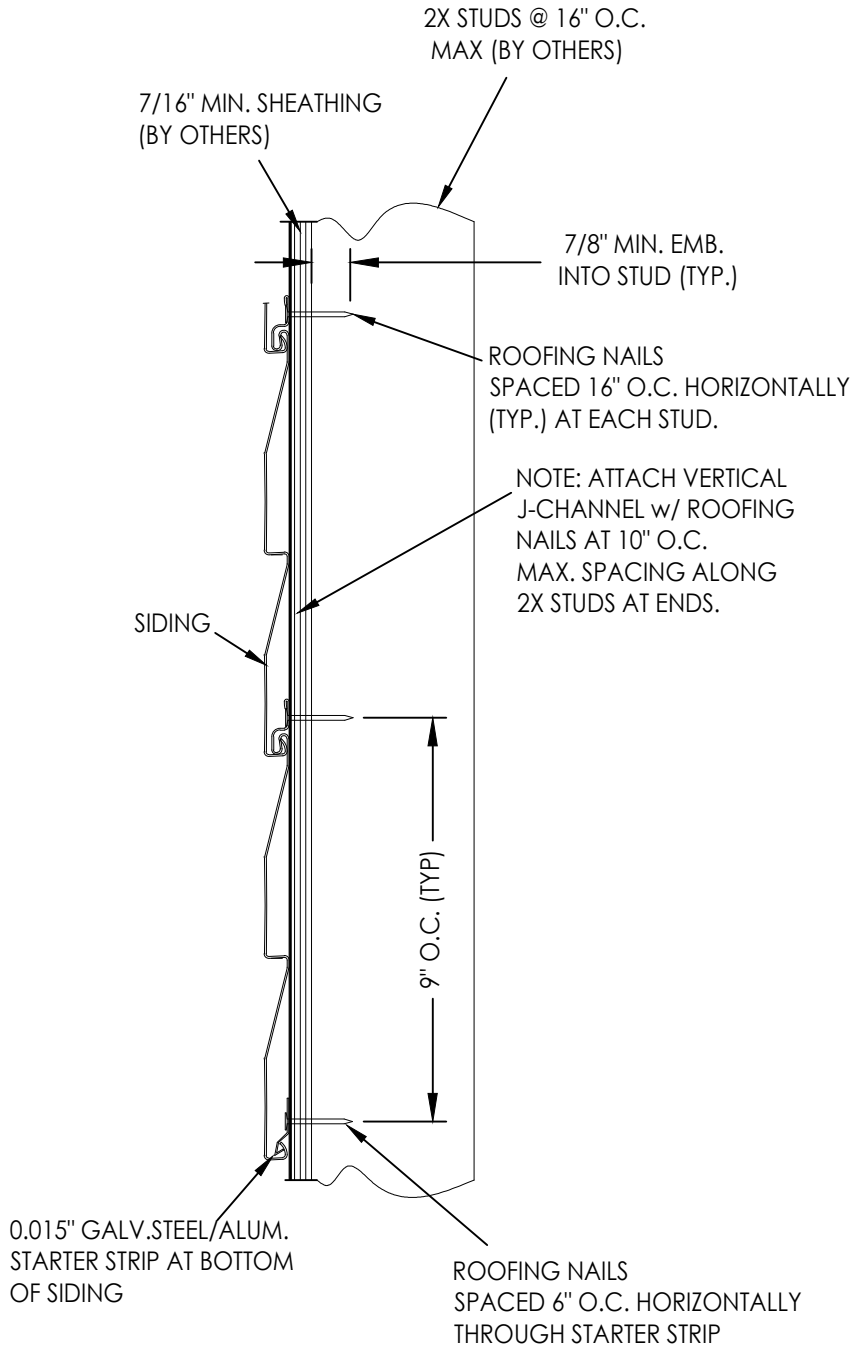


VERTICAL CROSS SECTION
2x stud construction w/ sheathing

Documents Prepared By: Lyndon F. Schmidt P.E. No. 43409				BUILDING CONSULTANTS, INC. P.O. Box 230, Valrico, FL 33595 Phone No.: 813.659.9197 FBPE Registry License No. 9813			
PRODUCT: VINYL SIDING				PART OR ASSEMBLY: SIDING DETAILS (D4.5 DUTCH LAP)			
				REVISIONS			
				NO.	DATE	BY	
				1	8/26/26	LFS	
				UPDATE TO 9TH ED. (2026) FBC			
				DATE			
				BY			
				DATE: 8/06/24			
				SCALE: N.T.S.			
				DWG. BY: LFS			
				CHK. BY: RW			
				DRAWING NO.: FL-46930.2			
				SHEET 2 OF 3			


Z:\2023 FBC Drawings\Gentek Building Products\FL-46930\FL-46930.1-5.dwg

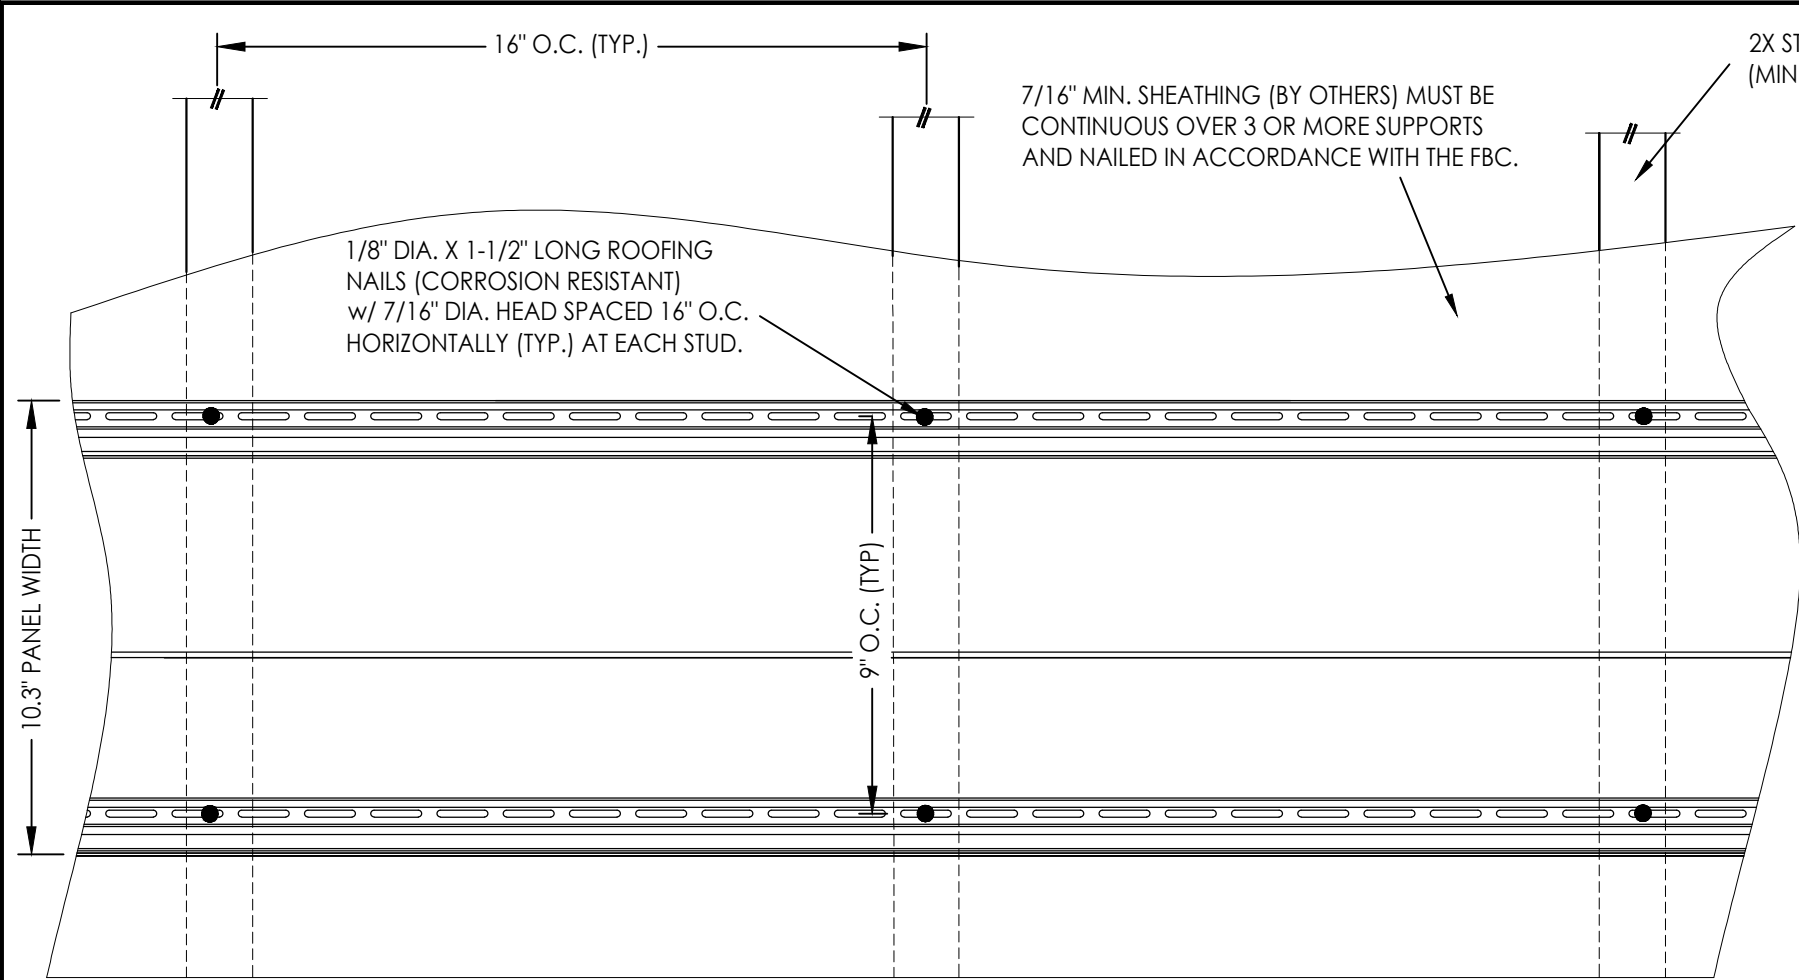


HORIZONTAL SIDING INSTALLATION
2x stud construction w/ sheathing

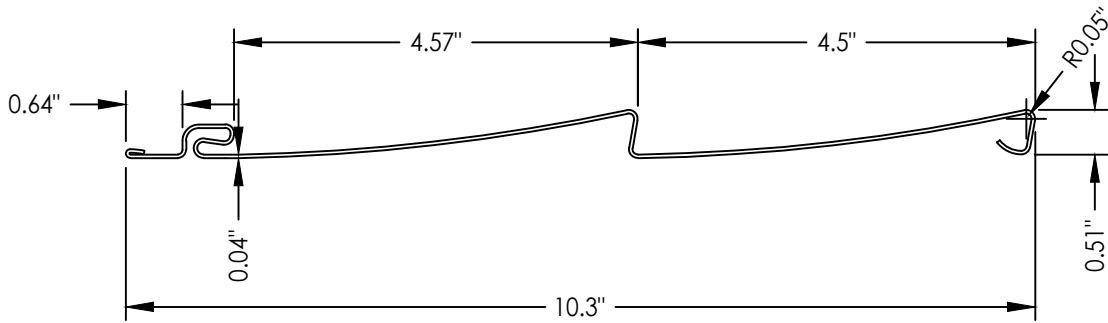

"Aurora II" D4.5 CLAPBOARD

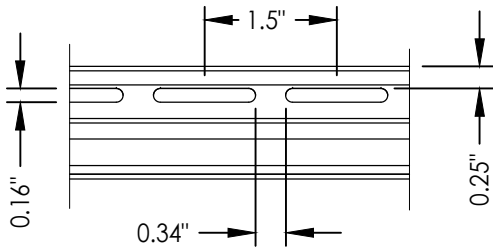

SIDING SLOT DETAILS

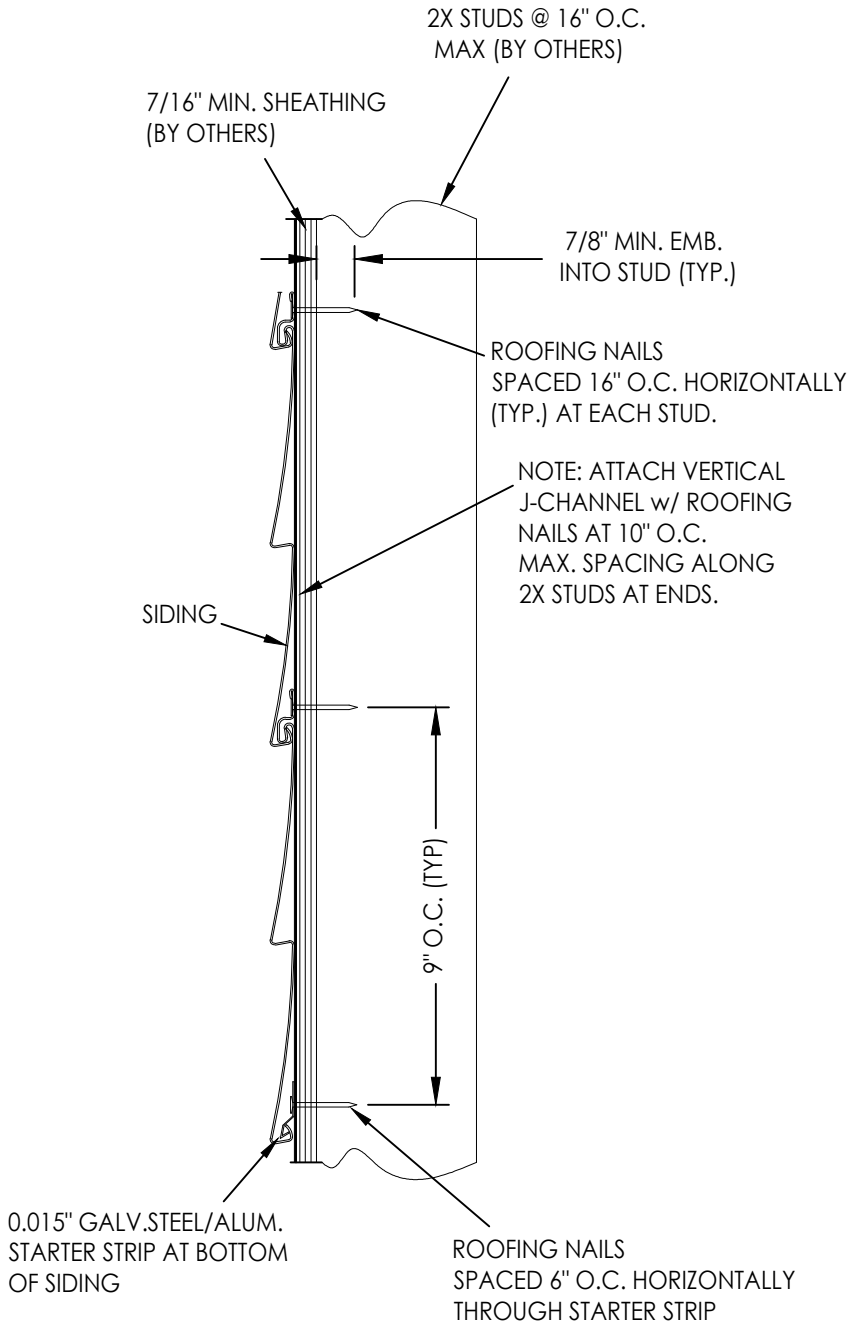

VERTICAL CROSS SECTION
2x stud construction w/ sheathing

Documents Prepared By: Lyndon F. Schmidt P.E. No. 43409				BUILDING CONSULTANTS, INC. P.O. Box 230, Valrico, FL 33595 Phone No.: 813.659.9197 FBPE Registry License No. 9813			
PRODUCT: VINYL SIDING				PART OR ASSEMBLY: SIDING DETAILS (D4.5 CLAPBOARD)			
				REVISIONS			
DATE: 8/06/24							
SCALE: N.T.S.							
DWG. BY: LFS							
CHK. BY: RW							
DRAWING NO.: FL-46930.2							
SHEET 3 OF 3							