



7" Vertical


Vinyl Siding

GENERAL NOTES

1. This product has been evaluated and is in compliance with the 9th Edition (2026) Florida Building Code (FBC) excluding the "High Velocity Hurricane Zone" (HVHZ).
2. When used in areas requiring wind borne debris, this product must be installed over an impact resistant substrate. Sheathing shall comply with FBC Section 2304.6.
3. Site conditions not covered by this drawing are subject to further engineering analysis.
4. Vinyl siding shall be labeled as conforming to the requirements of ASTM D 3679 and installed in accordance with this approval, ASTM D 4756 and the manufacturer's installation instructions.
5. Wood wall construction, by others, must be designed properly to receive loads from the siding. In addition, exterior walls with vinyl siding must conform to FBC Section 1405.14, including the water-resistive requirements as specified in FBC Section 1403.
6. Allowable negative design wind pressures (psf) have been calculated according to the provisions of ASTM D 3679-21 Annex A1.
7. Fasteners & connectors in areas within 3000 ft (914 m) of a saltwater coastline shall comply with FBC Sections 1711.1 or R332.1.


TABLE OF CONTENTS	
SHEET#	DESCRIPTION
1	Typical elevation, design pressures & general notes
2	Siding details (Board & Batten)

Digitally signed by
Lyndon F Schmidt
Date: 2026.08.27
08:27:28 -04'00'

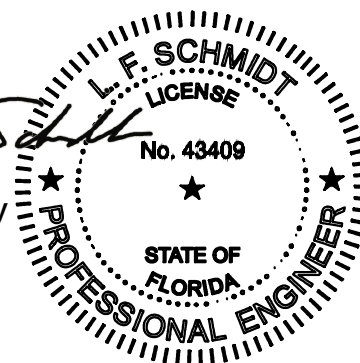

This item has been digitally signed and sealed by
L. F. Schmidt, P.E. on the date adjacent to the seal.
Printed copies of this document are not
considered signed and sealed and the signature
must be verified on any electronic copies.

THIS PRODUCT APPROVAL IS VALID
ONLY FOR THE STATE OF FLORIDA

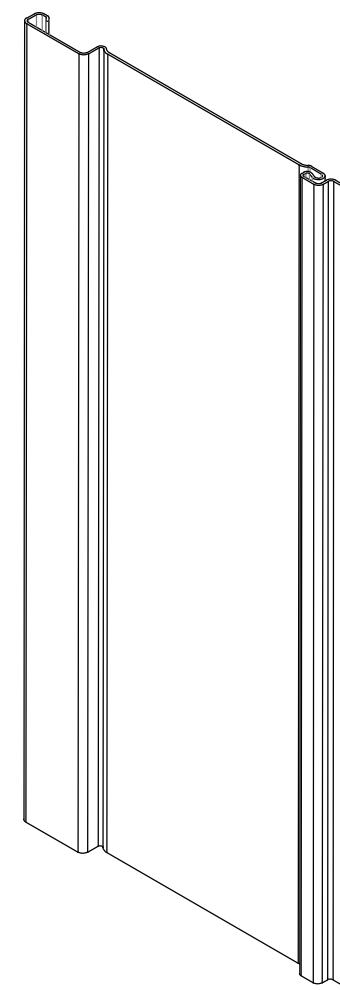

Board & Batten

NEGATIVE
DESIGN PRESSURE

-78.3 PSF

Documents Prepared By:
Lyndon F. Schmidt
P.E. No. 43409

BUILDING CONSULTANTS, INC.
P.O. Box 230, Valrico, FL 33595
Phone No.: 813.659.9197
FBPE Registry License No. 9813

PRODUCT: VINYL SIDING

[illegible]

DATE: 8/06/24

SCALE: N.T.S.

DWG. BY: *LFS*

CHK. BY: *RW*

DRAWING NO.:
FL-46930.5

SHEET 1 OF 2

