


PRODUCT DEVELOPMENT

SERIES RB126 ALUMINUM
SLIDING GLASS DOOR (L.M.I.)

PRODUCT APPROVAL DRAWINGS

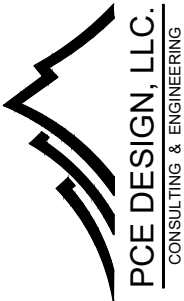

6135 NW 167 th St. STE E-1
Miami Gardends, FL 33015
Ph. (305) 698-0550

SERIES "RB 126"
ALUMINIUM SLIDING
GLASS DOOR
LARGE MISSILE IMPACT (L.M.I.)

RC BES WINDOWS LLC
12900 NW 38th AVE.
OPA-LOCKA, FL 33054
Ph. 305-203-0780
Contact@BESmiami.com


DRAWINGS NUMBER
24-0197P.5

REVISIONS:

No.	Date	Description

DATE:
May 31st, 2024

DRAWN BY SM	SCALE N.T.S.
Sheet No. 00 OF 13	SHEET NO. Cover

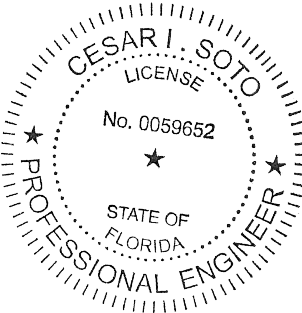

Digitally signed by Cesar I Soto
Contact Info: PE #59652
cesar.soto@paramountce.com
Date: 2025.01.28 15:39:12-05'00'

CONTACT: (305)698-0550 OR (786)877-2699

THIS ITEM HAS BEEN DIGITALLY SIGNED AND SEALED BY CESAR I. SOTO P.E. ON THE DATE ADJACENT TO THE SEAL.

PRINTED COPIES OF THIS DOCUMENT ARE NOT CONSIDERED SIGNED AND SEALED AND THE SIGNAURE MUST BE VERIFIED ON ANY ELECTRONIC COPIES.

01/28/2025


RB 126 ALUMINIUM SLIDING GLASS DOOR

GENERAL NOTES


- A. THE PRODUCT SHOWN HEREIN IS DESIGNED AND TESTED TO COMPLY WITH THE FLORIDA BUILDING CODE 8TH EDITION 2023 (FBC 2023), INCLUDING HVHZ (HIGH VELOCITY HURRICANE ZONE)
- B. ADEQUACY OF THE EXISTING STRUCTURAL SUBSTRATE (METAL, CONCRETE, MASONRY, WOOD, ETC) NEEDS TO BE ABLE TO WITHSTANDING AND TRANSFERRING APPLIED PRODUCT LOADS TO THE FOUNDATION IS THE RESPONSIBILITY OF THE ENGINEER OR ARCHITECT OF RECORD FOR THE PROJECT OF INSTALLATION.
- C. WOODBUCKS EITHER 1BY OR 2BY (OPTIONAL) NEED TO BE DESIGNED AND SPECIFIED BY THE ARCHITECT OF RECORD OR THE ENGINEER OF RECORD AND NEED TO BE ABLE TO WITHSTAND ALL THE TRANSFERRED LOADS FROM THE GLAZING PRODUCT CORRECTLY.
- D. ALL ANCHORS NEED TO BE CORROSION RESISTANT, SEE PRODUCT APPROVAL FOR SPECIFIED ANCHORS REQUIRED.
- E. ALL DESIGN LOADS SHOWN IN APPROVAL ARE BASED ON ASD (ALLOWABLE STRESS DESIGN), TO GET ULTIMATE LOADS ASD LOADS NEED TO BE MULTIPLIED BY A FACTOR MULTIPLIER OF 1.6
- F. FINAL PRODUCT NEED TO HAVE LABEL.
- G. THESE GLAZING PRODUCTS ARE RATED FOR LARGE MISSILE IMPACT (L.M.I.) & SMALL MISSILE IMPACT (S.M.I.)
- H. ALL SITE SPECIFIC CONDITIONS IN ANY PROJECT NEEDS TO BE PROCURED BY A LICENSED REGISTERED ENGINEERED OR ARCHITECT.
- I. WHEN USING THIS PRODUCT, SHUTTERS ARE NOT NECESSARY.
- J. SHIMS THAT ARE USED WITH THIS SYSTEM NEED TO BE HIGH IMPACT, NON-METALLIC AND NON-COMPRESSIBLE.
- K. THIS PRODUCT APPROVAL COMPLIES WITH ALL WATER INFILTRATION REQUIREMENTS FOR IMPACT AND HVHZ SYSTEMS
- L. MANUFACTURER NEEDS TO SHOW PRODUCT LABEL IN ALL MANUFACTURED SYSTEMS.

MAXIMUM DESIGN LOADS

- A. SHEET 02 CONTAINS THE MAXIMUM ALLOWABLE DESIGN LOAD CAPACITY FOR FLANGE FRAME WINDOW. THIS SHEET SHOWS THE MAXIMUM ALLOWABLE DESIGN PRESSURE WHEN DOUBLE AND SINGLE DOORS ARE CONFIGURED.
- B. SHEET 11 CONTAINS THE ANCHOR MAXIMUM ALLOWABLE DESIGN LOAD CAPACITY .
- C. ANCHORS SPACING ARE SHOWN IN ALL GLAZING ELEVATIONS.
- D. ANCHOR TYPES ARE SHOWN ON SHEET 09. THIS SHEET SHOWS THE EDGE DISTANCE, EMBEDMENT, TYPE OF ANCHOR, AND ALL REQUIREMENTS ANCHORES NEED TO COMPLY WITH THESE SPECIFIATIONS

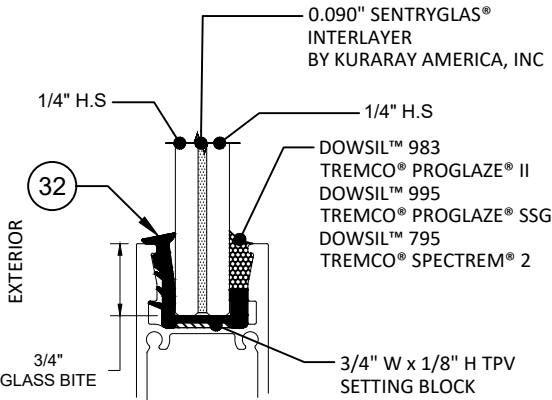

GL-2 GLASS TYPE GL-2
9/16" NOMINAL OVERALL

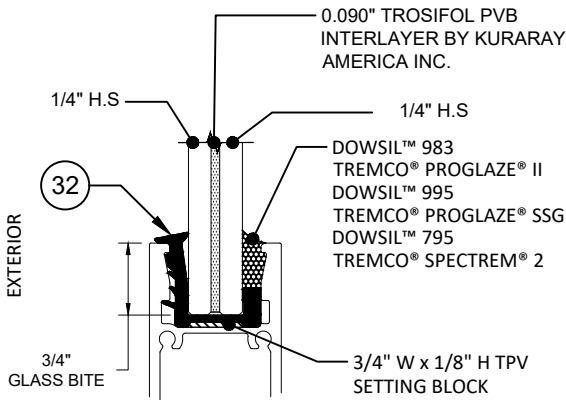


GL-3 GLASS TYPE GL-3
9/16" NOMINAL OVERALL

GLASS CONFIGURATION FOR ALUMINUM SLIDING GLASS DOOR
FOR DESIGN LOADS CAPACITIES SEE CHART 1

GLASS DESIGN NOTES

- A. ALL GLASS CAPACITIES ON THIS APPROVAL ARE BASED ON ASTM E1300-09 (3 SEC. GUSTS)
- B. ALL GLASS SHOWN ON THIS APPROVAL HAS BEEN TESTED FOR LMI AND HVHZ REQUIREMENTS.
- C. ALL SETTING BLOCKS FOR THE GLASS TO BE LOCATED AT 25% OF THE SPAN WIDTH FOR GLASS WIDER THAN 36" AS PER FBC CHAPTER 24
- D. SETTING BLOCK DUROMETER HARDNESS OF 70-90 (SHORE A) AS REFERENCED IN FBC CHAPTER 24
- E. GLASS TYPE SHALL COMPLY WITH APPLICABLE GLAZING REQUIREMENTS PER CHAPTER 24 OF THE FBC.

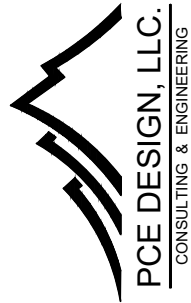

6135 NW 167 th St. STE E-1
Miami Gardends, FL 33015
Ph. (305) 698-0550

SERIES "RB 126"
ALUMINIUM SLIDING
GLASS DOOR
LARGE MISSILE IMPACT (L.M.I.)

RC BES WINDOWS LLC

12900 NW 38th AVE.

OPA-LOCKA, FL 33054

Ph. 305-203-0780

Contact@BESmiami.com

DRAWINGS NUMBER

24-0197P.5

REVISIONS:

No.	Date	Description

DATE:

May 31st, 2024

DRAWN BY

SM

SCALE

6"=1'-0"

Sheet No.

01 OF 13



SHEET NO.

G-1

CHART 1

GLASS DESIGN LOAD CAPACITY (PSF)				
WINDOW DIMS.		GLASS TYPE 'GL-3' & 'GL-2'	GLASS TYPE 'GL-2'	GLASS TYPE 'GL-2'
NOMINAL PANEL WIDTH	DOOR FRAME HEIGHT	LIGHT STILE	MEDIUM STILE	HD STILE
		EXT. (+) & INT. (-)	EXT. (+) & INT. (-)	EXT. (+) & INT. (-)
30"	96"	95.00	135.00	135.00
36"		95.00	135.00	135.00
42"		95.00	135.00	135.00
48"		95.00	135.00	135.00
54"		95.00	135.00	135.00
60"		95.00	135.00	135.00
30"	102"	95.00	135.00	135.00
36"		95.00	135.00	135.00
42"		95.00	135.00	135.00
48"		95.00	135.00	135.00
54"		95.00	135.00	135.00
60"		-	-	135.00
30"	108"	95.00	135.00	135.00
36"		95.00	135.00	135.00
42"		95.00	135.00	135.00
48"		95.00	135.00	135.00
54"		95.00	135.00	135.00
60"		95.00	135.00	135.00
30"	114"	95.00	135.00	135.00
36"		95.00	135.00	135.00
42"		95.00	135.00	135.00
48"		95.00	135.00	135.00
54"		-	-	135.00
60"		-	-	135.00
30"	120"	95.00	135.00	135.00
36"		95.00	135.00	135.00
42"		95.00	135.00	135.00
48"		95.00	135.00	135.00
54"		-	-	135.00
60"		-	-	135.00
30"	126"	95.00	135.00	135.00
36"		95.00	135.00	135.00
42"		95.00	135.00	135.00
48"		95.00	135.00	135.00
54"		-	-	135.00
60"		-	-	135.00
30"	132"	-	-	135.00
36"		-	-	135.00
42"		-	-	135.00
48"		-	-	135.00
54"		-	-	135.00
60"		-	-	135.00
30"	138"	-	-	135.00
36"		-	-	135.00
42"		-	-	135.00
48"		-	-	135.00
60"		-	-	135.00
30"	144"	-	-	135.00
36"		-	-	135.00
42"		-	-	135.00
48"		-	-	135.00
60"		-	-	135.00
30"	150-1/4"	-	-	135.00
36"		-	-	135.00
42"		-	-	135.00
48"		-	-	135.00

INTERLOCK / ASTRAGAL LEVELS

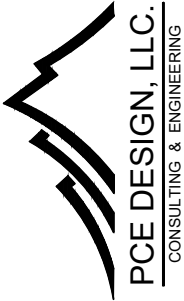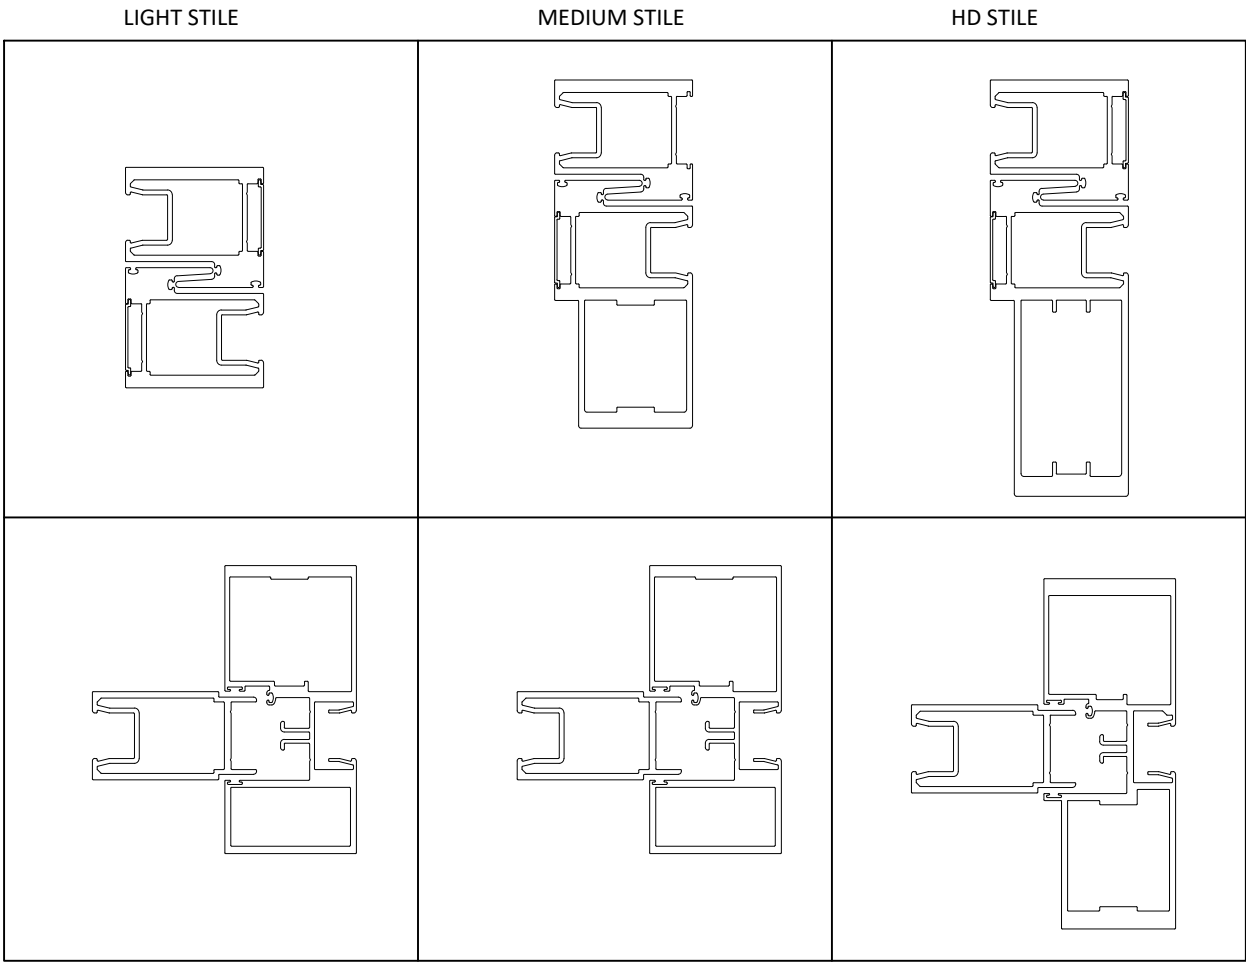

6135 NW 167 th St. STE E-1
Miami Gardends, FL 33015
Ph. (305) 698-0550

SERIES "RB 126"
ALUMINIUM SLIDING
GLASS DOOR
LARGE MISSILE IMPACT (L.M.I.)

RC BES WINDOWS LLC
12900 NW 38th AVE.
OPA-LOCKA, FL 33054
Ph. 305-203-0780
Contact@BESmiami.com

DRAWINGS NUMBER


24-0197P.5

REVISIONS:

No.	Date	Description


DATE:
May 31st, 2024

DRAWN BY SM	SCALE 6"=1'-0"
Sheet No. 02 OF 13	SHEET NO. G-2

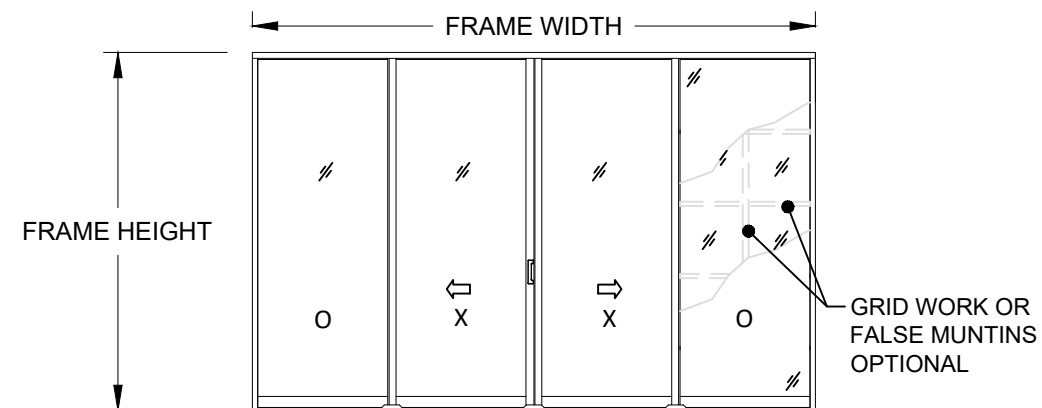

JAMB ANCHOR SPACING NOTE
DESIGN LOAD: 135 PDF
INTO CONCRETE OR GROUT FILLED
BLOCK:
PANEL WIDTH $\leq 51"$: 15" O.C.
PANEL WIDTH $\geq 51"$: 7-1/2" O.C.
INTO METAL: 15" O.C.
INTO WOOD OR HOLLOW BLOCK: 7-1/2"
O.C.

THESE WINDOWS ARE RATED FOR
LARGE & SMALL MISSILE IMPACT.
SHUTTERS ARE NOT REQUIRED.

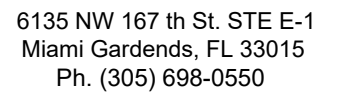

SERIES "RB 126"
ALUMINIUM SLIDING
GLASS DOOR
LARGE MISSILE IMPACT (L.M.I.)

RC BES WINDOWS LLC

12900 NW 38th AVE.

OPA-LOCKA, FL 33054

Ph. 305-203-0780

Contact@BESmiami.com

DRAWINGS NUMBER

24-0197P.5

REVISIONS:

No.	Date	Description

DATE: May 31st, 2024

DRAWN BY
SM

SCALE
3/4" = 1'-0"

Sheet No.	S
-----------	---

SHEET NO.



03 OF 13

WE-1

WOOD BUCKS AND METAL STRUCTURES NOT BY RC BES WINDOW LLC MUST SUSTAIN LOADS IMPOSED BY THE GLAZING SYSTEM AND TRANSFER THEM TO THE BUILDING STRUCTURE

SUBSTRATE NOTES:

- SUBSTRATE IS BY ENGINEER OF RECORD (E.O.R.) OR ARCHITECT OF RECORD (A.O.R.)
- THIS GLAZING SYSTEM CAN IS APPROVED TO BE ANCHORED TO:
 - a. CONCRETE ($f'_c=3000$ PSI MIN.)
 - b. METAL (STEEL / ALUMINUM)
 - c. "2X" WOOD BUCK OR WOOD STRUCTURE
 - d. APPROVED MULLION (SEPARATE APPROVAL)

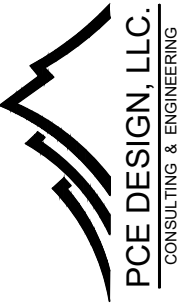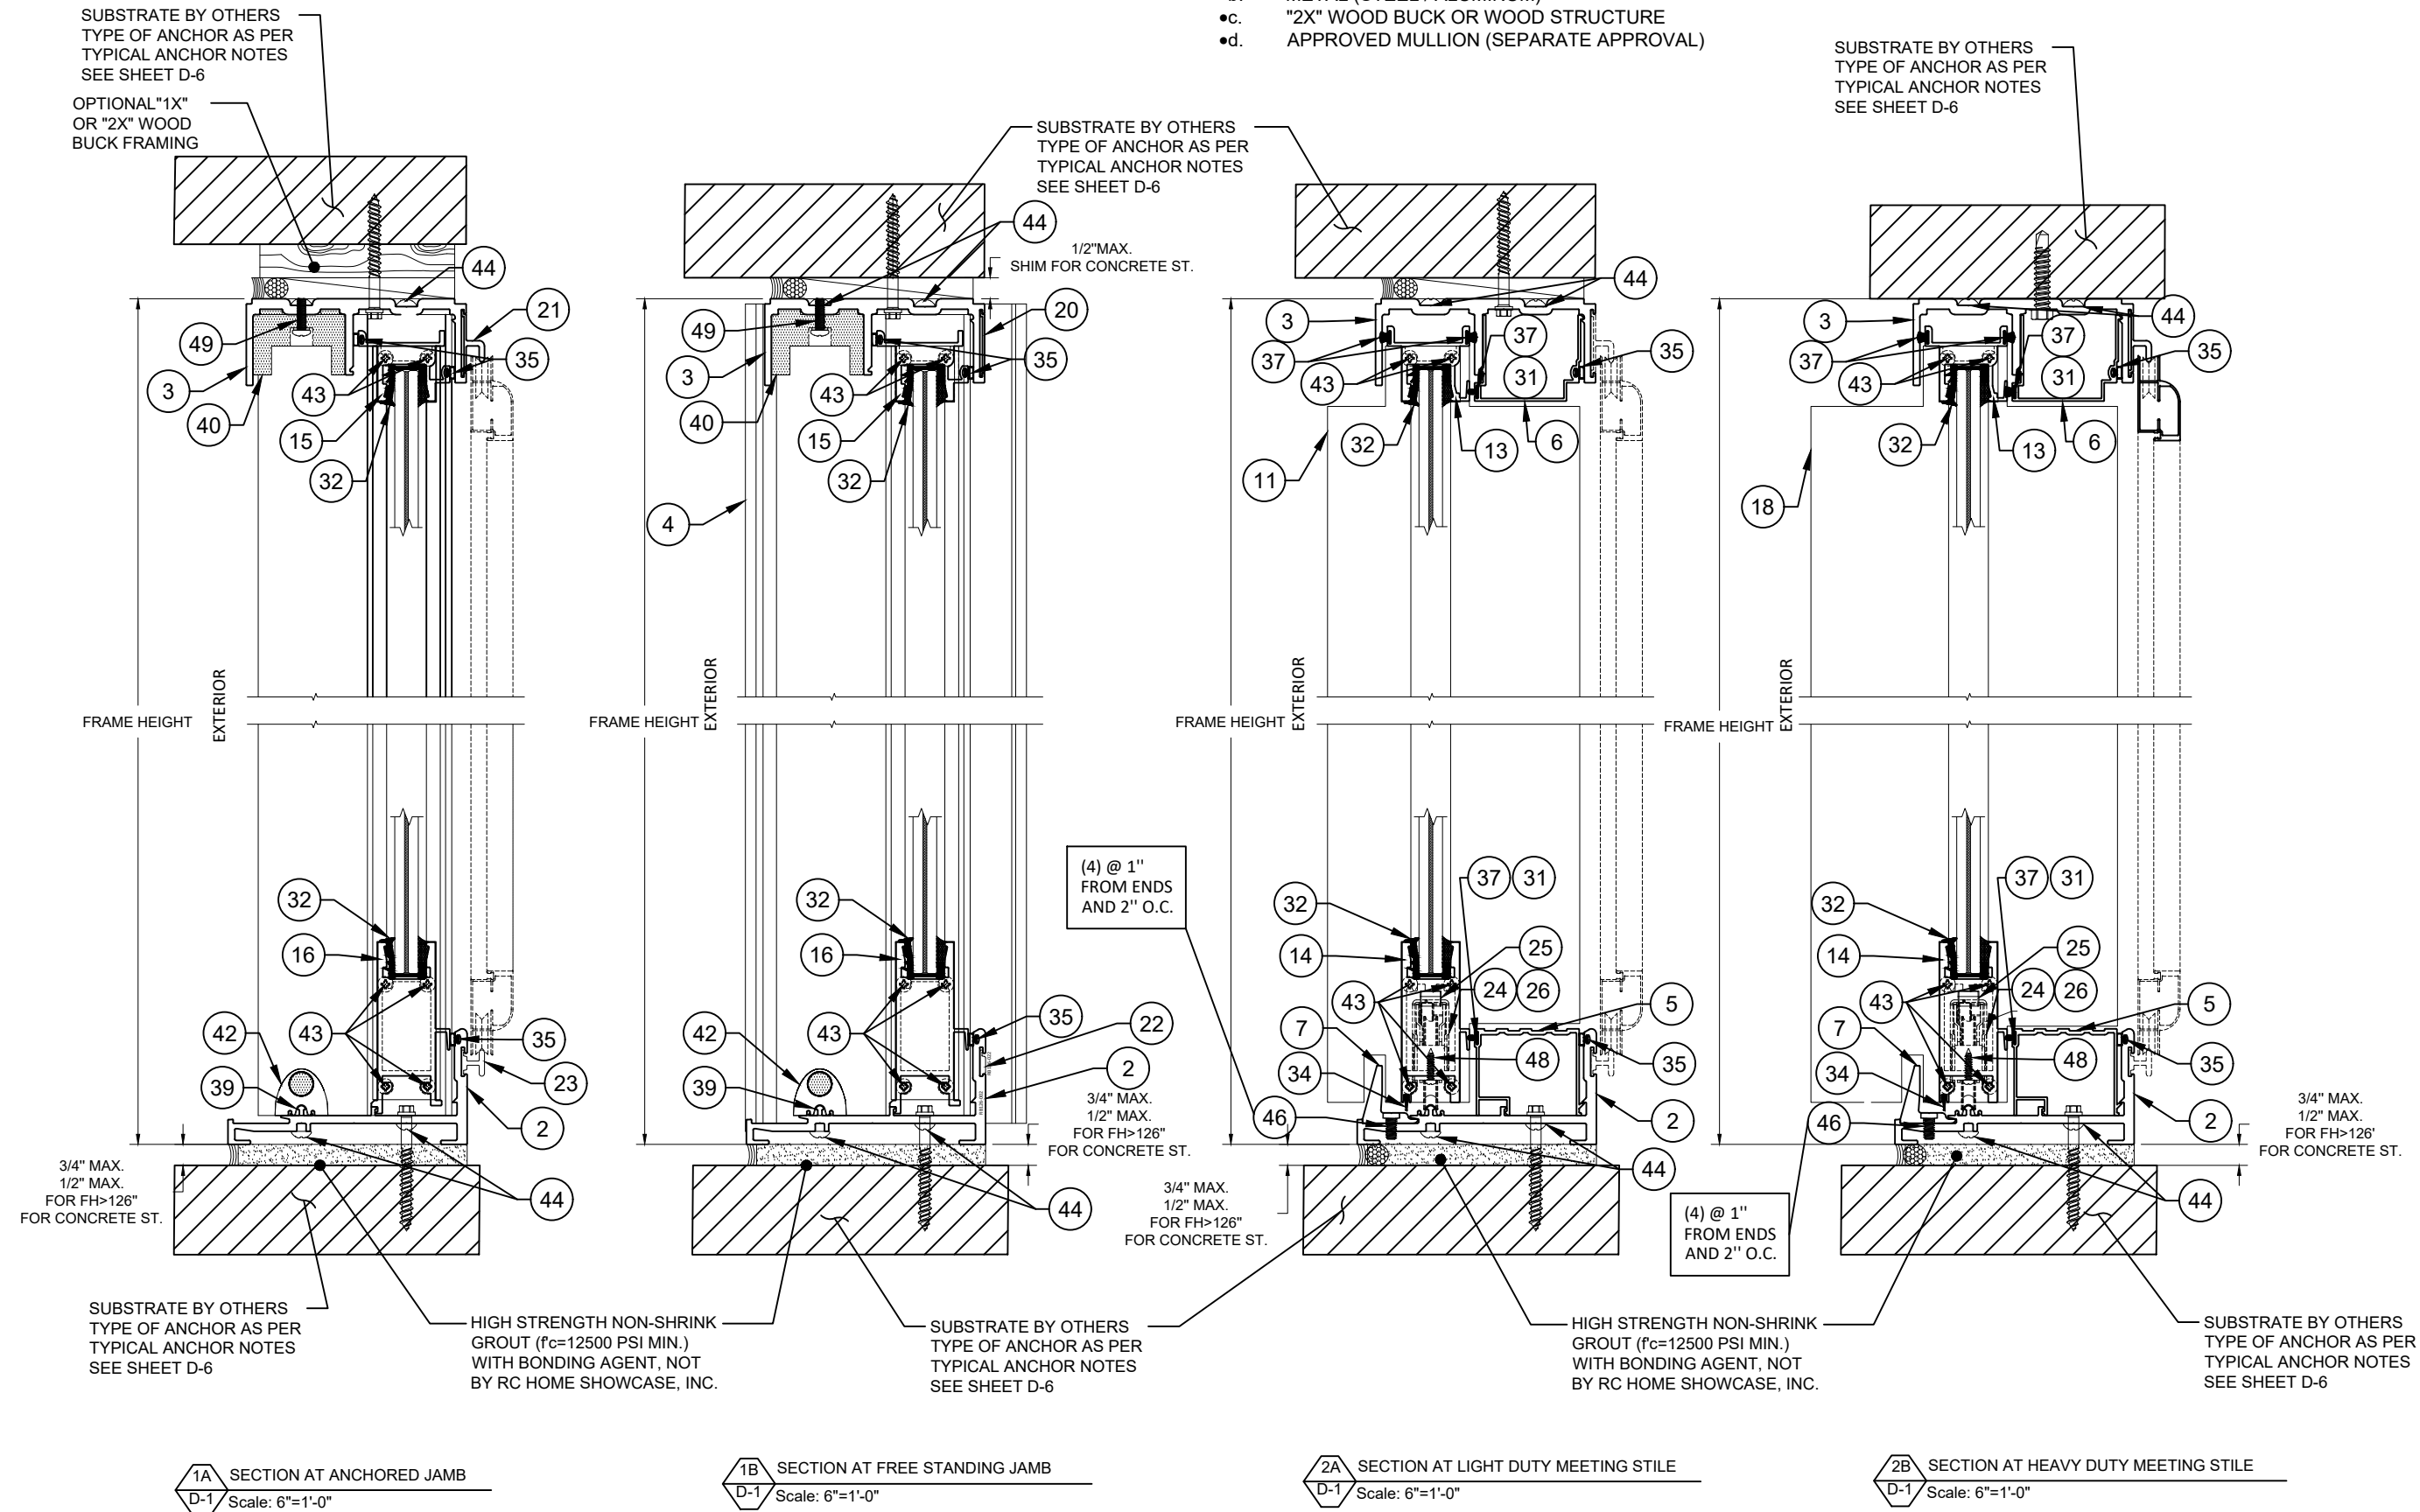

6135 NW 167 th St. STE E-1
Miami Gardends, FL 33015
Ph. (305) 698-0550

SERIES "RB 126"
ALUMINIUM SLIDING
GLASS DOOR
LARGE MISSILE IMPACT (L.M.I.)

RC BES WINDOWS LLC

12900 NW 38th AVE.
OPA-LOCKA, FL 33054
Ph. 305-203-0780
Contact@BESmiami.com

DRAWINGS NUMBER

24-0197P.5

REVISIONS:

No.	Date	Description

DATE:

May 31st, 2024

DRAWN BY

SM

Sheet No.



04 OF 13

SCALE

6"=1'-0"

SHEET NO.

D-1

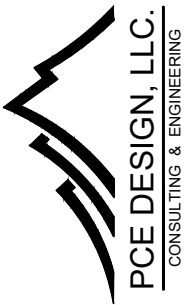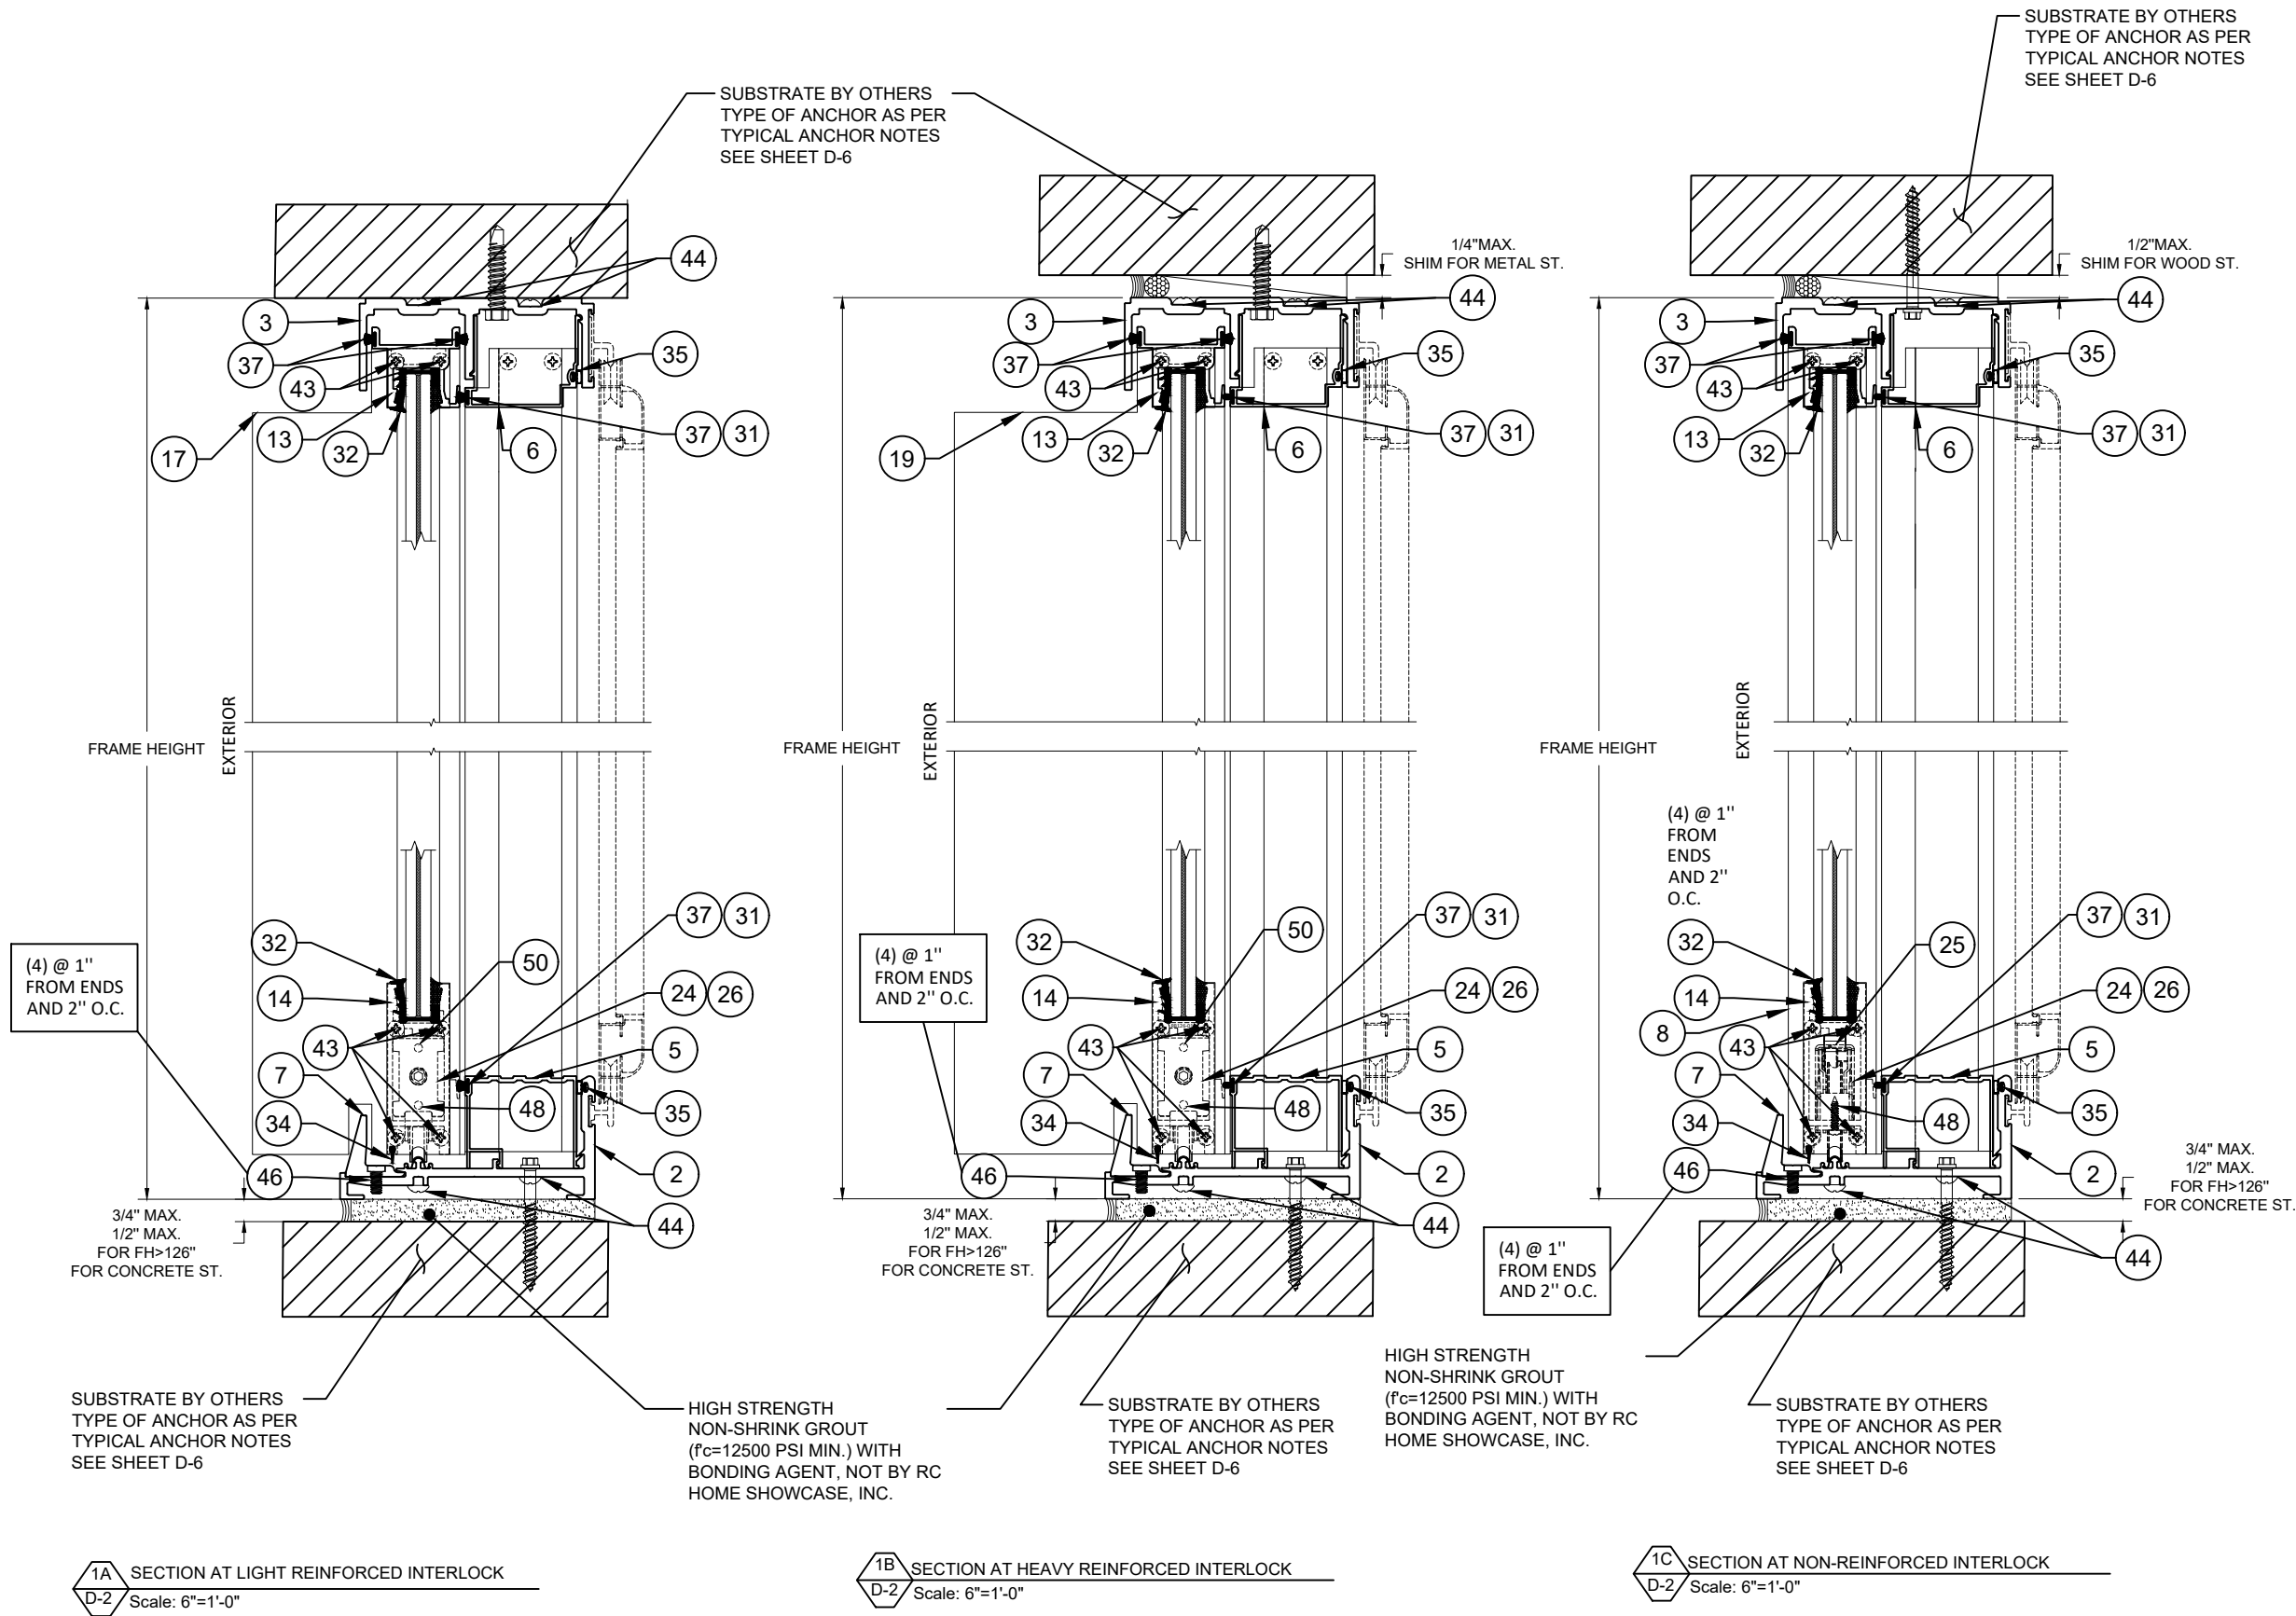

6135 NW 167 th St. STE E-1
Miami Gardens, FL 33015
Ph. (305) 698-0550

SERIES "RB 126"
ALUMINIUM SLIDING
GLASS DOOR
LARGE MISSILE IMPACT (L.M.I.)


RC BES WINDOWS LLC
12900 NW 38th AVE.
OPA-LOCKA, FL 33054
Ph. 305-203-0780
Contact@BESmiami.com

DRAWINGS NUMBER
24-0197P.5


REVISIONS:

No.	Date	Description


DATE: May 31st, 2024	
DRAWN BY SM	SCALE 6" = 1'-0"
Sheet No. 05 OF 13	SHEET NO. D-2

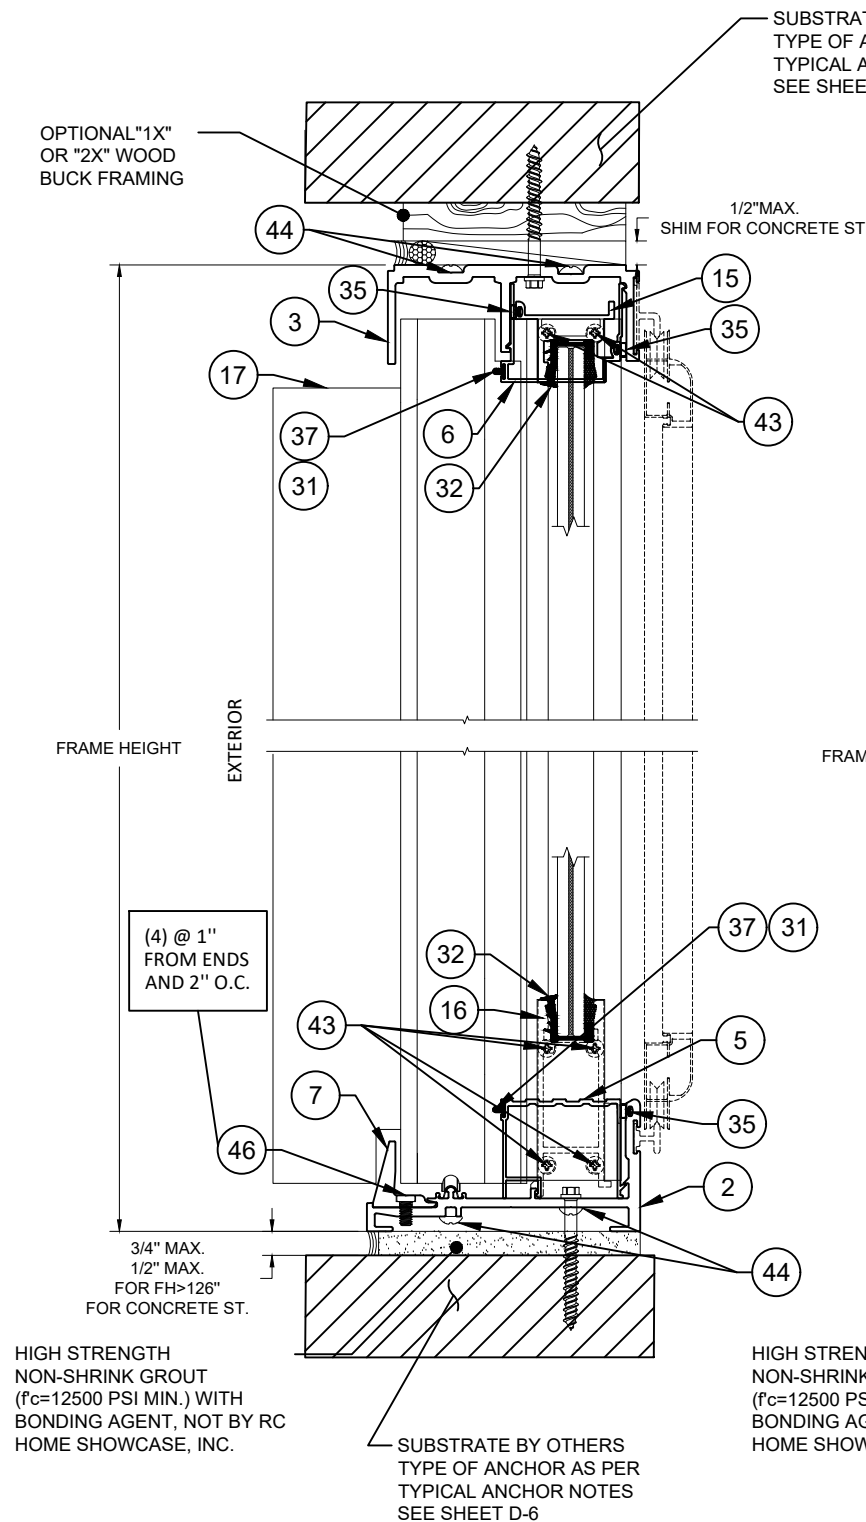


1A SECTION AT LIGHT REINFORCED INTERLOCK
D-3 Scale: 6"=1'-0"

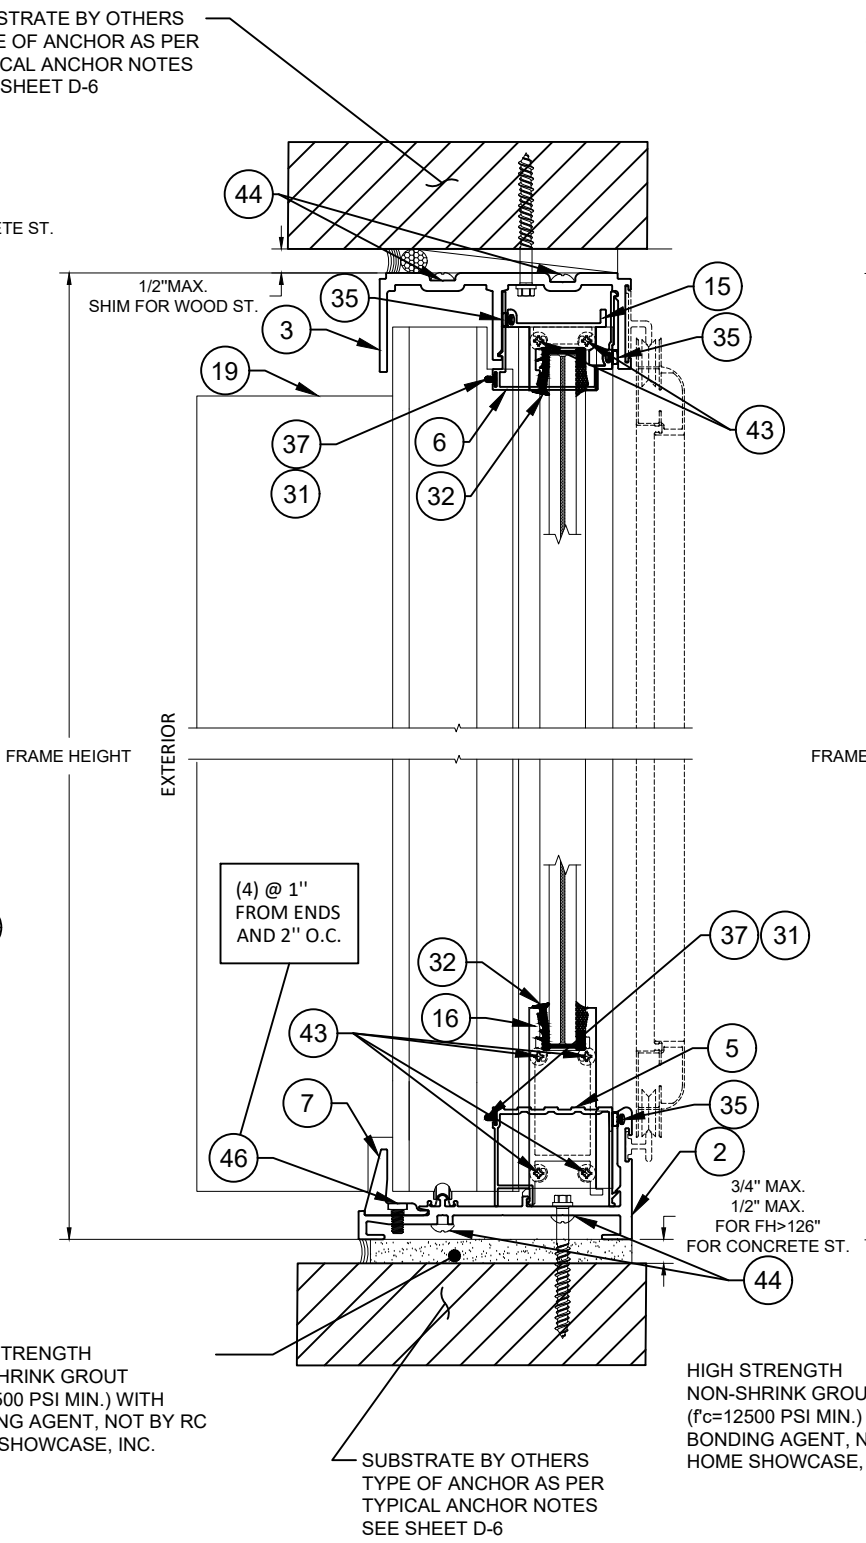

1B SECTION AT HEAVY REINFORCED INTERLOCK
D-3 Scale: 6"=1'-0"

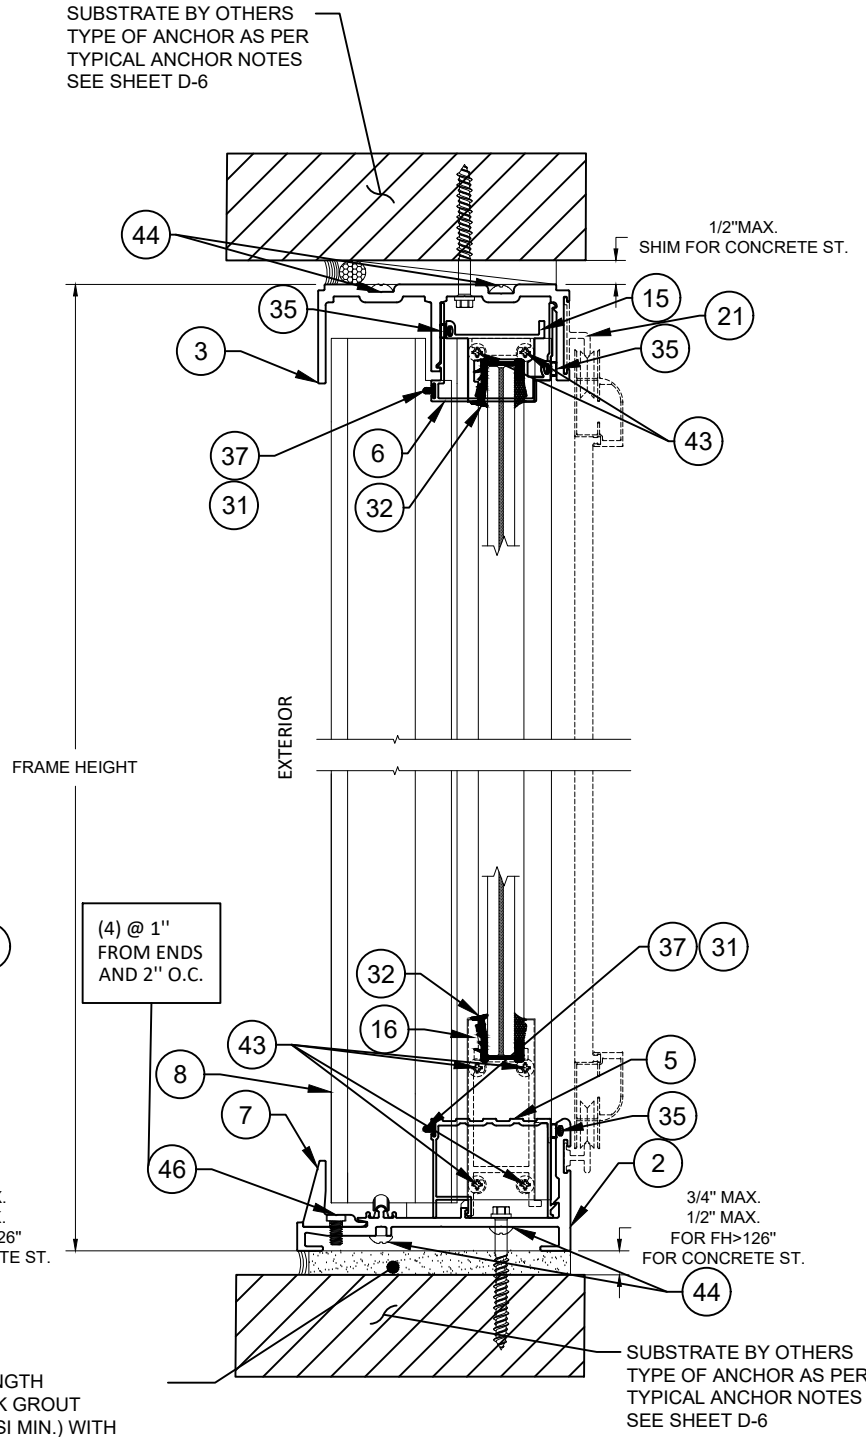

1C SECTION AT NON-REINFORCED INTERLOCK
D-3 Scale: 6"=1'-0"

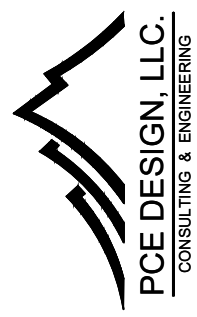

6135 NW 167 th St. STE E-1
Miami Gardends, FL 33015
Ph. (305) 698-0550


SERIES "RB 126"
ALUMINIUM SLIDING
GLASS DOOR
LARGE MISSILE IMPACT (L.M.I.)

RC BES WINDOWS LLC
12900 NW 38th AVE.
OPA-LOCKA, FL 33054
Ph. 305-203-0780
Contact@BESmiami.com

DRAWINGS NUMBER
24-0197P.5


REVISIONS:		
No.	Date	Description

DATE: May 31st, 2024	
DRAWN BY SM	SCALE 6" = 1'-0"
Sheet No. 06 OF 13	SHEET NO. D-3

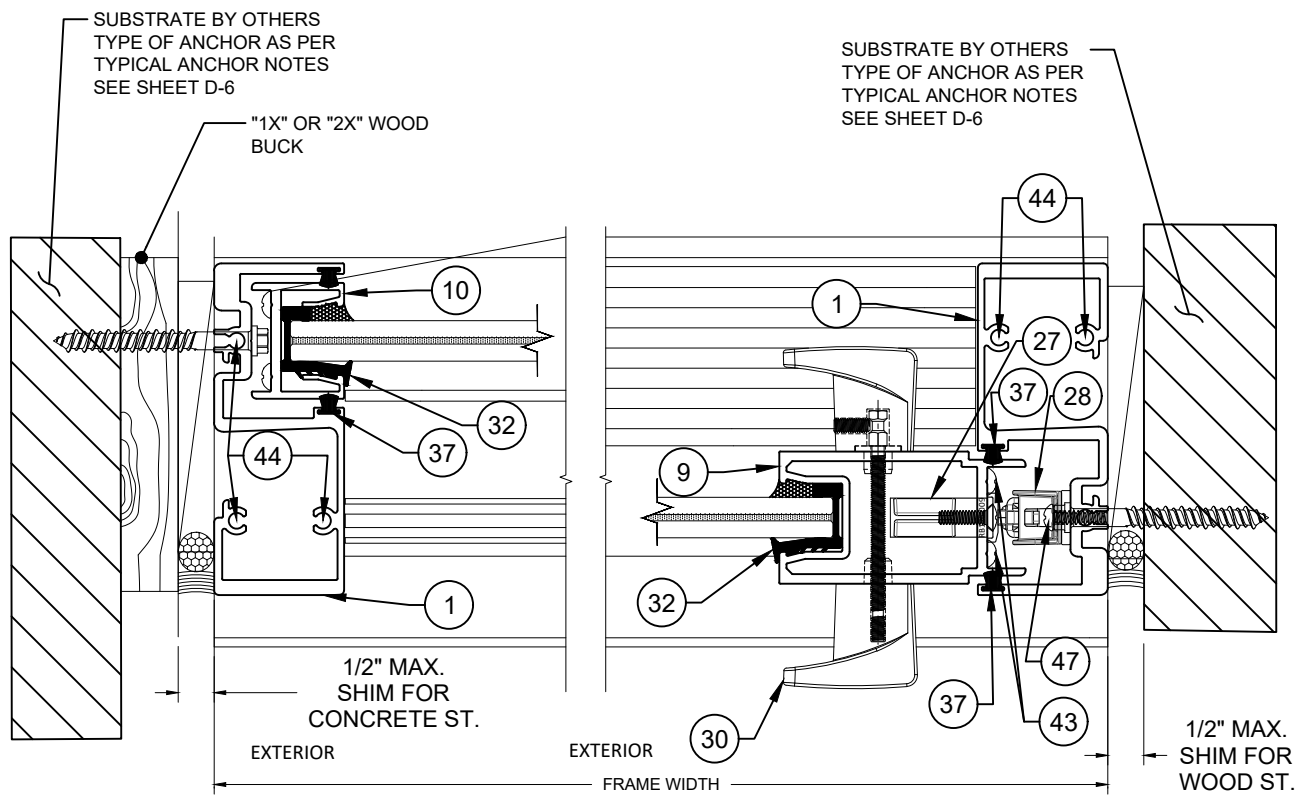


1 ANCHORED JAMB FIXED SIDE
D-4 Scale: 9"=1'-0"

2 ANCHORED JAMB LOCK SIDE
D-4 Scale: 9"=1'-0"

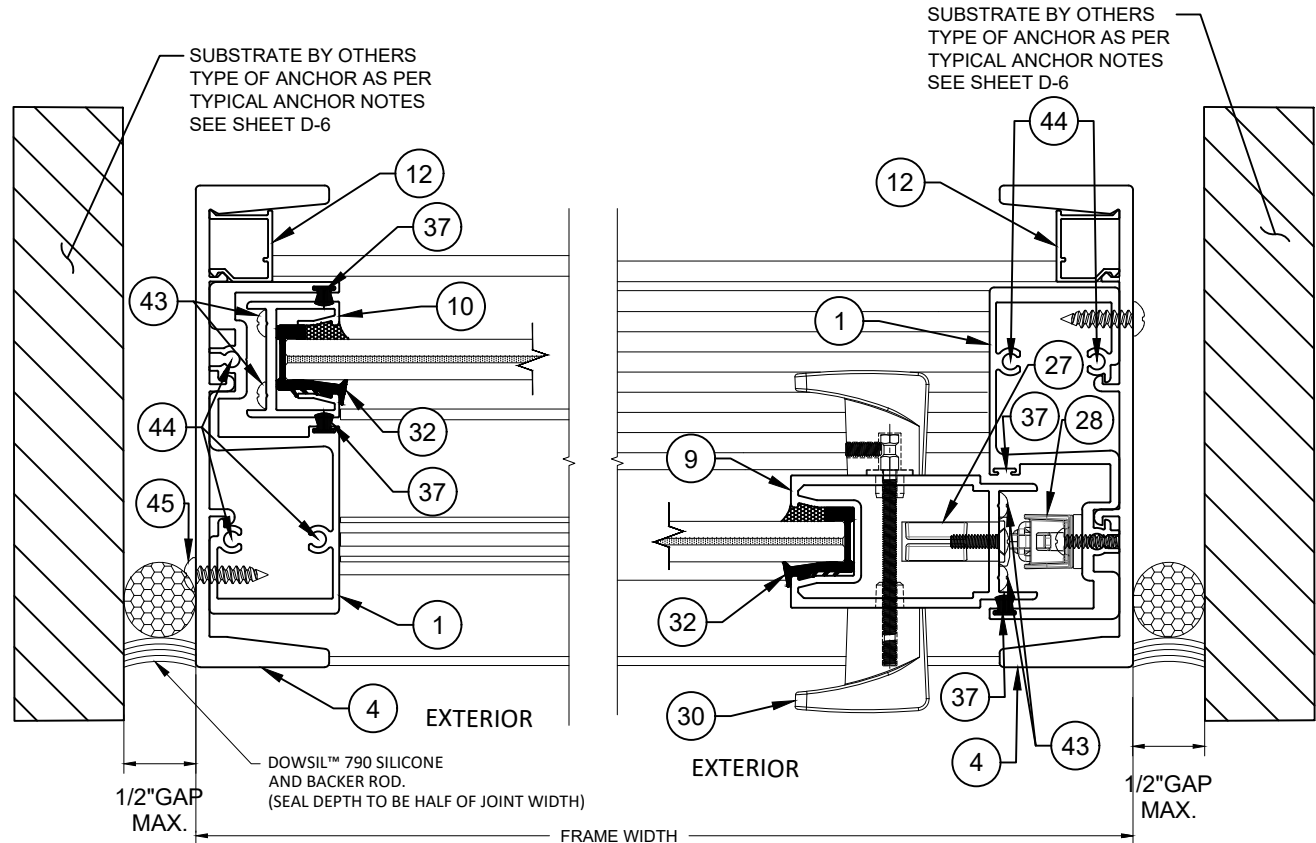


1A FREE STANDING JAMB FIXED SIDE
D-4 Scale: 9"=1'-0"


2A FREE STANDING JAMB LOCK SIDE
D-4 Scale: 9"=1'-0"

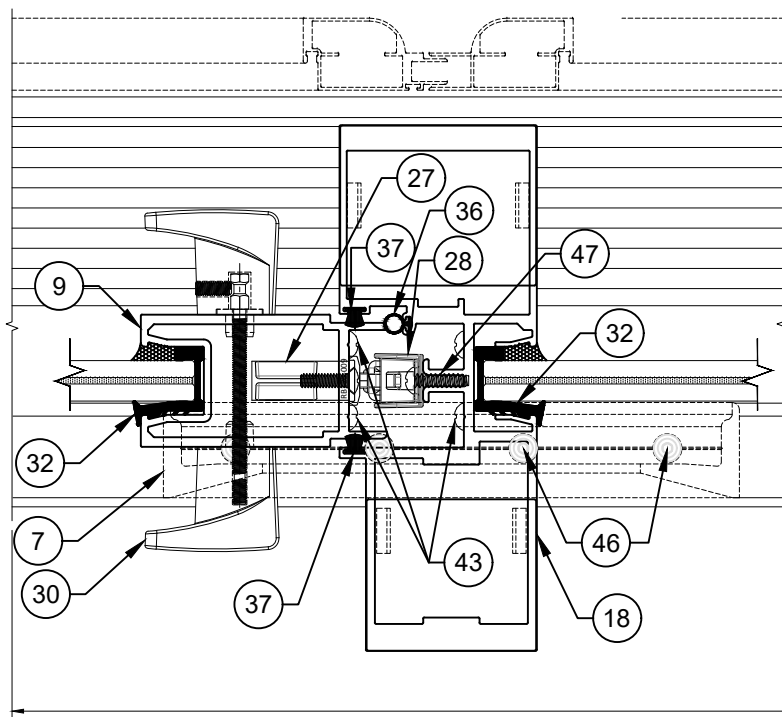

3 HEAVY DUTY MEETING STILE
D-4 Scale: 9"=1'-0"

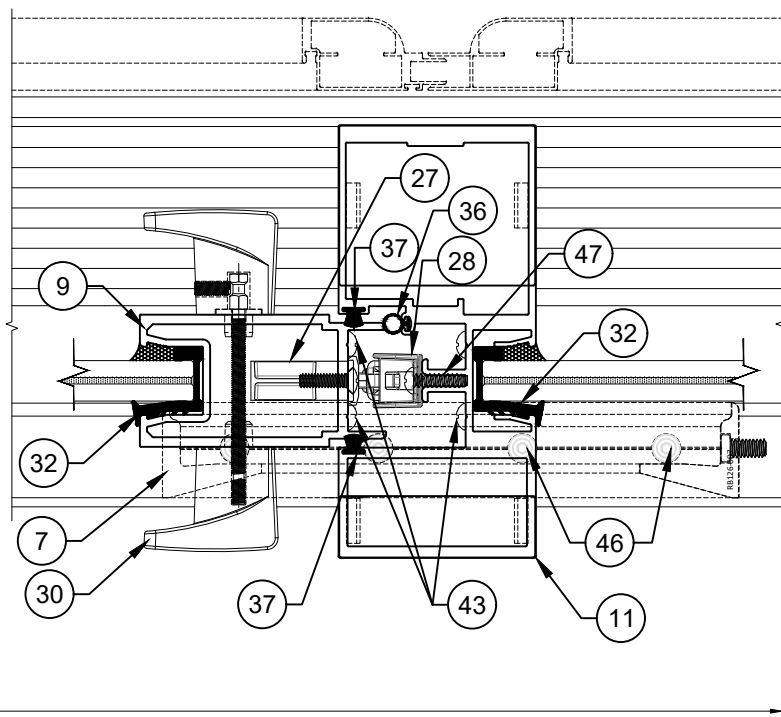

3A STANDARD MEETING STILE MEDIUM & LIGHT STILE OPTION
D-4 Scale: 9"=1'-0"

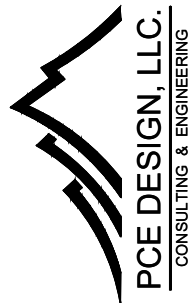

6135 NW 167 th St. STE E-1
Miami Gardens, FL 33015
Ph. (305) 698-0550

SERIES "RB 126"
ALUMINIUM SLIDING
GLASS DOOR
LARGE MISSILE IMPACT (L.M.I.)

RC BES WINDOWS LLC

12900 NW 38th AVE.
OPA-LOCKA, FL 33054
Ph. 305-203-0780
Contact@BESmiami.com

DRAWINGS NUMBER

24-0197P.5

REVISIONS:

No.	Date	Description

DATE:
May 31st, 2024

DRAWN BY
SM


SCALE
9" = 1'-0"

Sheet No.


SHEET NO.

07 OF 13


D-4

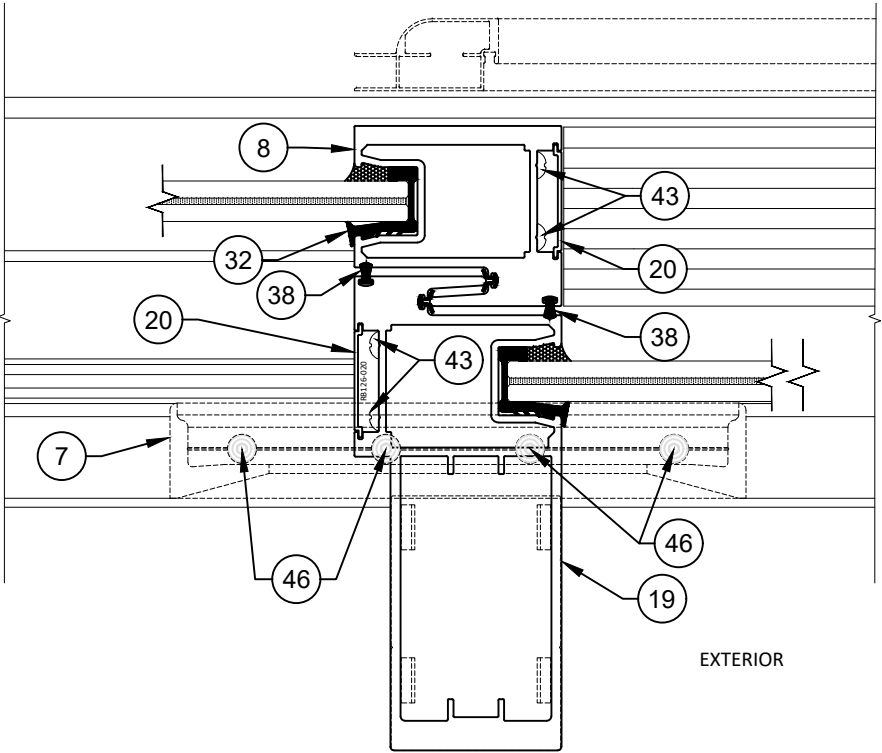



1 HEAVY DUTY-HD INTERLOCK
D-5 Scale: 9"=1'-0"

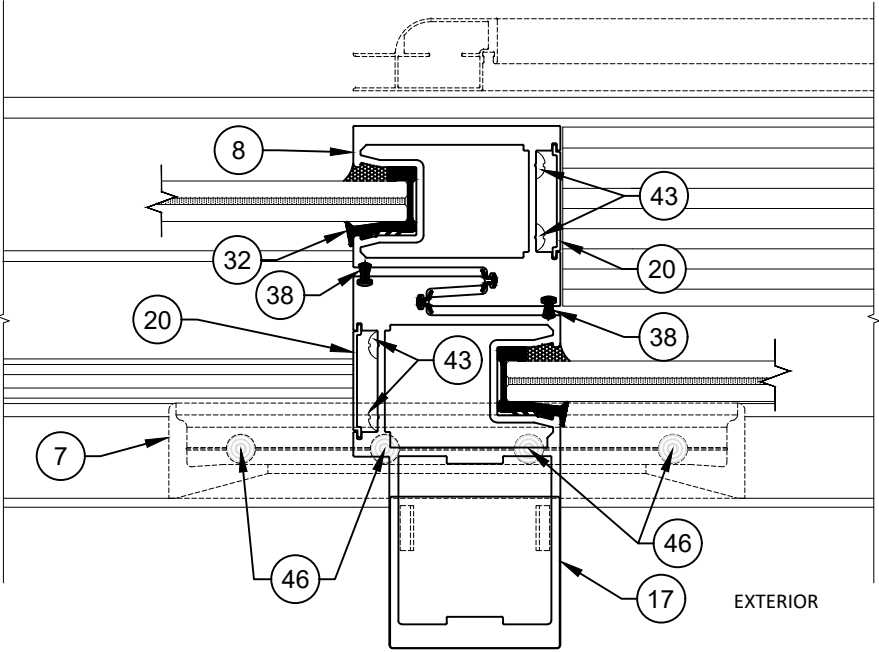



1A MEDIUM STILE INTERLOCK
D-5 Scale: 9"=1'-0"

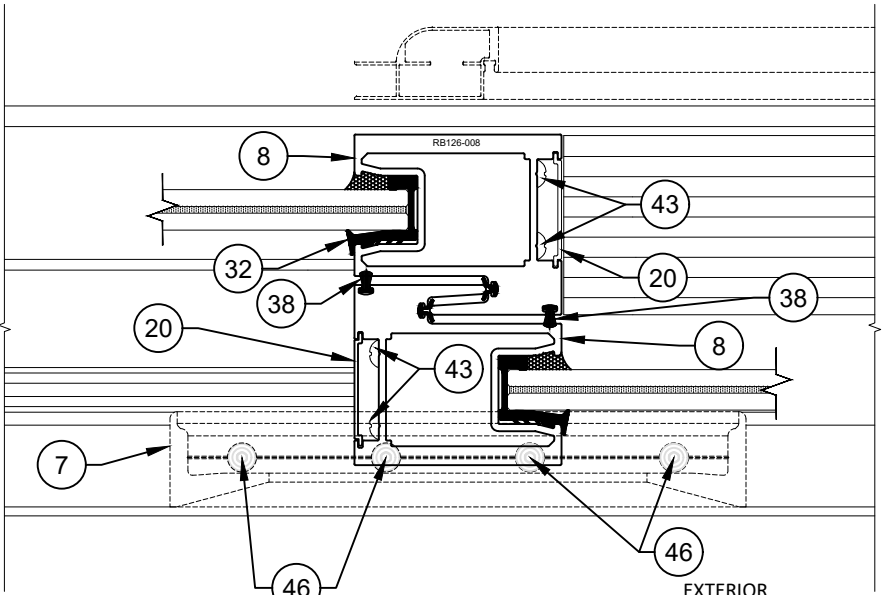

1C LIGHT STILE INTERLOCK
D-5 Scale: 9"=1'-0"

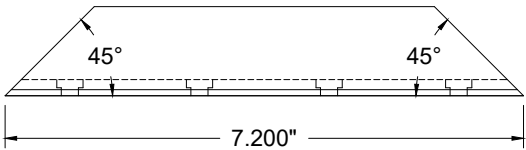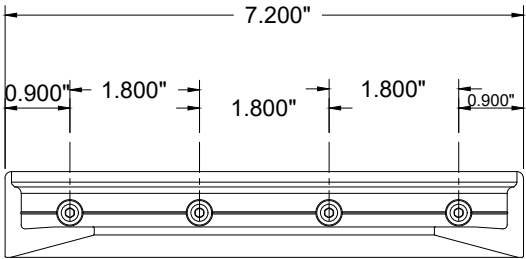

2 RETAINER CLIP DETAIL
D-5 Scale: 9"=1'-0"

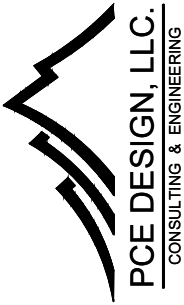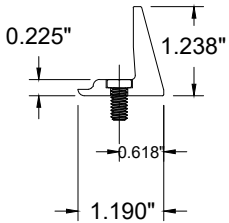

6135 NW 167 th St. STE E-1
Miami Gardends, FL 33015
Ph. (305) 698-0550

SERIES "RB 126"
ALUMINIUM SLIDING
GLASS DOOR
LARGE MISSILE IMPACT (L.M.I.)

RC BES WINDOWS LLC
12900 NW 38th AVE.
OPA-LOCKA, FL 33054
Ph. 305-203-0780
Contact@BESmiami.com

DRAWINGS NUMBER

24-0197P.5

REVISIONS:

No.	Date	Description


DATE:
May 31st, 2024

DRAWN BY
SM

SCALE
9" = 1'-0"

Sheet No.
08 OF 13

SHEET NO.
D-5

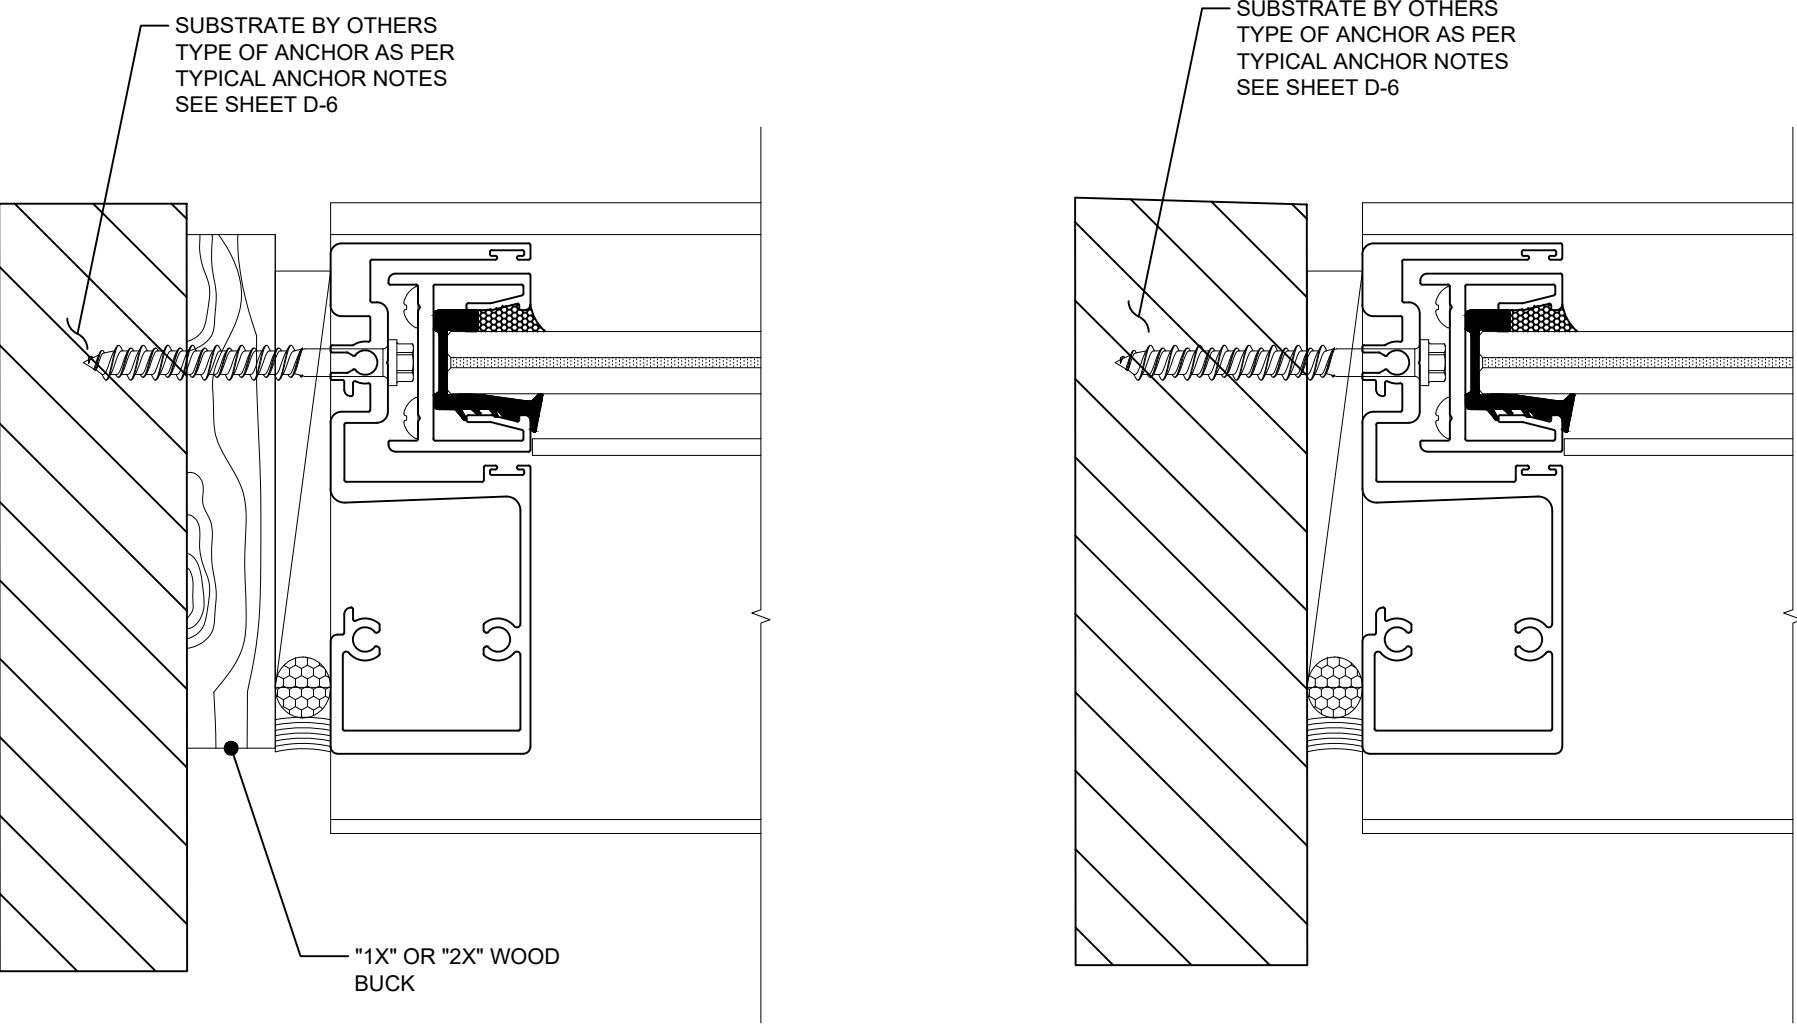

TYPICAL ANCHORS:


TYPE 'A'- 5/16" DIA, ELCO ULTRACO (Fu=177 KSI, Fy=155 KSI)
DIRECTLY INTO WOOD BUCK OR WOOD STRUCTURES;
1-1/2" MIN. EMBEDMENT INTO WOOD (HEAD/JAMBS)
THRU "1X" OR "2X" WOOD BUCK INTO CONCRETE OR BLOCKS;
2" MIN. EMBEDMENT INTO CONCRETE (HEAD/JAMBS)
1-3/4" MIN. EMBEDMENT INTO GROUT FILLED BLOCKS (JAMBS)
1-3/4" MIN. INTO HOLLOW BLOCKS (JAMBS)

TYPE 'B'- 5/16" DIA. ELCO ULTRACO (Fu=177 KSI, Fy=155 KSI)
INTO CONCRETE OR BLOCKS;
2" MIN. EMBEDMENT INTO CONCRETE (HEAD/JAMBS)
1-3/4" MIN. EMBEDMENT INTO GROUT FILLED BLOCKS (JAMBS)
1-3/4" MIN. INTO HOLLOW BLOCKS (JAMBS)

TYPE 'C'- 5/16" DIA. TEK OR SELF- DRILLING SCREW (GRADE 2 CRS)
INTO METAL STRUCTURES AND APPROVED MULLIONS (HEAD/JAMBS) ;
STEEL: 1/8" THK. MIN. (FY= 36 KSI MIN.)
ANCHOR MUST EXTEND A MINIMUM OF 3 THREADS BEYOND METALS
SUBTRATE AND MAY BE HEX HEAD, PAN HEAD OR FLAT HEAD)

CRITICAL EDGE DISTANCE
INTO CONCRETE AND BLOCKS = 2-1/2" MIN.
INTO WOOD STRUCTURE = 1-1/4" MIN.
INTO METAL STRUCTURE = 1/2" MIN.

CONCRETE AT HEAD, SILL OR JAMBS f_c = 3000 PSI MIN.
C-90 HOLLOW/FILLED BLOCK AT JAMBS f_m = 2000 PSI MIN.
WOOD AT HEAD OR JAMBS (SG=0.55 MIN)

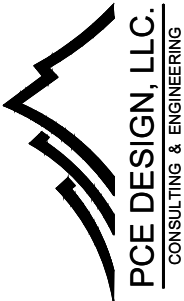

6135 NW 167 th St. STE E-1
Miami Gardends, FL 33015
Ph. (305) 698-0550

SERIES "RB 126"
ALUMINIUM SLIDING
GLASS DOOR
LARGE MISSILE IMPACT (L.M.I.)

RC BES WINDOWS LLC
12900 NW 38th AVE.
OPA-LOCKA, FL 33054
Ph. 305-203-0780
Contact@BESmiami.com

DRAWINGS NUMBER


24-0197P.5

REVISIONS:

No.	Date	Description

DATE:
May 31st, 2024

DRAWN BY SM	SCALE NTS
Sheet No. 09 OF 13	SHEET NO. D-6

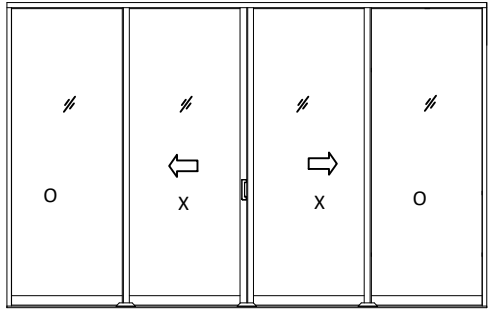

OXXO

LIGHT STILE SGD
APPROVED CONFIGURATIONS



(UNIT HEIGHT ≤ 10'-6")
MAX. DESIGN PRESSURE = ± 95.0 PSF

MEDIUM STILE SGD
APPROVED CONFIGURATIONS



(UNIT HEIGHT ≤ 10'-6")
MAX. DESIGN PRESSURE = ± 135.0 PSF

HEAVY DUTY-HD STILE
APPROVED CONFIGURATIONS

(10'-6" ≤ UNIT HEIGHT ≤ 12'-6")
MAX. DESIGN PRESSURE = ± 135.0 PSF

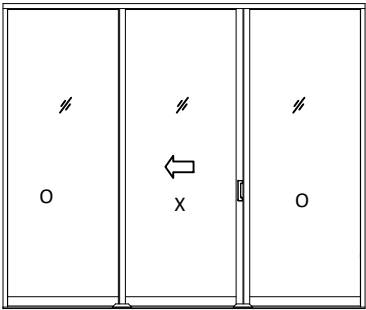
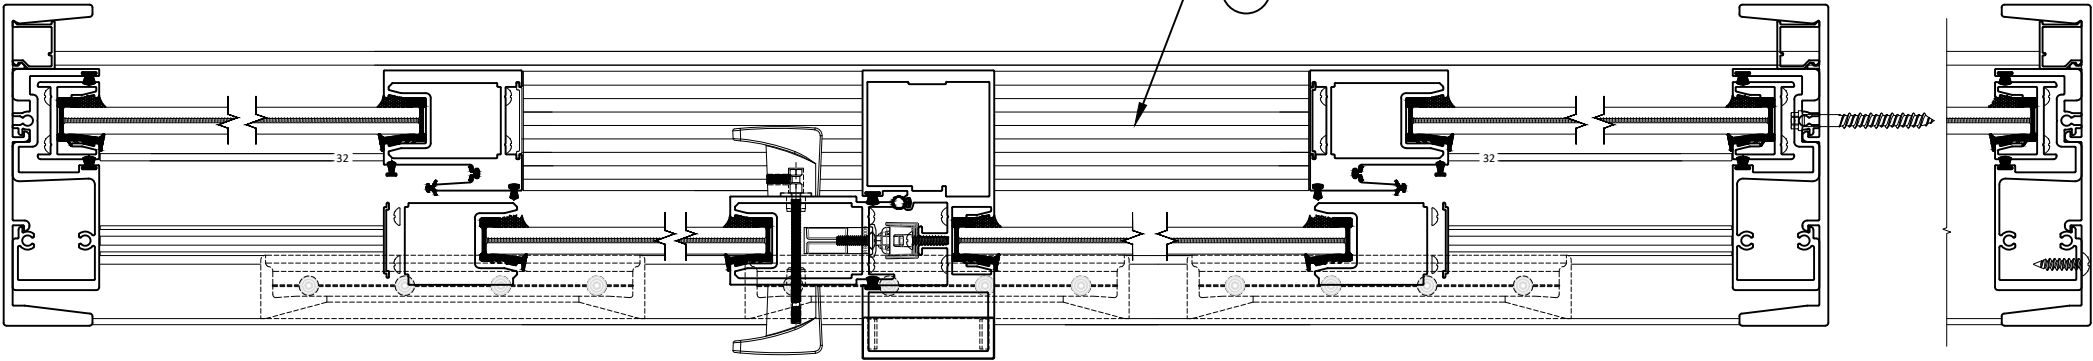


OXO

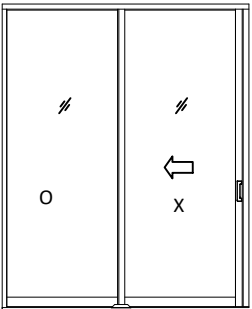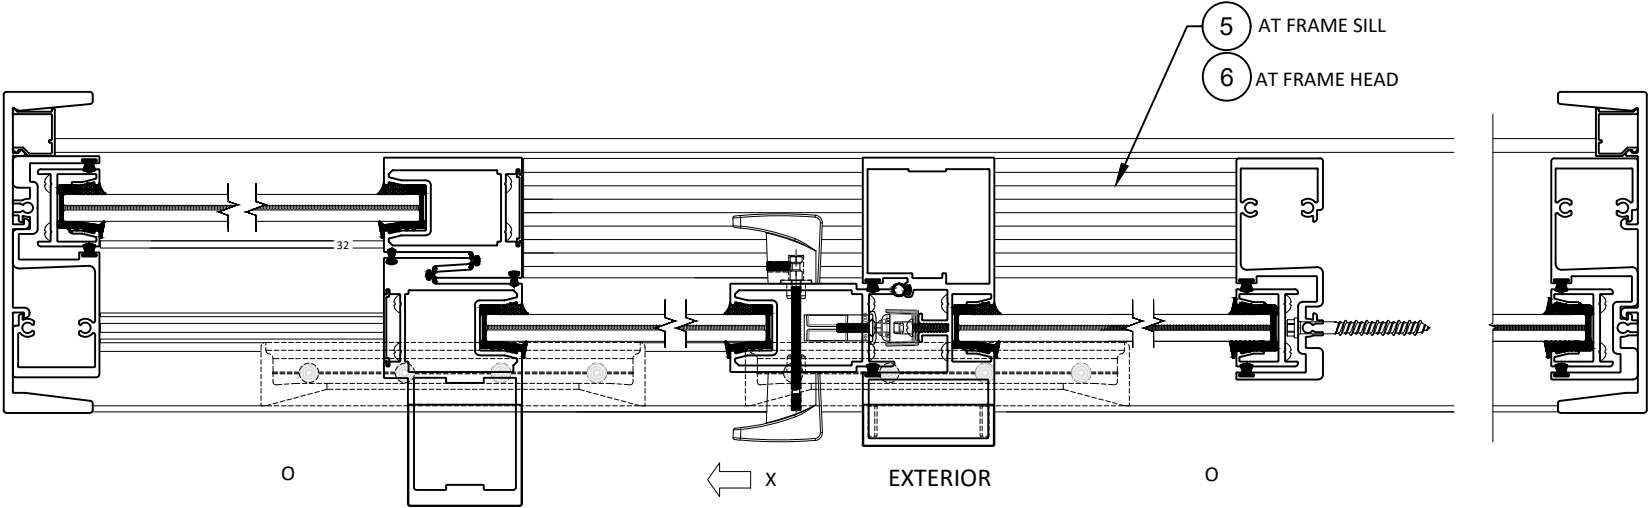

OX (SHOWN)

XO

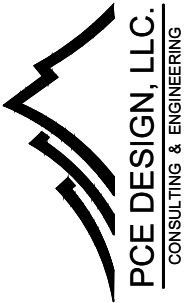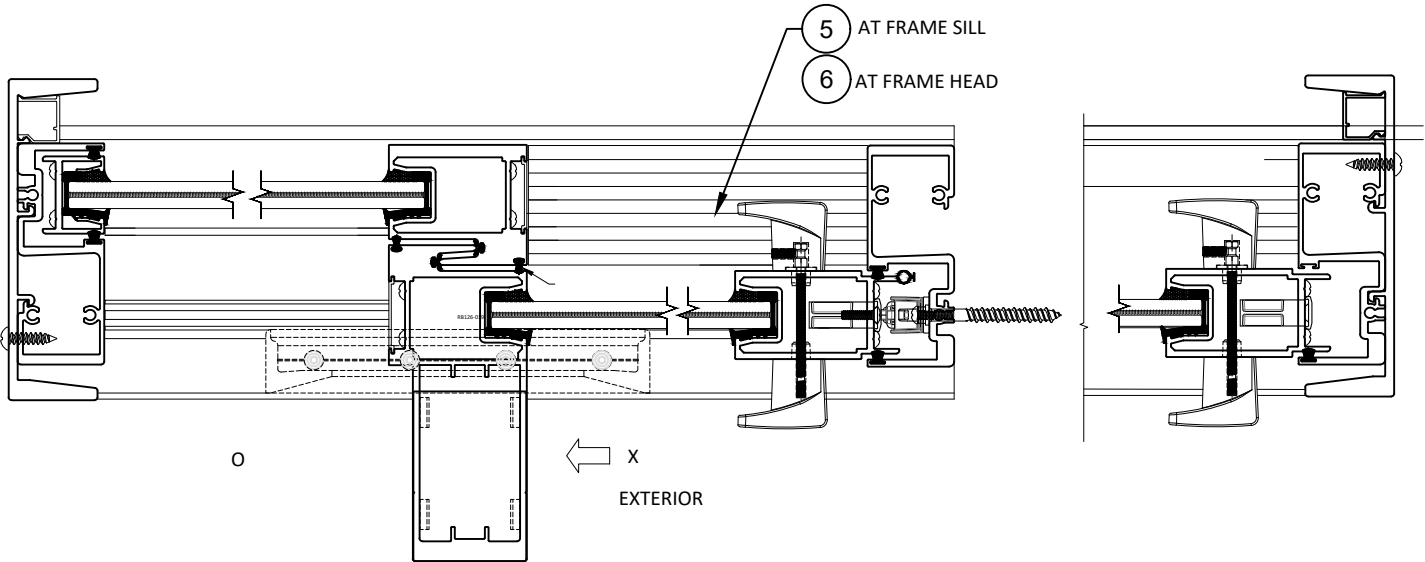

6135 NW 167 th St. STE E-1
Miami Gardens, FL 33015
Ph. (305) 698-0550

SERIES "RB 126"
ALUMINIUM SLIDING
GLASS DOOR
LARGE MISSILE IMPACT (L.M.I.)

RC BES WINDOWS LLC

12900 NW 38th AVE.
OPA-LOCKA, FL 33054
Ph. 305-203-0780
Contact@BESmiami.com

DRAWINGS NUMBER

24-0197P.5

REVISIONS:

No.	Date	Description

DATE:
May 31st, 2024

DRAWN BY
SM

SCALE
6" = 1'-0"

Sheet No.
10 OF 13

SHEET NO.
D-7

CHART 2

ANCHOR LOAD CAPACITY - PSF														
EXT. (+) & INT. (-)														
WINDOW DIMS.		HEAD ANCHORS AT MEETING STILES/INTERLOCK							SILL ANCHORS AT MEETING STILES/INTERLOCK					
		1/4" SHIM		1/2" SHIM					1/2" SHIM			3/4" SHIM		
NOMINAL PANEL WIDTH	DOOR FRAME HEIGHT	TYPE 'C' 8 ANCHORS	TYPE 'C' 10 ANCHORS	TYPE 'A' 8 ANCHORS	TYPE 'A' 10 ANCHORS	TYPE 'B' 8 ANCHORS	TYPE 'B' 10 ANCHORS	TYPE 'B' 11 ANCHORS	TYPE 'B' 6 ANCHORS	TYPE 'B' 7 ANCHORS	TYPE 'B' 8 ANCHORS	TYPE 'B' 6 ANCHORS	TYPE 'B' 7 ANCHORS	TYPE 'B' 8 ANCHORS
30"	96"	135.0	135.0	135.00	135.00	135.0	135.0	135.0	135.0	135.0	135.0	135.0	135.0	135.0
36"		135.0	135.0	135.00	135.00	135.0	135.0	135.0	135.0	135.0	135.0	135.0	135.0	135.0
42"		135.0	135.0	132.29	135.00	135.0	135.0	135.0	135.0	135.0	135.0	135.0	135.0	135.0
48"		135.0	135.0	115.75	135.00	131.5	135.0	135.0	134.6	135.0	135.0	124.9	135.0	135.0
54"		135.0	135.0	102.89	128.61	116.9	135.0	135.0	119.7	135.0	135.0	111.0	129.5	135.0
60"	102"	135.0	135.0	92.60	115.75	105.2	131.5	135.0	107.7	125.7	135.0	99.9	116.6	133.2
30"		135.0	135.0	135.00	135.00	135.0	135.0	135.0	135.0	135.0	135.0	135.0	135.0	135.0
36"		135.0	135.0	135.00	135.00	135.0	135.0	135.0	135.0	135.0	135.0	135.0	135.0	135.0
42"		135.0	135.0	124.50	135.00	135.0	135.0	135.0	135.0	135.0	135.0	134.3	135.0	135.0
48"		135.0	135.0	108.94	135.00	123.8	135.0	135.0	126.7	135.0	135.0	117.5	135.0	135.0
54"	108"	135.0	135.0	96.84	121.05	110.0	135.0	135.0	112.6	131.4	135.0	104.5	121.9	135.0
60"		135.0	135.0	87.15	108.94	99.0	123.8	135.0	101.4	118.3	135.0	94.0	109.7	125.4
30"		135.0	135.0	135.00	135.00	135.0	135.0	135.0	135.0	135.0	135.0	135.0	135.0	135.0
36"		135.0	135.0	135.00	135.00	135.0	135.0	135.0	135.0	135.0	135.0	135.0	135.0	135.0
42"		135.0	135.0	117.59	135.00	133.6	135.0	135.0	135.0	135.0	135.0	126.9	135.0	135.0
48"	114"	135.0	135.0	102.89	128.61	116.9	135.0	135.0	119.7	135.0	135.0	111.0	129.5	135.0
54"		135.0	135.0	91.46	114.32	103.9	129.9	135.0	106.4	124.1	135.0	98.7	115.1	131.6
60"		135.0	135.0	82.31	102.89	93.5	116.9	128.6	95.7	111.7	127.6	88.8	103.6	118.4
30"		135.0	135.0	135.00	135.00	135.0	135.0	135.0	135.0	135.0	135.0	135.0	135.0	135.0
36"		135.0	135.0	129.96	135.00	135.0	135.0	135.0	135.0	135.0	135.0	135.0	135.0	135.0
42"	120"	135.0	135.0	111.40	135.00	126.6	135.0	135.0	129.6	135.0	135.0	120.2	135.0	135.0
48"		135.0	135.0	97.47	121.84	110.7	135.0	135.0	113.4	132.3	135.0	105.2	122.7	135.0
54"		135.0	135.0	86.64	108.30	98.4	123.0	135.0	100.8	117.6	134.4	93.5	109.1	124.6
60"		133.1	135.0	77.98	97.47	88.6	110.7	121.8	90.7	105.8	120.9	84.1	98.1	112.2
30"		135.0	135.0	135.00	135.00	135.0	135.0	135.0	135.0	135.0	135.0	135.0	135.0	135.0
36"	126"	135.0	135.0	123.47	135.00	135.0	135.0	135.0	135.0	135.0	135.0	133.2	135.0	135.0
42"		135.0	135.0	105.83	132.29	120.2	135.0	135.0	123.1	135.0	135.0	114.2	133.2	135.0
48"		135.0	135.0	92.60	115.75	105.2	131.5	135.0	107.7	125.7	135.0	99.9	116.6	133.2
54"		135.0	135.0	82.31	102.89	93.5	116.9	128.6	95.7	111.7	127.6	88.8	103.6	118.4
60"		126.4	135.0	74.08	92.60	84.2	105.2	115.7	86.2	100.5	114.9	79.9	93.2	106.6
30"	132"	135.0	135.0	135.00	135.00	135.0	135.0	135.0	135.0	135.0	135.0	135.0	135.0	135.0
36"		135.0	135.0	117.59	135.00	133.6	135.0	135.0	135.0	135.0	135.0	126.9	135.0	135.0
42"		135.0	135.0	100.79	125.99	114.5	135.0	135.0	117.2	135.0	135.0	108.7	126.9	135.0
48"		135.0	135.0	88.19	110.24	100.2	125.2	135.0	102.6	119.7	135.0	95.1	111.0	126.9
54"		133.8	135.0	78.39	97.99	89.1	111.3	122.5	91.2	106.4	121.6	84.6	98.7	112.8
30"	138"	135.0	135.0	134.69	135.00	135.0	135.0	135.0	135.0	135.0	135.0	-	-	-
36"		135.0	135.0	112.24	135.00	127.5	135.0	135.0	130.5	135.0	135.0	-	-	-
42"		135.0	135.0	96.21	120.26	109.3	135.0	135.0	111.9	130.5	135.0	-	-	-
48"		135.0	135.0	84.18	105.23	95.6	119.5	131.5	97.9	114.2	130.5	-	-	-
54"		127.7	135.0	74.83	93.54	85.0	106.3	116.9	87.0	101.5	116.0	-	-	-
30"	144"	135.0	135.0	128.83	135.00	135.0	135.0	135.0	135.0	135.0	135.0	-	-	-
36"		135.0	135.0	107.36	134.20	122.0	135.0	135.0	124.9	135.0	135.0	-	-	-
42"		135.0	135.0	92.02	115.03	104.5	130.7	135.0	107.0	124.9	135.0	-	-	-
48"		135.0	135.0	80.52	100.65	91.5	114.3	125.8	93.7	109.3	124.9	-	-	-
54"		135.0	135.0	123.47	135.00	135.0	135.0	135.0	135.0	135.0	135.0	-	-	-
30"	150-1/4"	135.0	135.0	102.89	128.61	116.9	135.0	135.0	119.7	135.0	135.0	-	-	-
36"		135.0	135.0	88.19	110.24	100.2	125.2	135.0	102.6	119.7	135.0	-	-	-
42"		131.7	135.0	77.17	96.46	87.7	109.6	120.5	89.8	104.7	119.7	-	-	-
48"		135.0	135.0	118.33	135.00	134.4	135.0	135.0	135.0	135.0	135.0	-	-	-
54"		135.0	135.0	98.61	123.26	112.0	135.0	135.0	114.7	133.8	135.0	-	-	-
30"	150-1/4"	135.0	135.0	84.52	105.65	96.0	120.0	132.0	98.3	114.7	131.1	-	-	-
48"		126.2	135.0	73.96	92.45	84.0	105.0	115.5	86.0	100.4	114.7	-	-	-

NOTE:


ANCHOR CAPACITIES IN THIS SHEET TO BE USED IN CONJUNCTION WITH GLASS / MULLION REINFORCEMENT CHART, LOWER VALUES FROM GLASS / MULLION REINFORCEMENT OR ANCHOR LOAD CAPACITY WILL APPLY TO ENTIRE SYSTEM.

SILL ANCHORS AT FREE STANDING JAMB NOTE:

TYPE "B" (6) ANCHORS AT MEETING STILE/INTERLOCK, USE (3) ANCHORS AT FREE STANDING JAMB END
TYPE "B" (7) ANCHORS AT MEETING STILE/INTERLOCK, USE (4) ANCHORS AT FREE STANDING JAMB END
TYPE "B" (8) ANCHORS AT MEETING STILE/INTERLOCK, USE (4) ANCHORS AT FREE STANDING JAMB END

HEAD ANCHORS AT FREE STANDING JAMB NOTE:

TYPE "A" (8) ANCHORS AT MEETING STILE/INTERLOCK, USE (4) ANCHORS AT FREE STANDING JAMB END
TYPE "B" (8) ANCHORS AT MEETING STILE/INTERLOCK, USE (4) ANCHORS AT FREE STANDING JAMB END
TYPE "A" (10) ANCHORS AT MEETING STILE/INTERLOCK, USE (5) ANCHORS AT FREE STANDING JAMB END
TYPE "B" (10) ANCHORS AT MEETING STILE/INTERLOCK, USE (5) ANCHORS AT FREE STANDING JAMB END
TYPE "B" (11) ANCHORS AT MEETING STILE/INTERLOCK, USE (6) ANCHORS AT FREE STANDING JAMB END
TYPE "C" (8) ANCHORS AT MEETING STILE/INTERLOCK, USE (4) ANCHORS AT FREE STANDING JAMB END
TYPE "C" (10) ANCHORS AT MEETING STILE/INTERLOCK, USE (5) ANCHORS AT FREE STANDING JAMB END

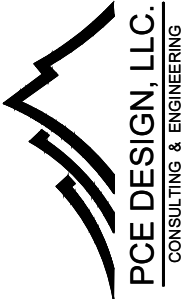

6135 NW 167 th St. STE E-1
Miami Gardends, FL 33015
Ph. (305) 698-0550

SERIES "RB 126"
ALUMINIUM SLIDING
GLASS DOOR
LARGE MISSILE IMPACT (L.M.I.)

RC BES WINDOWS LLC

12900 NW 38th AVE.

OPA-LOCKA, FL 33054

Ph. 305-203-0780

Contact@BESmiami.com

DRAWINGS NUMBER

24-0197P.5


REVISIONS:

No.	Date	Description

DATE:
May 31st, 2024

DRAWN BY SM	SCALE NTS
Sheet No. 11 OF 13	SHEET NO. D-8

DOOR EXTRUSIONS

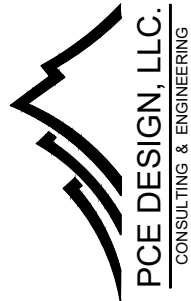

6135 NW 167 th St. STE E-1
Miami Gardends, FL 33015
Ph. (305) 698-0550

SERIES "RB 126"
ALUMINIUM SLIDING
GLASS DOOR
LARGE MISSILE IMPACT (L.M.I.)

RC BES WINDOWS LLC
12900 NW 38th AVE.
OPA-LOCKA, FL 33054
Ph. 305-203-0780
Contact@BESmiami.com

DRAWINGS NUMBER

24-0197P.5

REVISIONS:

No.	Date	Description

DATE:
May 31st, 2024


DRAWN BY
SM

SCALE
12" = 1'-0"


Sheet No.
12 OF 13

SHEET NO.
E-1


1 FRAME JAMB

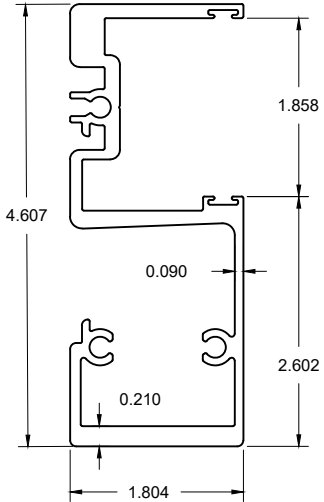


2 FRAME SILL

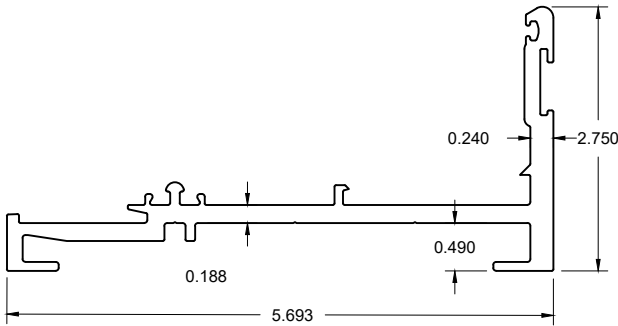


3 FRAME HEAD

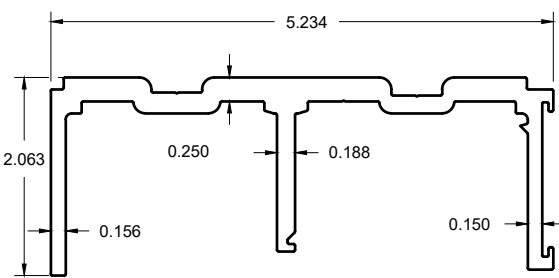


4 FREE STANDING JAMB

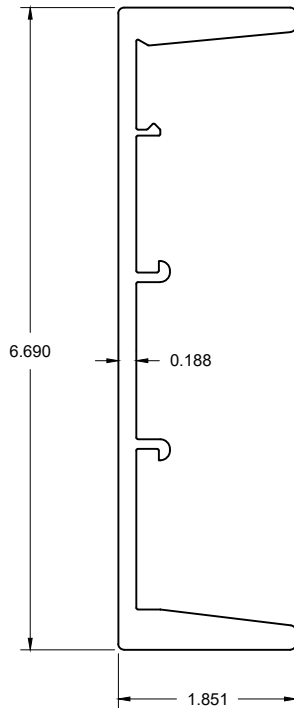


5 SILL COVER

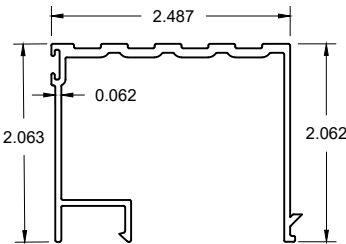


6 HEAD COVER

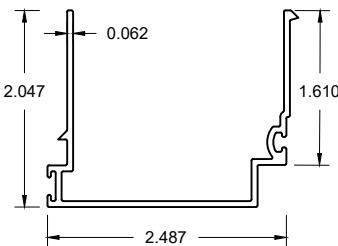


7 RETAINER CLIP

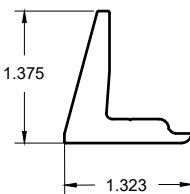


9 LOCK STILE

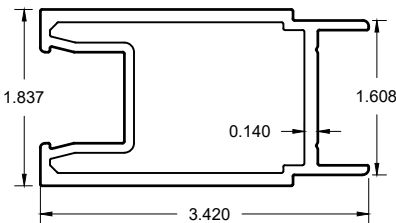


10 VERTICAL FIXED STILE

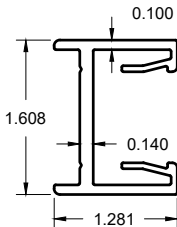


12 FREE STANDING JAMB SNAP-IN FILLER

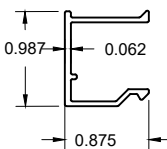


8 INNER INTERLOCK AND NON REINF. OUTER INTERLOCK

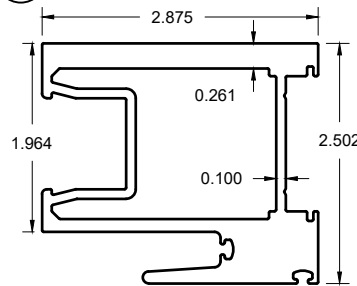


13 OPERABLE PANEL TOP RAIL

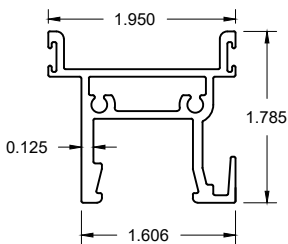


14 OPERABLE PANEL BOTTOM RAIL

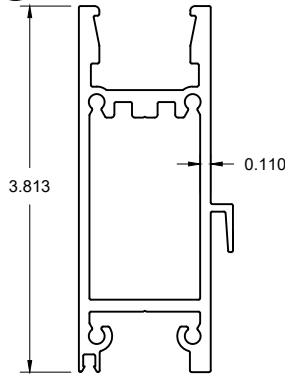

15 FIXED PANEL TOP RAIL

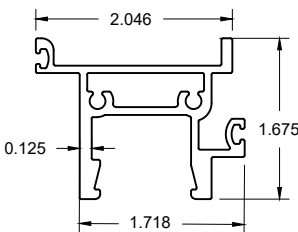

DOOR EXTRUSIONS

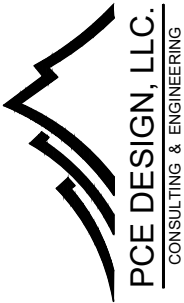

6135 NW 167 th St. STE E-1
Miami Gardens, FL 33015
Ph. (305) 698-0550

SERIES "RB 126"
ALUMINIUM SLIDING
GLASS DOOR
LARGE MISSILE IMPACT (L.M.I.)

RC BES WINDOWS LLC

12900 NW 38th AVE.
OPA-LOCKA, FL 33054
Ph. 305-203-0780
Contact@BESmiami.com

DRAWINGS NUMBER

24-0197P.5

REVISIONS:

No.	Date	Description


DATE:
May 31st, 2024

DRAWN BY SM	SCALE 12" = 1'-0"
Sheet No.	SHEET NO.


13 OF 13

E-2


16 FIXED PANEL BOTTOM RAIL

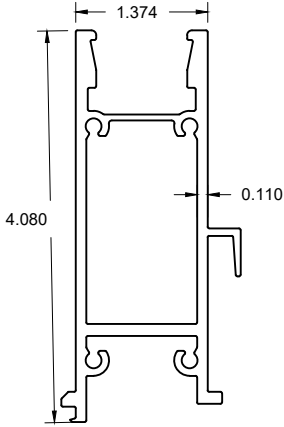


17 LIGHT REINF. OUTER INTERLOCK

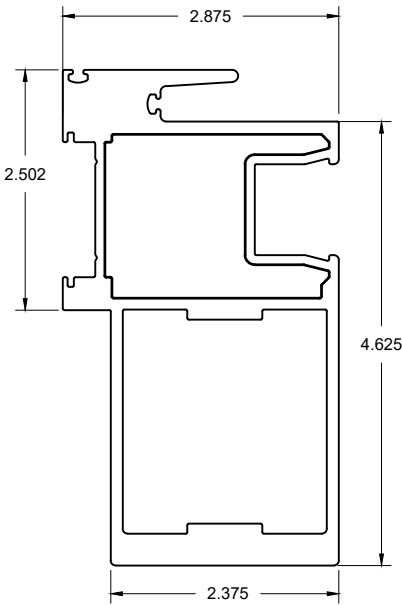


18 HEAVY DUTY MEETING STILE

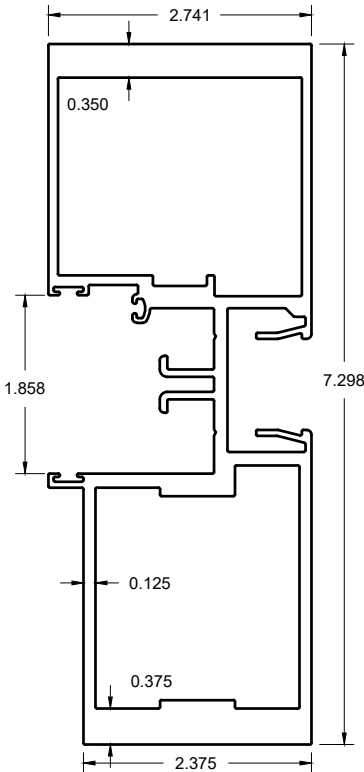


19 HEAVY REINF. OUTER INTERLOCK

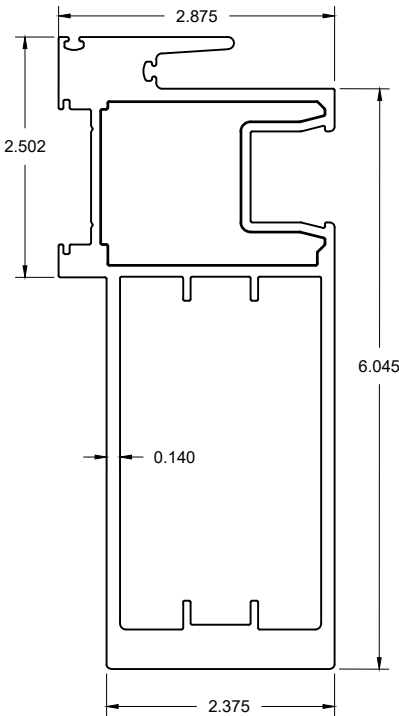


11 LIGHT SUTY MEETING STILE

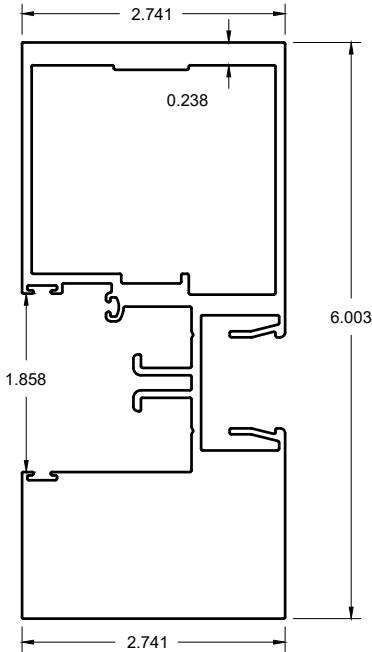


20 INTERLOCK COVER

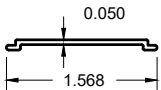

21 HEAD SCREEN TRACK ADAPTOR

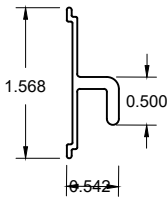

22 SILL FILLER (NO SCREEN OPTION)

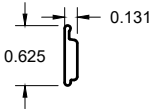

23 SILL SCREEN TACK ADAPTOR

