


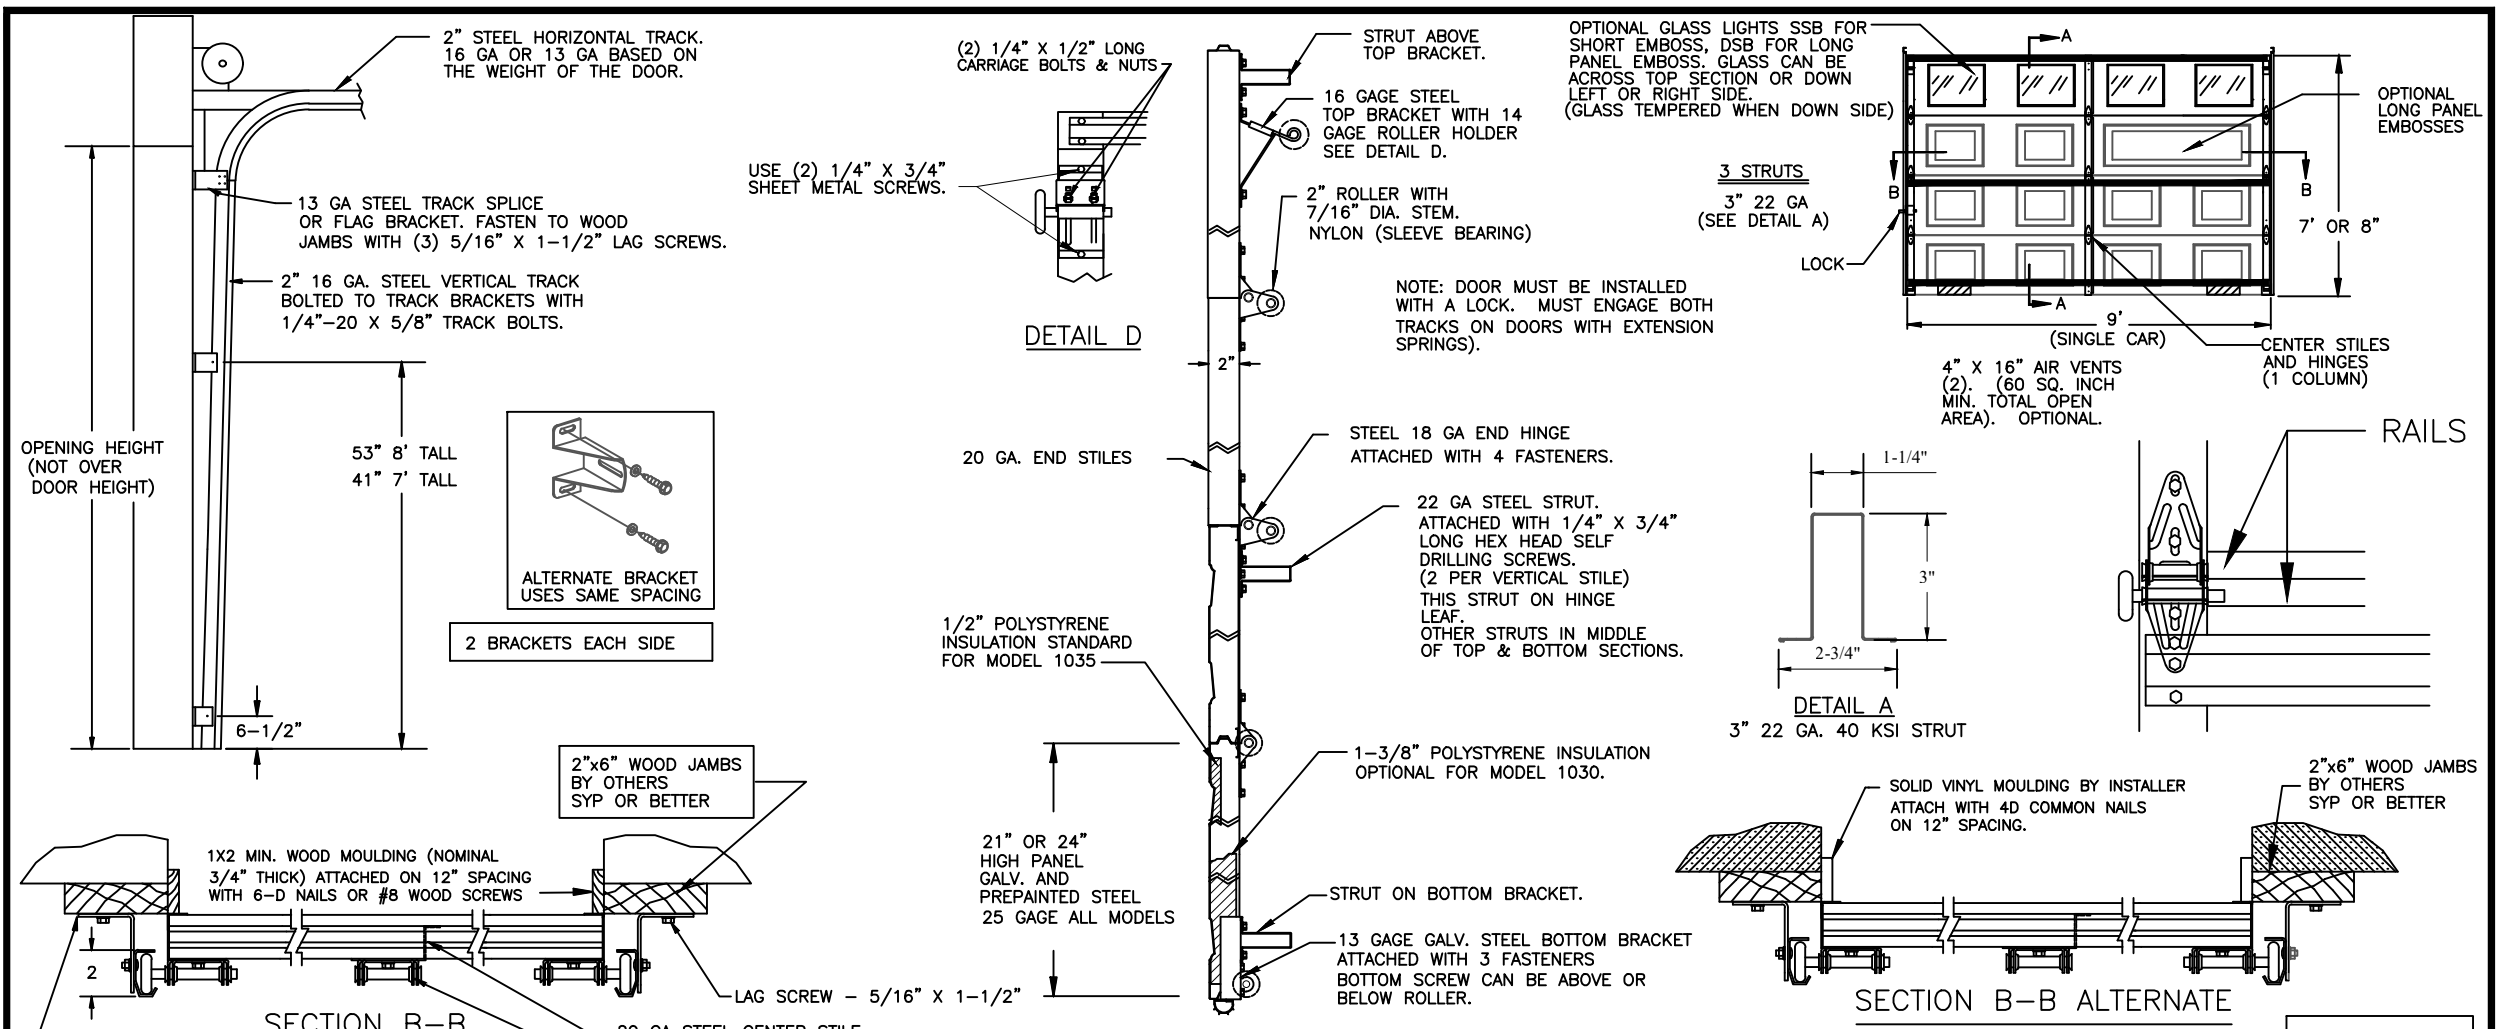

10 GA. STEEL TRACK BRACKETS. SEE ABOVE FOR SPACING. FASTEN TO WOOD JAMBS WITH 5/16" X 1-1/2" LAG SCREWS. PREPARATION OF JAMBS BY OTHERS.

P.S.F. TABLE			
DOOR SIZE		DESIGN PRESSURE	
WIDTH	HEIGHT	POSITIVE	NEGATIVE
9'-0"	7'-0"	+15.6	-17.2
9'-0"	8'-0"	+15.6	-17.2

TESTED TO ANSI/DASMA 108-2017.
COMPLIES WITH FBC (CURRENT EDITION).
COMPLIES WITH IBC/IRC 2018 & 2021.

John E Scates PE
8811 Teel Pkwy # 1005175
Frisco, TX 75036
TX-PE 56308, F-2203
FL-PE-51737



Professional Engineer's seal
provided only for verification of
windload construction details.

TRACK BRACKETS MUST BE MOUNTED
DIRECTLY TO A WOOD SURFACE

USE COATED LAG SCREWS
FOR TREATED LUMBER

NOTE: ALL NON-DESCRIPTIVE FASTENERS SHOWN TO BE
1/4"-20 X 5/8" HEX BOLTS & NUTS OR
1/4" X 3/4" LONG HEX HEAD SHEET METAL SCREWS.

SECTION A-A

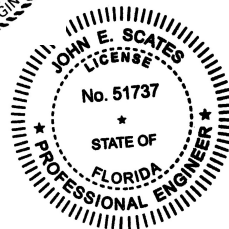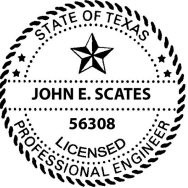

Digitally signed by John E Scates
Date: 2025.11.23 20:36:29 -06'00'

NOTE: OPTIONAL GLAZING (WINDOWS) NOT
AVAILABLE IN WINDBORN DEBRIS REGION.

REV.	DESCRIPTION	DATE:
E	VARIOUS NOTES ADDED. UPDATED B-B ALTERNATE	11/7/25
B	ADDED SECTION B-B ALTERNATE	12/16/24
A	ROLLERS ARE SLEEVE BEARING (3) SCREWS IN BTM BRACKETS PRESSURES WERE +15.4/-17.1	6/11/24

WINDSOR DOOR

5800 SCOTT
HAMILTON DR.
LITTLE ROCK, AR
72209
(501) 562-1872

MODELS:
1030, 1035

PART NAME:
WINDLOAD RESIDENTIAL PAN DOOR
W08 B (130 MPH)

TOLERANCE

FRAC. ± 1/64"
DEC. ± .015
ANG. ± 1°

NEXT LEVEL

DATE:
3/28/24

DRN. BY
J.G.

DWG. NO.
WL-010