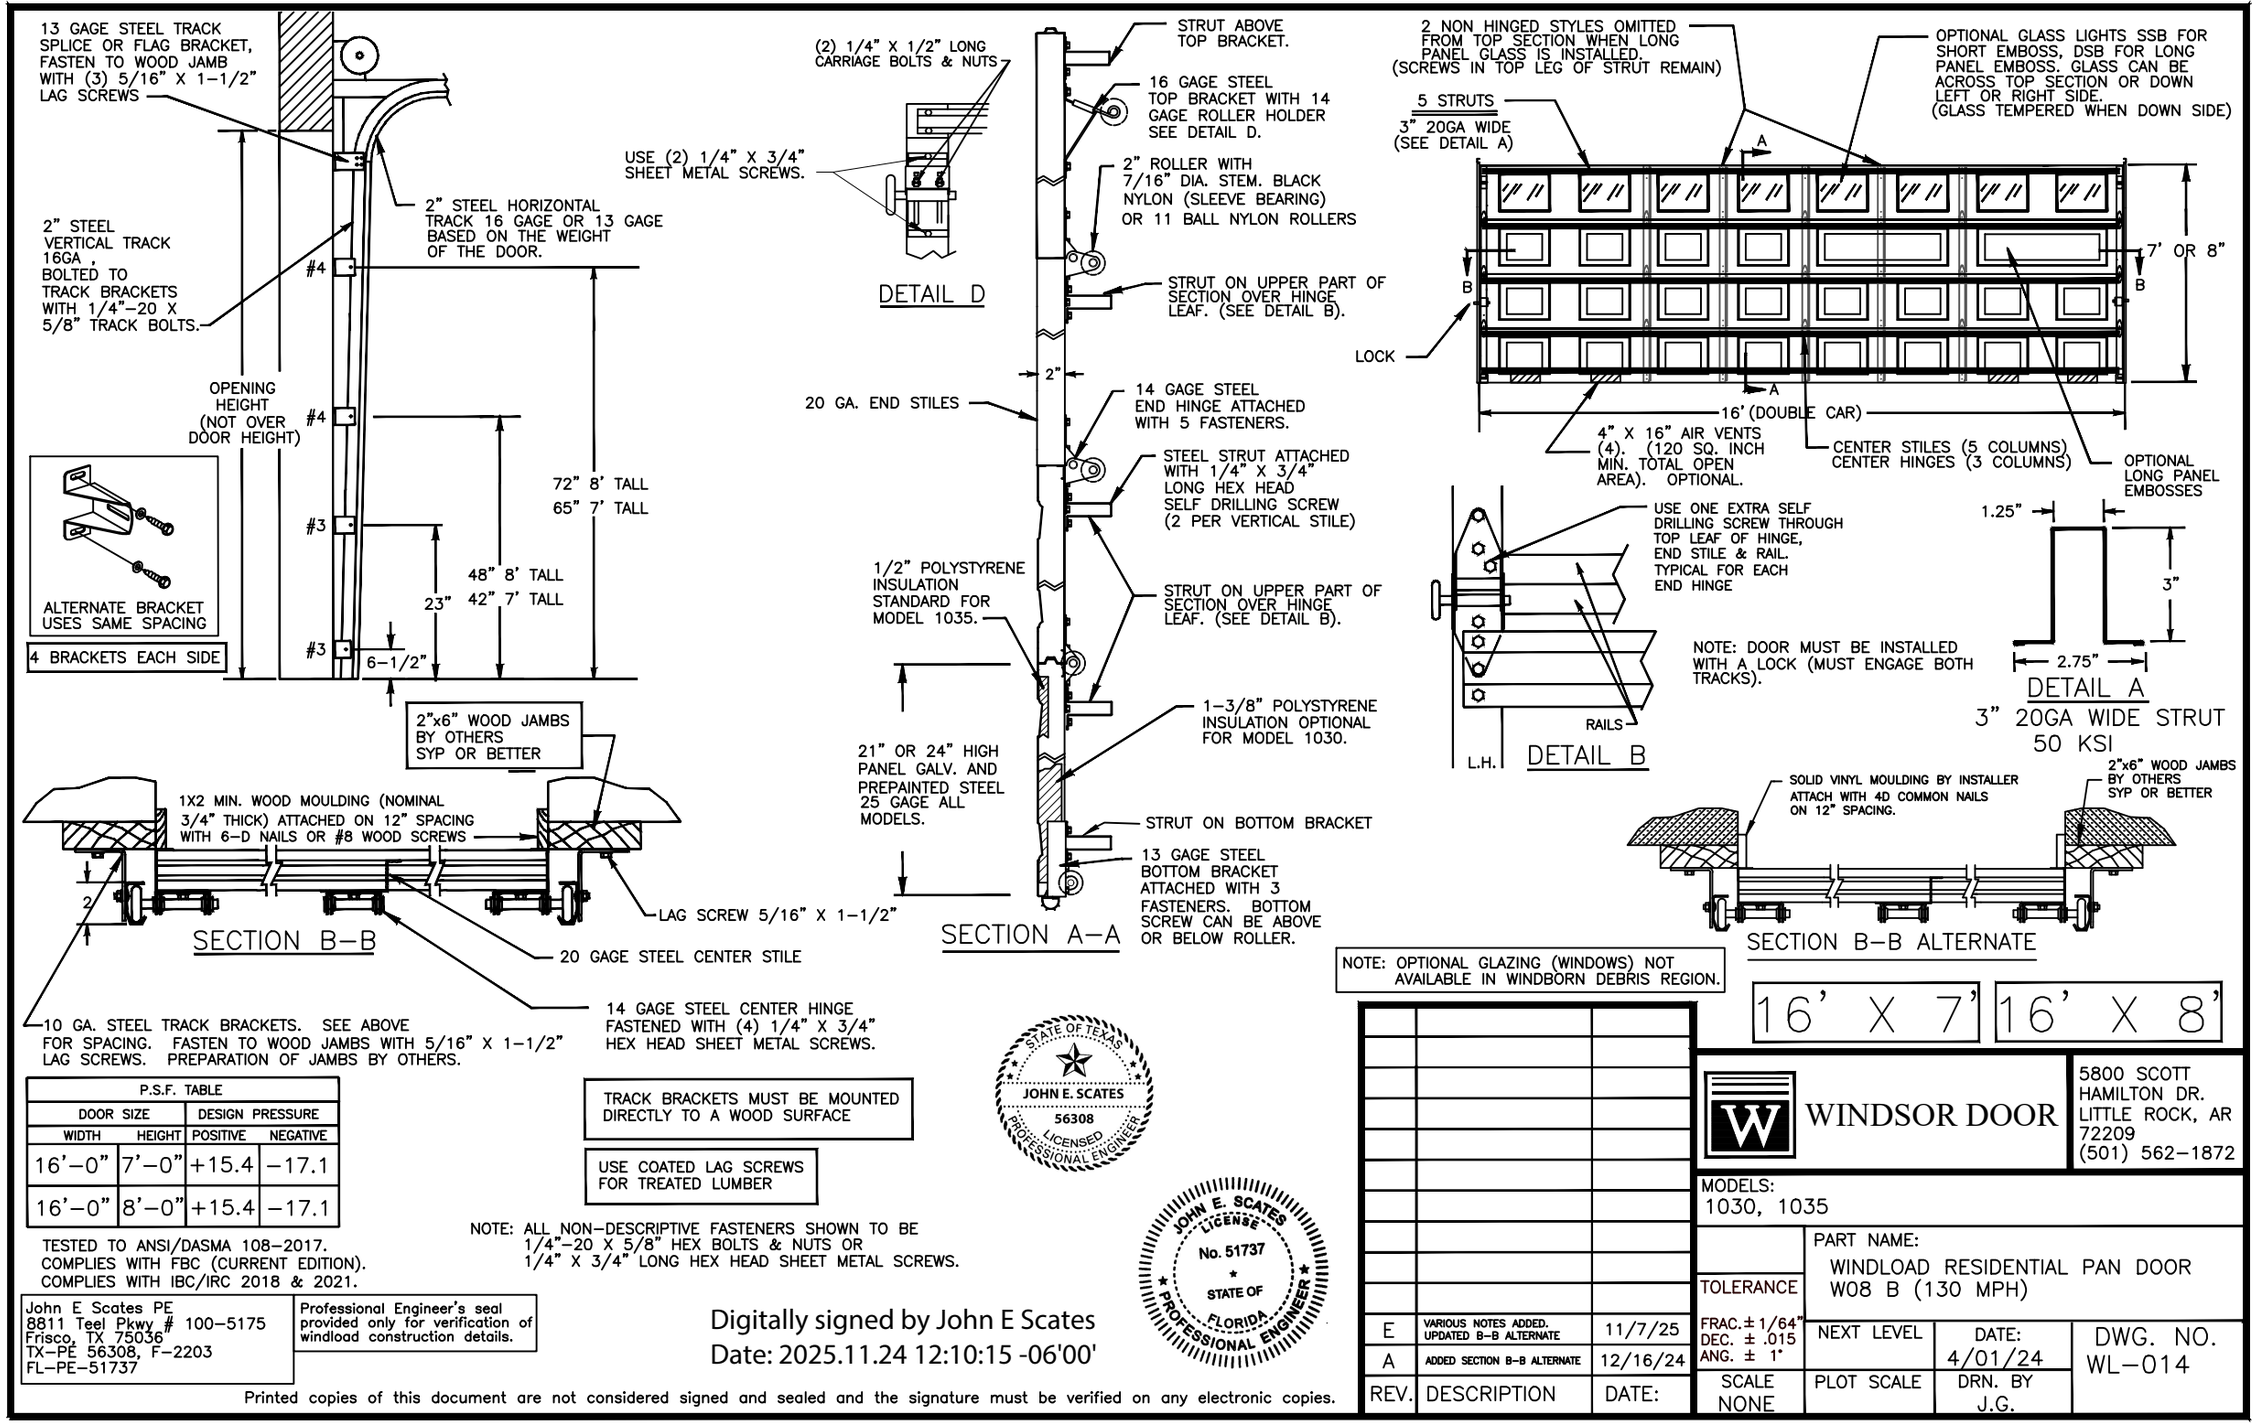


P.S.F. TABLE			
DOOR SIZE		DESIGN PRESSURE	
WIDTH	HEIGHT	POSITIVE	NEGATIVE
16'-0"	7'-0"	+15.4	-17.1
16'-0"	8'-0"	+15.4	-17.1

TESTED TO ANSI/DASMA 108-2017.
COMPLIES WITH FBC (CURRENT EDITION).
COMPLIES WITH IBC/IRC 2018 & 2021.

TRACK BRACKETS MUST BE MOUNTED DIRECTLY TO A WOOD SURFACE

USE COATED LAG SCREWS FOR TREATED LUMBER

NOTE: ALL NON-DESCRIPTIVE FASTENERS SHOWN TO BE 1/4"-20 X 5/8" HEX BOLTS & NUTS OR 1/4" X 3/4" LONG HEX HEAD SHEET METAL SCREWS.

NOTE: OPTIONAL GLAZING (WINDOWS) NOT AVAILABLE IN WINDBORN DEBRIS REGION.

16' X 7' | 16' X 8'

John E Scates PE
8811 Teel Pkwy # 100-5175
Frisco, TX 75036
TX-PE 56308, F-2203
FL-PE-51737

Professional Engineer's seal provided only for verification of windload construction details.

Digitally signed by John E Scates
Date: 2025.11.24 12:10:15 -06'00'

Printed copies of this document are not considered signed and sealed and the signature must be verified on any electronic copies.

REV.	DESCRIPTION	DATE:
E	VARIOUS NOTES ADDED. UPDATED B-B ALTERNATE	11/7/25
A	ADDED SECTION B-B ALTERNATE	12/16/24

WINDSOR DOOR
5800 SCOTT HAMILTON DR.
LITTLE ROCK, AR 72209
(501) 562-1872

MODELS: 1030, 1035

PART NAME: WINDLOAD RESIDENTIAL PAN DOOR W08 B (130 MPH)

TOLERANCE	NEXT LEVEL	DATE:	DWG. NO.
FRAC. ± 1/64" DEC. ± .015 ANG. ± 1°		4/01/24	WL-014
SCALE NONE	PLOT SCALE	DRN. BY J.G.	