
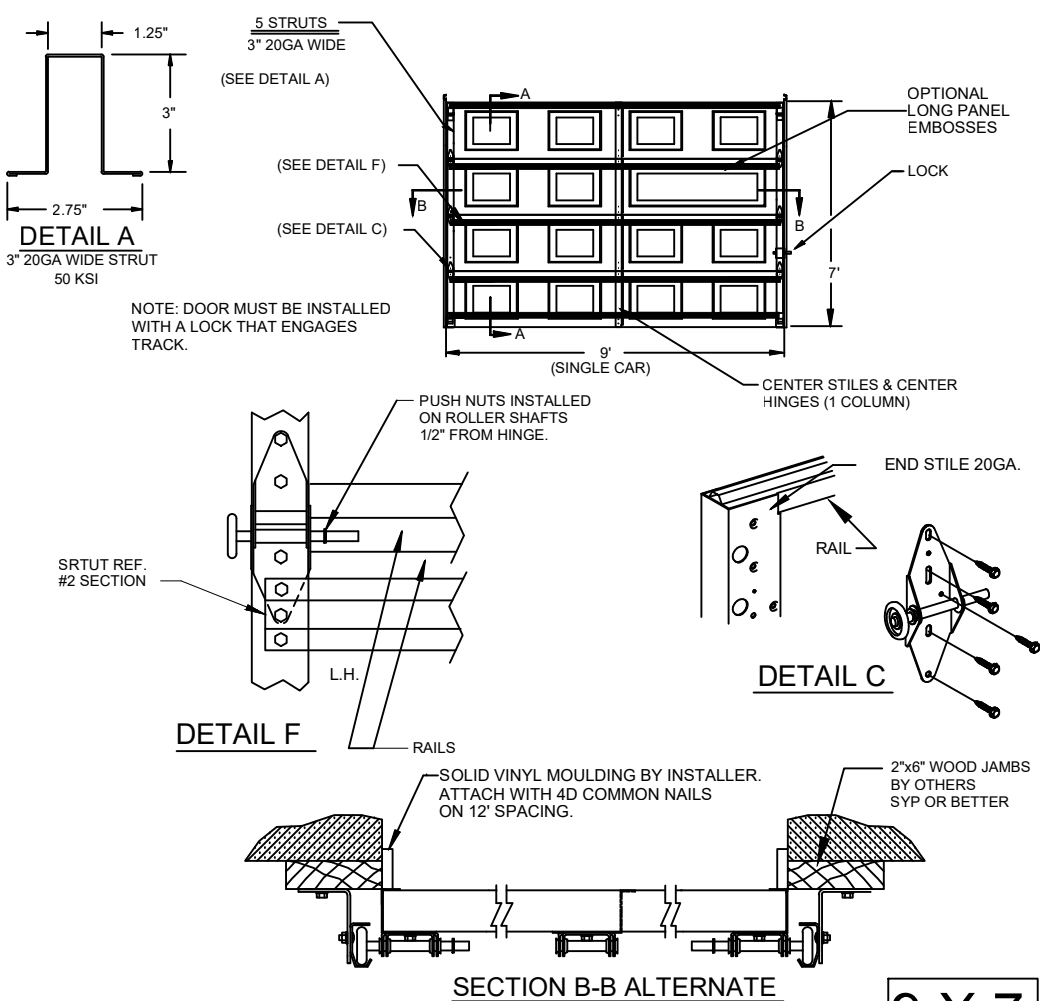


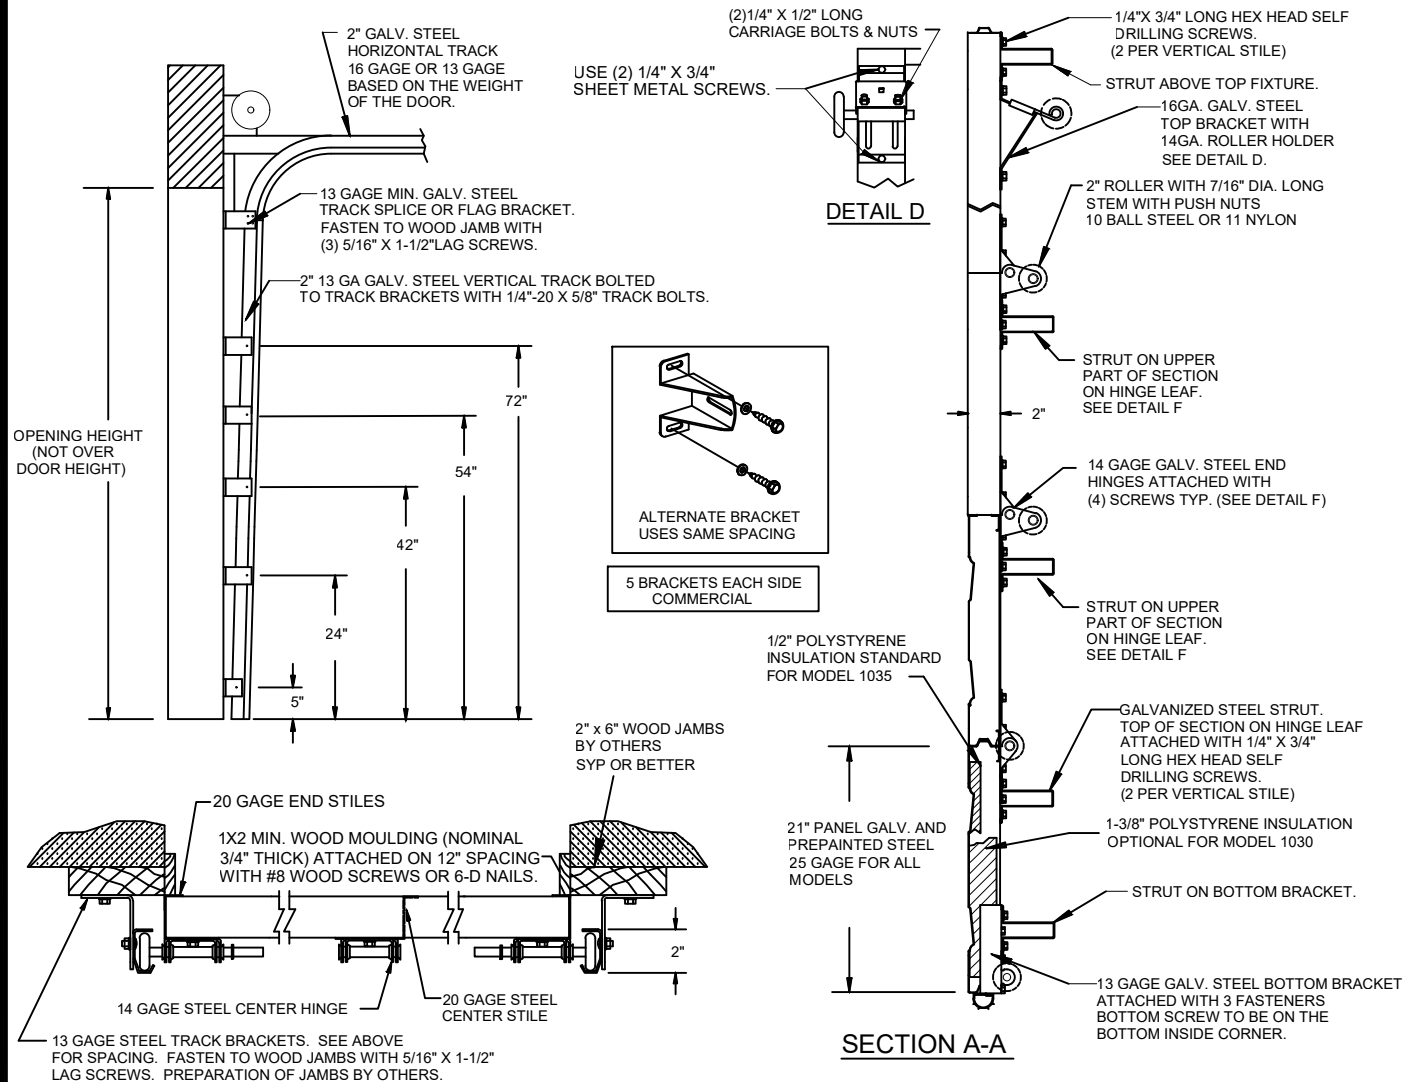



DOOR SIZE		P.S.F. TABLE	
		DESIGN PRESSURE	
WIDTH	HEIGHT	POSITIVE	NEGATIVE
9'-0"	7'-0"	+34.0	-38.5

DOORS SHOWN ON THIS DRAWING HAVE BEEN DEMONSTRATED TO WITHSTAND THE PRESSURES LISTED IN THE TABLE ABOVE VIA TESTING TO DASMA 108.
COMPLIES WITH FBC (CURRENT EDITION). COMPLIES WITH IBC/IRC 2018 & 2021.
DETERMINATION OF SUITABILITY FOR SPECIFIC SITES IS THE RESPONSIBILITY OF OTHERS.

John E Scates PE
8811 Teel Pkwy # 100-5175
Frisco, TX 75036
TX-PE 56308, F-2203
FL-PE-51737

Professional Engineer's seal
provided only for verification of
windload construction details.

Printed copies of this document are not considered signed and sealed and the signature must be verified on any electronic copies.

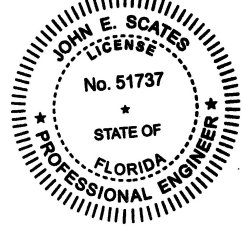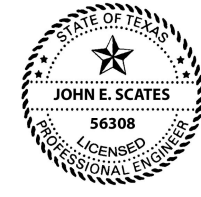

Digitally signed by John E Scates
Date: 2025.11.23 20:09:33 -06'00'

NOTE: GLAZING DOES NOT SATISFY IMPACT
DEBRIS REQUIREMENTS IN FBC

REV.	E.C.N.	DATE	APPROV.
E	Various notes added	11/7/25	JG
C	Various	04/09/25	JG
A	Added section B-B Alternate	12/13/24	RLB

**WINDSOR DOOR**

5800 SCOTT
HAMILTON DR.
LITTLE ROCK, AR
72209
(501) 562-1872

MODELS:
1030, 1035

PART NAME:
WINDLOAD RESIDENTIAL PAN DOOR
W4 C

NEXT LEVEL
PLOT SCALE

DATE:
10/4/24
DRN. BY
J.G.

DWG. NO.
WL-036
SHEET 1 OF 1