



TYPICAL ANCHORS
SEE ELEV.
FOR SPACING

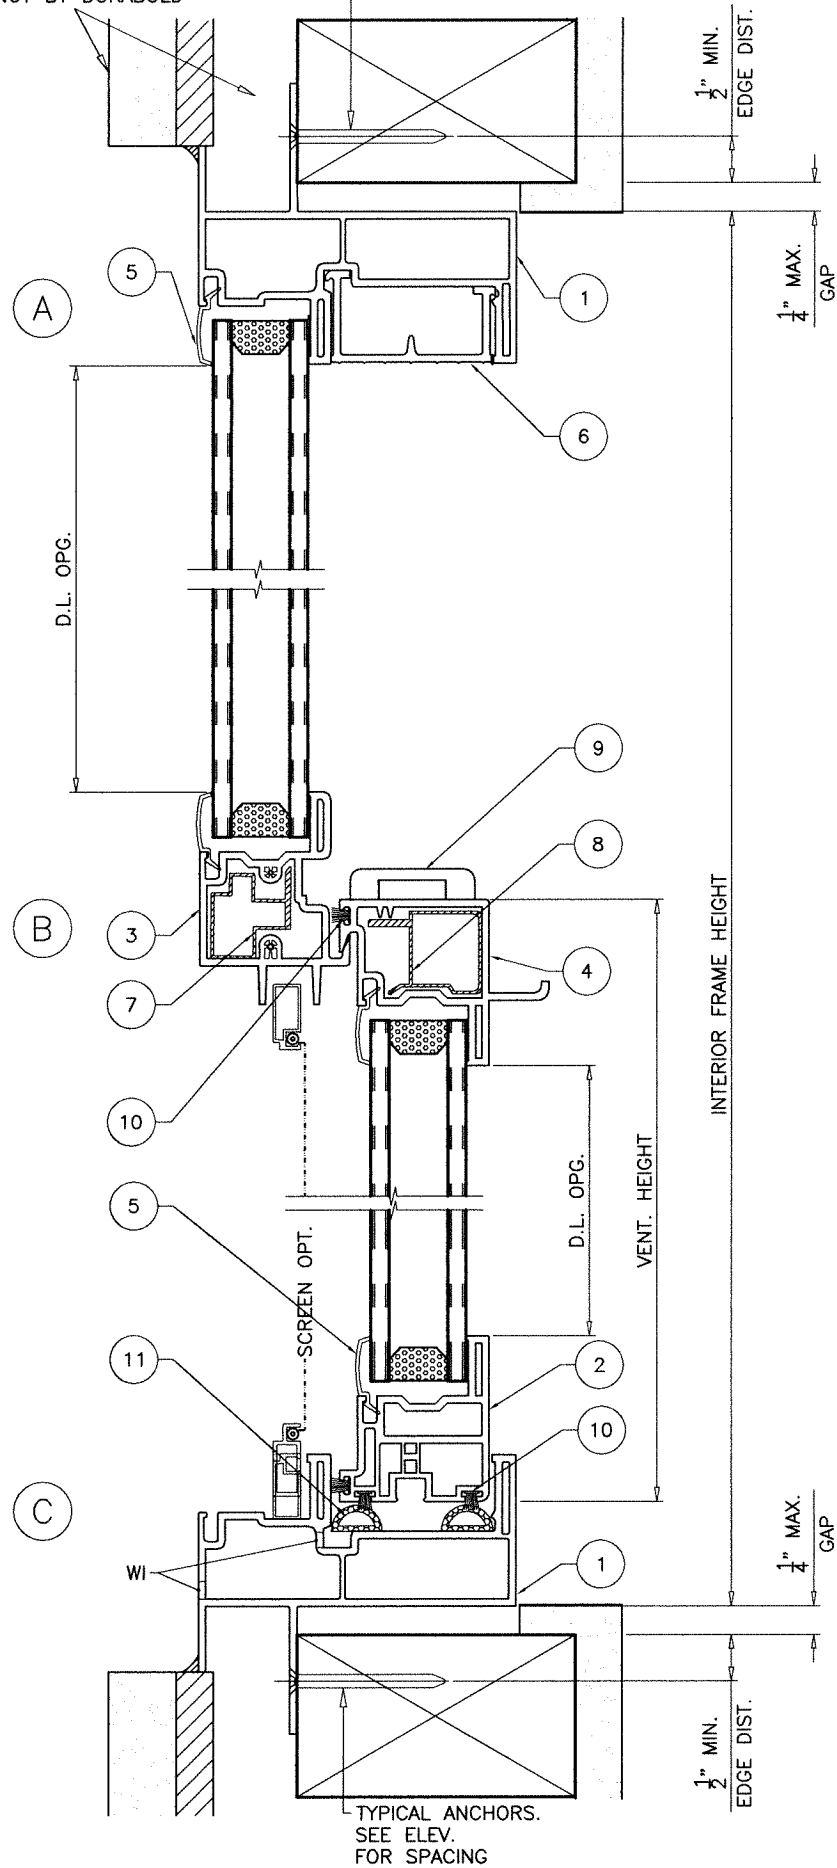

#8 SMS (GRADE 2 CRS)

WEEPHOLES:

W1 = 3/16" X 1 1/4" WEEP SLOTS AT 8" FROM EACH END.

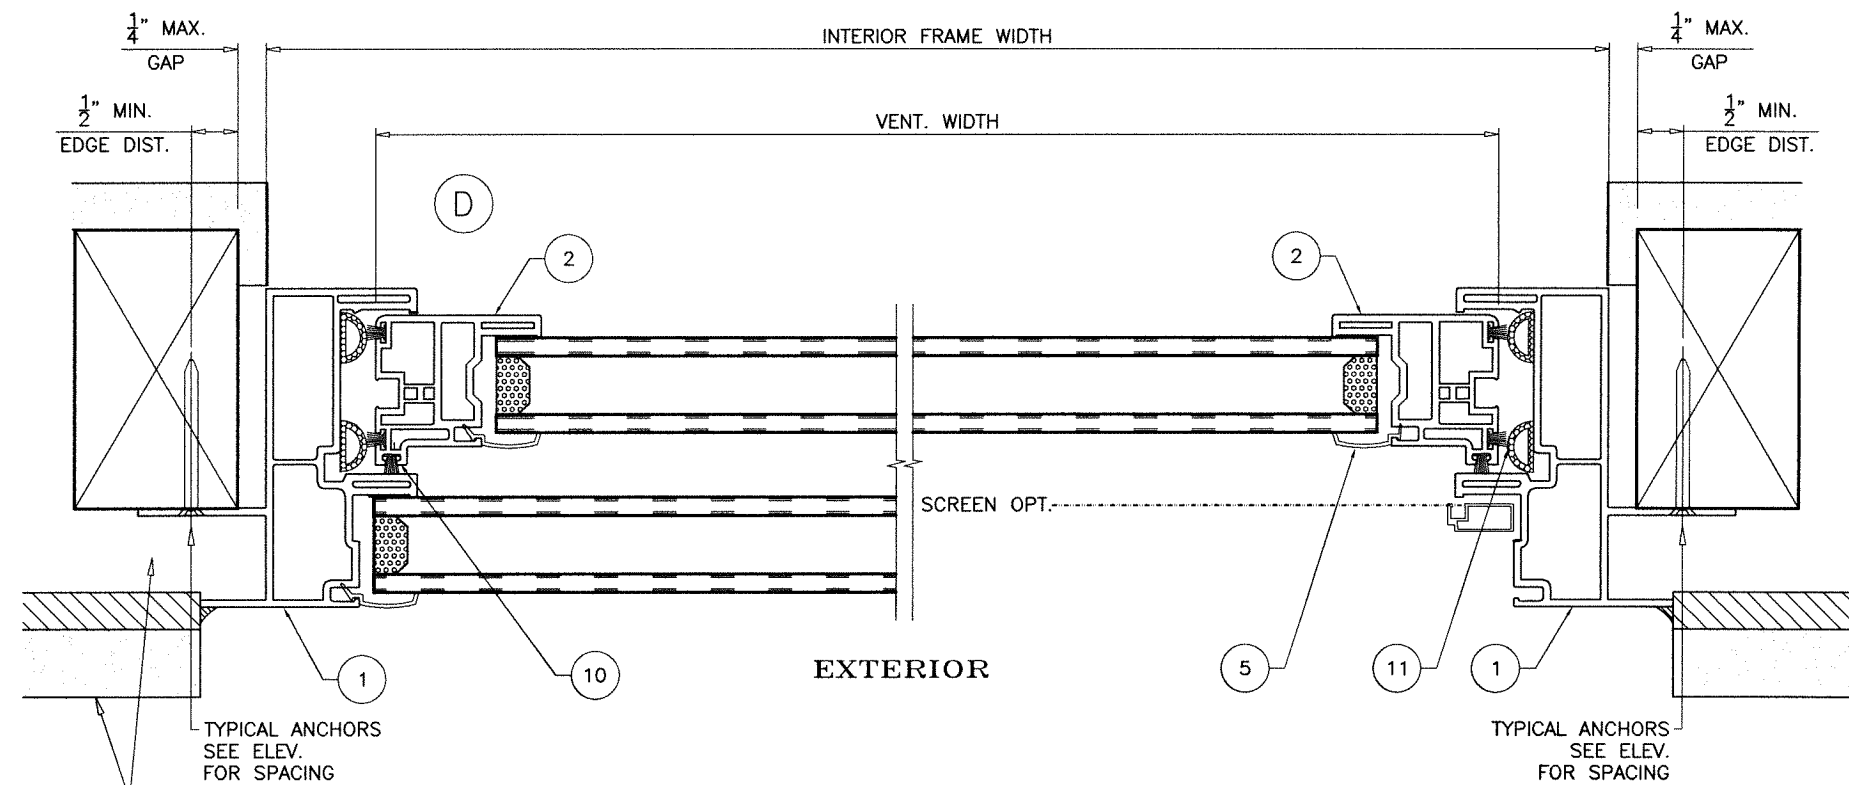

ILLUSTRATIVE DTLS. ONLY
EXT. OR INT. FINISHES
NOT BY DURABOLD

FIN FRAMES

FL #47066



Sealed: 10/16/2024

af c

AL-FAROOQ CORPORATION
ENGINEERS & PRODUCT DEVELOPMENT
9360 SUNSET DRIVE, SUITE 220
MIAMI, FLORIDA 33173
TEL. (305) 264-8100 FAX. (305) 262-6978
(C.A.N. 3538)

W1 VINYL 87 - VINYL SINGLE HUNG WINDOW (N.I.)

YOUNG CORPORATION OF AMERICA dba DURALBOLD
4261 Communications Dr.
CA 90007

Norcross, GA 30093
Phone: 626-673-8987

Phone: 626-673-8987

no date	by description
---------	----------------

date: 10-03-24

scale: 1-1 1/2" = 1'-0"









chk. by:

chk. by:



drawing no.

24-68F


sheet 2 of 3

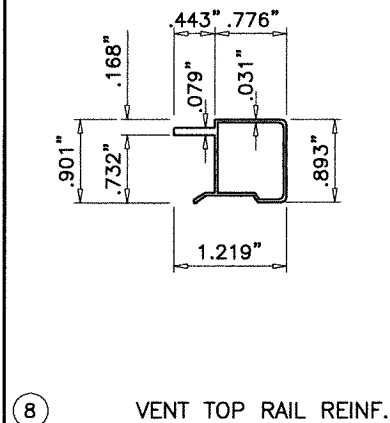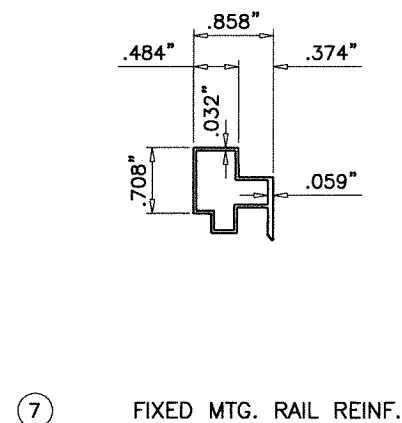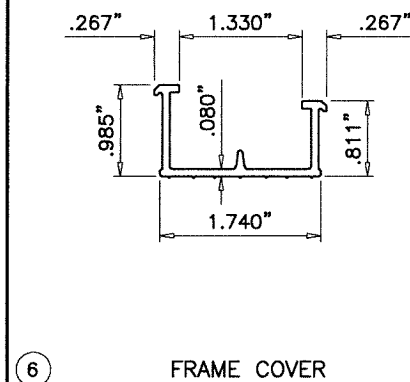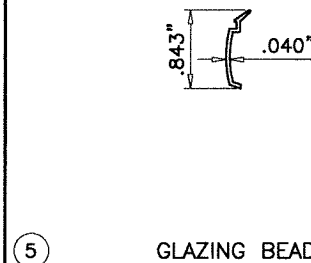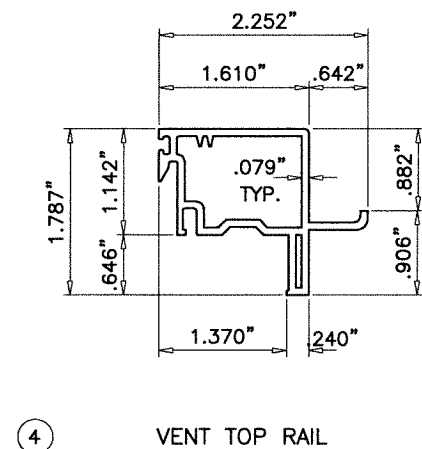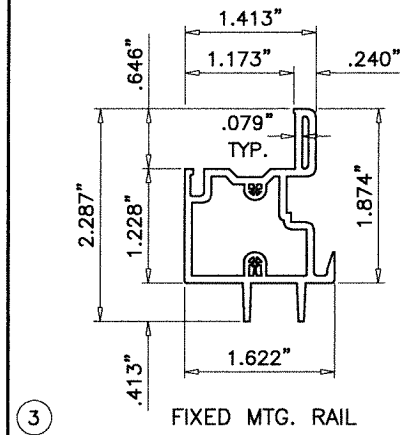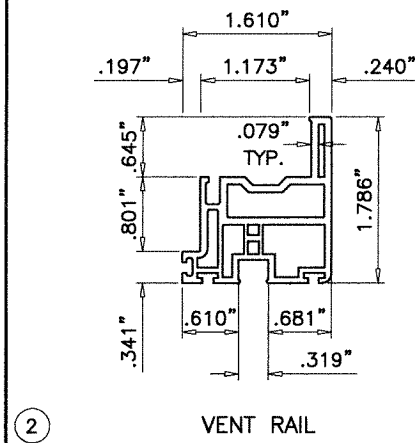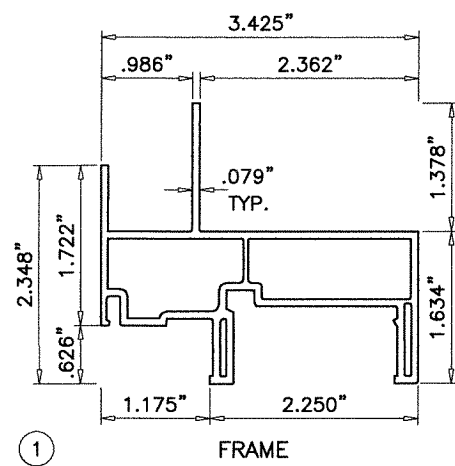

ITEM	PART #	QUANTITY	DESCRIPTION	MATERIAL	MANF./SUPPLIER/REMARKS
1	—	1	FRAME	PVC	—
2	—	3/VENT	VENT RAIL	PVC	—
3	—	1	FIXED MTG. RAIL (MULLION AS PER MANUF)	PVC	—
4	—	1/VENT	VENT TOP RAIL	PVC	—
5	—	AS REQD.	GLAZING BEAD	PVC	—
6	—	AS REQD.	FRAME COVER	PVC	—
7	—	AS REQD.	FIXED MTG. RAIL REINFORCING	6063-T5	—
8	—	AS REQD.	VENT TOP RAIL REINFORCING	6063-T5	—
9	—	2/VENT	CRESCENT LOCK AT VENT TOP RAIL	—	—
10	—	AS REQD.	FIN SEAL W'STRIPPING (.197 X .157)	—	—
11	—	AS REQD.	BULB W'STRIPPING	—	—

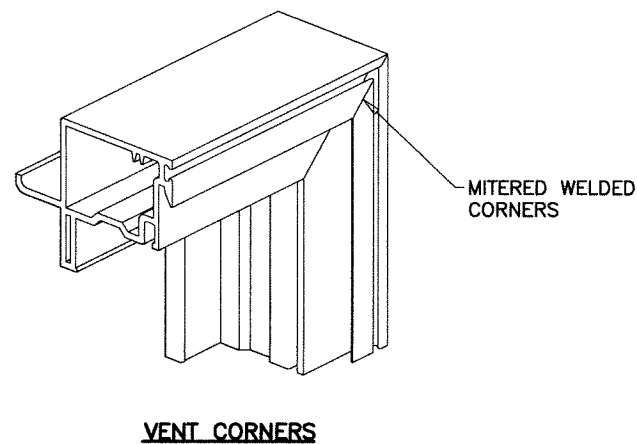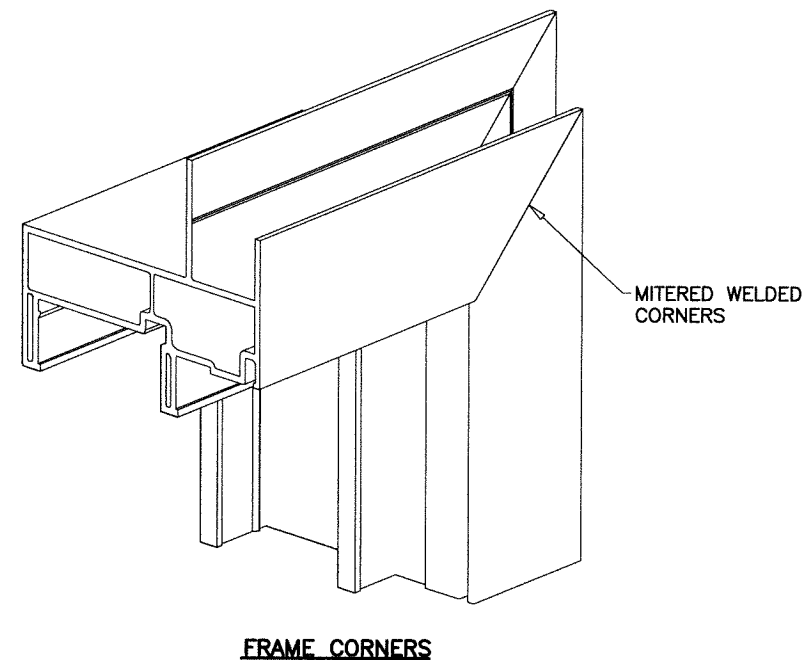

Sealed: 10/16/2024

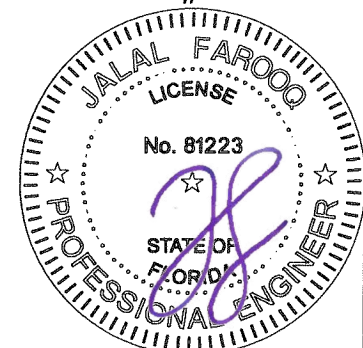

W1 VINYL 87 - VINYL SINGLE HUNG WINDOW (N.I.)
YOUNG CORPORATION OF AMERICA dba DURALBOLD
4261 Communications Dr.
Norcross, GA 30093
Phone: 626-673-8987

AL-FAROOQ CORPORATION
ENGINEERS & PRODUCT DEVELOPMENT
9360 SUNSET DRIVE, SUITE 220
MIAMI, FLORIDA 33173 (C.A.N. 3538)
TEL (305) 264-8100 FAX (305) 262-6978

date: 10-03-24		revisions:	
scale:	no	date	by description
dr. by: Cindy R.			
chk. by:			
drawing no.			
24-68F			
sheet 3 of 3			