

NOVATECH PATIO DOORS ONTARIO, INC.


KENT VICTORIAN SLIDING DOOR

(NON-HVHZ)(NON-IMPACT)

GENERAL NOTES:

- THE PRODUCT SHOWN HEREIN IS DESIGNED AND MANUFACTURED TO COMPLY WITH THE CURRENT FLORIDA BUILDING CODE (FBC), **EXCLUDING** HVHZ AND HAS BEEN EVALUATED ACCORDING TO THE FOLLOWING:
 - AAMA/WDMA/CSA 101/I.S.2/A440-17
- ADEQUACY OF THE EXISTING STRUCTURAL CONCRETE/MASONRY, 2X AND METAL STUD FRAMING AS A MAIN WIND FORCE RESISTING SYSTEM CAPABLE OF WITHSTANDING AND TRANSFERRING APPLIED PRODUCT LOADS TO THE FOUNDATION IS THE RESPONSIBILITY OF THE ENGINEER OR ARCHITECT OF RECORD FOR THE PROJECT OF INSTALLATION.
- 1X AND 2X BUCKS (WHEN USED) SHALL BE DESIGNED AND ANCHORED TO PROPERLY TRANSFER ALL LOADS TO THE STRUCTURE. BUCK DESIGN AND INSTALLATION IS THE RESPONSIBILITY OF THE ENGINEER OR ARCHITECT OF RECORD FOR THE PROJECT OF INSTALLATION.
- THE INSTALLATION DETAILS DESCRIBED HEREIN ARE GENERIC AND MAY NOT REFLECT ACTUAL CONDITIONS FOR A SPECIFIC SITE. IF SITE CONDITIONS CAUSE INSTALLATION TO DEVIATE FROM THE REQUIREMENTS DETAILED HEREIN, A LICENSED ENGINEER OR ARCHITECT SHALL PREPARE SITE SPECIFIC DOCUMENTS FOR USE WITH THIS DOCUMENT.
- APPROVED IMPACT PROTECTIVE SYSTEM **IS REQUIRED** TO PROTECT THIS PRODUCT IN AREAS REQUIRING IMPACT RESISTANCE.
- FRAME MATERIAL: RIGID PVC
- GLASS SHALL MEET THE REQUIREMENTS OF ASTM E1300. SEE GLAZING DETAILS ON SHEET 1.

8. DESIGNATIONS "X", "O" STAND FOR THE FOLLOWING:
X: OPERABLE PANEL
O: FIXED PANEL

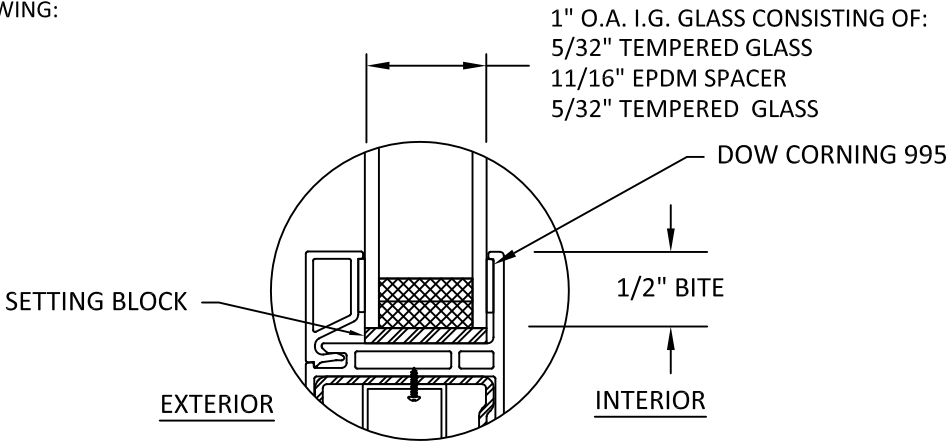

GLAZING DETAIL

TABLE OF CONTENTS	
SHEET	SHEET DESCRIPTION
1	GENERAL NOTES AND GLAZING DETAILS
2	ELEVATION AND ANCHOR LAYOUT
3	VERTICAL SECTIONS
4	HORIZONTAL SECTIONS
5	ANCHOR DETAILS, ANCHOR SCHEDULE AND INSTALLATION NOTES

DESIGN PRESSURE TABLE			
CONFIGURATION	SIZE	DESIGN PRESSURE	MISSILE IMPACT RATING
OX	95.5" X 95.5"	+50/ -50 PSF	NON- IMPACT

GLAZING NOTES:

- GLASS TYPE & THICKNESS COMPLIES WITH ASTM E1300 REQUIREMENTS AS WELL AS APPLICABLE SAFETY GLAZING REQUIREMENTS PER THE FBC.
- SETTING BLOCKS TO BE LOCATED AT 1/4 SPAN LENGTH FOR GLASS WIDER THAN 36" AS PER FBC CHAPTER 24.
- SETTING BLOCK DUROMETER HARDNESS OF 70-90 (SHORE A) AS REFERENCED IN FBC CHAPTER 24.
- GLASS TYPE COMPLIES WITH APPLICABLE GLAZING REQUIREMENTS PER CHAPTER 24 OF THE FBC
- DESIGN PRESSURES MAY NOT EXCEED MAX VALUES IN DESIGN PRESSURE TABLES ON SHEET 1.

Novatech®

NOVATECH PATIO DOORS ONTARIO, INC.
500 ZENWAY BLVD,
WOODBIDGE, ON L4H 0S7, CANADA
PH: (416) 986-4004 FX: (905) 851-5522 ext 351

TITLE:
KENT VICTORIAN SLIDING DOOR
(NON-HVHZ)(NON-IMPACT)

GENERAL NOTES AND GLAZING DETAILS

PREPARED BY:
BUILDING DROPS, INC.
1900 NE MIAMI COURT, STE. 2-15
MIAMI, FL 33132
PH: (954)399-8478
FAX: (954)744-4738
WEB: www.buildingdrops.com

REMARKS	BY	DATE

THE INSTALLATION DETAILS DESCRIBED HEREIN ARE GENERIC AND MAY NOT REFLECT ACTUAL CONDITIONS FOR A SPECIFIC SITE. IF SITE CONDITIONS CAUSE INSTALLATION TO DEVIATE FROM THE REQUIREMENTS DETAILED HEREIN, A LICENSED ENGINEER OR ARCHITECT SHALL PREPARE SITE SPECIFIC DOCUMENTS FOR USE WITH THIS DOCUMENT.

Digitally signed by Hermes F. Norero, P.E.
Reason: I am approving this document
Date: 2024.11.15 17:38:21 -05'00'

HERMES F. NORERO, P.E.
FLORIDA PROFESSIONAL ENGINEER
BUILDING DROPS, INC.
1900 NE MIAMI CT, SUITE 2-15
MIAMI, FL 33132
FBPE CERT. OF AUTHORIZATION No. 29578

FL47119

DATE: 08.30.24

DWG. BY: DI CHK. BY: HFN


SCALE: NTS

DWG. #: NVT002


SHEET 1

OF 5

c:\users\dylanwata\building drops, inc\building drops landing - common\projects\sunview patio doors ltd\fbc-21-0507.1 - fbc submittal - kent victorian sliding door.dwg\nvt002.dwg 11/15/2024 1:58 PM

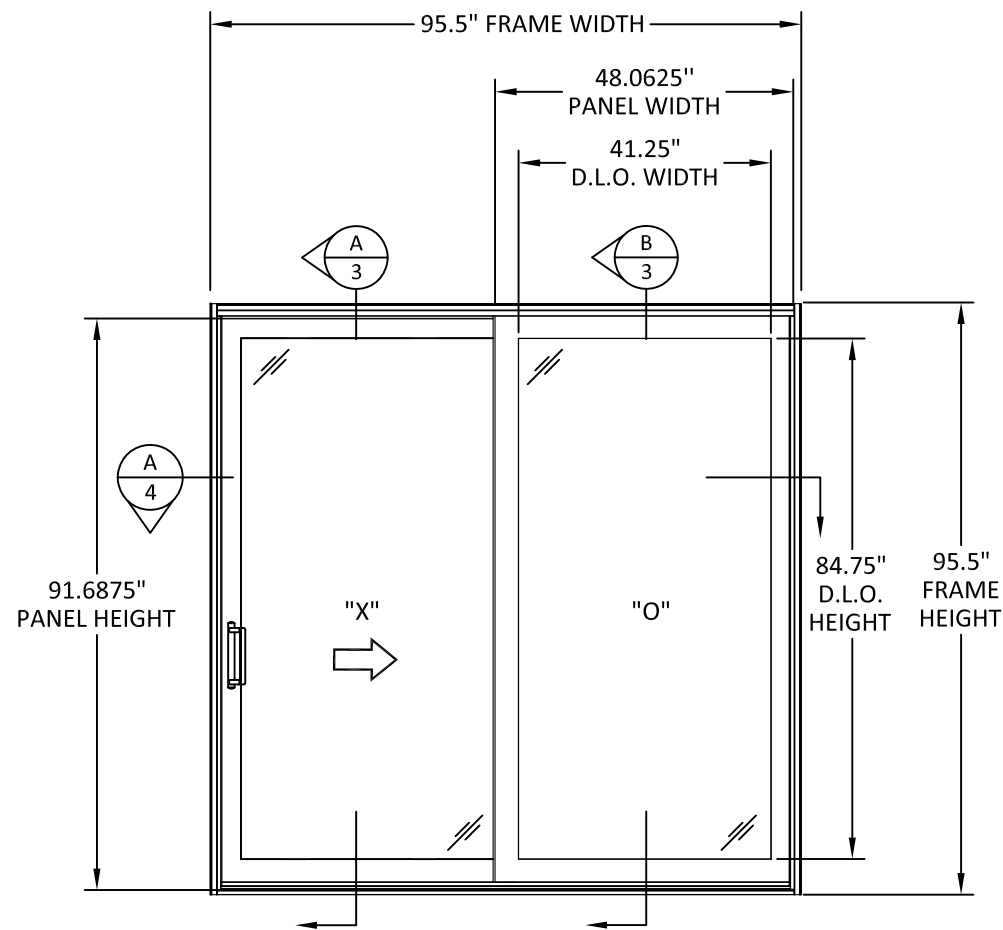


ELEVATION
SLIDING DOOR

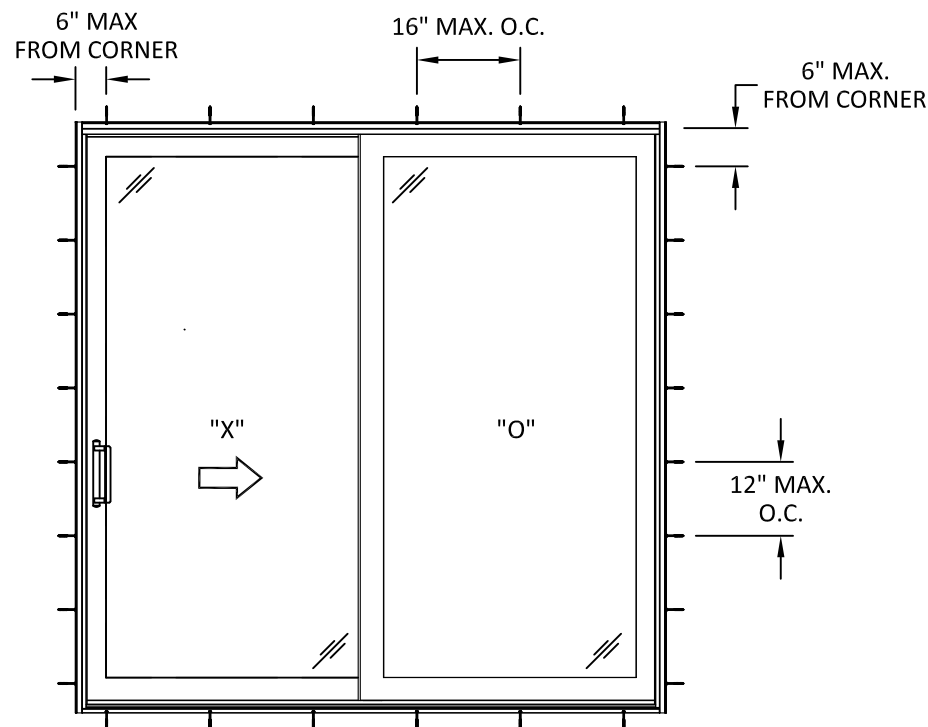

ANCHOR LAYOUT
SLIDING DOOR
THROUGH FRAME

QUALIFIED CONFIGURATIONS

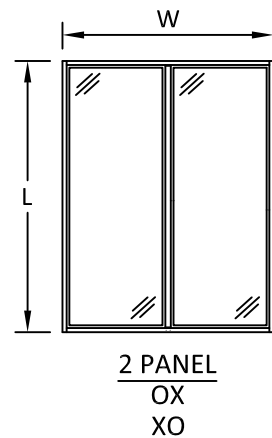

NOTE:

FOR MORE ANCHOR INFORMATION (INSTALLATION TYPE, SPACING, QUANTITY, ANCHOR TYPE, QUALIFIED SUBSTRATES) SEE SHEET 5.



NOVATECH PATIO DOORS ONTARIO, INC.
500 ZENWAY BLVD,
WOODBIDGE, ON L4H 0S7, CANADA
PH: (416) 986-4004 FX: (905) 851-5522 ext 351

TITLE:
KENT VICTORIAN SLIDING DOOR
(NON-HVHZ)/(NON-IMPACT)

ELEVATION AND ANCHOR LAYOUT

PREPARED BY:


BUILDING DROPS, INC.

1900 NE MIAMI COURT, STE. 2-15
MIAMI, FL 33132
PH: (954)399-8478
FAX: (954)744-4738
WEB: www.buildingdrops.com



REMARKS	BY	DATE

THE INSTALLATION DETAILS DESCRIBED HEREIN ARE GENERIC AND MAY NOT REFLECT ACTUAL CONDITIONS FOR A SPECIFIC SITE. IF SITE CONDITIONS CAUSE INSTALLATION TO DEVIATE FROM THE REQUIREMENTS DETAILED HEREIN, A LICENSED ENGINEER OR ARCHITECT SHALL PREPARE SITE SPECIFIC DOCUMENTS FOR USE WITH THIS DOCUMENT.

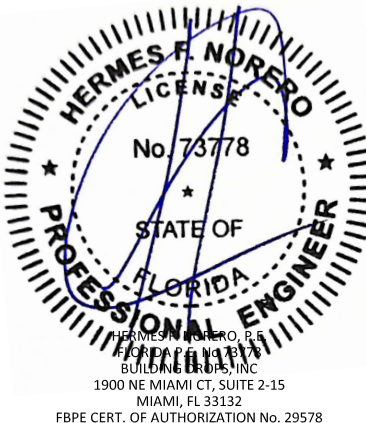

FL47119

DATE: **08.30.24**

DWG. BY:
DI

CHK. BY:
HFN

SCALE: **NTS**


DWG. #: **NVT002**

SHEET


2

OF 5

c:\users\dylanwata\building drops, inc\building drops landing - common\projects\sunview patio doors ltd\fbcc-21-0507.1 - fbc submittal - kent victorian sliding door - kent sliding door, windsor sliding door\dwgs\vnvt002.dwg 11/15/2024 1:58 PM

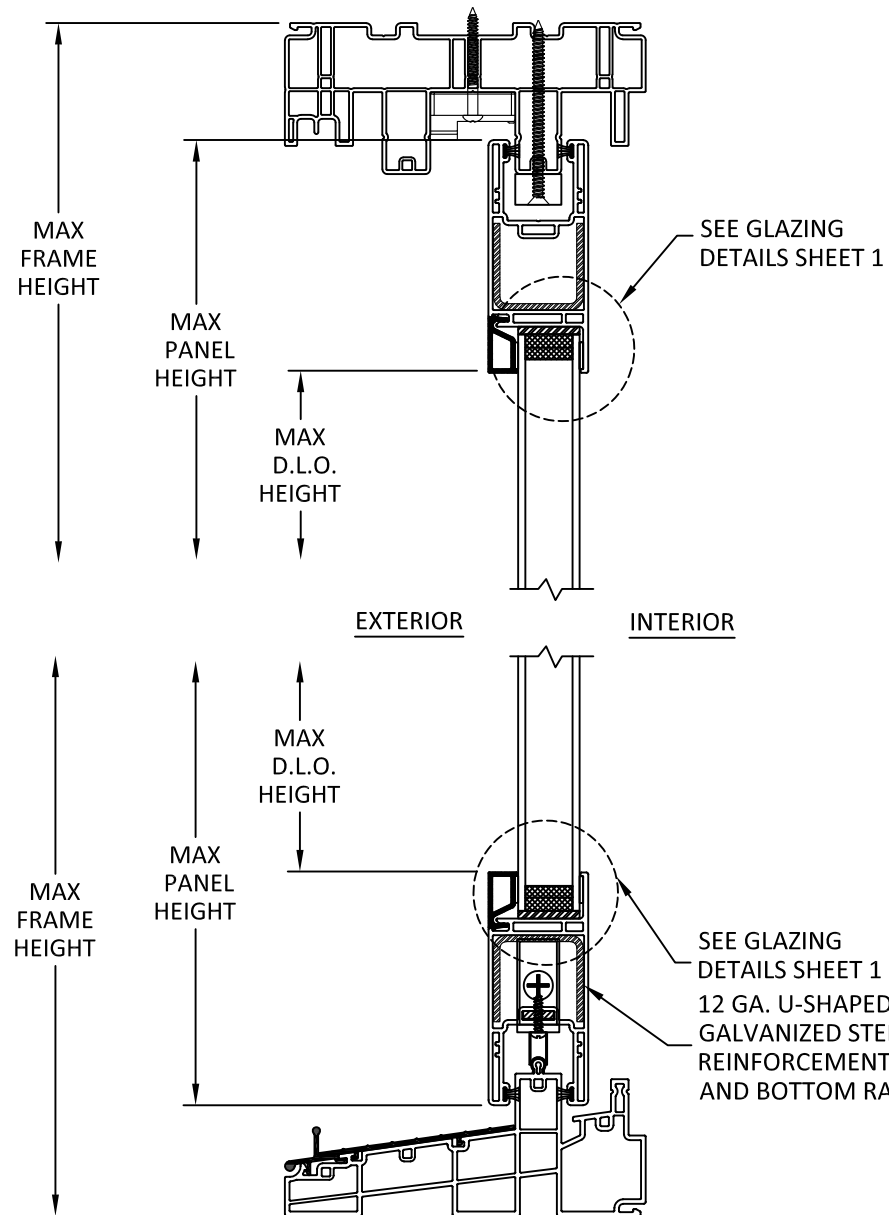

A
3 **VERTICAL SECTION**
OPERABLE PANEL

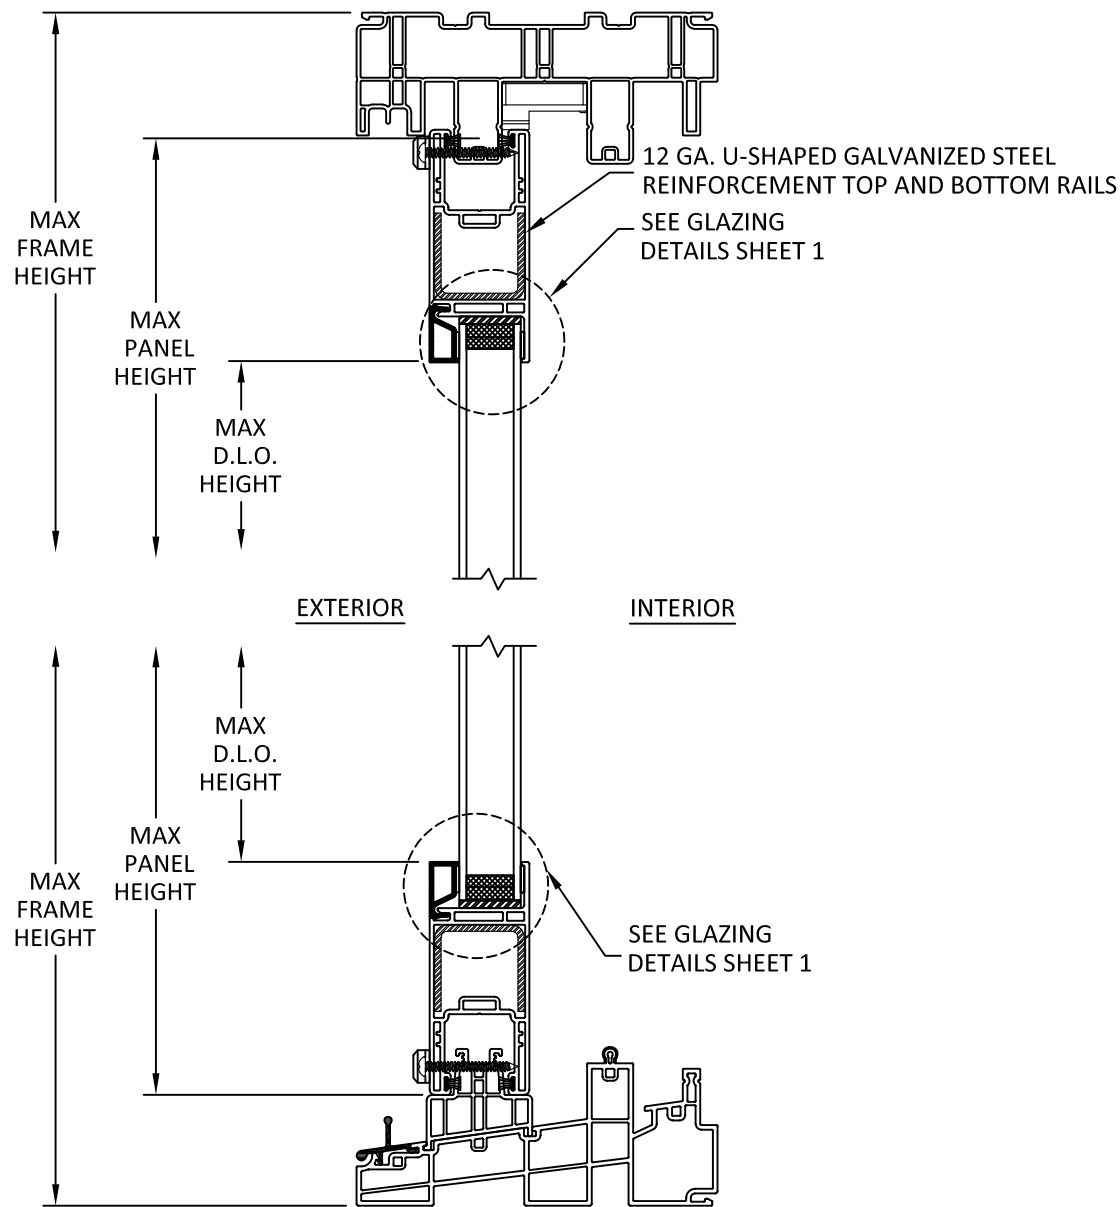

B
3 **VERTICAL SECTION**
FIXED PANEL




NOVATECH PATIO DOORS ONTARIO, INC.
500 ZENWAY BLVD,
WOODBIDGE, ON L4H 0S7, CANADA
PH: (416) 986-4004 FX: (905) 851-5522 ext 351

TITLE:
KENT VICTORIAN SLIDING DOOR
(NON-HVHZ)/(NON-IMPACT)
VERTICAL SECTIONS

PREPARED BY:
BUILDING DROPS, INC.
1900 NE MIAMI COURT, STE. 2-15
MIAMI, FL 33132
PH: (954)399-8478
FAX: (954)744-4738
WEB: www.buildingdrops.com


REMARKS	BY	DATE

THE INSTALLATION DETAILS DESCRIBED HEREIN ARE GENERIC AND MAY NOT REFLECT ACTUAL CONDITIONS FOR A SPECIFIC SITE. IF SITE CONDITIONS CAUSE INSTALLATION TO DEVIATE FROM THE REQUIREMENTS DETAILED HEREIN, A LICENSED ENGINEER OR ARCHITECT SHALL PREPARE SITE SPECIFIC DOCUMENTS FOR USE WITH THIS DOCUMENT.

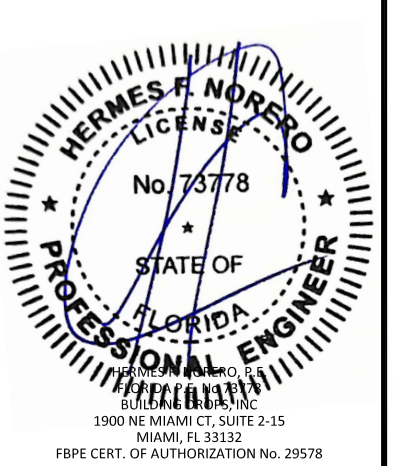

FL47119	
DATE: 08.30.24	
DWG. BY: DI	CHK. BY: HFN
SCALE: NTS	
DWG. #: NVT002	
SHEET	
3	
OF 5	

c:\users\dylanwata\building drops, inc\building drops landing - common\projects\sunview patio doors ltd\fbcc-21-0507.1 - fbc submittal - kent sliding door, windsor sliding door\dwgs\mnt002.dwg 11/15/2024 1:58 PM

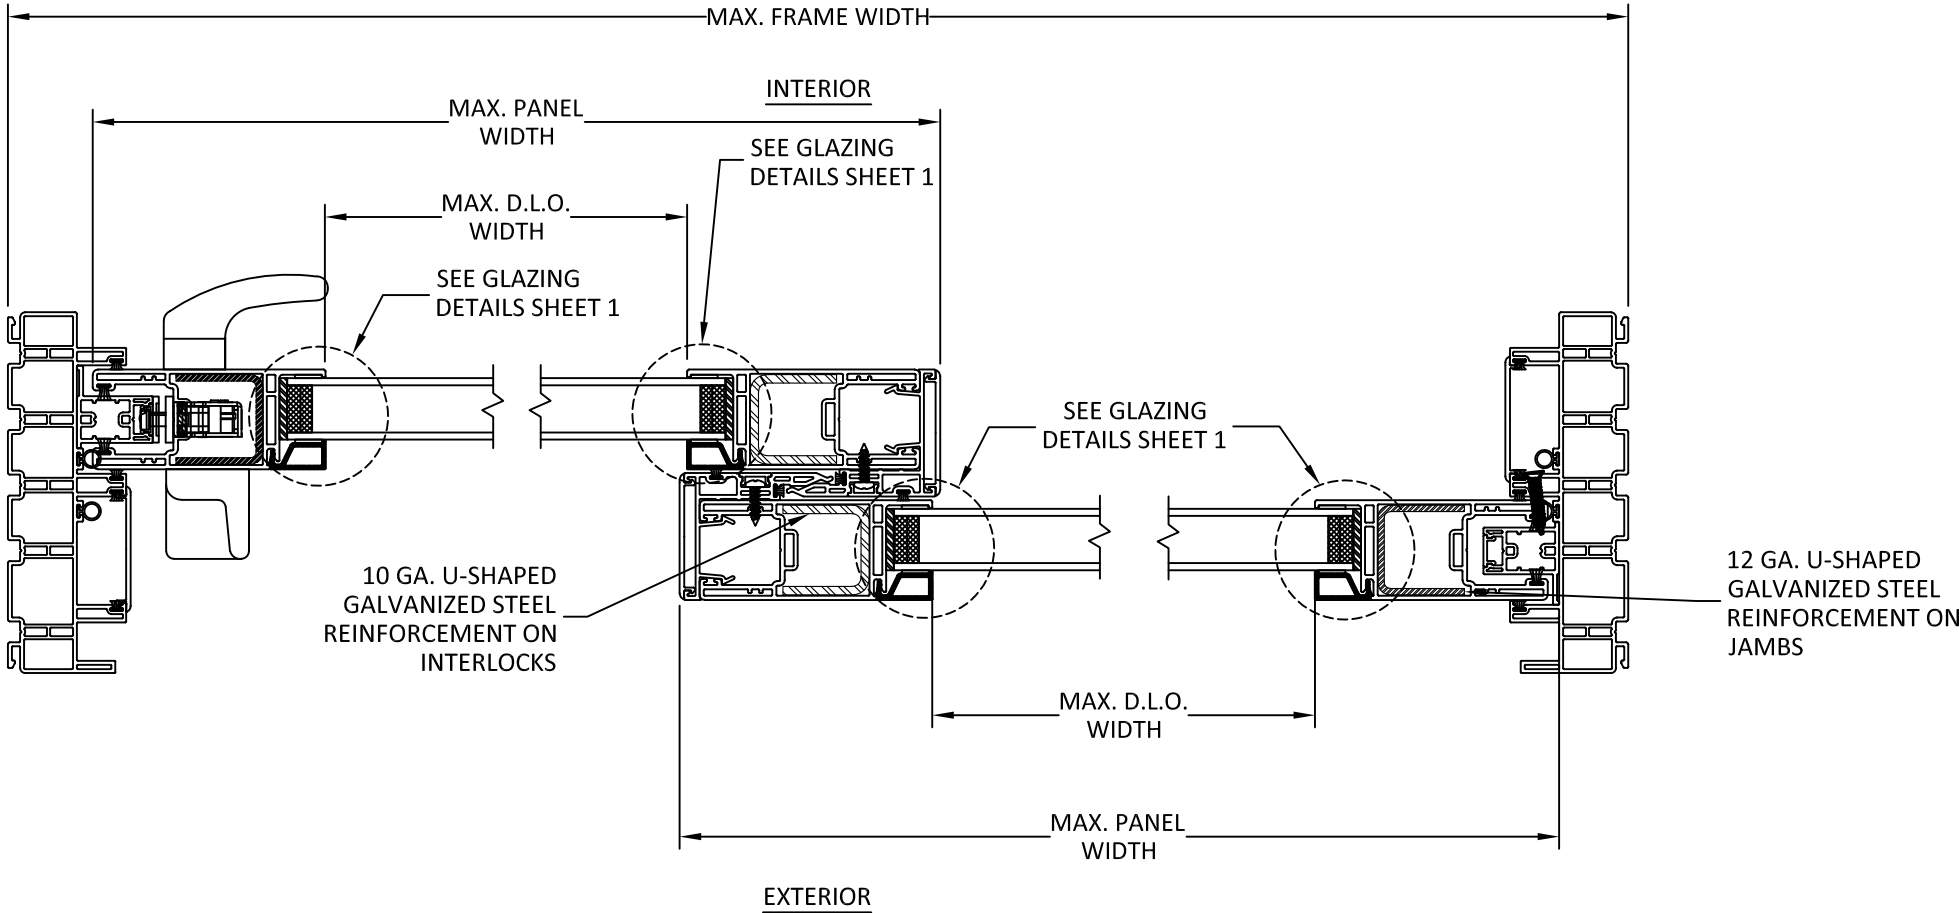

A
4

HORIZONTAL SECTION



NOVATECH PATIO DOORS ONTARIO, INC.
500 ZENWAY BLVD,
WOODBIDGE, ON L4H 0S7, CANADA
PH: (416) 986-4004 FX: (905) 851-5522 ext 351

TITLE:
**KENT VICTORIAN SLIDING DOOR
(NON-HVHZ)/(NON-IMPACT)**


HORIZONTAL SECTIONS

PREPARED BY:
BUILDING DROPS, INC.
1900 NE MIAMI COURT, STE. 2-15
MIAMI, FL 33132
PH: (954)399-8478
FAX: (954)744-4738
WEB: www.buildingdrops.com

B.D.
BUILDING DROPS

REMARKS	BY	DATE

THE INSTALLATION DETAILS DESCRIBED HEREIN ARE GENERIC AND MAY NOT REFLECT ACTUAL CONDITIONS FOR A SPECIFIC SITE. IF SITE CONDITIONS CAUSE INSTALLATION TO DEVIATE FROM THE REQUIREMENTS DETAILED HEREIN, A LICENSED ENGINEER OR ARCHITECT SHALL PREPARE SITE SPECIFIC DOCUMENTS FOR USE WITH THIS DOCUMENT.

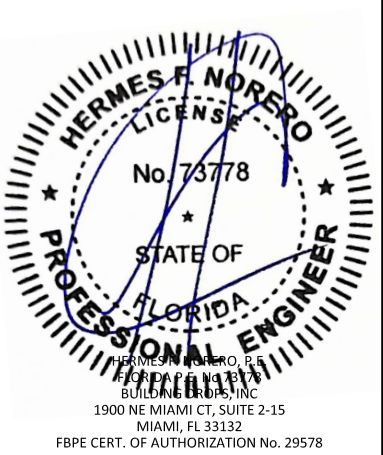

FL47119

DATE: **08.30.24**

DWG. BY: DI	CHK. BY: HFN
-----------------------	------------------------

SCALE: **NTS**


DWG. #: **NVT002**

SHEET


4

OF 5


c:\Users\dylanwata\building drops, inc\building drops landing - common\projects\sunview patio doors ltd\fbcc-21-0507.1 - fbc submittal - kent sliding door, windsor sliding door\dwgs\svnt002.dwg 11/15/2024 1:58 PM

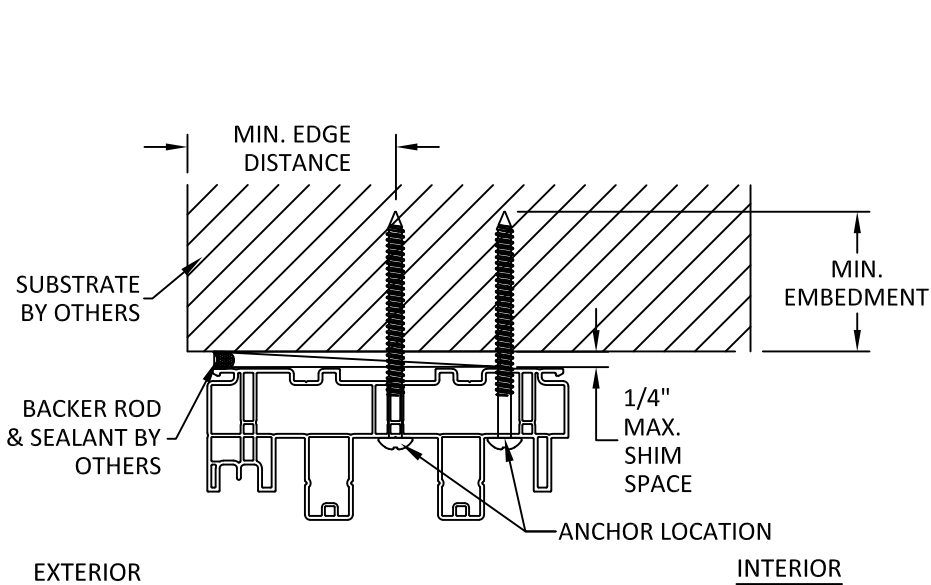

A
5 **ANCHOR DETAIL**
THROUGH FRAME

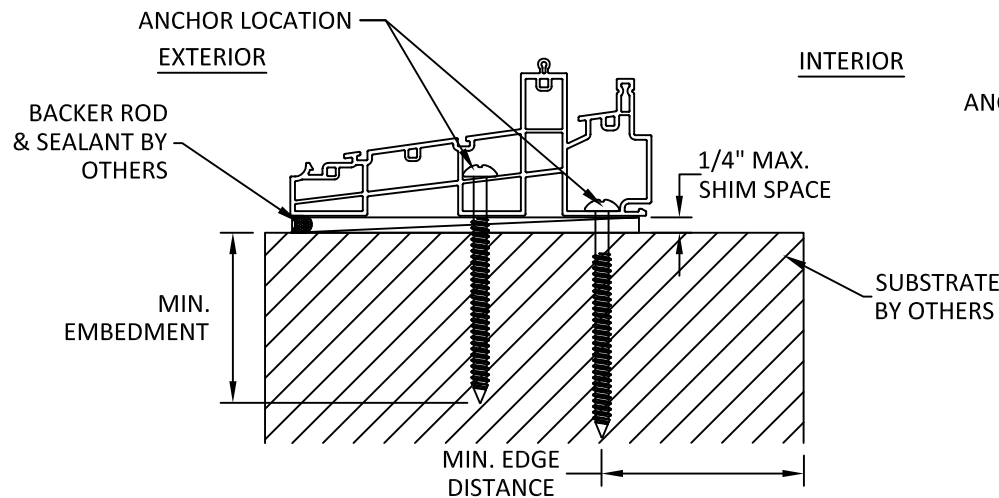

B
5 **ANCHOR DETAIL**
THROUGH FRAME

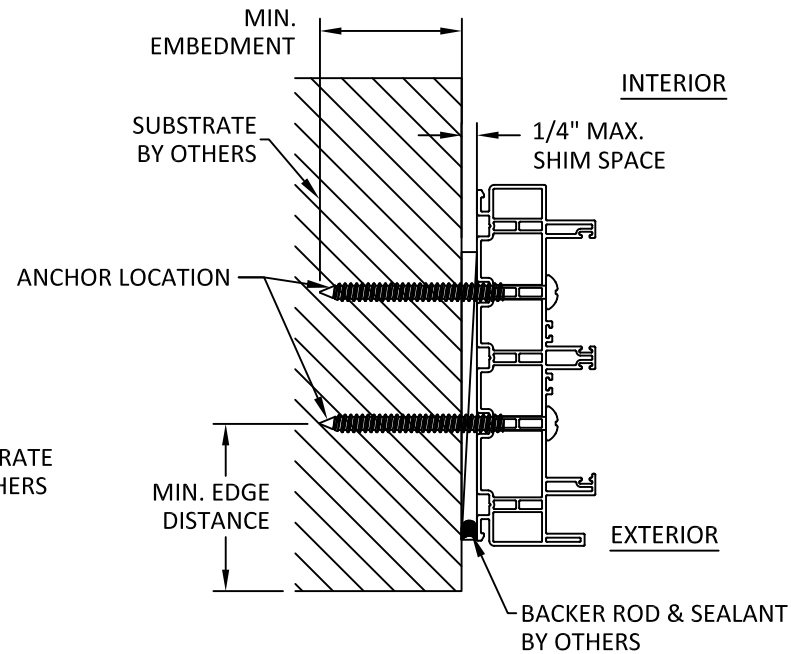

C
5 **ANCHOR DETAIL**
THROUGH FRAME

INSTALLATION NOTES:

- TWO (2) INSTALLATION ANCHORS ARE REQUIRED AT EACH ANCHOR LOCATION SHOWN.
- FOR MASONRY OR CONCRETE OPENINGS, A 1X WOOD BUCK MAY BE USED (OPTIONAL) AS LONG AS THE MINIMUM EMBEDMENT AND EDGE DISTANCE REQUIREMENTS ARE STILL MET WITHIN THE CORRESPONDING HOST SUBSTRATE. SEE GENERAL NOTE #3 ON SHEET 1 FOR MORE INFORMATION.
- THE NUMBER OF INSTALLATION ANCHORS DEPICTED IS THE MINIMUM NUMBER OF ANCHORS TO BE USED FOR PRODUCT INSTALLATION OF THE MAXIMUM SIZE LISTED.
- INSTALL INDIVIDUAL INSTALLATION ANCHORS WITHIN A TOLERANCE OF $\pm 1/2$ INCH THE DEPICTED LOCATION & SPACING IN THE ANCHOR LAYOUT DETAILS (I.E., WITHOUT CONSIDERATION OF TOLERANCES). TOLERANCES ARE NOT CUMULATIVE FROM ONE INSTALLATION ANCHOR TO THE NEXT.
- SHIM AS REQUIRED AT EACH ANCHOR LOCATION WHERE SPACE BETWEEN PRODUCT AND STRUCTURE IS 1/16 INCH OR GREATER. MAXIMUM ALLOWABLE SHIM STACK IS NOT TO EXCEED 1/4 INCH. ALL SHIMS ARE TO BE LOADED BEARING, HIGH DENSITY PLASTIC OR BETTER.
- MINIMUM EMBEDMENT AND EDGE DISTANCE EXCLUDE WALL FINISHES, INCLUDING BUT NOT LIMITED TO STUCCO, FOAM, BRICK VENEER, AND SIDING.
- INSTALLATION ANCHORS AND ASSOCIATED HARDWARE MUST BE MADE OF CORROSION RESISTANT MATERIAL OR HAVE A CORROSION RESISTANT COATING.
- FOR HOLLOW BLOCK AND GROUT FILLED BLOCK, DO NOT INSTALL INSTALLATION ANCHORS INTO MORTAR JOINTS. EDGE DISTANCE IS MEASURED FROM FREE EDGE OF BLOCK OR EDGE OF MORTAR JOINT INTO FACE SHELL OF BLOCK.
- INSTALLATION ANCHORS SHALL BE INSTALLED IN ACCORDANCE WITH ANCHOR MANUFACTURER'S INSTALLATION INSTRUCTIONS, AND ANCHORS SHALL NOT BE USED IN SUBSTRATES WITH STRENGTHS LESS THAN THE MINIMUM STRENGTH SPECIFIED BY THE ANCHOR MANUFACTURER.

ANCHOR SCHEDULE				
METHOD	SUBSTRATE	ANCHOR	MIN. EMBEDMENT	MIN. EDGE DISTANCE
THROUGH FRAME	2X WOOD MIN. S.G.=0.55	#12 WOOD SCREW	1.500"	0.75"
	HOLLOW BLOCK CMU PER ASTM C-90 W/ MIN. f'c=2,000 PSI	3/16" TAPCON	1.00"	2.50"
	CONCRETE W/ MIN. f'c = 3,000 PSI		1.25"	2.50"
	STEEL: 18 GAUGE MIN. Fy = 33 KSI ALUMINUM: 1/8" THICK MIN. 6063-T5	#12-24 GR. 5 SMS OR SELF-DRILLING SCREW	3 THREADS MIN PENETRATION BEYOND METAL	0.75"

Novatech

NOVATECH PATIO DOORS ONTARIO, INC.
500 ZENWAY BLVD,
WOODBIDGE, ON L4H 0S7, CANADA
PH: (416) 986-4004 FX: (905) 851-5522 ext 351

TITLE:
KENT VICTORIAN SLIDING DOOR
(NON-HVHZ)/(NON-IMPACT)

ANCHOR DETAILS, ANCHOR SCHEDULE AND
INSTALLATION NOTES

PREPARED BY:

BUILDING DROPS, INC.

1900 NE MIAMI COURT, STE. 2-15
MIAMI, FL 33132
PH: (954)399-8478
FAX: (954)744-4738
WEB: www.buildingdrops.com



REMARKS	BY	DATE

THE INSTALLATION DETAILS DESCRIBED HEREIN ARE GENERIC AND MAY NOT REFLECT ACTUAL CONDITIONS FOR A SPECIFIC SITE. IF SITE CONDITIONS CAUSE INSTALLATION TO DEVIATE FROM THE REQUIREMENTS DETAILED HEREIN, A LICENSED ENGINEER OR ARCHITECT SHALL PREPARE SITE SPECIFIC DOCUMENTS FOR USE WITH THIS DOCUMENT.



FL47119

DATE: **08.30.24**

DWG. BY:
DI

CHK. BY:
HFN

SCALE: **NTS**

DWG. #: **NVT002**

SHEET

5

OF 5