



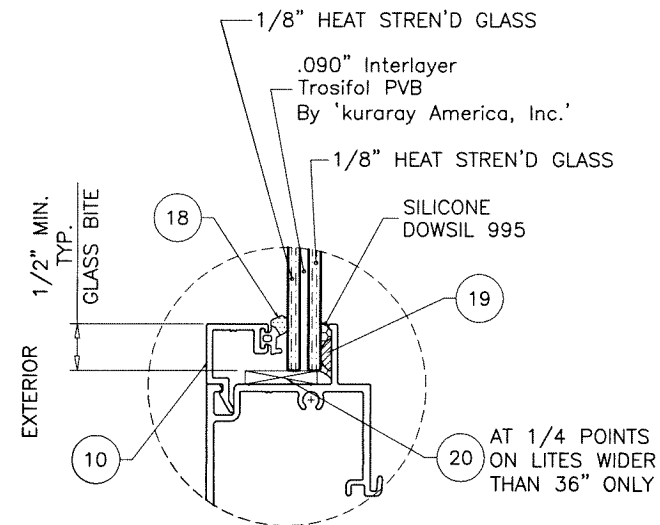

GLASS TYPE 'A'
5/16" OVERALL LAM. GLASS

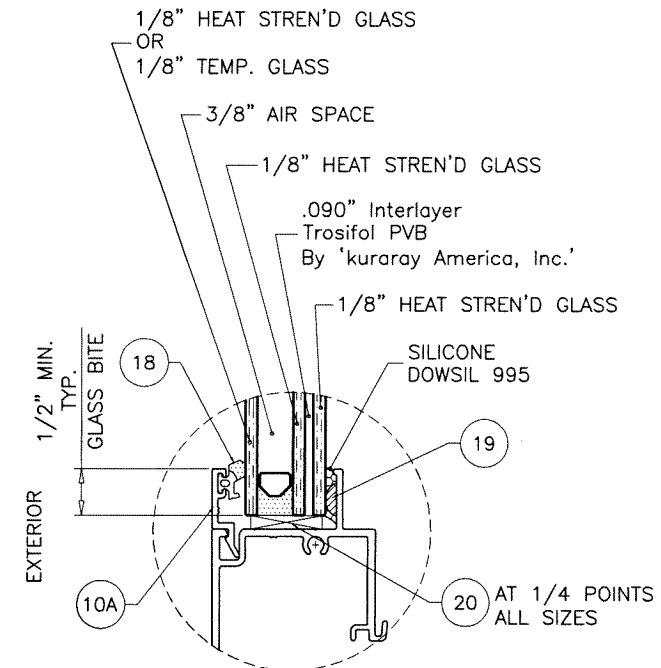

GLASS TYPE 'Ai'
13/16" OVERALL INSUL. LAM. GLASS

GLAZING OPTIONS

NOTE:
EXTERIOR PLY OF GLASS TYPE 'Ai' TO BE TEMPERED
TO QUALIFY FOR SMALL MISSILE IMPACT RATING.

INTER-100 ALUMINUM HORIZONTAL SLIDING WINDOW

DESIGN LOAD RATINGS FOR THESE WINDOWS TO BE AS PER
CHARTS SHOWN ON SHEET 3.

APPROVAL APPLIES TO SINGLE UNITS OR SIDE BY SIDE
COMBINATIONS OF H.R./H.R. OR HORIZ. ROLLING WITH OTHER
WINDOW TYPES IN MODULES OF TWO OR MORE WINDOWS USING
F.B.C. APPROVED MULLIONS IN BETWEEN.

LOWER DESIGN PRESSURE FROM WINDOWS OR MULLION APPROVAL
WILL APPLY TO ENTIRE SYSTEM.

THIS PRODUCT HAS BEEN DESIGNED AND TESTED TO COMPLY WITH THE
REQUIREMENTS OF THE 2023 (8TH EDITION)/2026 (9TH EDITION) FLORIDA
BUILDING CODE INCLUDING HIGH VELOCITY HURRICANE ZONE (HVHZ).

1BY OR 2BY WOOD BUCKS & BUCK FASTENERS BY OTHERS, MUST BE
DESIGNED AND INSTALLED ADEQUATELY TO TRANSFER APPLIED PRODUCT
LOADS TO THE BUILDING STRUCTURE.

ANCHORS SHALL BE CORROSION RESISTANT, SPACED AS SHOWN ON DETAILS
AND INSTALLED PER MANUF'S INSTRUCTIONS. SPECIFIED EMBEDMENT TO BASE
MATERIAL SHALL BE BEYOND WALL DRESSING OR STUCCO.

A LOAD DURATION INCREASE IS USED IN DESIGN OF ANCHORS INTO WOOD ONLY.

ALL SHIMS TO BE LOAD-BEARING, (HIGH DENSITY PLASTIC/COMPOSITE, METAL
OR OTHER RIGID MATERIALS).

MATERIALS INCLUDING BUT NOT LIMITED TO STEEL/METAL SCREWS, THAT
COME INTO CONTACT WITH OTHER DISSIMILAR MATERIALS SHALL MEET THE
REQUIREMENTS OF THE 2023/2026 FLORIDA BLDG. CODE & ADOPTED STANDARDS.

THIS PRODUCT APPROVAL IS GENERIC AND DOES NOT PROVIDE INFORMATION
FOR A SITE SPECIFIC PROJECT, i.e. LIFE SAFETY OF THIS PRODUCT, ADEQUACY
OF STRUCTURE RECEIVING THIS PRODUCT AND SEALING AROUND OPENING FOR
WATER INFILTRATION RESISTANCE ETC.
CONDITIONS NOT SHOWN IN THIS DRAWING ARE TO BE ANALYZED SEPARATELY,
AND TO BE REVIEWED BY BUILDING OFFICIAL.

DESIGN LOADS SHOWN ARE BASED ON 'ALLOWABLE STRESS DESIGN (ASD)'.

MANUFACTURER'S LABEL SHALL BE LOCATED ON A READILY VISIBLE LOCATION
IN ACCORDANCE WITH SECTION 1709.9.3 OF FLORIDA BUILDING CODE.
LABELING TO COMPLY WITH SECTION 1709.9.2.

NOTE:
GLASS CAPACITIES ARE BASED ON
ASTM E1300-16 (3 SEC. GUSTS)
AND FLORIDA BUILDING COMMISSION
DECLARATORY STATEMENT DCA05-DEC-219


FASTENERS AND CONNECTORS (AS APPLICABLE) SHOWN IN THIS APPROVAL MAY NOT MEET
CORROSION RESISTANCE REQUIREMENTS FOR COASTAL OR SALT WATER EXPOSURE ZONES.
COMPLIANCE WITH THESE CONDITIONS TO BE CHECKED PER FBC 1711.

THESE WINDOWS ARE RATED FOR LARGE & SMALL MISSILE IMPACT.
SHUTTERS ARE NOT REQUIRED.

Sealed: 7/8/2026

FL #47207

- A- CONTRACTOR TO BE RESPONSIBLE FOR THE SELECTION, PURCHASE AND
INSTALLATION OF THIS PRODUCT BASED ON THIS PRODUCT EVALUATION
PROVIDED HE/SHE DOES NOT DEVIATE FROM THE CONDITIONS DETAILED
ON THIS DOCUMENT.
- B- THIS PRODUCT EVALUATION DOCUMENT WILL BE CONSIDERED INVALID IF
ALTERED BY ANY MEANS.
- C- SITE SPECIFIC PROJECTS SHALL BE PREPARED BY A FLORIDA REGISTERED
ENGINEER OR ARCHITECT WHICH WILL BECOME THE ENGINEER OF RECORD (E.O.R.)
FOR THE PROJECT AND WHO WILL BE RESPONSIBLE FOR THE PROPER
USE OF THE P.E.D. ENGINEER OF RECORD, ACTING AS A DELEGATED
ENGINEER TO THE P.E.D. ENGINEER SHALL SUBMIT TO THIS LATTER THE SITE
SPECIFIC DRAWINGS FOR REVIEW.
- D- THIS P.E.D. SHALL BEAR THE DATE AND ORIGINAL SEAL AND SIGNATURE OF
THE PROFESSIONAL ENGINEER OF RECORD THAT PREPARED IT.

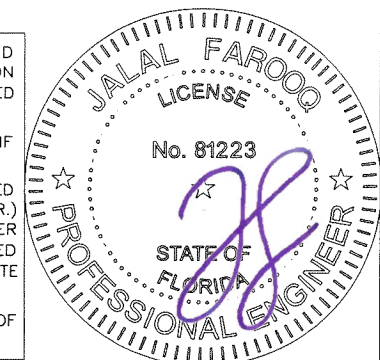


AL-FAROOQ CORPORATION
ENGINEERS & PRODUCT DEVELOPMENT
9360 SUNSET DRIVE, SUITE 220
MIAMI, FLORIDA 33173
TEL. (305) 264-8100 FAX. (305) 262-6978
(C.A.N. 3538)

INTER-100 HORIZONTAL SLIDING WDW. (L.M.I.)

Alucorp S.A. De C.V.
Calle 2 Tablaje 17439 Int C X 21y
25 Chichi Suarez, Merida
Yucatan, Mexico
Tel. (-) Fax. (-)


revisions:		no.	date	by	description
		A	07.07.26		UPDATED TO 2026 FBC
date:		11-14-24			
scale:		1/2" = 1"			
dr. by:		TARIQ			
chk. by:					
drawing no.		24-82F			
sheet		1 of 12			

DESIGN LOAD CAPACITY - PSF (XO OR OX SIZES)					
WINDOW DIMS.		2 ANCHORS AT STILE ENDS		4 ANCHORS AT STILE ENDS	
WIDTH	HEIGHT	EXT.(+)	INT.(-)	EXT.(+)	INT.(-)
26-1/2"	26"	70.0	80.0	70.0	80.0
37"		70.0	80.0	70.0	80.0
53-1/8"		70.0	80.0	70.0	80.0
63"		70.0	80.0	70.0	80.0
76"		70.0	80.0	70.0	80.0
26-1/2"	38-3/8"	70.0	80.0	70.0	80.0
37"		70.0	80.0	70.0	80.0
53-1/8"		70.0	80.0	70.0	80.0
63"		70.0	80.0	70.0	80.0
76"		66.8	66.8	70.0	80.0
26-1/2"	50-5/8"	70.0	80.0	70.0	80.0
37"		70.0	80.0	70.0	80.0
53-1/8"		70.0	72.4	70.0	80.0
63"		61.0	61.0	70.0	80.0
76"		50.6	50.6	70.0	80.0
26-1/2"	56"	70.0	80.0	70.0	80.0
37"		70.0	80.0	70.0	80.0
53-1/8"		65.4	65.4	70.0	80.0
63"		55.2	55.2	70.0	80.0
76"		45.7	45.7	70.0	80.0
26-1/2"	63"	70.0	80.0	70.0	80.0
37"		70.0	80.0	70.0	80.0
53-1/8"		58.2	58.2	70.0	80.0
63"		49.1	49.1	70.0	80.0
76"		40.7	40.7	70.0	80.0
24"	36"	70.0	80.0	70.0	80.0
36"		70.0	80.0	70.0	80.0
48"		70.0	80.0	70.0	80.0
60"		70.0	80.0	70.0	80.0
72"		70.0	75.1	70.0	80.0
78"		69.3	69.3	70.0	80.0
84"		64.4	64.4	70.0	80.0
24"	48"	70.0	80.0	70.0	80.0
36"		70.0	80.0	70.0	80.0
48"		70.0	80.0	70.0	80.0
60"		67.6	67.6	70.0	80.0
72"		56.3	56.3	70.0	80.0
78"		52.0	52.0	70.0	80.0
84"		48.3	48.3	70.0	80.0
24"	60"	70.0	80.0	70.0	80.0
36"		70.0	80.0	70.0	80.0
48"		67.6	67.6	70.0	80.0
60"		54.1	54.1	70.0	80.0
72"		45.1	45.1	70.0	80.0
78"		41.6	41.6	70.0	80.0

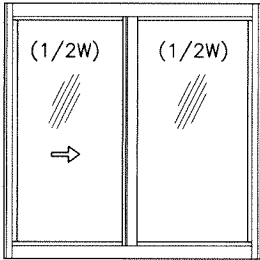


OPERATING VENTS TO BE 1/2 OF THE WDW. W.
'XO OR OX'

DESIGN LOAD CAPACITY - PSF (XOX SIZES)					
WINDOW DIMS.		2 ANCHORS AT STILE ENDS		4 ANCHORS AT STILE ENDS	
WIDTH	HEIGHT	EXT.(+)	INT.(-)	EXT.(+)	INT.(-)
70"	26"	56.7	80.0	56.7	80.0
106-1/4"		56.7	80.0	56.7	80.0
112"		56.7	80.0	56.7	80.0
115"		56.7	80.0	56.7	80.0
70"		56.7	80.0	56.7	80.0
106-1/4"	38-3/8"	56.7	71.6	56.7	80.0
112"		56.7	67.9	56.7	80.0
115"		56.7	66.2	56.7	80.0
70"		56.7	78.0	56.7	80.0
106-1/4"	50-5/8"	54.3	54.3	56.7	80.0
112"		51.5	51.5	56.7	80.0
115"		50.2	50.2	56.7	80.0
70"	56"	56.7	70.5	56.7	80.0
106-1/4"		49.1	49.1	56.7	80.0
112"		46.6	46.6	56.7	80.0
115"		45.3	45.3	56.7	80.0
70"	63"	56.7	62.6	56.7	80.0
106-1/4"		43.6	43.6	56.7	80.0
112"		41.4	41.4	56.7	80.0
115"		40.3	40.3	56.7	80.0
72"	36"	56.7	80.0	56.7	80.0
84"		56.7	80.0	56.7	80.0
96"		56.7	80.0	56.7	80.0
108"		56.7	75.1	56.7	80.0
120"		56.7	67.6	56.7	80.0
72"	48"	56.7	80.0	56.7	80.0
84"		56.7	72.4	56.7	80.0
96"		56.7	63.4	56.7	80.0
108"		56.3	56.3	56.7	80.0
120"		50.7	50.7	56.7	80.0
72"	60"	56.7	67.6	56.7	80.0
84"		56.7	57.9	56.7	80.0
96"		50.7	50.7	56.7	80.0
108"		45.1	45.1	56.7	80.0
120"		40.6	40.6	56.7	80.0

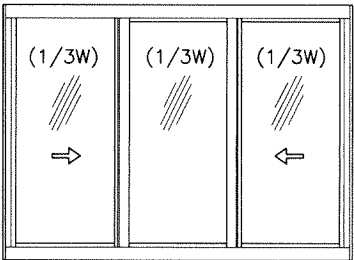

OPERATING VENTS TO BE 1/3 OF THE WDW. W.
'XOX'

Sealed: 7/8/2026

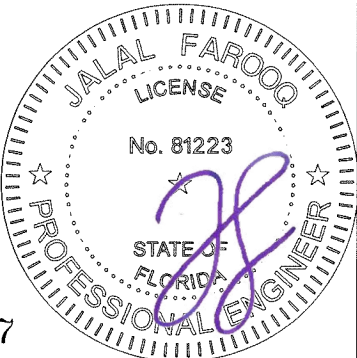

FL #47207

afC

AL-FAROOQ CORPORATION
ENGINEERS & PRODUCT DEVELOPMENT
9360 SUNSET DRIVE, SUITE 220
MIAMI, FLORIDA 33173
TEL. (305) 264-8100 FAX. (305) 262-6978
COMP-ANL\24-82F-ALU

INTER-100 HORIZONTAL SLIDING WDW. (L.M.I.)



Alucorp S.A. De C.V.
Calle 2 Tablaje 17439 Int C X 21y
25 Chichi Suarez, Merida
Yucatan, Mexico
Tel. (-) Fax. (-)

revisions:

no	date	by	description

date: 11-14-24
scale: 1/2"=1'-0"
dr. by: TARIQ
chk. by:


drawing no.
24-82F
sheet 3 of 12

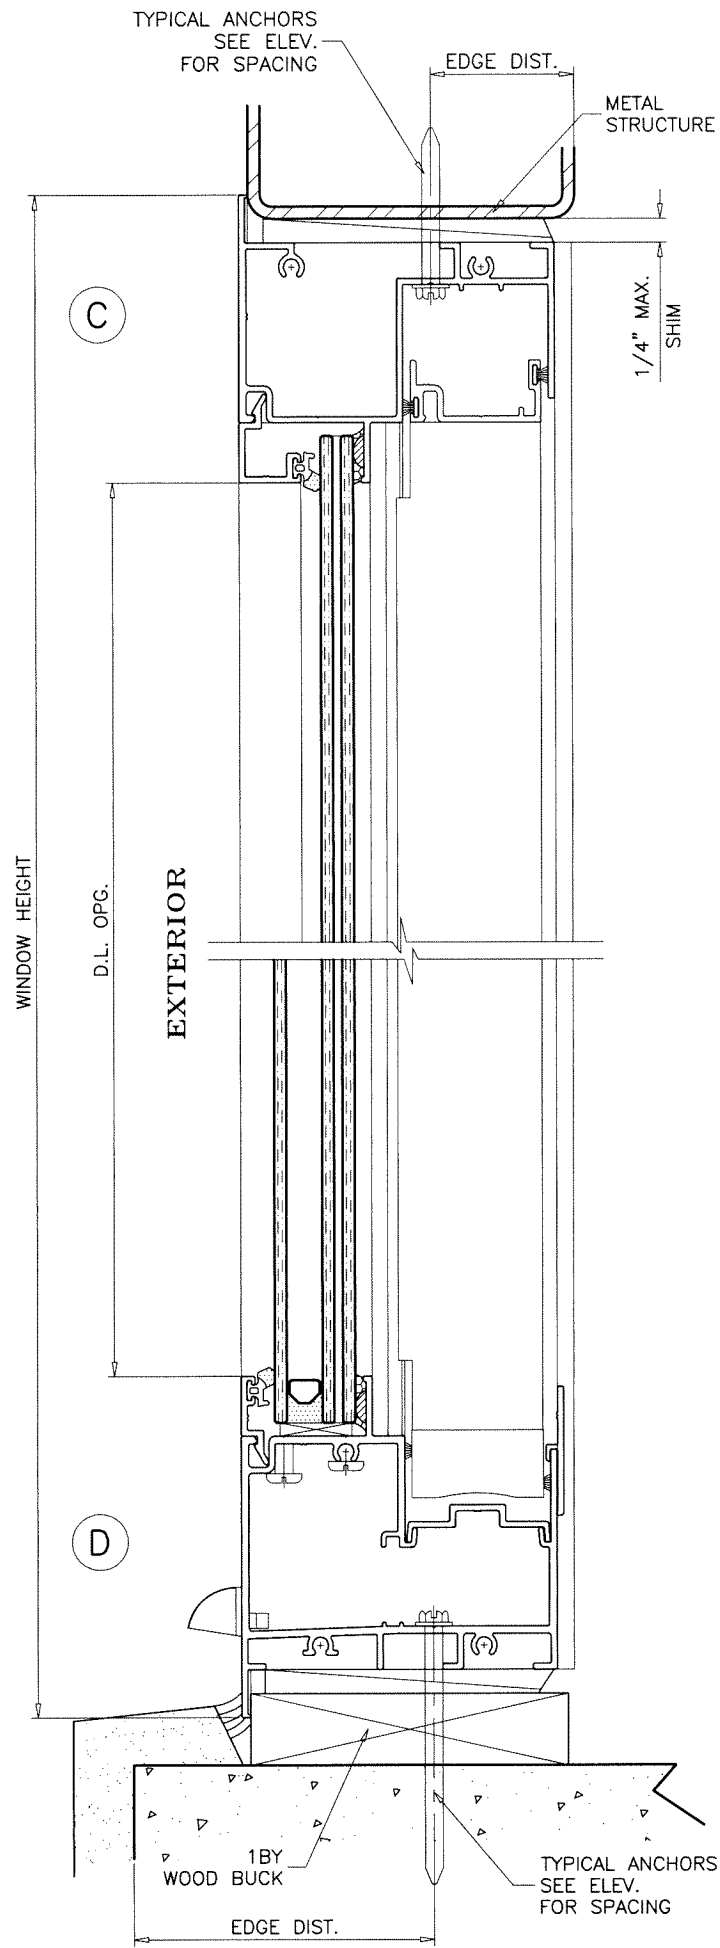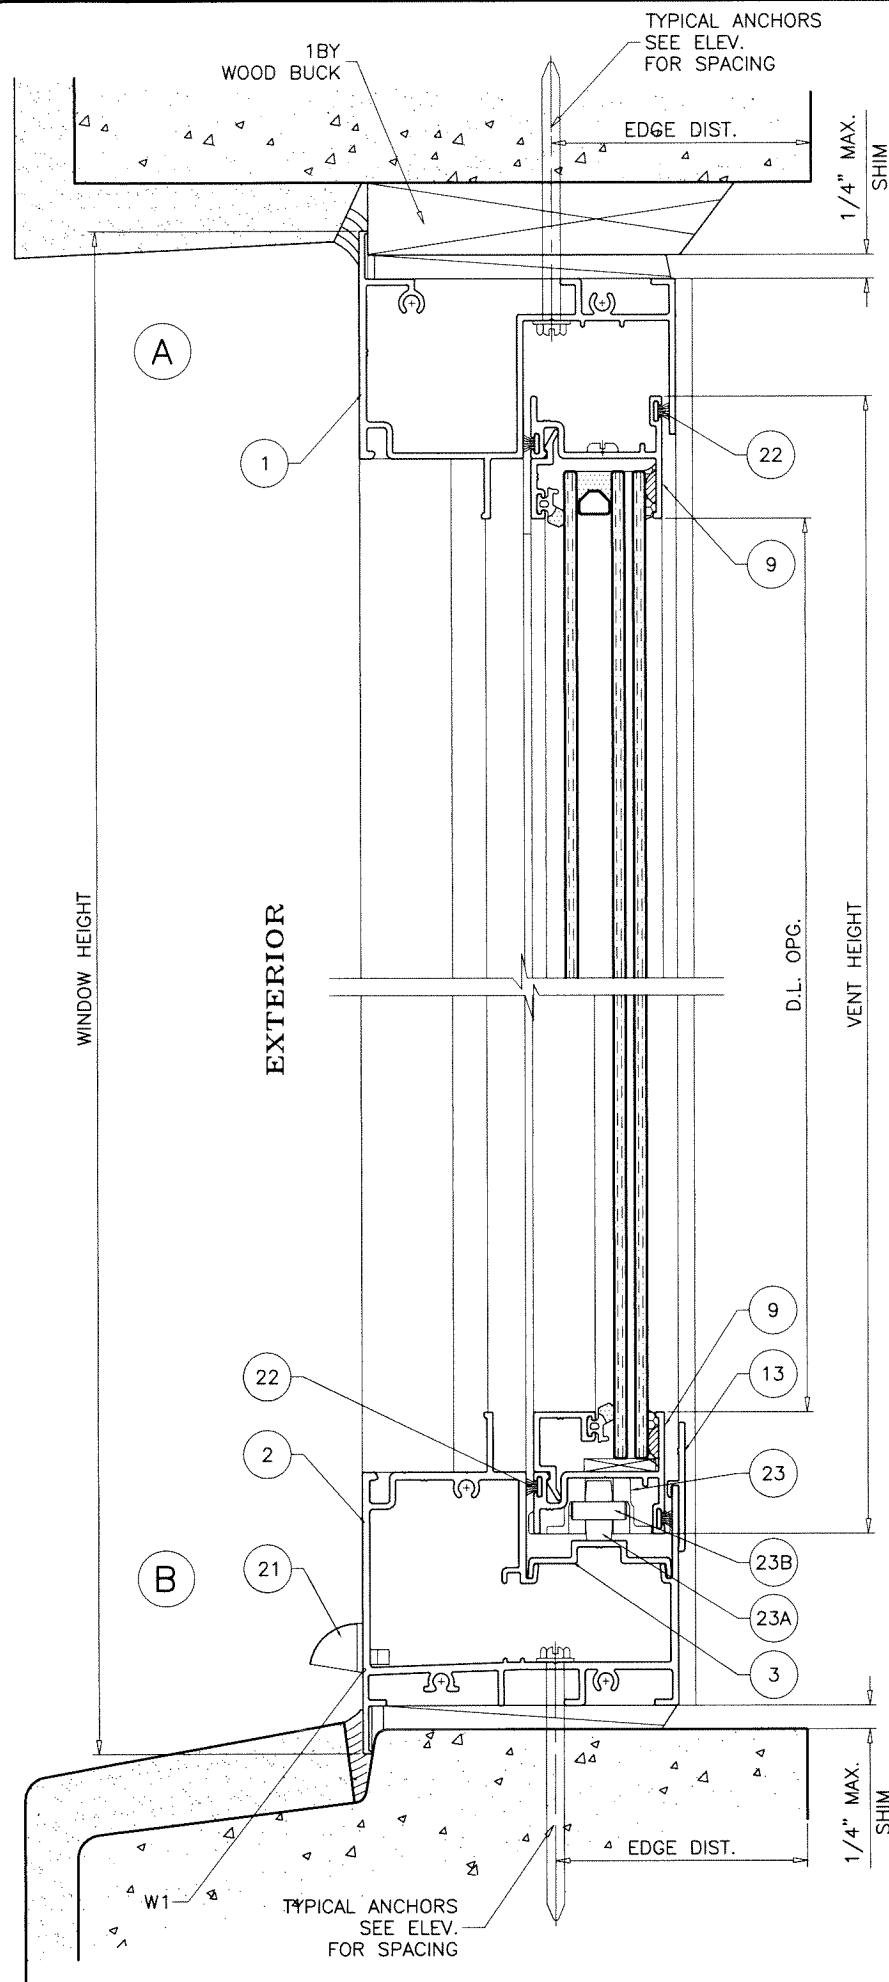

WEEPHOLES:

W1 = 1/4" X 1-3/4" LONG WEEP SLOTS WITH PLASTIC BAFFLE
(2) PER VENT AT 36" O.C. MAX.

Sealed: 7/8/2026

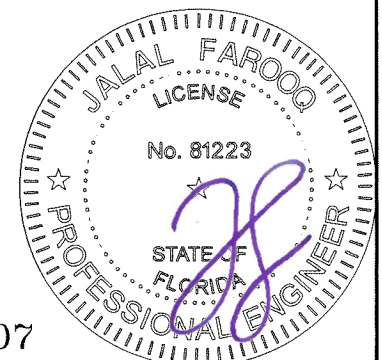

FL #47207

AL-FAROOQ CORPORATION ENGINEERS & PRODUCT DEVELOPMENT 9360 SUNSET DRIVE, SUITE 220 MIAMI, FLORIDA 33173 TEL. (305) 264-8100 FAX. (305) 262-6978 COMP-ANL 24-82F-ALU	
INTER-100 HORIZONTAL SLIDING WDW. (L.M.I.) Alucorp S.A. De C.V. Calle 2 Tablaje 17439 Int C X 21y 25 Chichi Suarez, Merida Yucatan, Mexico Tel. (-) Fax. (-)	
date: 11-14-24 scale: 1/2" = 1" dr. by: TARIQ chk. by:	revisions: no date by description
drawing no. 24-82F sheet 4 of 12	

WOOD BUCKS AND METAL STRUCTURE NOT BY 'ALUCORP.'
MUST SUSTAIN LOADS IMPOSED BY GLAZING SYSTEM
AND TRANSFER THEM TO THE BUILDING STRUCTURE.

TYPICAL ANCHORS: SEE ELEV. FOR SPACING

1/4" DIA. ULTRACON+ BY 'DEWALT' (Fu=164 KSI, Fy=148 KSI)

INTO 2BY WOOD BUCKS OR WOOD STRUCTURES
1-1/2" MIN. PENETRATION INTO WOOD (HEAD/SILL/JAMBS)

THRU 1BY BUCKS INTO CONC. OR BLOCKS
1-1/4" MIN. EMBED INTO CONCRETE (HEAD/SILL/JAMBS)
1-1/4" MIN. EMBED INTO BLOCKS (JAMBS)

DIRECTLY INTO CONCRETE OR BLOCKS
1-1/4" MIN. EMBED INTO CONCRETE (HEAD/SILL/JAMBS)
1-1/4" MIN. EMBED INTO BLOCKS (JAMBS)



1/4" DIA. TEKS OR SELF DRILLING SCREWS (GRADE 5 CRS)

INTO F.B.C. APPROVED MULLIONS
OR
INTO METAL STRUCTURES (HEAD/SILL/JAMBS)
(3) THREADS MIN. TO EXTEND BEYOND METAL THICKNESS
ALUMINUM: 1/8" THK. MIN. (6063-T5 MIN.)
STEEL: 1/8" THK. MIN. (Fy = 36 KSI MIN.)
(STEEL IN CONTACT WITH ALUMINUM TO BE PLATED OR PAINTED)


TYPICAL EDGE DISTANCE

INTO CONCRETE AND BLOCKS = 2-1/2" MIN.
INTO WOOD STRUCTURE = 1" MIN.
INTO METAL STRUCTURE = 3/4" MIN.

WOOD AT HEAD, SILL OR JAMBS SG = 0.55 MIN.
CONCRETE AT HEAD, SILL OR JAMBS f'c = 3000 PSI MIN.
C-90 HOLLOW/FILLED BLOCK AT JAMBS f'm = 2000 PSI MIN.

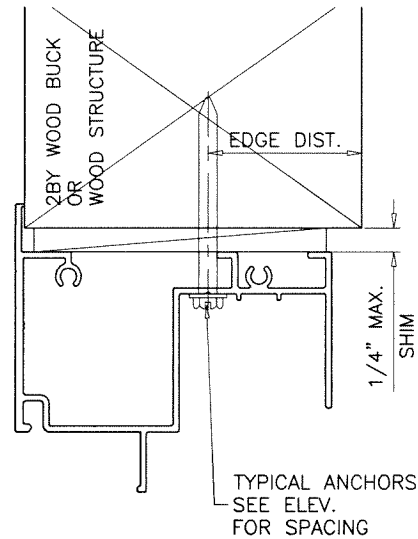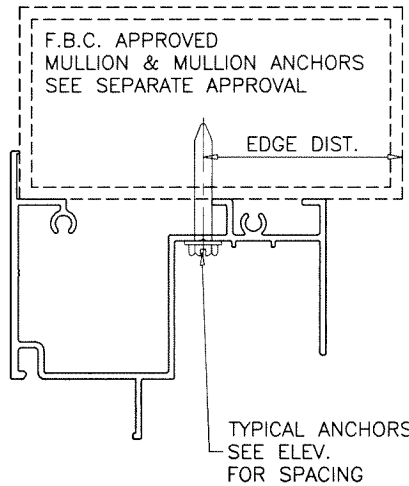


Sealed: 7/8/2026


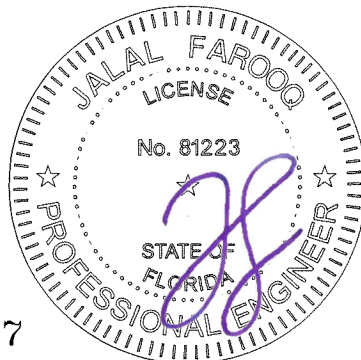


FL #47207


af c	
AL-FAROOQ CORPORATION ENGINEERS & PRODUCT DEVELOPMENT 9360 SUNSET DRIVE, SUITE 220 MIAMI, FLORIDA 33173 TEL. (305) 264-8100 FAX. (305) 262-6978 COMP-ANL\24-82F-ALU	
INTER-100 HORIZONTAL SLIDING WDW. (L.M.I.)	
Alucorp S.A. De C.V. Calle 2 Tablaje 17439 Int C X 21y 25 Chichi Suarez, Merida Yucatan, Mexico Tel. (-) Fax. (-)	
revisions:	
no	date
by	description
date:	11-14-24
scale:	1/2" = 1"
dr. by:	TARIQ
chk. by:	
drawing no.	24-82F
sheet	5 of 12

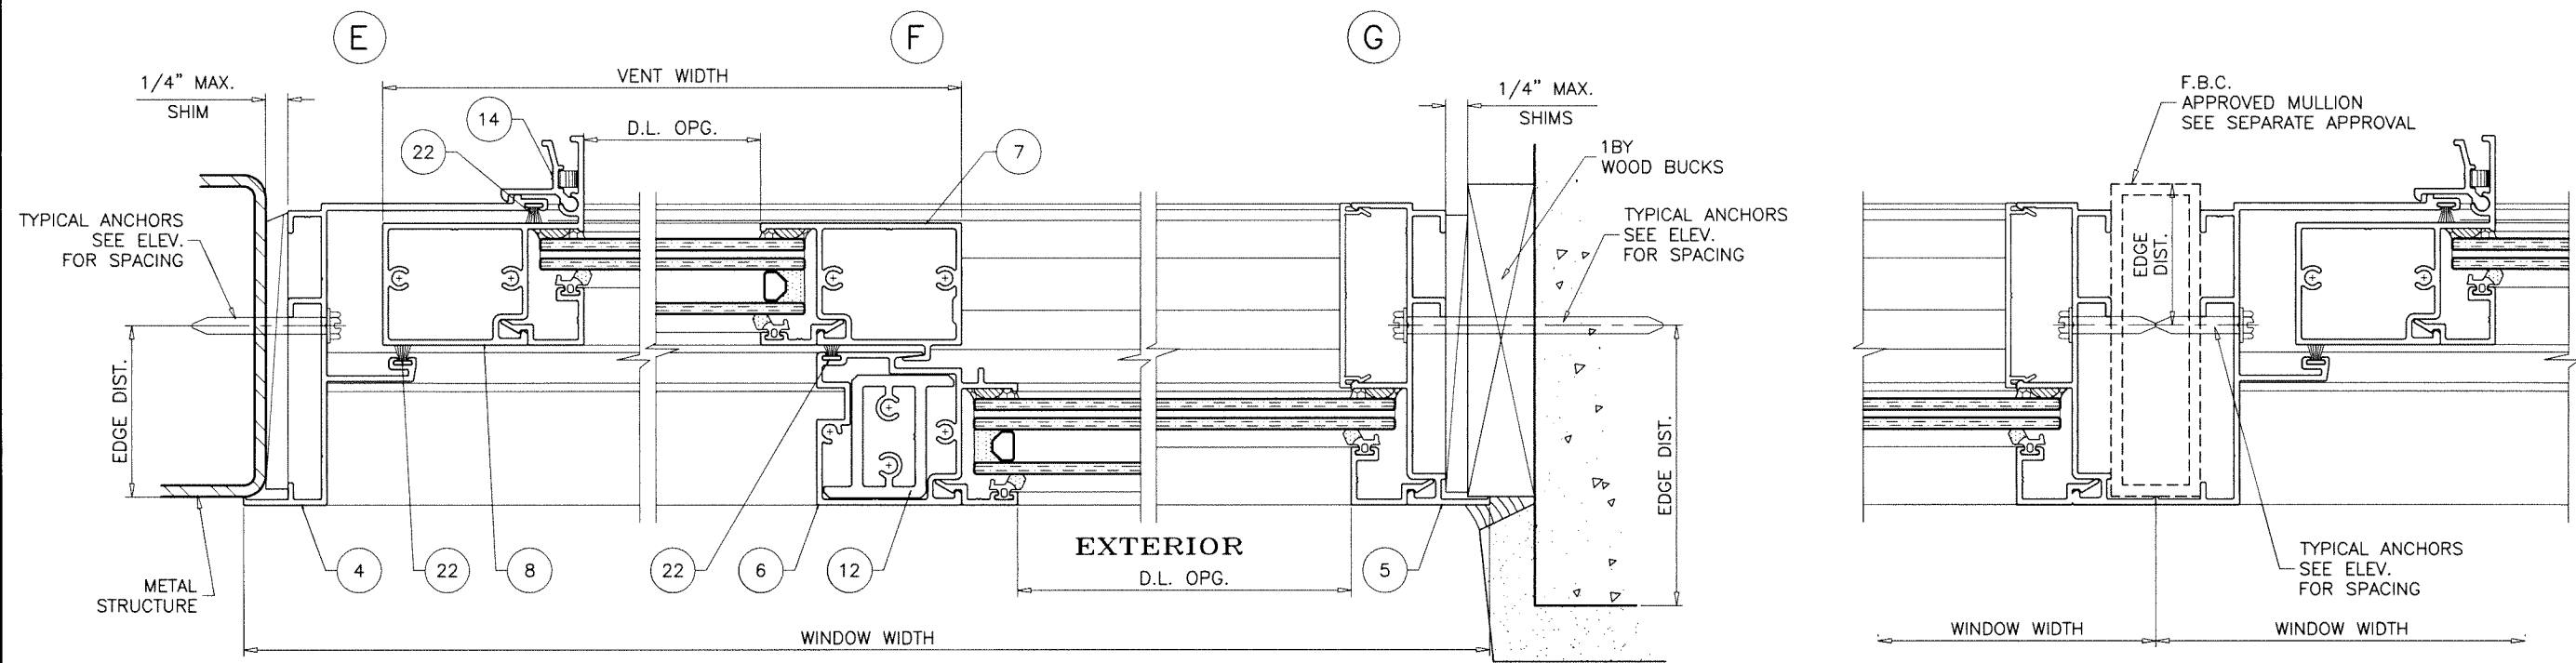

XO LAYOUT

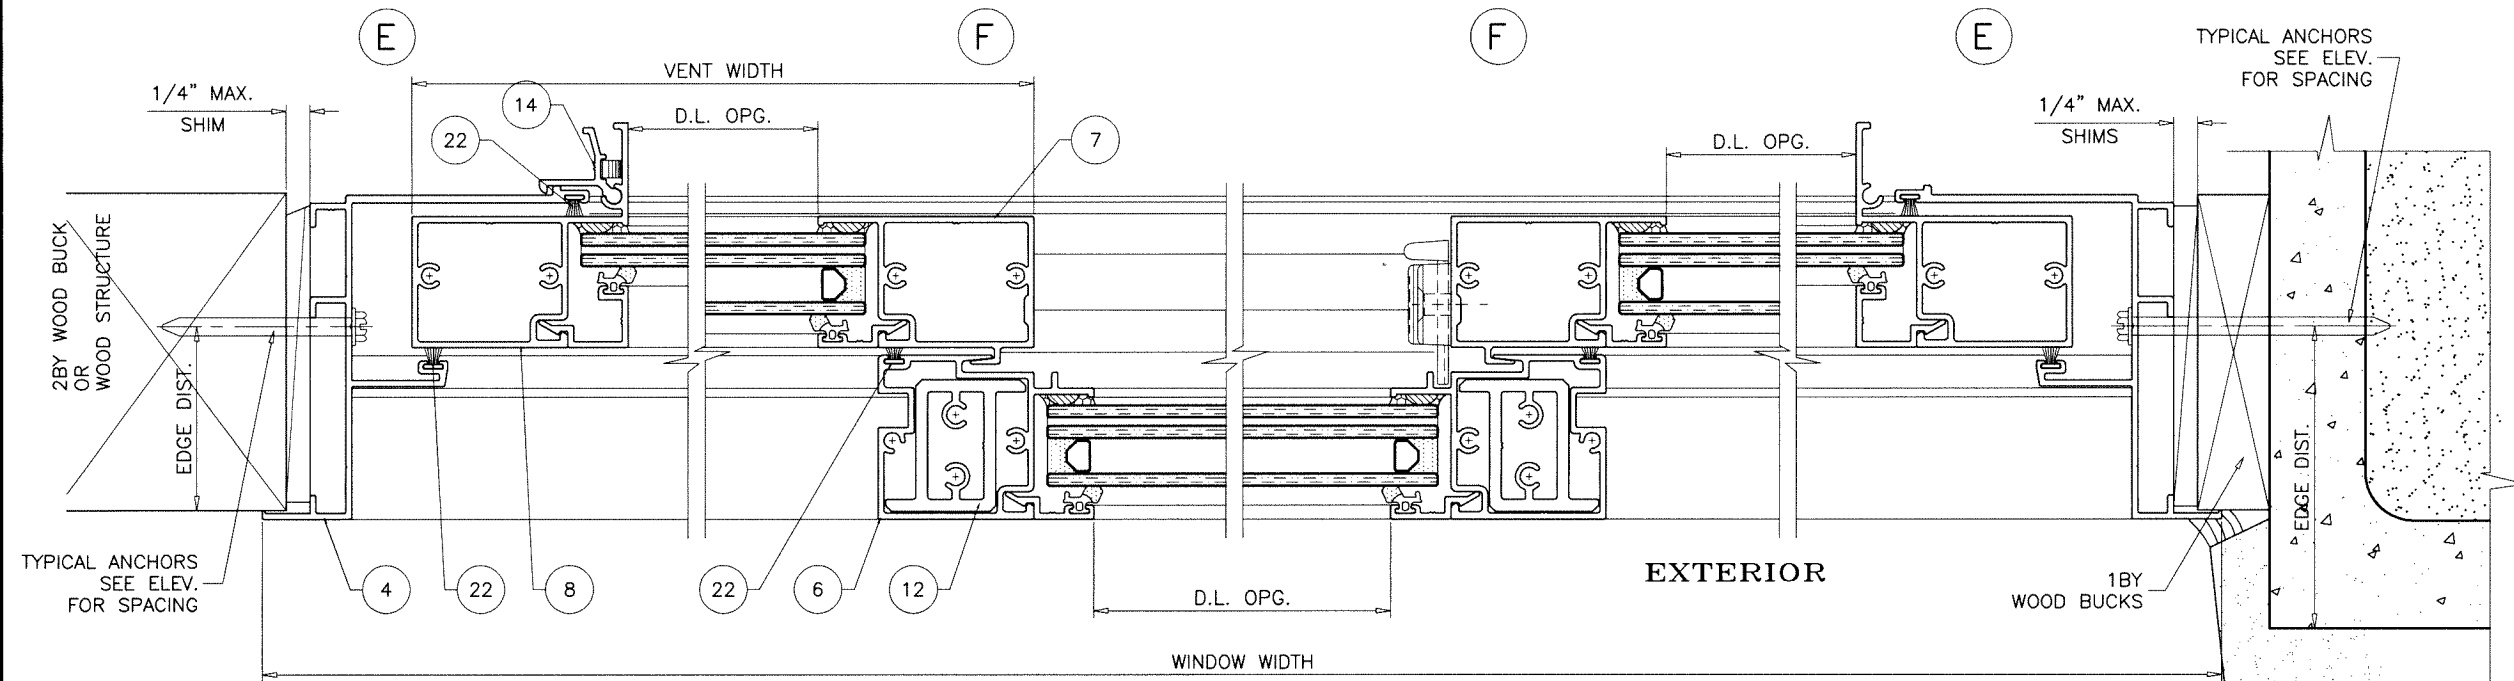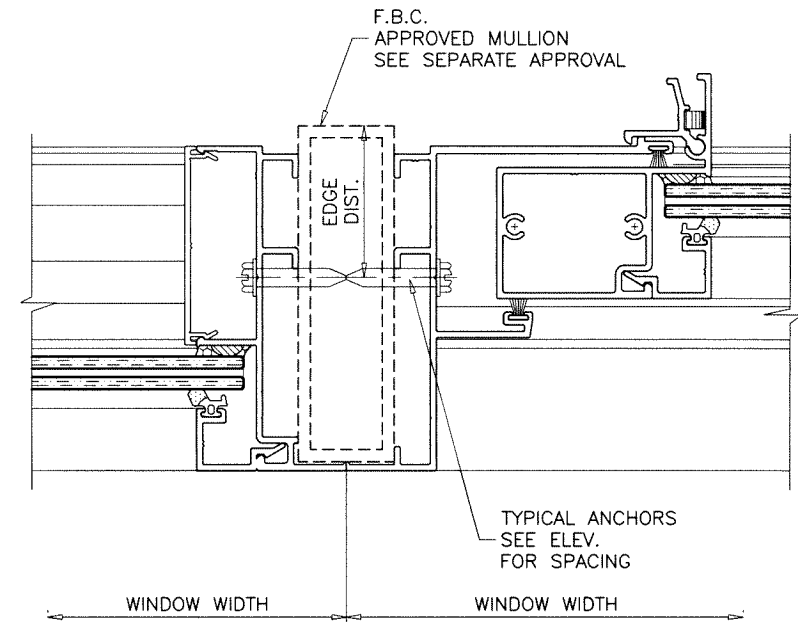

XOX LAYOUT

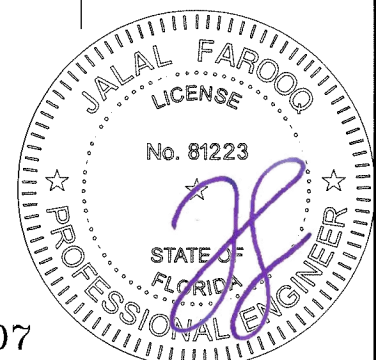

Sealed: 7/8/2026

FL #47207

AL-FAROOQ CORPORATION
ENGINEERS & PRODUCT DEVELOPMENT
9360 SUNSET DRIVE, SUITE 220
MIAMI, FLORIDA 33173
TEL. (305) 264-8100 FAX. (305) 262-6978
COMP-ANL\24-82F-ALU

INTER-100 HORIZONTAL SLIDING WDW. (L.M.I.)

Alucorp S.A. De C.V.
Calle 2 Tablaje 17439 Int C X 21y
25 Chichi Suarez, Merida
Yucatan, Mexico
Tel. (-) Fax. (-)




revisions:		no		date		by description	
date:	11-14-24	scale:	1/2" = 1"	dr. by:	TARIQ	chk. by:	

drawing no.

24-82F


sheet 6 of 12

FRAME HEIGHT
EXTERIOR

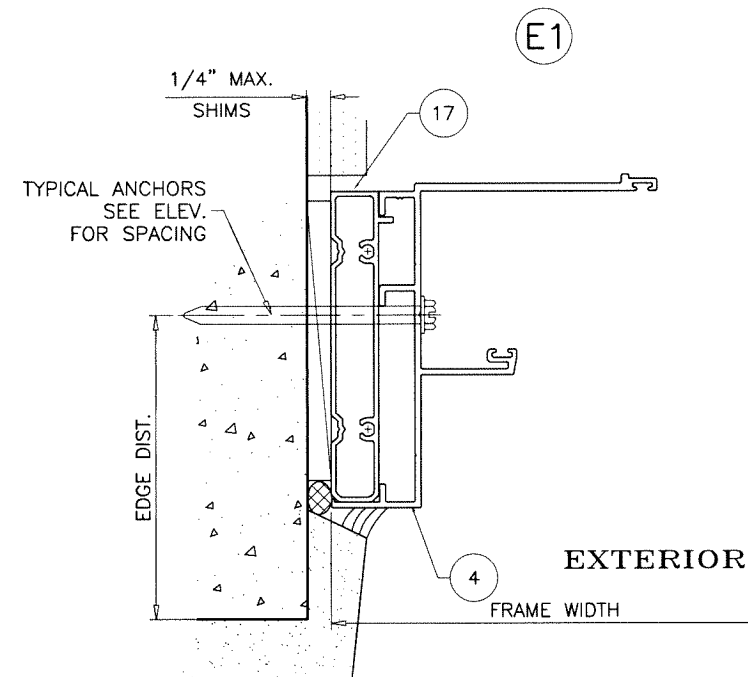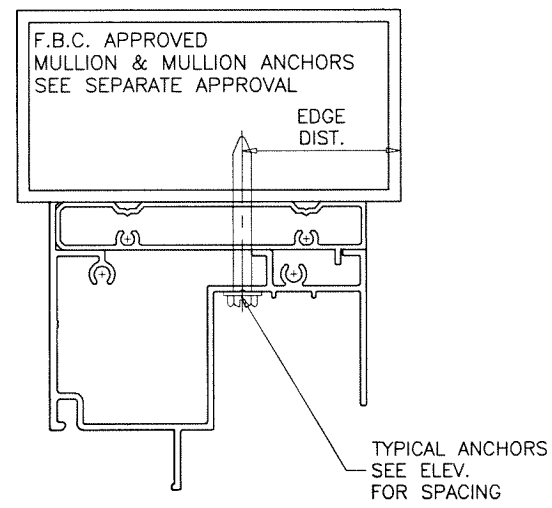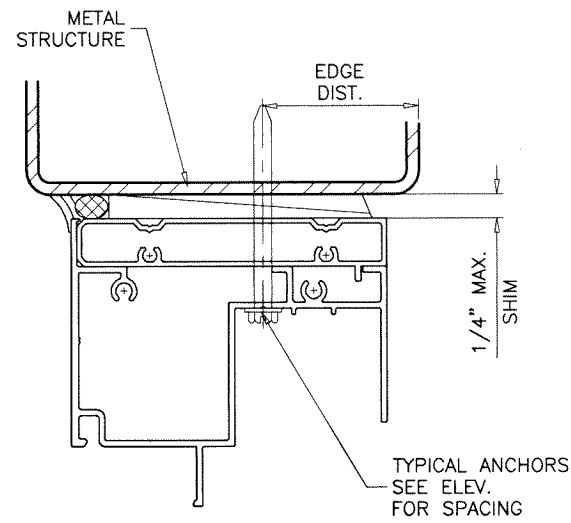

Sealed: 7/8/2026

FLANGE FRAMES WITH EQUAL LEG ADAPTERS
SEE SHEETS 4 & 6 FOR WINDOW DETAILS

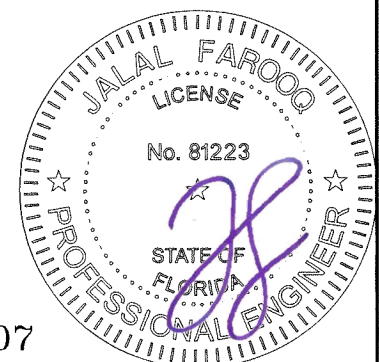

FL #47207

AL-FAROOQ CORPORATION
ENGINEERS & PRODUCT DEVELOPMENT
9360 SUNSET DRIVE, SUITE 220
MIAMI, FLORIDA 33173
TEL. (305) 264-8100 FAX. (305) 262-6978
COMP-ANL\24-82F-ALU

INTER-100 HORIZONTAL SLIDING WDW. (L.M.I.)

Alucorp S.A. De C.V.
Calle 2 Tablaje 17439 Int C X 21y
25 Chichi Suarez, Merida
Yucatan, Mexico
Tel. (-) Fax. (-)

revisions:
no date by description

date: 11-14-24
scale: 1/2" = 1"


dr. by: TARIQ

chk. by:

drawing no.

24-82F

sheet 7 of 12

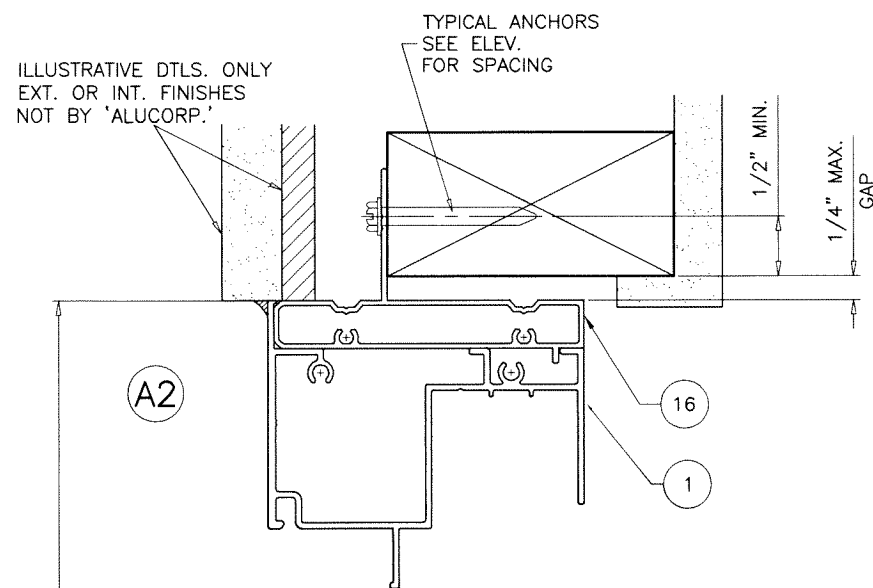

TYPICAL ANCHORS: SEE ELEV. FOR SPACING

#12 WOOD SCREWS (GRADE 2 CRS)
 INTO 2BY WOOD BUCKS OR WOOD STRUCTURES
 1-1/2" MIN. PENETRATION INTO WOOD

WINDOW HEIGHT
 EXTERIOR

A2

16


1

B2

2

16

TYPICAL ANCHORS
 SEE ELEV.
 FOR SPACING

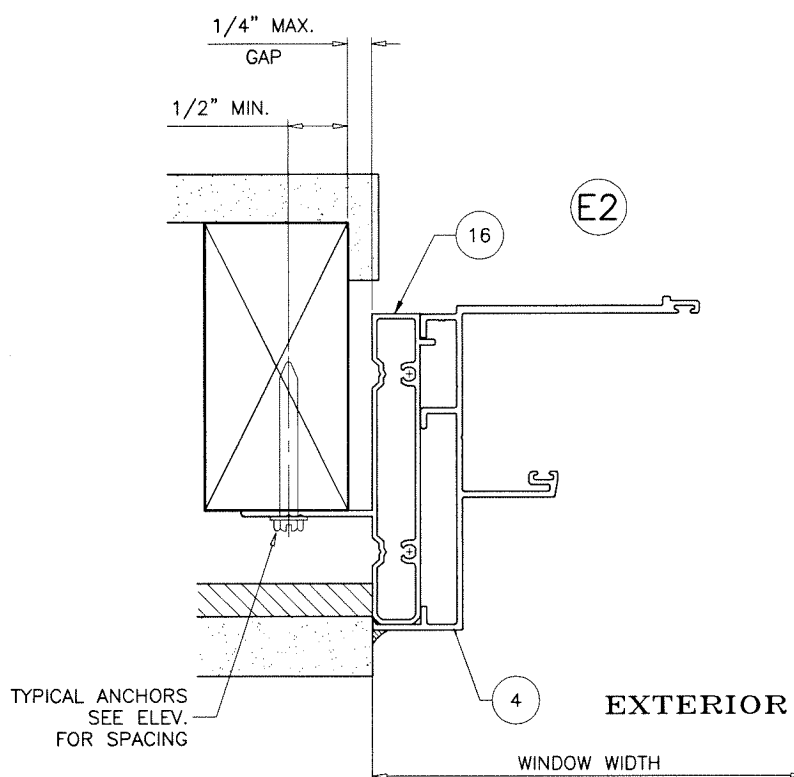

TYPICAL ANCHORS
 SEE ELEV.
 FOR SPACING

E2

16

4

EXTERIOR

WINDOW WIDTH

INSTALLATION DETAILS WITH FIN FRAME ADAPTER

SEE SHEETS 4 & 6 FOR WINDOW DETAILS

Sealed: 7/8/2026



FL #47207

AL-FAROOQ CORPORATION
 ENGINEERS & PRODUCT DEVELOPMENT
 9360 SUNSET DRIVE, SUITE 220
 MIAMI, FLORIDA 33173 (C.A.N. 3538)
 TEL. (305) 264-8100 FAX. (305) 262-6978
 COMP-ANL \24-82F-ALU

INTER-100 HORIZONTAL SLIDING WDW. (L.M.I.)

Alucorp S.A. De C.V.
 Calle 2 Tablaje 17439 Int C X 21y
 25 Chichi Suarez, Merida
 Yucatan, Mexico
 Tel. (-) Fax. (-)

revisions:
 no date by description

date: 11-14-24
 scale: 1/2" = 1"


















dr. by: TARIQ

chk. by:

drawing no.

24-82F

Sheet 8 of 12

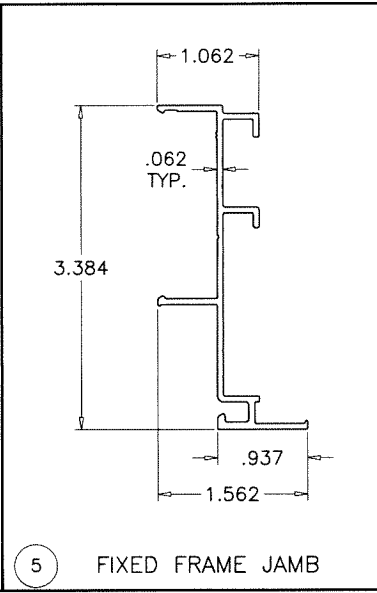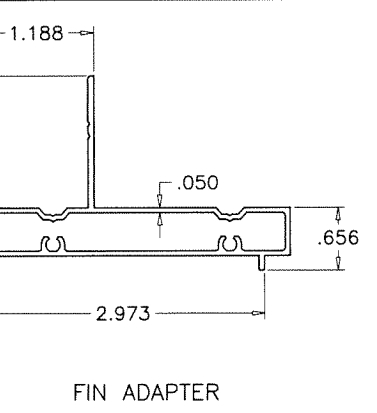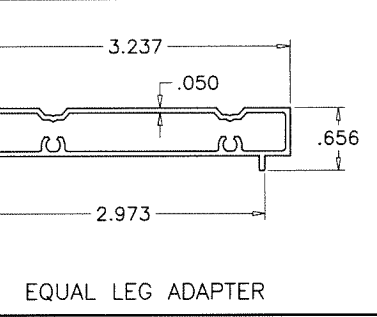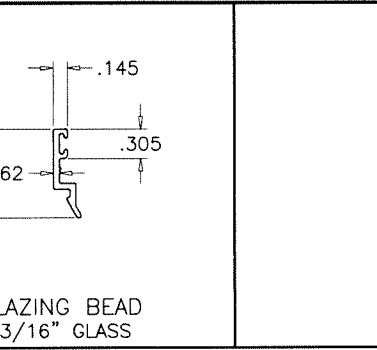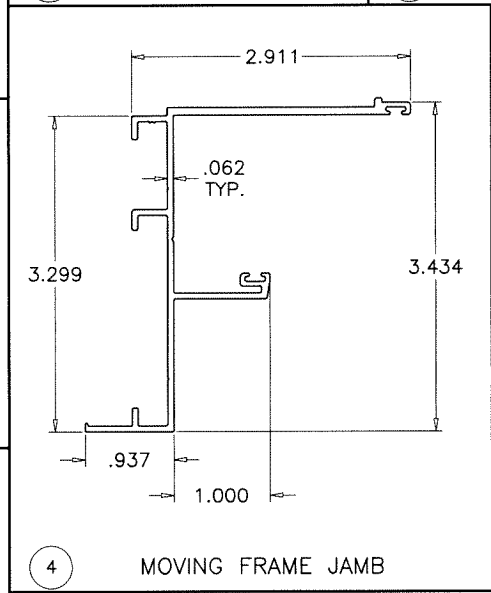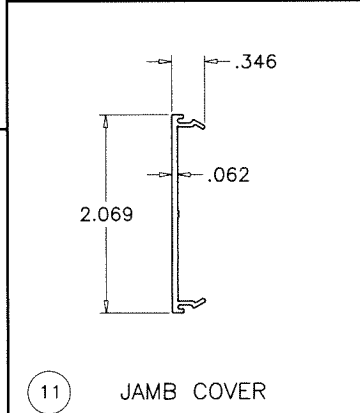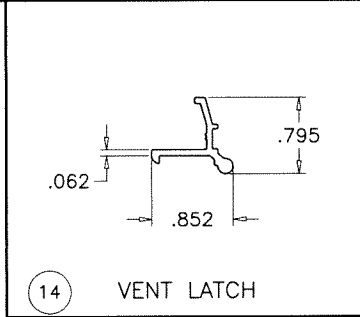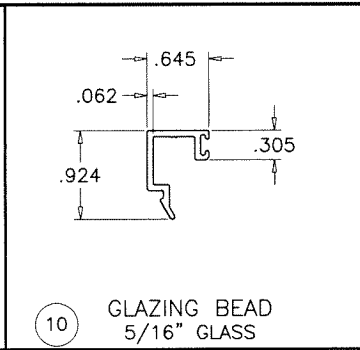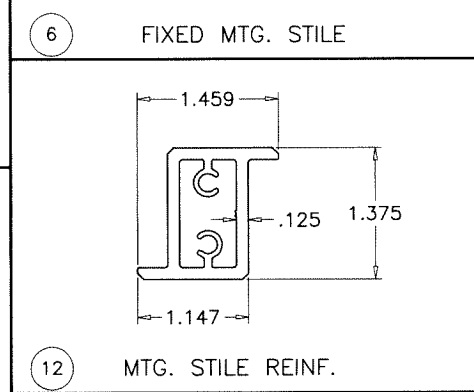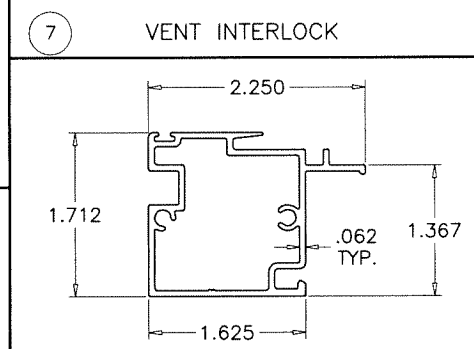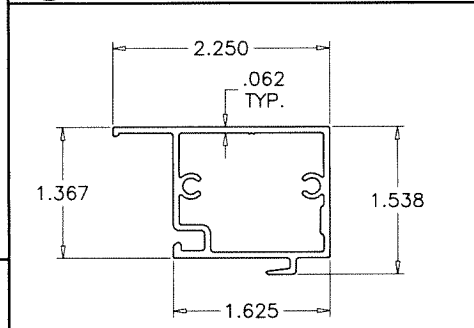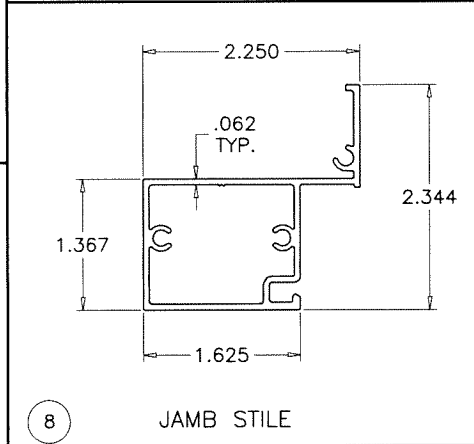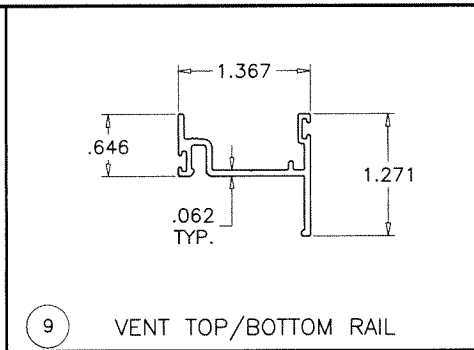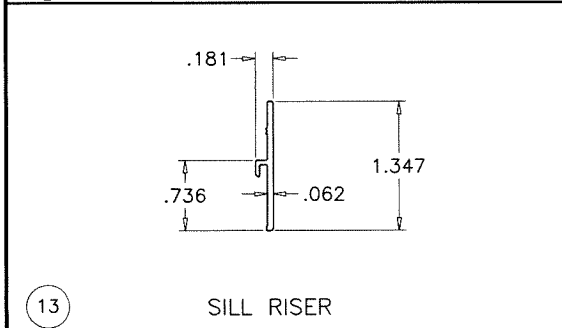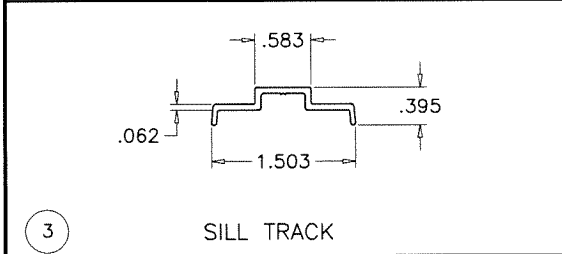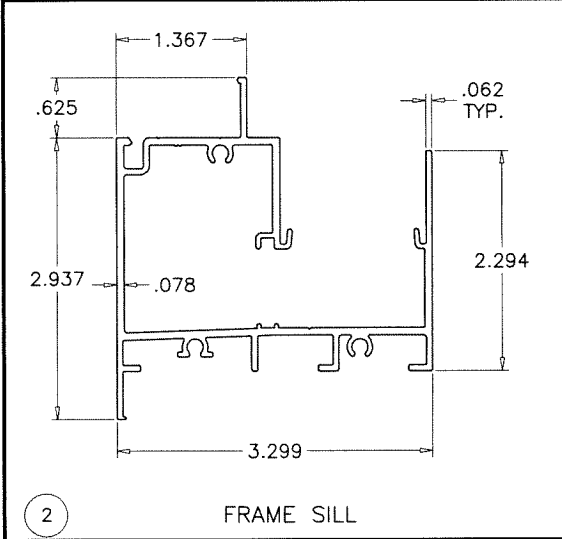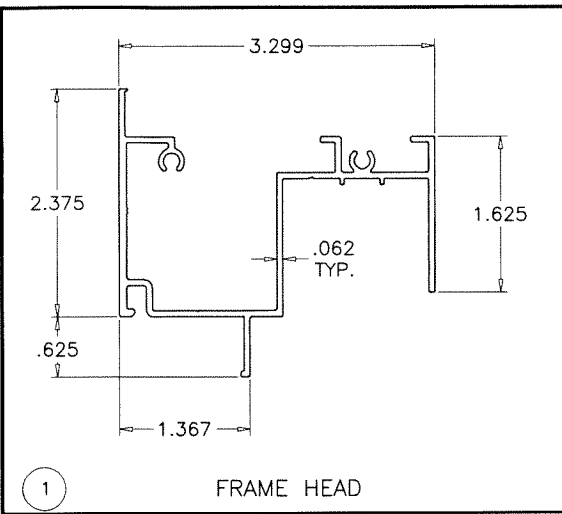

Sealed: 7/8/2026



FL #47207

AL-FAROOQ CORPORATION
ENGINEERS & PRODUCT DEVELOPMENT
9360 SUNSET DRIVE, SUITE 220
MIAMI, FLORIDA 33173
TEL: (305) 264-8100 FAX: (305) 262-6978

COMP-ANL\24-82F-ALU

INTER-100 HORIZONTAL SLIDING WDW. (L.M.I.)

Alucorp S.A. De C.V.
Calle 2 Tablaje 17439 Int C x 21y
25 Chichi Suarez, Merida
Yucatan, Mexico
Tel. (-) Fax. (-)

revisions:

no	date	by	description

date: 11-14-24
scale: 1/2" = 1"
dr. by: TARIQ
chk. by:


drawing no.
24-82F
sheet 9 of 12

ITEM	PART #	QUANTITY	DESCRIPTION	MATERIAL	MANF./SUPPLIER/REMARKS
1	73031	AS REQD.	FRAME HEAD	6063-T5	-
2	73041	AS REQD.	FRAME SILL	6063-T6	-
3	73045	AS REQD.	SILL TRACK INSERT	6063-T5	-
4	73030	AS REQD.	FRAME JAMB (VENT SIDE)	6063-T6	-
5	73028	AS REQD.	FRAME JAMB (FIX. SIDE)	6063-T6	-
6	73033	AS REQD.	FIXED MEETING STILE	6063-T5	-
7	73032	AS REQD.	VENT INTERLOCK	6063-T5	-
8	73034	AS REQD.	JAMB STILE	6063-T5	-
9	73035	AS REQD.	VENT TOP/BOTTOM RAIL	6063-T5	-
10	73036	AS REQD.	GLAZING BEAD (5/16" LAM. GLASS)	6063-T5	-
10A	73037	AS REQD.	GLAZING BEAD (13/16" INSUL. LAM. GLASS)	6063-T5	-
11	73039	AS REQD.	JAMB COVER	6063-T5	-
12	73043	AS REQD.	MTG. STILE REINF.	6063-T5	-
13	73044	AS REQD.	SILL RISER	6063-T5	-
14	73040	2/ VENT	VENT LATCH WITH S/S SPRING, AT 30" O.C. MAX.	6063-T5	-
15	-	2/ VENT	SWEEP LOCK, AT 30" O.C. MAX.	ZINC/STEEL	-
15A	#8 X 5/16"	2/ LATCH	LATCH INST. SCREWS	ST. STEEL	FH SMS
16	73186	AS REQD.	FIN ADAPTER	6063-T6	-
17	73038	AS REQD.	EQUAL LEG ADAPETR	6063-T6	-
18	-	AS REQD.	GLAZING GASKET	-	-
19	-	AS REQD.	BUMPER SPACER	SILICONE	-
20	-	AS REQD.	SETTING BLOCKS (1/8" X 3/4" X 4") AT 1/4 POINTS	EPDM	DUROMETER 80±5 SHORE A
21	-	AS REQD.	DRAIN VALVE	PLASTIC	-
22	-	AS REQD.	FIN SEAL W'STRIPPING (.187" X .250")	POLYPROPYLENE	-
23	AC-018	2/ VENT	ROLLER HOUSING AND GUIDE	DELRIN/NYLON	-
23A	AC-019	2/ ASSY.	ROLLER	BRASS	-
23B	AC-020	2/ ASSY.	ROLLER AXLE	ST. STEEL	-
24	#10 X 1-1/2"	AS REQD.	FRAME/VENT ASSEMBLY SCREWS	CRS	PH SMS
25	#10 X 2-1/2"	AS REQD.	FIX. RAIL SILL SCREWS (SILL END)	CRS	PH SMS
26	-	-	-	-	-

SEALANT:

ALL JOINTS AND FRAME CONNECTIONS SEALED WITH WHITE/ALUMINUM COLORED SILICONE.

Sealed: 7/8/2026

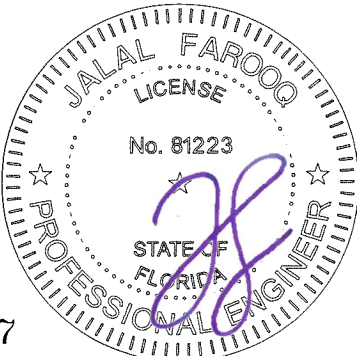

FL #47207

afC

AL-FAROOQ CORPORATION

ENGINEERS & PRODUCT DEVELOPMENT

9360 SUNSET DRIVE, SUITE 220

MIAMI, FLORIDA 33173

TEL. (305) 264-8100

FAX. (305) 262-6978

(C.A.N. 3538)

COMP-ANL\24-82F-ALU

INTER-100 HORIZONTAL SLIDING WDW. (L.M.I.)

Alucorp S.A. De C.V.

Calle 2 Tablaje 17439 Int C X 21y

25 Chichi Suarez, Merida

Yucatan, Mexico

Tel. (-)

Fax. (-)

revisions:

no	date	by	description

date: 11-14-24

scale: 1/2" = 1"


dr. by: TARIQ

chk. by:


drawing no.

24-82F


sheet 10 of 12

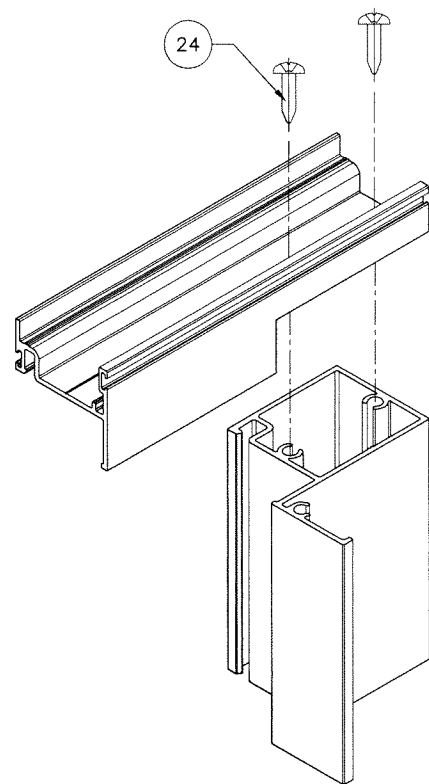


VENT TOP/BOTTOM CORNER

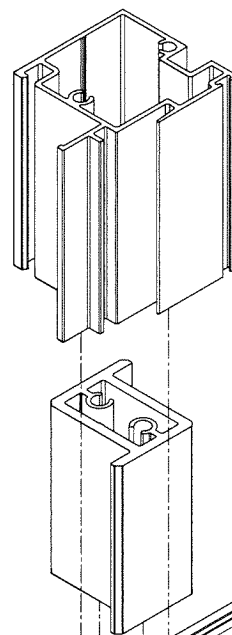


FIX. MTG. STILE TOP/BOTTOM ASSEMBLY

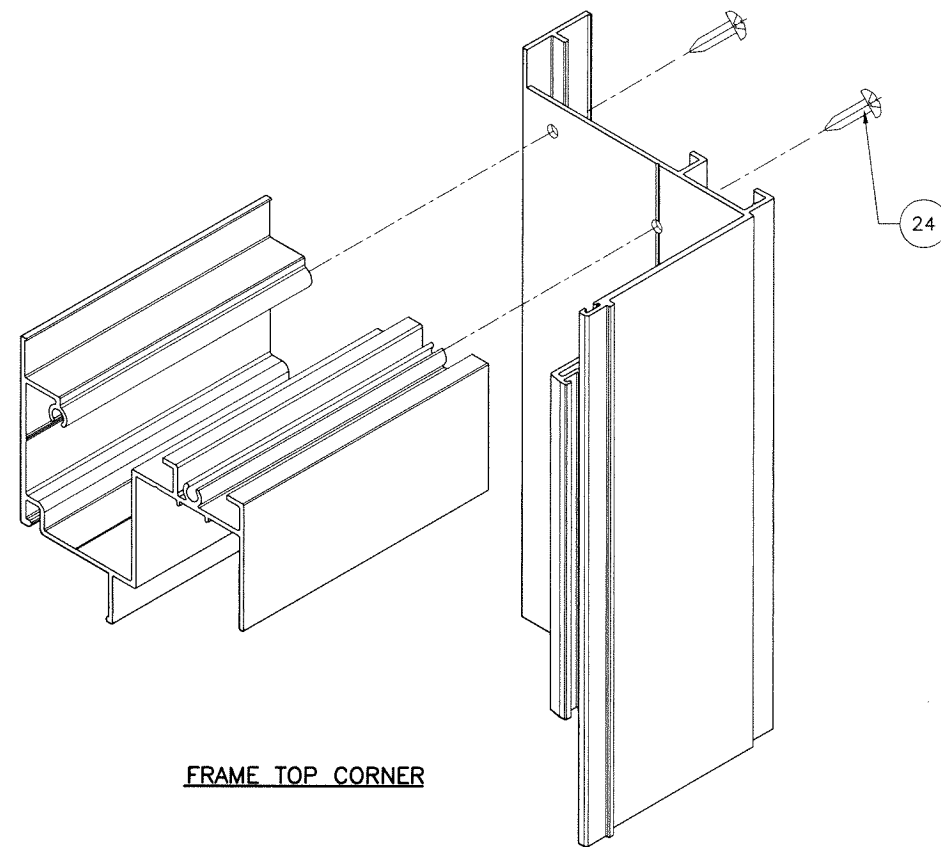

FRAME TOP CORNER

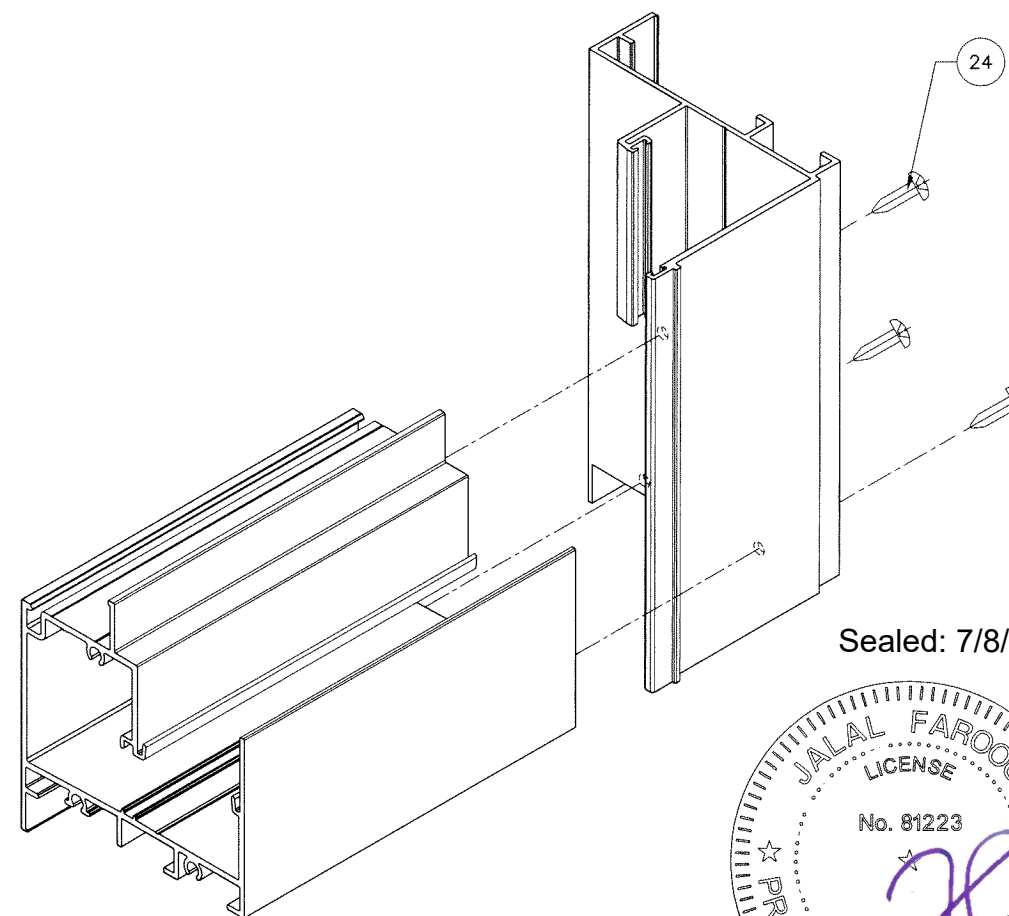



FRAME BOTTOM CORNER

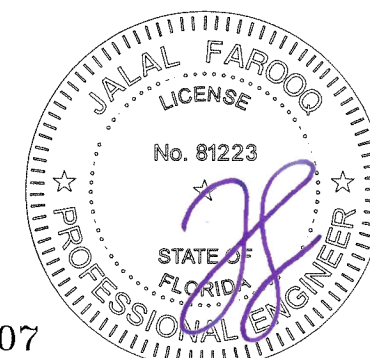

Sealed: 7/8/2026


AL-FAROOQ CORPORATION ENGINEERS & PRODUCT DEVELOPMENT 9360 SUNSET DRIVE, SUITE 220 MIAMI, FLORIDA 33173 TEL. (305) 264-8100 FAX. (305) 262-6978 COMP-ANL \ 24-82F-ALU			
INTER-100 HORIZONTAL SLIDING WDW. (L.M.I.)			
Alucorp S.A. De C.V. Calle 2 Tablaje 17439 Int C X 21y 25 Chichi Suarez, Merida Yucatan, Mexico Tel. (-) Fax. (-)			
date: 11-14-24 scale: 1/2" = 1" dr. by: TARIQ chk. by:	revisions: no date by description	drawing no. 24-82F sheet 11 of 12	

FL #47207

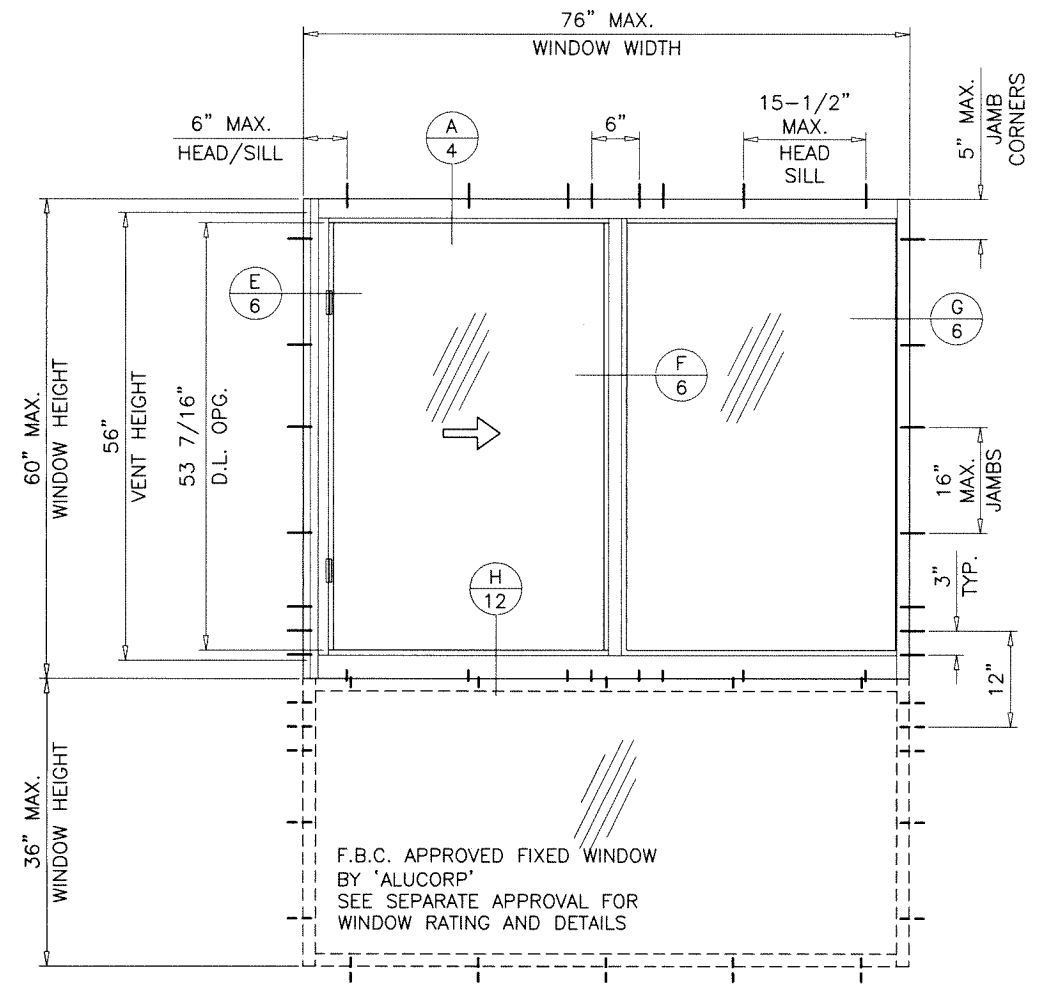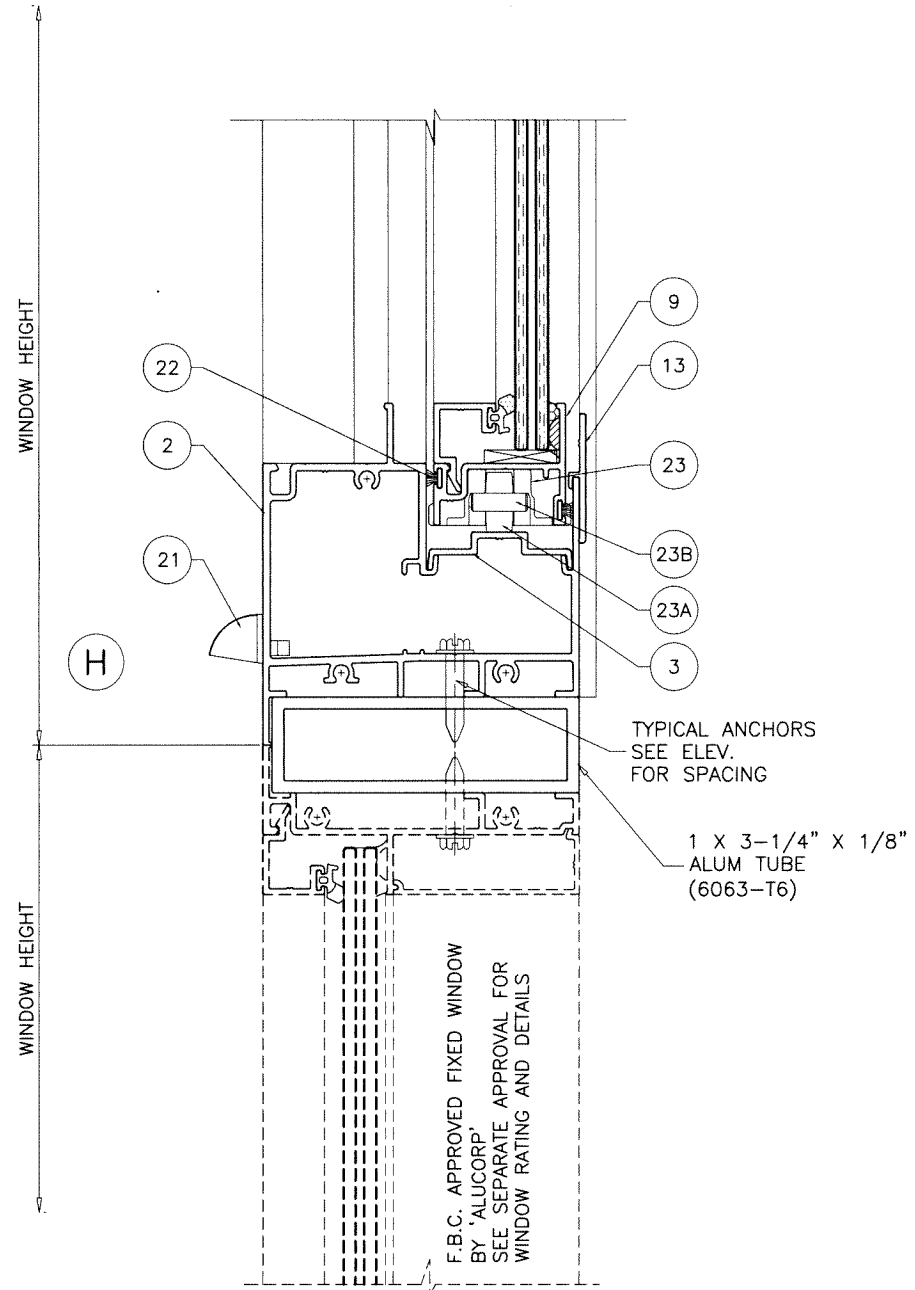

MAXIMUM DESIGN LOAD RATING = + 70.0 PSF
(FOR SIZES SHOWN ABOVE OR SMALLER) - 80.0 PSF

Sealed: 7/8/2026

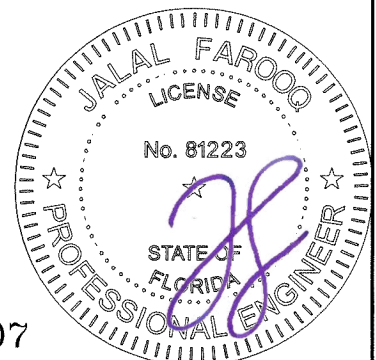

FL #47207

AL-FAROOQ CORPORATION
ENGINEERS & PRODUCT DEVELOPMENT
9360 SUNSET DRIVE, SUITE 220
MIAMI, FLORIDA 33173
TEL. (305) 264-8100 FAX. (305) 262-6978

COMP-ANL\24-82F-ALU

INTER-100 HORIZONTAL SLIDING WDW. (L.M.I.)

Alucorp S.A. De C.V.
Calle 2 Tablaje 17439 Int C X 21y
25 Chichi Suarez, Merida
Yucatan, Mexico
Tel. (-) Fax. (-)

revisions:

no	date	by	description

date: 11-14-24
scale: 1/2" = 1"
dr. by: TARIQ
chk. by:

drawing no.
24-82F

sheet 12 of 12