

REVISIONS			
REV	DESCRIPTION	DATE	APPROVED

NOTES:

1. THE PRODUCT SHOWN HEREIN IS DESIGNED AND MANUFACTURED TO COMPLY WITH REQUIREMENTS OF THE FLORIDA BUILDING CODE INCLUDING THE HVHZ.
2. WOOD FRAMING, METAL STRUCTURE AND MASONRY OPENING TO BE DESIGNED AND ANCHORED TO PROPERLY TRANSFER ALL LOADS TO STRUCTURE. FRAMING AND MASONRY OPENING IS THE RESPONSIBILITY OF THE ARCHITECT OR ENGINEER OF RECORD.
3. WHERE SHIM OR BUCK THICKNESS IS LESS THAN 1–1/2” UNITS MUST BE ANCHORED THROUGH THE FRAME IN ACCORDANCE WITH MANUFACTURER’S PUBLISHED INSTALLATION INSTRUCTIONS. ANCHORS SHALL BE SECURELY FASTENED DIRECTLY INTO MASONRY, CONCRETE OR OTHER STRUCTURAL SUBSTRATE MATERIAL.
4. WHERE WOOD BUCK THICKNESS IS 1–1/2” OR GREATER, BUCK SHALL BE SECURELY FASTENED TO MASONRY, CONCRETE OR OTHER STRUCTURAL SUBSTRATE. UNITS MAY BE ANCHORED THROUGH FRAME TO SECURED WOOD BUCK IN ACCORDANCE WITH MANUFACTURER’S PUBLISHED INSTALLATION INSTRUCTIONS.
5. WHERE 1X BUCK IS NOT USED DISSIMILAR MATERIALS MUST BE SEPARATED WITH APPROVED COATING OR MEMBRANE. SELECTION OF COATING OR MEMBRANE IS THE RESPONSIBILITY OF THE ARCHITECT OR ENGINEER OF RECORD.
6. BUCKS SHALL EXTEND BEYOND UNIT FRAME INTERIOR FACE SO THAT FULL FRAME SUPPORT IS PROVIDED.
7. SHIM AS NEEDED AT EACH ANCHOR LOCATION WITH LOAD BEARING SHIM. SHIM WHERE SPACE OF 1/16” OR GREATER OCCURS. MAXIMUM ALLOWABLE SHIM STACK TO BE 1/2”.
8. SHIMS SHALL BE LOCATED, APPLIED AND MADE FROM MATERIALS AND THICKNESS CAPABLE OF SUSTAINING APPLICABLE LOADS.
9. WIND LOAD DURATION FACTOR Cd=1.6 WAS USED FOR WOOD ANCHOR CALCULATIONS.
10. FRAME MATERIAL: ALUMINUM 6063–T6.
11. UNITS MUST BE GLAZED PER ASTM E1300, WITH SAFETY GLAZING.
12. APPROVED IMPACT PROTECTIVE SYSTEM IS REQUIRED FOR THIS PRODUCT IN WIND BORNE DEBRIS REGIONS.

13. FOR ANCHORING INTO WOOD FRAMING OR 2X BUCK USE 1/4 LAG SCREWS WITH SUFFICIENT LENGTH TO ACHIEVE A 1 1/2” MINIMUM EMBEDMENT INTO SUBSTRATE. LOCATE ANCHORS AS SHOWN IN ELEVATIONS AND INSTALLATION DETAILS.
14. FOR ANCHORING INTO MASONRY/CONCRETE USE 1/4” ELCO ULTRACON WITH SUFFICIENT LENGTH TO ACHIEVE A 1 3/4” MINIMUM EMBEDMENT INTO SUBSTRATE WITH 1 1/2” MINIMUM EDGE DISTANCE. LOCATE ANCHORS AS SHOWN IN ELEVATIONS AND INSTALLATION DETAILS.
15. FOR ANCHORING INTO METAL STRUCTURE USE 1/4” SMS OR SELF DRILLING SCREWS WITH SUFFICIENT LENGTH TO ACHIEVE 3 THREADS MINIMUM BEYOND STRUCTURE INTERIOR WALL. LOCATE ANCHORS AS SHOWN IN ELEVATIONS AND INSTALLATION DETAILS.
16. ALL FASTENERS TO BE CORROSION RESISTANT.
17. INSTALLATION ANCHORS SHALL BE INSTALLED IN ACCORDANCE WITH ANCHOR MANUFACTURER’S INSTALLATION INSTRUCTIONS AND ANCHORS SHALL NOT BE USED IN SUBSTRATES WITH STRENGTHS LESS THAN THE MINIMUM STRENGTH SPECIFIED BELOW:

A. WOOD: MINIMUM SPECIFIC GRAVITY OF G=0.42

B. CONCRETE: MINIMUM COMPRESSIVE STRENGTH OF 2,000 PSI.

C. MASONRY: GROUT/FILLED BLOCK PER ASTM C90 WITH Fm=2,000PSI MINIMUM.

D. METAL STRUCTURE: STEEL 18GA (.048”) FY=33KSI/FU=52KSI OR ALUMINUM 6063–T5 FU=30KSI .125” THICK MINIMUM

TABLE OF CONTENTS	
SHEET NO.	DESCRIPTION
1	NOTES
2	ELEVATION
3	DESIGN PRESSURE CHART
4	CROSS SECTIONS & GLAZING DETAILS
5 – 7	INSTALLATION DETAILS
8	COMPONENTS

TITONI WINDOWS
145 ARENA STREET
EL SEGUNDO, CA 90245

HS50 FIXED FACADE
NON-IMPACT – HVHZ
NOTES

DRAWN:
A.R.

DWG NO.
08-04120

REV
-


SCALE
NTS

DATE
01/09/2025

SHEET
1 OF 8


L. ROBERTO LOMAS P.E.
208 7th Ave, INDIALANTIC, FL 32903
434-688-0609 rllomas@lrlomaspe.com

SIGNED: 02/07/2025

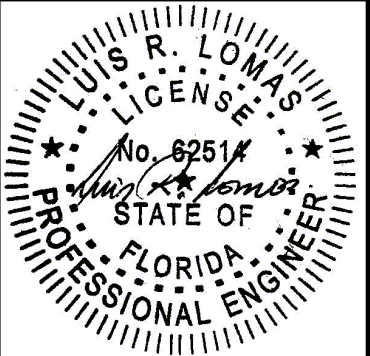

Luis R. Lomas P.E.
FL No.: 62514

REVISIONS			
REV	DESCRIPTION	DATE	APPROVED

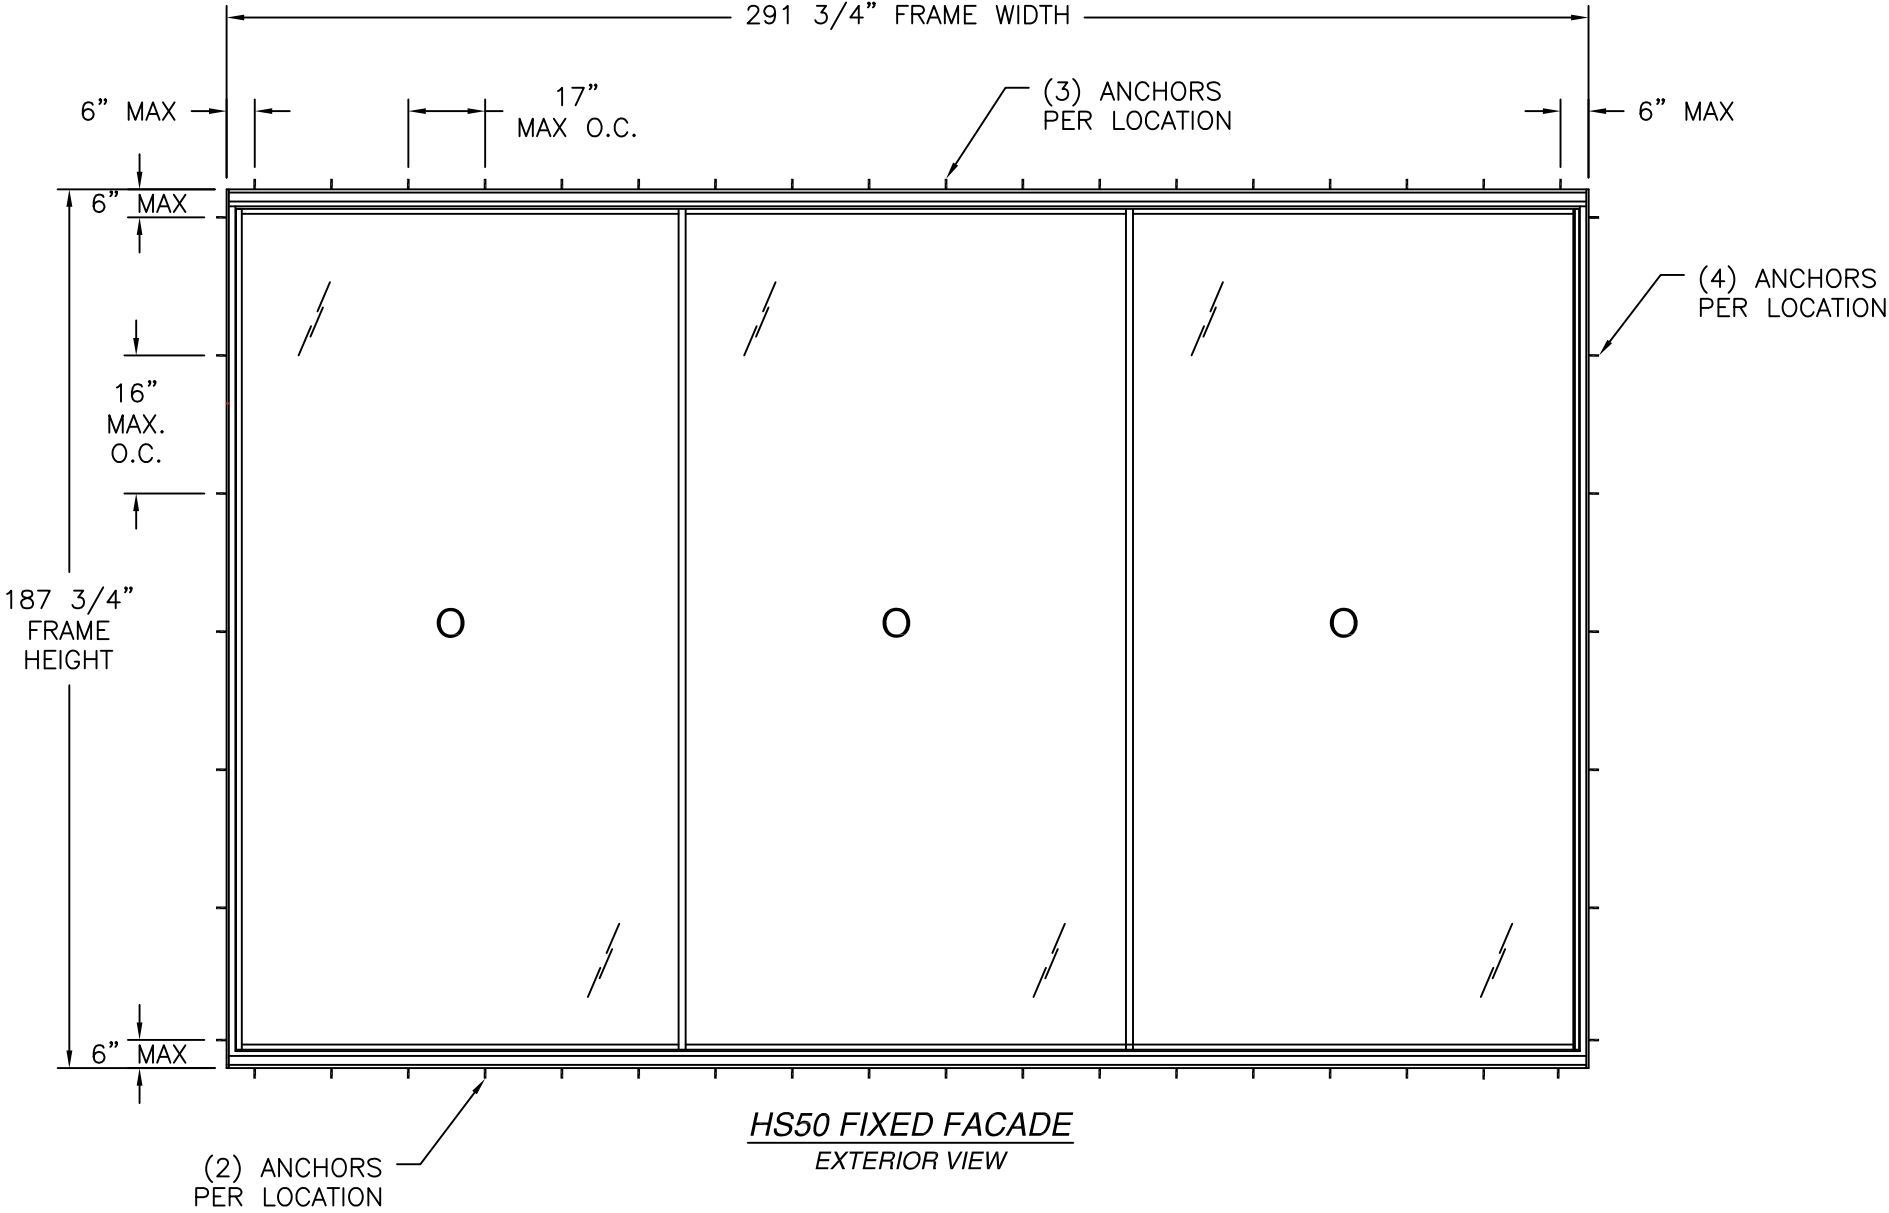

DESIGN PRESSURE RATING	IMPACT RATING
±65.0PSF	NONE

FOR ADDITIONAL SIZES SEE CHARTS 1 & 2 SHEET 3
3 PANELS SHOWN, UNLIMITED NUMBER OF PANELS ARE APPROVED
AS LONG AS INDIVIDUAL PANEL AREA DOES NOT EXCEED 122.8 FT²
AND FRAME AREA DOES NOT EXCEED 572.9 FT² AND USES VERTICAL
CONDITIONS AS SHOWN.

- NOTES:
- PANEL SIZE: 97 11/16" X 184"
 - D.L.O.: 94 1/16" X 177 1/2"

SIGNED: 02/07/2025

TITONI WINDOWS 145 ARENA STREET EL SEGUNDO, CA 90245		
HS50 FIXED FACADE NON-IMPACT – HVHZ ELEVATION		
DRAWN: A.R.	DWG NO. 08-04120	REV -
SCALE NTS	DATE 01/09/2025	SHEET 2 OF 8
L. ROBERTO LOMAS P.E. 208 7th Ave, INDIALANTIC, FL 32903 434-688-0609 rllomas@lrlomaspe.com		

Luis R. Lomas P.E.
FL No.: 62514

REVISIONS			
REV	DESCRIPTION	DATE	APPROVED

Chart # 1

Panel Height (in)	Single Panel Width (in)	
	30.00		36.00		42.00		48.00		54.00		60.00		66.00		72.00		78.00		84.00		90.00		97.25		102.00		108.00		114.00		120.00		126.00		132.00		138.00		144.00						
	Pos	Neg	Pos	Neg	Pos	Neg	Pos	Neg	Pos	Neg	Pos	Neg	Pos	Neg	Pos	Neg	Pos	Neg	Pos	Neg	Pos	Neg	Pos	Neg	Pos	Neg	Pos	Neg	Pos	Neg	Pos	Neg	Pos	Neg	Pos	Neg	Pos	Neg	Pos	Neg					
108.00	65.0	97.5	65.0	97.5	65.0	97.5	65.0	97.5	65.0	97.5	65.0	97.5	65.0	97.5	65.0	97.5	65.0	97.5	65.0	97.5	65.0	97.5	65.0	97.5	65.0	97.5	65.0	97.5	65.0	97.5	65.0	97.5	65.0	97.5	65.0	97.5	65.0	97.5	65.0	97.5	65.0	97.5			
120.00	65.0	97.5	65.0	97.5	65.0	97.5	65.0	97.5	65.0	97.5	65.0	97.5	65.0	97.5	65.0	97.5	65.0	97.5	65.0	97.5	65.0	97.5	65.0	97.5	65.0	97.5	65.0	97.5	65.0	97.5	65.0	97.5	65.0	97.5	65.0	97.5	65.0	97.5	65.0	97.5	65.0	97.5	65.0	97.5	
132.00	65.0	97.5	65.0	97.5	65.0	97.5	65.0	97.5	65.0	97.5	65.0	97.5	65.0	97.5	65.0	97.5	65.0	97.5	65.0	97.5	65.0	97.5	65.0	97.5	65.0	97.5	65.0	97.5	65.0	97.5	65.0	97.5	65.0	97.5	65.0	97.5	65.0	97.5	-	-	-	-	-		
144.00	65.0	97.5	65.0	97.5	65.0	97.5	65.0	97.5	65.0	97.5	65.0	97.5	65.0	97.5	65.0	97.5	65.0	97.5	65.0	97.5	65.0	96.0	65.0	92.3	65.0	90.2	65.0	88.0	65.0	86.3	65.0	84.9	-	-	-	-	-	-	-	-	-	-	-	-	
156.00	65.0	97.5	65.0	97.5	65.0	97.5	65.0	97.5	65.0	97.5	65.0	97.5	65.0	97.5	65.0	97.5	65.0	97.5	65.0	93.8	65.0	89.4	65.0	85.7	65.0	81.9	65.0	79.9	65.0	77.7	65.0	75.8	-	-	-	-	-	-	-	-	-	-	-	-	
168.00	65.0	97.5	65.0	97.5	65.0	97.5	65.0	97.5	65.0	97.5	65.0	97.5	65.0	96.0	65.0	90.0	65.0	85.0	65.0	80.9	65.0	77.3	65.0	73.7	65.0	71.7	-	-	-	-	-	-	-	-	-	-	-	-	-	-	-	-	-	-	
184.00	65.0	97.5	65.0	97.5	65.0	97.5	65.0	97.5	65.0	97.5	65.0	92.6	65.0	85.9	65.0	80.3	65.0	75.7	65.0	71.7	65.0	68.4	65.0	65.0	-	-	-	-	-	-	-	-	-	-	-	-	-	-	-	-	-	-	-	-	-
192.00	65.0	97.5	65.0	97.5	65.0	97.5	65.0	97.5	65.0	94.8	65.0	86.0	65.0	78.8	65.0	72.9	65.0	68.0	63.8	63.8	60.3	60.3	-	-	-	-	-	-	-	-	-	-	-	-	-	-	-	-	-	-	-	-	-	-	-
204.00	65.0	97.5	65.0	97.5	65.0	97.5	65.0	88.1	65.0	78.8	65.0	71.4	65.0	65.4	60.4	60.4	56.2	56.2	52.7	52.7	-	-	-	-	-	-	-	-	-	-	-	-	-	-	-	-	-	-	-	-	-	-	-	-	-
216.00	65.0	97.5	65.0	97.5	65.0	84.2	65.0	74.0	65.0	66.1	59.9	59.9	54.8	54.8	50.6	50.6	47.1	47.1	-	-	-	-	-	-	-	-	-	-	-	-	-	-	-	-	-	-	-	-	-	-	-	-	-	-	-
228.00	65.0	97.5	65.0	83.1	65.0	71.5	62.8	62.8	56.1	56.1	50.8	50.8	46.4	46.4	42.8	42.8	39.8	39.8	-	-	-	-	-	-	-	-	-	-	-	-	-	-	-	-	-	-	-	-	-	-	-	-	-	-	-
240.00	65.0	85.2	65.0	71.2	61.2	61.2	53.8	53.8	48.0	48.0	43.4	43.4	39.7	39.7	36.6	36.6	-	-	-	-	-	-	-	-	-	-	-	-	-	-	-	-	-	-	-	-	-	-	-	-	-	-	-	-	-
252.00	65.0	73.5	61.4	61.4	52.8	52.8	46.4	46.4	41.4	41.4	37.4	37.4	34.2	34.2	-	-	-	-	-	-	-	-	-	-	-	-	-	-	-	-	-	-	-	-	-	-	-	-	-	-	-	-	-	-	-
264.00	63.9	63.9	53.4	53.4	45.9	45.9	40.3	40.3	35.9	35.9	32.5	32.5	29.6	29.6	-	-	-	-	-	-	-	-	-	-	-	-	-	-	-	-	-	-	-	-	-	-	-	-	-	-	-	-	-	-	-
276.00	55.9	55.9	46.7	46.7	40.1	40.1	35.2	35.2	31.4	31.4	28.4	28.4	-	-	-	-	-	-	-	-	-	-	-	-	-	-	-	-	-	-	-	-	-	-	-	-	-	-	-	-	-	-	-	-	-
288.00	49.2	49.2	41.1	41.1	35.3	35.3	31.0	31.0	27.6	27.6	24.9	24.9	-	-	-	-	-	-	-	-	-	-	-	-	-	-	-	-	-	-	-	-	-	-	-	-	-	-	-	-	-	-	-	-	-
300.00	43.5	43.5	36.3	36.3	31.2	31.2	27.4	27.4	24.4	24.4	-	-	-	-	-	-	-	-	-	-	-	-	-	-	-	-	-	-	-	-	-	-	-	-	-	-	-	-	-	-	-	-	-	-	-
312.00	38.7	38.7	32.3	32.3	27.7	27.7	24.3	24.3	21.7	21.7	-	-	-	-	-	-	-	-	-	-	-	-	-	-	-	-	-	-	-	-	-	-	-	-	-	-	-	-	-	-	-	-	-	-	-
324.00	34.5	34.5	28.8	28.8	24.7	24.7	21.7	21.7	19.3	19.3	-	-	-	-	-	-	-	-	-	-	-	-	-	-	-	-	-	-	-	-	-	-	-	-	-	-	-	-	-	-	-	-	-	-	-
336.00	30.9	30.9	25.8	25.8	22.2	22.2	19.4	19.4	-	-	-	-	-	-	-	-	-	-	-	-	-	-	-	-	-	-	-	-	-	-	-	-	-	-	-	-	-	-	-	-	-	-	-	-	-
348.00	27.8	27.8	23.2	23.2	19.9	19.9	17.5	17.5	-	-	-	-	-	-	-	-	-	-	-	-	-	-	-	-	-	-	-	-	-	-	-	-	-	-	-	-	-	-	-	-	-	-	-	-	-
360.00	25.1	25.1	21.0	21.0	18.0	18.0	15.8	15.8	-	-	-	-	-	-	-	-	-	-	-	-	-	-	-	-	-	-	-	-	-	-	-	-	-	-	-	-	-	-	-	-	-	-	-	-	-
372.00	22.8	22.8	19.0	19.0	16.3	16.3	-	-	-	-	-	-	-	-	-	-	-	-	-	-	-	-	-	-	-	-	-	-	-	-	-	-	-	-	-	-	-	-	-	-	-	-	-	-	-
384.00	20.7	20.7	17.3	17.3	-	-	-	-	-	-	-	-	-	-	-	-	-	-	-	-	-	-	-	-	-	-	-	-	-	-	-	-	-	-	-	-	-	-	-	-	-	-	-	-	-
396.00	18.9	18.9	15.8	15.8	-	-	-	-	-	-	-	-	-	-	-	-	-	-	-	-	-	-	-	-	-	-	-	-	-	-	-	-	-	-	-	-	-	-	-	-	-	-	-	-	-
408.00	17.3	17.3	-	-	-	-	-	-	-	-	-	-	-	-	-	-	-	-	-	-	-	-	-	-	-	-	-	-	-	-	-	-	-	-	-	-	-	-	-	-	-	-	-	-	-


NON-IMPACT

Where water penetration resistance is required


Chart #2

Panel Height (in)	Single Panel Width (in)																			
	30.00	36.00	42.00	48.00	54.00	60.00	66.00	72.00	78.00	84.00	90.00	97.25	102.00	108.00	114.00	120.00	126.00	132.00	138.00	144.00
108.00	97.5	97.5	97.5	97.5	97.5	97.5	97.5	97.5	97.5	97.5	97.5	97.5	97.5	97.5	97.5	97.5	97.5	97.5	97.5	97.5
120.00	97.5	97.5	97.5	97.5	97.5	97.5	97.5	97.5	97.5	97.5	97.5	97.5	97.5	97.5	97.5	97.5	97.5	97.5	97.5	97.5
132.00	97.5	97.5	97.5	97.5	97.5	97.5	97.5	97.5	97.5	97.5	97.5	97.5	97.5	97.5	97.5	97.5	97.5	97.5	-	-
144.00	97.5	97.5	97.5	97.5	97.5	97.5	97.5	97.5	97.5	97.5	96.0	92.3	90.2	88.0	86.3	84.9	-	-	-	-
156.00	97.5	97.5	97.5	97.5	97.5	97.5	97.5	97.5	93.8	89.4	85.7	81.9	79.9	77.7	75.8	-	-	-	-	-
168.00	97.5	97.5	97.5	97.5	97.5	97.5	96.0	90.0	85.0	80.9	77.3	73.7	71.7	-	-	-	-	-	-	-
184.00	97.5	97.5	97.5	97.5	97.5	92.6	85.9	80.3	75.7	71.7	68.4	65.0	-	-	-	-	-	-	-	-
192.00	97.5	97.5	97.5	97.5	94.8	86.0	78.8	72.9	68.0	63.8	60.3	-	-	-	-	-	-	-	-	-
204.00	97.5	97.5	97.5	88.1	78.8	71.4	65.4	60.4	56.2	52.7	-	-	-	-	-	-	-	-	-	-
216.00	97.5	97.5	84.2	74.0	66.1	59.9	54.8	50.6	47.1	-	-	-	-	-	-	-	-	-	-	-
228.00	97.5	83.1	71.5	62.8	56.1	50.8	46.4	42.8	39.8	-	-	-	-	-	-	-	-	-	-	-
240.00	85.2	71.2	61.2	53.8	48.0	43.4	39.7	36.6	-	-	-	-	-	-	-	-	-	-	-	-
252.00	73.5	61.4	52.8	46.4	41.4	37.4	34.2	-	-	-	-	-	-	-	-	-	-	-	-	-
264.00	63.9	53.4	45.9	40.3	35.9	32.5	29.6	-	-	-	-	-	-	-	-	-	-	-	-	-
276.00	55.9	46.7	40.1	35.2	31.4	28.4	-	-	-	-	-	-	-	-	-	-	-	-	-	-
288.00	49.2	41.1	35.3	31.0	27.6	24.9	-	-	-	-	-	-	-	-	-	-	-	-	-	-
300.00	43.5	36.3	31.2	27.4	24.4	-	-	-	-	-	-	-	-	-	-	-	-	-	-	-
312.00	38.7	32.3	27.7	24.3	21.7	-	-	-	-	-	-	-	-	-	-	-	-	-	-	-
324.00	34.5	28.8	24.7	21.7	19.3	-	-	-	-	-	-	-	-	-	-	-	-	-	-	-
336.00	30.9	25.8	22.2	19.4	-	-	-	-	-	-	-	-	-	-	-	-	-	-	-	-
348.00	27.8	23.2	19.9	17.5	-	-	-	-	-	-	-	-	-	-	-	-	-	-	-	-
360.00	25.1	21.0	18.0	15.8	-	-	-	-	-	-	-	-	-	-	-	-	-	-	-	-
372.00	22.8	19.0	16.3	-	-	-	-	-	-	-	-	-	-	-	-	-	-	-	-	-
384.00	20.7	17.3	-	-	-	-	-	-	-	-	-	-	-	-	-	-	-	-	-	-
396.00	18.9	15.8	-	-	-	-	-	-	-	-	-	-	-	-	-	-	-	-	-	-
408.00	17.3	-	-	-	-	-	-	-	-	-	-	-	-	-	-	-	-	-	-	-


REVISIONS			
REV	DESCRIPTION	DATE	APPROVED

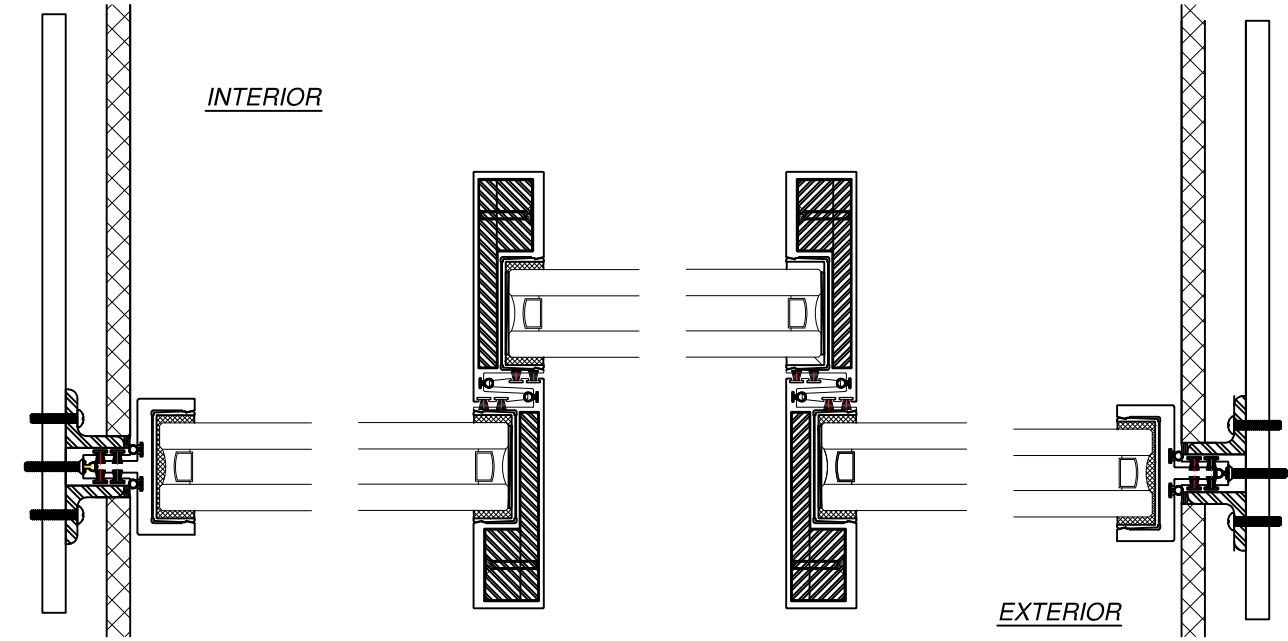

HORIZONTAL CROSS SECTION

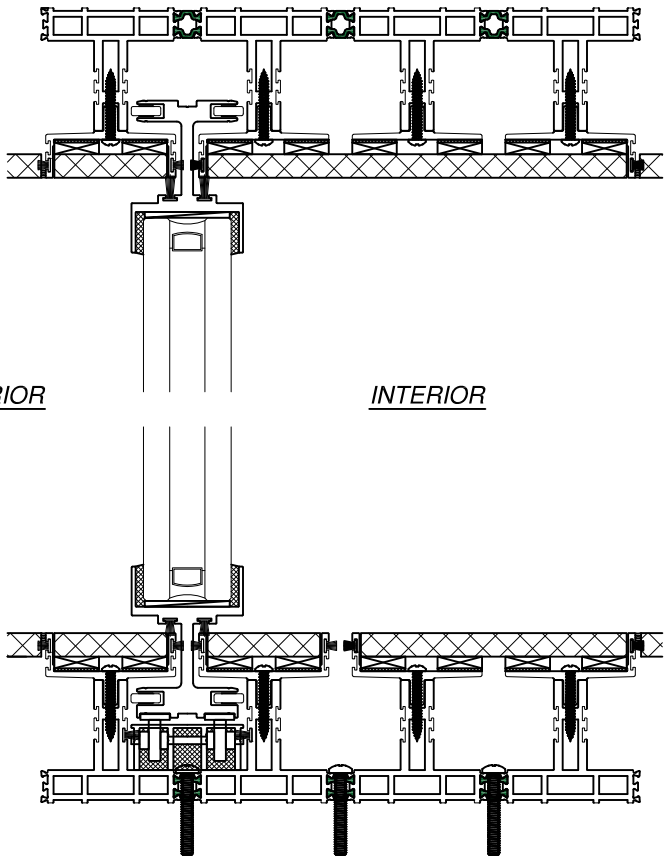

VERTICAL CROSS SECTION
EXTERIOR PANEL

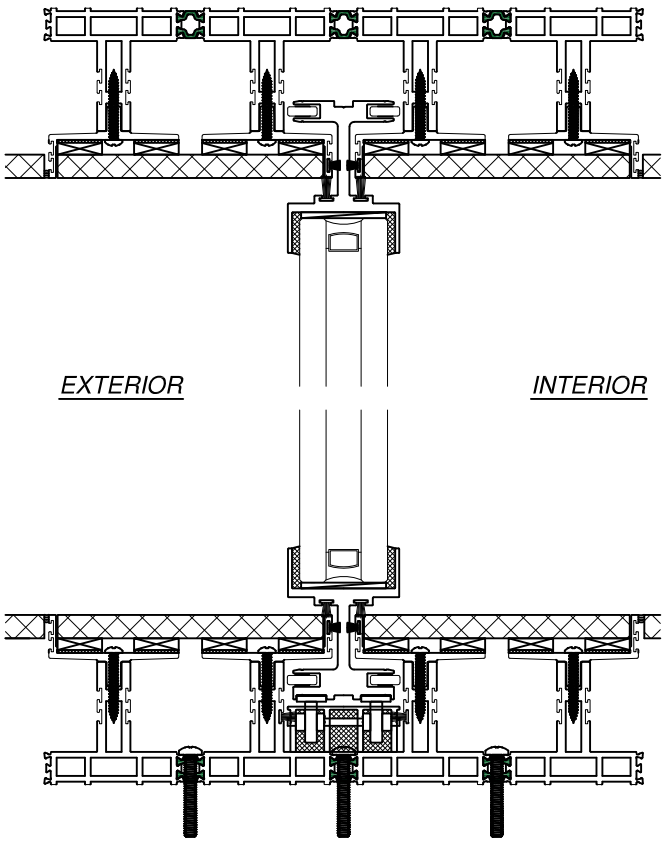

VERTICAL CROSS SECTION
INTERIOR PANEL


TITONI WINDOWS
145 ARENA STREET
EL SEGUNDO, CA 90245

HS50 FIXED FACADE
NON-IMPACT – HVHZ
CROSS SECTIONS & GLAZING DETAILS

DRAWN: A.R.	DWG NO. 08-04120	REV -
SCALE NTS	DATE 01/09/2025	SHEET 4 OF 8


L. ROBERTO LOMAS P.E.
208 7th Ave, INDIALANTIC, FL 32903
434-688-0609 rllomas@lrlomaspe.com

SIGNED: 02/07/2025

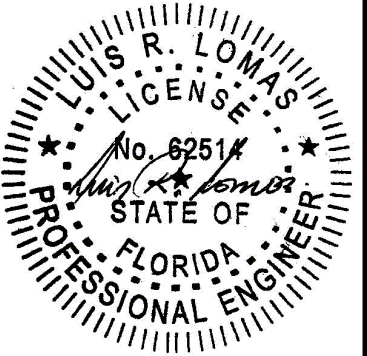


Luis R. Lomas P.E.
FL No.: 62514

REVISIONS			
REV	DESCRIPTION	DATE	APPROVED

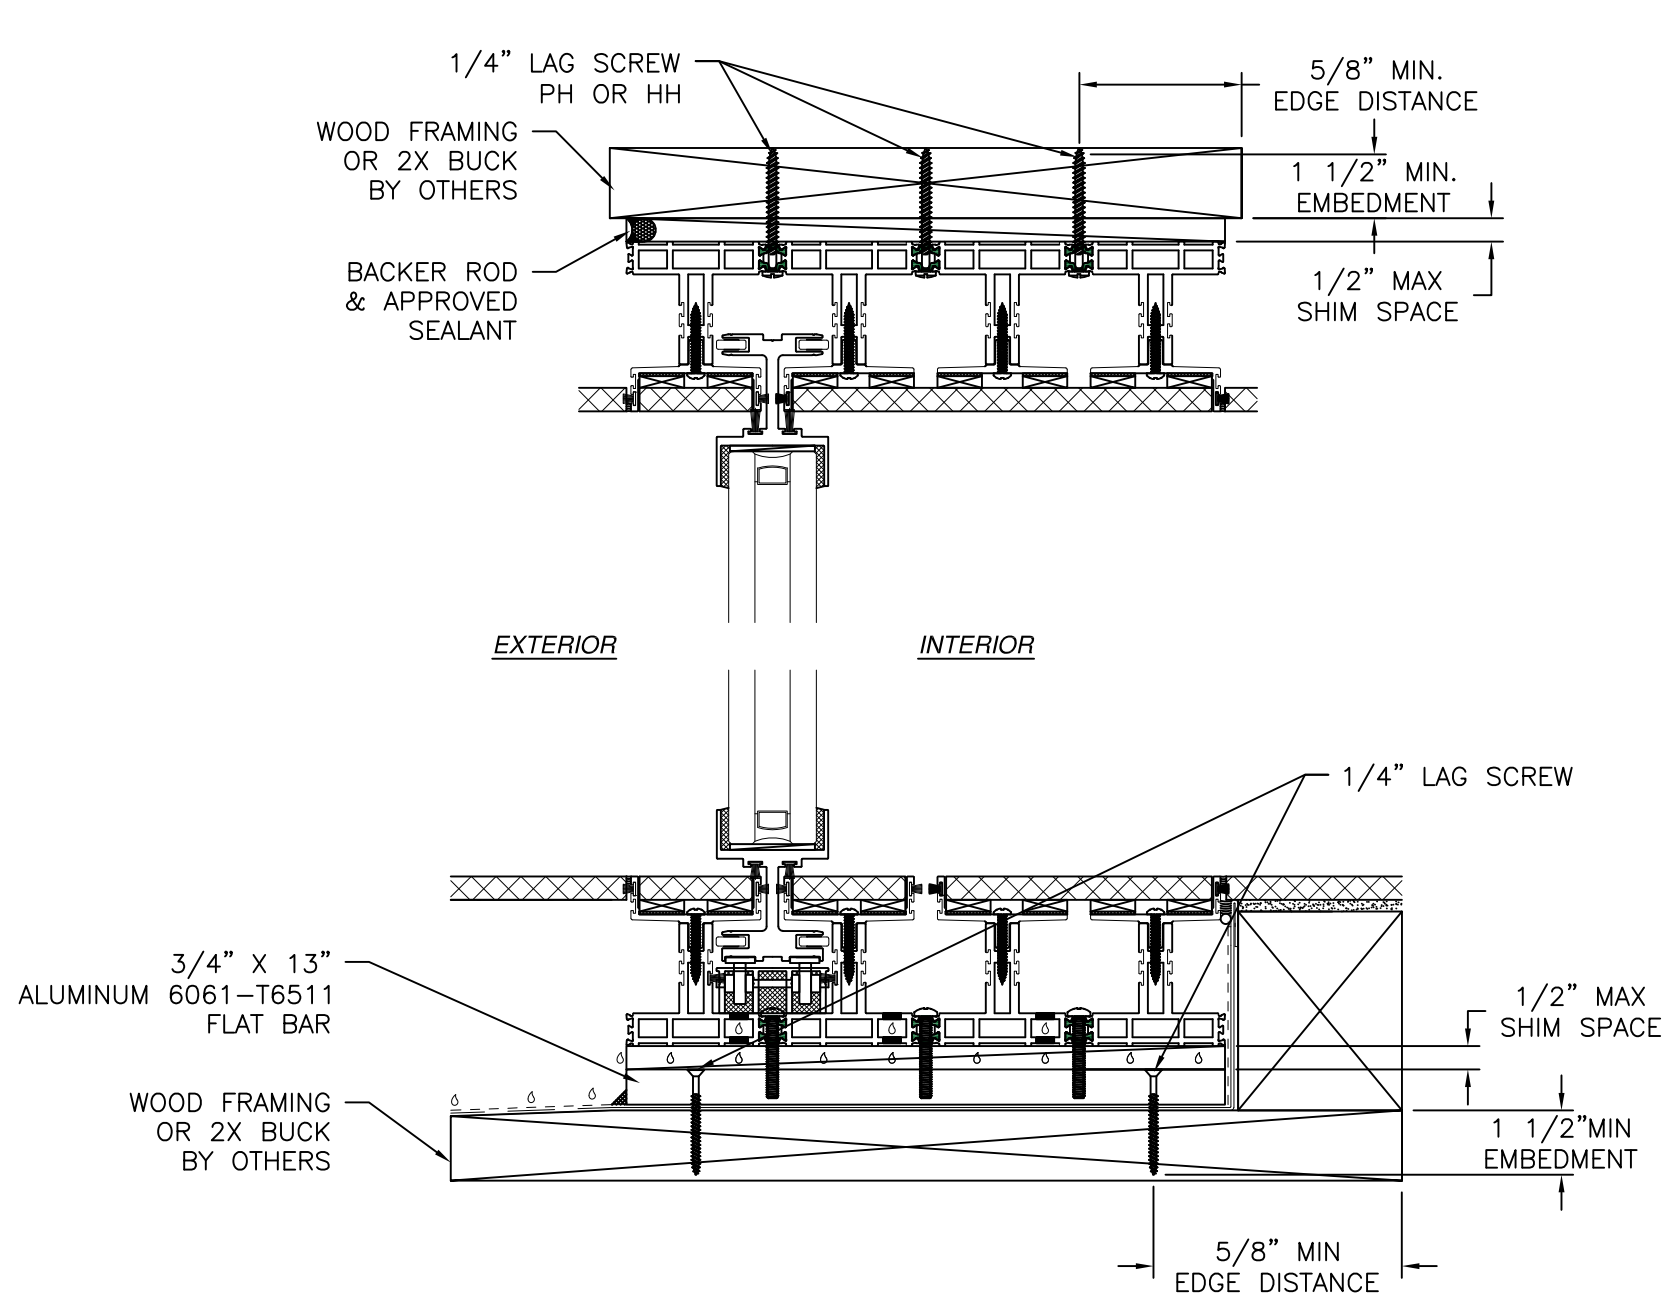

VERTICAL INSTALLATION DETAIL
CONCRETE/MASONRY INSTALLATION


- NOTES:
1. INTERIOR AND EXTERIOR FINISHES, BY OTHERS, NOT SHOWN FOR CLARITY.
 2. PERIMETER AND JOINT SEALANT BY OTHERS TO BE DESIGNED IN ACCORDANCE WITH ASTM E2112

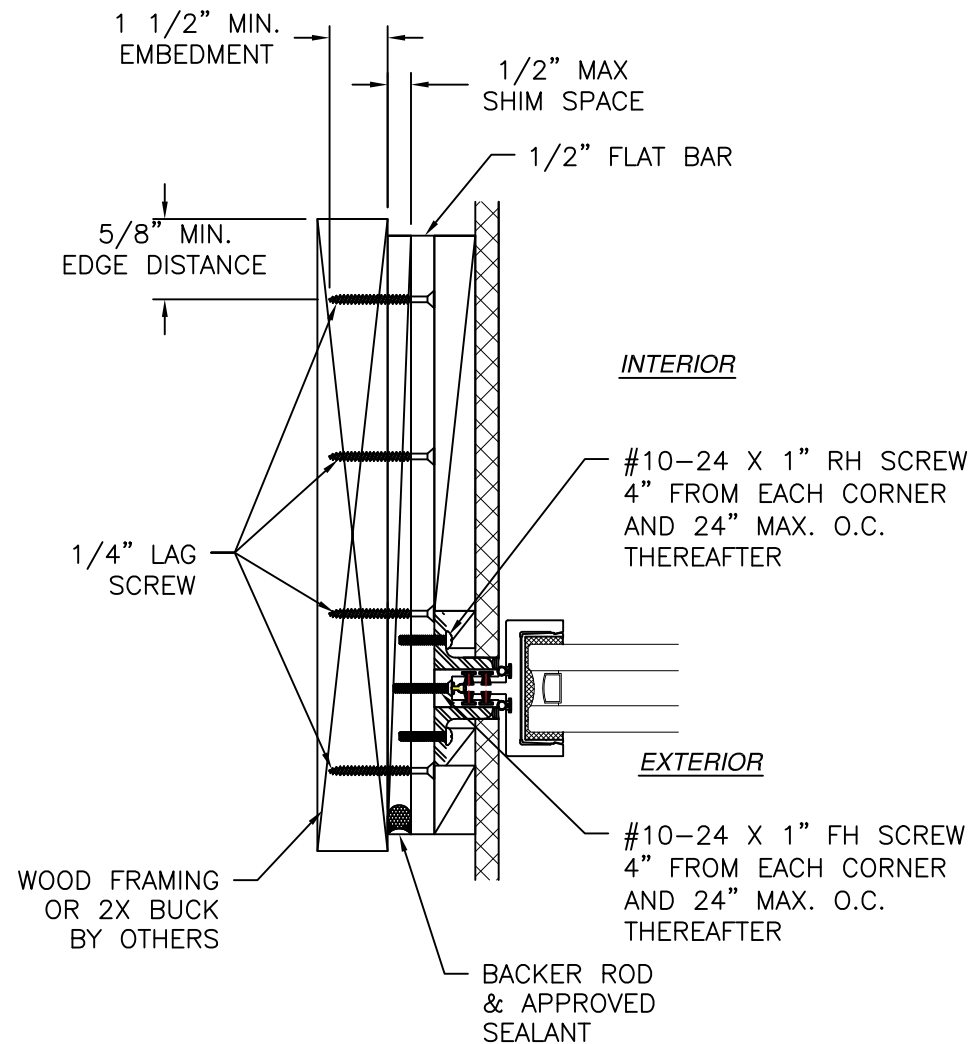

JAMB INSTALLATION DETAIL
WOOD FRAMING OR 2X BUCK INSTALLATION



TITONI WINDOWS 145 ARENA STREET EL SEGUNDO, CA 90245		
HS50 FIXED FACADE NON-IMPACT – HVHZ INSTALLATION DETAILS		
DRAWN: A.R.	DWG NO. 08-04120	REV -
SCALE NTS	DATE 01/09/2025	SHEET 5 OF 8
L. ROBERTO LOMAS P.E. 208 7th Ave, INDIALANTIC, FL 32903 434-688-0609 rllomas@lrlomaspe.com		

SIGNED: 02/07/2025

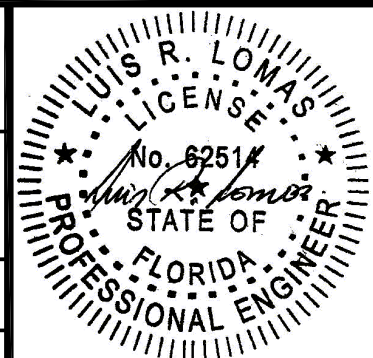


Luis R. Lomas P.E.
FL No.: 62514

REVISIONS			
REV	DESCRIPTION	DATE	APPROVED

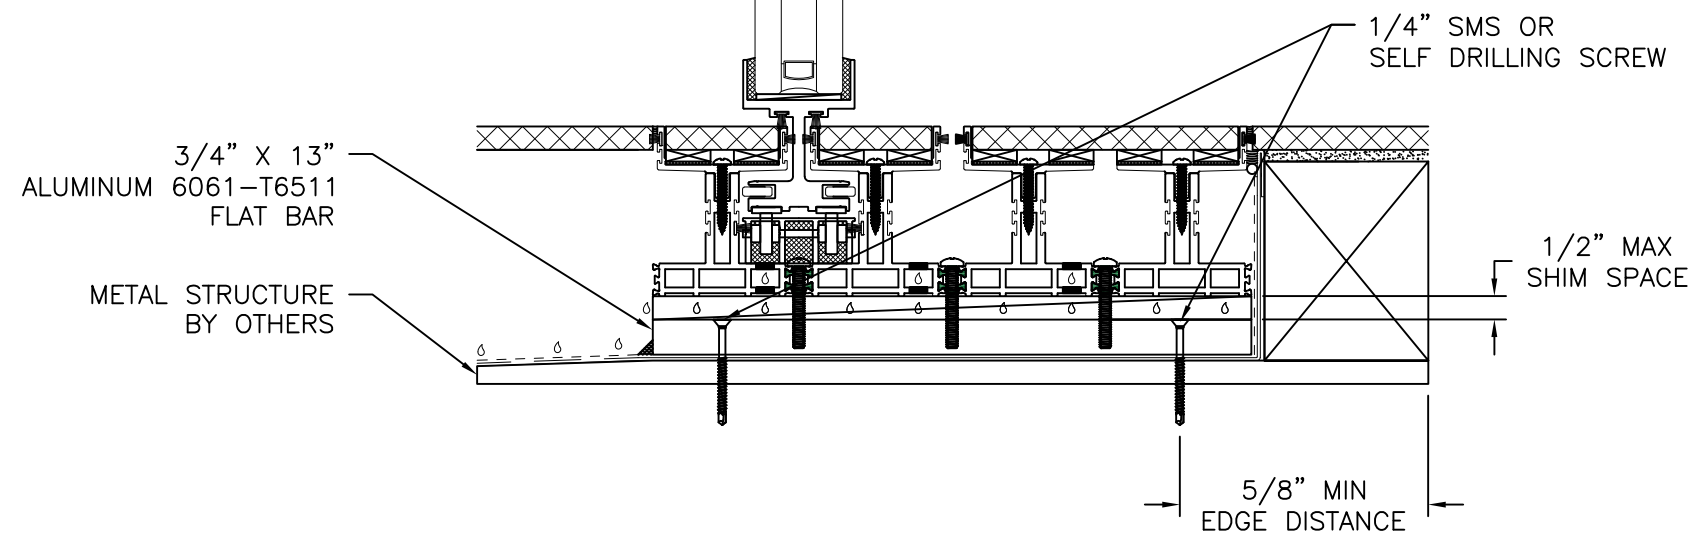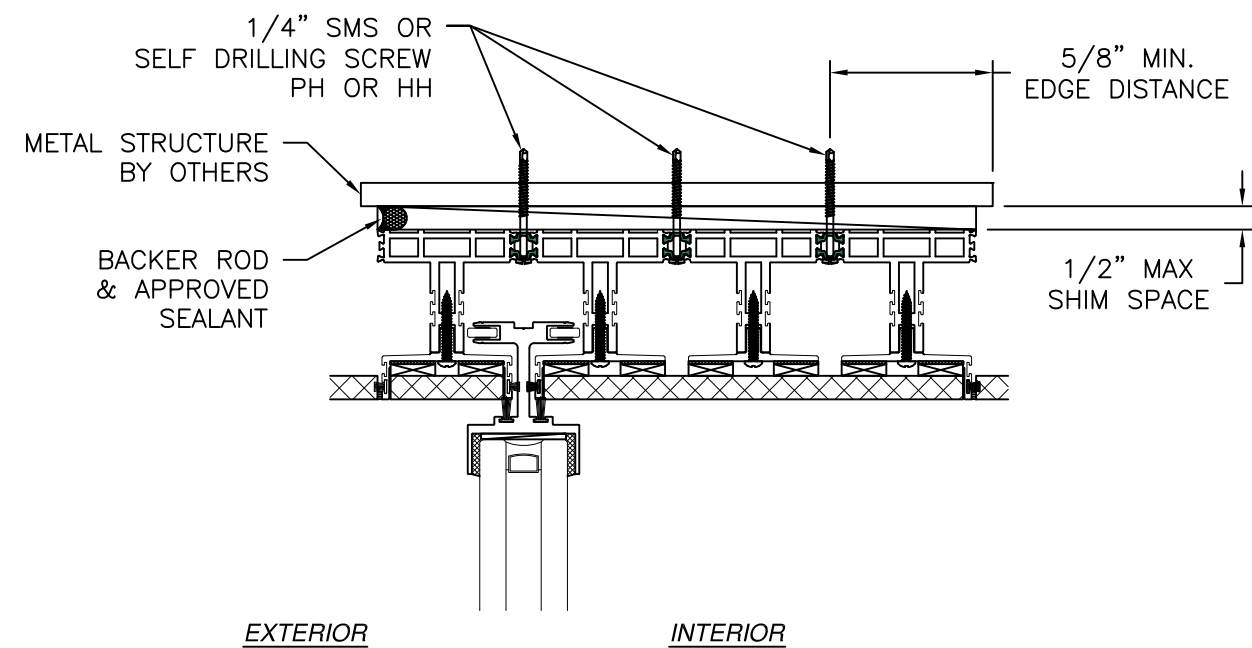

VERTICAL INSTALLATION DETAIL
METAL STRUCTURE INSTALLATION


- NOTES:
1. INTERIOR AND EXTERIOR FINISHES, BY OTHERS, NOT SHOWN FOR CLARITY.
 2. PERIMETER AND JOINT SEALANT BY OTHERS TO BE DESIGNED IN ACCORDANCE WITH ASTM E2112

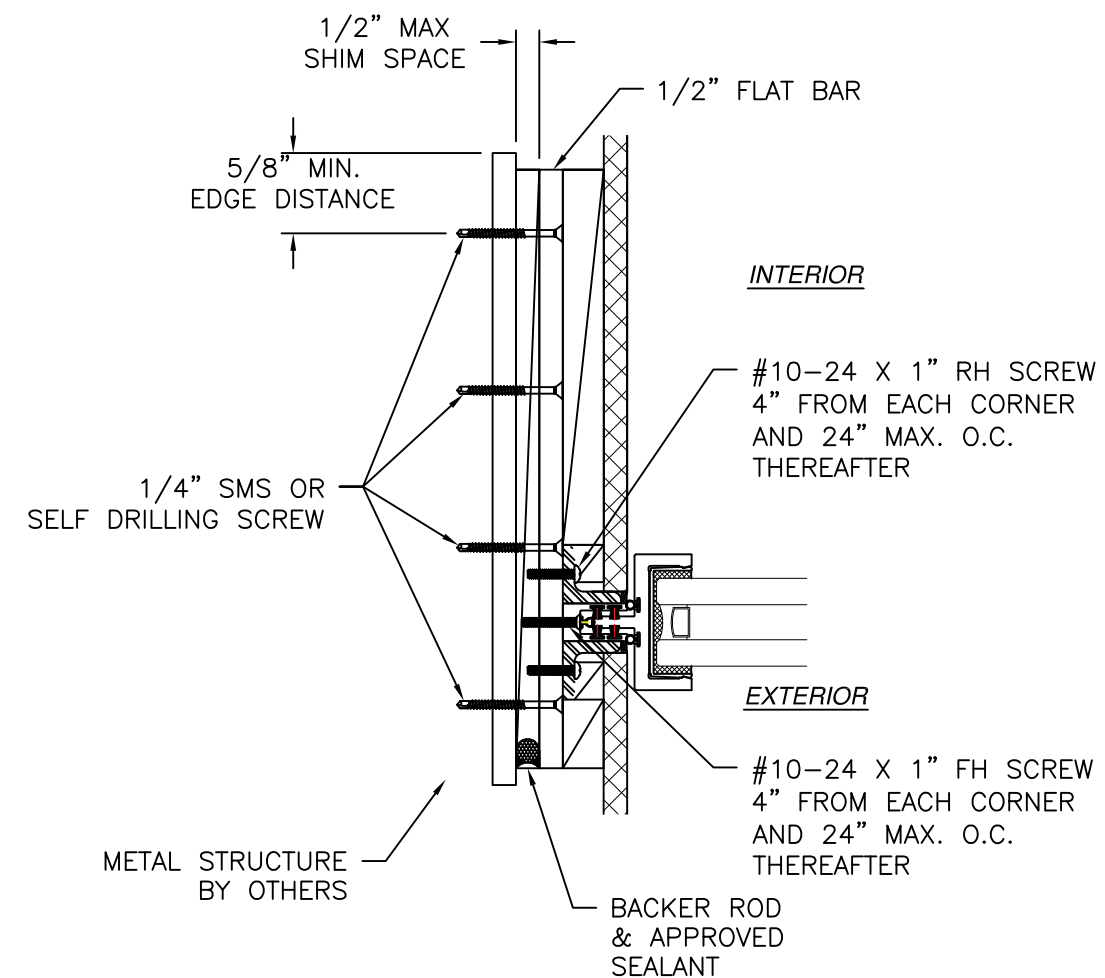

JAMB INSTALLATION DETAIL
METAL STRUCTURE INSTALLATION


SIGNED: 02/07/2025

TITONI WINDOWS 145 ARENA STREET EL SEGUNDO, CA 90245		
HS50 FIXED FACADE NON-IMPACT - HVHZ INSTALLATION DETAILS		
DRAWN: A.R.	DWG NO. 08-04120	REV -
SCALE NTS	DATE 01/09/2025	SHEET 6 OF 8
L. ROBERTO LOMAS P.E. 208 7th Ave, INDIALANTIC, FL 32903 434-688-0609 rllomas@lrlomaspe.com		

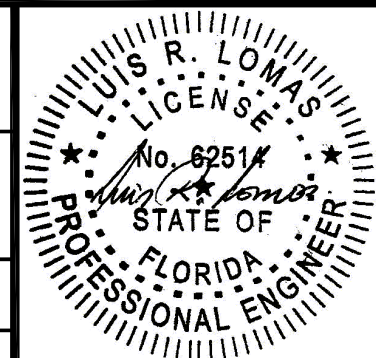


Luis R. Lomas P.E.
FL No.: 62514

REVISIONS			
REV	DESCRIPTION	DATE	APPROVED

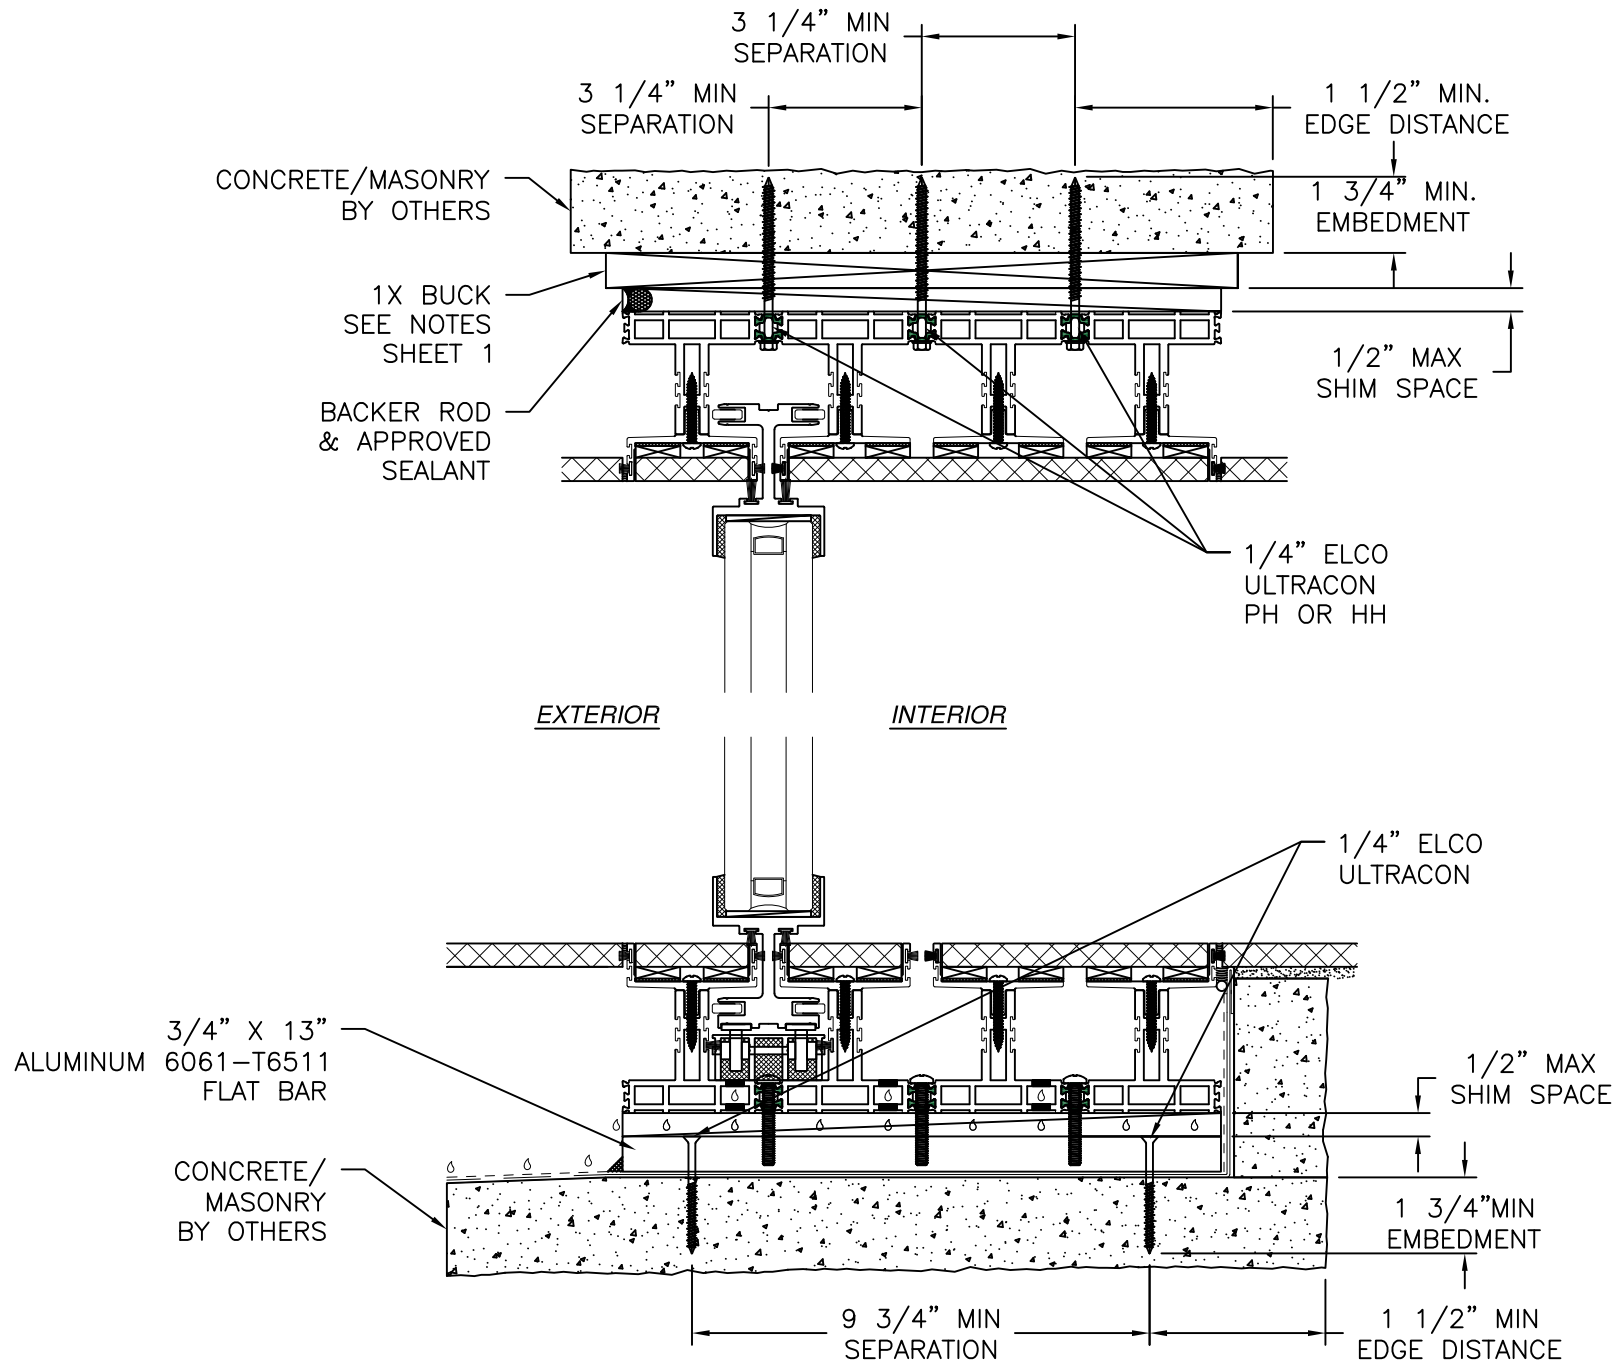

VERTICAL INSTALLATION DETAIL
CONCRETE/MASONRY INSTALLATION

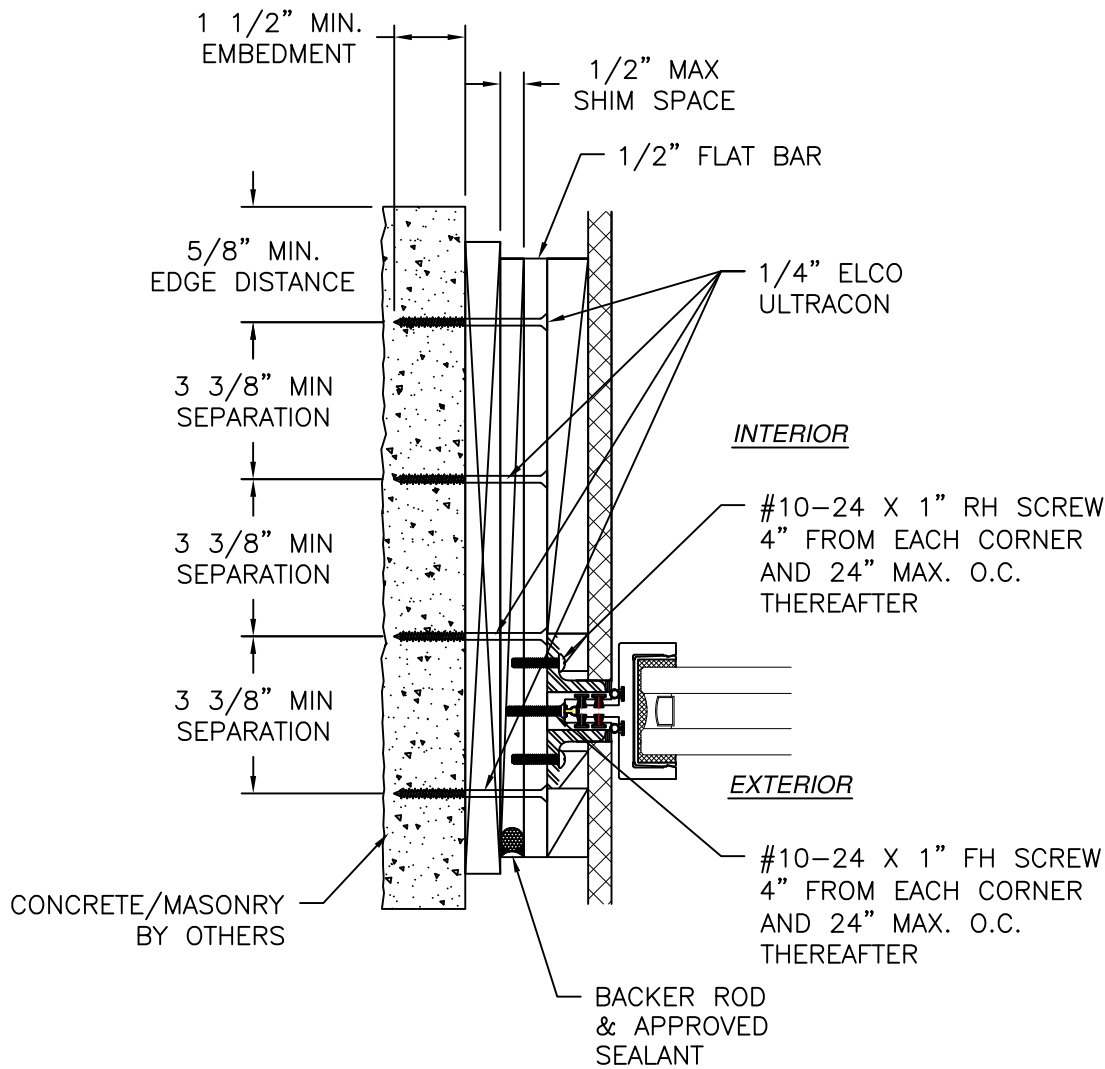

JAMB INSTALLATION DETAIL
CONCRETE/MASONRY INSTALLATION

- NOTES:
1. INTERIOR AND EXTERIOR FINISHES, BY OTHERS, NOT SHOWN FOR CLARITY.
 2. PERIMETER AND JOINT SEALANT BY OTHERS TO BE DESIGNED IN ACCORDANCE WITH ASTM E2112

TITONI WINDOWS

145 ARENA STREET
EL SEGUNDO, CA 90245

HS50 FIXED FACADE
NON-IMPACT – HVHZ
INSTALLATION DETAILS

DRAWN:
A.R.

DWG NO.
08-04120

REV
-

SCALE
NTS

DATE
01/09/2025


SHEET
7 OF 8

L. ROBERTO LOMAS P.E.

208 7th Ave, INDIALANTIC, FL 32903


434-688-0609 rllomas@lrlomaspe.com

SIGNED: 02/07/2025

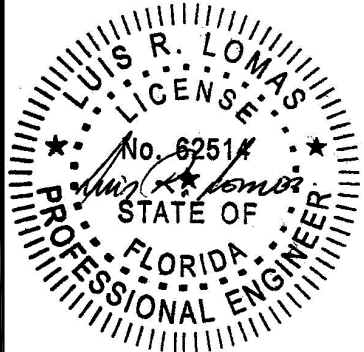


Luis R. Lomas P.E.
FL No.: 62514


REVISIONS			
REV	DESCRIPTION	DATE	APPROVED

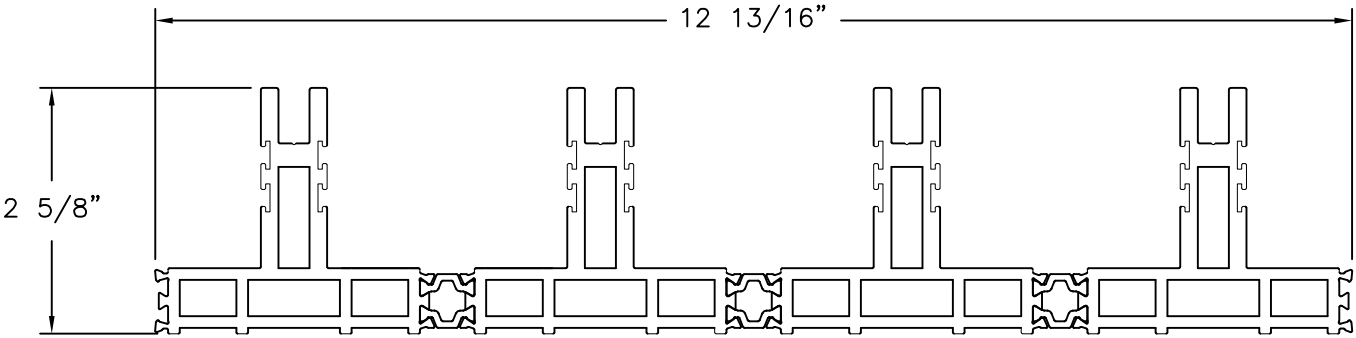


HEAD AND SILL
ALUMINUM 6063-T6, POLYAMIDE PA66

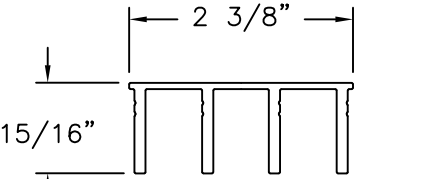


BOTTOM RAIL SUPPORT
ALUMINUM 6063-T6

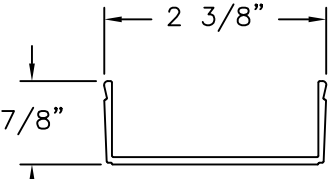


VERTICAL STILE
ALUMINUM 6063-T6

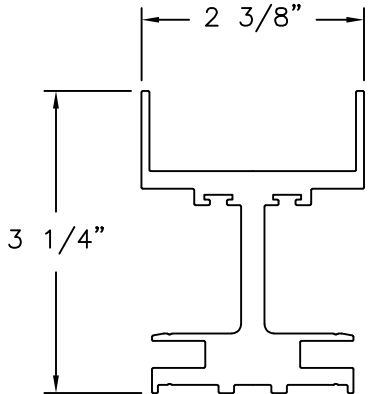


BOTTOM RAIL
ALUMINUM 6063-T6

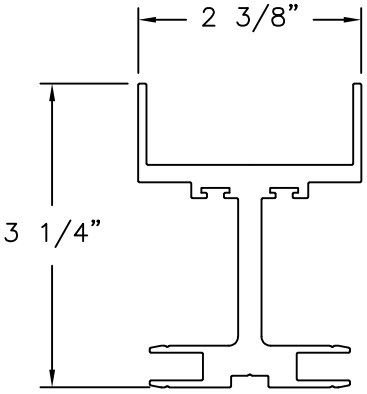


TOP RAIL
ALUMINUM 6063-T6

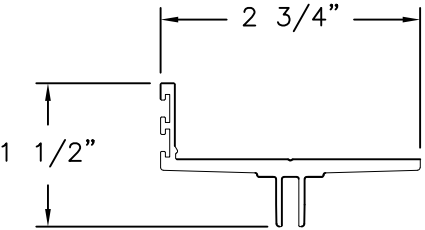


SILL INSERT
ALUMINUM 6063-T6

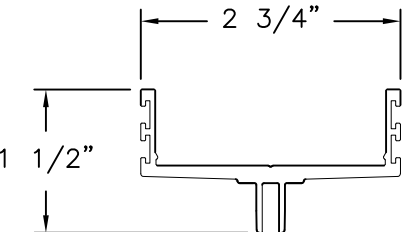


SILL INSERT
ALUMINUM 6063-T6

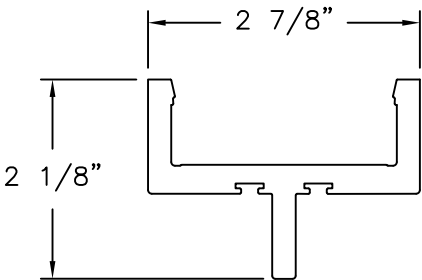


JAMB
ALUMINUM 6063-T6

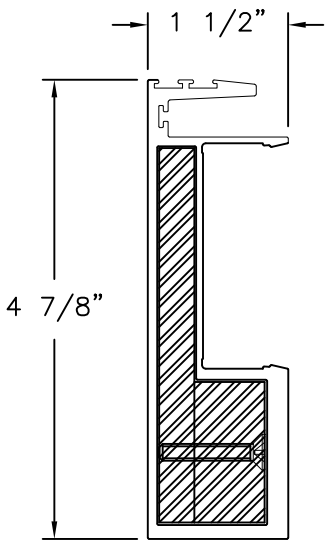


HAMMER INTERLOCK
ALUMINUM 6063-T6
WITH STEEL REINFORCEMENT

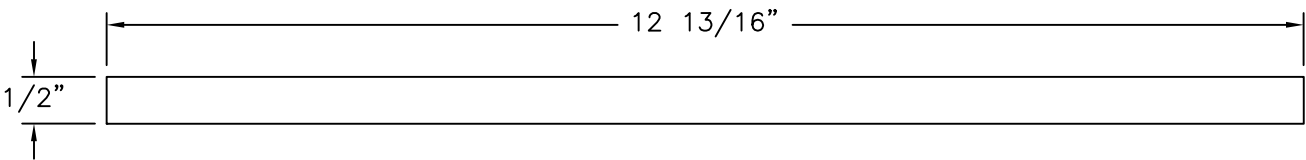

FLAT BAR
ALUMINUM 6061-T6

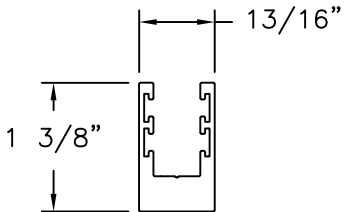

JAMB TRACK
ALUMINUM 6063-T6

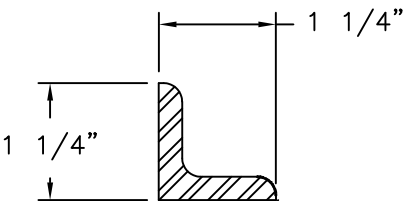

SUPPORT ANGLE
STEEL A36 1/4" THICK

SIGNED: 02/07/2025

TITONI WINDOWS

145 ARENA STREET
EL SEGUNDO, CA 90245

HS50 FIXED FACADE
NON-IMPACT – HVHZ
COMPONENTS

DRAWN: A.R.

DWG NO. 08-04120

REV -

SCALE NTS


DATE 01/09/2025

SHEET 8 OF 8

L. ROBERTO LOMAS P.E.

208 7th Ave, INDIALANTIC, FL 32903

434-688-0609 rllomas@lrlomaspe.com

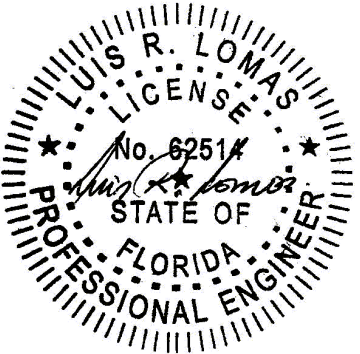

Luis R. Lomas P.E.
FL No.: 62514