


1. GLAZED LITE OPTIONS IN MOLDED FRAMES:
 - .125 DSB TEMPERED GLASS ALLOWED
 - TALLEST LITES: MIN DSB GLASS
 - CLEAR OPENING SIZE: MAX WD=43"; MAX HT=19"
 - (16) MIN QTY SCREWS #8X1
 - DECORATIVE TRIM INSERTS ALLOWED.
 - (1) GLAZING SECTION ALLOWED IN TOP SECTION.
 - NOT IMPACT RESISTANT

3. SLIDE LOCKS, OR LOCK BAR LOCK REQUIRED.

9. PROFESSIONAL ENGINEER SEAL PROVIDED ONLY FOR VERIFICATION OF WINDLOAD CONSTRUCTION DETAILS.

SUPERIMPOSED DESIGN PRESSURE LOADS ON SUPPORTING STRUCTURE		
DOOR WIDTH	DOOR HEIGHT	UNIFORM LOAD EACH JAMB (PLF)
17'-0"	ALL	+223.5/-249.0
18'-0"	ALL	+236.7/-263.7



NOTE: (3) SECTION DOOR SHOWN.
SEE SHEET 2 FOR U-BAR LOCATIONS
ON DOORS WITH OTHER SECTION
QUANTITIES.

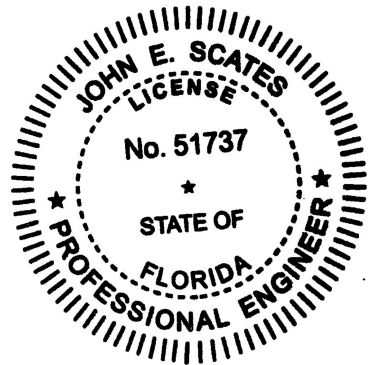


ALL DOORS GREATER THAN 8' IN HEIGHT REQUIRE USE OF CONTINUOUS WALL ANGLE. SEE SUPPLEMENT TRACK CHART FOR DETAILS.

Date: 2025.02.13 12:20:30 -06'00'










TX PE 56308 / F2203
PRINTED COPIES OF THIS DOCUMENT ARE NOT
CONSIDERED SIGNED AND SEALED AND THE SIGNATURE
MUST BE VERIFIED ON ANY ELECTRONIC COPIES.

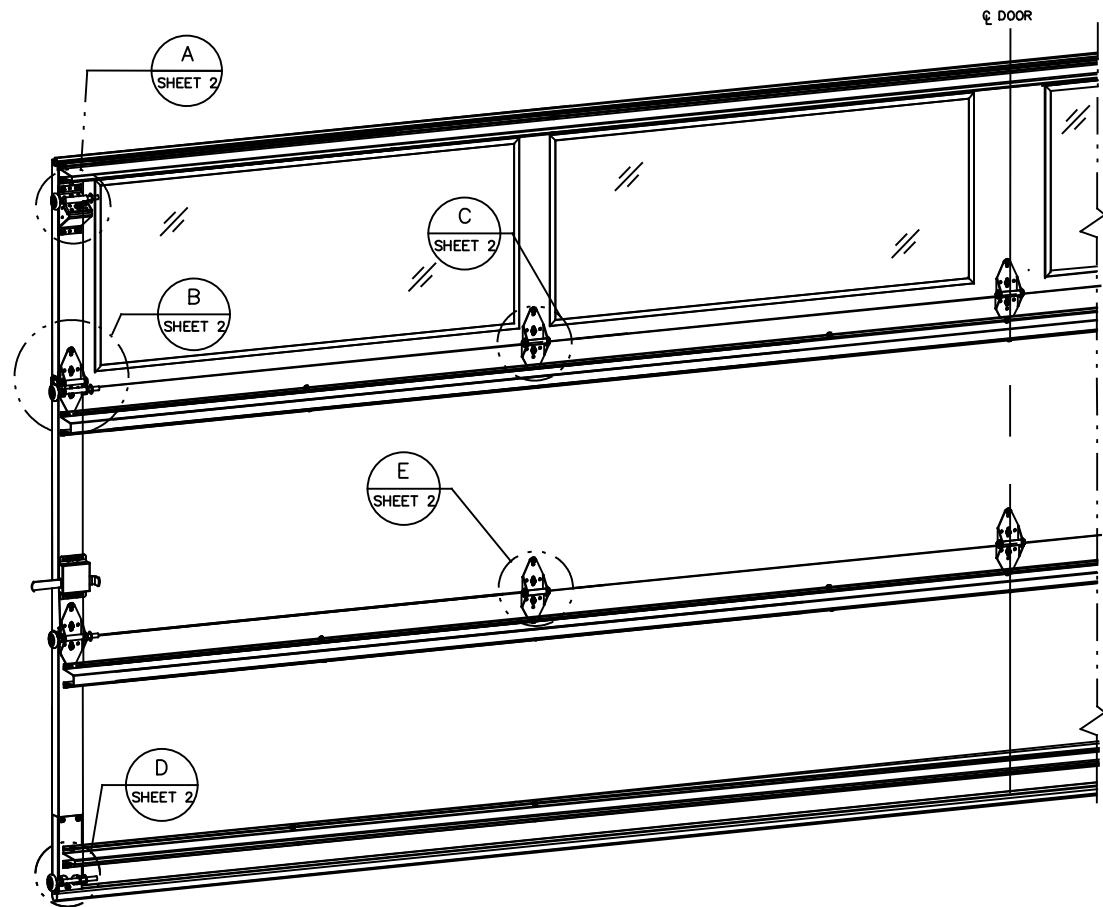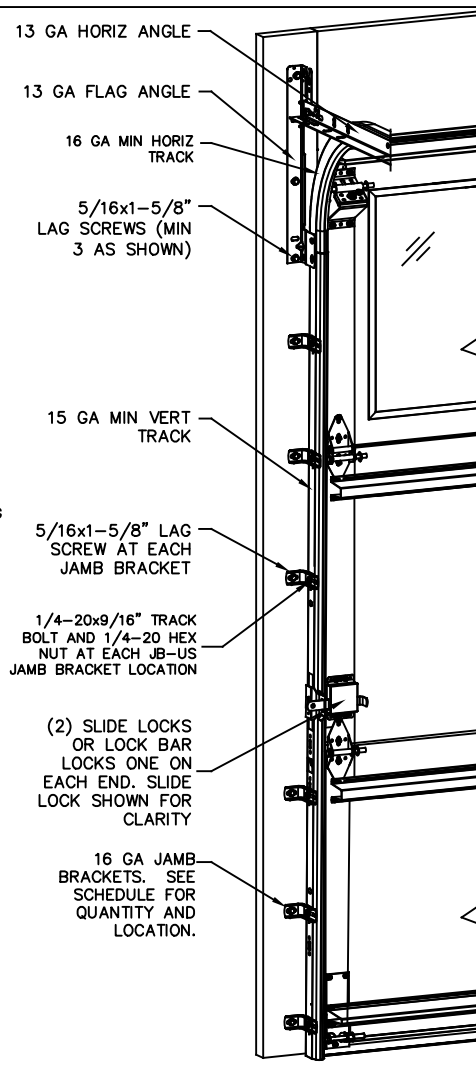

JAMB BRACKET SCHEDULE				
DOOR HEIGHT	NO. OF SECTIONS	NO. OF JAMB BRACKETS (EACH JAMB)	TRACK TYPE	LOCATION OF CENTERLINE OF JAMB BRACKETS MEASURED FROM BOTTOM OF TRACK (ALL DIMENSIONS $\pm$ 2")
7'-0"	3	6	FAT	2"(JB), 10"(JB), 26"(JB), 42"(JB), 53"(JB), 63"(JB)
8'-0"	4	8	FAT	2"(JB), 10"(JB), 22"(JB), 30"(JB), 48"(JB), 57"(JB), 66"(JB), 76"(JB)
> 8'-0"				SEE NOTE BELOW

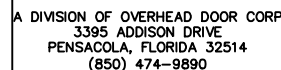


STATIC PRESSURE RATINGS		APPROVED SIZES		SCALE: N.T.S.		SIZE: A	
DESIGN (PSF): +26.3/-29.3		MAX WIDTH: 18'-0"		DATE		NAME	
TEST (PSF): +39.5/-44.0		MAX HEIGHT: 14'-0"		DRAWN 1/6/25		AR	
IMPACT/CYCLIC RATED (YES/NO): NO		MAX SECTION HEIGHT: 28"		CHECKED			
MODELS 8670/8310				SHEET 1 OF 4			
				DRAWING PART NO. 412633		REV. —	
WINDLOAD SPECIFICATION OPTION CODE 0564							

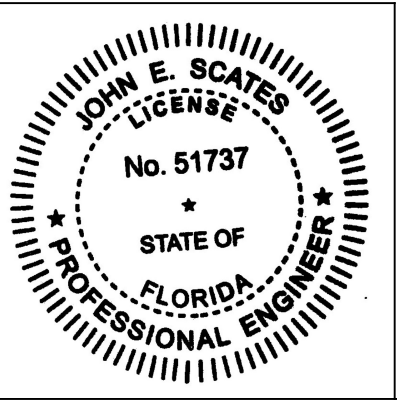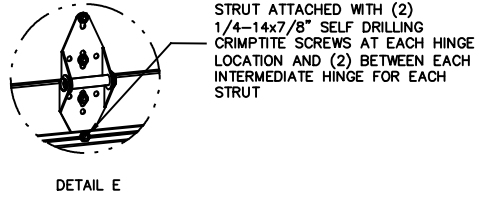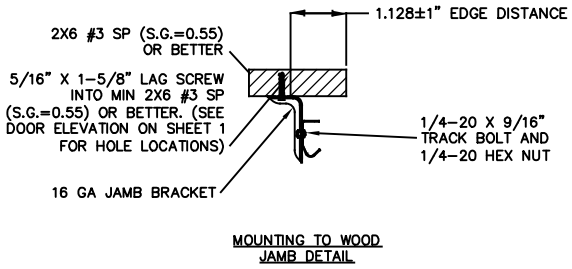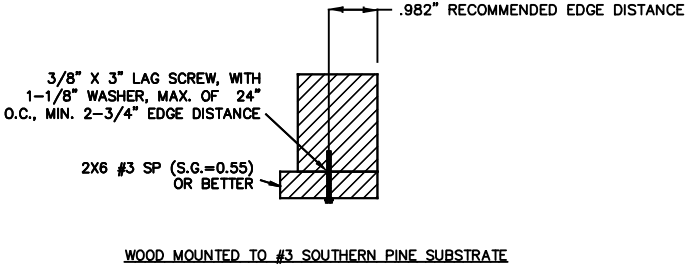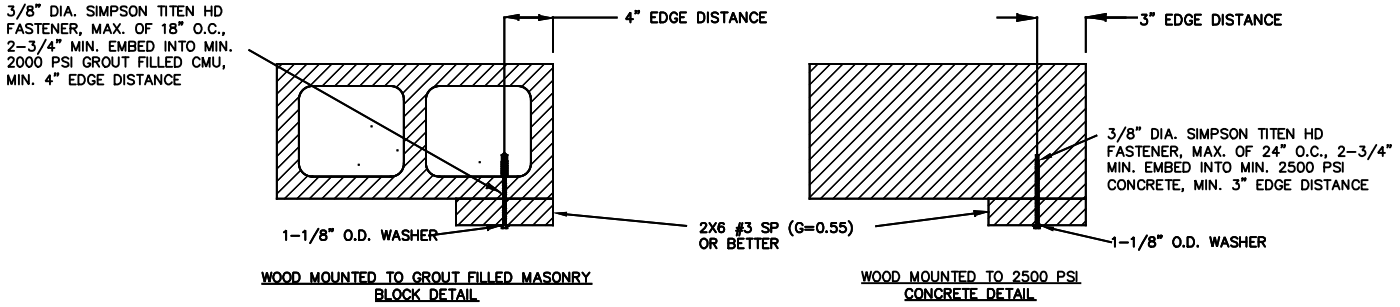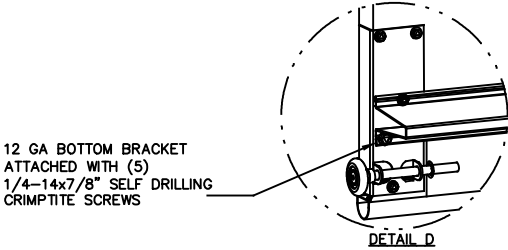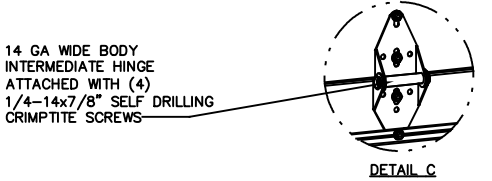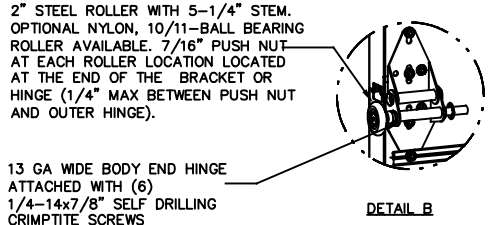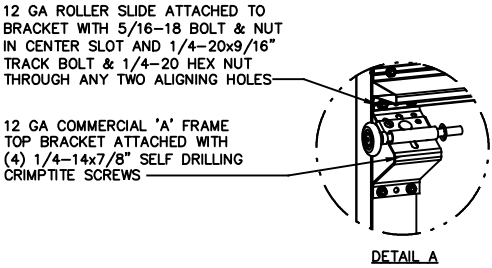


Wayne Dalton
GARAGE DOORS™

A DIVISION OF OVERHEAD DOOR CORP.
3395 ADDISON DRIVE
PENSACOLA, FLORIDA 32514
(850) 474-9890


STATIC PRESSURE RATINGS		APPROVED SIZES		SCALE: N.T.S.		SIZE: A	
DESIGN (PSF):	+26.3/-29.3	MAX WIDTH:	18'-0"	DATE	1/6/25	NAME	AR
TEST (PSF):	+39.5/-44.0	MAX HEIGHT:	14'-0"	DRAWN			
IMPACT/CYCLIC RATED (YES/NO):	NO	MAX SECTION HEIGHT:	28"	CHECKED			
MODELS 8670/8310					SHEET 2 OF 4		
WINDLOAD SPECIFICATION OPTION CODE 0564					DRAWING PART NO.	REV.	
					412633	—	

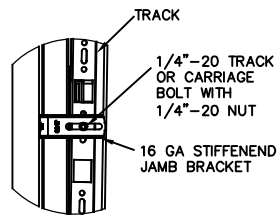


TYPICAL TRACK AND JAMB FASTENERS DETAIL

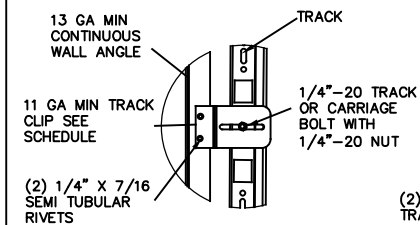

TYPICAL TRACK CLIP RIVETING DETAIL

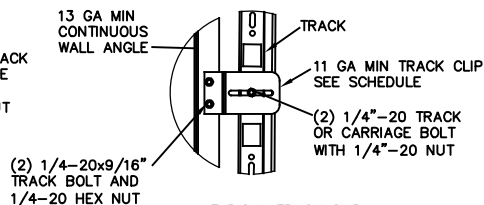


TYPICAL TRACK CLIP BOLTING DETAIL

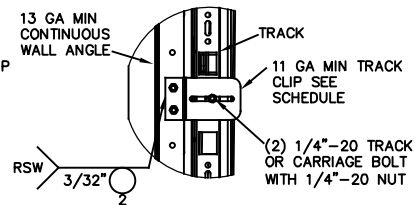

TYPICAL TRACK CLIP SPOT WELDING DETAIL


DETAIL M
SCALE 1 : 4

OPTIONAL WALL ANGLE TRACK

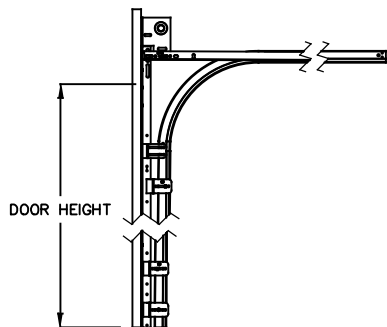


STANDARD LIFT TRACK DETAIL

TRACK DETAIL
SCALE 1 : 12

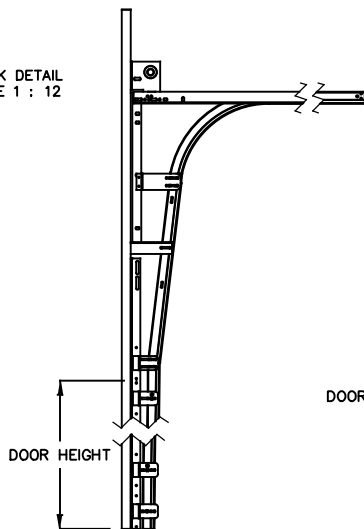

HIGH LIFT TRACK DETAIL

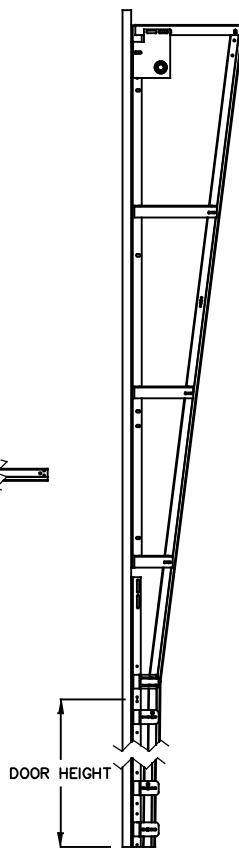

VERTICAL LIFT TRACK DETAIL

ATTACH U-BAR WITH (1) 1/4-14x7/8\"/>

NOTE: U-BARS LOCATED AT THE TOP OF THE SECTION SHALL BE PLACED ON TOP OF THE BOTTOM HINGE LEAFS AS SHOWN (NOT APPLICABLE TO TOP SECTION) (SEE DETAIL E)

U-BAR LOCATIONS


(7) SECTION DOORS WITH (2) 3\"/>

(6) SECTION DOORS WITH (2) 3\"/>

(5) SECTION DOORS WITH (2) 3\"/>

(4) SECTION DOORS WITH (2) 3\"/>

(3) SECTION DOORS WITH (2) 3\"/>

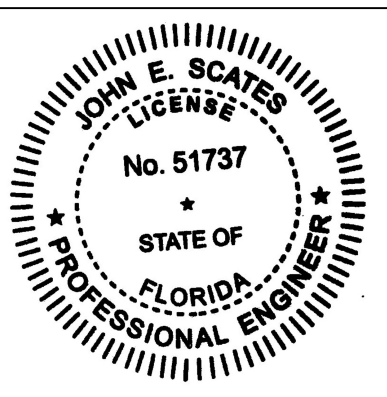


Wayne Dalton
GARAGE DOORS™



A DIVISION OF OVERHEAD DOOR CORP.
3395 ADDISON DRIVE
PENSACOLA, FLORIDA 32514
(850) 474-9890

STATIC PRESSURE RATINGS		APPROVED SIZES		SCALE: N.T.S.		SIZE: A	
DESIGN (PSF):	+26.3/-29.3	MAX WIDTH:	18'-0"	DATE	1/6/25	NAME	AR
TEST (PSF):	+39.5/-44.0	MAX HEIGHT:	14'-0"	DRAWN			
IMPACT/CYCLIC RATED (YES/NO):	NO	MAX SECTION HEIGHT: 28"	CHECKED				
MODELS 8670/8310				SHEET 3 OF 4			
WINDLOAD SPECIFICATION OPTION CODE 0564				DRAWING PART NO. 412633		REV. -	



NOTES: (UNLESS OTHERWISE SPECIFIED)
1. FOR DIMENSIONS AND NOTE REFERENCES, REFER TO INDIVIDUAL DRAWINGS.

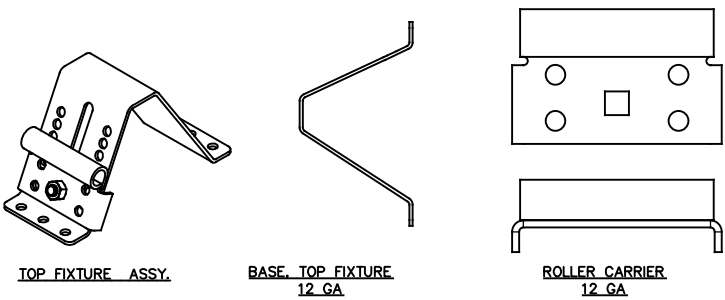


TOP FIXTURE DETAILS

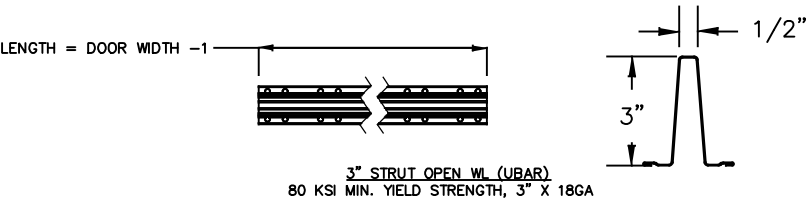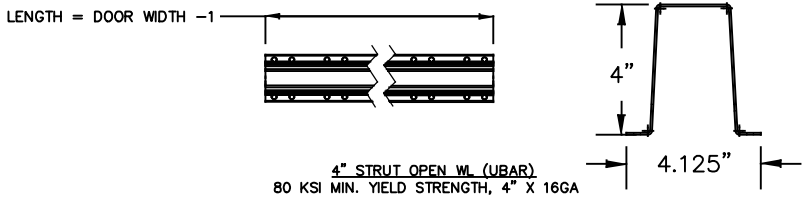

STRUT DETAILS

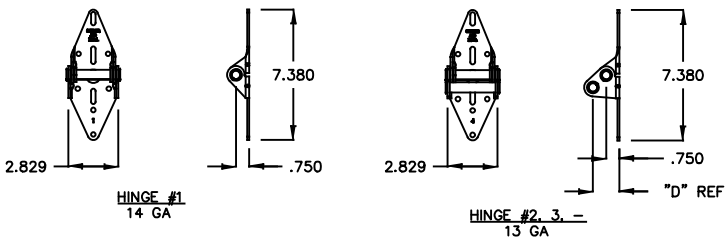
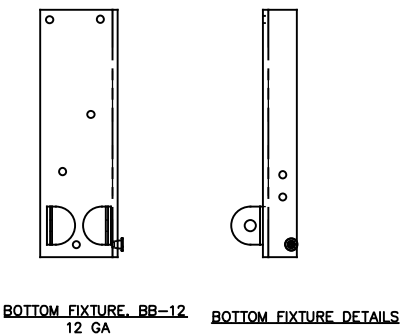


HINGE DETAILS



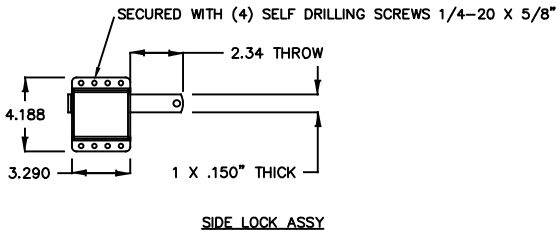


SIDE LOCK ASSY

LOCK DETAILS

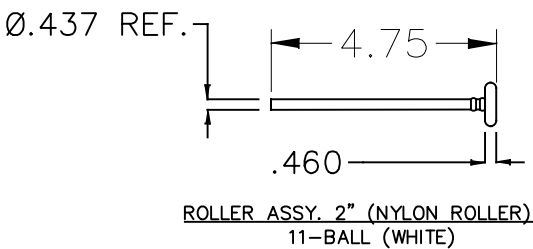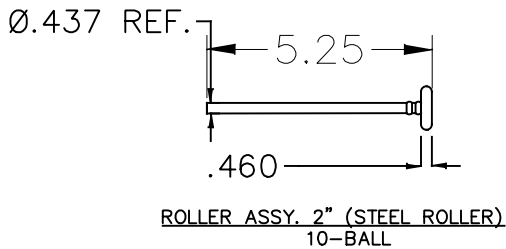

ROLLER STEM ASSY DETAILS

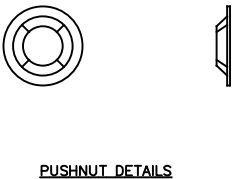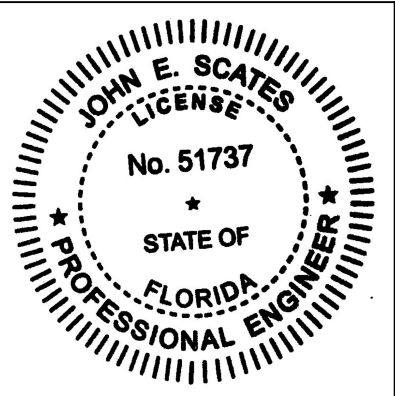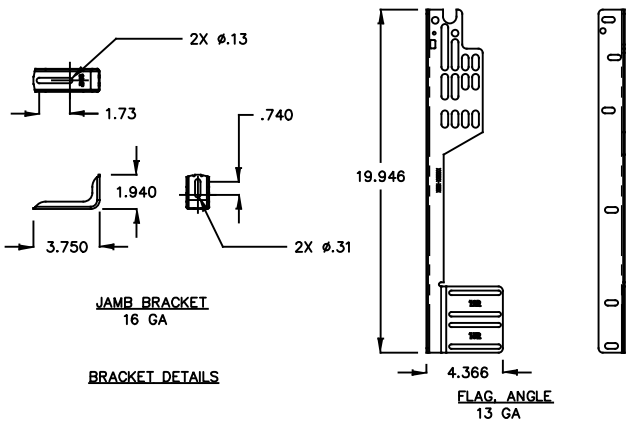

Wayne Dalton
GARAGE DOORS™
A DIVISION OF OVERHEAD DOOR CORP.
3395 ADDISON DRIVE
PENSACOLA, FLORIDA 32514
(850) 474-9890

STATIC PRESSURE RATINGS		APPROVED SIZES		SCALE: N.T.S.		SIZE: A	
DESIGN (PSF):	+26.3/-29.3	MAX WIDTH:	18'-0"	DATE	1/6/25	NAME	AR
TEST (PSF):	+39.5/-44.0	MAX HEIGHT:	14'-0"	DRAWN			
IMPACT/CYCLIC RATED (YES/NO):	NO	MAX SECTION HEIGHT:	28"	CHECKED			
MODELS 8670/8310					SHEET 4 OF 4		
WINDLOAD SPECIFICATION OPTION CODE 0564					DRAWING PART NO. 412633		REV. -