

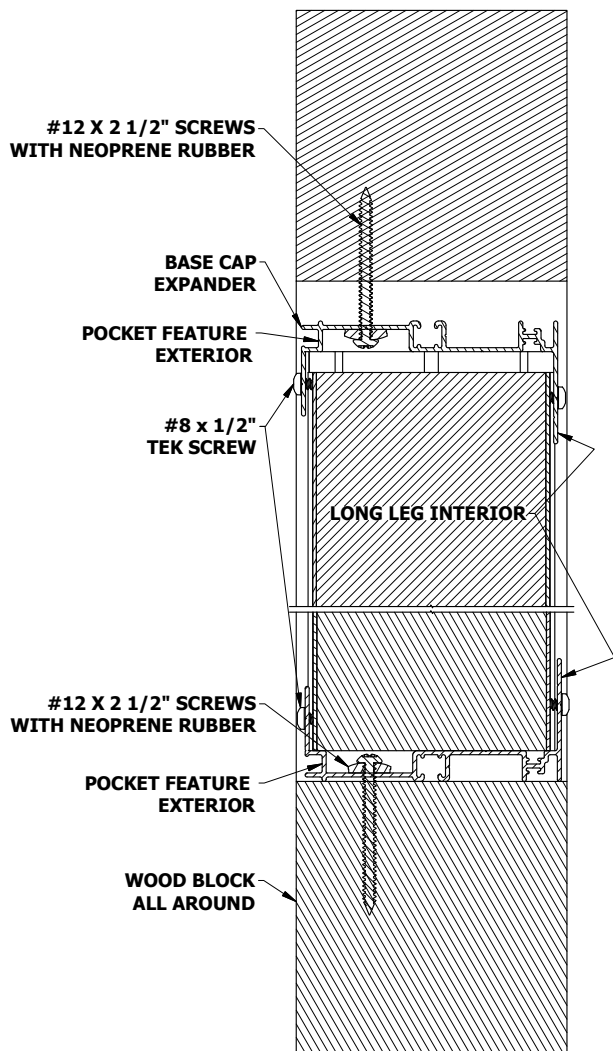


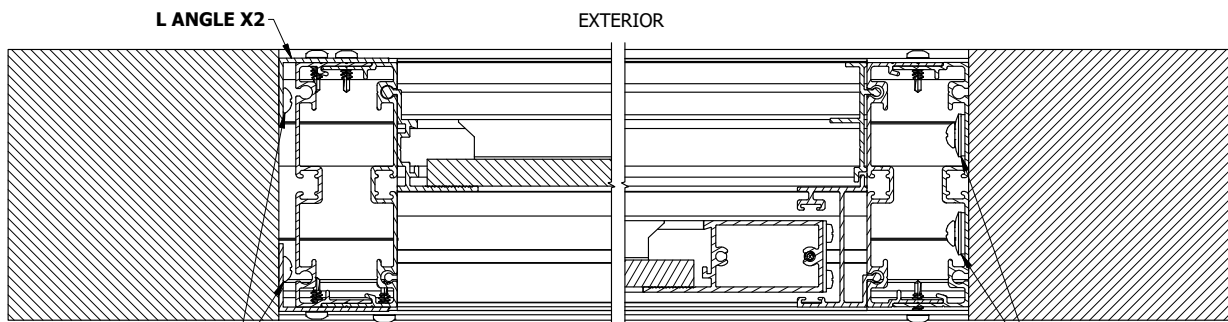

SECTION B-B

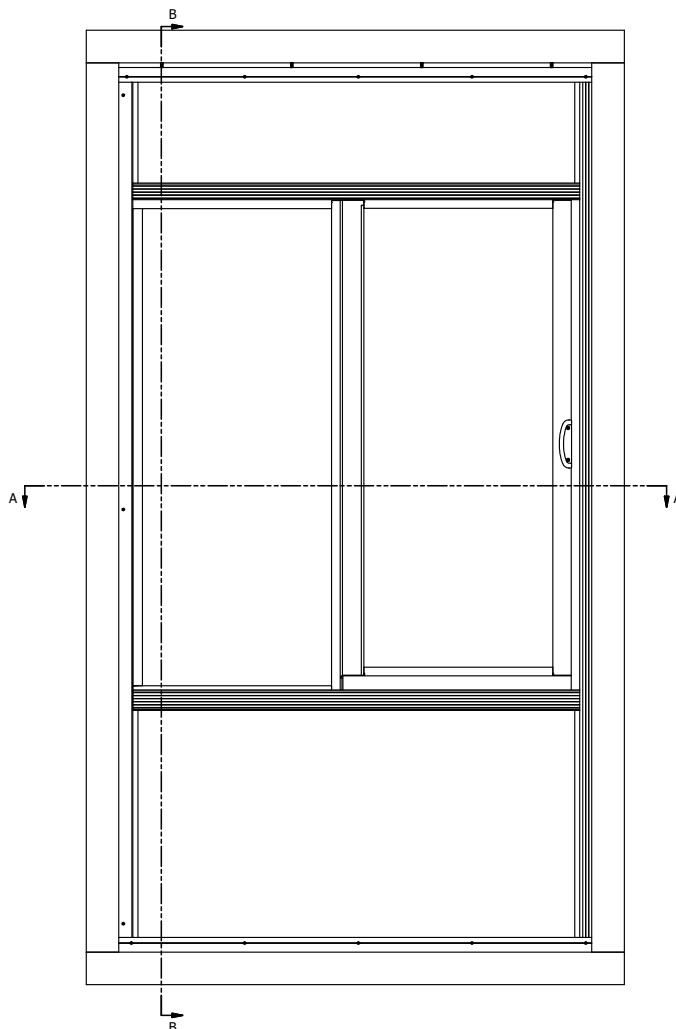

SECTION A-A


#12 X 2 1/2" SCREWS
(14) TOTAL @16" CENTERS
MINIMUM 2 1/2"
EMBEDMENT TYP.

#12 X 2 1/2" SCREWS
WASHER WITH NEOPRENE RUBBER
(14) TOTAL @16" CENTERS



20400 HALL RD.
CLINTON TWP., MI 48038

PRODUCT	PART NUMBER: N/A	REV.	SIZE: D	DRAWN BY: mfink	DATE: 10/28/2024
DESCRIPTION IMPACT WINDOW INSTALLATION PLAN			SCALE: NONE	APPROVED BY:	DATE: 1/8/2025
DEALER: N/A	FILE NAME: Imapct Window HZ 55inx108.iam	© TEMO INC.		SHEET: 1 OF 2	

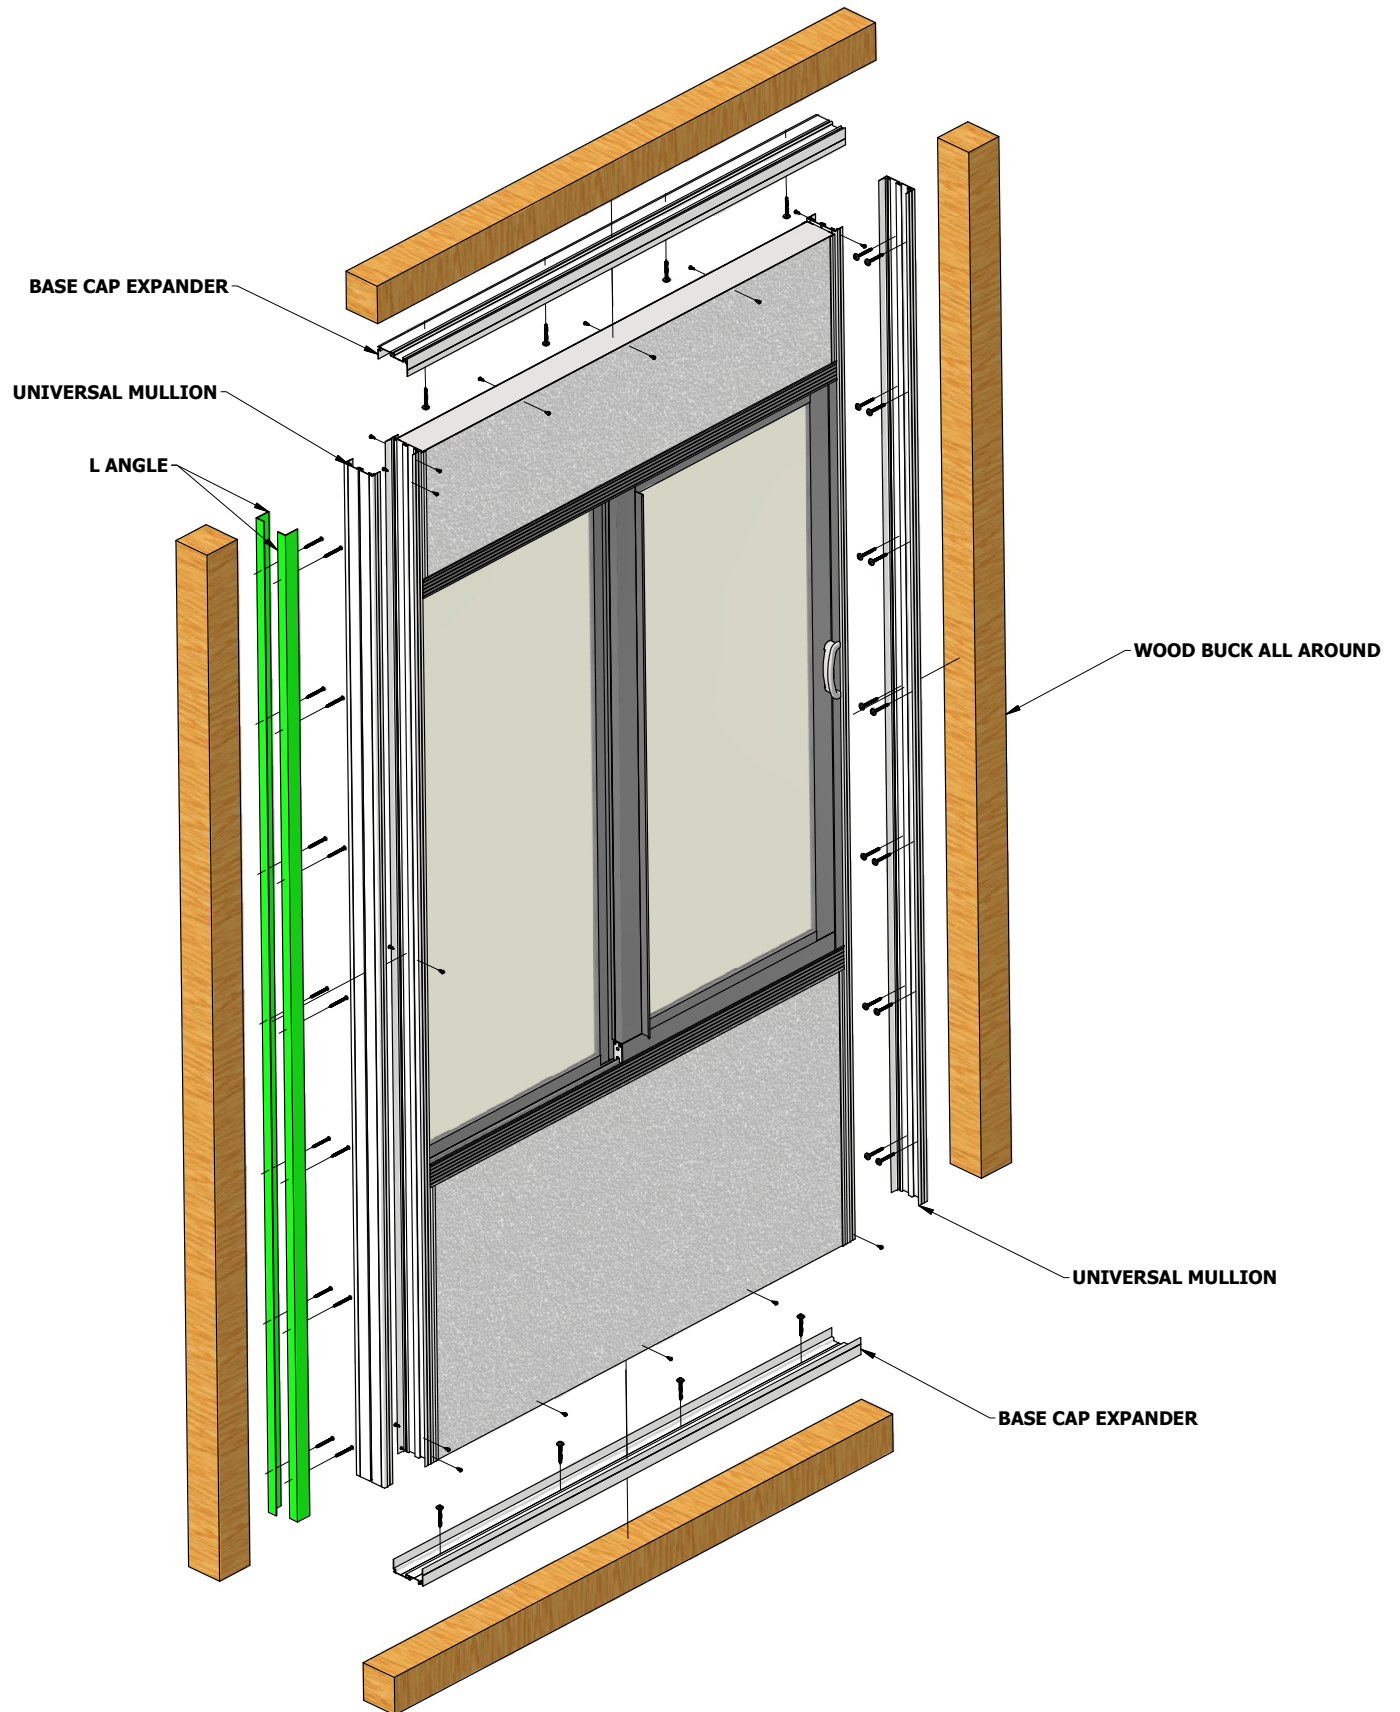

20400 HALL RD.
CLINTON TWP., MI 48038

PRODUCT	PART NUMBER:	REV.	SIZE:	DRAWN BY:	DATE:
	N/A		D	mfink	10/28/2024
DESCRIPTION			SCALE:	APPROVED BY:	DATE:
IMPACT WINDOW INSTALLATION PLAN			NONE		1/8/2025
DEALER: N/A	FILE NAME: Imapct Window HZ 55inx108.iam	© TEMO INC.		SHEET: 2 OF 2	