






		PRIMARY ANCHOR (TO SUBSTRATE CONDITION)						"BACK" ANCHOR (TRIM TO FRAME)									
SUBSTRATE	LOCATION	HARDWARE (ACCEPTABLE TRADE NAME OR EQUIVALENT)	O.C. SPACING (MAX)	END DISTANCE (MAX)	EMBEDMENT (MIN)	SUBSTRATE EDGE DISTANCE (MIN)	d1 INSTALL DIMENSION	HARDWARE (ACCEPTABLE TRADE NAME OR EQUIVALENT)	O.C. SPACING (MAX)	END DISTANCE (MAX)	EMBEDMENT (MIN)	d2 FRAME EDGE DISTANCE (MAX)					
WOOD SG = 0.42	HEAD	1/4" Ø LAG SCREW, FULL BODY	6"	4"	1-1/2"	1"	9/16"	#10-16 OR -24 S.S. CONDITION CW OR SAE GR. 5 STEEL PAN OR HEX WASHER HEAD SCREW	8"	4"	3 THREADS	9/16"					
	SILL																
	JAMB																
CONCRETE 3,000 PSI	HEAD	1/4" Ø HILTI KWIK HUS-EZ (KH-EZ)	8"	4"	2-1/2"	1-3/4"	9/16"										
	SILL																
	JAMB																
CONCRETE 4,000 PSI	HEAD	1/4" Ø HILTI KWIK HUS-EZ (KH-EZ)	8"	4"	2-1/2"	1-3/4"	9/16"										
	SILL																
	JAMB																
CMU (GROUT FILLED) f'm = 1,500 PSI	HEAD	1/4" Ø HILTI KWIK HUS-EZ (KH-EZ)	8"	4"	2-1/2"	3-1/4"	9/16"										
	SILL		4"														
	JAMB		8"														
STEEL STUD (18 ga. 33ksi)	HEAD	1/4"-14 SAE GR. 5 HEX/HWH HILTI KWIK FLEX OR DEWALT DRIL-FLEX	4"	4"	3 THREADS	1"	9/16"										
	SILL																
	JAMB																

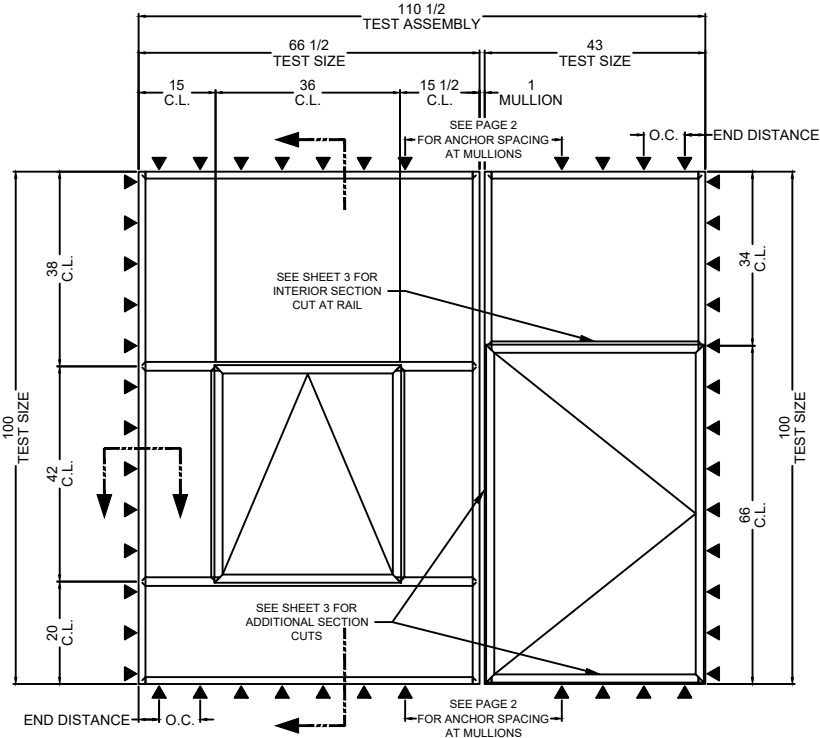





- Installations depicted comply with:
Florida Building Code - 8th Ed. (FBC 2023)
International Building Code (IBC 2021)
National Design Specifications (ANSI/AWC NDS 2018)
Aluminum Design Manual (ADM 2020)
Cold-Formed Steel Design Manual (AISI-S100 2020)
- The installation depicted in this drawing and all calculations are based on a maximum size and design wind pressure rating listed below. The products **have** been proven for resistance to Large Missile Impact per ASTM E1886 / E1996 Missile Level E.

Test Assembly Size: **110-1/2" x 100"** Design pressure: **+/- 90 psf**
Awning Test Size: **36" x 42"**
Casement Test Size: **43" x 66"**

- Lag screws shall be used for wood substrate. Screw materials and dimensions shall meet the requirements of ANSI / ASME Standard B18.2.1. All lag screw conditions must be pre-drilled with hole diameters of 40-70% of the fastener diameter. Wood buck installations are assumed to use 2 X S-P-F (G= 0.42) or denser. Tapered or partial bucks are not allowed.
- Approved screw anchors shall be used for concrete substrate. Anchor embedment shall be as indicated herein. Install per ESR-3027 requirements. Concrete installations are assumed to be at least f'c = 3,000 (or 4,000) psi, normal weight concrete.
- Approved screw anchors shall be used for CMU substrate. Anchor materials and dimensions shall meet the requirements of ICC-ES AC106 - Acceptance Criteria for Predrilled Fasteners (Screw Anchors) in masonry elements. Anchor embedment shall be as indicated herein. Install per ESR-3056 requirements. Concrete masonry installations are assumed at least ASTM C90, Type II, Grade N, with f'm = 1,500 psi, and type M or S mortar.
- Approved self-drilling screws shall be used for steel stud substrate. All fasteners installed in steel studs shall be SAE grade 5 or better. Steel stud installations assume 18 gauge, 33 ksi studs and follow AISI-S100 rules and procedures.
- Maximum shim thickness of 1/4" permitted at each fastener location. Shims shall be non-compressible and load-bearing type.
- Drawings depict details necessary to meet structural load requirements, but do not address air infiltration, water penetration, intrusion or thermal performance requirements of the installation. See manufacturer's Installation Instructions for sealing, flashing, drainage and other requirements.
- Minimum fastener on center spacing to be coordinated with fastener manufacturer's technical data for the expected substrate.
- All substrate types shall be secured to the building structure to resist all design loads, and shall have widths that exceed the window frame widths.

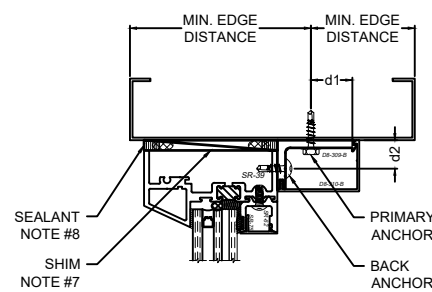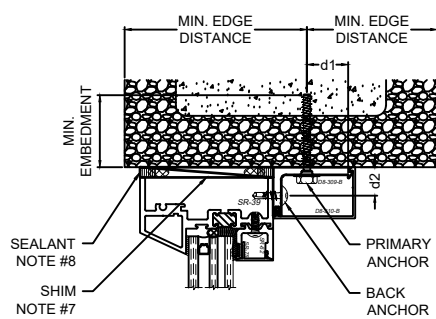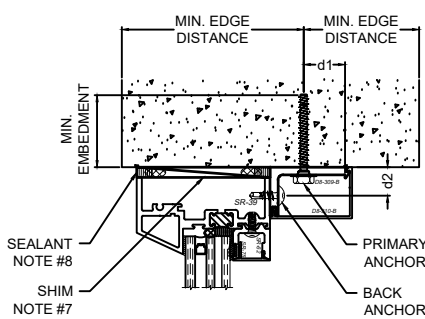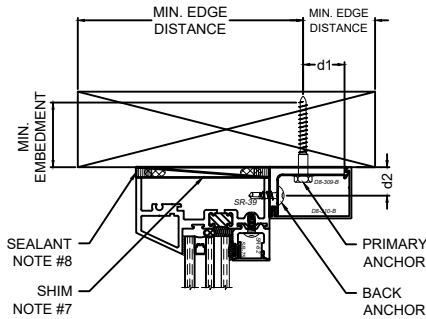

HEAD

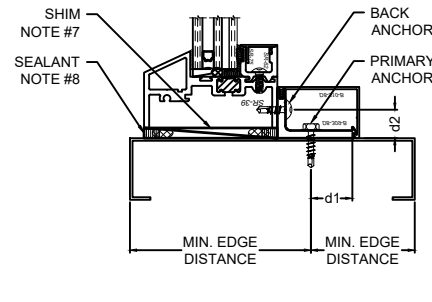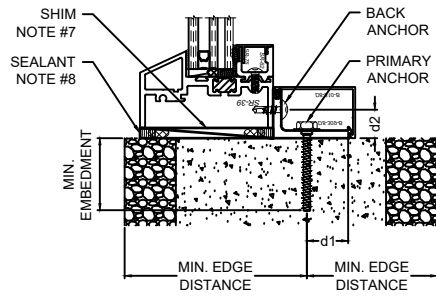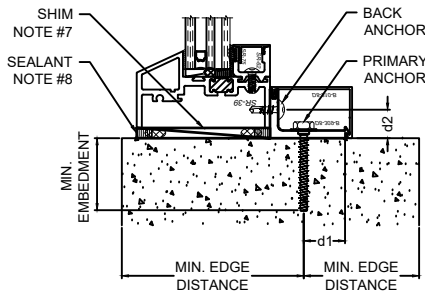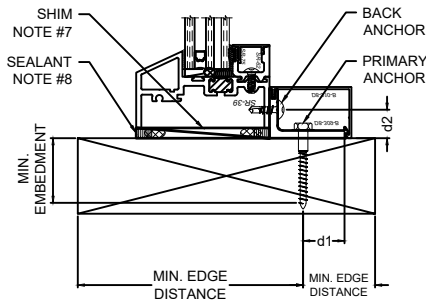

SILL

RICE





ENGINEERING

105 School Creek Trail
Luxemburg, WI 54217
Phone: (920) 617-1042
Fax: (920) 617-1100
www.rice-inc.com


Florida Firm No: F-01000005061
Certificate of Authorization: #9090
Wayne K. Helmila
Registration No: 59092

JAMBS

LEFT JAMBS SHOWN
RIGHT JAMBS ARE SIMILAR

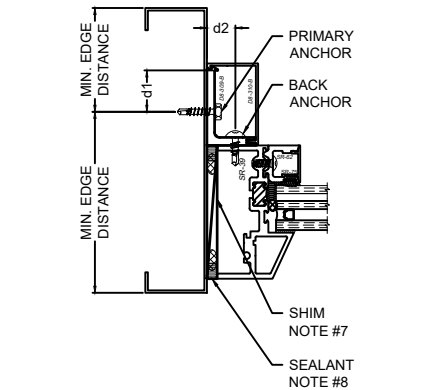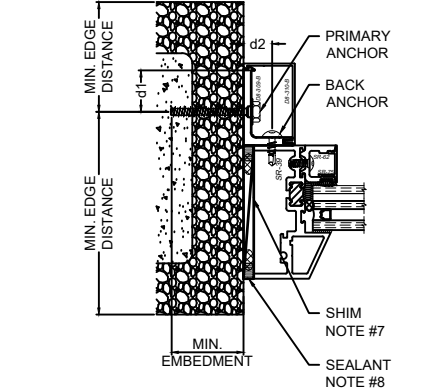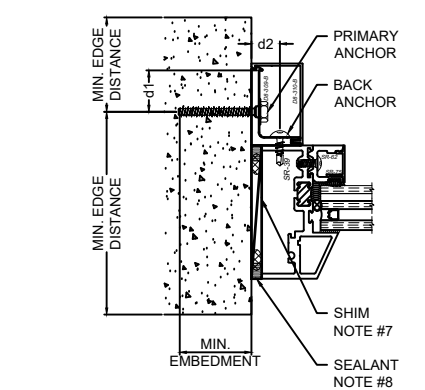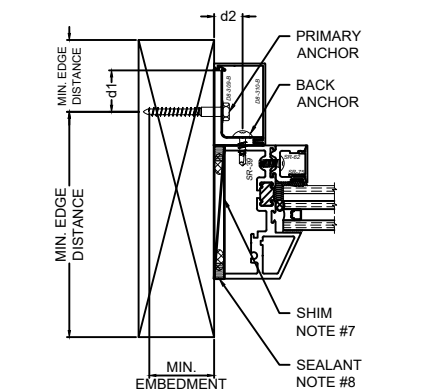

Wayne K Helmila
Digitally signed by Wayne K Helmila
DN: cn=Wayne K Helmila,
dnQualifier=A01410C000018CDB8F4AFB001A652B,
o=Wisconsin, c=US
Reason: This item has been digitally signed and
sealed by Wayne K Helmila on the date adjacent to the
seal. Printed copies of this document are not
considered signed and sealed and the signature must
be verified on any electronic copies.
Date: 2025.06.03 13:39:55-05'00'

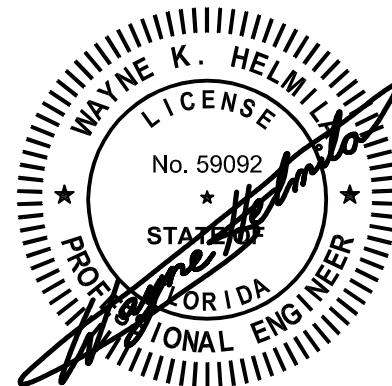

06/03/2025
COA: 9090



Rev.	Description	Date
△		
△		
△		
△		
△		
Scale: NONE		Drawn by: B. FOOTE
Winco Window Co. 6200 Maple Ave. St. Louis, MO 63130		
PHONE: 314-725-8088		
WINCO Product: 3250 COMBO CASEMENT - E MISSILE		
Installation: ANCHORAGE: SNAP TRIM (SHT 1 OF 4)		
Certification: LMI 3250		

TABLE 2: ANCHOR CLUSTER CENTERED ON MULLION SUPERCEDES NORMAL O.C. SPACING WHERE CLUSTER OCCURS							
PRIMARY ANCHOR (TO SUBSTRATE CONDITION)					"BACK" ANCHOR (TRIM TO FRAME)		
SUBSTRATE	LOCATION	HARDWARE (ACCEPTABLE TRADE NAME OR EQUIVALENT)	NUMBER OF ANCHORS IN CLUSTER	O.C. SPACING (MAX)	HARDWARE (ACCEPTABLE TRADE NAME OR EQUIVALENT)	NUMBER OF ANCHORS IN CLUSTER	O.C. SPACING (MAX)
WOOD SG = 0.42	HEAD	1/4" Ø LAG SCREW, FULL BODY	9	3"	#10-16 OR -24 S.S. CONDITION CW OR SAE GR. 5 STEEL PAN HEAD SCREW	7	4"
	SILL						
CONCRETE 3,000 PSI	HEAD	1/4" Ø HILTI KWIK HUS-EZ (KH-EZ)	6	6"			
	SILL						
CONCRETE 4,000 PSI	HEAD	1/4" Ø HILTI KWIK HUS-EZ (KH-EZ)	6	6"			
	SILL						
CMU (GROUT FILLED) f'm = 1,500 PSI	HEAD	1/4" Ø HILTI KWIK HUS-EZ (KH-EZ)	5	6"			
	SILL		8	4"			
STEEL STUD (18 ga. 33ksi)	HEAD	1/4"-14 SAE GR. 5 HEX/HWH HILTI KWIK FLEX OR DEWALT DRIL-FLEX	10	2-1/2"			
	SILL						


NOTE 1:
For additional anchor requirements such as position, embedment, substrate edge distance and anchor position dimensions, see **TABLE 1** for the same anchor type and location.

NOTE 2:
Anchor cluster requirements are based on maximum size and design pressure and may not be required for lower pressures and/or smaller sizes pending project specific P.E. analysis.

SEE SHEET 1 FOR GENERAL NOTES.

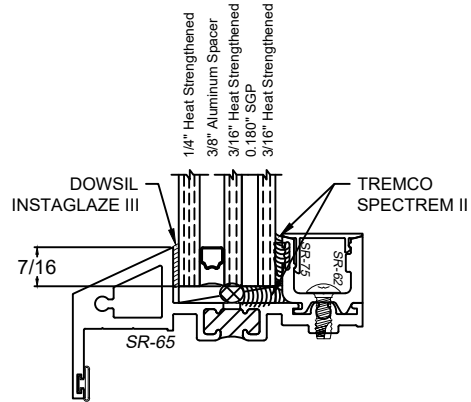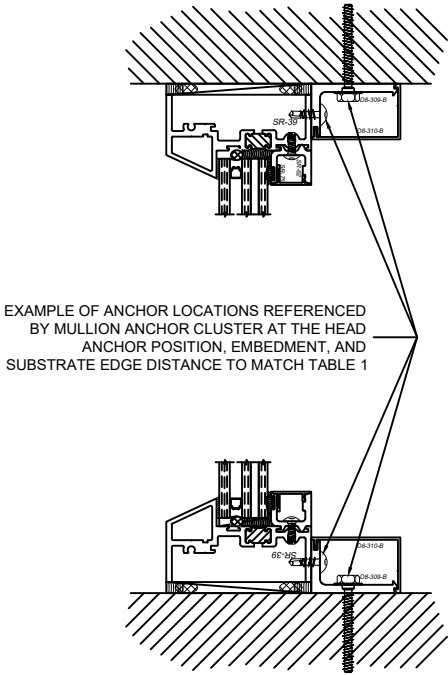

ANCHOR CLUSTERS AT MULLIONS
HEAD & SILL


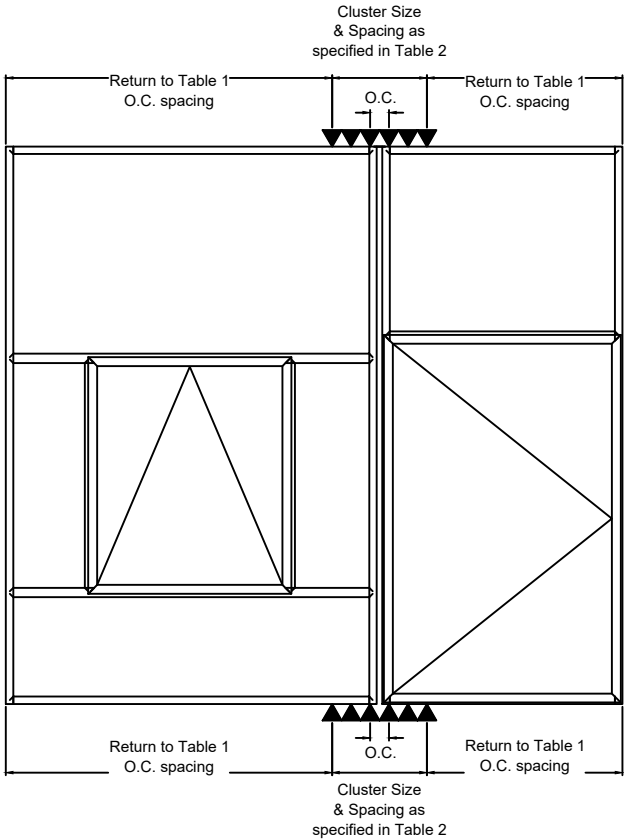


MULLION CLAMP
ANCHORAGE
TO MULLION & FRAME

RICE
ENGINEERING


105 School Creek Trail
Luxemburg, WI 54217
Phone: (920) 617-1042
Fax: (920) 617-1100
www.rice-inc.com

Florida Firm No: F-01000005061
Certificate of Authorization: #9090
Wayne K. Helmila
Registration No: 59092

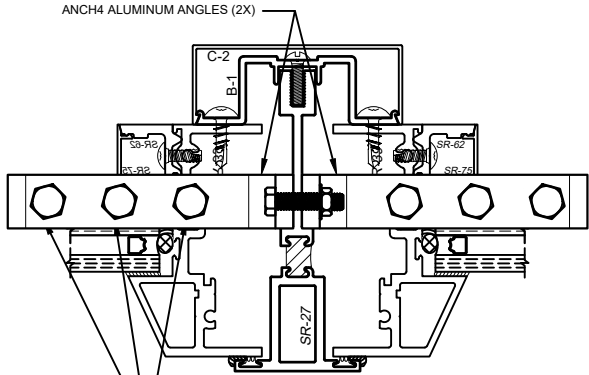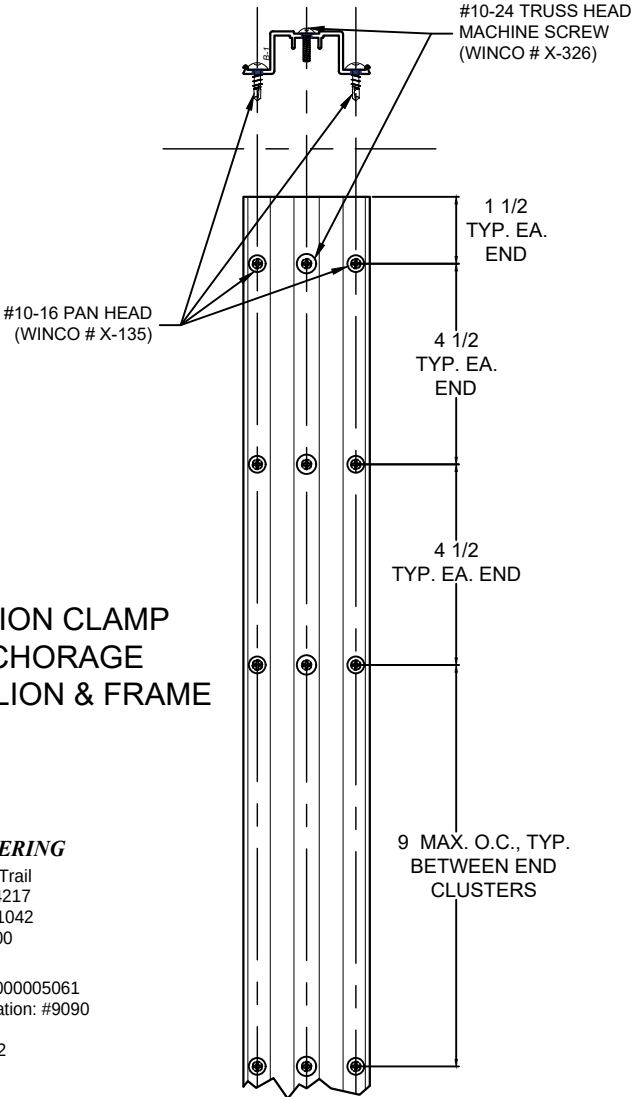


NON-STRUCTURAL ANCHORS FOR
MULLION INSTALLATION.
MULLION LOADING TRANSFERRED
THROUGH ADJACENT WINDOW FRAMES
AND RESOLVED BY THE ANCHOR
CLUSTER IN THE INSTALLATION TRIM

SECTION AT HEAD
(SILL SIMILAR)

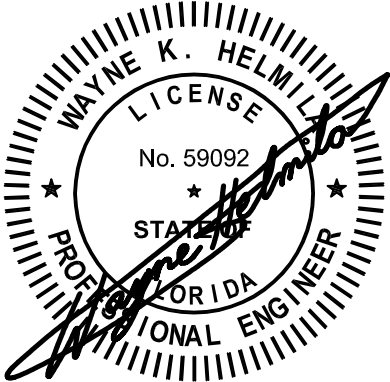

06/03/2025
COA: 9090

Rev.	Description	Date
△		
△		
△		
△		
△		
Scale: NONE		Drawn by: B. FOOTE
Winco Window Co. 6200 Maple Ave. St. Louis, MO 63130 PHONE: 314-725-8088		
WINCO Product: 3250 COMBO CASEMENT - E MISSILE		
Installation: ANCHORAGE: SNAP TRIM (SHT 2 OF 4)		
Certification: LMI 3250		

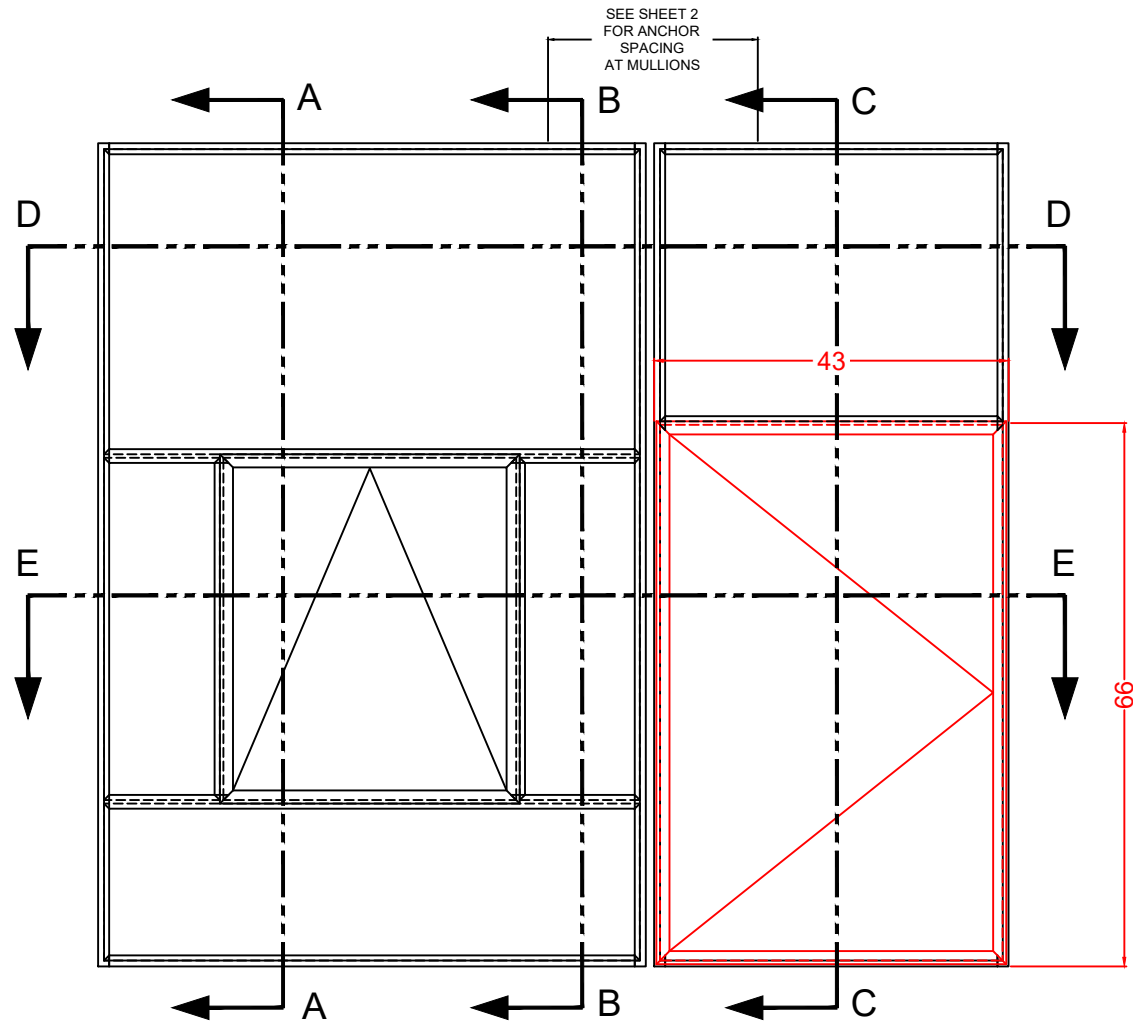

SEE SHEET 1 FOR SECTIONS & ANCHOR DETAILS AT PERIMETER AND KEY DIMENSIONS

RICE
ENGINEERING

105 School Creek Trail
Luxemburg, WI 54217
Phone: (920) 617-1042
Fax: (920) 617-1100
www.rice-inc.com
Florida Firm No: F-01000005061
Certificate of Authorization: #9090
Wayne K. Helmila
Registration No: 59092








06/03/2025
COA: 9090


NOTE:
Details shown in red indicate the primary focus of this approval. In this case, the casement.

BILL OF MATERIALS		
	PART NO.	DESCRIPTION
1	D8-309-B	BASE, SNAP TRIM, 1-1/4" X 2"
2	SR-62	GLAZING BEAD
3	SR-75	COVER, GLAZING BEAD
4	SR-2	RAIL, NEUTRAL - FX/AWN & FX/CASEMENT
5	SR-64	INSERT, SLOPE - FX/AWN & FX/CASEMENT
6		NOT USED
7	SR-39	FRAME, FIXED, EXT. LEG AT MULLION - FX/AWN
8	SR-27	MULLION - FX/AWN & FX/CASEMENT
9	C-2	COVER, MULLION CLAMP
10	B-1	CLAMP, MULLION
11	SR-37	FRAME, NEUTRAL, EXT. LEG - FX/CASEMENT
12	ANCH4	ANGLE, ALUMINUM, 4" X 4" X 1/4"
13		Ø1/4 x 2-1/2" HEX HEAD LAG SCREWS W/ SAE FLAT WASHER
14	X-135	SCREW, MULL. CLAMP TO FRAME
15	X-326	SCREW, MULL. CLAMP TO MULLION
16		E MISSILE IMPACT GLAZING - SEE SHEET 2 FOR DETAILS
17	D8-310-B	COVER, SNAP TRIM
18	HTB-33	SASH SNUBBER (NS)
19	X-203, X-323	SCREWS FOR HARDWARE - (NS)
20	TPVSB-187X1	SETTING BLOCK, TPV, 3/16 X 1 X 4
21	X-955-S	SCREWS, SASH ASSEMBLY, 2" #10 QUAD DRIVE, S.S. (NS)
22	SPECTRUM 2	SILICONE GLAZING SEALANT (NS)
23	INSTANT GLAZE	SILICONE ADHESIVE, HOT-MELT (NS)
24		POLYURETHANE THERMAL BREAK
25	X-944 / X-944-S	SCREWS, FRAME ASSEMBLY, 1-1/4" #10 QUAD DRIVE, S.S. (NS)
26	SEAM SEALER-S	ACRYLIC JOINT SEALANT (NS)
27	X-308	SCREW, ANCH4 TO MULLION
28	W-1-4-20	LOCK WASHER
29	X-602	HEX NUT
30	SR-65	SASH, DEEP FRAME
31	AMC-4112	HINGE, MULTI-BAR
32	SR-63	SASH STOP
33	H8-52HR	CAM LOCK, DEEP SASH, HURRICANE, RH
34	H16-7	STRIKE, FOR CAM LOCK
35	H11-31	WEATHER SEAL, SASH
36	H8-206	RISER BLOCK, SASH (NS)
37	H30-2	WEATHER SEAL, FIN TYPE


NOTES:
A. (NS) = ITEM NOT SHOWN, THOUGH ITS GENERAL LOCATION MAY BE INDICATED.

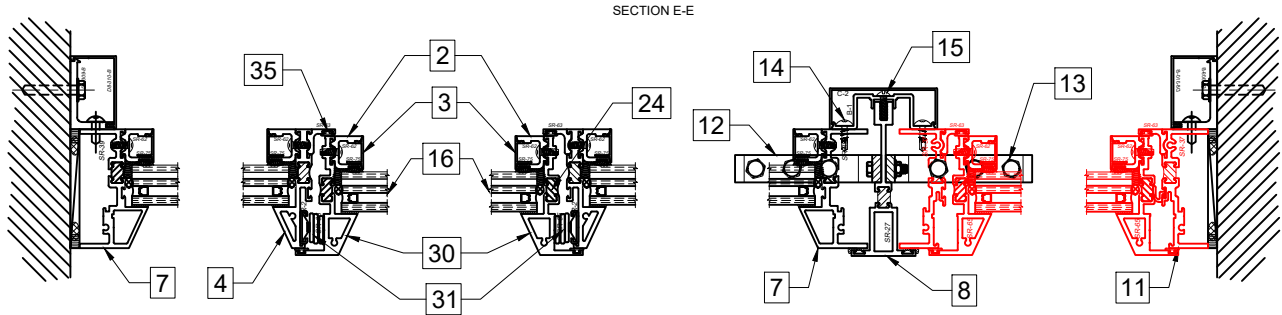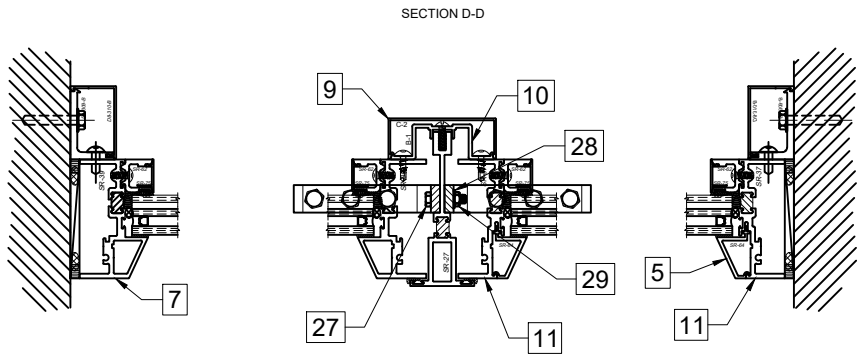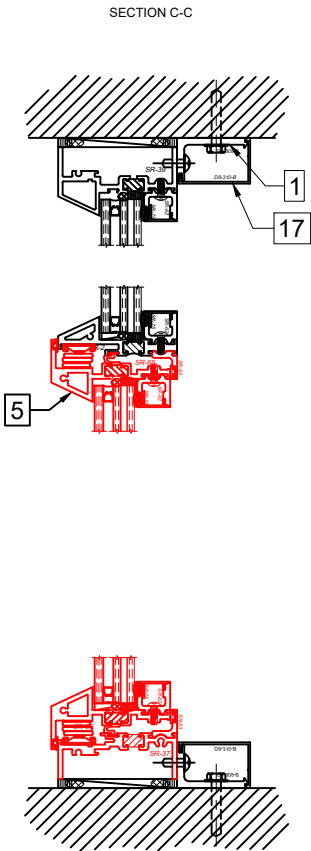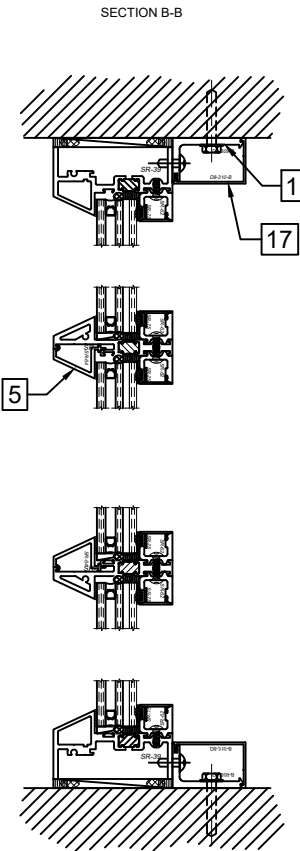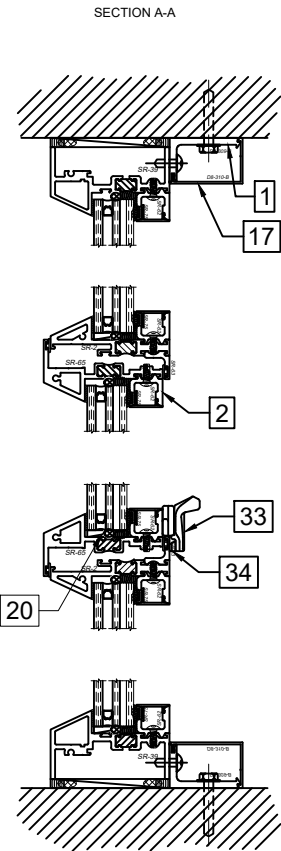


Rev.	Description	Date
△		
△		
△		
△		
△		
Scale: NONE Drawn by: B. FOOTE		
Winco Window Co. 6200 Maple Ave. St. Louis, MO 63130 PHONE: 314-725-8088		
WINCO Product: 3250 COMBO CASEMENT - E MISSILE		
Installation: ANCHORAGE: SNAP TRIM (SHT 3 OF 4)		
Certification: LMI 3250		

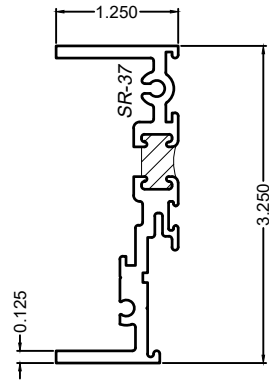


FRAME, NEUTRAL, EXT. LEG - FX/CASEMENT
SR-37

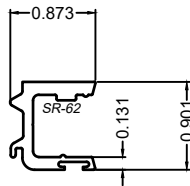


GLAZING BEAD
SR-62

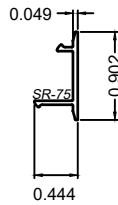


COVER, GLAZING BEAD
SR-75

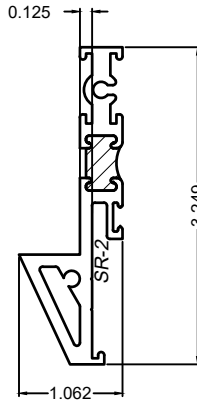


RAIL, NEUTRAL - FX/AWN &
FX/CASEMENT
SR-2

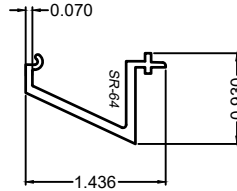


INSERT, SLOPE - FX/AWN & FX/CASEMENT
SR-64

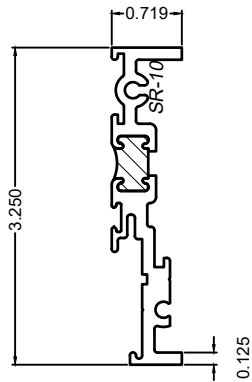


FRAME, NEUTRAL - FX/CASEMENT
SR-10

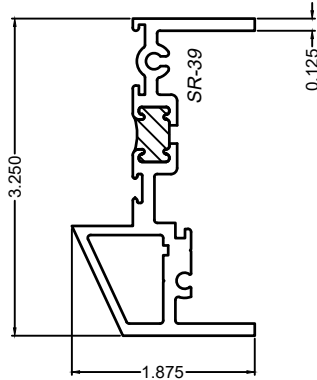


FRAME, HEAD, SILL, JAMBS - FX/AWN
FRAME, HEAD - FX/CASEMENT
SR-39

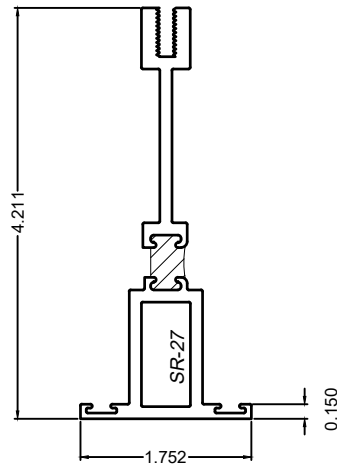


MULLION - FX/AWN & FX/CASEMENT
SR-27

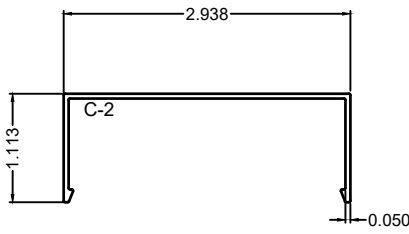


COVER, MULLION CLAMP
C-2

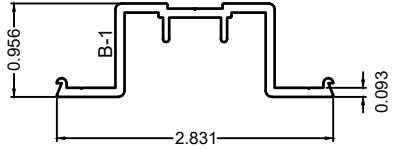


CLAMP, MULLION
B-1

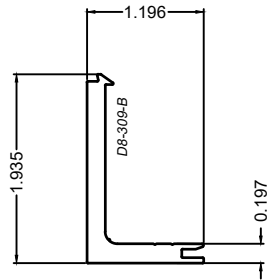

BASE, SNAP TRIM
D8-309-B

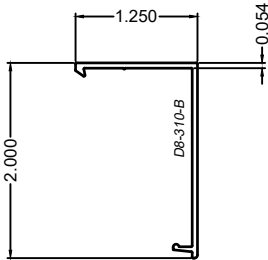


COVER, SNAP TRIM
D8-310-B

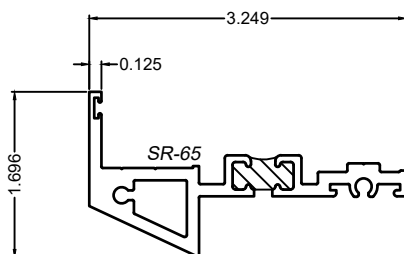

SASH, DEEP FRAME
SR-65

RICE
ENGINEERING
105 School Creek Trail
Luxemburg, WI 54217
Phone: (920) 617-1042
Fax: (920) 617-1100
www.rice-inc.com
Florida Firm No: F-01000005061
Certificate of Authorization: #9090
Wayne K. Helmila
Registration No: 59092

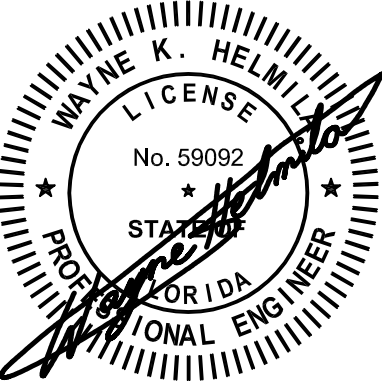

06/03/2025
COA: 9090

Rev.	Description	Date
△		
△		
△		
△		
△		
Scale: NONE		Drawn by: B. FOOTE
Winco Window Co. 6200 Maple Ave. St. Louis, MO 63130 PHONE: 314-725-8088		
WINCO Product: 3250 COMBO CASEMENT - E MISSILE		
Installation: ANCHORAGE: SNAP TRIM (SHT 4 OF 4)		
Certification: LMI 3250		