

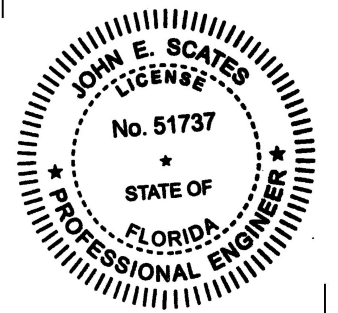
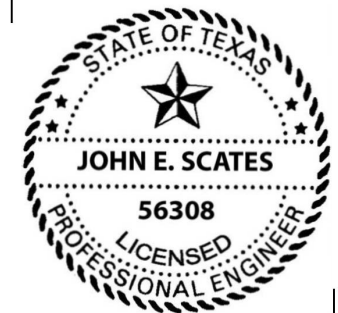
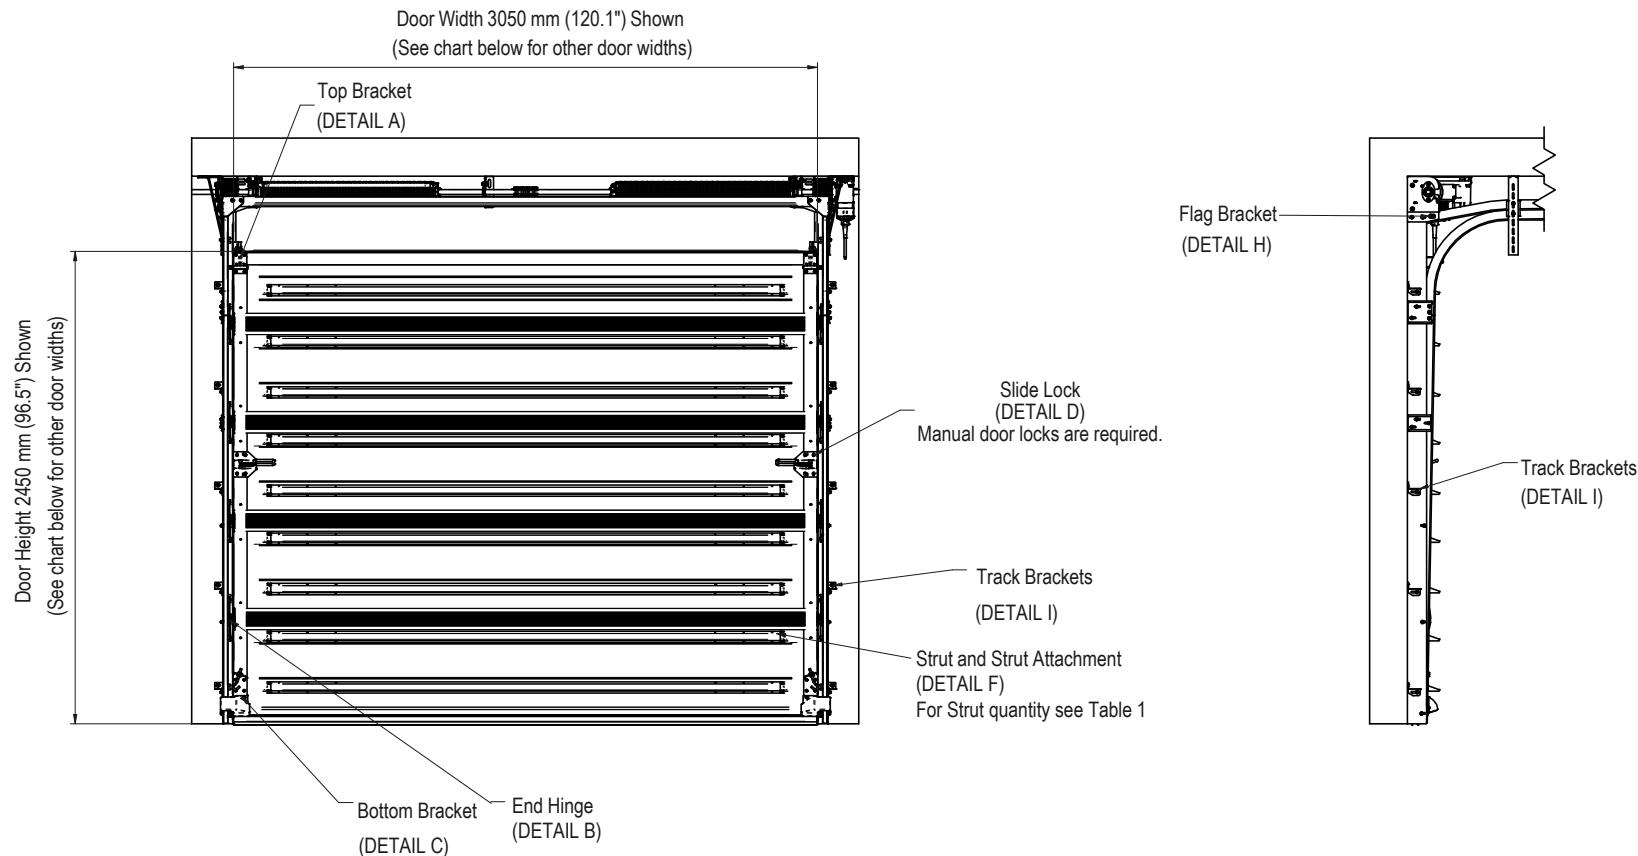


Table 1. Number of Struts by the door width	
Door Width	Number of Strut
up to 4470(176")	1 on the top section. 2 struts on each remaining section.

Table 2. Glazing on the door by width	
Door Width	Max. Number of glazing in one section depending on the door width
2000(78.7") - 2299(90.5")	Glazing is not available at this time.
2300(90.5") - 3009(118.5")	
3010(118.5") - 3869(152.3")	
3870(152.3") - 4509(177.5")	
4510(177.5") - 6000(236.2")	

Table 3. Number of Intermediate Hinges on the door by width	
Door Width	Number of Intermediate Hinges
2000(78.7") - 2599(102.3")	0
2600(102.3") - 3999(157.4")	1
4000(157.4") - 5499(216.5")	2
5500(216.5") - 6500(255.9")	3

Notes:

1. This product has been windload tested to ANSI/DASMA 108 & 115.
2. This product has been windload tested to FL TAS 201/202/203.
3. This product complies with current FBC (See Evaluation Report).
4. This product complies with the windload requirements of IBC/IRC 2018/2021/2024 (Texas).
5. Professional Engineer's seal provided only for verification of windload construction details.

Digitally signed by John E Scates
Date: 2025.06.18 14:42:09 -05'00'

John E. Scates, PE
PO Box 5175
Frisco, TX 75035
FL PE 51737
TX PE 56308 / F-2203

Printed copies of this document are not considered signed and sealed and the signature must be verified on any electronic copies.

Date	Name	Home Factories Inc. dba Carriage House Door 1517 E Main St, Old Fort N.C.		
2024-11-15	W. Bodziany			
2024-12-02	B. Czyzycki			
2024-12-02	D. Zlocki			
MakroTherm 2.0 STL 10-ft wide +52.0 / -57.0 psf		Document B6300	Revision	
		Format A2	Sheet 1/5	

Door Width 4900 mm (193") Shown
(See chart below for other door widths)

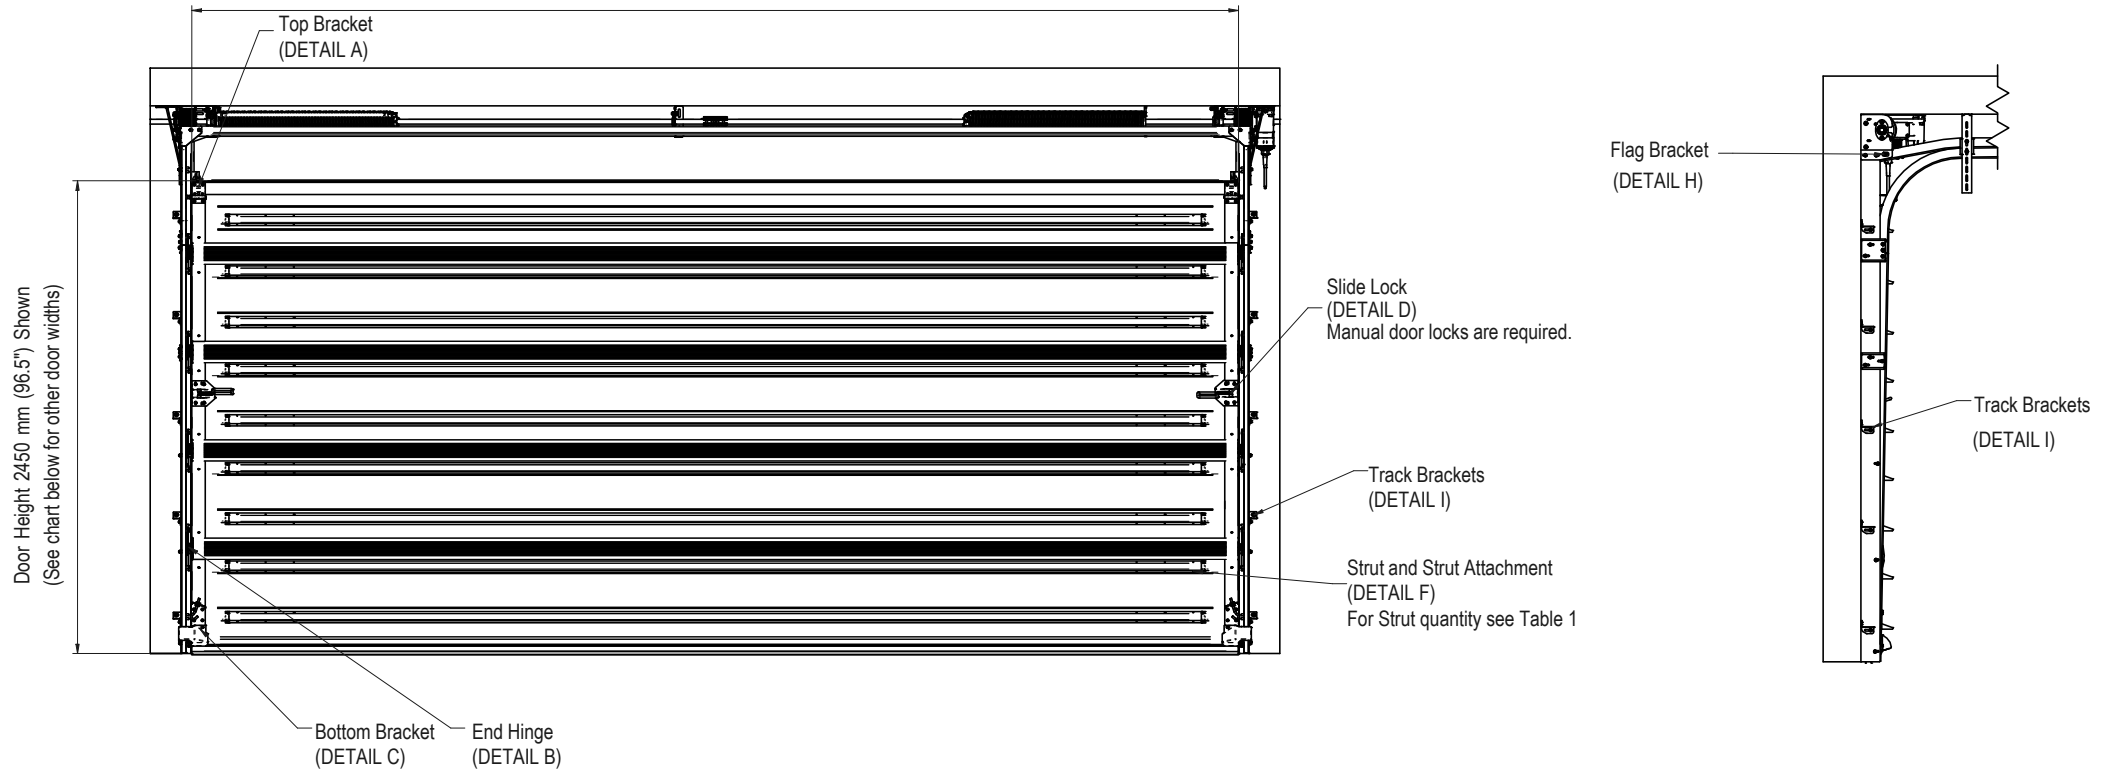


Table 1. Number of Struts by the door width


Door Width	Number of Struts
4500(177.2") - 4900(193")	1 on the top section. 2 struts on each remaining section.

Table 2. Glazing by door width

Door Width	Max. Number of glazing in one section depending on the door width
	Glazing is not available at this time.

Table 3. Number of Intermediate Hinges by the door width

Door Width	Number of Intermediate Hinges
2000(78.7") - 2599(102.3")	0
2600(102.3") - 3999(157.4")	1
4000(157.4") - 4900(193")	2

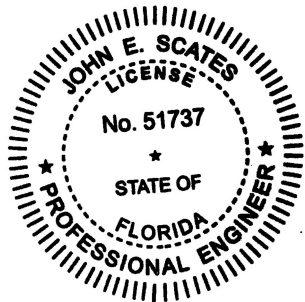

	Date	Name	Home Factories Inc. dba Carriage House Door 1517 E Main St, Old Fort N.C.		
	2024-11-15	W. Bodziony			
	2024-12-02	B. Czyżycki			
	2024-12-02	D. Złocki			
MakroTherm 2.0 STL			Document	B6300	Revision
16-ft wide +36.5 / -39.5 psf			Format	A2	Sheet 2/5

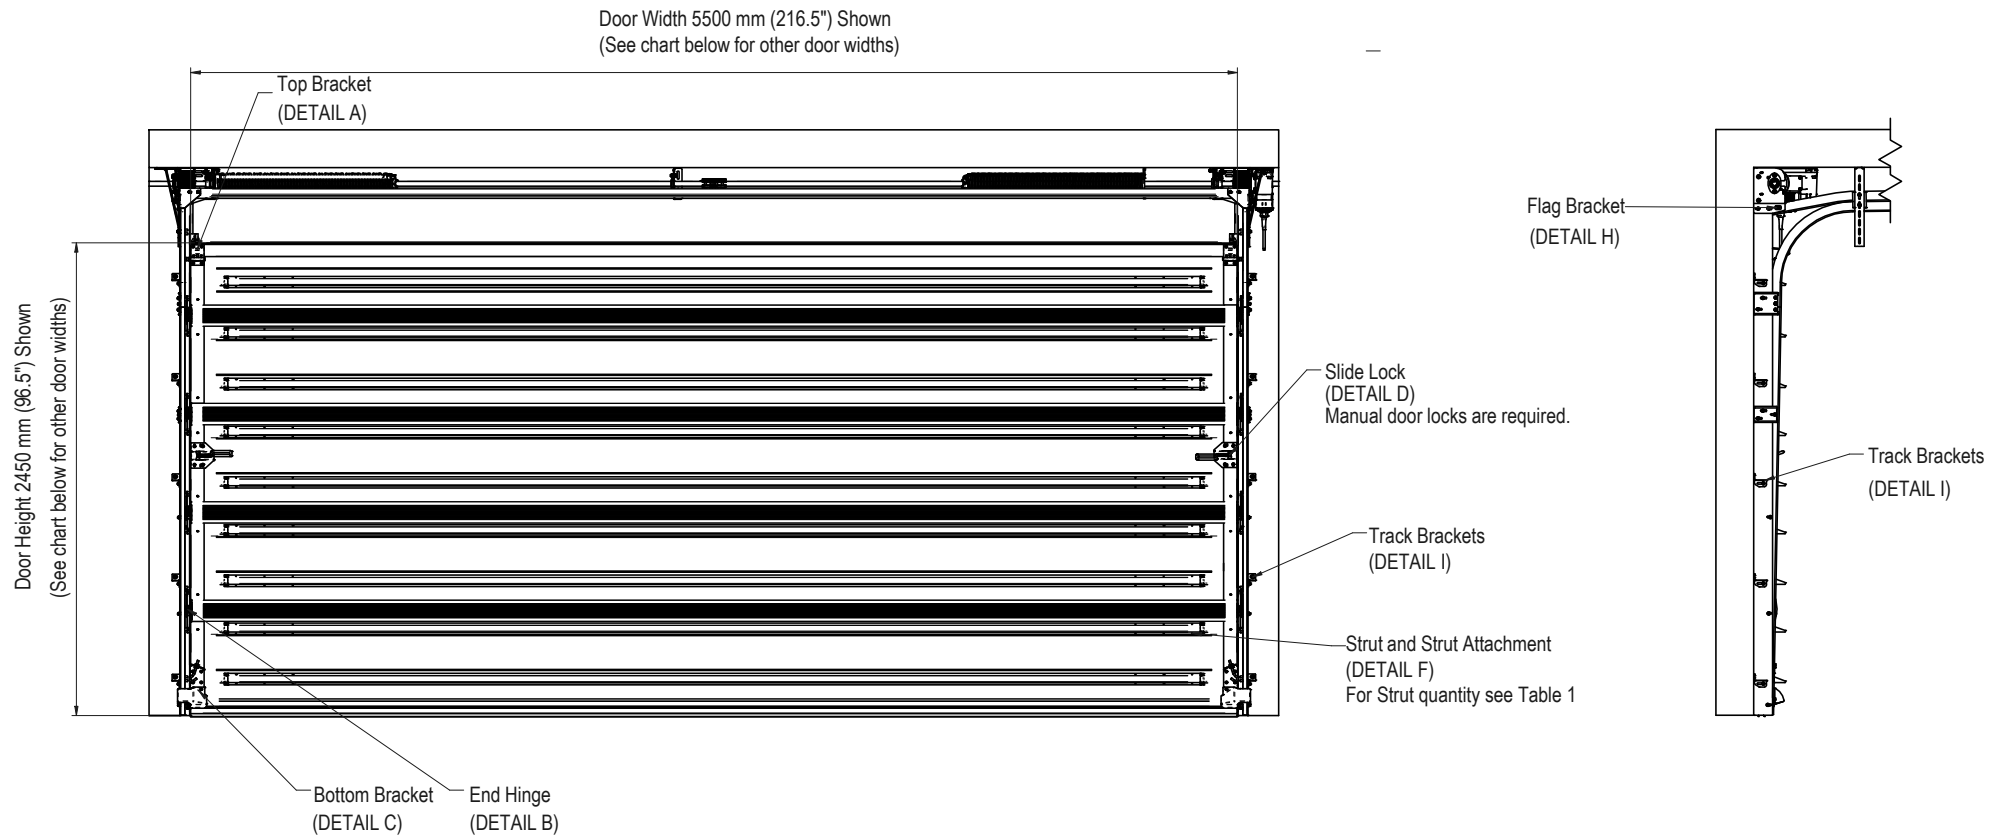


Table 1. Number of Struts by the door width


Door Width	Number of Struts
up to 5500(216.5")	1 on the top section. 2 struts on each remaining section.

Table 2. Glazing by door width


Door Width	Max. Number of glazing in one section depending on the door width
	Glazing is not available at this time.

Table 3. Number of Intermediate Hinges by the door width


Door Width	Number of Intermediate Hinges
5000(197") - 5400(213")	2
5500(216.5")	3

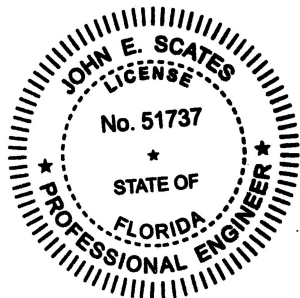


	Date	Name	Home Factories Inc. dba Carriage House Door 1517 E Main St, Old Fort N.C.		
	2024-11-15	W. Bodziony			
	2024-12-02	B. Czaplycki			
	2024-12-02	D. Zlocki			
	MakroTherm 2.0 STL 18-ft wide +29.0 / -35.5 psf		Document B6300	Revision	
			Format A2	Sheet 3/5	

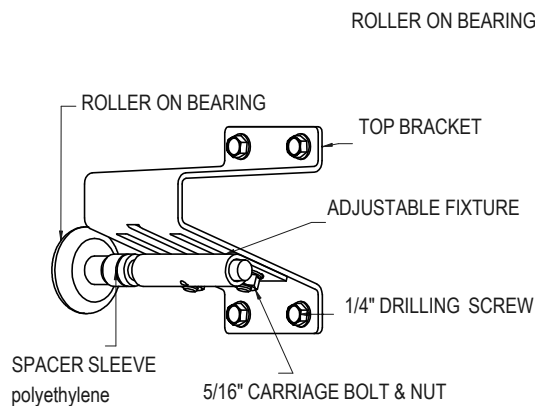


DETAIL A

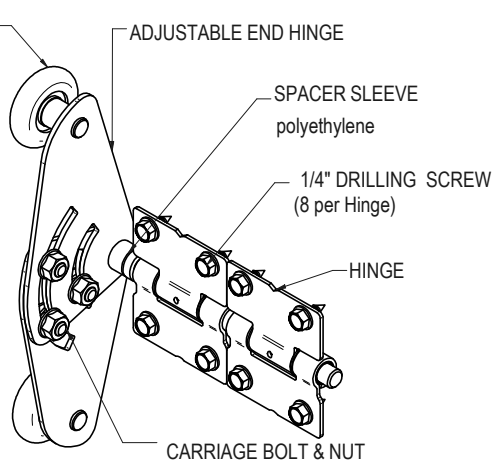


DETAIL B

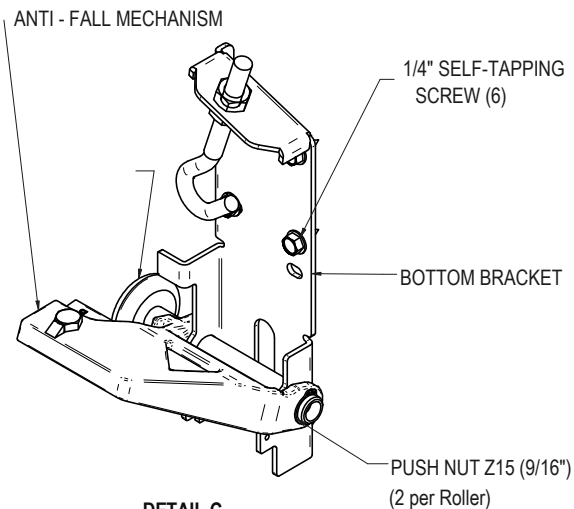


DETAIL C

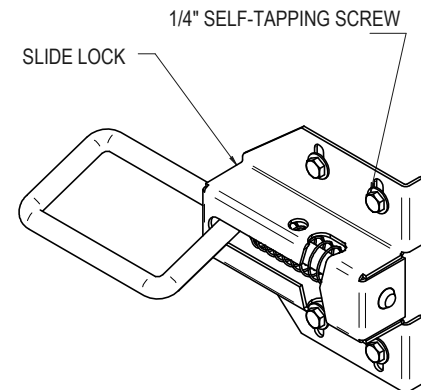



DETAIL D

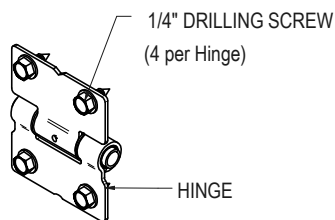


DETAIL E

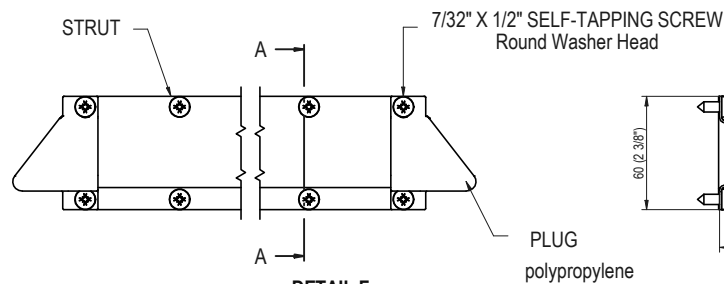


DETAIL F

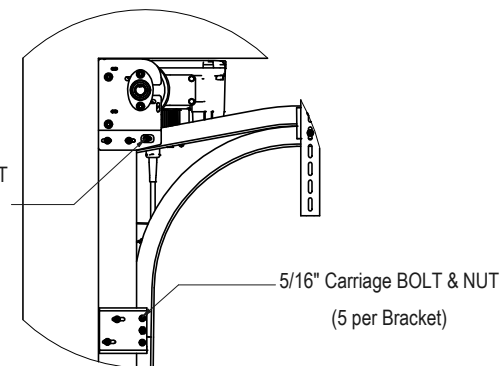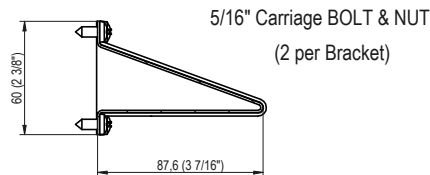


DETAIL H

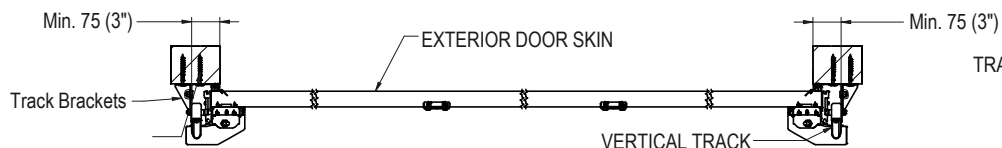


(1:10)

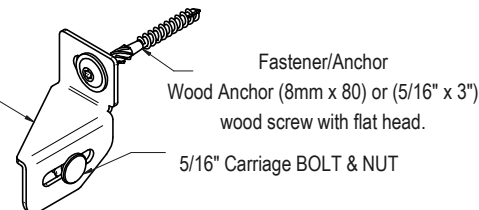


DETAIL J

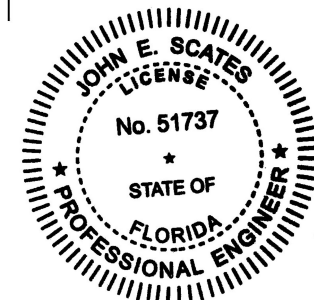


	Date	November	Home Factories Inc. dba Carriage House Door 1517 E Main St, Old Fort N.C.	
	2024-11-15	W. Bodziany		
	2024-12-02	B. Czaplycki		
	2024-12-02	D. Zlocki		
MakroTherm 2.0 STL			Document	Revision
			B6300	
			Format	Sheet 4/5
			A2	

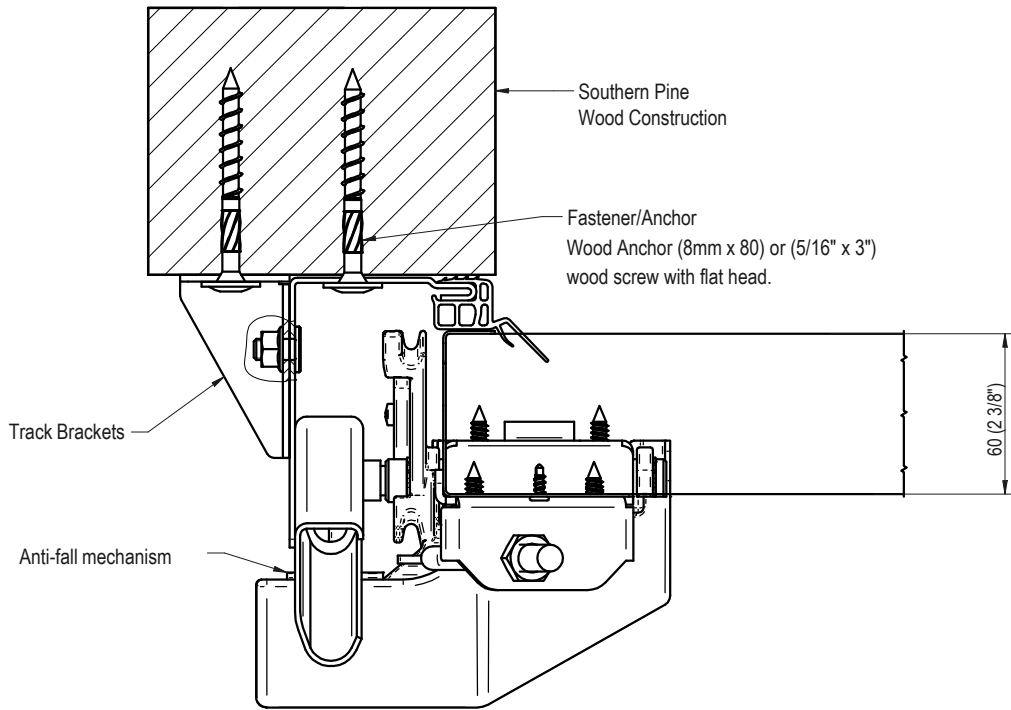

Direct Mounting Detail

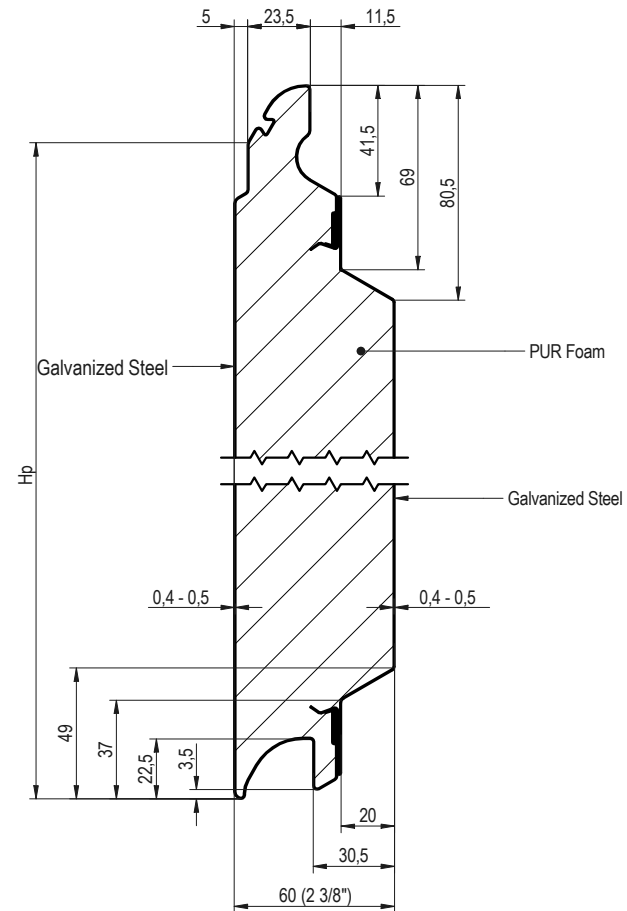

Panel INNOVO 60
Dimensions in mm

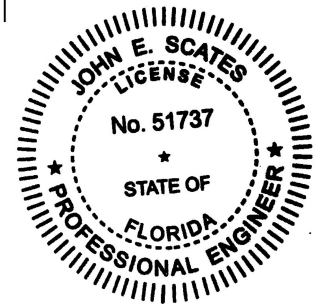

	Date	Name	Home Factories Inc. dba Carriage House Door 1517 E Main St, Old Fort N.C.		
	2024-11-15	W. Bodziony			
	2024-11-27	B. Czyżycki			
	2024-11-27	D. Złocki			
	MakroTherm 2.0 STL			B6300	
				Format A3	Sheet 5/5