

REVISIONS			
REV	DESCRIPTION	DATE	APPROVED
A	REVISED NAME AND RATINGS	08/29/25	R.L.

- NOTES:
- 1. THE PRODUCT SHOWN HEREIN IS DESIGNED AND MANUFACTURED TO COMPLY WITH REQUIREMENTS OF THE FLORIDA BUILDING CODE.
 - 2. WOOD FRAMING, METAL STRUCTURE AND MASONRY OPENING TO BE DESIGNED AND ANCHORED TO PROPERLY TRANSFER ALL LOADS TO STRUCTURE. FRAMING AND MASONRY OPENING IS THE RESPONSIBILITY OF THE ARCHITECT OR ENGINEER OF RECORD.
 - 3. WHERE SHIM OR BUCK THICKNESS IS LESS THAN 1–1/2” UNITS MUST BE ANCHORED THROUGH THE FRAME IN ACCORDANCE WITH MANUFACTURER’S PUBLISHED INSTALLATION INSTRUCTIONS. ANCHORS SHALL BE SECURELY FASTENED DIRECTLY INTO MASONRY, CONCRETE OR OTHER STRUCTURAL SUBSTRATE MATERIAL.
 - 4. WHERE WOOD BUCK THICKNESS IS 1–1/2” OR GREATER, BUCK SHALL BE SECURELY FASTENED TO MASONRY, CONCRETE OR OTHER STRUCTURAL SUBSTRATE. UNITS MAY BE ANCHORED THROUGH FRAME TO SECURED WOOD BUCK IN ACCORDANCE WITH MANUFACTURER’S PUBLISHED INSTALLATION INSTRUCTIONS.
 - 5. WHERE 1X BUCK IS NOT USED DISSIMILAR MATERIALS MUST BE SEPARATED WITH APPROVED COATING OR MEMBRANE. SELECTION OF COATING OR MEMBRANE IS THE RESPONSIBILITY OF THE ARCHITECT OR ENGINEER OF RECORD.
 - 6. BUCKS SHALL EXTEND BEYOND UNIT FRAME INTERIOR FACE SO THAT FULL FRAME SUPPORT IS PROVIDED.
 - 7. SHIM AS NEEDED AT EACH ANCHOR LOCATION WITH LOAD BEARING SHIM. SHIM WHERE SPACE OF 1/16” OR GREATER OCCURS. MAXIMUM ALLOWABLE SHIM STACK TO BE 1/4”.
 - 8. SHIMS SHALL BE LOCATED, APPLIED AND MADE FROM MATERIALS AND THICKNESS CAPABLE OF SUSTAINING APPLICABLE LOADS.
 - 9. WIND LOAD DURATION FACTOR Cd=1.6 WAS USED FOR WOOD ANCHOR CALCULATIONS.
 - 10. FRAME MATERIAL: WOOD
 - 11. UNITS MUST BE GLAZED PER ASTM E1300 WITH SAFETY GLAZING.
 - 12. APPROVED IMPACT PROTECTIVE SYSTEM IS REQUIRED FOR THIS PRODUCT IN WIND BORNE DEBRIS REGIONS.

- 13. FOR ANCHORING THROUGH FRAME INTO WOOD FRAMING OR 2X BUCK USE #10 WOOD SCREWS WITH SUFFICIENT LENGTH TO ACHIEVE A 1 1/4” MINIMUM EMBEDMENT INTO SUBSTRATE. LOCATE ANCHORS AS SHOWN IN ELEVATIONS AND INSTALLATION DETAILS.
- 14. FOR ANCHORING THROUGH FRAME INTO MASONRY/CONCRETE USE 3/16” TAPCONS WITH SUFFICIENT LENGTH TO ACHIEVE A 1 1/4” MINIMUM EMBEDMENT INTO SUBSTRATE WITH 2” MINIMUM EDGE DISTANCE. LOCATE ANCHORS AS SHOWN IN ELEVATIONS AND INSTALLATION DETAILS.
- 15. FOR ANCHORING THROUGH FRAME INTO METAL STRUCTURE USE #10 SMS OR SELF DRILLING SCREWS WITH SUFFICIENT LENGTH TO ACHIEVE 3 THREADS MINIMUM BEYOND STRUCTURE INTERIOR WALL. LOCATE ANCHORS AS SHOWN IN ELEVATIONS AND INSTALLATION DETAILS.
- 16. ALL FASTENERS TO BE CORROSION RESISTANT.
- 17. INSTALLATION ANCHORS SHALL BE INSTALLED IN ACCORDANCE WITH ANCHOR MANUFACTURER’S INSTALLATION INSTRUCTIONS AND ANCHORS SHALL NOT BE USED IN SUBSTRATES WITH STRENGTHS LESS THAN THE MINIMUM STRENGTH SPECIFIED BELOW:
 - 17.A. WOOD: MINIMUM SPECIFIC GRAVITY OF G=0.42
 - 17.B. CONCRETE: MINIMUM COMPRESSIVE STRENGTH OF 2,000 PSI.
 - 17.C. MASONRY: HOLLOW/FILLED BLOCK PER ASTM C90 WITH Fm=2,000PSI MINIMUM.
 - 17.D. METAL STRUCTURE: STEEL 18GA (.048”) FY=33KSI/FU=52KSI OR ALUMINUM 6063–T5 FU=30KSI .125” THICK MINIMUM
- 18. APPROVED CONFIGURATIONS: 3L AND 3R
- 19. WHEN INSTALLED IN AREAS WHERE WATER PENETRATION RESISTANCE IS REQUIRED, AN OVERHANG WITH A 1:1 RATIO IS REQUIRED.
- 20. TESTED WITH MASONITE VISTAGRANDE FLUSH GLAZED PANELS

SIGNED: 09/18/2025

TABLE OF CONTENTS	
SHEET NO.	DESCRIPTION
1	NOTES
2	ELEVATION
3	HORIZONTAL CROSS SECTION
4 – 6	INSTALLATION DETAILS
7	COMPONENTS

ENDURA PRODUCTS

8817 WEST MARKET STREET

COLFAX, NC 27235

MiraVista Folding Door System with Masonite Panels

6’8” NON-IMPACT

NOTES

DRAWN:

DWG NO.

REV

R.L.

08-04116A

A

SCALE

DATE

SHEET

NTS


12/11/2024

1 OF 7

L. ROBERTO LOMAS P.E.


208 7th Ave, INDIALANTIC, FL 32903

434-688-0609 rllomas@lrlomaspe.com

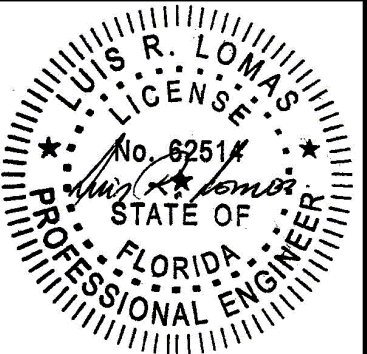

Luis R. Lomas P.E.
FL No.: 62514

REVISIONS			
REV	DESCRIPTION	DATE	APPROVED
A	REVISED NAME AND RATINGS	08/29/25	R.L.

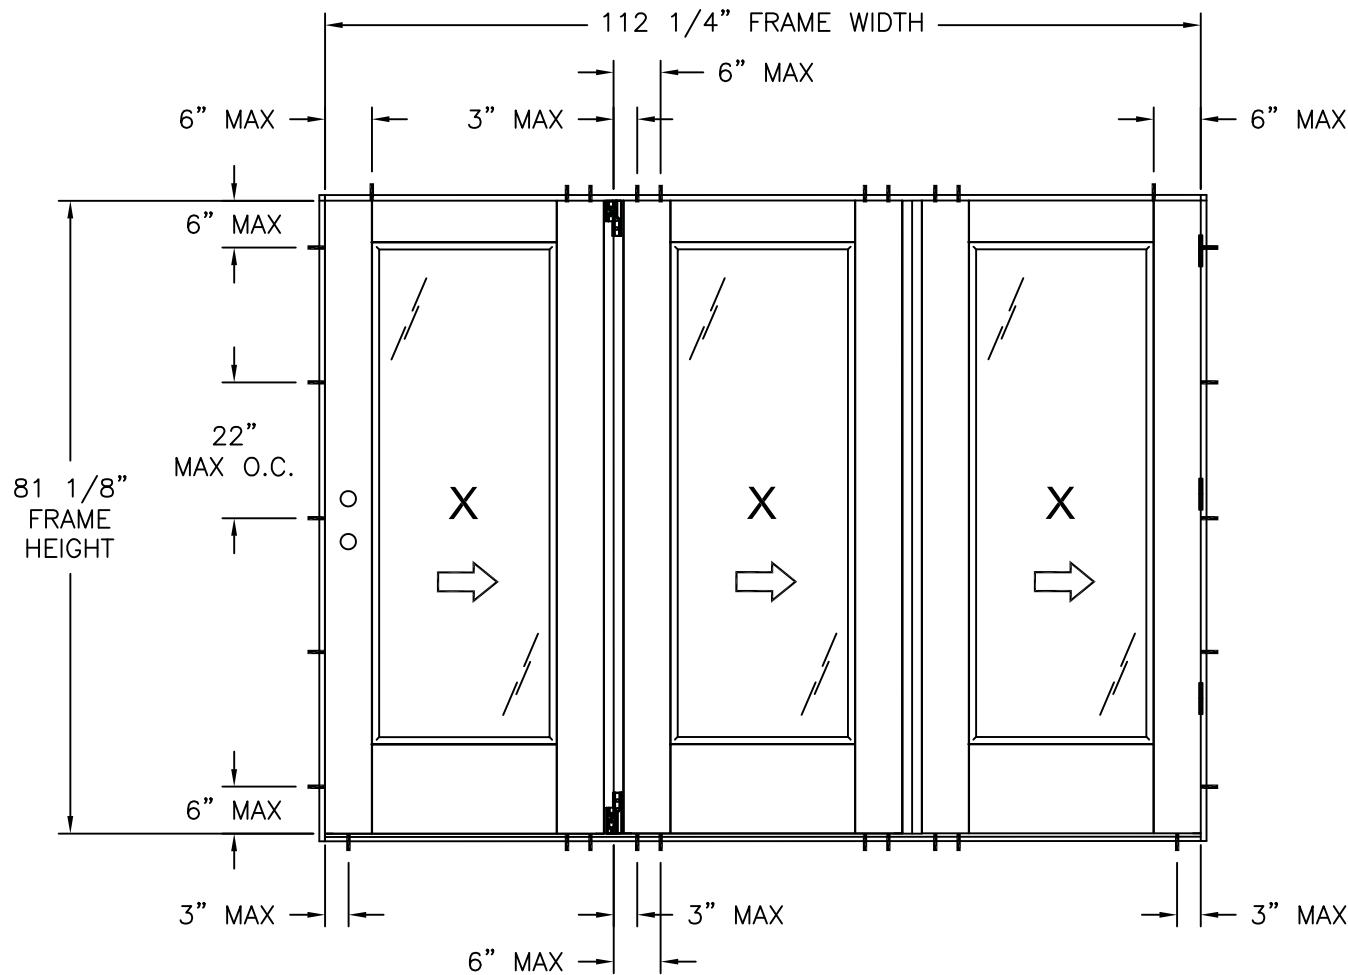

MIRAVISTA FOLDING DOOR SYSTEM W/MASONITE PANELS
EXTERIOR VIEW

DESIGN PRESSURE RATING	IMPACT RATING
±75.0PSF	NONE

SEE CHART #1 FOR OTHER PANEL SIZES

Chart #1										
Design pressure rating (psf)										
Panel Height (in)	Single Panel Width (in)									
	24.00		27.00		30.00		33.00		35.75	
	Pos	Neg	Pos	Neg	Pos	Neg	Pos	Neg	Pos	Neg
79.25	102.0	102.0	92.7	92.7	85.4	85.4	79.5	79.5	75.0	75.0
84.00	89.2	89.2	80.0	80.0	72.7	72.7	66.9	66.9	-	-
87.00	80.1	80.1	71.8	71.8	65.2	65.2	-	-	-	-
90.00	72.2	72.2	64.7	64.7	58.7	58.7	-	-	-	-
95.25	60.7	60.7	54.4	54.4	-	-	-	-	-	-
96.00	59.3	59.3	53.1	53.1	-	-	-	-	-	-
99.00	54.0	54.0	48.3	48.3	-	-	-	-	-	-
102.00	49.3	49.3	44.1	44.1	-	-	-	-	-	-
105.00	45.1	45.1	-	-	-	-	-	-	-	-
108.00	41.4	41.4	-	-	-	-	-	-	-	-


REFER TO NOTE 19, SHEET 1

- NOTES:
- PANEL SIZE: 35 3/4" X 79 1/4"
 - D.L.O. SIZE: 25" X 64"

HARDWARE SCHEDULE	
A.	(3) 4" X 4" STEEL BUTT HINGE AT 6 7/16", 37 5/8" AND 63 13/16" FROM THE TOP OF PANEL HINGE STILE
B.	(1) KWIKSET 740 SERIES KNOB WITH 980 SERIES DEADBOLT AT 59 11/16" AND 54 3/16" FROM PANEL TOP
C.	(2) TRUCK ASSEMBLY AT TOP AND BOTTOM OF ACTIVE DOOR AT HINGE SIDE
D.	(2) TRUCK KNUCKLE ASSEMBLY AT TOP AND BOTTOM OF ACTIVE DOOR AT HINGE SIDE
E.	(2) FLOATER KNUCKLE ASSEMBLY AT TOP AND BOTTOM OF HINGE DOOR
F.	(4) ADJUSTER KNUCKLE ASSEMBLY AT TOP AND BOTTOM OF BOTH SIDES OF CENTER DOOR
G.	(4) STRIKE PLATES AT HEAD AND SILL PIN LOCATIONS






ENDURA PRODUCTS 8817 WEST MARKET STREET COLFAX, NC 27235		
MiraVista Folding Door System with Masonite Panels 6'8" NON-IMPACT ELEVATION		
DRAWN: R.L.	DWG NO. 08-04116A	REV A
SCALE NTS	DATE 12/11/2024	SHEET 2 OF 7
L. ROBERTO LOMAS P.E. 208 7th Ave, INDIALANTIC, FL 32903 434-688-0609 rllomas@lrlomaspe.com		

SIGNED: 09/18/2025

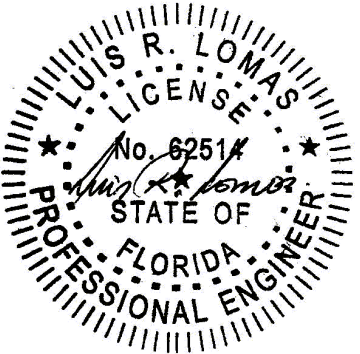

Luis R. Lomas P.E.
FL No.: 62514

REVISIONS			
REV	DESCRIPTION	DATE	APPROVED
A	REVISED NAME AND RATINGS	08/29/25	R.L.

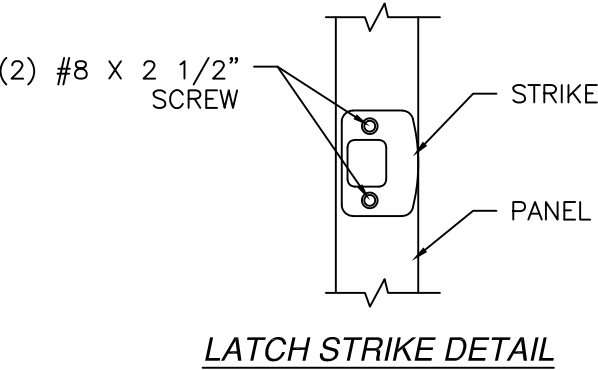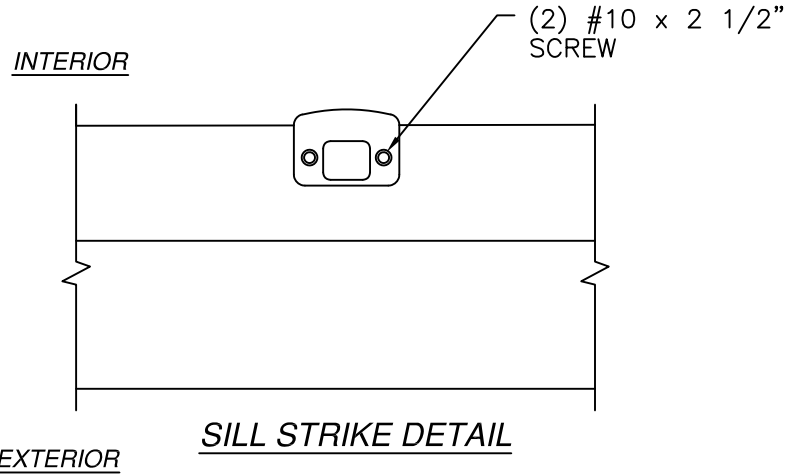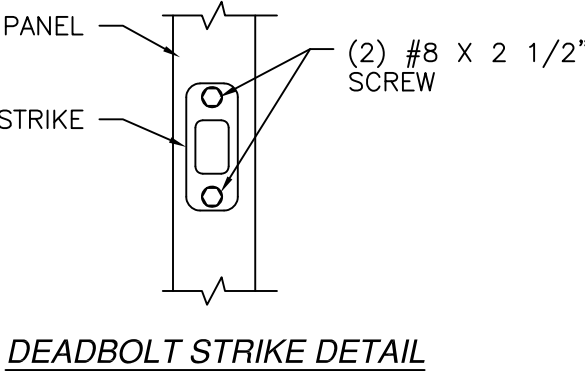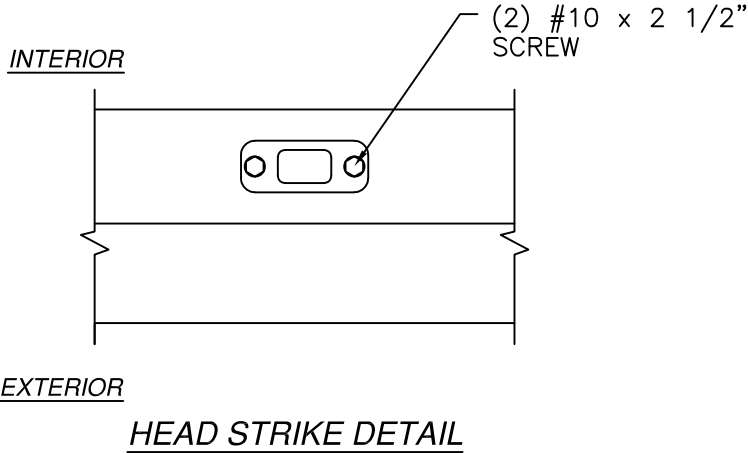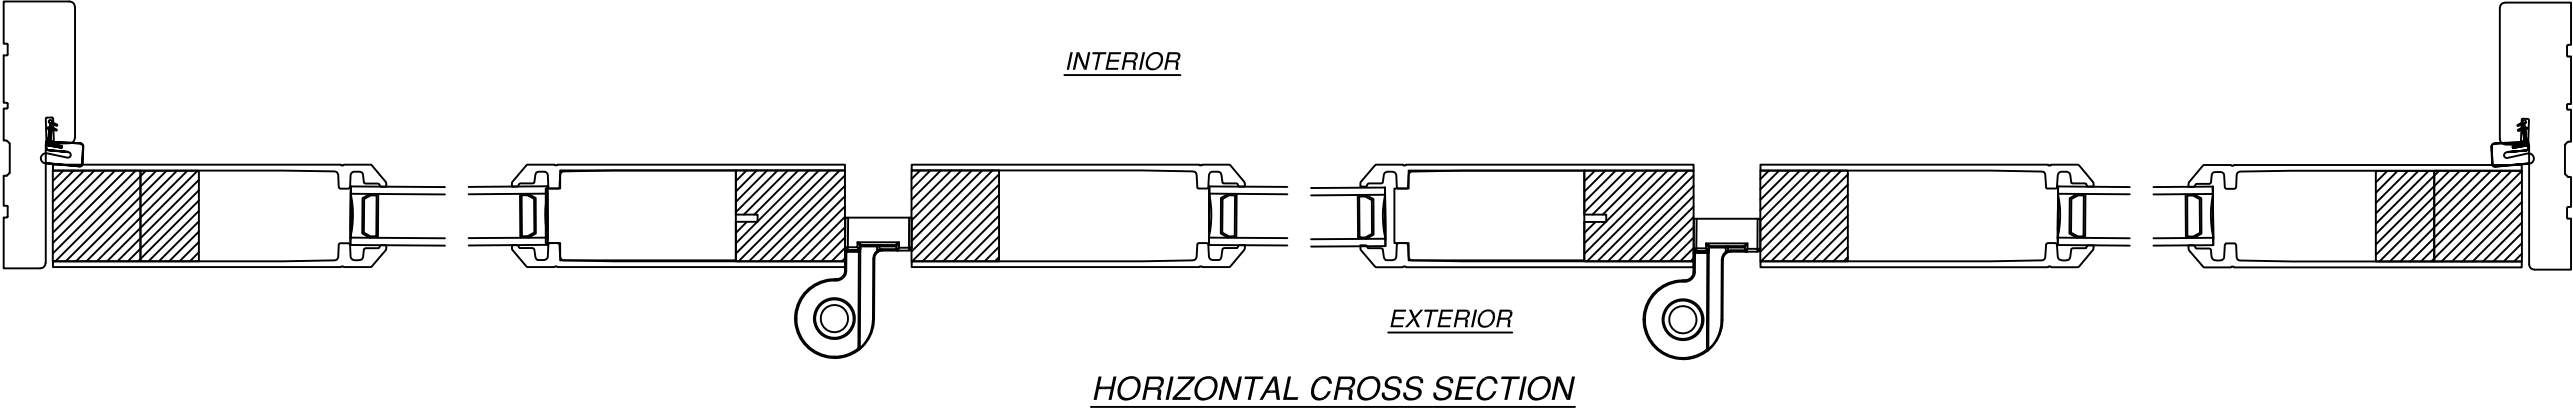


ENDURA PRODUCTS
8817 WEST MARKET STREET
COLFAX, NC 27235

MiraVista Folding Door System with Masonite Panels
6'8" NON-IMPACT
CROSS SECTIONS

DRAWN: R.L.	DWG NO. 08-04116A	REV A
SCALE NTS	DATE 12/11/2024	SHEET 3 OF 7



L. ROBERTO LOMAS P.E.
208 7th Ave, INDIALANTIC, FL 32903
434-688-0609 rllomas@lrlomaspe.com

SIGNED: 09/18/2025

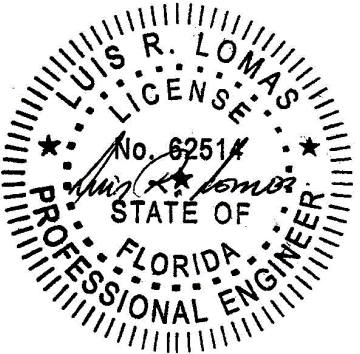

Luis R. Lomas P.E.
FL No.: 62514

REVISIONS			
REV	DESCRIPTION	DATE	APPROVED
A	REVISED NAME AND RATINGS	08/29/25	R.L.

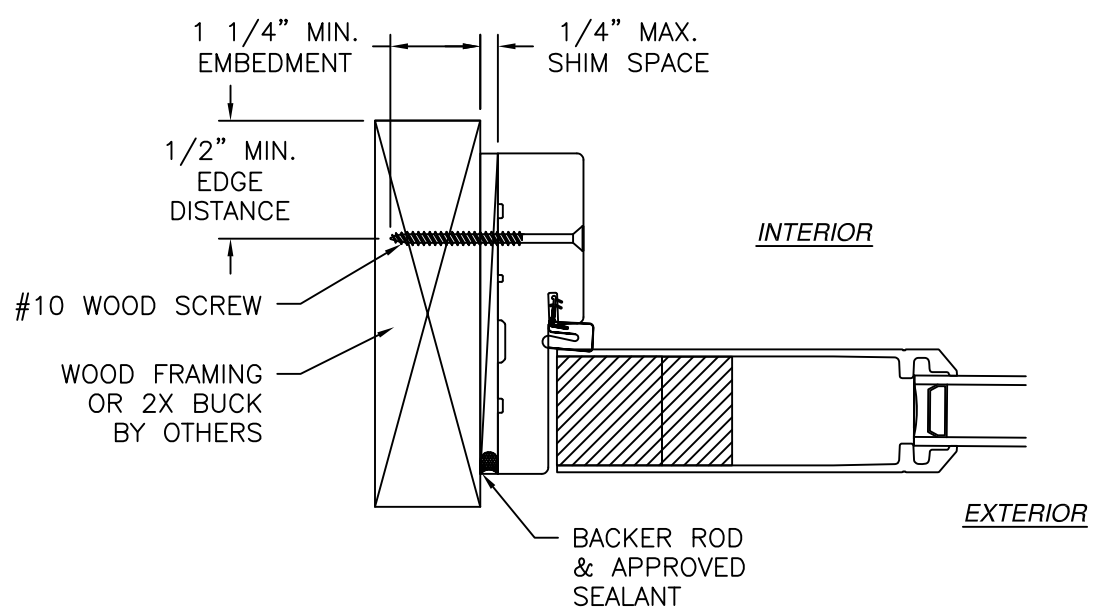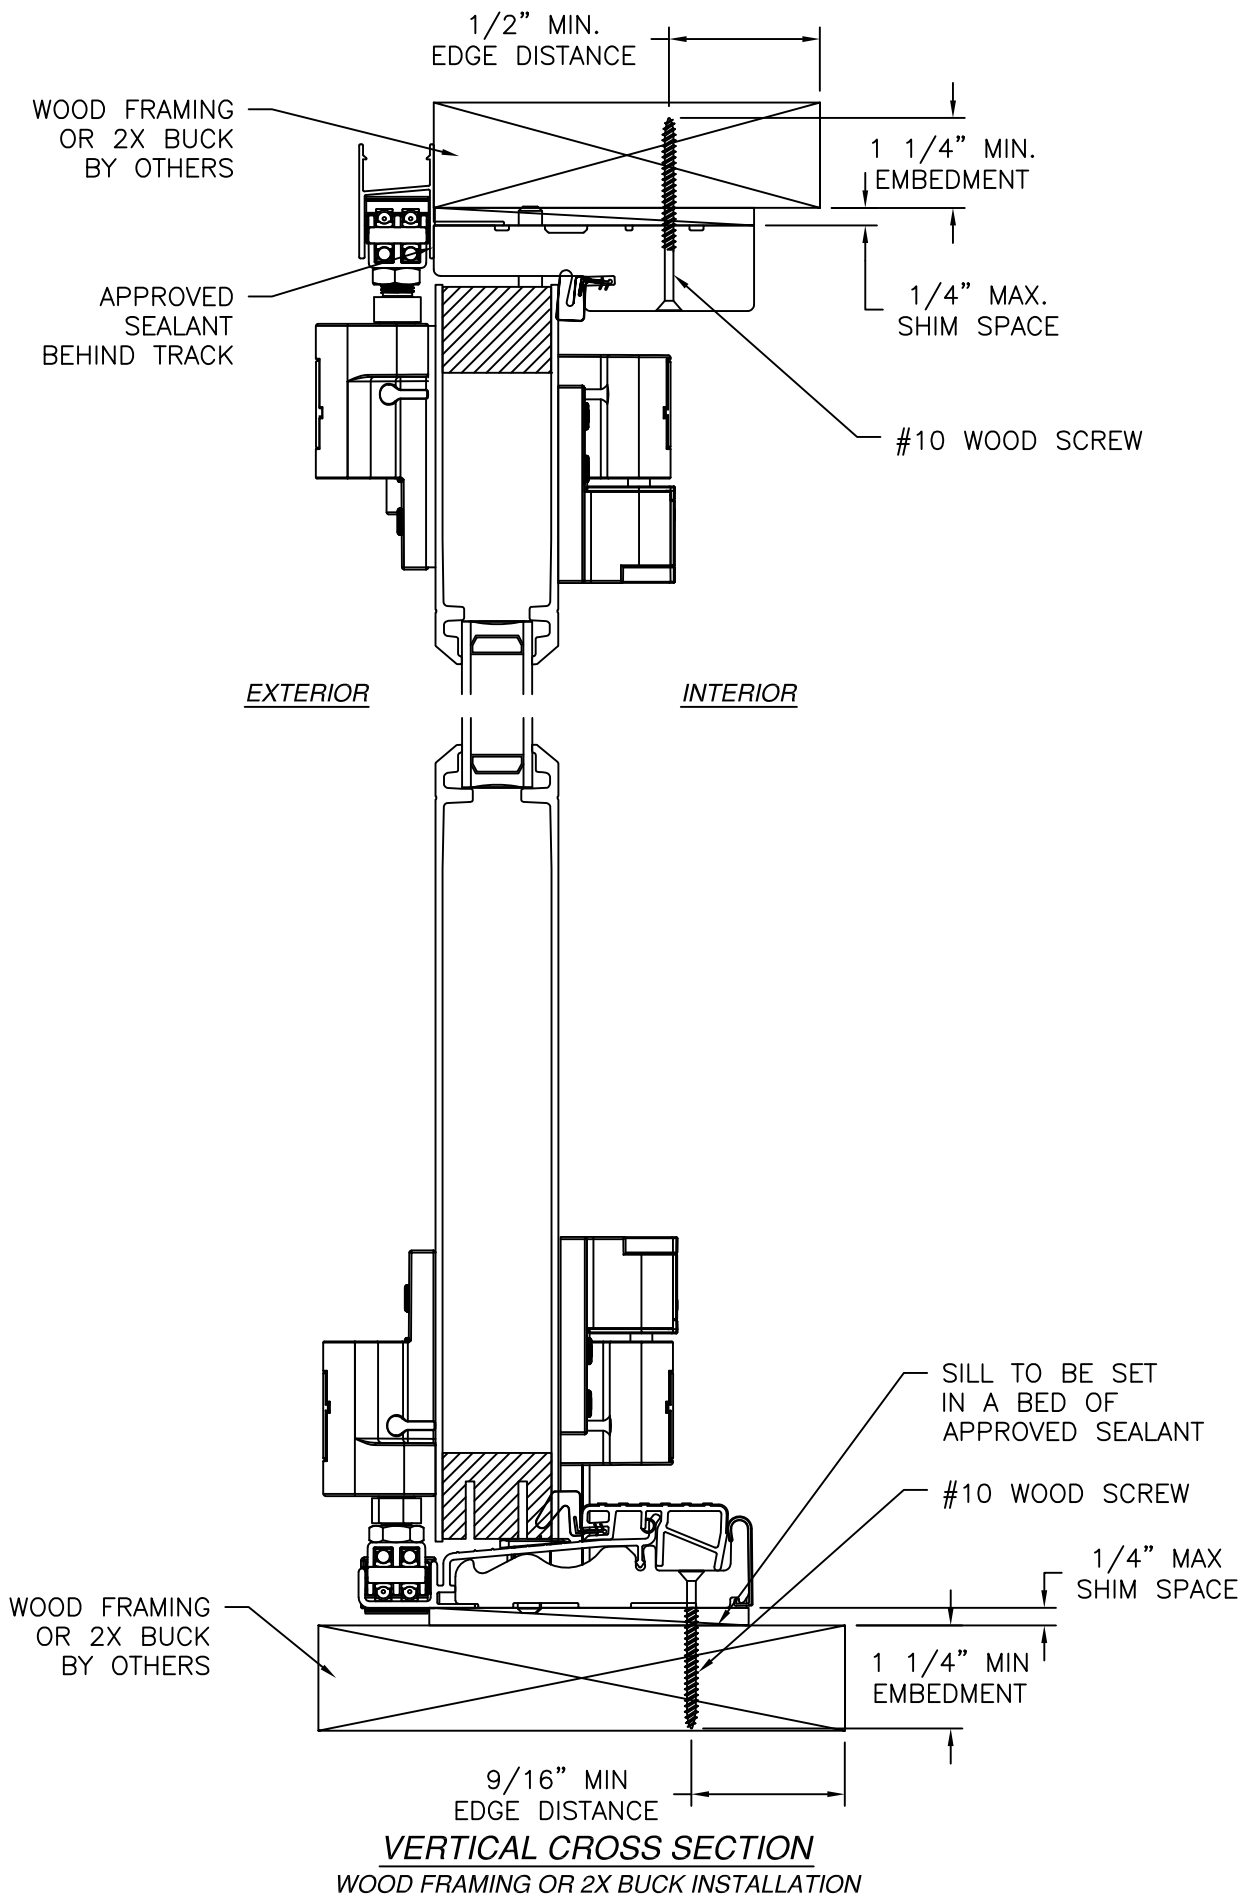

JAMB INSTALLATION DETAIL
WOOD FRAMING OR 2X BUCK INSTALLATION

- NOTES:
1. INTERIOR AND EXTERIOR FINISHES, BY OTHERS, NOT SHOWN FOR CLARITY.
 2. PERIMETER AND JOINT SEALANT BY OTHERS TO BE DESIGNED IN ACCORDANCE WITH ASTM E2112

SIGNED: 09/18/2025

ENDURA PRODUCTS

8817 WEST MARKET STREET

COLFAX, NC 27235

MiraVista Folding Door System with Masonite Panels

6'8" NON-IMPACT

INSTALLATION DETAILS

DRAWN: R.L.

DWG NO. 08-04116A

REV A

SCALE NTS

DATE 12/11/2024

SHEET 4 OF 7

L. ROBERTO LOMAS P.E.

208 7th Ave, INDIALANTIC, FL 32903

434-688-0609 rllomas@lrlomaspe.com

LUIS R. LOMAS

LICENSE



No. 62514

STATE OF FLORIDA


PROFESSIONAL ENGINEER

Luis R. Lomas P.E.

FL No.: 62514

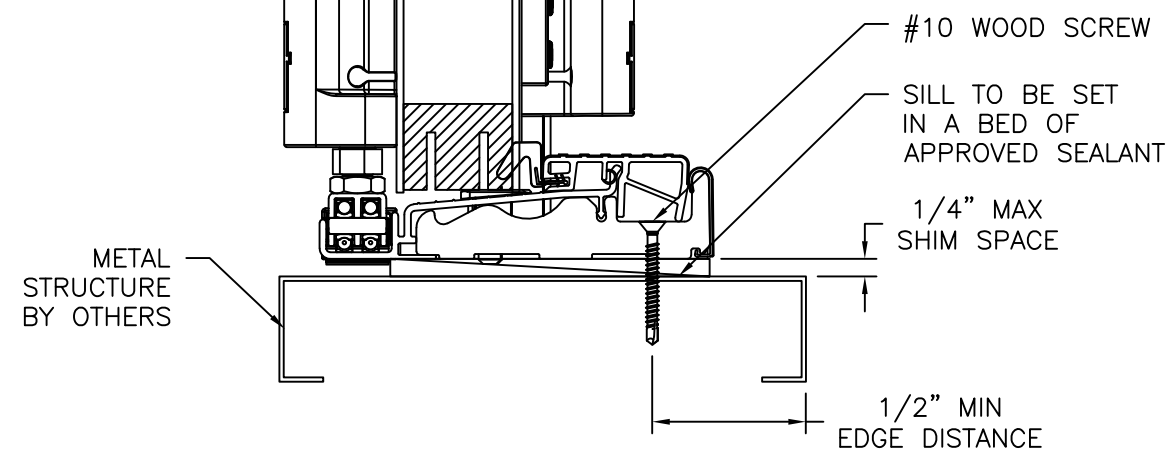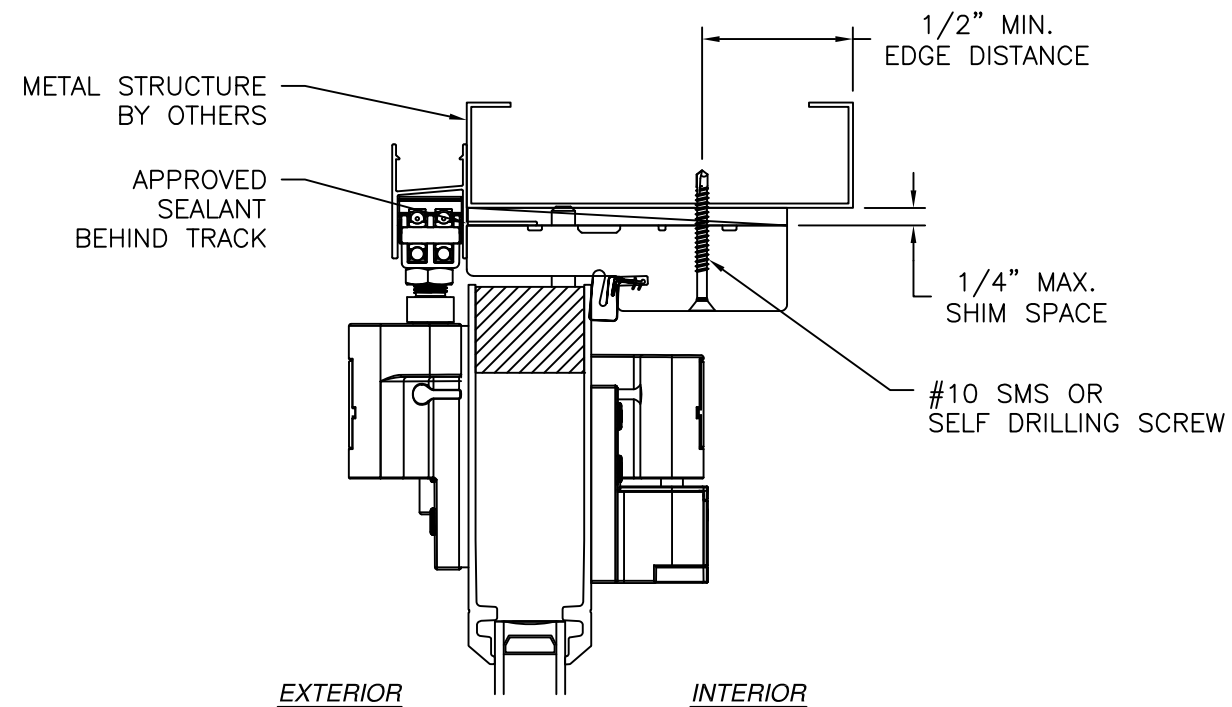

VERTICAL CROSS SECTION
METAL STRUCTURE INSTALLATION

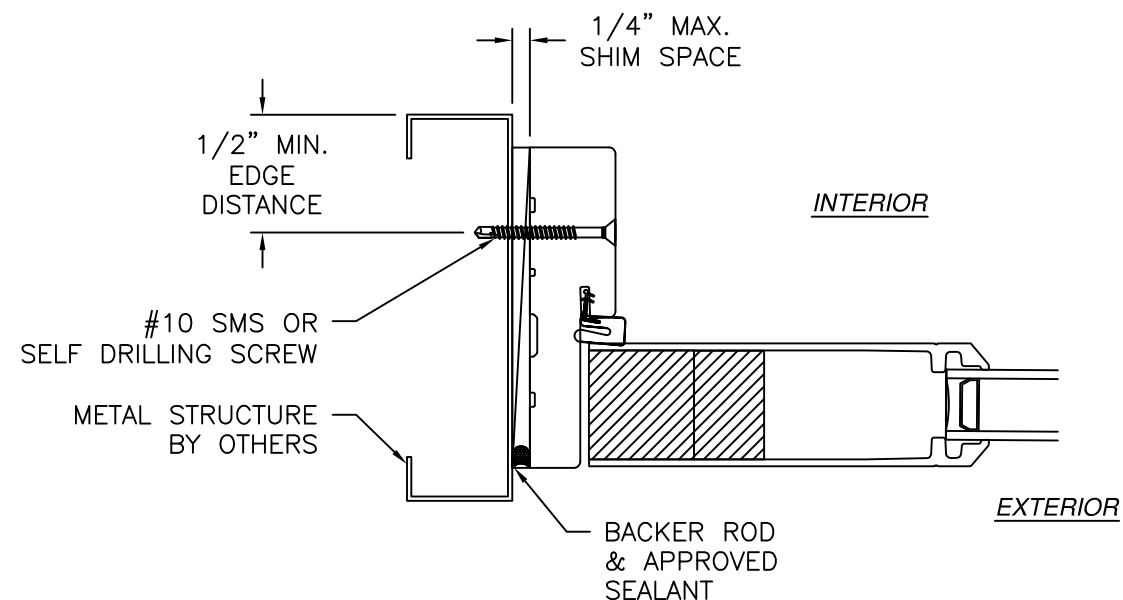

JAMB INSTALLATION DETAIL
METAL STRUCTURE INSTALLATION


NOTES:

1. INTERIOR AND EXTERIOR FINISHES, BY OTHERS, NOT SHOWN FOR CLARITY.
2. PERIMETER AND JOINT SEALANT BY OTHERS TO BE DESIGNED IN ACCORDANCE WITH ASTM E2112


REVISIONS			
REV	DESCRIPTION	DATE	APPROVED
A	REVISED NAME AND RATINGS	08/29/25	R.L.

ENDURA PRODUCTS 8817 WEST MARKET STREET COLFAX, NC 27235		
MiraVista Folding Door System with Masonite Panels 6'8" NON-IMPACT INSTALLATION DETAILS		
DRAWN: R.L.	DWG NO. 08-04116A	REV A
SCALE NTS	DATE 12/11/2024	SHEET 5 OF 7
L. ROBERTO LOMAS P.E. 208 7th Ave, INDIALANTIC, FL 32903 434-688-0609 rllomas@lrlomaspe.com		

SIGNED: 09/18/2025

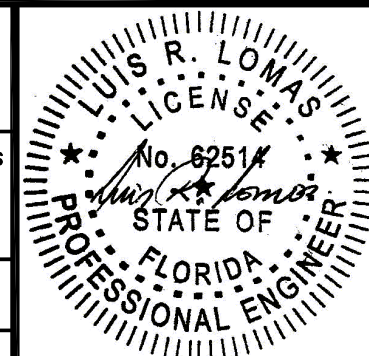


Luis R. Lomas P.E.
FL No.: 62514

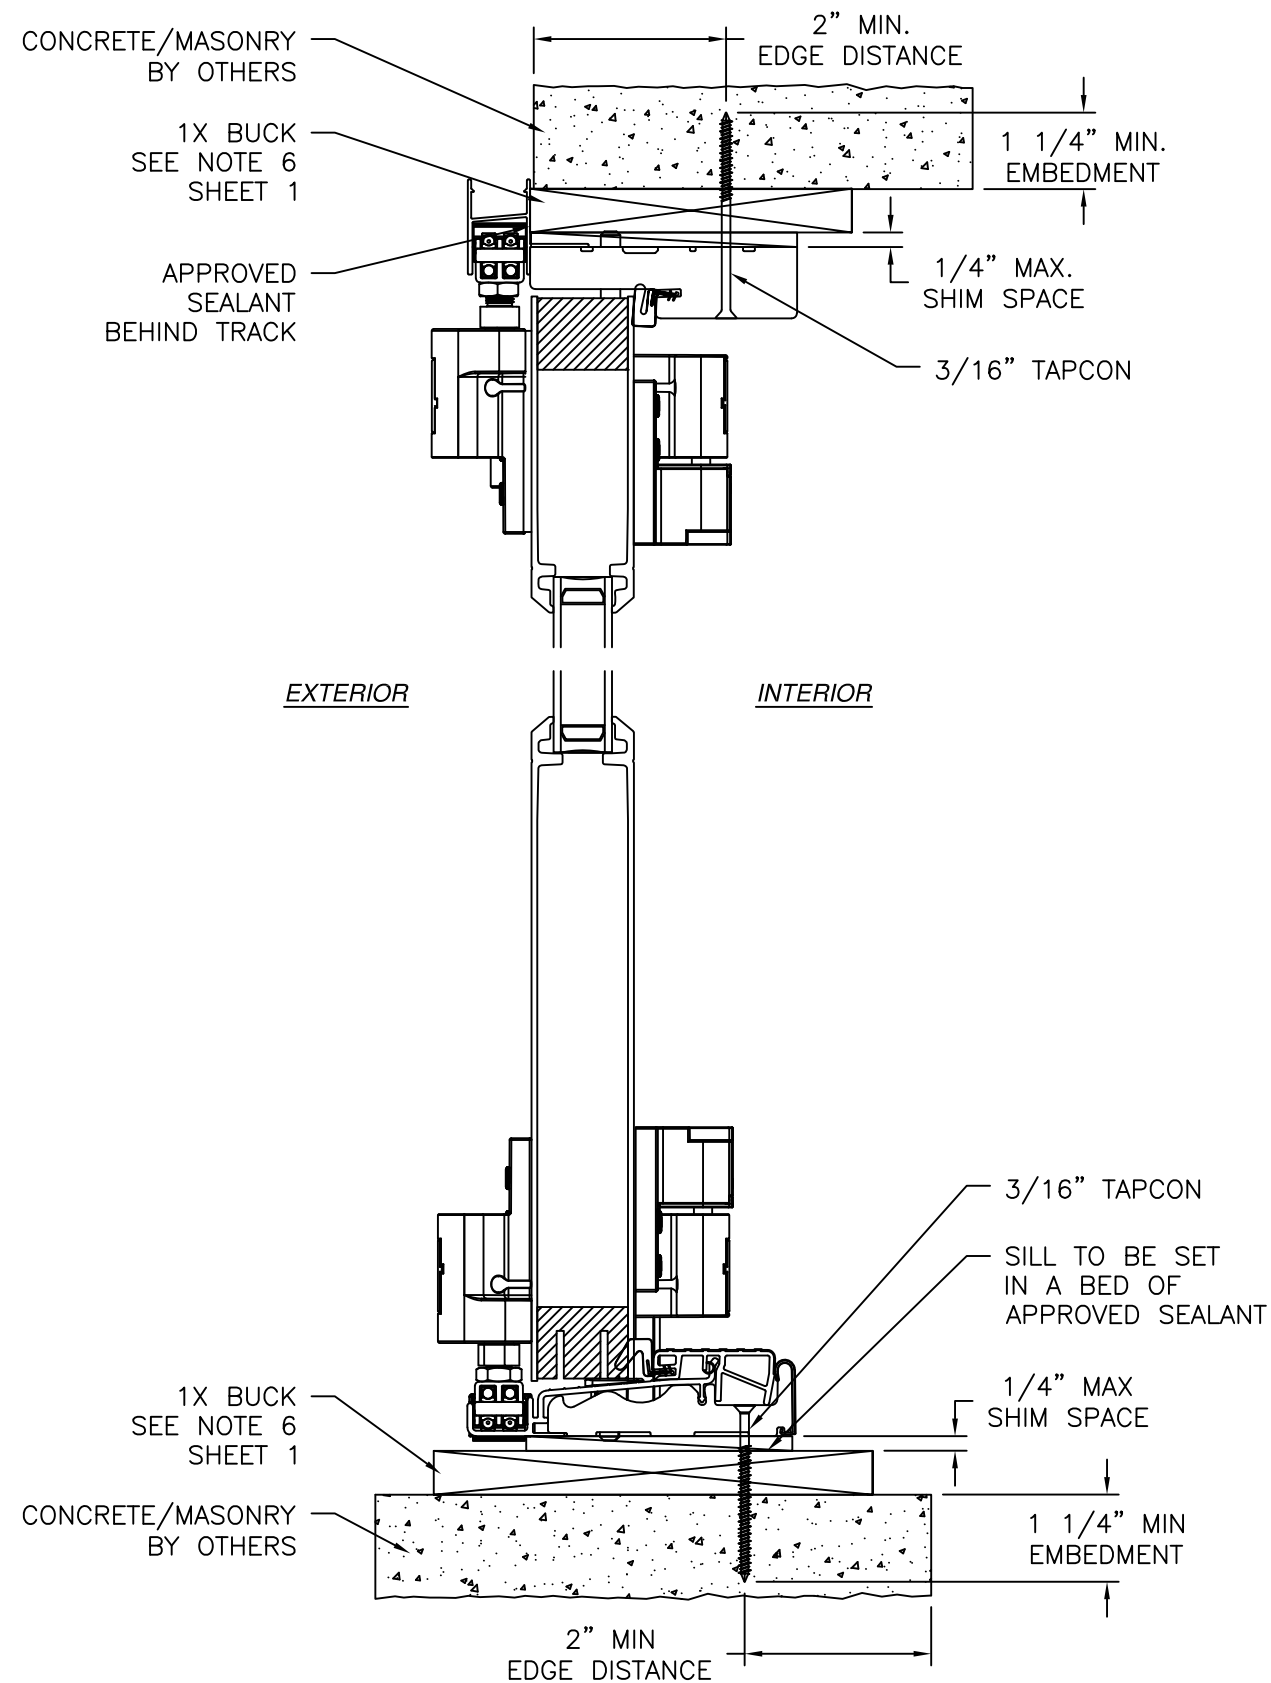

VERTICAL CROSS SECTION
CONCRETE/MASONRY WITH 1X BUCK INSTALLATION
FOR CONCRETE/MASONRY WITHOUT 1X BUCK REFER TO JAMB INSTALLATION DETAIL

REVISIONS			
REV	DESCRIPTION	DATE	APPROVED
A	REVISED NAME AND RATINGS	08/29/25	R.L.

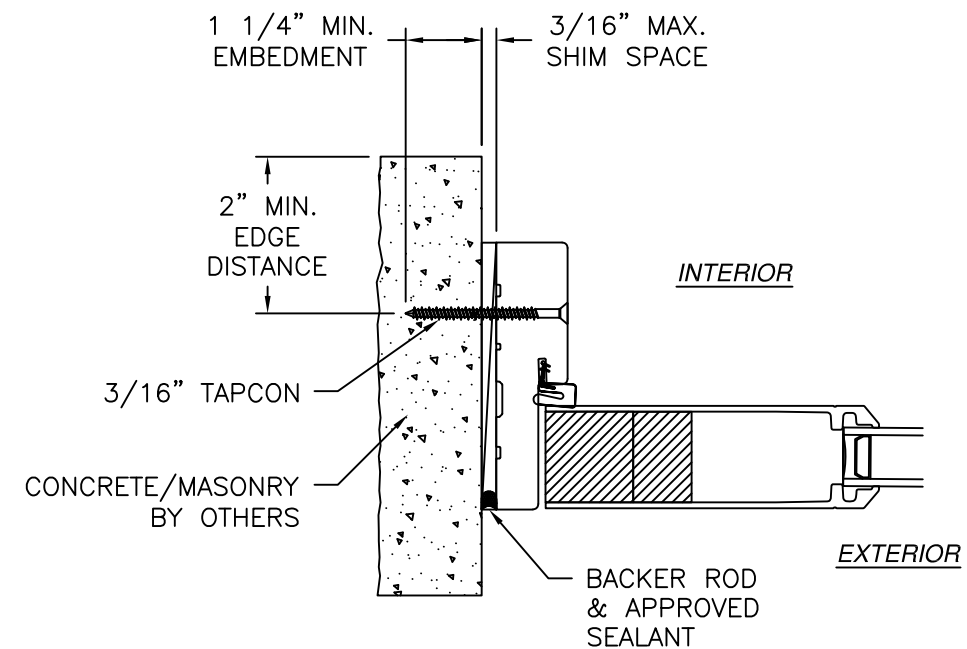


JAMB INSTALLATION DETAIL
CONCRETE/MASONRY WITHOUT 1X BUCK INSTALLATION
FOR CONCRETE/MASONRY WITH 1X BUCK REFER TO

NOTES:

1. INTERIOR AND EXTERIOR FINISHES, BY OTHERS, NOT SHOWN FOR CLARITY.
2. PERIMETER AND JOINT SEALANT BY OTHERS TO BE DESIGNED IN ACCORDANCE WITH ASTM E2112


SIGNED: 09/18/2025

ENDURA PRODUCTS 8817 WEST MARKET STREET COLFAX, NC 27235		
MiraVista Folding Door System with Masonite Panels 6'8" NON-IMPACT INSTALLATION DETAILS		
DRAWN: R.L.	DWG NO. 08-04116A	REV A
SCALE NTS	DATE 12/11/2024	SHEET 6 OF 7
L. ROBERTO LOMAS P.E. 208 7th Ave, INDIALANTIC, FL 32903 434-688-0609 rllomas@lrlomaspe.com		

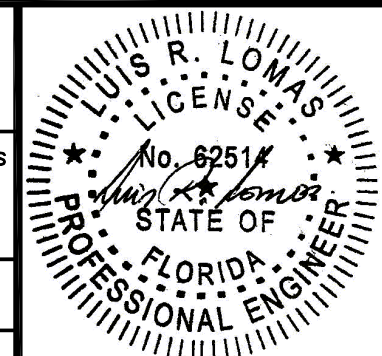


Luis R. Lomas P.E.
FL No.: 62514


REVISIONS			
REV	DESCRIPTION	DATE	APPROVED
A	REVISED NAME AND RATINGS	08/29/25	R.L.

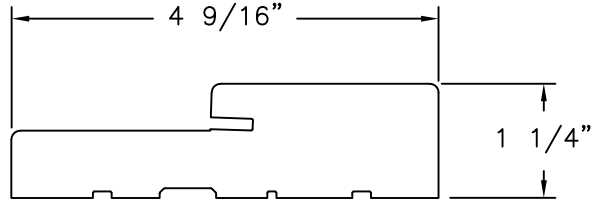


HEAD AND JAMB
LVL WITH COMPOSITE CAP

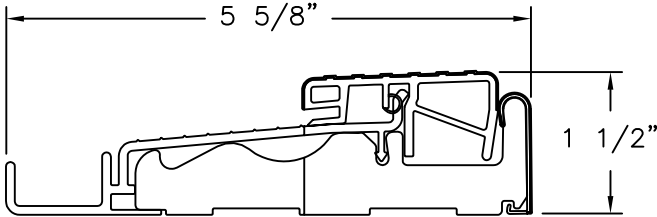


SILL
RnB EXTRUDED SUBSTRATE

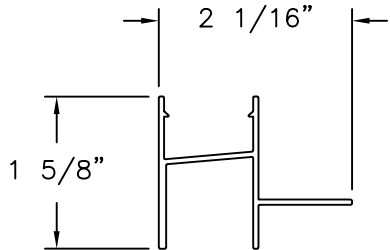


TOP TRACK
ALUMINUM FLAT CASING

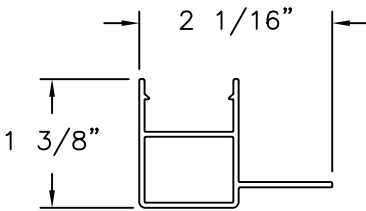


BI-FOLD SIDE TRIM
ALUMINUM

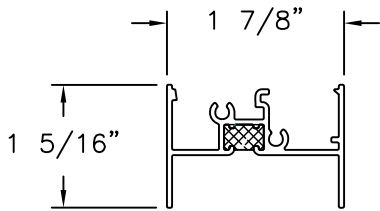


BI-FOLD HINGE
ALUMINUM 6063-T6

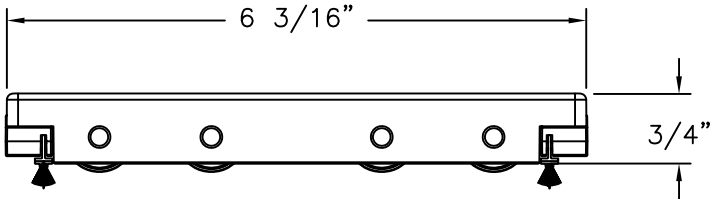


TRUCK ASSEMBLY

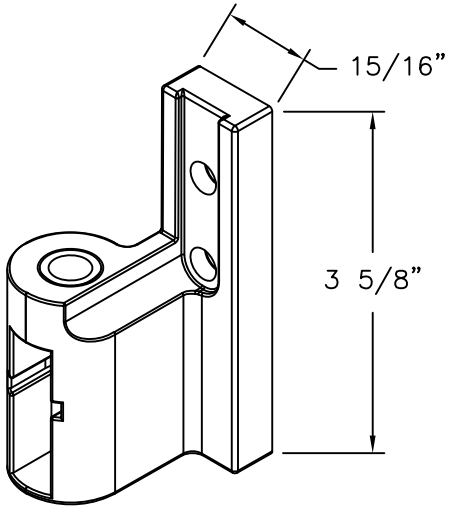

FLOATER KNUCKLE

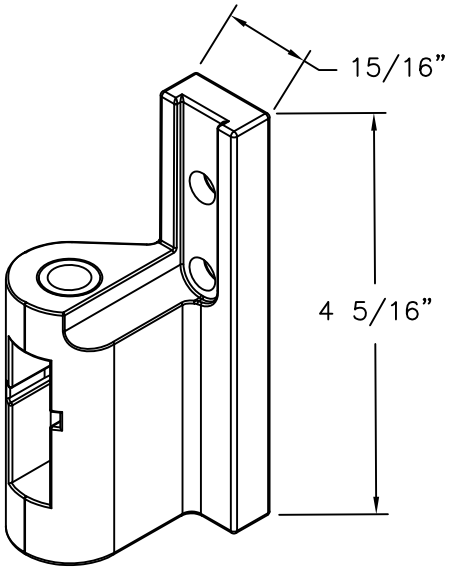


TRUCK KNUCKLE

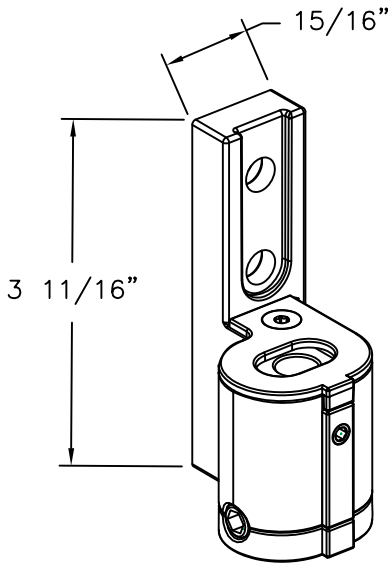

ADJUSTER KNUCKLE

SIGNED: 09/18/2025

ENDURA PRODUCTS 8817 WEST MARKET STREET COLFAX, NC 27235		
MiraVista Folding Door System with Masonite Panels 6'8" NON-IMPACT COMPONENTS		
DRAWN: R.L.	DWG NO. 08-04116A	REV A
SCALE NTS	DATE 12/11/2024	SHEET 7 OF 7
L. ROBERTO LOMAS P.E. 208 7th Ave, INDIALANTIC, FL 32903 434-688-0609 rllomas@lrlomaspe.com		

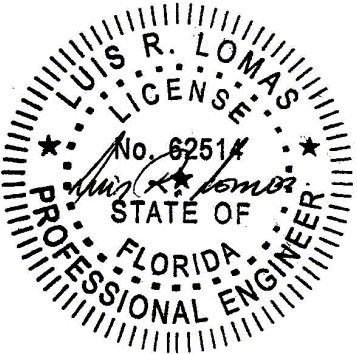

Luis R. Lomas P.E.
FL No.: 62514