




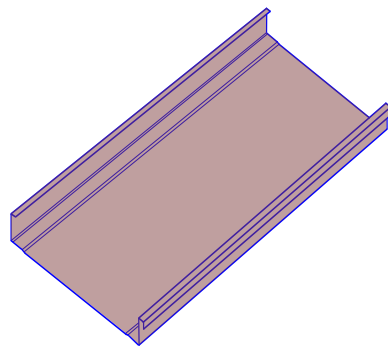

ISOMETRIC VIEW

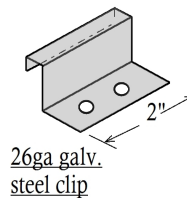


26ga galv.
steel clip

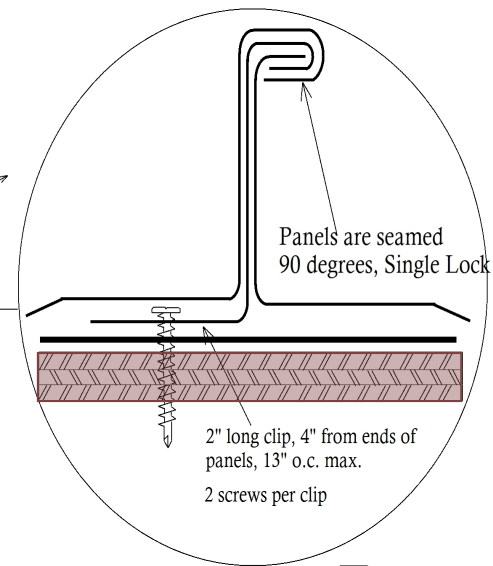

Panels are seamed
90 degrees, Single Lock


2" long clip, 4" from ends of
panels, 13" o.c. max.
2 screws per clip

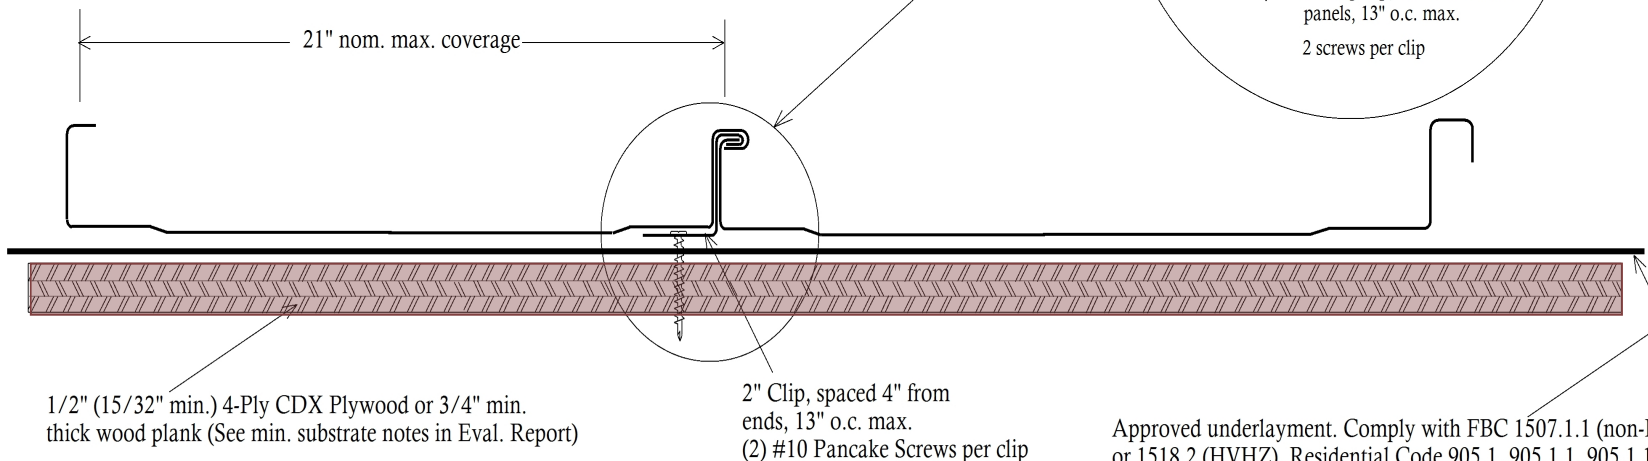

1/2" (15/32" min.) 4-Ply CDX Plywood or 3/4" min.
thick wood plank (See min. substrate notes in Eval. Report)

2" Clip, spaced 4" from
ends, 13" o.c. max.
(2) #10 Pancake Screws per clip

Approved underlayment. Comply with FBC 1507.1.1 (non-HVHZ)
or 1518.2 (HVHZ), Residential Code 905.1, 905.1.1, 905.1.1.1

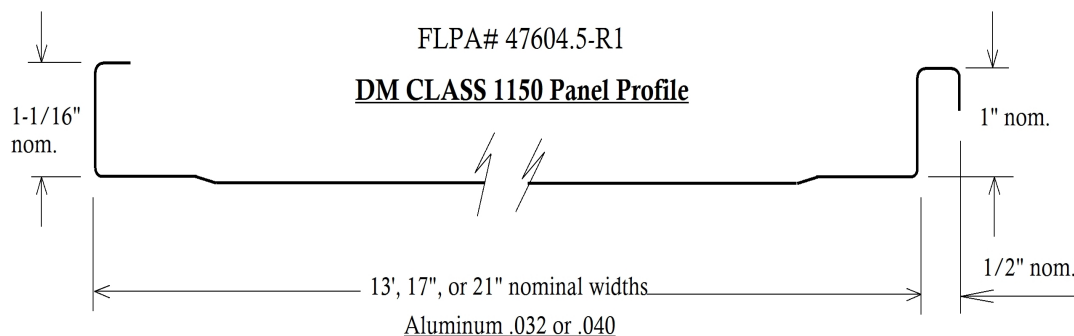

FLPA# 47604.5-R1

DM CLASS 1150 Panel Profile

13', 17", or 21" nominal widths

Aluminum .032 or .040

MAX. DESIGN PRESSURE
.032 Aluminum Tested FLPA#47604.5-R1
NON-HVHZ

Clips spaced 4" from ends, 13" o.c. max = -131 psf

GENERAL NOTES:

1. Roof slope is limited per the requirements of FBC Section 1507.4.2 or 1515.2. Residential Code 905.10.2
2. Design of substrate is by others and not a part of this approval. Perimeters and woodblocking should comply with (RAS 111 where applicable).
3. All panel system perimeters, penetrations, and transitions to be flashed and sealed per the requirements of DYME Metals' Installation Instructions and (RAS 133 where applicable).

SCOTT WOLTERS
FL PE# 62354

WOLTERS ENGINEERING
(COA# 27194)
15211 97TH ROAD N
WEST PALM BEACH, FL 33412
PH/FAX: (561) 225-1982



Digitally signed
by Scott Wolters
Date: 2025.09.06
16:03:57 -04'00'



DRAWN
RWM
CHECKED

DATE
8-28-25

SCALE
NTS