
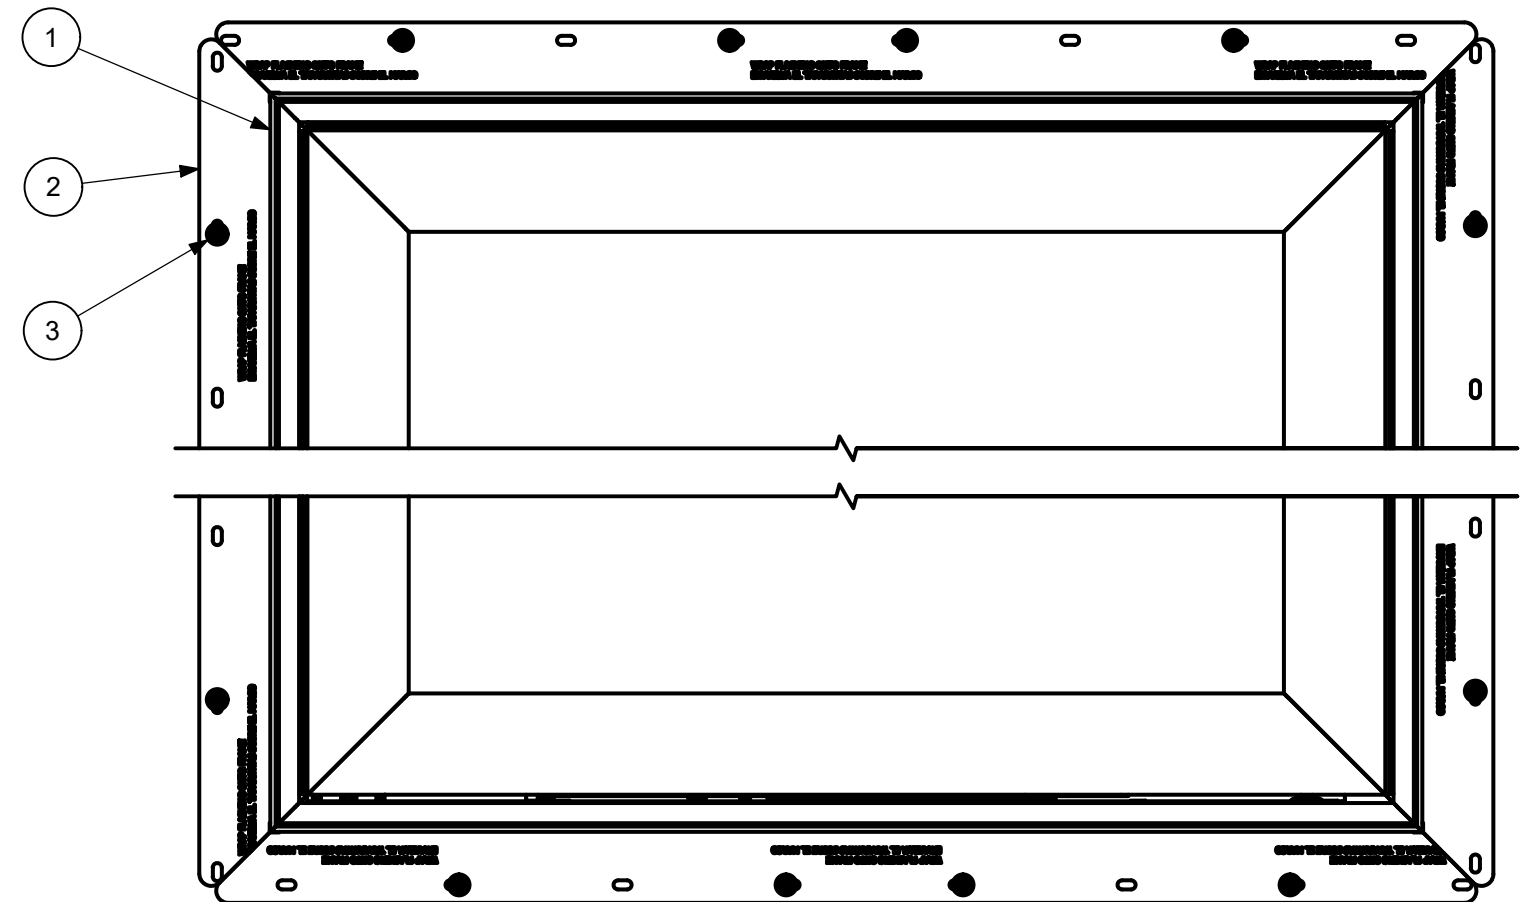


SHEET LEGEND	
Sheet: 1 of 3	NAINLING FIN INSTALLATION
Sheet: 2 of 3	THROUGH JAMB INSTALLATION
Sheet: 3 of 3	MASONRY BRACKET INSTALLATION

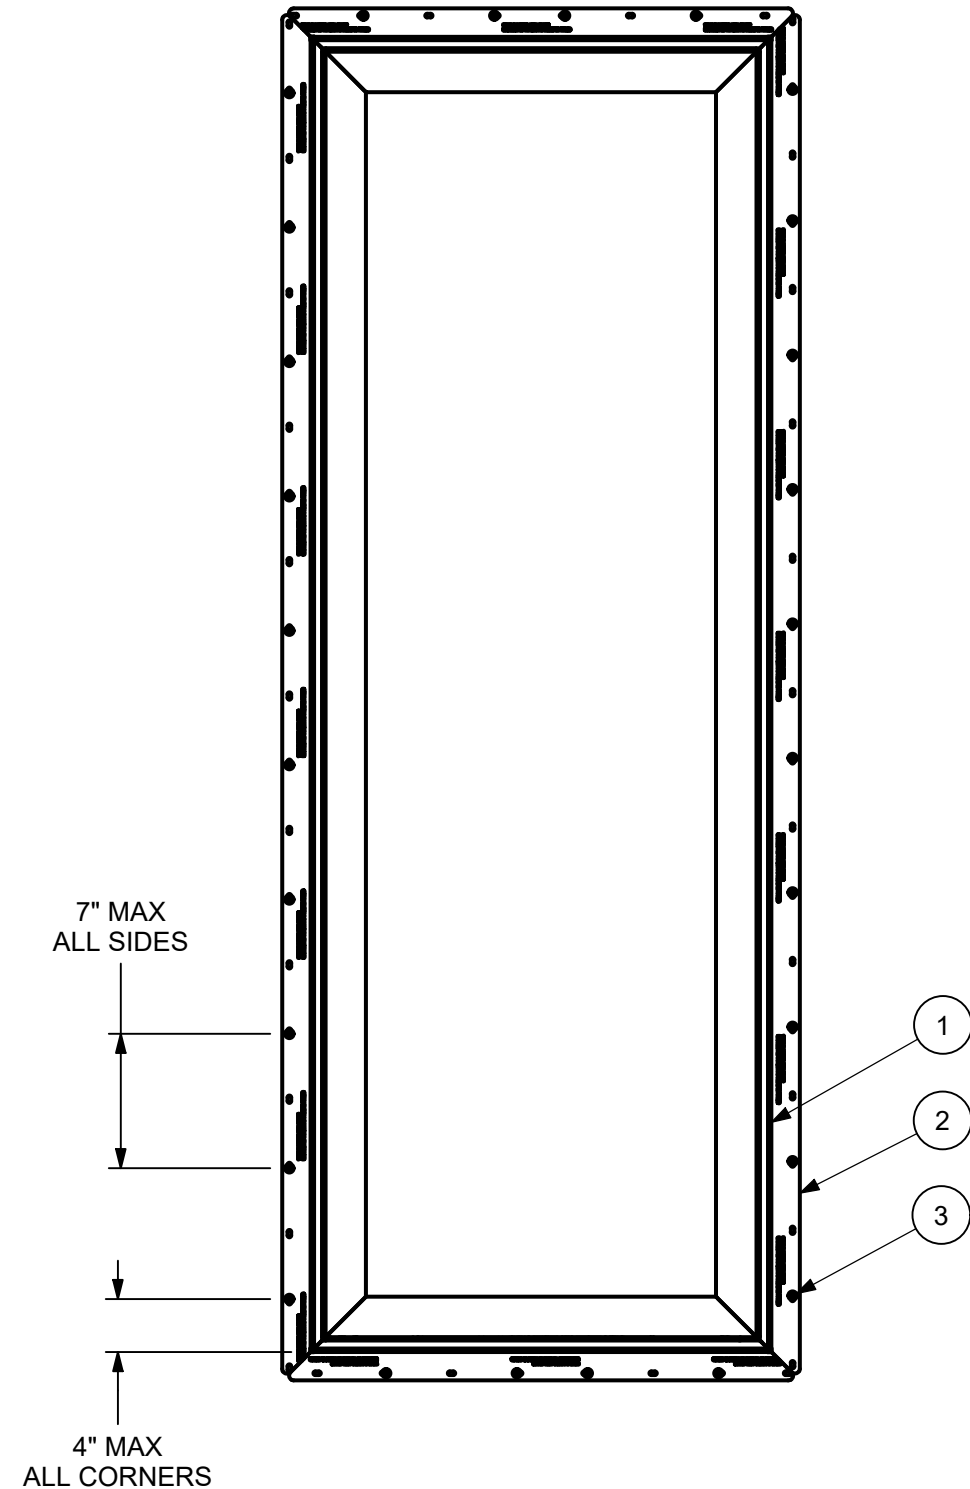

SCALE 1 : 4

NOTES:

1. FOR GENERAL SPECIFICATIONS, REFER TO DOC 00003952
2. FOR INSTALLATION DETAILS REFER TO DOC 00143331
3. THIS PRINT IS FOR STRUCTURAL PERFORMANCE ONLY.
FOR FLASHING & SEALING INSTRUCTIONS, REFER TO THE
INSTALLATION INSTRUCTIONS.
4. CASEMENT UNIT SHOWN

CATEGORY:
CASEMENT

UNIT TYPE:
VCA, VAWN, VCAP

0.1	ADDED SCREWS TO MASONRY BRACKETS AND UPDATED MASONRY BRACKET MODELS	27638	01/21/2025	TJS
0	ORIGINAL ISSUE	27638	10/19/2024	CLE
REV	DESCRIPTION / REQUESTOR	ECN NO	DATE	REV BY

3	NA	2" ROOFING NAIL
2	00134770	NAIL FIN, RIGID
1	00138798	UNIT
ITEM	DWG NO	DESCRIPTION
PARTS LIST		

MARVIN® 

RESEARCH & DEVELOPMENT

COLLECTION: VIVID

DWG TYPE: ASSEMBLY
DESCRIPTION: INSTALLATION ELEVATIONS, CASEMENT



SHEET NAME: NAINLING FIN INSTALLATION (1 OF 3)

CHK: RJB 02/13/25	SIZE: B	CLASS: ASSY	DWG NO: 00143332	REV: 0.1
APP: RWP 02/13/25	SCALE: 1 : 10	DATE: 10/30/2024	DWG BY: Calvin Erickson	

NOTICE - CONFIDENTIAL INFORMATION

NOTICE - CONFIDENTIAL INFORMATION

The information in this document is privileged and strictly confidential. The information contained herein shall be used only by Marvin employees and by those agents or suppliers granted official written permission. If the reader of this document is not the intended recipient, or the employee or agent of the intended recipient, please delete this document from all data storage devices, and destroy all hard copies. Any unauthorized dissemination, distribution, copying or other use of the information contained in this document is strictly prohibited.

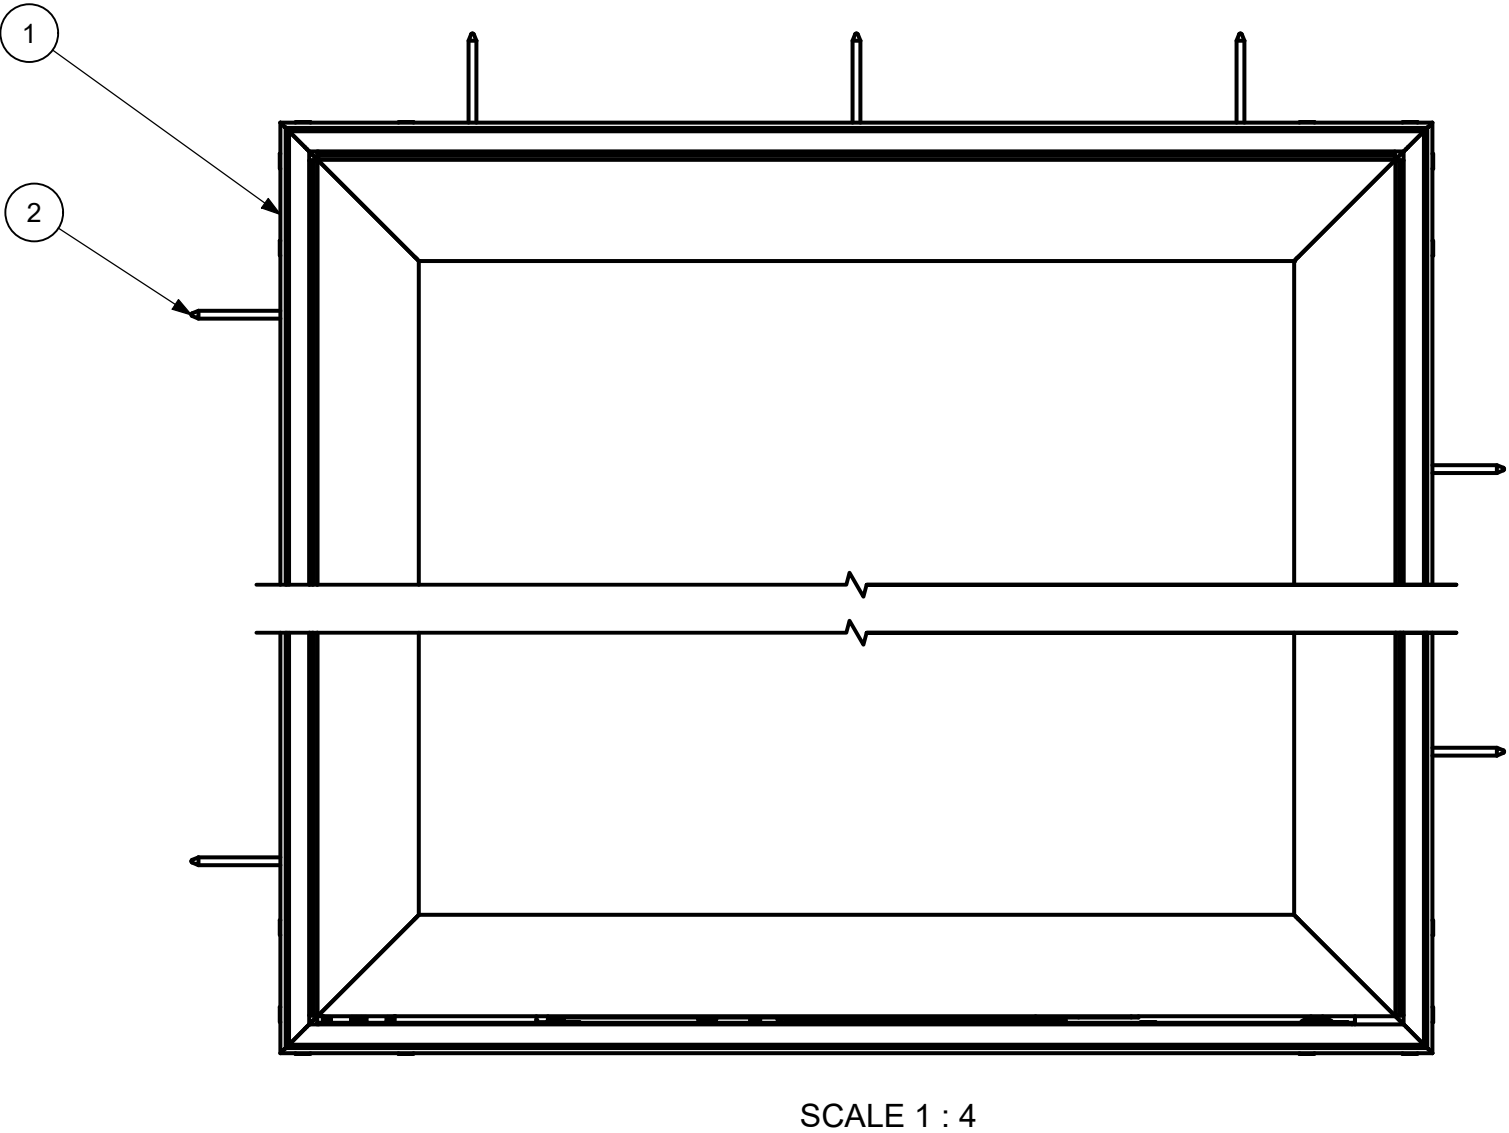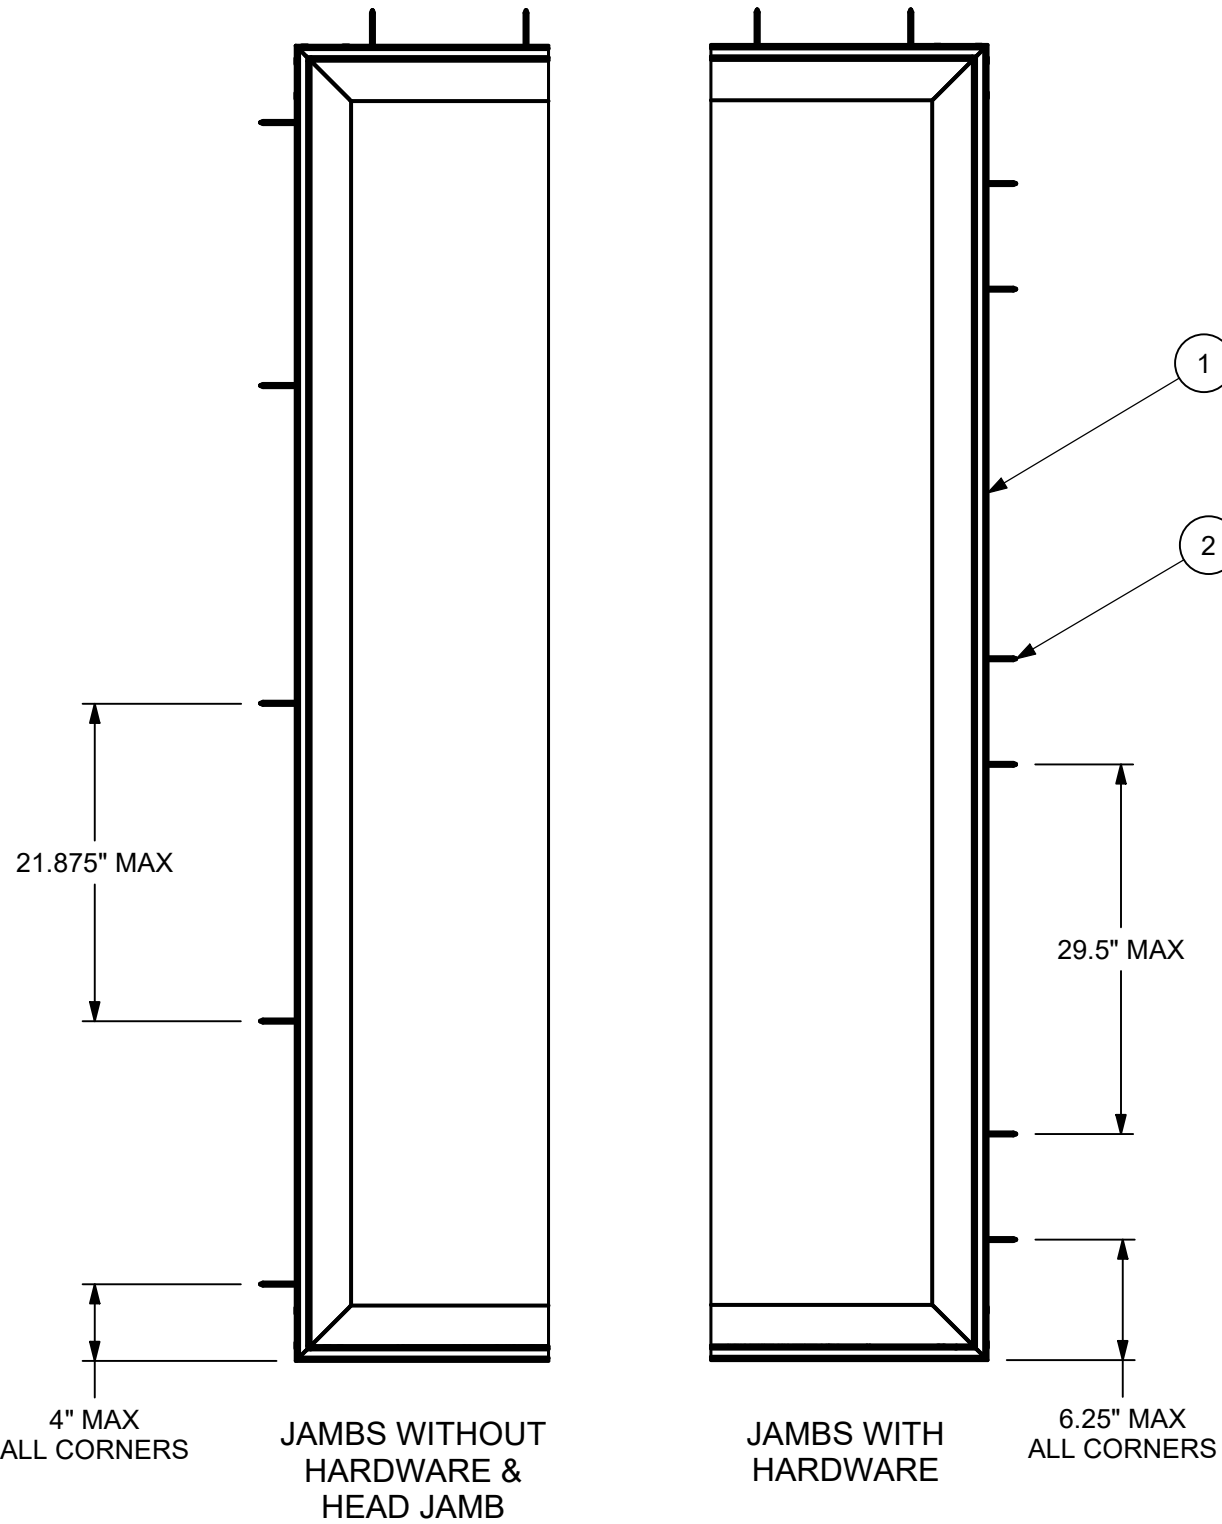

2	00140853	CROSS RECESSED PAN No. 8-15 X 3.000
1	00138798	UNIT
ITEM	DWG NO	DESCRIPTION
PARTS LIST		

MARVIN




RESEARCH & DEVELOPMENT

COLLECTION: VIVID

DWG TYPE: ASSEMBLY
DESCRIPTION: INSTALLATION ELEVATIONS, CASEMENT

SHEET NAME: THROUGH JAMB INSTALLATION (2 OF 3)

CHK: RJB 02/13/25	SIZE: B	CLASS: ASSY	DWG NO: 00143332	REV: 0.1
APP: RWP 02/13/25	SCALE: 1 : 10	DATE: 10/30/2024	DWG BY: Calvin Erickson	

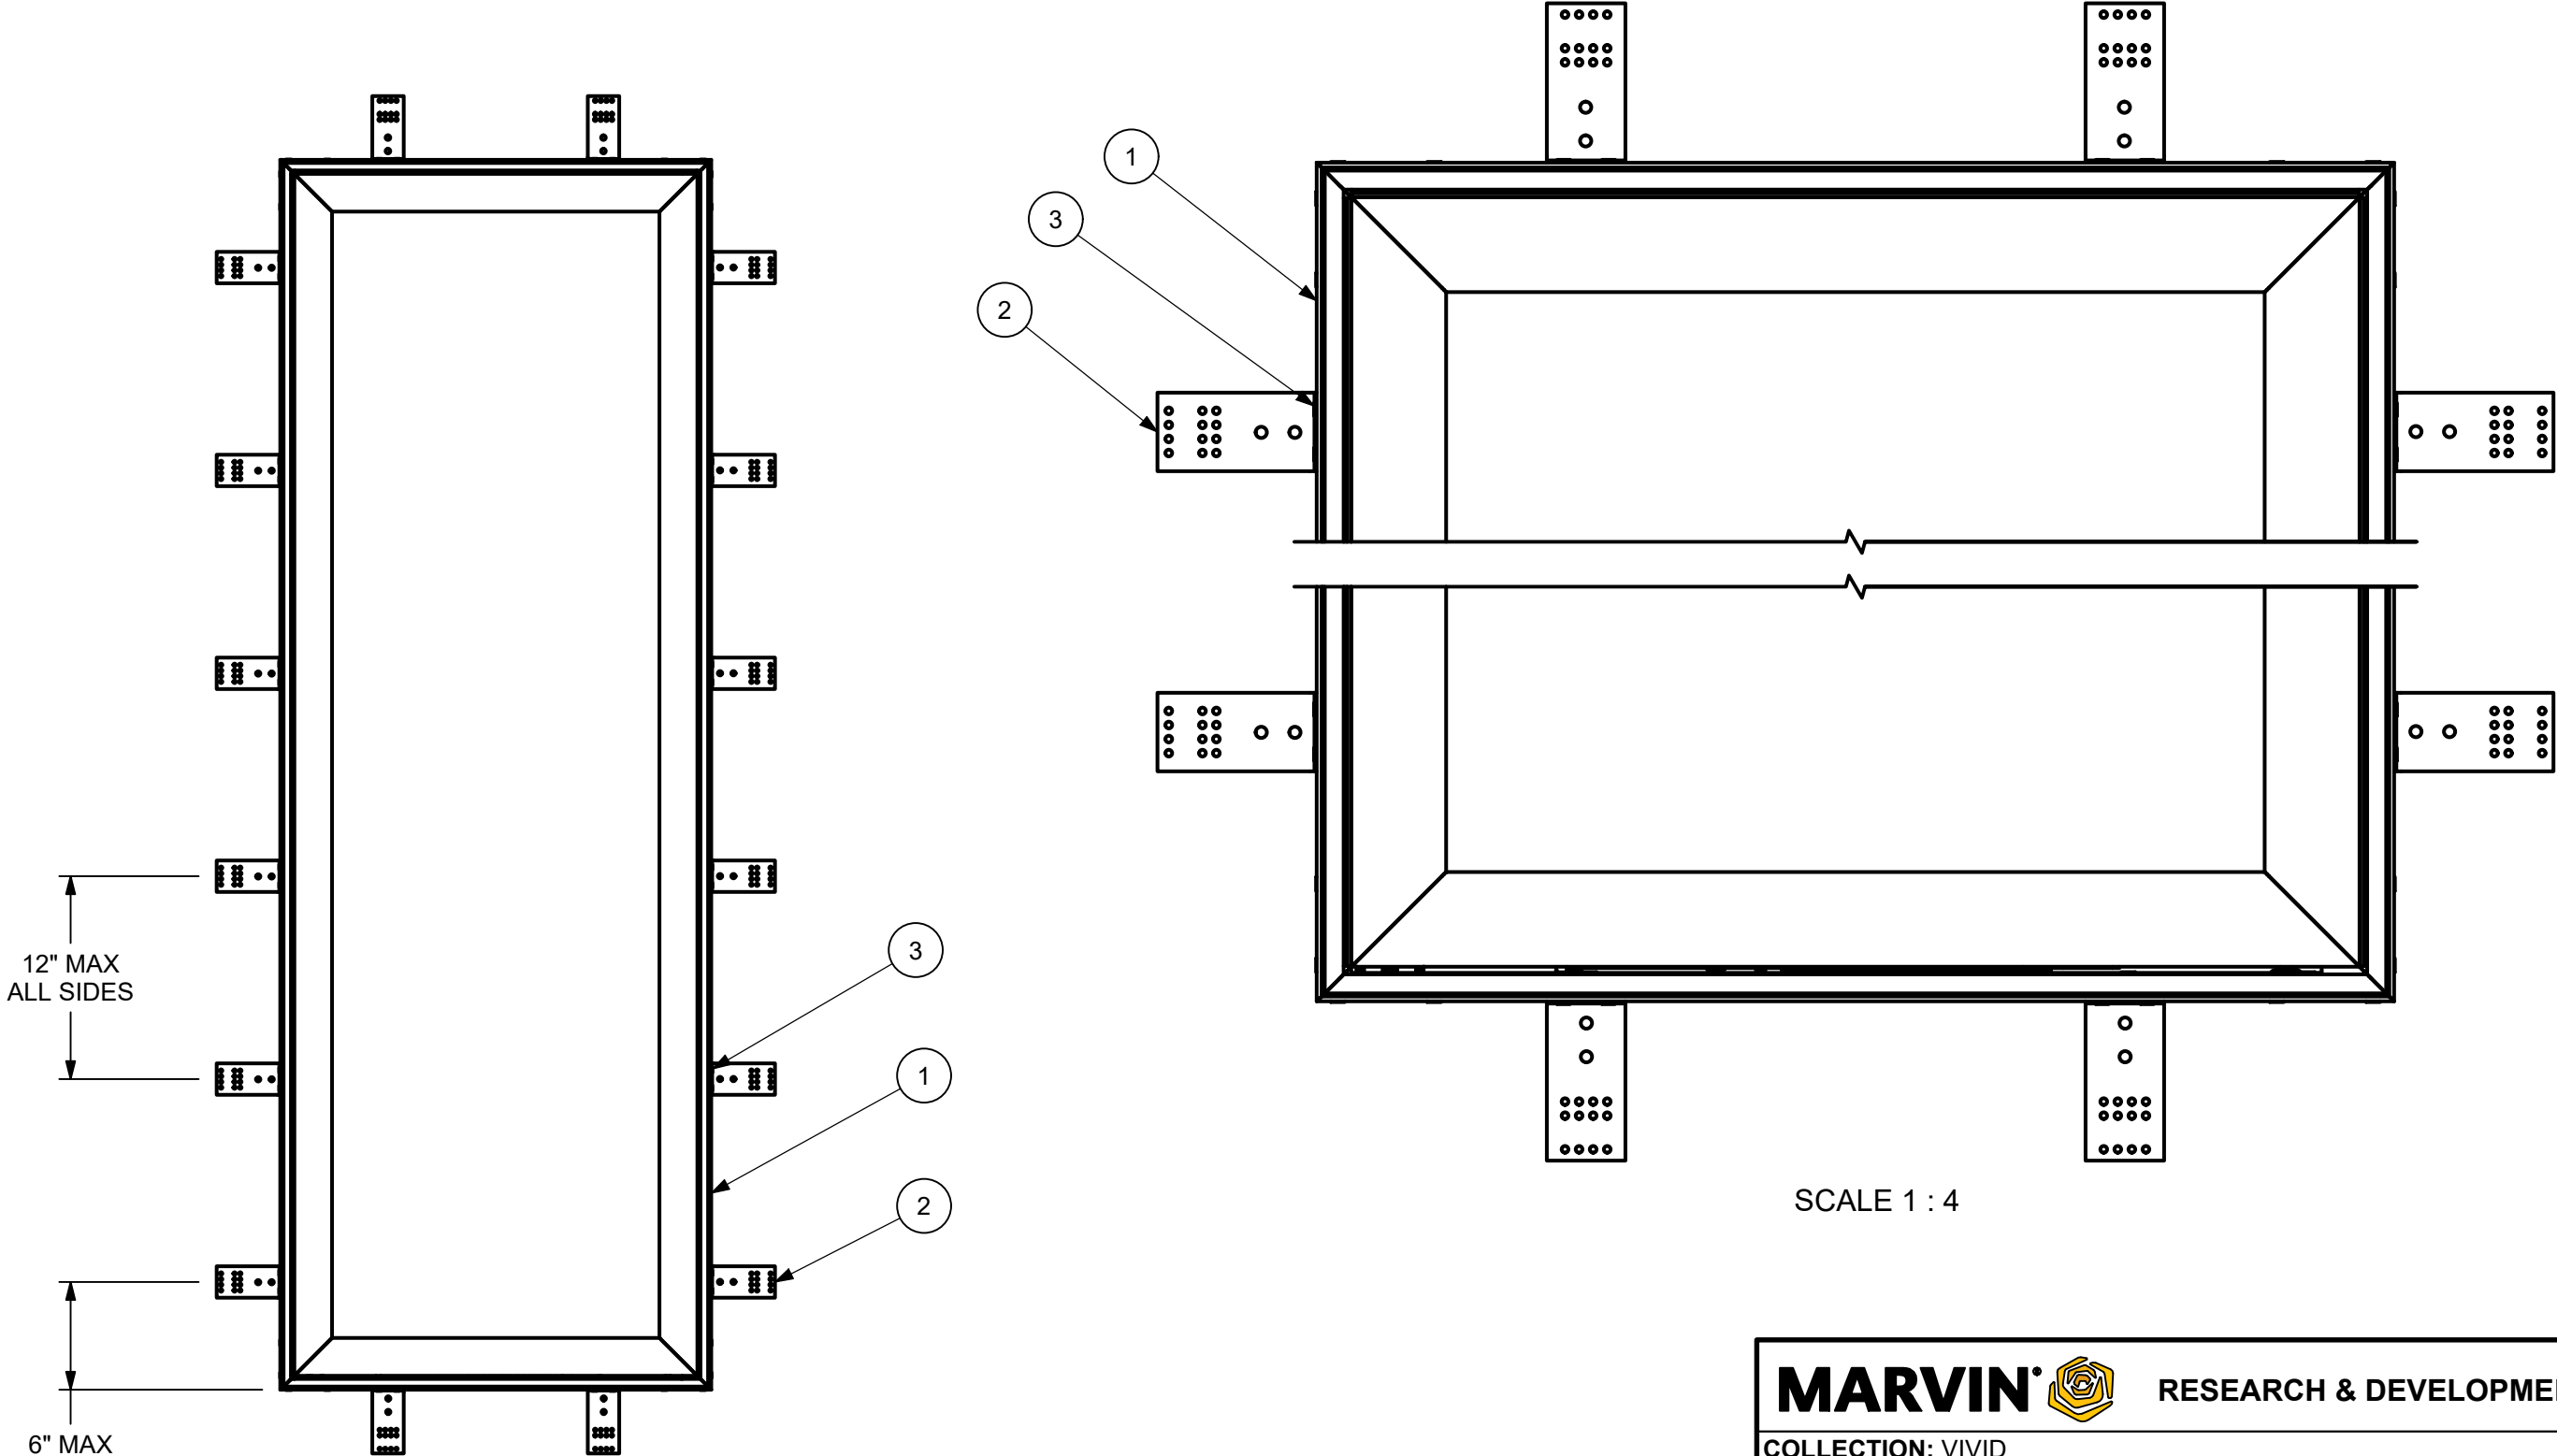

3	00129348	CROSS RECESSED FLAT No. 7-16 X .500 A 17
2	00141437	STRUCTURAL BRACKET 6" & 10"
1	00138798	UNIT
ITEM	DWG NO	DESCRIPTION
PARTS LIST		

MARVIN

RESEARCH & DEVELOPMENT

COLLECTION: VIVID

DWG TYPE: ASSEMBLY
DESCRIPTION: INSTALLATION ELEVATIONS, CASEMENT

SHEET NAME: MASONRY BRACKET INSTALLATION (3 OF 3)

CHK: RJB 02/13/25	SIZE: B	CLASS: ASSY	DWG NO: 00143332	REV: 0.1
APP: RWP 02/13/25	SCALE: 1 : 10	DATE: 10/30/2024	DWG BY: Calvin Erickson	