


GENERAL NOTES

1. FOR FULL INSTALLATION DETAILS SEE "1000 SERIES DEADBOLT SMART LOCK INSTALLATION AND USER GUIDE" BY KWIKSET
2. THE PRODUCT SHOWN HEREIN IS APPROVED TO BE AN EQUAL ALTERNATIVE TO BE USED IN SINGLE OPAQUE SWINGING DOORS HOLDING CURRENT MIAMI-DADE NOA OR FBC APPROVAL INCLUDING PRODUCTS APPROVED FOR USE IN THE HVHZ. THE LOWEST DESIGN PRESSURE RATING OF THIS APPROVAL DOCUMENT OR THE DOOR NOA OR FBC APPROVAL SHALL APPLY.
3. THIS PRODUCT HAS BEEN TESTED IN REPRESENTATIVE DOORS IN ACCORDANCE WITH TAS 201/202/203 AND IS APPROVED FOR USE IN LARGE AND SMALL MISSILE IMPACT RESISTANT DOORS.
4. APPROVED DOOR PANELS ARE WOOD, FIBERGLASS, OR STEEL (SEE DOOR LEAF REQUIREMENTS TABLE, THIS SHEET) OF 1-3/4" MIN. THICKNESS, WITH SIZE LIMITATIONS FOR EACH DOOR CONSTRUCTION AS INDICATED ON THE DESIGN PRESSURE TABLE, THIS SHEET.
5. ELECTRICAL/ELECTRONIC FUNCTION AND INSTALLATION OTHER THAN SELF-CONTAINED ELECTRICAL DEVICE, IS NOT PART OF THIS APPROVAL AND SUCH INSTALLATION MUST BE REVIEWED BY THE AUTHORITY HAVING JURISDICTION.
6. EGRESS COMPLIANCE IS NOT PART OF THIS APPROVAL.
7. 1000 SERIES DEADBOLT APPROVED FOR USE WITH 725 SERIES LEVER SETS AS SHOWN SHEET 2.
8. DISSIMILAR MATERIALS THAT COME INTO CONTACT SHALL BE COATED OR OTHERWISE PROTECTED TO PREVENT GALVANIC REACTIONS.
9. ALL ANCHORS USED SHALL BE OF A MATERIAL OR HAVE A COATING COMPATIBLE WITH THE HARDWARE AND DOOR MATERIALS.

DOOR PANEL REQUIREMENTS TABLE

STEEL, MAX. PANEL WIDTH: 36-3/8" MAX. PANEL HEIGHT: 8' NOM.: 95-1/4" INSWING/OUTSWING	OPAQUE FOAM-CORE WOOD-EDGE WITH 26 GA. MIN. STEEL PANEL FACE SHEETS
FIBERGLASS, MAX. PANEL WIDTH: 35-13/16" MAX. PANEL HEIGHT: 8' NOM.: 95-1/4" INSWING/OUTSWING	OPAQUE FOAM-CORE WITH 0.023" MIN. STEEL REINFORCEMENTS, WOOD&COMPOSITE-EDGE WITH 0.070" MIN. FIBERGLASS PANEL FACE SHEETS
WOOD, MAX. PANEL WIDTH: 36" MAX. PANEL HEIGHTS: 6'8" NOM.: INSWING 78-1/2", OUTSWING 79-1/2"	OPAQUE RAISED-PANEL WOOD CONSTRUCTION, SG = 0.44 MIN.

KWIKSET MULTI-FAMILY DEADBOLT
1000 SERIES DEADBOLT SMART LOCK

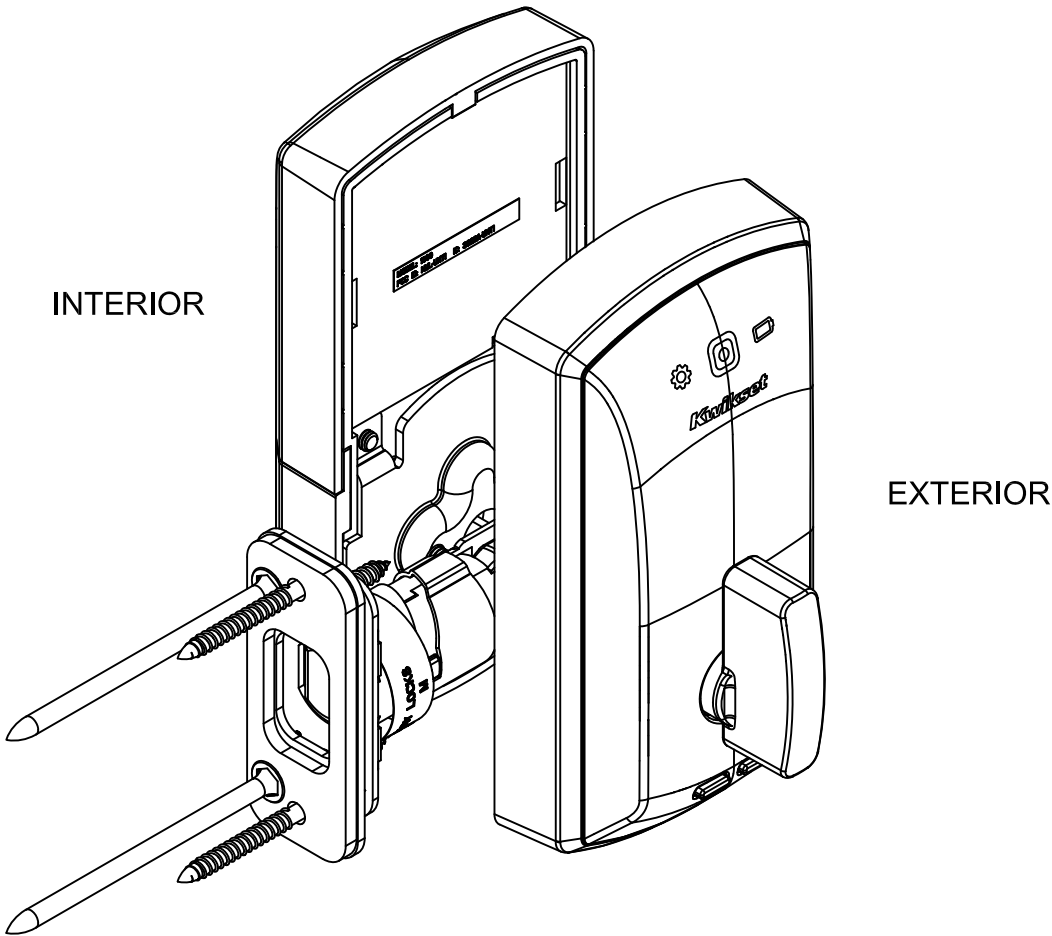

MODEL 1000

DESIGN PRESSURE TABLE - MODEL 1000 DEADBOLT WITH 725 LEVERSET

MAX. NOMINAL DOOR SIZE	DOOR PANEL MATERIAL	SWING DIRECTION	DESIGN PRESSURE RATING, PSF	IMPACT RATING
SINGLE 3' X 8'	STEEL	INSWING	+65 / -65	LARGE MISSILE IMPACT, HVHZ / WIND ZONE 4 (9 LB 2x4, 50 FPS)
SINGLE 3' X 8'	STEEL	OUTSWING	+65 / -65	
SINGLE 3' X 8'	FIBERGLASS	INSWING	+65 / -65	
SINGLE 3' X 8'	FIBERGLASS	OUTSWING	+65 / -65	
SINGLE 3' X 6'8"	WOOD	INSWING	+65 / -65	
SINGLE 3' X 6'8"	WOOD	OUTSWING	+60 / -60	

Lucas Turner
2025.08.20
16:18:51 -05'00'

KWIKSET

ASSA ABLOY

Sheet Title:

NOTES, DESIGN PRESSURES

Date:

8/20/2025

Dwg: FPA-Kwik1000

Sheet: 1 of 3


Rev: 0

Scale: NTS

ASSA ABLOY AMERICAS RESIDENTIAL


19701 DA VINCI, LAKE FOREST, CA 92610

FL47726

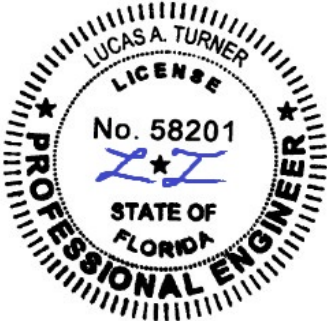


8/20/2025
Lucas A. Turner, P.E.
FL PE #58201
2428 Old Natchez Trc Trl
Camden, TN 38320
Ph. 941-380-1574


INSTALLATION OF LATCH FOR DOOR
EDGE PREP WITH ROUNDED CORNERS

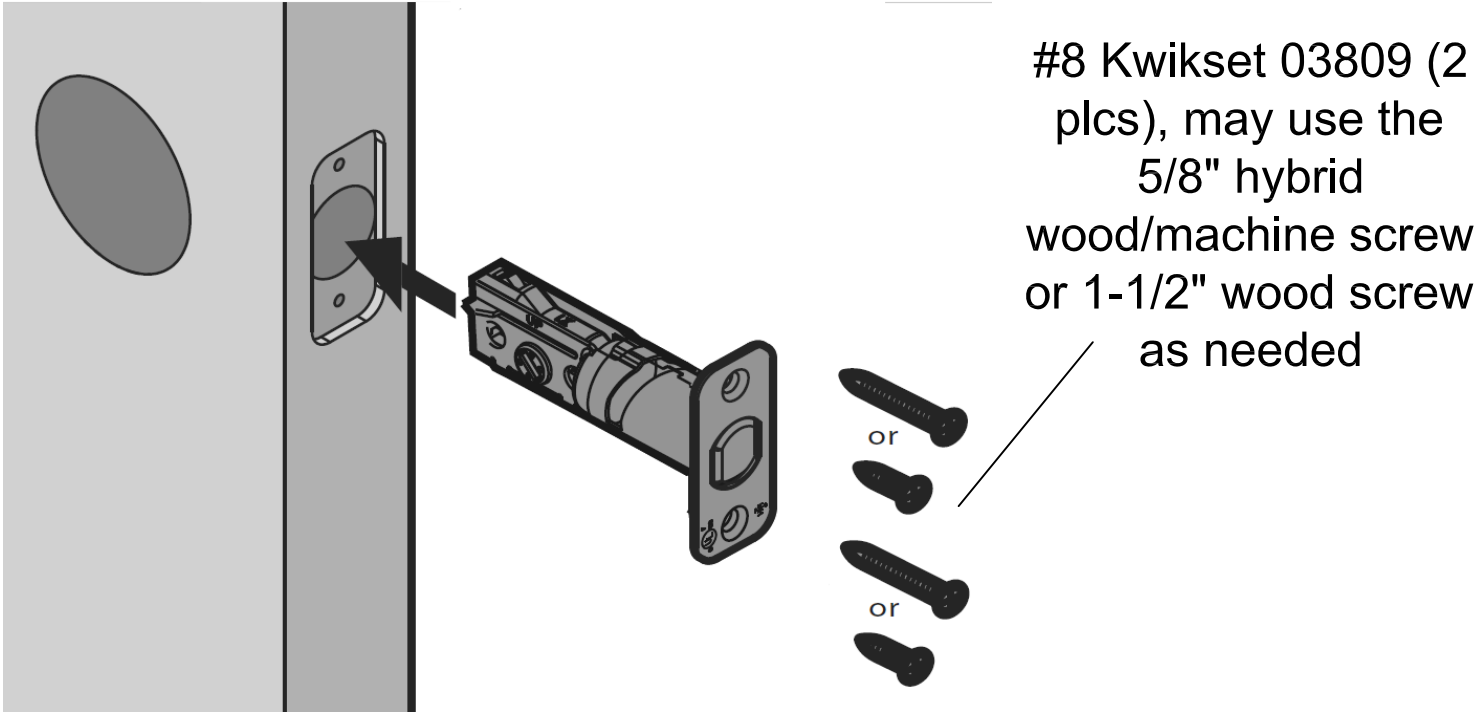

INSTALLATION OF LATCH FOR DOOR
EDGE PREP WITH SQUARE CORNERS

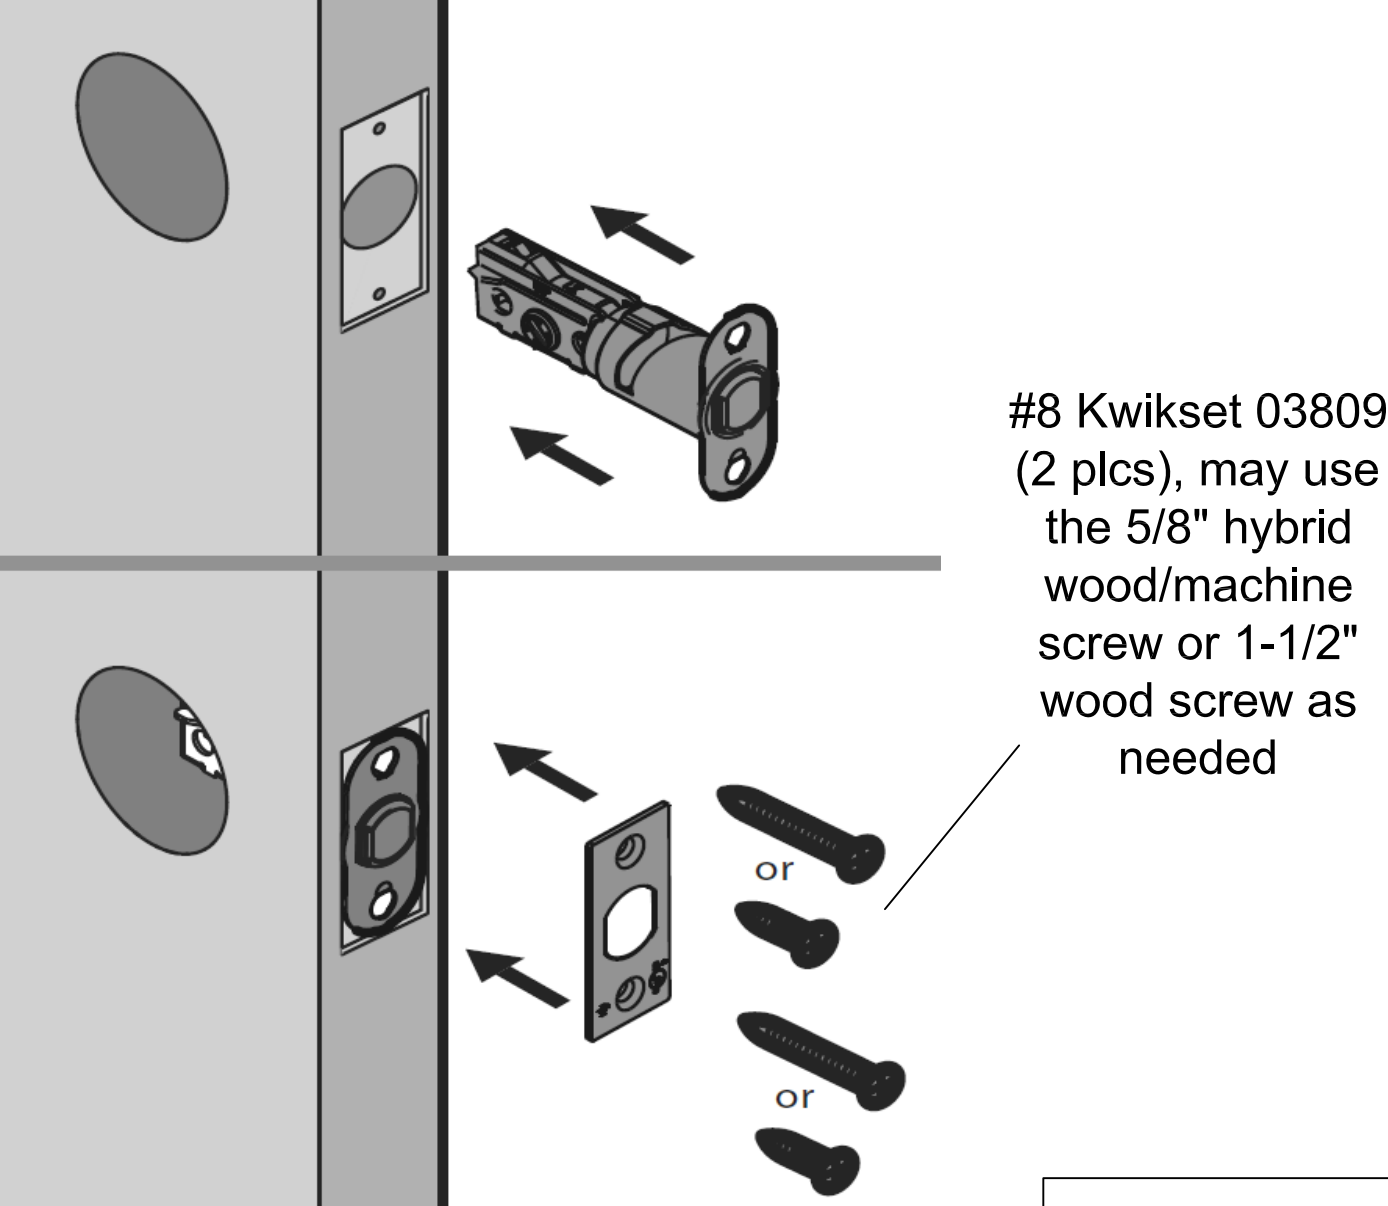


INSTALLATION OF STRIKE TO JAMB

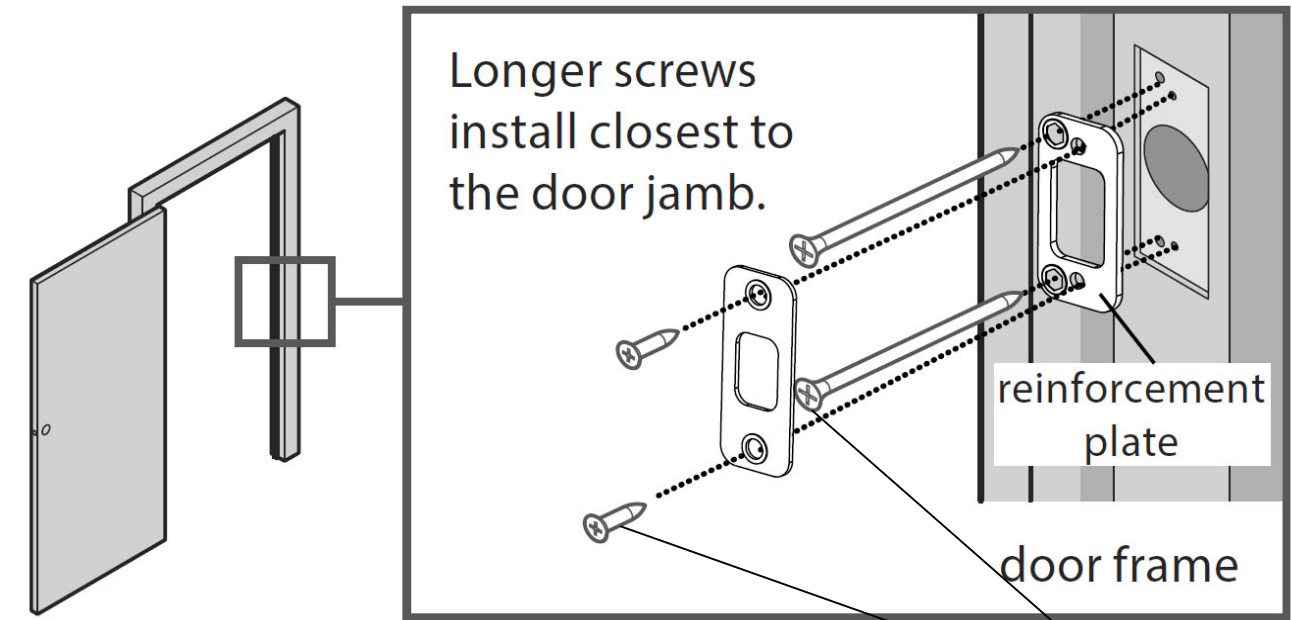


Install Reinforcement Plate with #12x3" Kwikset 53082 (2
plcs, through door jamb and into door opening wood
substrate) and then Install Strike with Kwikset #8x5/8"
hybrid wood/machine screw (2 plcs)

KWIKSET
ASSA ABLOY

Sheet Title: INSTALLATION ANCHORAGE		Date: 8/20/2025	
Dwg: FPA-Kwik1000	Sheet: 2 of 3	Rev: 0	Scale: NTS
ASSA ABLOY AMERICAS RESIDENTIAL 19701 DA VINCI, LAKE FOREST, CA 92610		FL47726	

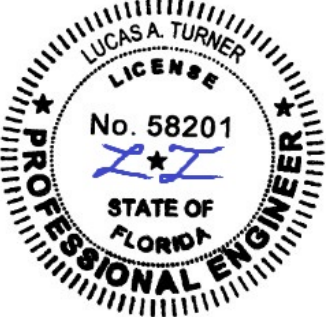

8/20/2025
Lucas A. Turner, P.E.
FL PE #58201
2428 Old Natchez Trc Trl
Camden, TN 38320
Ph. 941-380-1574

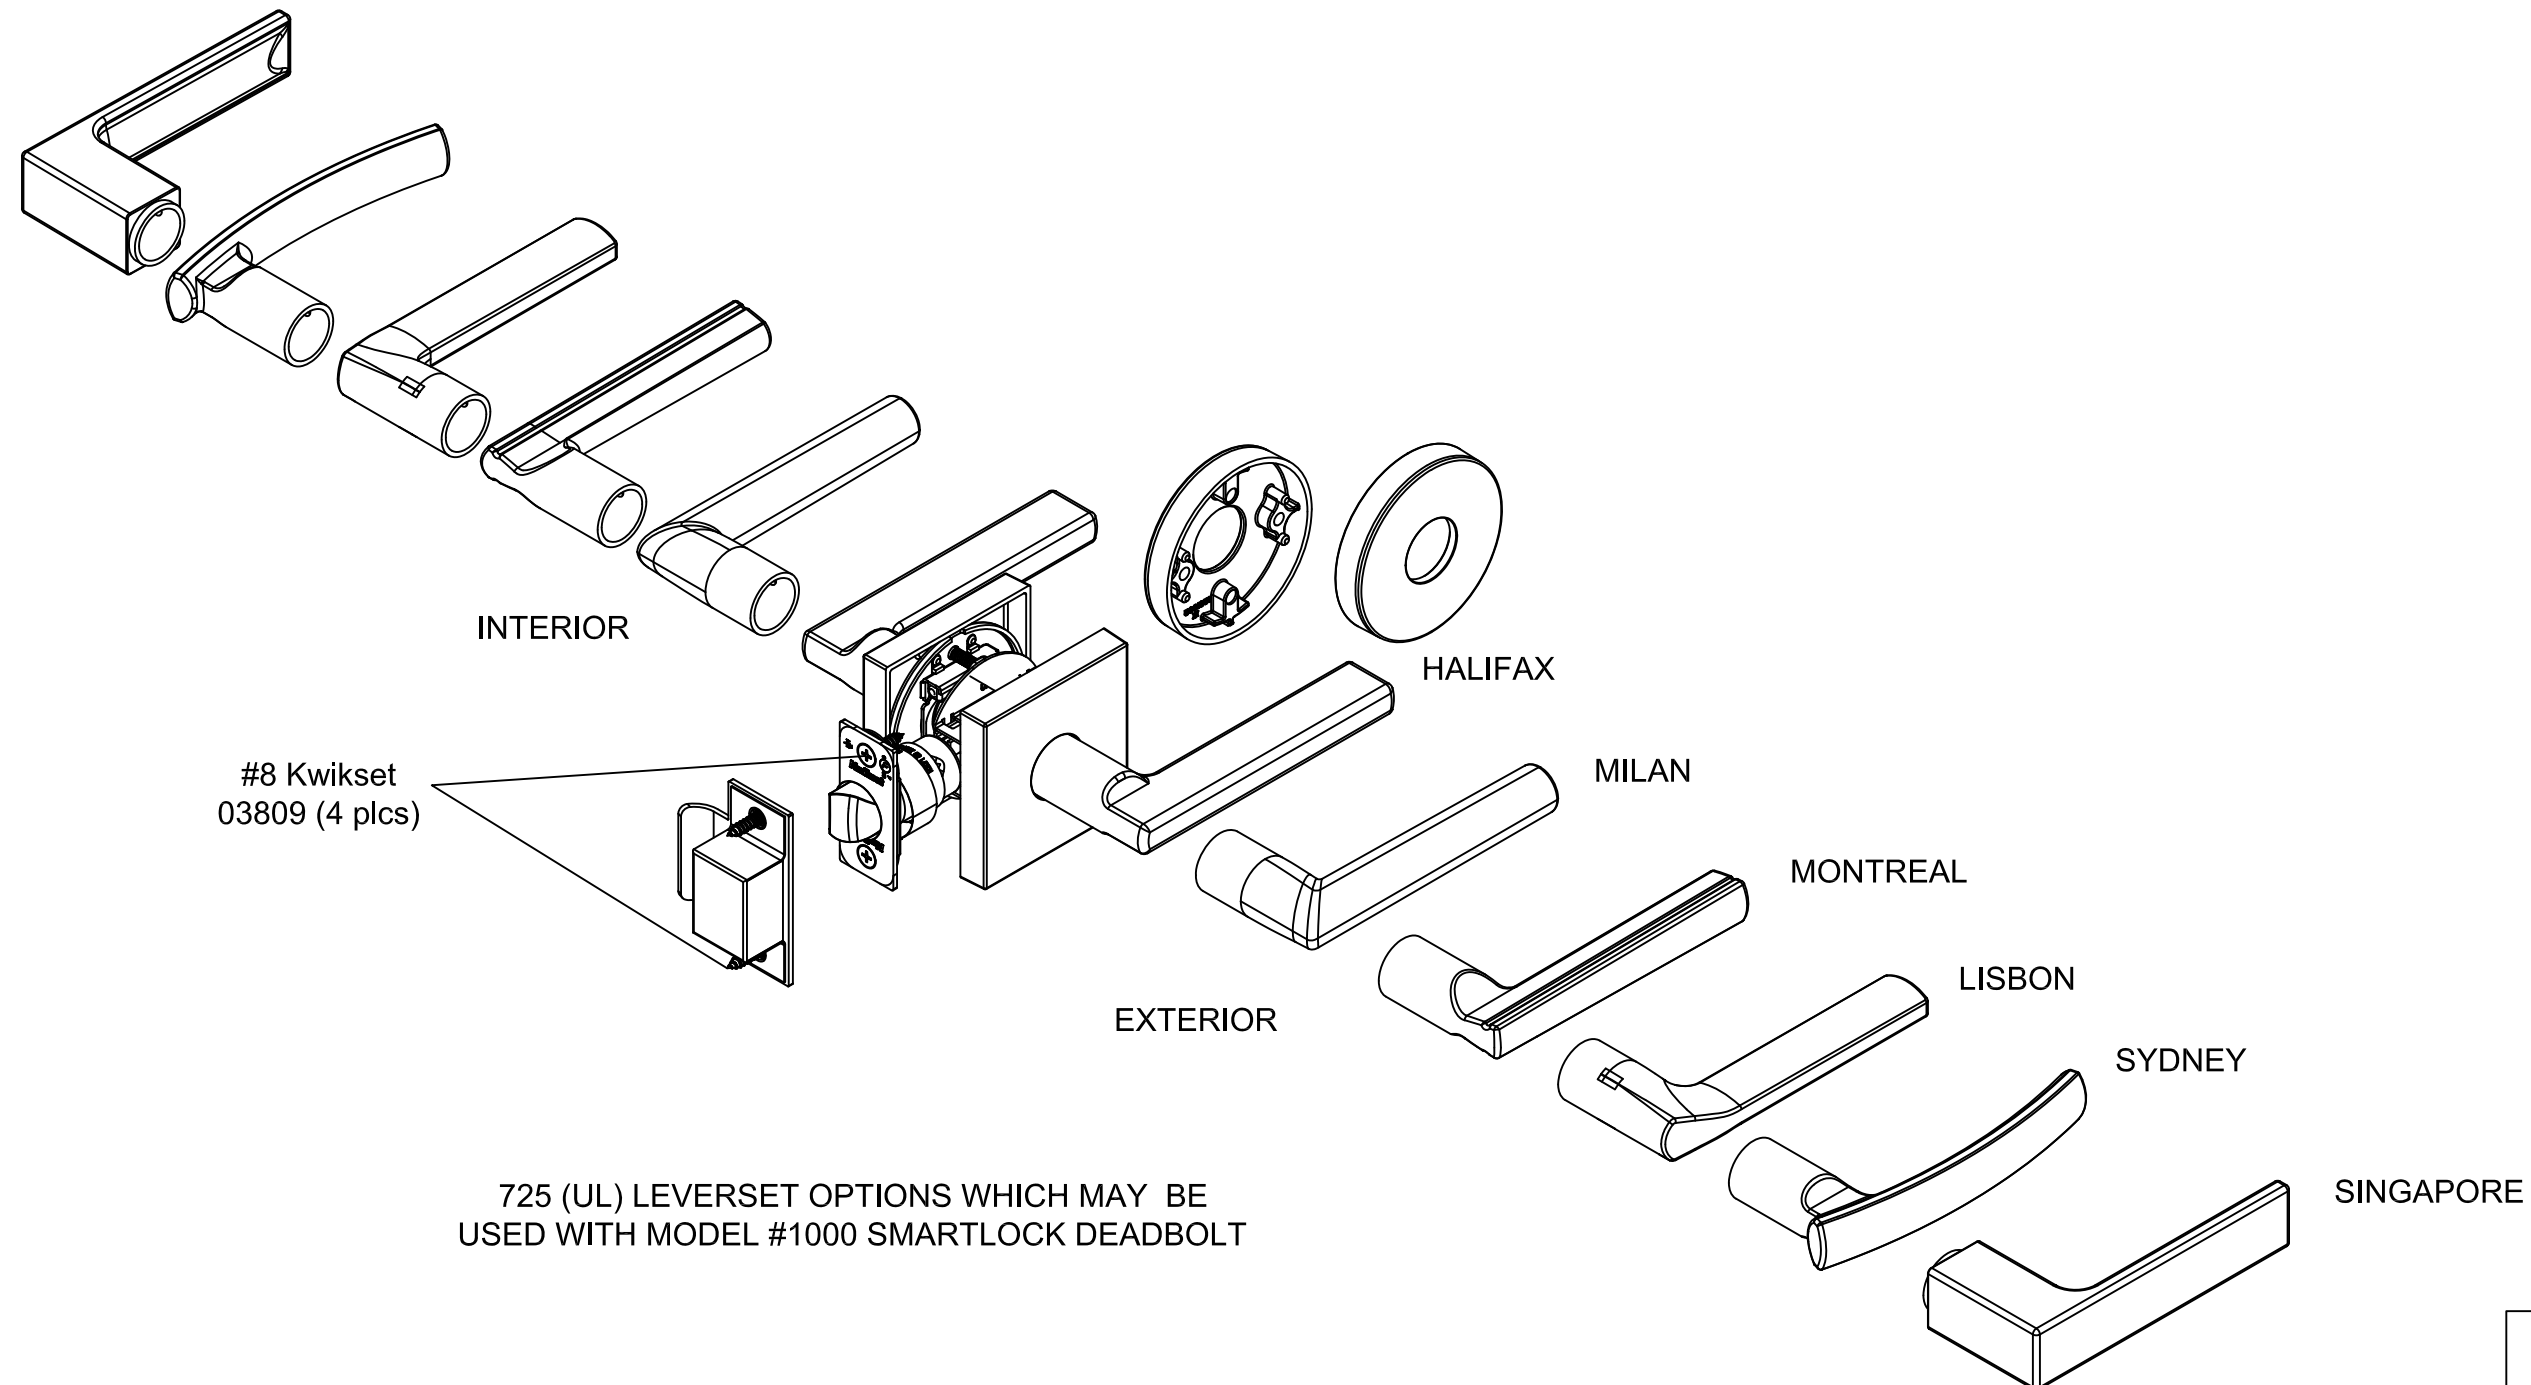

725 (UL) LEVERSET OPTIONS WHICH MAY BE
USED WITH MODEL #1000 SMARTLOCK DEADBOLT

Sheet Title: EXPLODED VIEW 725 LEVERSET			
Dwg: FPA-Kwik1000		Sheet: 3 of 3	Rev: 0
ASSA ABLOY AMERICAS RESIDENTIAL 19701 DA VINCI, LAKE FOREST, CA 92610		Scale: NTS FL47726	



8/20/2025
Lucas A. Turner, P.E.
FL PE #58201
2428 Old Natchez Trc Trl
Camden, TN 38320
Ph. 941-380-1574