


DYME METALS CLASS 1750 24 Ga. or 22 Ga. GALVALUME  
1 3/4" SNAPLOCK x 14", 16", or 18" WIDE ROOF PANEL  
OVER STEEL B-DECK (22 ga. min).

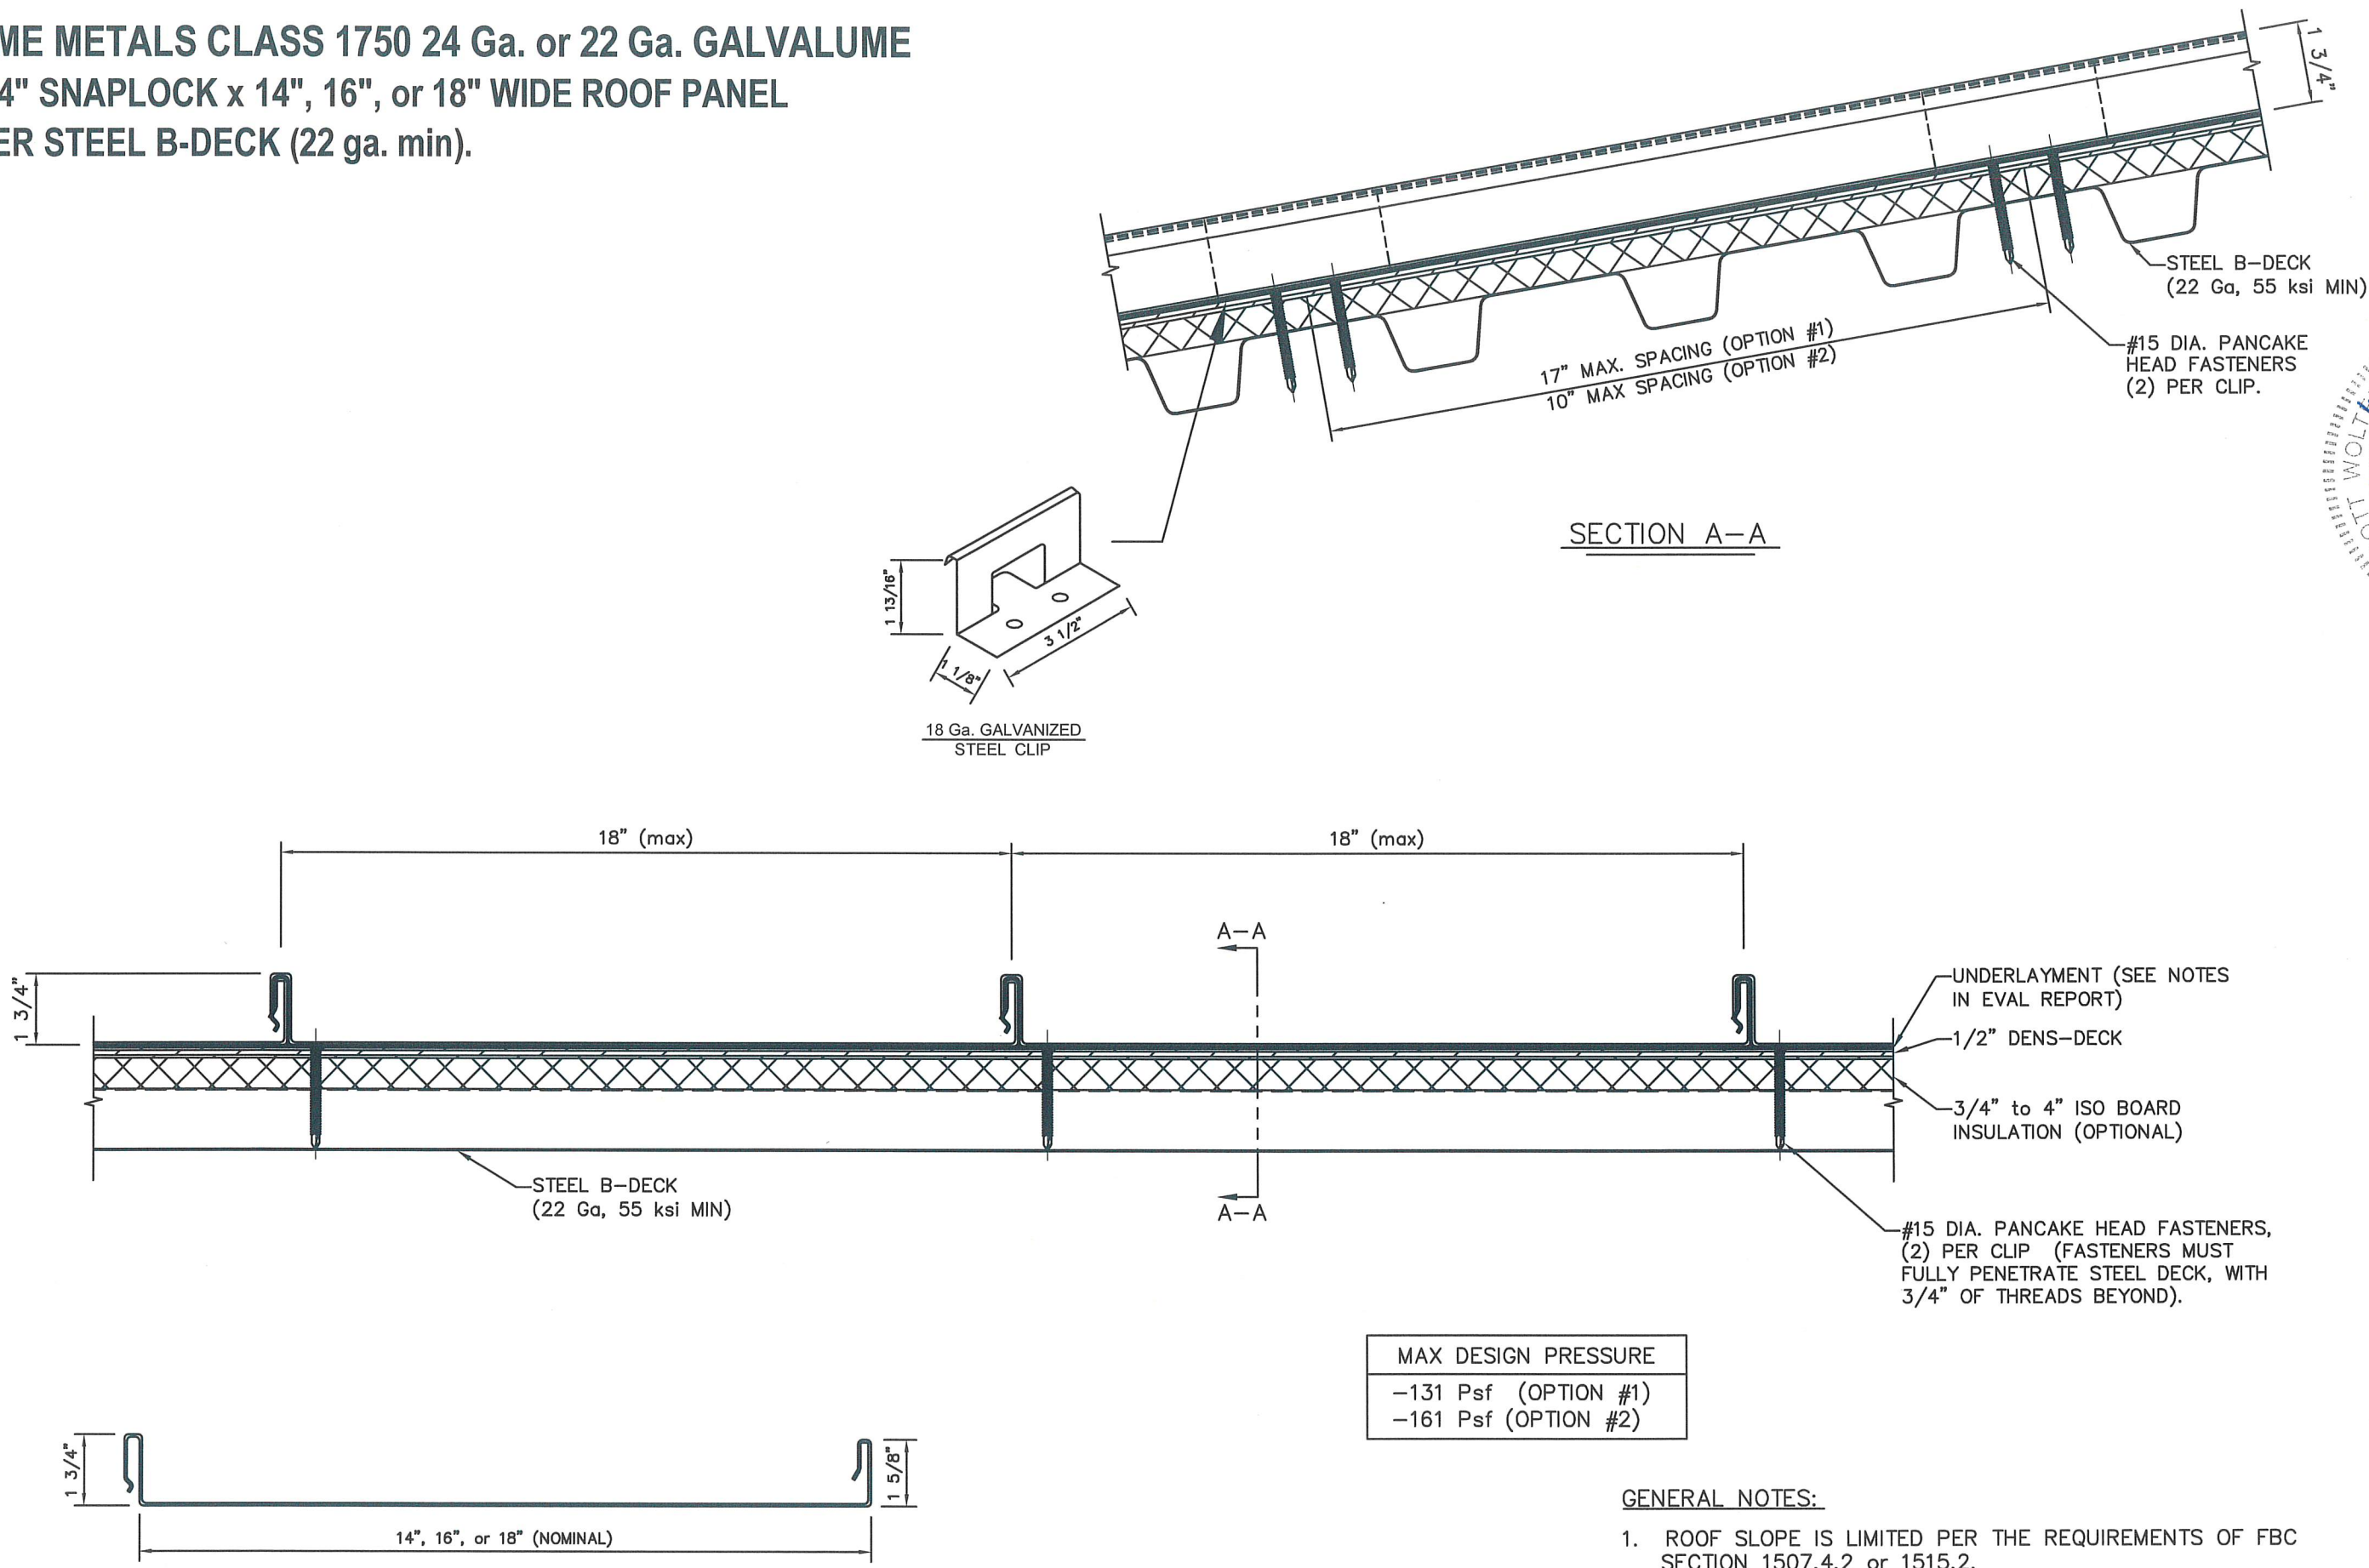


| MAX DESIGN PRESSURE  |
|----------------------|
| -131 Psf (OPTION #1) |
| -161 Psf (OPTION #2) |

- GENERAL NOTES:
1. ROOF SLOPE IS LIMITED PER THE REQUIREMENTS OF FBC SECTION 1507.4.2 or 1515.2.
  2. DESIGN OF SUBSTRATE IS BY OTHERS AND NOT A PART OF THIS APPROVAL.
  3. ALL PANEL SYSTEM PERIMETERS, PENETRATIONS, AND TRANSITIONS TO BE FLASHED AND SEALED PER THE REQUIREMENTS OF RAS 133.



Digitally signed by  
Scott Walters  
Date: 2025.09.08  
23:49:29 -04'00'

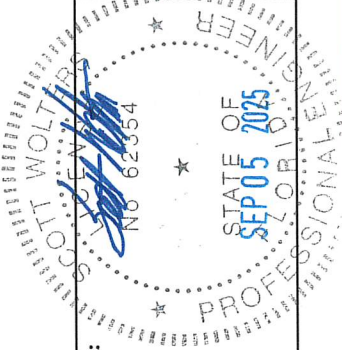

SEAL:  
SCOTT WALTERS  
FL PE# 62354  
WALTERS ENGINEERING  
(COA# 27194)  
15211 97TH ROAD N  
WEST PALM BEACH, FL 33412  
(561) 225-1982

DYME METALS  
3355 SE LIONEL TERR  
STUART, FL 34997  
PH: (772) 577-1546  
www.dymemetals.net



DWG:  
17SSLBD-HZ  
SHEET:  
1/1

| REV# | DATE   | DESCRIPTION            |
|------|--------|------------------------|
| 1    | 9/5/25 | 1ST SUBMITTAL          |
| 2    |        | PRINTS ISSUED FOR REV# |