


DYME METALS CLASS 1750 0.032", 0.040", or 0.050" ALUMINUM
1 3/4" SNAPLOCK x 14", 16", or 18" WIDE ROOF PANEL
OVER STEEL B-DECK (22 ga. min).

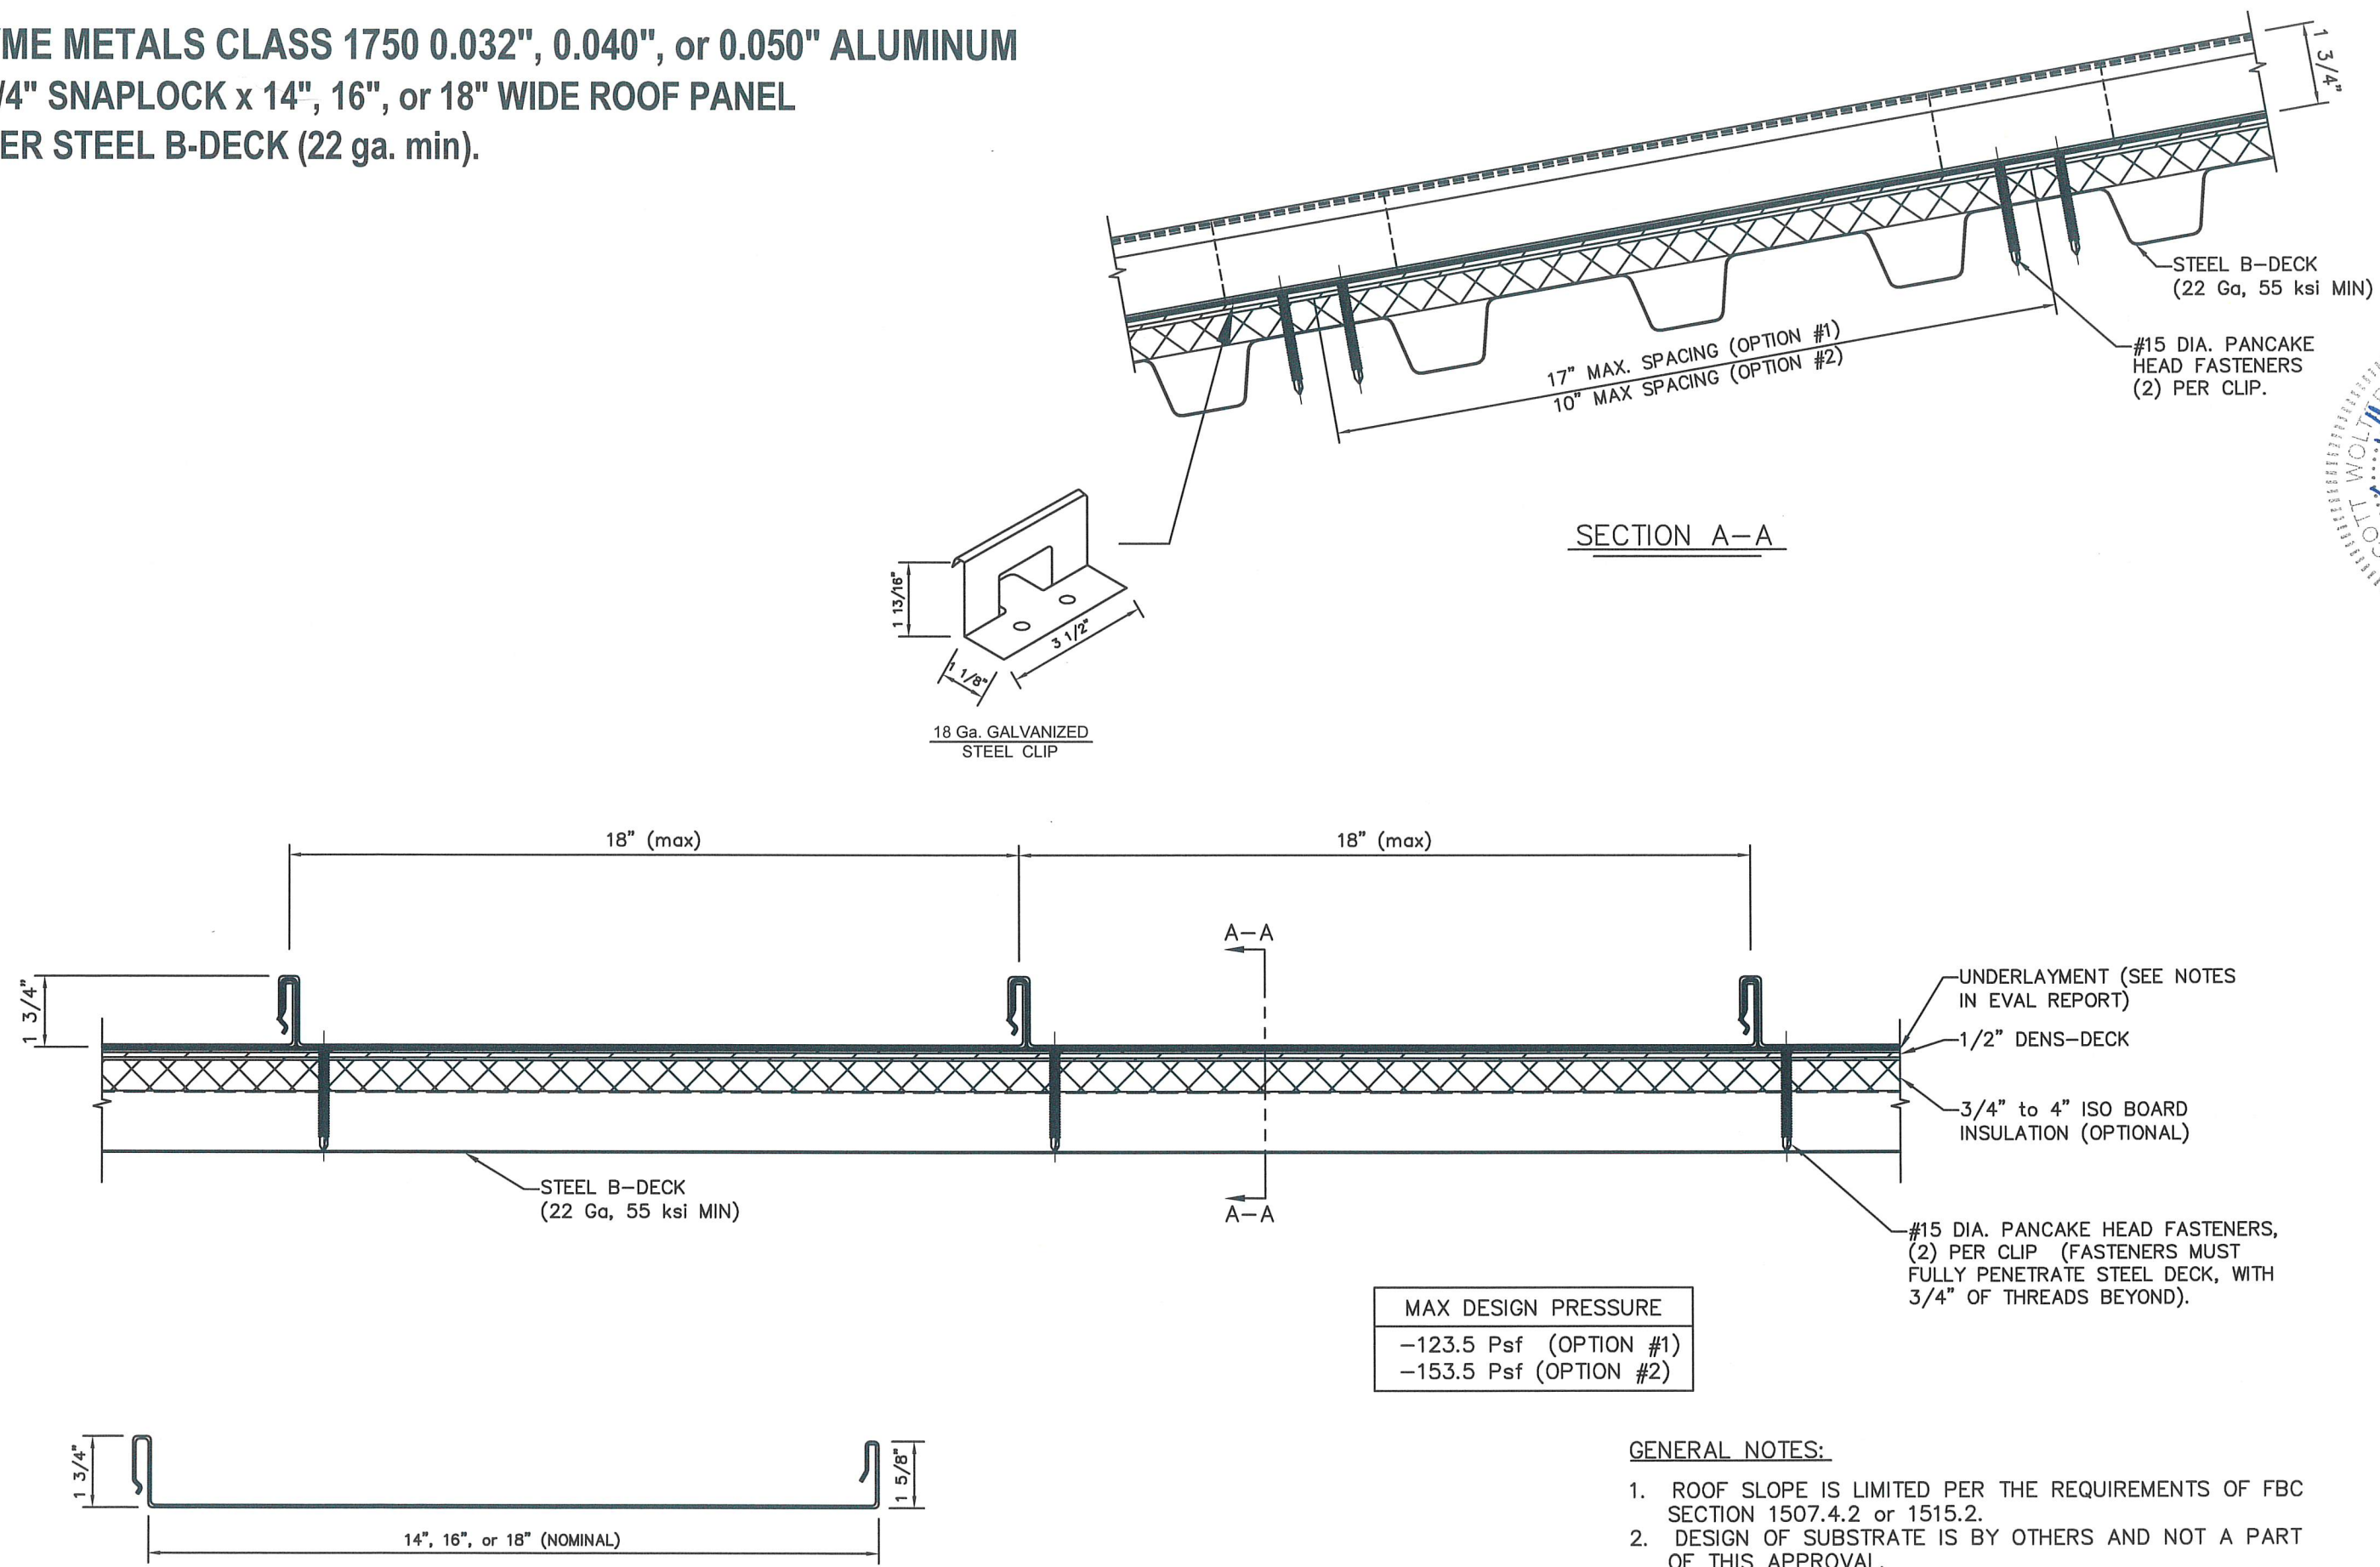

- GENERAL NOTES:
- 1. ROOF SLOPE IS LIMITED PER THE REQUIREMENTS OF FBC SECTION 1507.4.2 or 1515.2.
 - 2. DESIGN OF SUBSTRATE IS BY OTHERS AND NOT A PART OF THIS APPROVAL.
 - 3. ALL PANEL SYSTEM PERIMETERS, PENETRATIONS, AND TRANSITIONS TO BE FLASHED AND SEALED PER THE REQUIREMENTS OF RAS 133.



Digitally signed by
Scott Wolters
Date: 2025.09.08
23:50:57 -04'00'

DATE	9/5/25
REV.#	
PRINTS ISSUED FOR	1ST SUBMITTAL

SEAL: SCOTT WOLTERS
FL PE# 62354

WOLTERS ENGINEERING
(COA# 27194)
15211 97TH ROAD N
WEST PALM BEACH, FL 33412
(561) 225-1982

DYME METALS

PH: (772) 577-1546
www.dymemetals.net

3355 SE LIONEL TERR
STUART, FL 34997

DWG: 17ASLBD-HZ
SHEET: 1/1