



DYME METALS CLASS 2000 24 Ga. or 22 Ga. GALVALUME
2" MECHANICAL SEAM x 12", 14", 16", or 18" WIDE ROOF PANEL
OVER 2x4 WOOD BATTENS



MAX DESIGN PRESSURE
-138.5 Psf

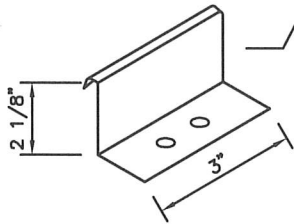

26 Ga. GALV.
STEEL CLIP

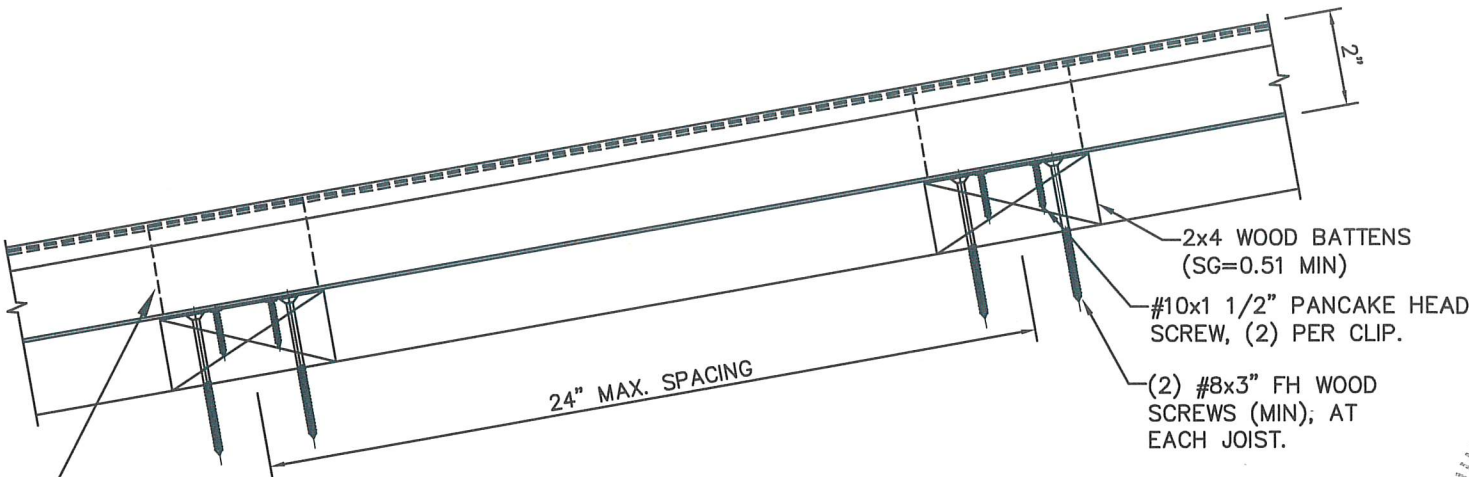

SECTION A-A

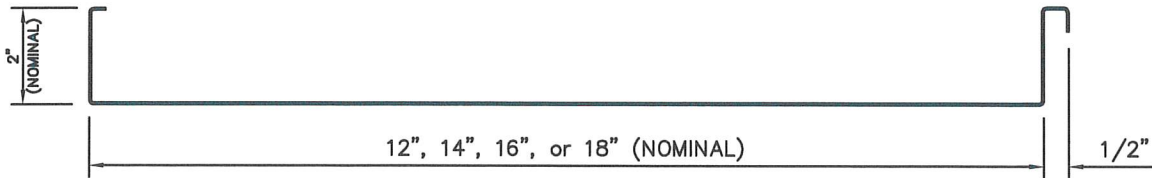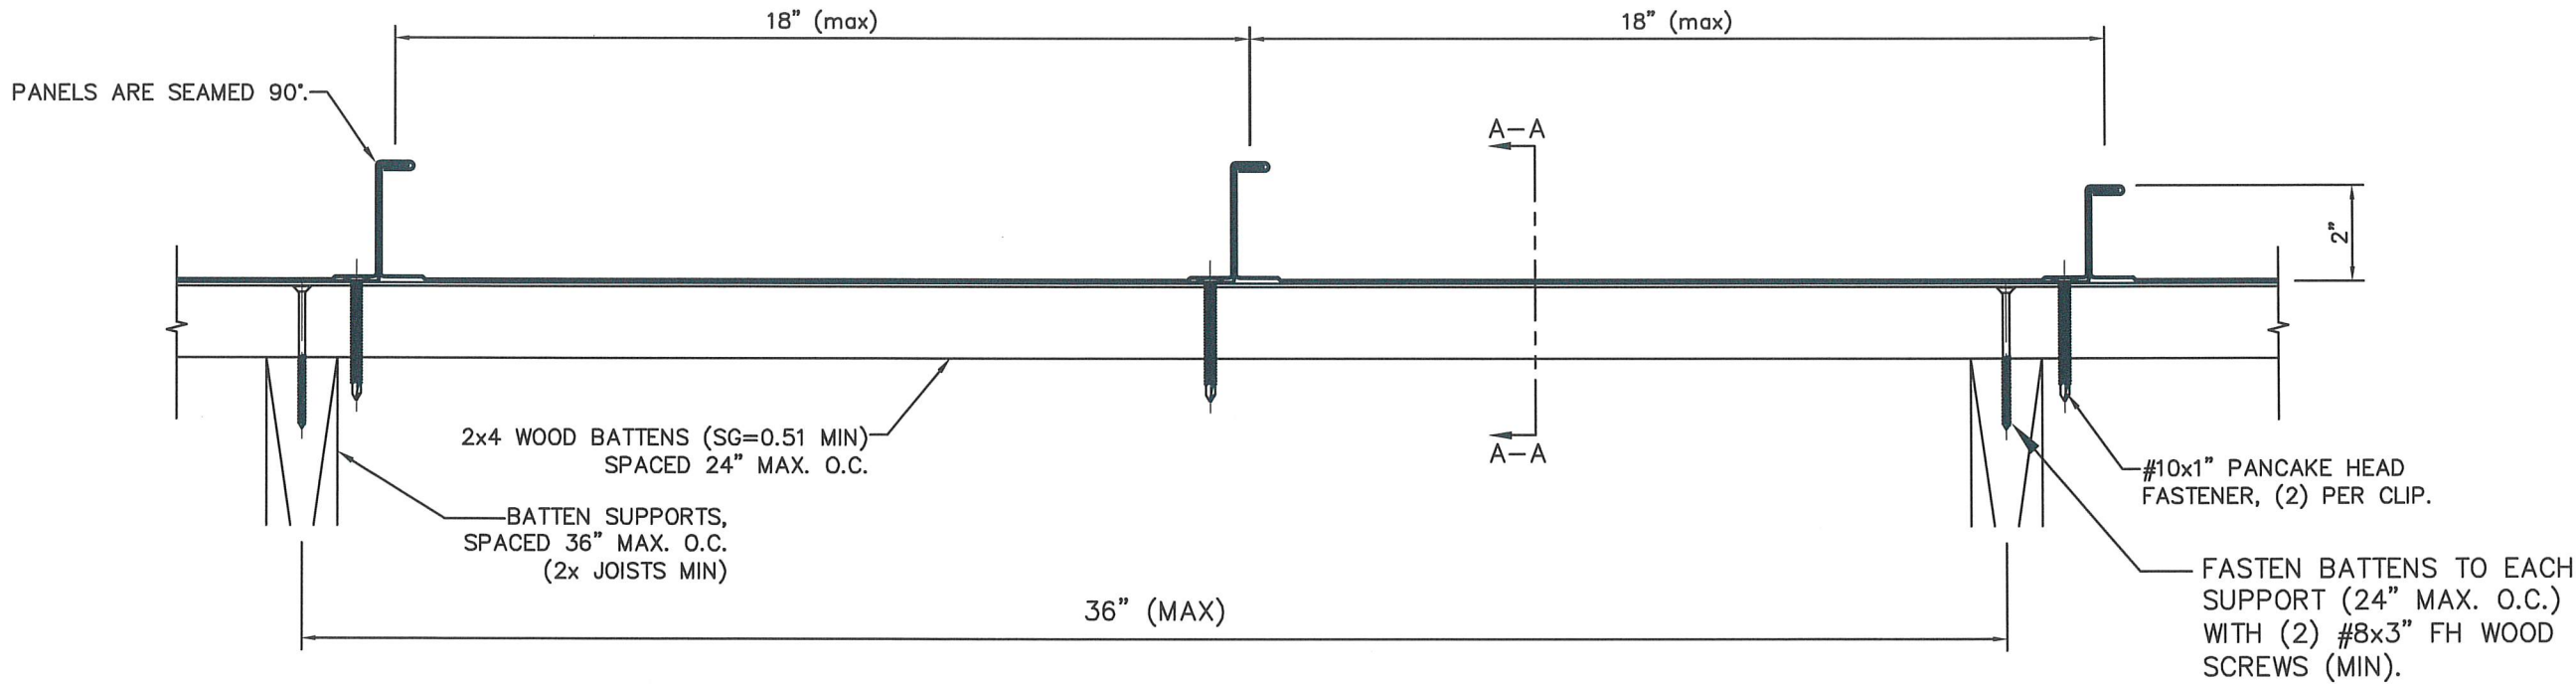

PANEL PROFILE

- GENERAL NOTES:
1. ROOF SLOPE IS LIMITED PER THE REQUIREMENTS OF FBC SECTION 1507.4.2 or 1515.2.
 2. DESIGN OF SUBSTRATE IS BY OTHERS AND NOT A PART OF THIS APPROVAL.
 3. ALL PANEL SYSTEM PERIMETERS, PENETRATIONS, AND TRANSITIONS TO BE FLASHED AND SEALED PER THE REQUIREMENTS OF RAS 133.



Digitally signed
by Scott Wolters
Date: 2025.09.08
23:54:30 -04'00'

REV.	DATE	REV.	DATE
1	9/5/25	1	9/5/25
2		2	
3		3	
4		4	
100		100	

SEAL:
SCOTT WOLTERS
FL PE# 62354
WOLTERS ENGINEERING
(COA# 27194)
15211 97TH ROAD N
WEST PALM BEACH, FL 33412
(561) 225-1982

DYME METALS
3355 SE LIONEL TERR
STUART, FL 34997
PH: (772) 577-1546
www.dymemetals.net



DWG: 2MSOWB
SHEET: 1/1