
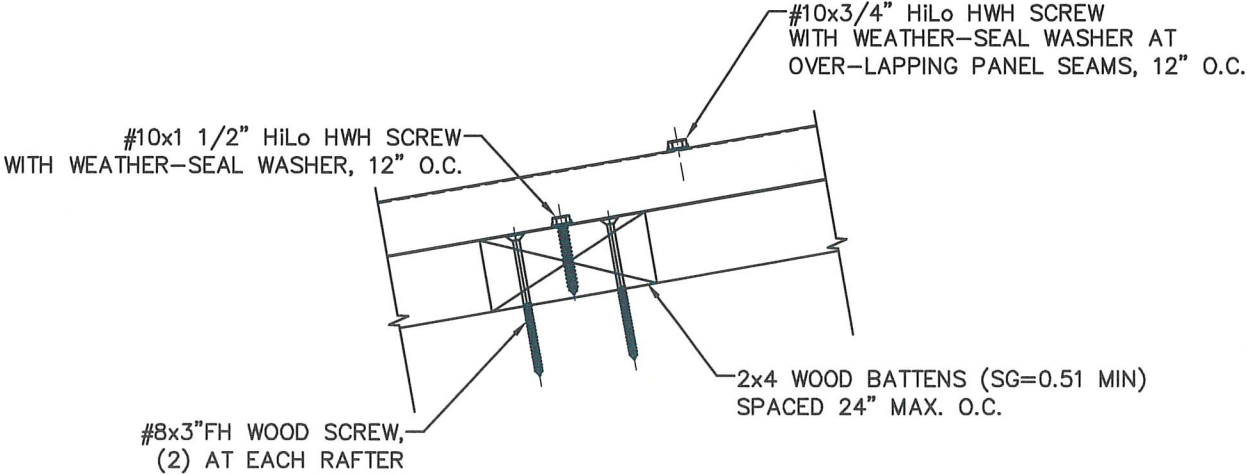


DYME METALS CLASS PBR 26 Ga. or 24 Ga. GALVALUME
1 1/8" PBR x 36" WIDE ROOF PANEL
OVER 2x4 WOOD BATTENS

Digitally signed by
Scott Walters
Date: 2025.09.08
23:56:00 -04'00'

REV.	DATE	DESCRIPTION
1	9/5/25	1ST SUBMITTAL
2		PRINTS ISSUED FOR REV.#


OPTION #1 INSTALLATION

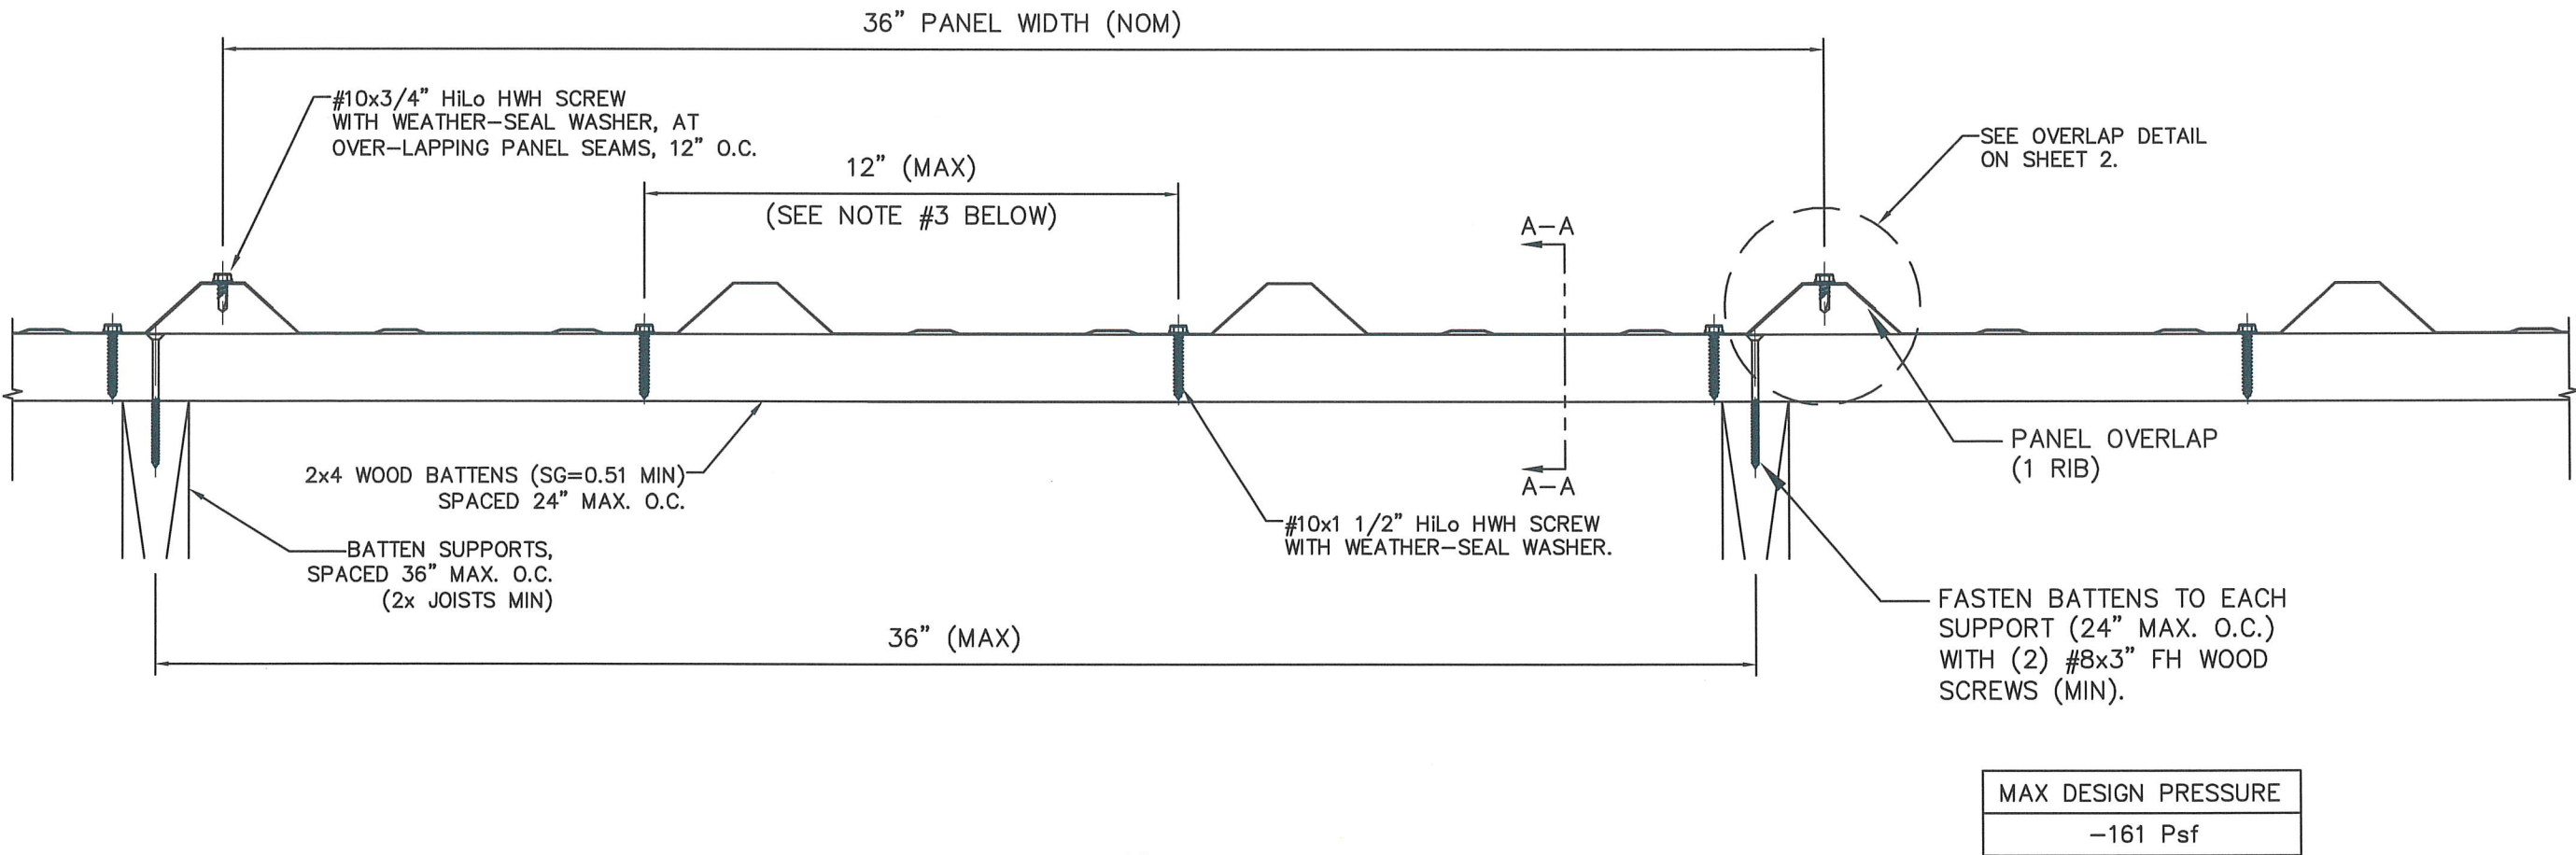

SECTION A-A

GENERAL NOTES:

1. PBR PANEL MAY BE INSTALLED DIRECTLY TO WOOD BATTENS, OR INSTALLED OVER EXISTING PBR PANELS TO BATTENS.
2. IF INSTALLED OVER EXISTING PANELS, THE EXISTING SCREWS AND ANY DEBRIS MUST BE REMOVED FROM THE EXISTING ROOF. ANY CORROSION IN THE EXISTING ROOF MUST BE TREATED WITH A RUST INHIBITOR PER FBC 1521.8.
3. AT PANEL BUTT JOINTS, PANELS ARE OVERLAPPED 2", SEALED WITH BUTYL TAPE, AND FASTENED WITH #10x1 1/2" HiLo HWH SCREWS 4" O.C.
4. ROOF SLOPE IS LIMITED PER THE REQUIREMENTS OF FBC SECTION 1507.4.2.
5. FLASHING AND TRIM TO BE INSTALLED PER THE MANUFACTURER'S STANDARD INSTALLATION DETAILS, TO MEET THE REQUIREMENTS OF FBC SECTION 1503.

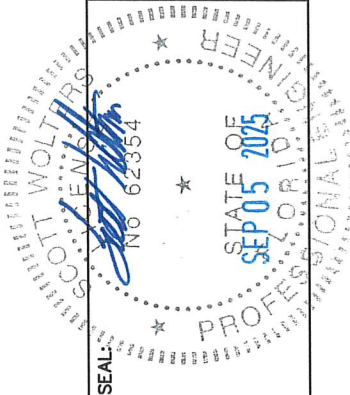

SCOTT WALTERS
FL PE# 62354



WALTERS ENGINEERING
(COA# 27194)
15211 97TH ROAD N
WEST PALM BEACH, FL 33412
(561) 225-1982

PH: (772) 577-1546
www.dymemetals.net




DWG: DMPBR-WB
SHEET: 1/2

**1 1/8" PBR x 36" WIDE ROOF PANEL
OVER 2x4 WOOD BATTENS**

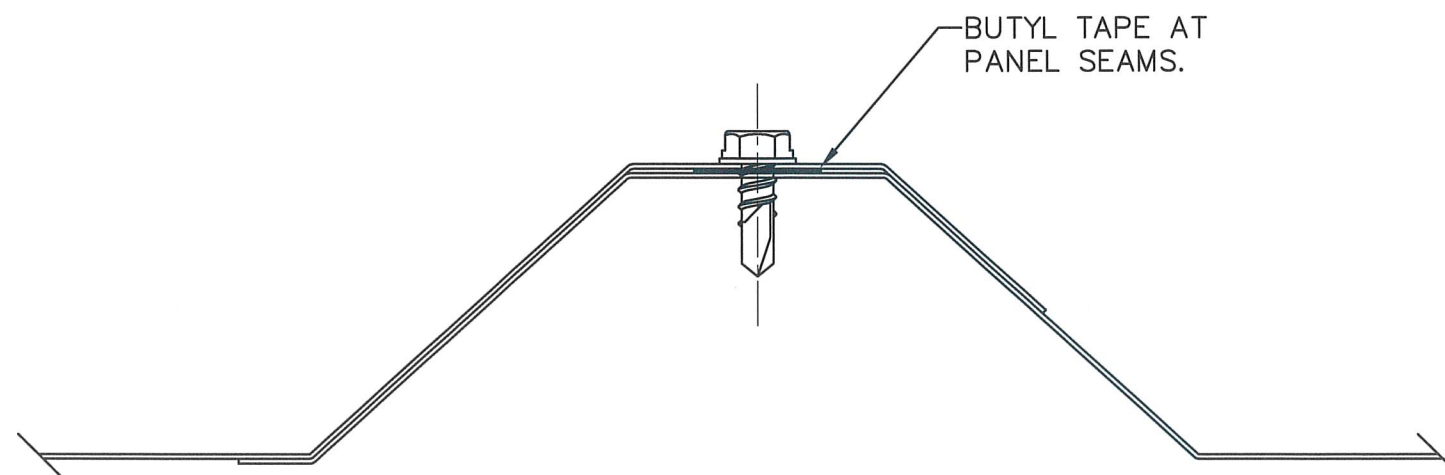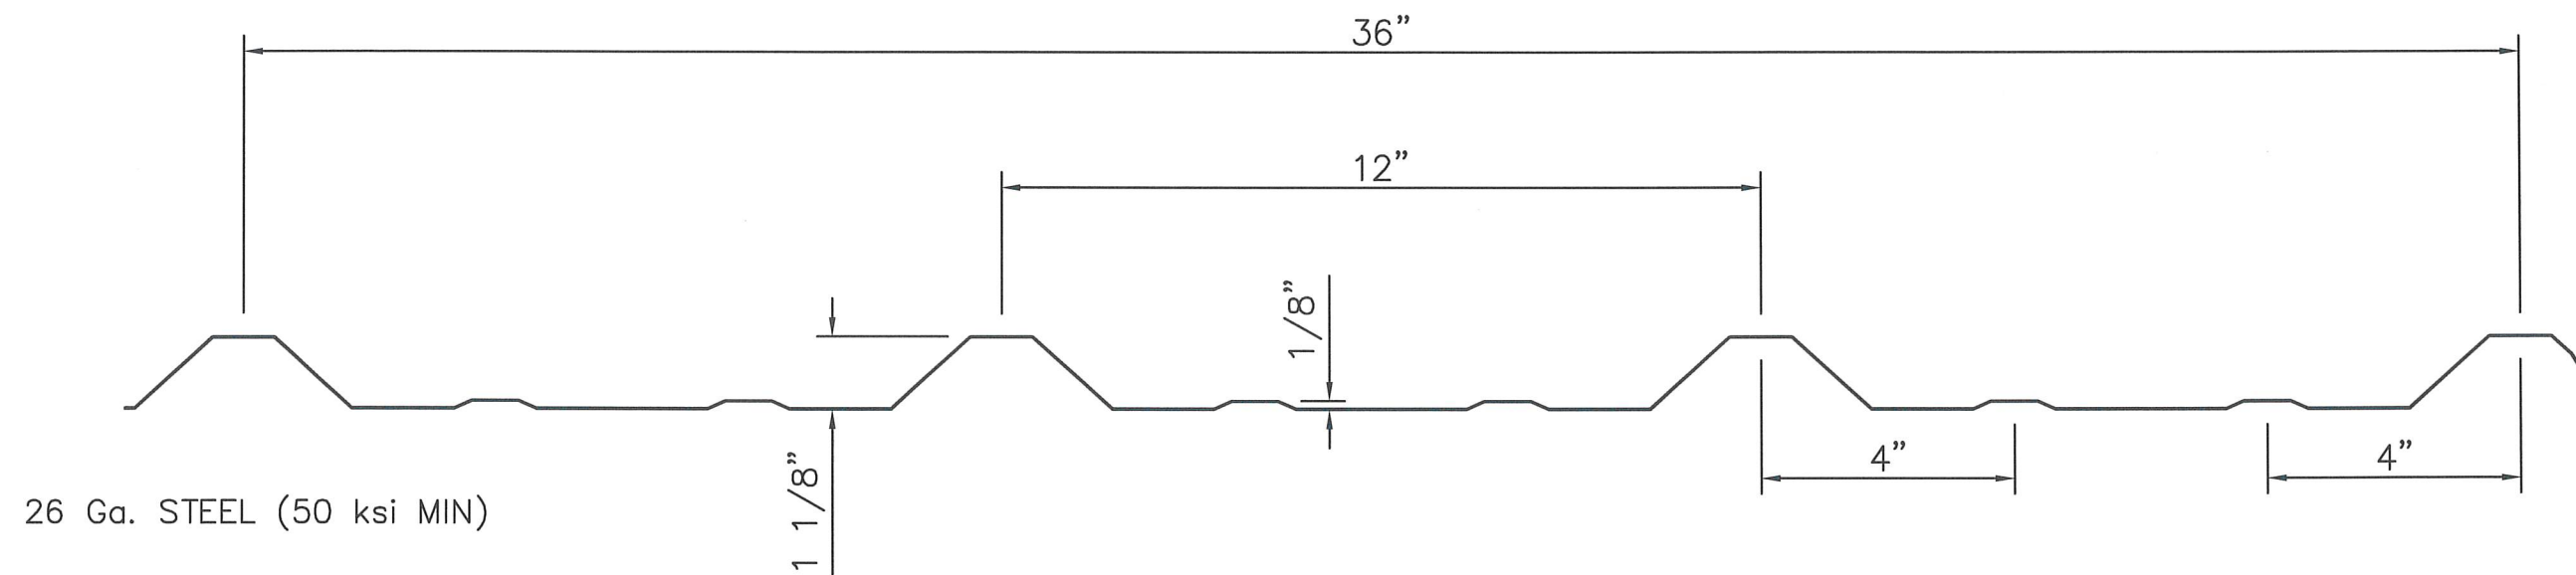

OVERLAP DETAIL
(1 RIB)

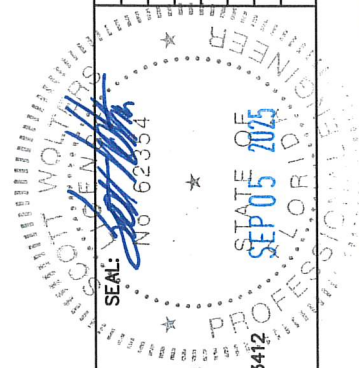


SCOTT WOLTERS
FL PE# 62354

WOLTERS ENGINEERING
(COA# 27194)
15211 97TH ROAD N
WEST PALM BEACH, FL 334
(561) 225-1982

DYMETALS

PH: (772) 577-1546
www.dymemerals.net

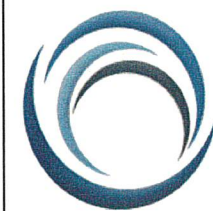

DWG:	DMPBR-WB
SHEET:	2/2