

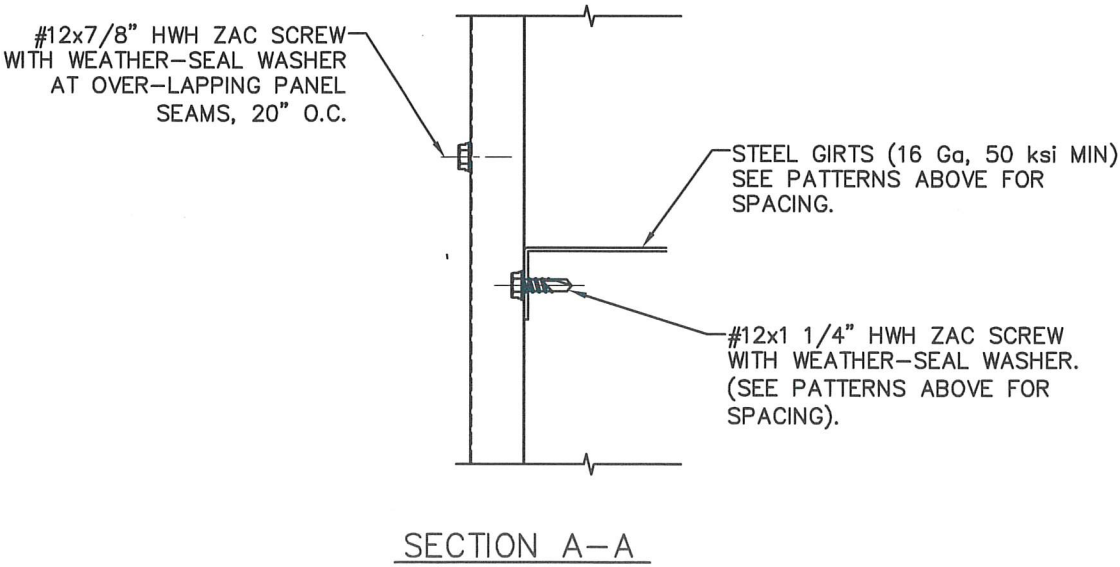


DYME METALS PBR SERIES 26 Ga. or 24 Ga. GALVALUME WALL PANEL
36" RIBBED WALL PANEL OVER STEEL GIRTS

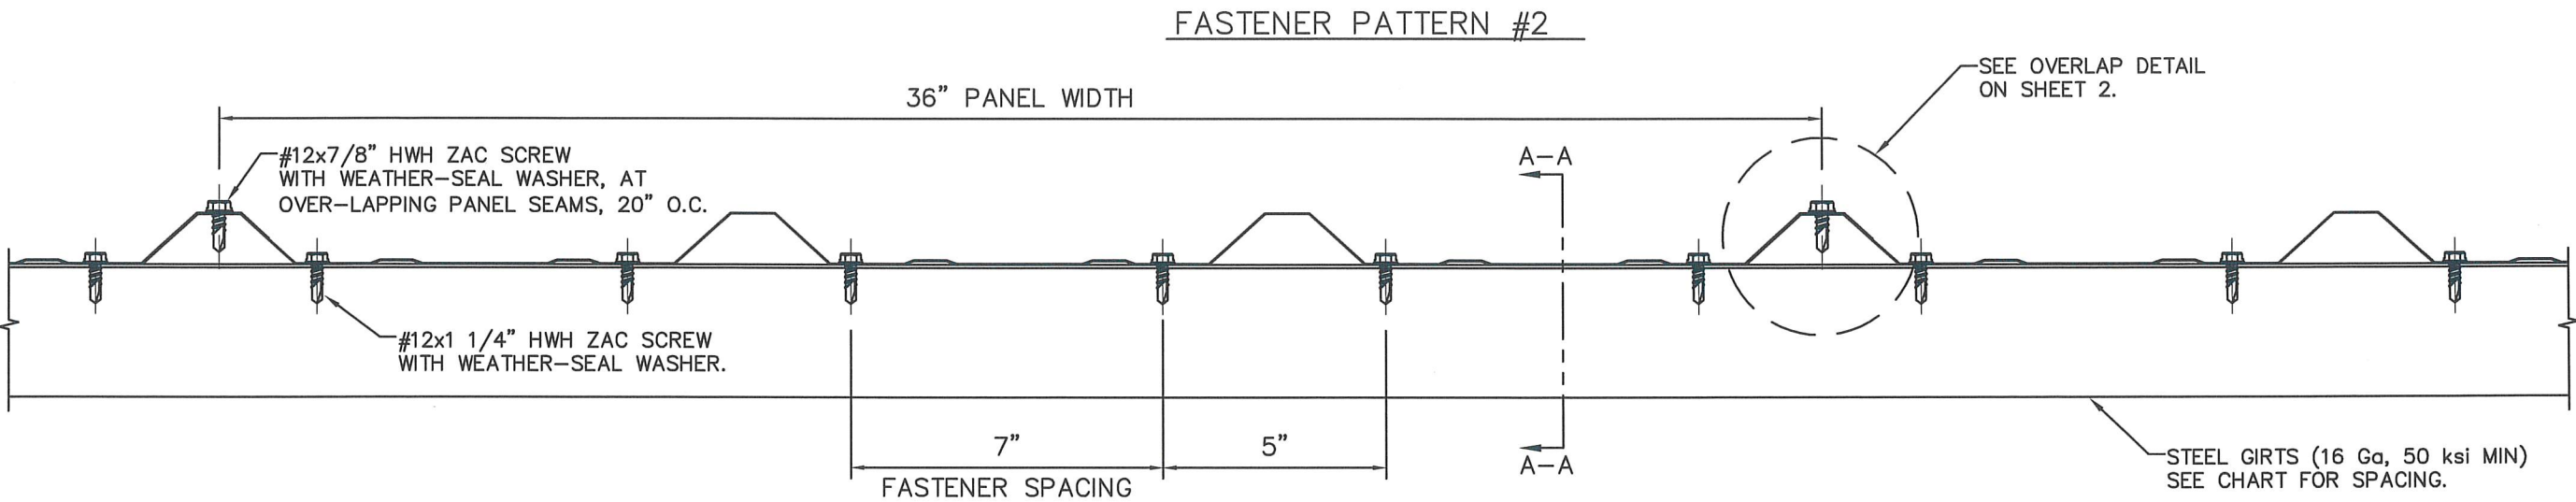

Digitally signed by
Scott Walters
Date: 2025.09.08
04:14:16 -04'00'

REV.	DATE	DESCRIPTION
1	9/5/25	DATE
2		REV.
3		ISSUED FOR
4		PRINTS
5		1ST SUBMITTAL

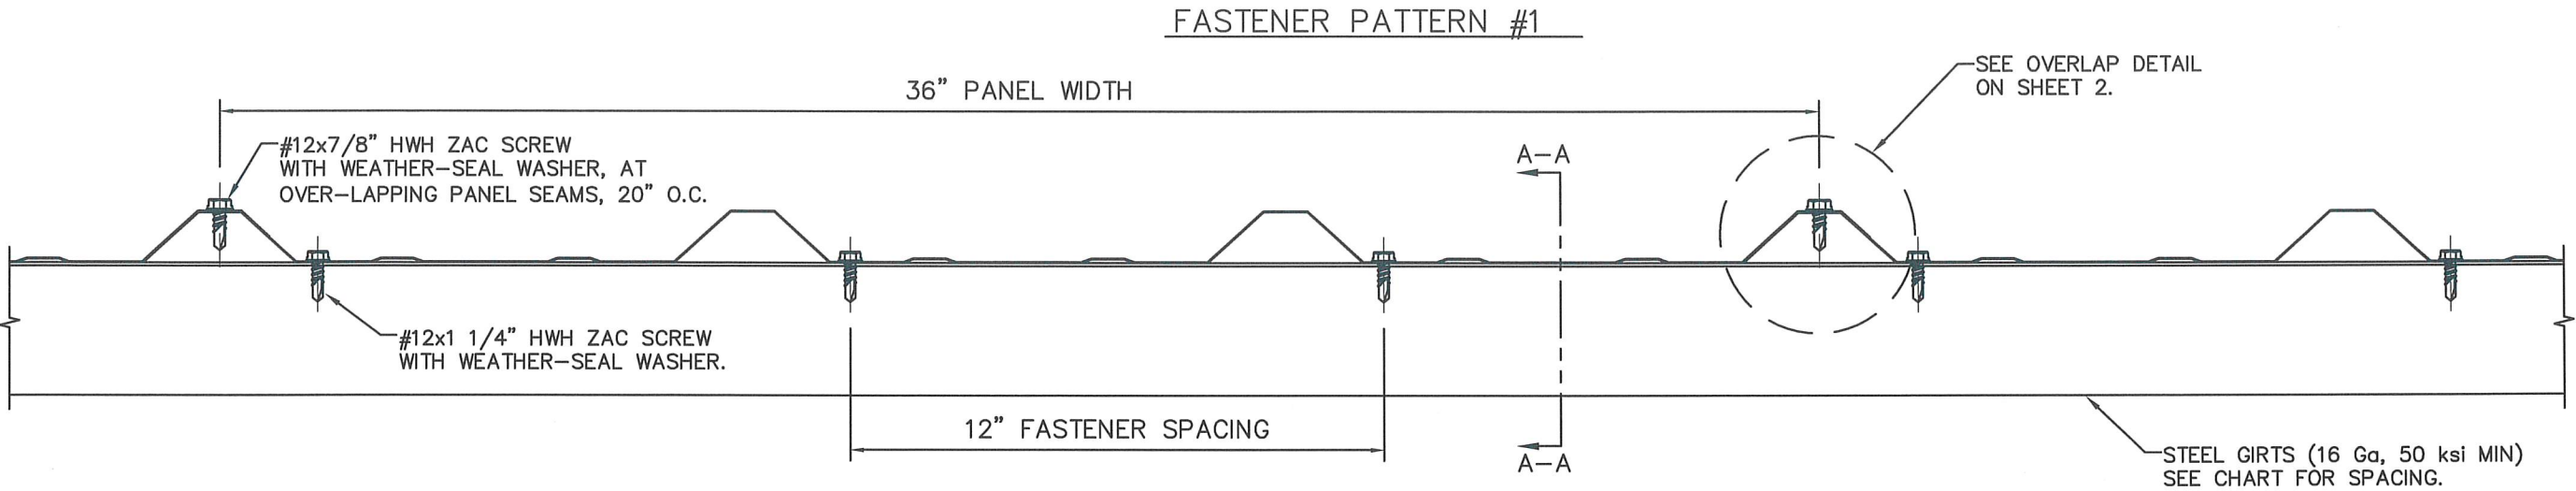

MAX DESIGN PRESSURE (psf)		
SUPPORT SPACING (in)	FASTENER PATTERN #1	FASTENER PATTERN #2
30	+160/-94.8	+160/-146.6
36	+138.6/-79	+138.6/-127.9
42	+117.3/-67.7	+117.3/-109.3
48	+96/-59.2	+96/-90.6
54	+74.6/-52.7	+74.6/-72
60	+53.3/-47.4	+53.3/-53.3


GENERAL NOTES:

- PBR WALL PANELS MAY BE INSTALLED HORIZONTALLY OR VERTICALLY.
- PANELS MUST ATTACH TO AT LEAST (3) GIRTS (NO SINGLE SPANS).
- AT PANEL BUTT JOINTS, PANELS ARE OVERLAPPED 2", SEALED WITH BUTYL TAPE, AND FASTENED WITH #12x1 1/4" HWH ZAC SCREWS 3" O.C. BUTT JOINTS MUST BE LOCATED AT GIRT.





SEAL:
SCOTT WALTERS
FL PE# 62354
WALTERS ENGINEERING
(COA# 27194)
15211 97TH ROAD N
WEST PALM BEACH, FL 33412
(561) 225-1982

DYME METALS
3355 SE LIONEL TERR
STUART, FL 34997
PH: (772) 577-1546
www.dymemetals.net

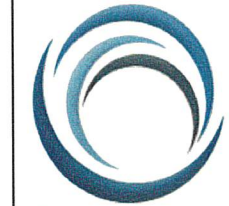


DWG: DMPBR-W
SHEET: 1/2

36" RIBBED WALL PANEL OVER STEEL GIRTS

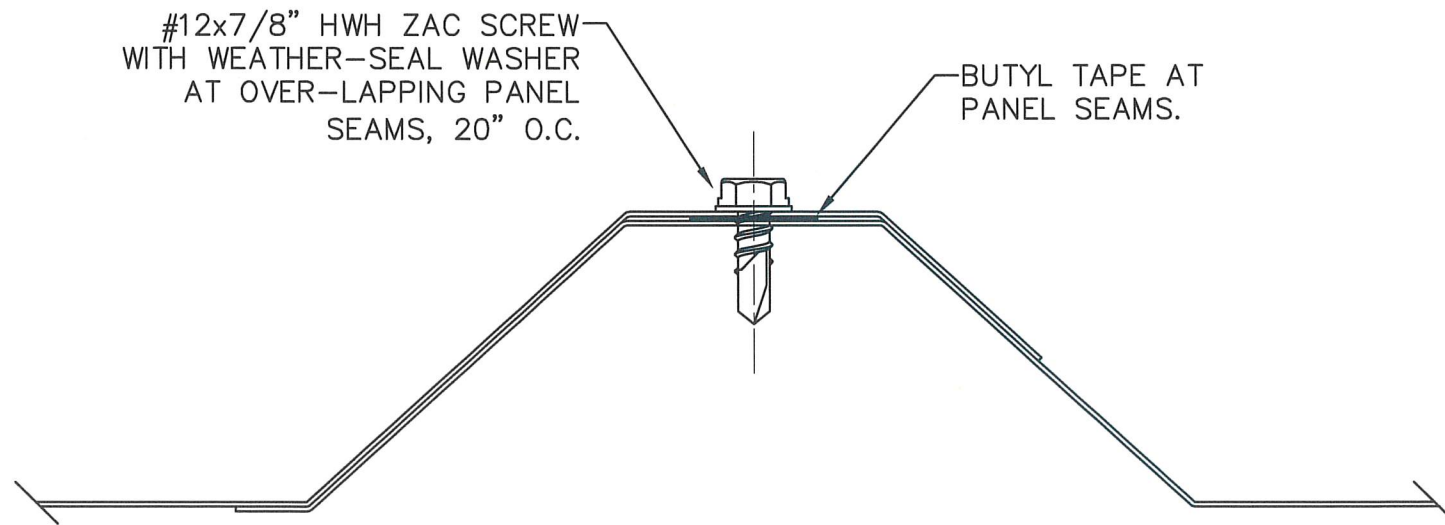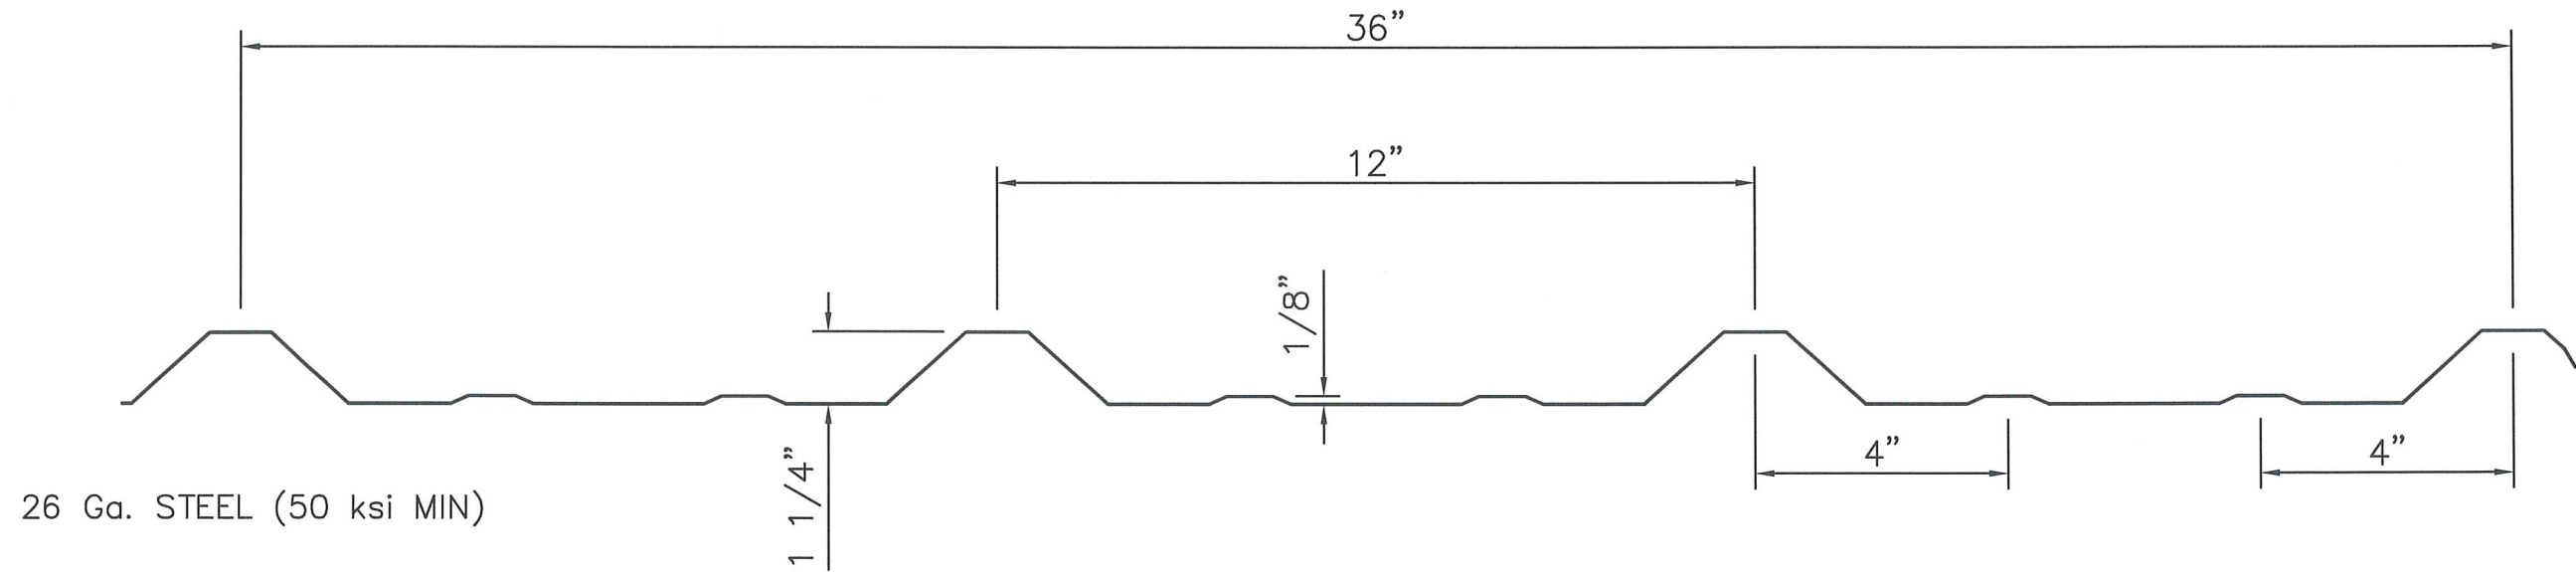

OVERLAP DETAIL
(1 RIB)

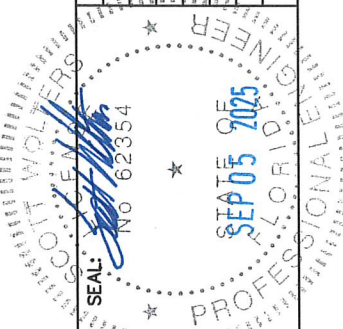[illegible]

SCOTT WOLTERS
FL PE# 62354

WOLTERS ENGINEERING
(COA# 27194)
15211 97TH ROAD N
WEST PALM BEACH, FL 33411
(561) 225-1982

DYM METALS

3355 SE LIONEL IERK
STUART, FL 34997
PH: (772) 577-1546
www.dymemmetals.net



DWG: DMPBR-W
SHEET: 2/2