DYME METALS DM CLASS VENTED RIDGE CAP (LOW SLOPE)
0.032" ALUMINUM or 26 Ga. GALVALUME, INSTALLED ON METAL ROOF PANELS OVER 1/2" PLYWOOD DECK OR 16 Ga. PURLINS (min).

Digitally signed by Scott Wolters
Date: 2025.09.08 04:28:00 -04'00'

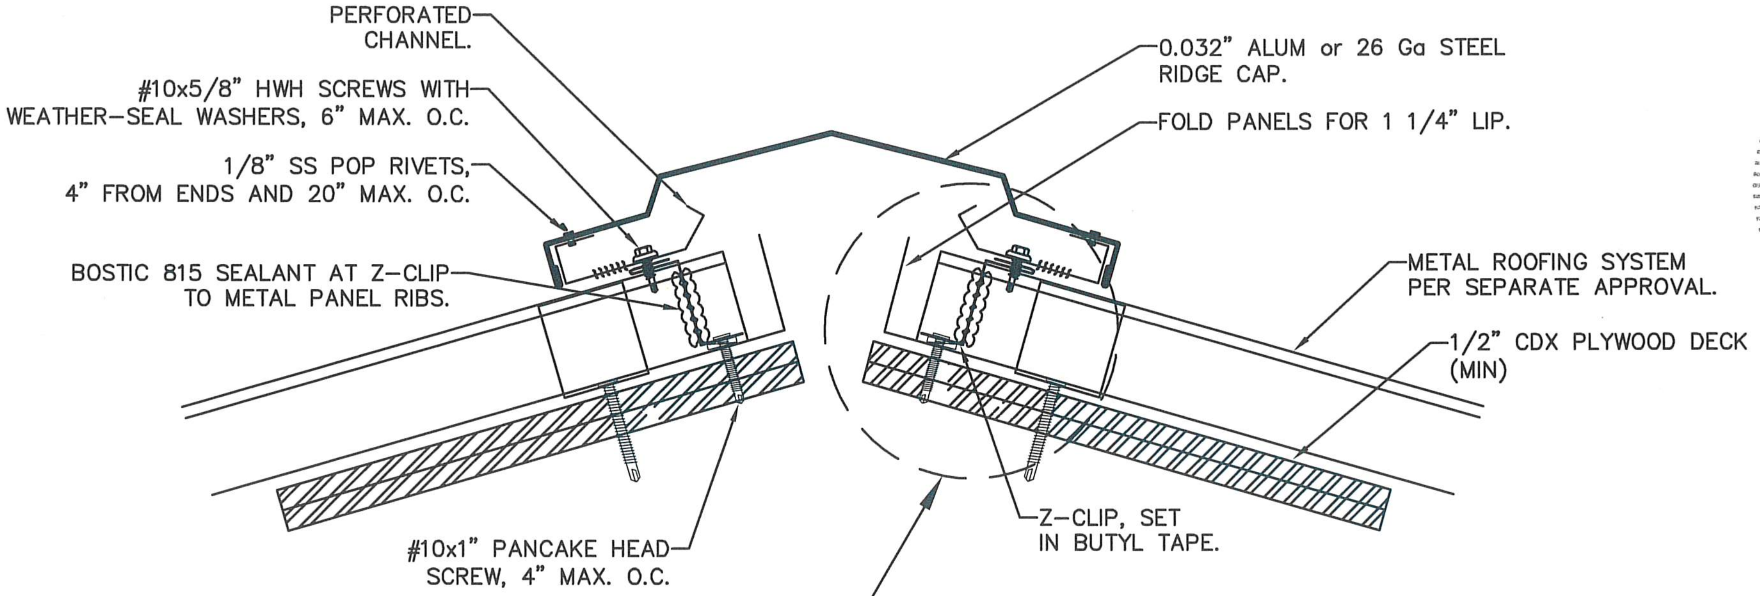

PERFORATED CHANNEL.
#10x5/8" HWH SCREWS WITH WEATHER-SEAL WASHERS, 6" MAX. O.C.
1/8" SS POP RIVETS, 4" FROM ENDS AND 20" MAX. O.C.
BOSTIC 815 SEALANT AT Z-CLIP TO METAL PANEL RIBS.
#10x1" PANCAKE HEAD SCREW, 4" MAX. O.C.
0.032" ALUM or 26 Ga STEEL RIDGE CAP.
FOLD PANELS FOR 1 1/4" LIP.
METAL ROOFING SYSTEM PER SEPARATE APPROVAL.
1/2" CDX PLYWOOD DECK (MIN)
Z-CLIP, SET IN BUTYL TAPE.

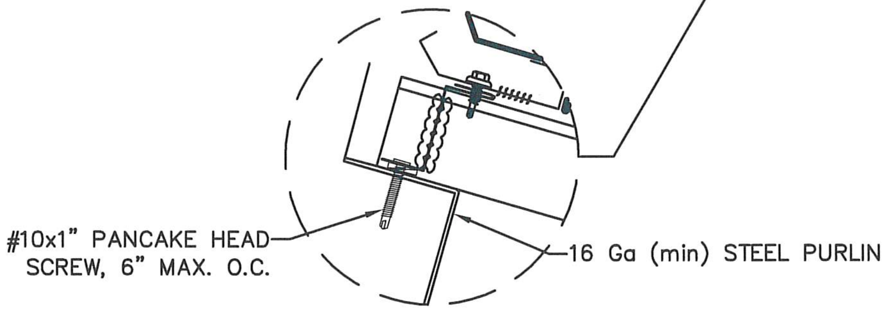

STRUCTURAL PANEL OPTION

GENERAL NOTES:

1. ALL SHAPES CAN BE MADE FROM 0.032" ALUM OR 26 Ga. STEEL
2. DYNAMIC VENTED RIDGE CAP MAY BE INSTALLED ON ROOFS UP TO 75 ft ABOVE GRADE (PER TAS 100(A), SECTION 11.1.1)
3. MIN ROOF SLOPE = 1/4" / 12".
4. THE METAL ROOF SYSTEM IS NOT PART OF THIS APPROVAL. SEE ROOF SYSTEM APPROVAL FOR MORE INFO.

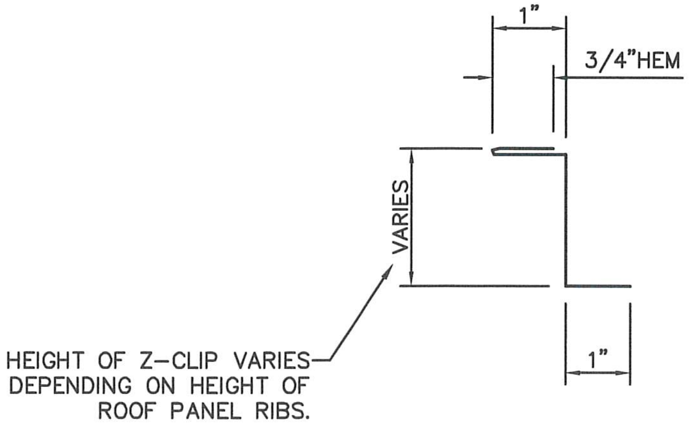

1"
3/4"HEM
VARIES
1"
HEIGHT OF Z-CLIP VARIES DEPENDING ON HEIGHT OF ROOF PANEL RIBS.

Z-CLIP

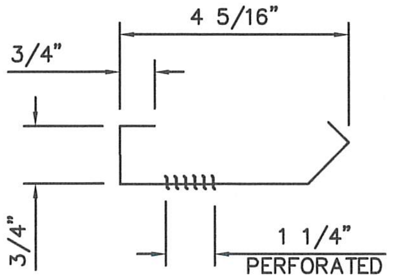

PERFORATED CHANNEL

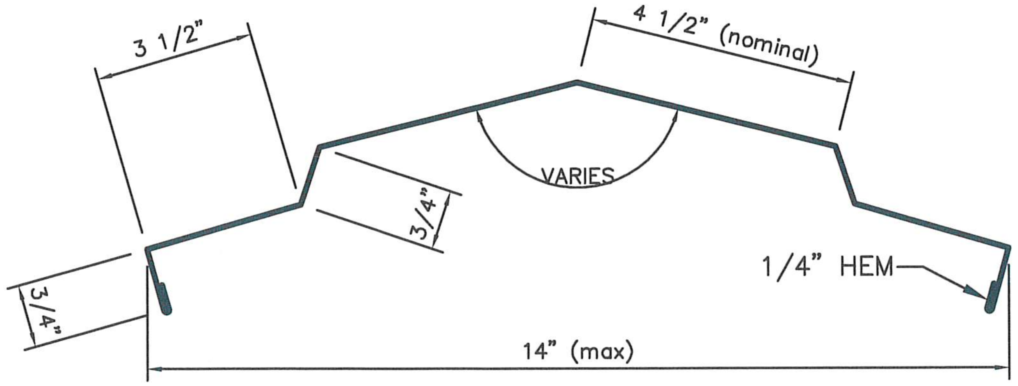

RIDGE CAP

PRINTS ISSUED FOR	REV.#	DATE
1ST SUBMITTAL	–	9/5/25

SEAL:

No 62354
SEP 05 2025

SCOTT WOLTERS
FL PE# 62354

WOLTERS ENGINEERING
(COA# 27194)
15211 97TH ROAD N
WEST PALM BEACH, FL 33412
(561) 225-1982

DYME METALS

PH: (772) 577-1546
www.dymemetals.net

3355 SE LIONEL TERR
STUART, FL 34997

DWG: DMRVLS-HZ
SHEET: 1/1