Print Status: ECN Review

SHEET LEGEND	
Sheet: 1 of 1	PRIMARY

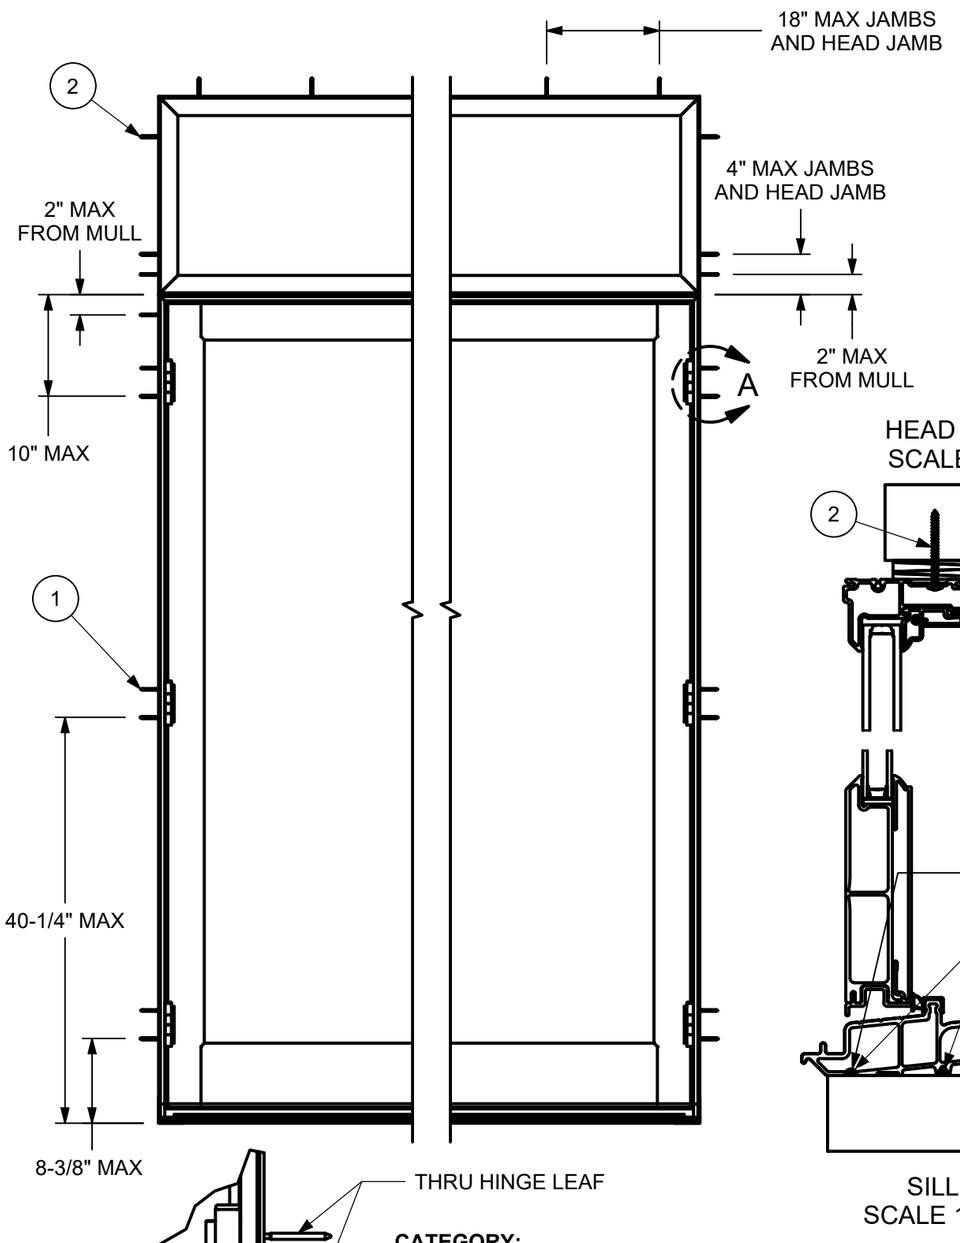

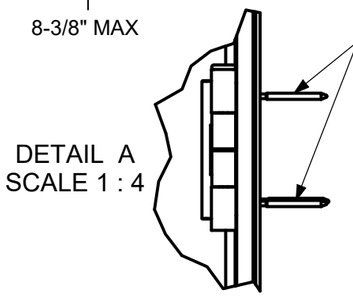

DETAIL A
SCALE 1 : 4

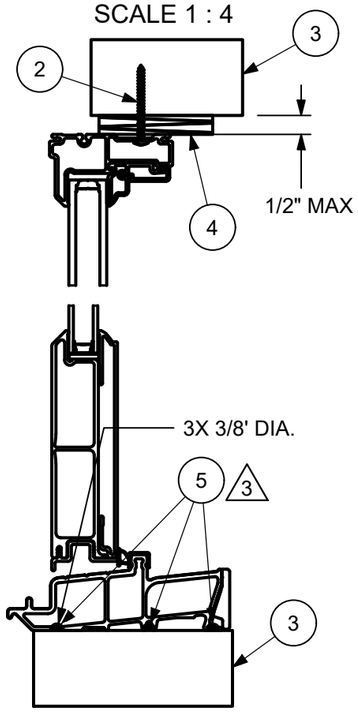

HEAD JAMB
SCALE 1 : 4

SILL
SCALE 1 : 4

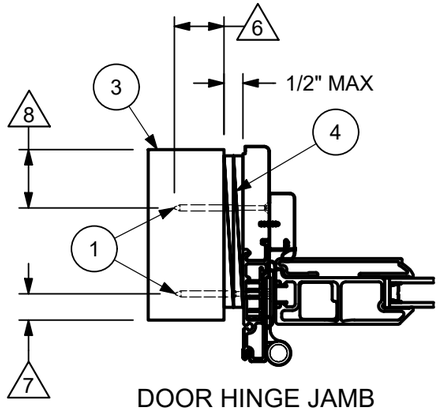

DOOR HINGE JAMB
SCALE 1 : 4

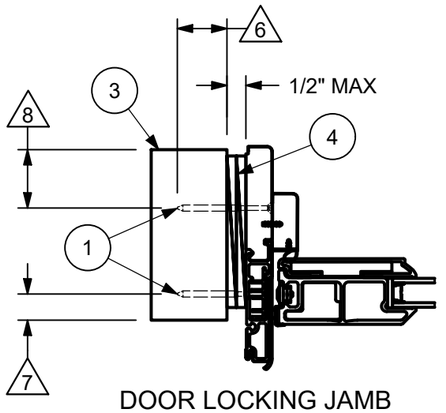

DOOR LOCKING JAMB
SCALE 1 : 4

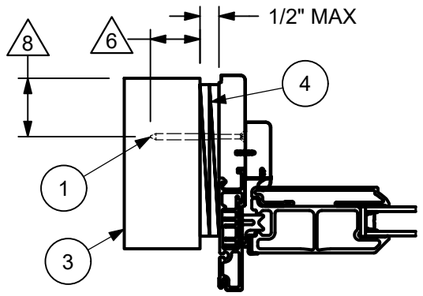

DOOR STATIONARY JAMB
SCALE: 1 : 4

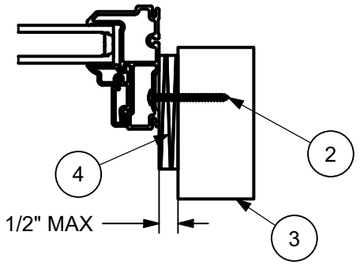

DIRECT GLAZE JAMB
SCALE 1 : 4

NOTES:
1. FOR GENERAL SPECIFICATIONS, REFER TO DOCUMENT 00003952
2. THIS PRINT IS FOR STRUCTURAL PERFORMANCE ONLY. FOR FLASHING AND SEALING INSTRUCTIONS, REFER TO THE INSTALLATION INSTRUCTIONS
△ 3. PLACE THREE 3/8" DIA BEADS OF NS CLASS 25 SEALANT PER ASTM C920 ON SOLE PLATE
4. SHIM APPLICATION:
   PLACE A SHIM AT EACH LOCATIONS WHERE A SCREW PASSES THROUGH THE FRAME INTO THE BUCK, INCLUDING HINGE AND STRIKE LOCATIONS. ADDITIONAL SHIMS MUST BE PLACED A MAXIMUM OF 15" APART ON CENTER AND NO GREATER THAN 6" FROM FRAME CORNERS
5. IF CHEMICALLY TREATED LUMBER IS USED FOR BUCK MATERIAL, FASTENERS INTO THE BUCK MUST BE A MINIMUM OF 0.90 OZ/FT^2 ZINC HOT DIPPED GALVANIZED OR STAINLESS STEEL TYPE 304 OR 316
△ 6. MINIMUM SCREW EMBEDMENT DEPTH: 1-1/4"
△ 7. MINIMUM EXTERIOR EDGE DISTANCE: 5/8"
△ 8. MINIMUM INTERIOR EDGE DISTANCE: 1-1/2"
9. VNPDG/VNOFDG3 SHOWN

CATEGORY:
SLIDING FRENCH DOOR, SLIDING PATIO DOOR, SWINGING FRENCH DOOR, DIRECT GLAZE,

UNIT TYPE:
VNOFD, VNIFD, VNSPD, VNSFD, VNPDG

ITEM	DWG NO	DESCRIPTION
5	NA	ASTM C920 GRADE NS CLASS 25 SEALANT
4	NA	SHIMS
3	NA	FRAMING
2	00031237	#8-15 X 2.000 TYPE A, TORX, TRUSS HEAD, FULL THREAD
1	NA	⅔ THD CROSS RECESSED FLAT No. 8-15 X 2.500 A

PARTS LIST

REV	DESCRIPTION / REQUESTOR	ECN NO	DATE	REV BY
0	ORIGINAL ISSUE	27638	02/10/2025	CLE

MARVIN® RESEARCH & DEVELOPMENT

COLLECTION: VIVID,

DWG TYPE: INSTALLATION
DESCRIPTION: DOOR MULL INSTALLATION ELEVATIONS/METHODS

SHEET NAME: PRIMARY (1 OF 1)

CHK: RJB 02/11/25	SIZE: B	CLASS: ASSY	DWG NO: 00121530	REV: 0
APP: RAJ 02/11/25	SCALE: 1 : 15	DATE: 2/10/2025	DWG BY: Calvin Erickson	

NOTICE - CONFIDENTIAL INFORMATION
The information in this document is privileged and strictly confidential. The information contained herein shall be used only by Marvin employees and by those agents or suppliers granted official written permission. If the reader of this document is not the intended recipient, or the employee or agent of the intended recipient, please delete this document from all data storage devices, and destroy all hard copies. Any unauthorized dissemination, distribution, copying or other use of the information contained in this document is strictly prohibited.