

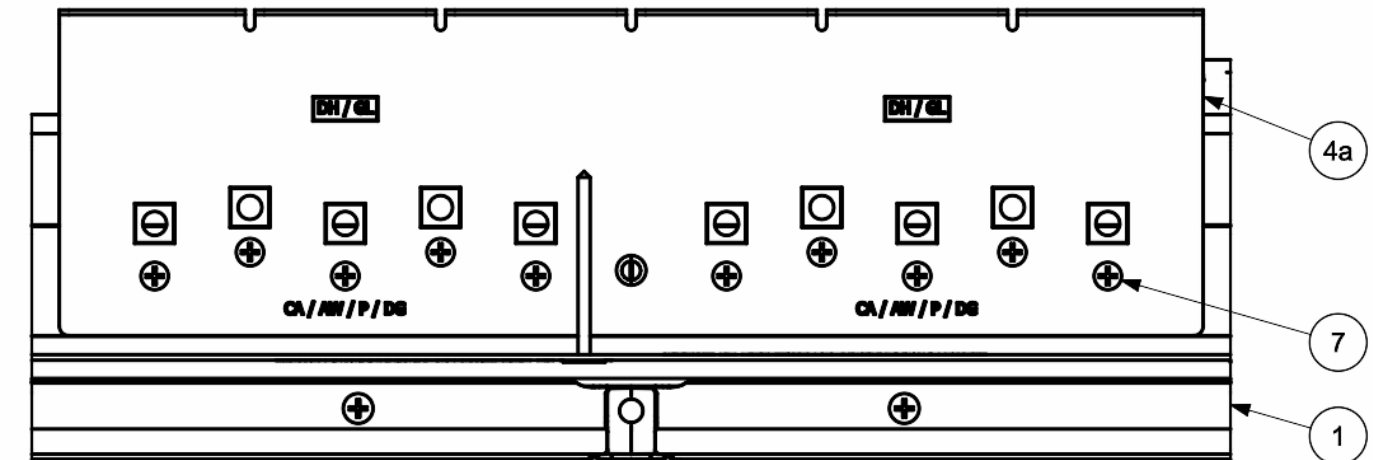


SHEET LEGEND

Sheet: 1 of 3	NAILING FIN INSTALLATION
Sheet: 2 of 3	THROUGH JAMB INSTALLATION
Sheet: 3 of 3	MASONRY INSTALLATION

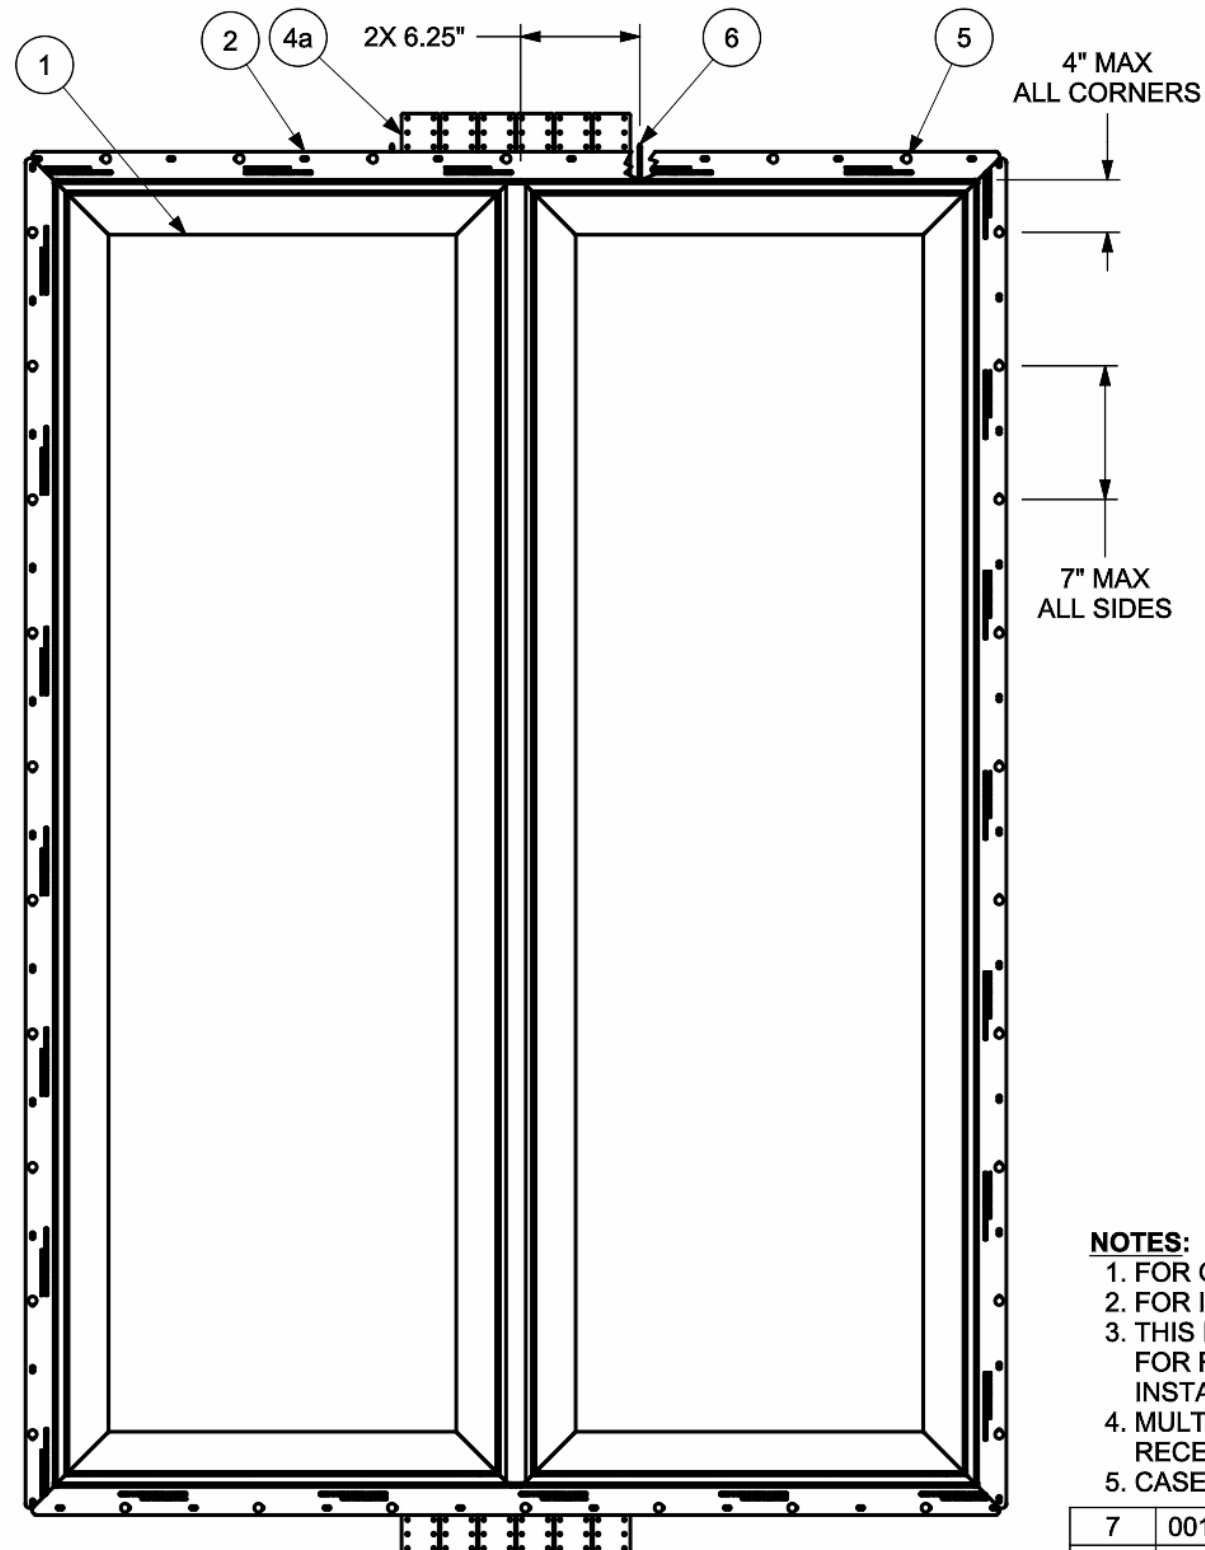

TOP VIEW - FULL GUSSET PLATE
SCALE 1 : 2

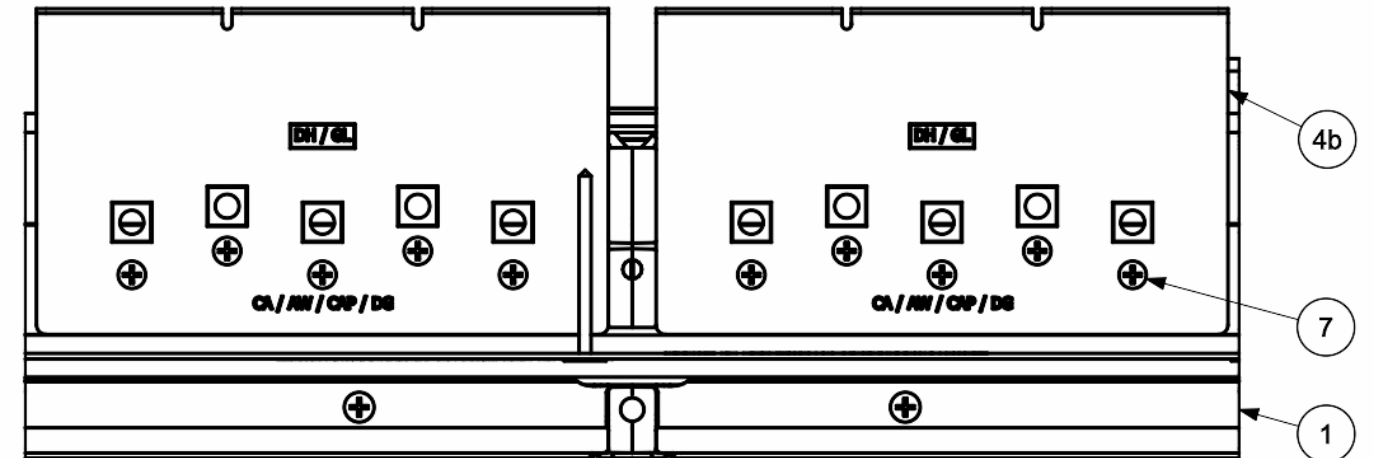

TOP VIEW - SPLIT MULL GUSSET PLATE
SCALE 1 : 2

NOTES:

1. FOR GENERAL SPECIFICATIONS, REFER TO DOC 00003952
2. FOR INSTALLATION DETAILS, REFER TO DOC 00121708
3. THIS PRINT IS FOR STRUCTURAL PERFORMANCE ONLY. FOR FLASHING & SEALING INSTRUCTIONS, REFER TO THE INSTALLATION INSTRUCTIONS
4. MULTI-HIGH AND MULTI-WIDE X MULTI-HIGH UNITS WILL RECEIVE APPROPRIATE GUSSET PLATES ON JAMBS
5. CASEMENT TO CASEMENT MULL SHOWN

7	00140853	CROSS RECESSED FLAT No. 7-16 X .500 A 17
6	00140853	CROSS RECESSED PAN No. 8-15 X 3.000 A
5	NA	2" ROOFING NAIL
4b	00143896	SPLIT MULL GUSSET PLATE
4a	00143258	MULL GUSSET PLATE
2	00134770	NAIL FIN, RIGID
1	00143473	MULL DETAIL, CASEMENT, MRF
ITEM	DWG NO	DESCRIPTION
PARTS LIST		

CATEGORY:
CASEMENT

UNIT TYPE:
VCA, VAWN, VCAP

0	ORIGINAL ISSUE	27638	03/03/2025	CLE
REV	DESCRIPTION / REQUESTOR	ECN NO	DATE	REV BY

MARVIN

RESEARCH & DEVELOPMENT

COLLECTION: VIVID



DWG TYPE: ASSEMBLY
DESCRIPTION: MULL INSTALLATION ELEVATIONS, MRF

SHEET NAME: NAILING FIN INSTALLATION (1 OF 3)


CHK: RJB 03/06/25	SIZE: B	CLASS: ASSY	DWG NO: 00121707	REV: 0
APP: RAJ 03/07/25	SCALE: 1 : 10	DATE: 3/3/2025	DWG BY: Calvin Erickson	

NOTICE - CONFIDENTIAL INFORMATION

The information in this document is privileged and strictly confidential. The information contained herein shall be used only by Marvin employees and by those agents or suppliers granted official written permission. If the reader of this document is not the intended recipient, or the employee or agent of the intended recipient, please delete this document from all data storage devices, and destroy all hard copies. Any unauthorized dissemination, distribution, copying or other use of the information contained in this document is strictly prohibited.

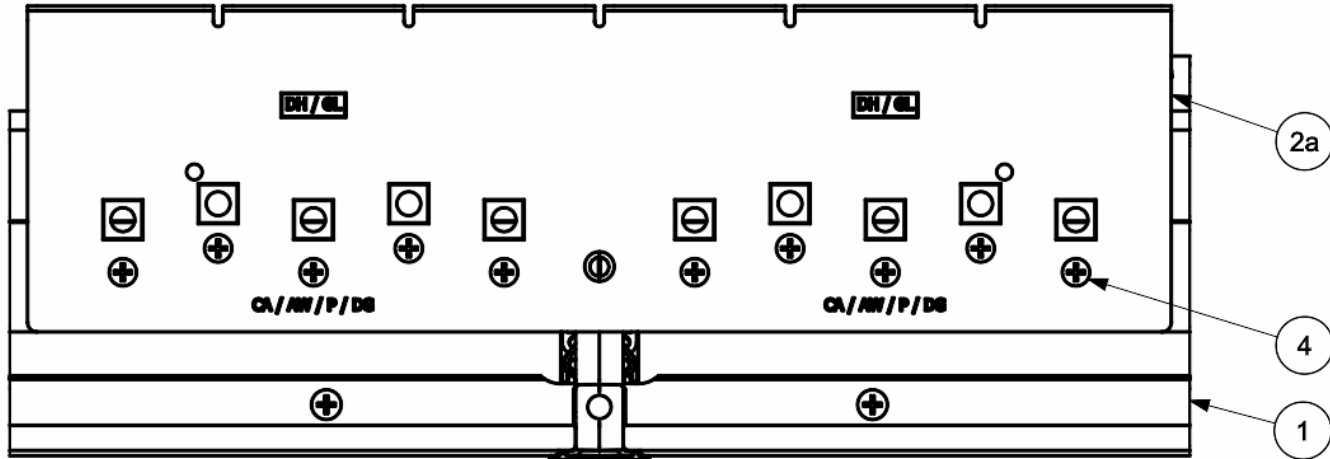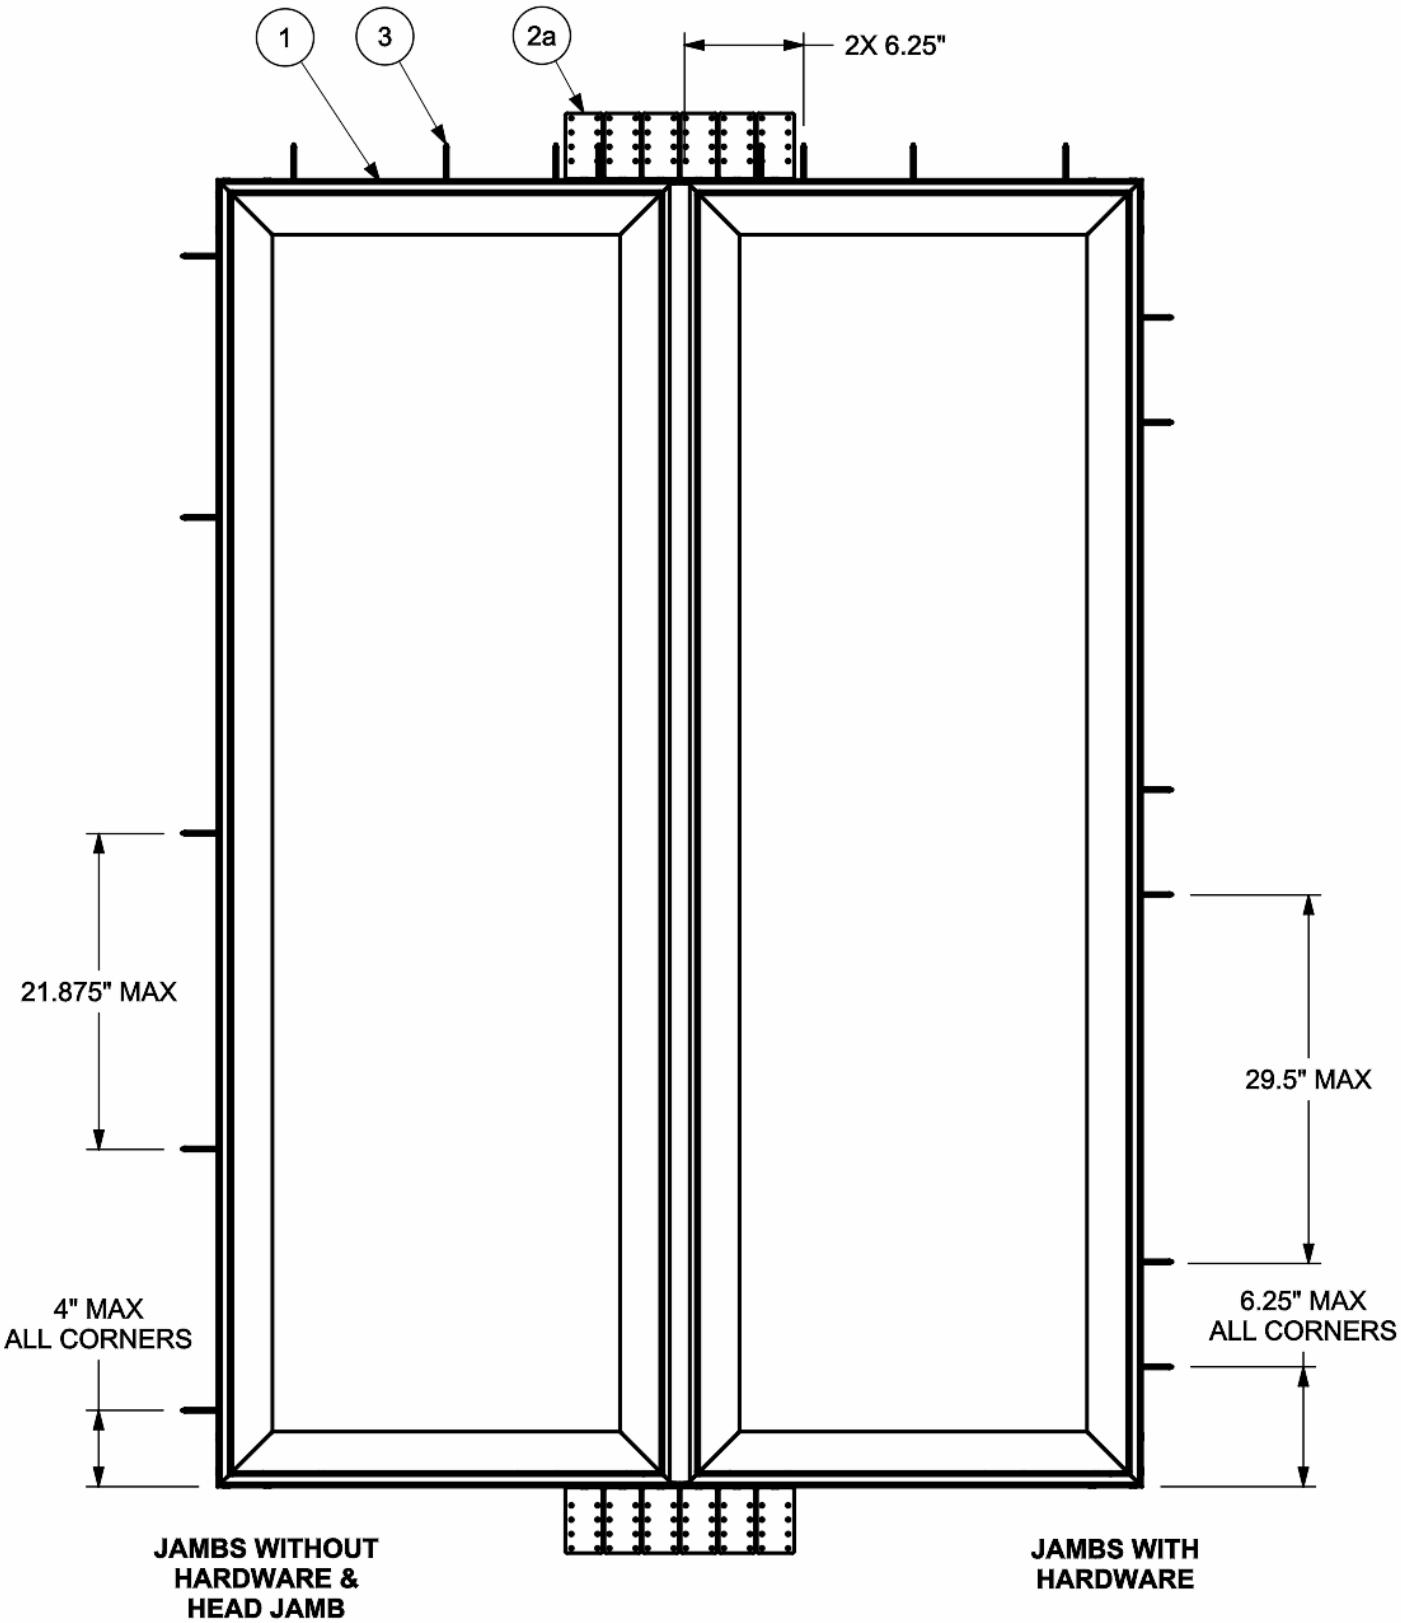

TOP VIEW - FULL GUSSET PLATE
SCALE 1 : 2

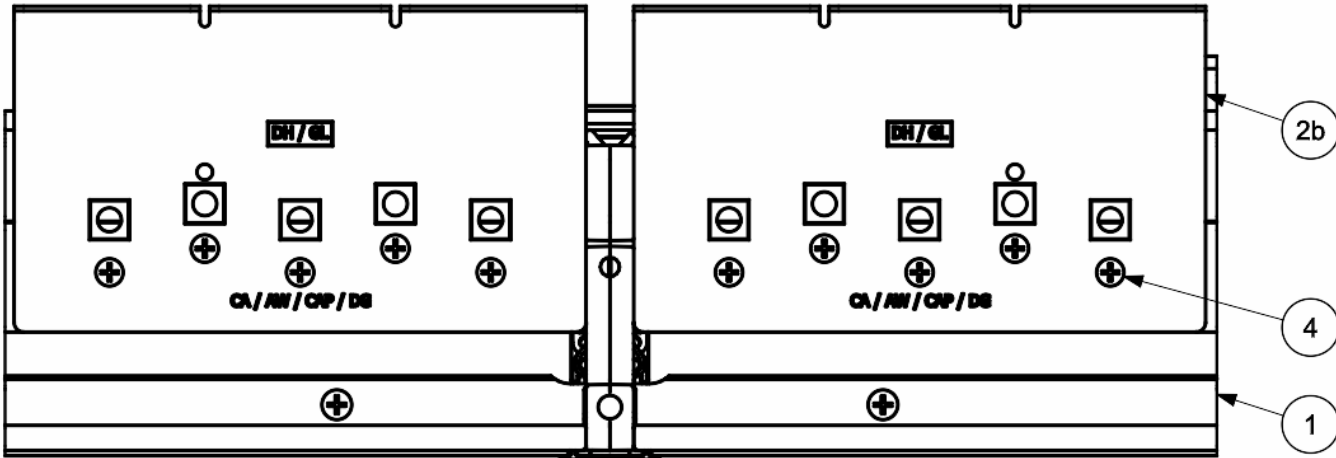

TOP VIEW - SPLIT MULL GUSSET PLATE
SCALE 1 : 2

4	00140853	CROSS RECESSED FLAT No. 7-16 X .500 A 17
3	00140853	CROSS RECESSED PAN No. 8-15 X 3.000 A
2b	00143896	SPLIT MULL GUSSET PLATE
2a	00143258	MULL GUSSET PLATE
1	00143473	MULL DETAIL, CASEMENT, MRF
ITEM	DWG NO	DESCRIPTION

PARTS LIST



MARVIN  **RESEARCH & DEVELOPMENT**

COLLECTION: VIVID


DWG TYPE: ASSEMBLY
DESCRIPTION: MULL INSTALLATION ELEVATIONS, MRF

SHEET NAME: THROUGH JAMB INSTALLATION (2 OF 3)

CHK: RJB 03/06/25	SIZE: B	CLASS: ASSY	DWG NO: 00121707	REV: 0
APP: RAJ 03/07/25	SCALE: 1 : 10	DATE: 3/3/2025	DWG BY: Calvin Erickson	

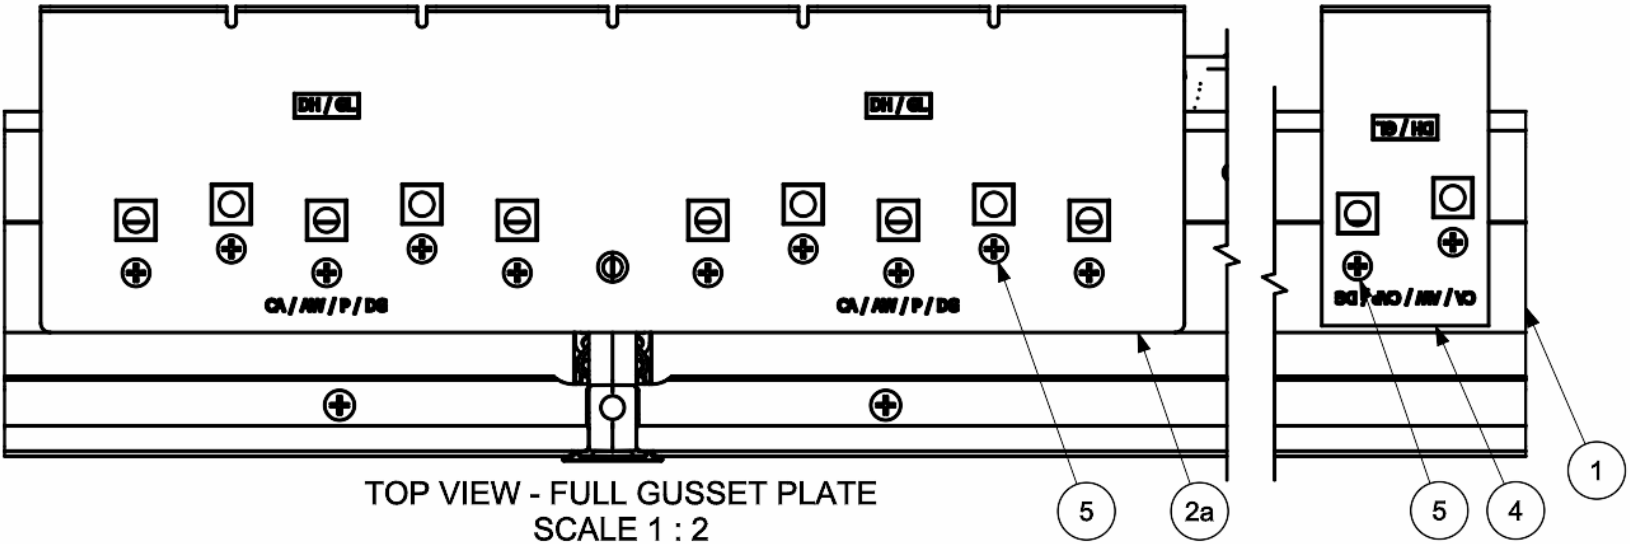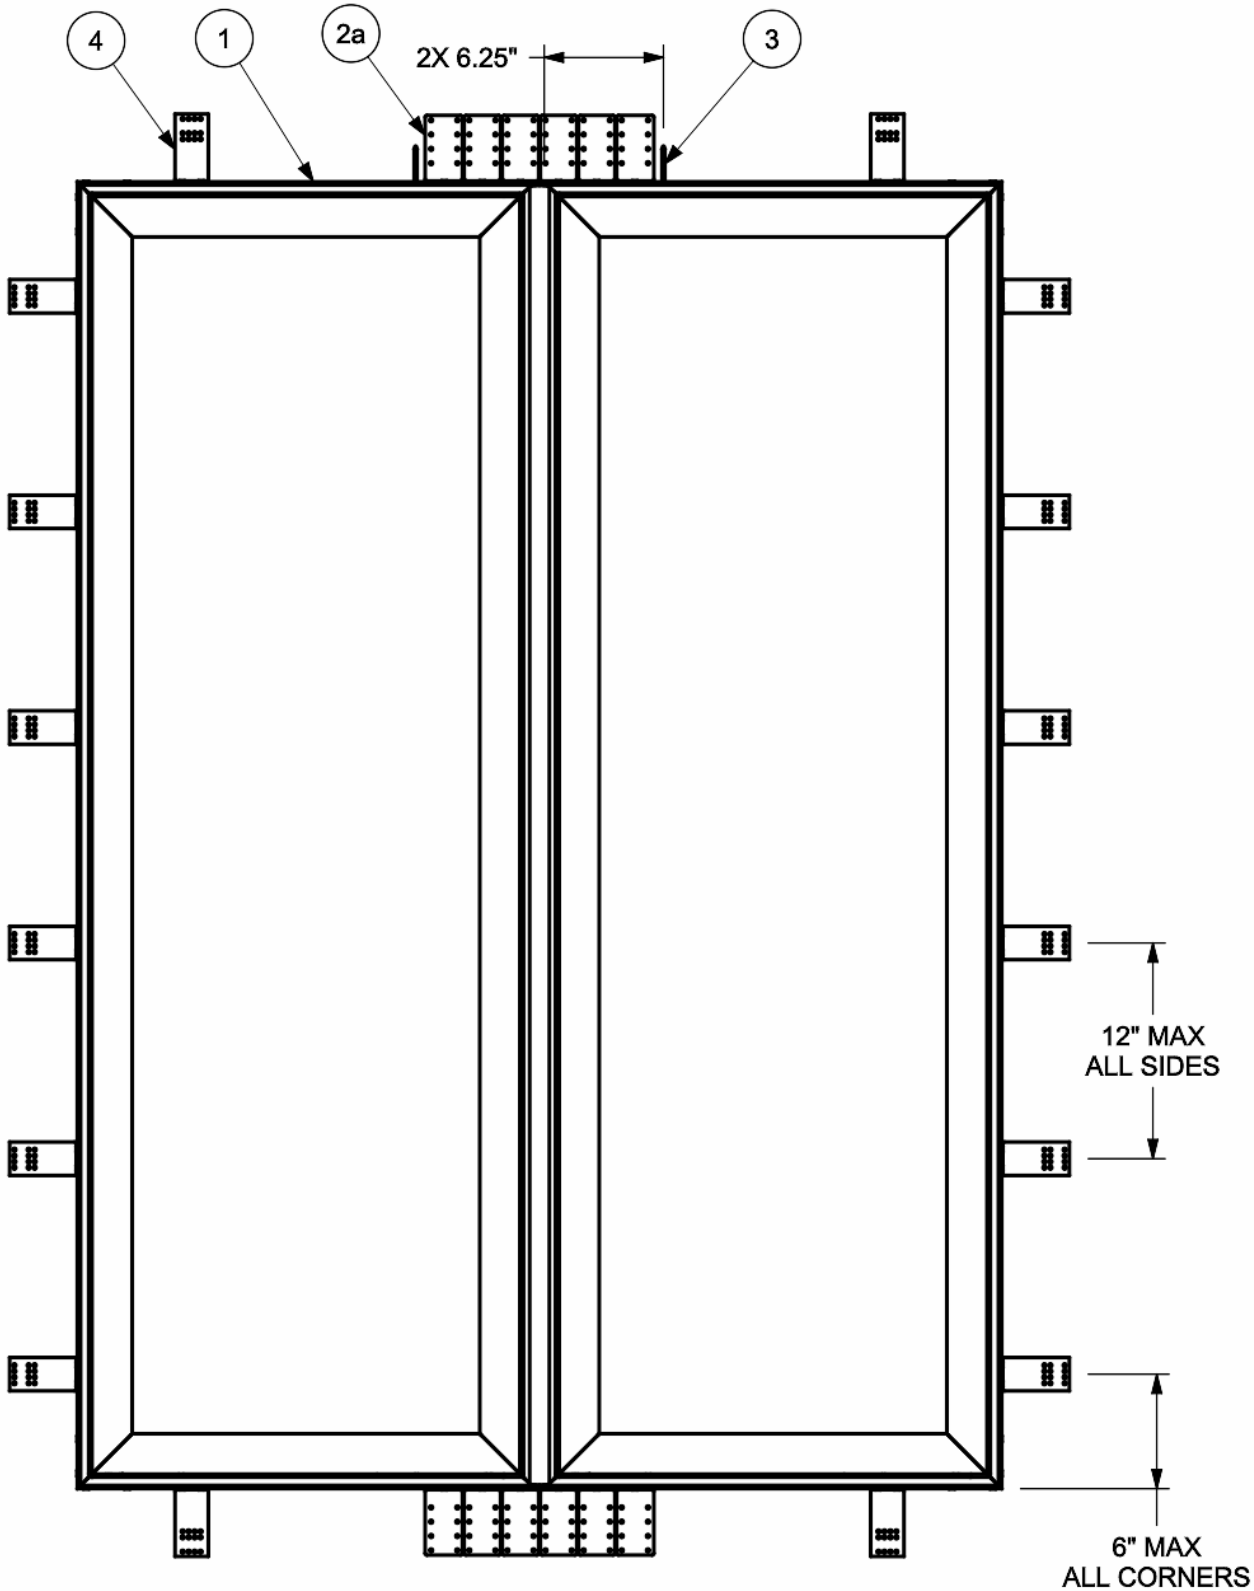

TOP VIEW - FULL GUSSET PLATE
SCALE 1 : 2

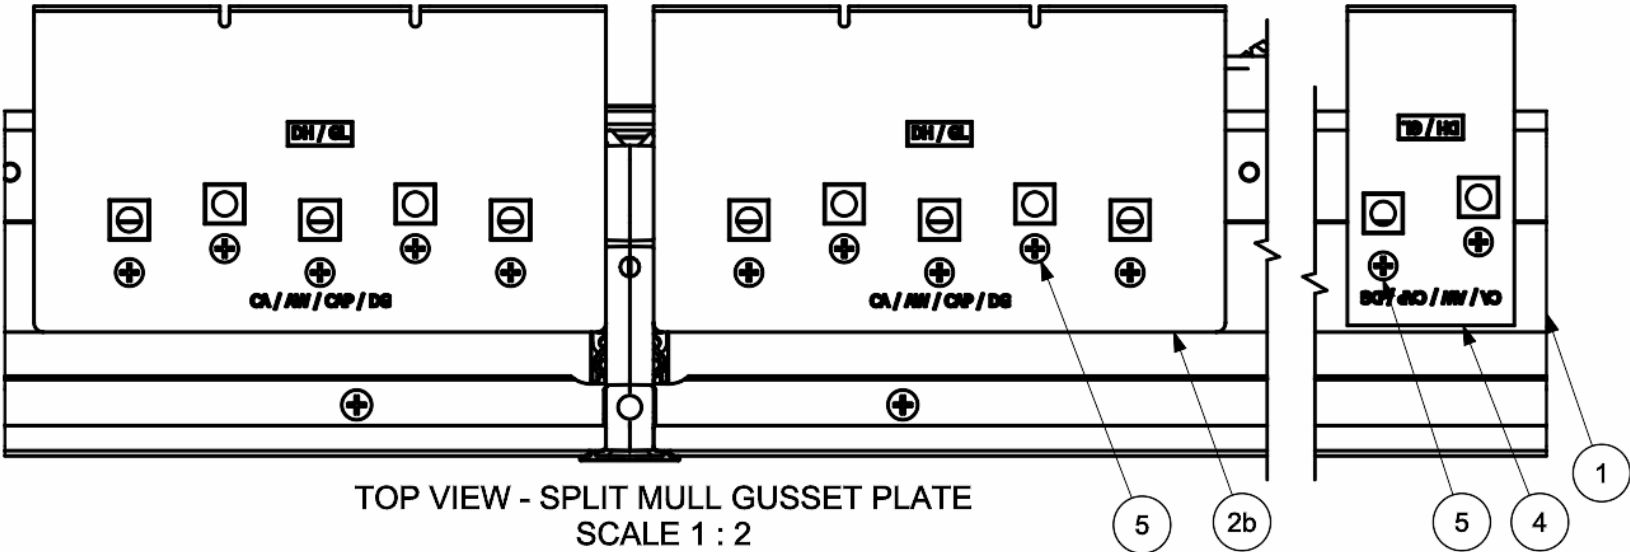

TOP VIEW - SPLIT MULL GUSSET PLATE
SCALE 1 : 2

5	00140853	CROSS RECESSED FLAT No. 7-16 X .500 A 17
4	00141437	STRUCTURAL BRACKET 6" AND 10"
3	00140853	CROSS RECESSED PAN No. 8-15 X 3.000 A
2b	00143896	SPLIT MULL GUSSET PLATE
2a	00143258	MULL GUSSET PLATE
1	00143473	MULL DETAIL, CASEMENT, MRF
ITEM	DWG NO	DESCRIPTION
PARTS LIST		

MARVIN



RESEARCH & DEVELOPMENT

COLLECTION: VIVID

DWG TYPE: ASSEMBLY
DESCRIPTION: MULL INSTALLATION ELEVATIONS, MRF

SHEET NAME: MASONRY INSTALLATION (3 OF 3)

CHK: RJB 03/06/25	SIZE: B	CLASS: ASSY	DWG NO: 00121707	REV: 0
APP: RAJ 03/07/25	SCALE: 1 : 10	DATE: 3/3/2025	DWG BY: Calvin Erickson	