


SHEET LEGEND	
Sheet: 1 of 3	NAILING FIN INSTALLATION
Sheet: 2 of 3	THROUGH JAMB INSTALLATION
Sheet: 3 of 3	MASONRY INSTALLATION

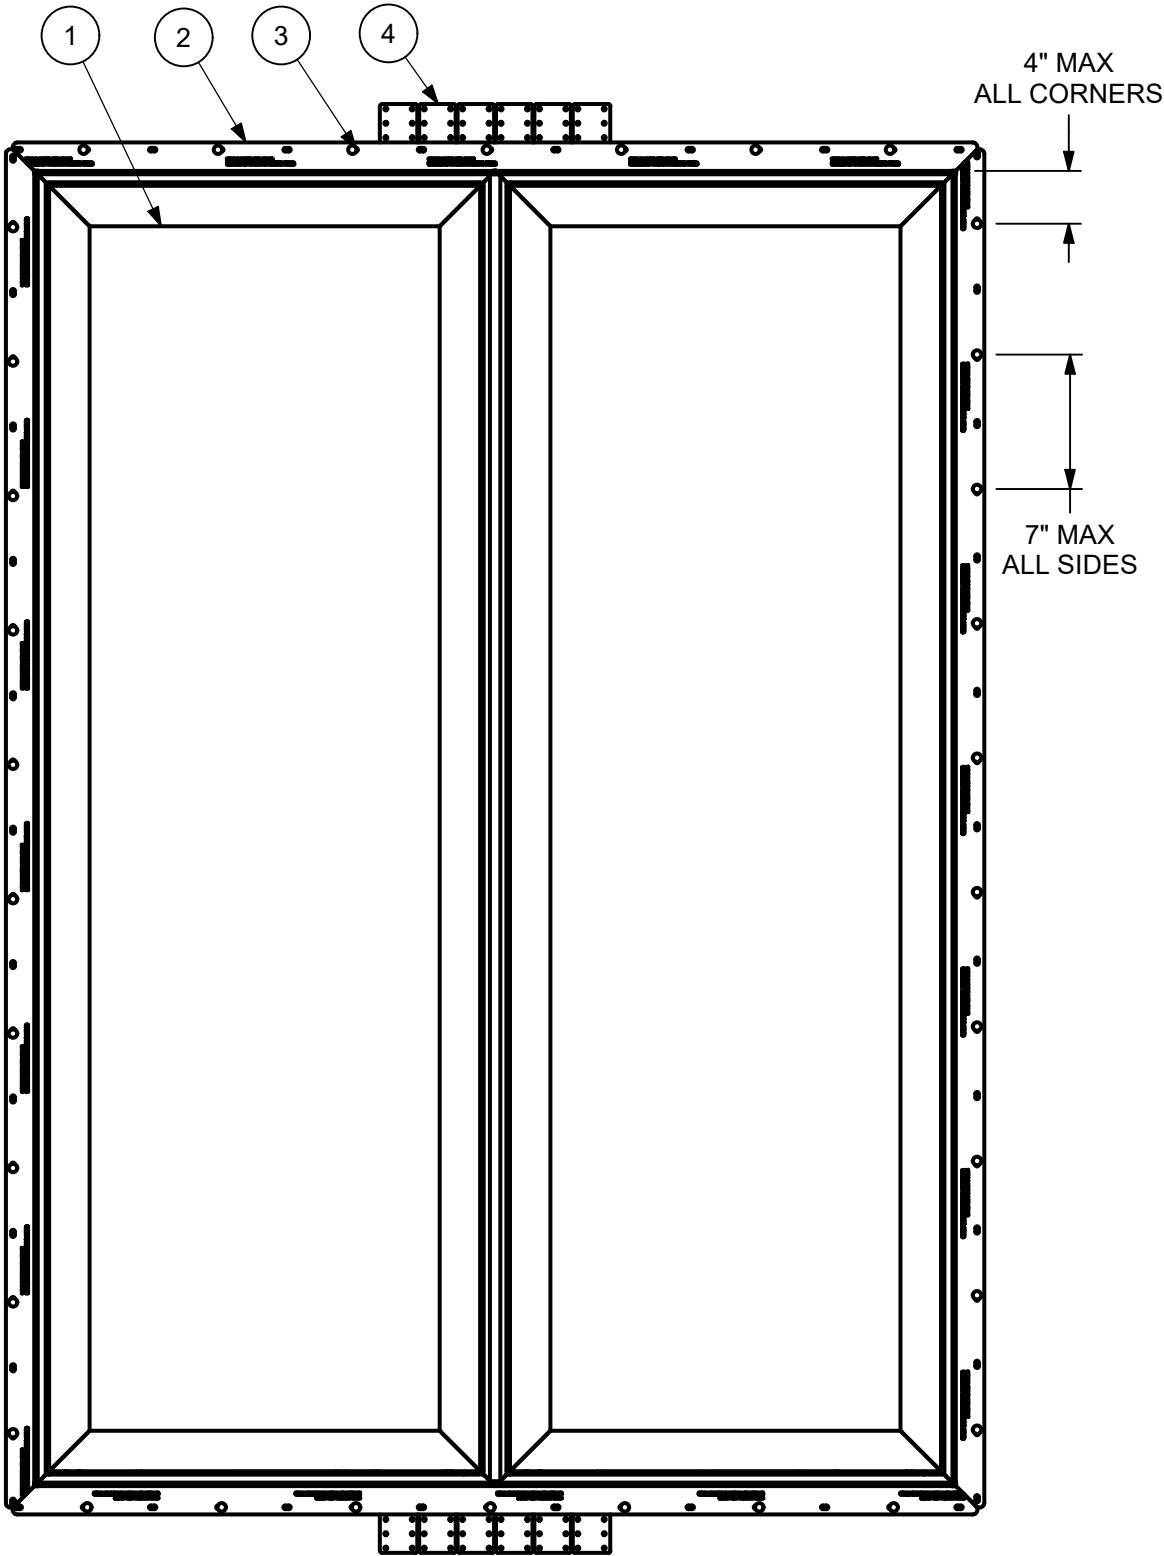

MARVIN  **RESEARCH & DEVELOPMENT**

COLLECTION: VIVID,

DWG TYPE: INSTALLATION
DESCRIPTION: MULL INSTALLATION ELEVATIONS, STANDARD

SHEET NAME: NAILING FIN (1 OF 3)

CHK: RJB 01/17/25	SIZE: B	CLASS: ASSY	DWG NO: 00143722	REV: 0
-----------------------------	----------------	--------------------	-------------------------	---------------


APP: RAJ 01/17/25	SCALE: 0.10	DATE: 1/1/2025	DWG BY: Chris Bohn
-----------------------------	--------------------	-----------------------	---------------------------

CATEGORY: CASEMENT, DIRECT GLAZE,
UNIT TYPE: VAWN, VCA, VCAP, VDG,

0	ORIGINAL ISSUE	27638	01/01/2025	CRB
REV	DESCRIPTION / REQUESTOR	ECN NO	DATE	REV BY

4	00143258	MULL GUSSET PLATE
3	NA	2" ROOFING NAIL
2	00134770	NAIL FIN, RIGID
1	00138798	UNIT
ITEM	DWG NO	DESCRIPTION
PARTS LIST		

SHEET LEGEND	
Sheet: 2 of 3	THROUGH JAMB INSTALLATION

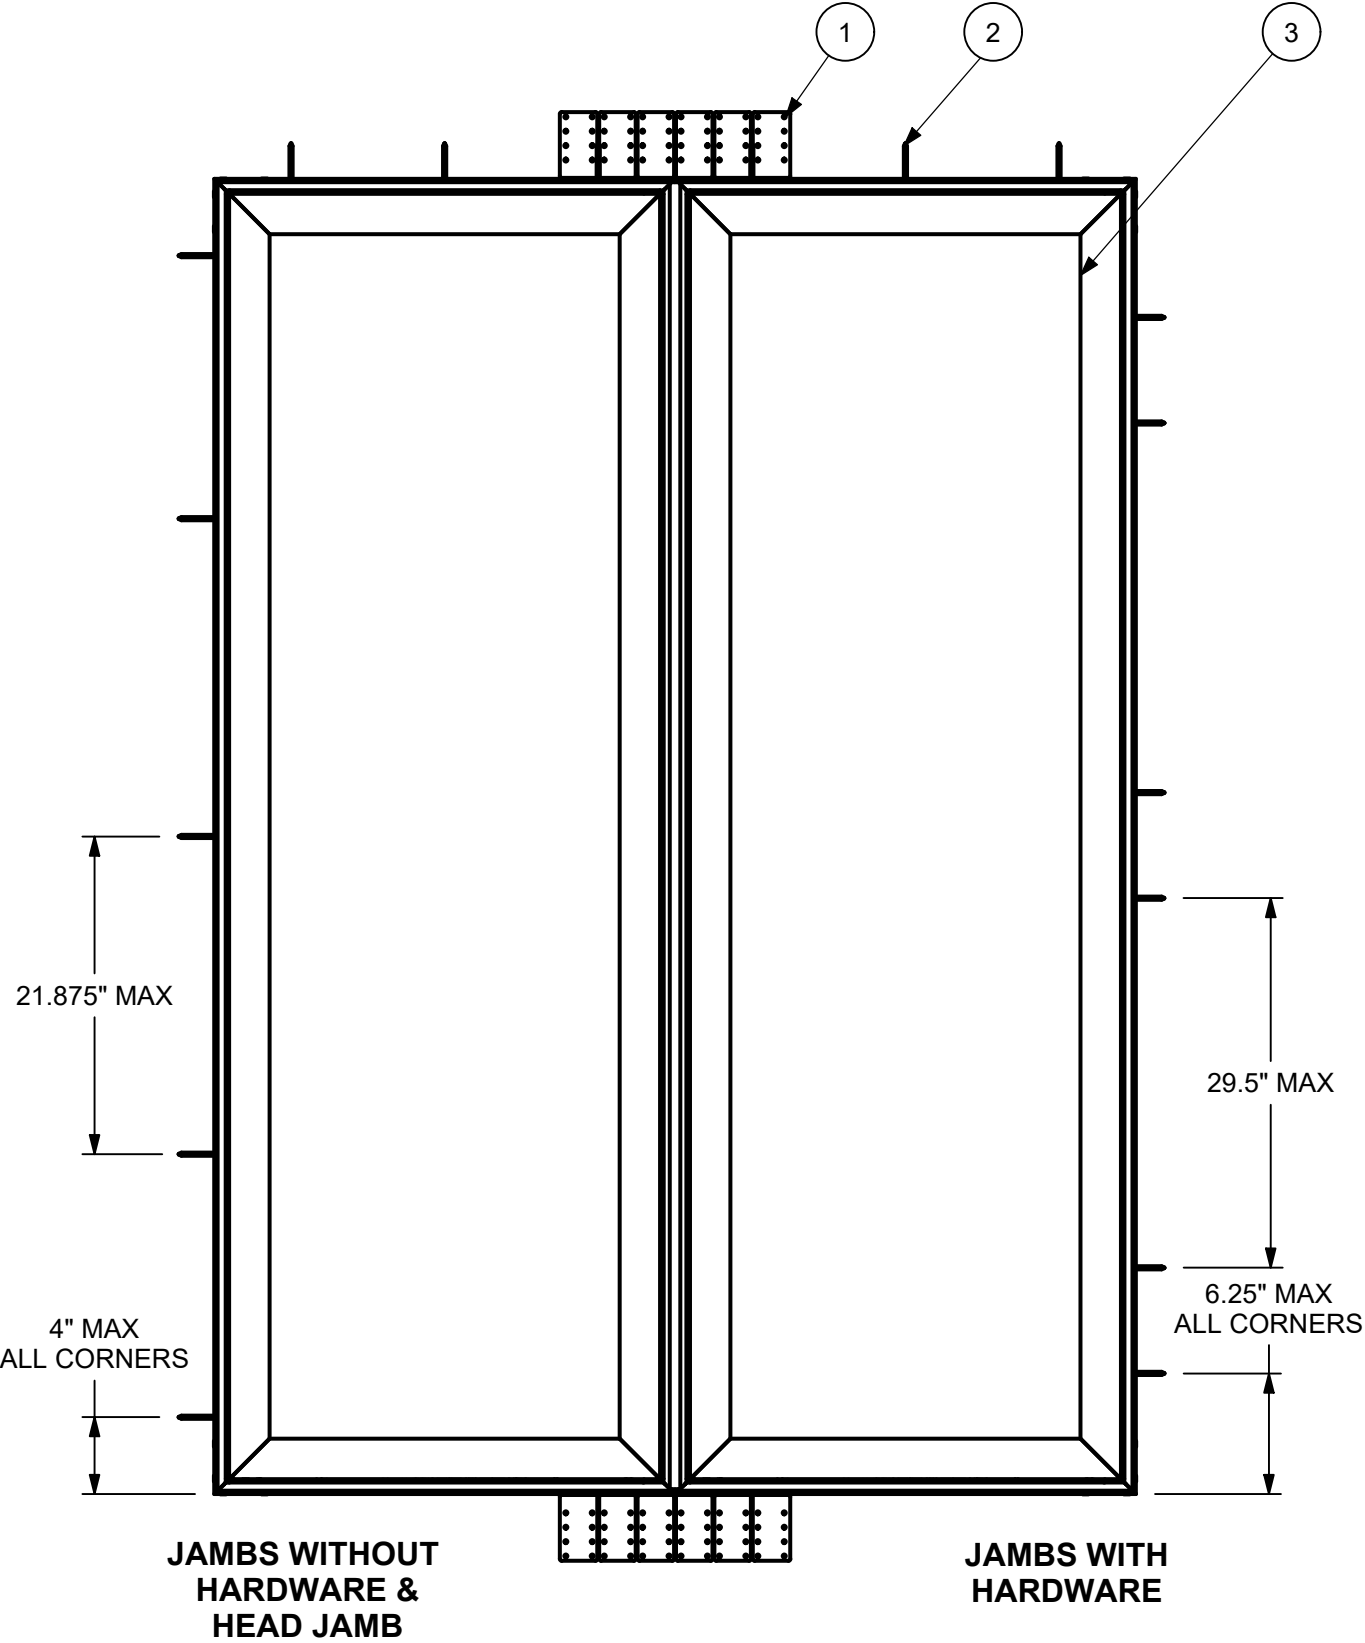

6	00049684	INSTALLATION METHODS, CASEMENT
3	00138798	UNIT
2	00140853	CROSS RECESSED PAN No. 8-15 X 3.000
1	00143258	MULL GUSSET PLATE
ITEM	DWG NO	DESCRIPTION
PARTS LIST		

MARVIN




RESEARCH & DEVELOPMENT

COLLECTION: VIVID,

DWG TYPE: INSTALLATION
DESCRIPTION: MULL INSTALLATION ELEVATIONS, STANDARD

SHEET NAME: THROUGH JAMB INSTALLATION (2 OF 3)

CHK: RJB 01/17/25	SIZE: B	CLASS: ASSY	DWG NO: 00143722	REV: 0
APP: RAJ 01/17/25	SCALE: 1:10	DATE: 1/1/2025	DWG BY: Chris Bohn	

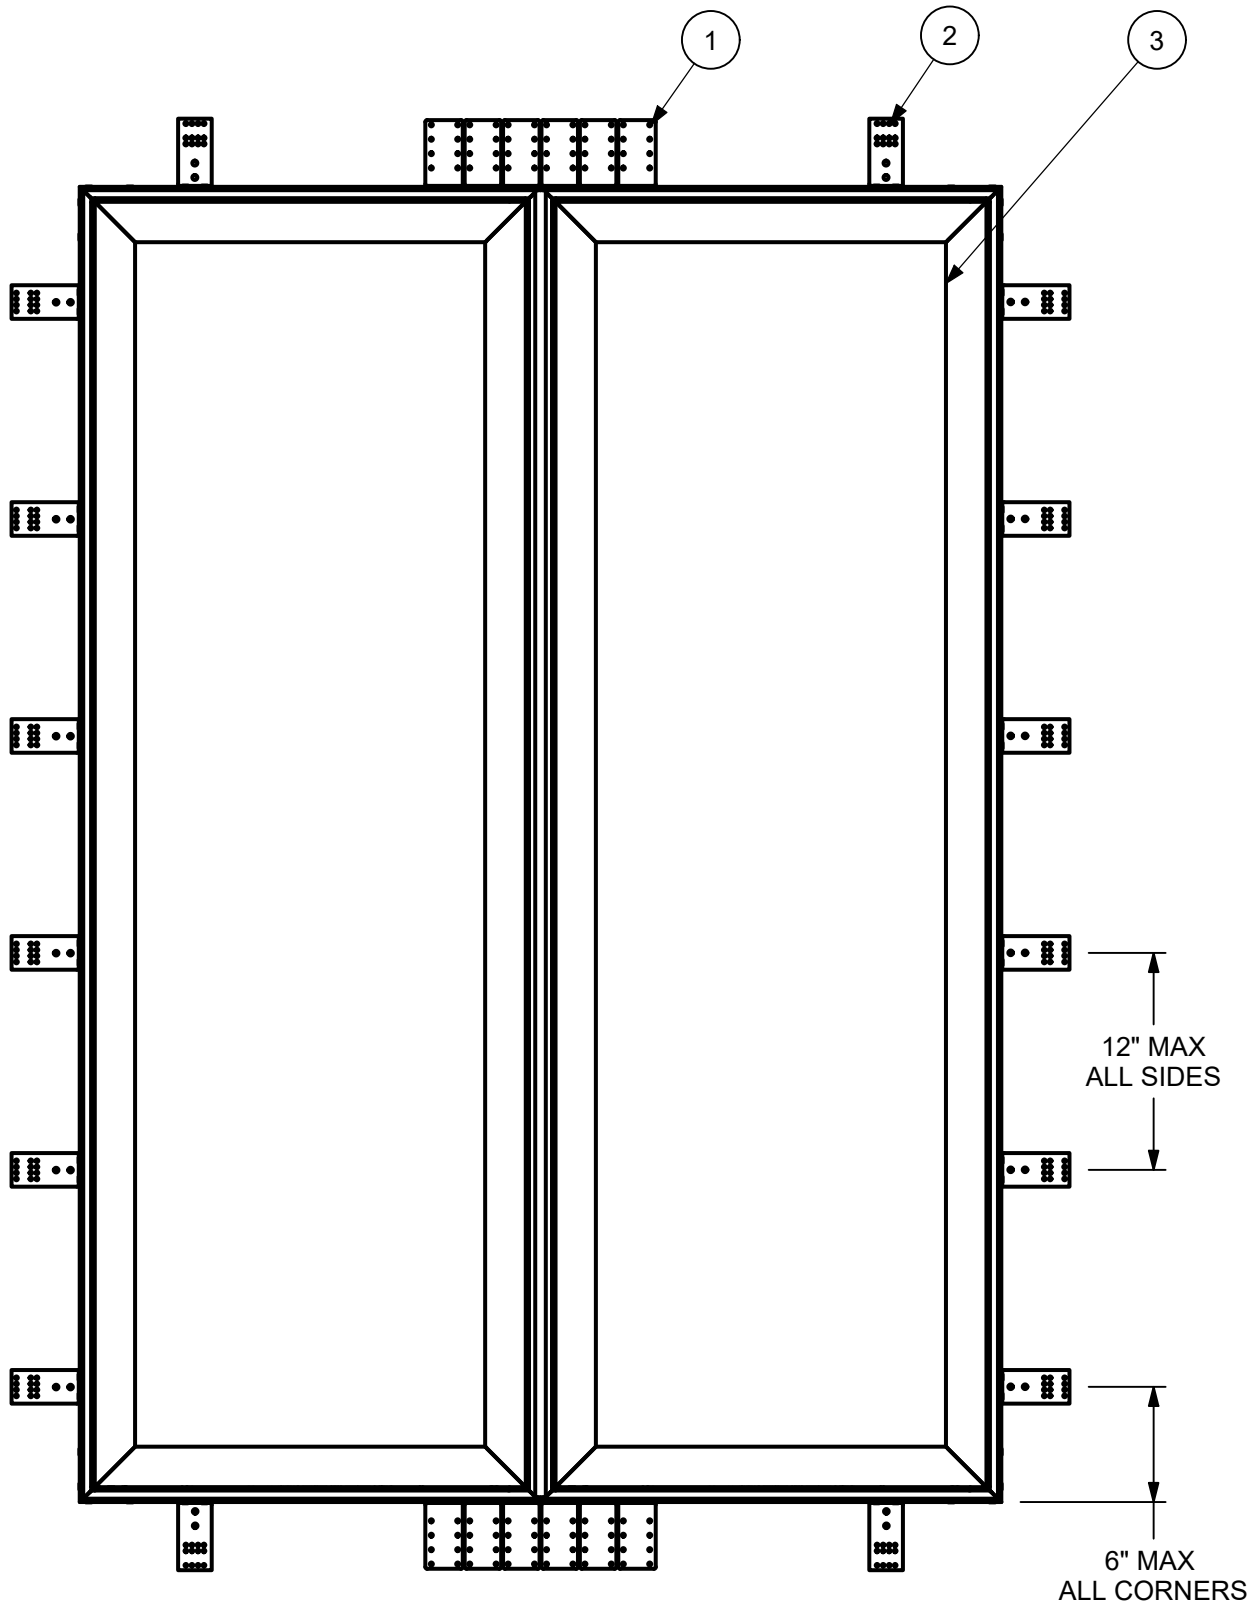

6	00049684	INSTALLATION METHODS, CASEMENT
3	00138798	UNIT
2	00140853	CROSS RECESSED PAN No. 8-15 X 3.000
1	00143258	MULL GUSSET PLATE
ITEM	DWG NO	DESCRIPTION
PARTS LIST		

MARVIN RESEARCH & DEVELOPMENT					
COLLECTION: VIVID,					
DWG TYPE: INSTALLATION DESCRIPTION: MULL INSTALLATION ELEVATIONS, STANDARD					
SHEET NAME: MASONRY INSTALLATION (3 OF 3)					
CHK: RJB 01/17/25	SIZE: B	CLASS: ASSY	DWG NO: 00143722	REV: 0	
APP: RAJ 01/17/25	SCALE: 1:10	DATE: 1/1/2025	DWG BY: Chris Bohn		