

THESE DOORS ARE RATED FOR SMALL MISSILE IMPACT.
F.B.C. APPROVED IMPACT RESISTANT SHUTTERS
REQUIRED FOR INSTALLATIONS UP TO 30 FT. OF GRADE.
SHUTTERS NOT REQD. FOR INSTALLATIONS ABOVE 30 FT. OF GRADE.

SERIES EC450 (S.M.I.)
ALUMINUM SLIDING GLASS DOOR

DESIGN LOAD RATING FOR DOORS TO BE AS PER CHARTS SHOWN
ON SHEETS 2 AND 2.1, AND APPROVED CONFIGURATIONS ON
SHEETS 6 THRU 8.

THIS PRODUCT HAS BEEN DESIGNED AND TESTED TO COMPLY WITH THE
REQUIREMENTS OF THE 2023 (8TH EDITION)/2026 (9TH EDITION) FLORIDA
BUILDING CODE INCLUDING HIGH VELOCITY HURRICANE ZONE (HVHZ).

1BY OR 2BY WOOD BUCKS & BUCK FASTENERS BY OTHERS, MUST BE
DESIGNED AND INSTALLED ADEQUATELY TO TRANSFER APPLIED PRODUCT
LOADS TO THE BUILDING STRUCTURE.

ANCHORS SHALL BE CORROSION RESISTANT, SPACED AS SHOWN ON DETAILS
AND INSTALLED PER MANUF'S INSTRUCTIONS. SPECIFIED EMBEDMENT TO BASE
MATERIAL SHALL BE BEYOND WALL DRESSING OR STUCCO.

A LOAD DURATION INCREASE IS USED IN DESIGN OF ANCHORS INTO WOOD ONLY.

ALL SHIMS TO BE LOAD-BEARING, (HIGH DENSITY PLASTIC/COMPOSITE, METAL
OR OTHER RIGID MATERIALS).

MATERIALS INCLUDING BUT NOT LIMITED TO STEEL/METAL SCREWS, THAT
COME INTO CONTACT WITH OTHER DISSIMILAR MATERIALS SHALL MEET THE
REQUIREMENTS OF THE 2023/2026 FLORIDA BLDG. CODE & ADOPTED STANDARDS.

THIS PRODUCT APPROVAL IS GENERIC AND DOES NOT PROVIDE INFORMATION
FOR A SITE SPECIFIC PROJECT, i.e. LIFE SAFETY OF THIS PRODUCT, ADEQUACY
OF STRUCTURE RECEIVING THIS PRODUCT AND SEALING AROUND OPENING FOR
WATER INFILTRATION RESISTANCE ETC.
CONDITIONS NOT SHOWN IN THIS DRAWING ARE TO BE ANALYZED SEPARATELY,
AND TO BE REVIEWED BY BUILDING OFFICIAL.

DESIGN LOADS SHOWN ARE BASED ON 'ALLOWABLE STRESS DESIGN (ASD)'.

MANUFACTURER'S LABEL SHALL BE LOCATED ON A READILY VISIBLE LOCATION
IN ACCORDANCE WITH SECTION 1709.9.3 OF FLORIDA BUILDING CODE.
LABELING TO COMPLY WITH SECTION 1709.9.2.

FASTENERS AND CONNECTORS (AS APPLICABLE) SHOWN IN THIS APPROVAL MAY NOT MEET
CORROSION RESISTANCE REQUIREMENTS FOR COASTAL OR SALT WATER EXPOSURE ZONES.
COMPLIANCE WITH THESE CONDITIONS TO BE CHECKED PER FBC 1711.

Sealed: 8/20/2026

FL #47807

- A- CONTRACTOR TO BE RESPONSIBLE FOR THE SELECTION, PURCHASE AND
INSTALLATION OF THIS PRODUCT BASED ON THIS PRODUCT EVALUATION
PROVIDED HE/SHE DOES NOT DEVIATE FROM THE CONDITIONS DETAILED
ON THIS DOCUMENT.
- B- THIS PRODUCT EVALUATION DOCUMENT WILL BE CONSIDERED INVALID IF
ALTERED BY ANY MEANS.
- C- SITE SPECIFIC PROJECTS SHALL BE PREPARED BY A FLORIDA REGISTERED
ENGINEER OR ARCHITECT WHICH WILL BECOME THE ENGINEER OF RECORD (E.O.R.)
FOR THE PROJECT AND WHO WILL BE RESPONSIBLE FOR THE PROPER
USE OF THE P.E.D. ENGINEER OF RECORD, ACTING AS A DELEGATED
ENGINEER TO THE P.E.D. ENGINEER SHALL SUBMIT TO THIS LATTER THE SITE
SPECIFIC DRAWINGS FOR REVIEW.
- D- THIS P.E.D. SHALL BEAR THE DATE AND ORIGINAL SEAL AND SIGNATURE OF
THE PROFESSIONAL ENGINEER OF RECORD THAT PREPARED IT.



AL-FAROOQ CORPORATION
ENGINEERS & PRODUCT DEVELOPMENT
9360 SUNSET DRIVE, SUITE 220
MIAMI, FLORIDA 33173
TEL. (305) 264-8100 FAX. (305) 262-6978
(C.A.N. 3538)

SERIES EC450 ALUM SLIDING GLASS DOOR (S.M.I.)

Eurocraft Industries Inc.

7905 N.W. 77th Ave.

Medley, FL. 33166

Phone: (305) 713-1871 Fax: (305) 713-1872

revisions:	no	date	by	description
	A	08.17.26		UPDATED TO 2026 FBC
date: 09-10-25	scale: -	dr. by: TARIQ	chk. by:	
drawing no. 25-83F				
sheet 1 of 18				

COMP-ANL\25-83F-EII

DOOR DESIGN LOAD CAPACITY - PSF


AVERAGE PANEL WIDTH INCHES	DOOR FRAME HEIGHT INCHES	GLASS TYPES 'A' & 'Ai'	
		EXT.(+)	INT.(-)
36	84	140.0	140.0
42		140.0	140.0
48		140.0	140.0
54		140.0	140.0
60		140.0	140.0
66		140.0	140.0
72		100.0	100.0
36	96	140.0	140.0
42		140.0	140.0
48		140.0	140.0
54		140.0	140.0
60		140.0	140.0
66		100.0	100.0
72		100.0	100.0
36	102	140.0	140.0
42		140.0	140.0
48		140.0	140.0
54		140.0	140.0
60		100.0	100.0
66		100.0	100.0
36	114	140.0	140.0
42		140.0	140.0
48		140.0	140.0
54		100.0	100.0
60		100.0	100.0
36	120	140.0	140.0
42		140.0	140.0
48		140.0	140.0
54		100.0	100.0
60		100.0	100.0
36	126	100.0	100.0
42		100.0	100.0
48		100.0	100.0
54		100.0	100.0
36	144	100.0	100.0
42		100.0	100.0
48		100.0	100.0

AVERAGE PANEL WIDTH = $\frac{\text{DOOR FRAME WIDTH}}{\text{NUMBER OF PANELS}}$


ALL EXTERIOR(+) LOADS SHOWN IN CHARTS ABOVE ARE
FOR INSTALLATIONS WHERE WATER INFILTRATION RESISTANCE IS NOT REQUIRED.

FOR INSTALLATIONS WHERE WATER INFILTRATION RESISTANCE IS REQUIRED
LIMIT MAX. EXT.(+) LOADS TO 33.3 PSF FOR 1-11/16" SILL HEIGHTS
LIMIT MAX. EXT.(+) LOADS TO 60.0 PSF FOR 2-3/4" SILL HEIGHTS
LIMIT MAX. EXT.(+) LOADS TO 95.0 PSF FOR 3-3/4" SILL HEIGHTS
NO EXT.(+) LOADS LIMIT FOR 5" SILL HEIGHTS
SEE SHEETS 9, 11 & 13 FOR DETAILS

NOTE:
GLASS CAPACITIES ARE BASED ON
ASTM E1300-16 (3 SEC. GUSTS)
AND FLORIDA BUILDING COMMISSION
DECLARATORY STATEMENT DCA05-DEC-219

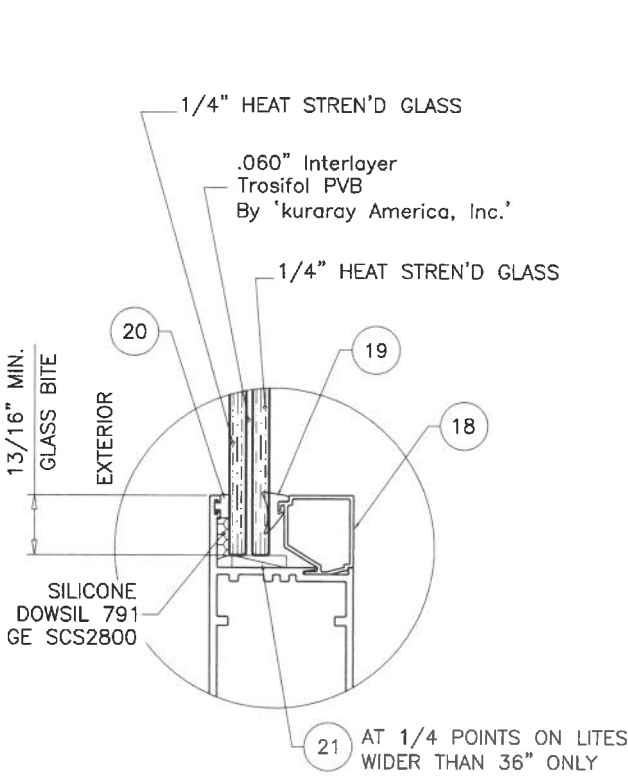

GLASS TYPE 'A'
9/16" OVERALL LAMINATED GLASS

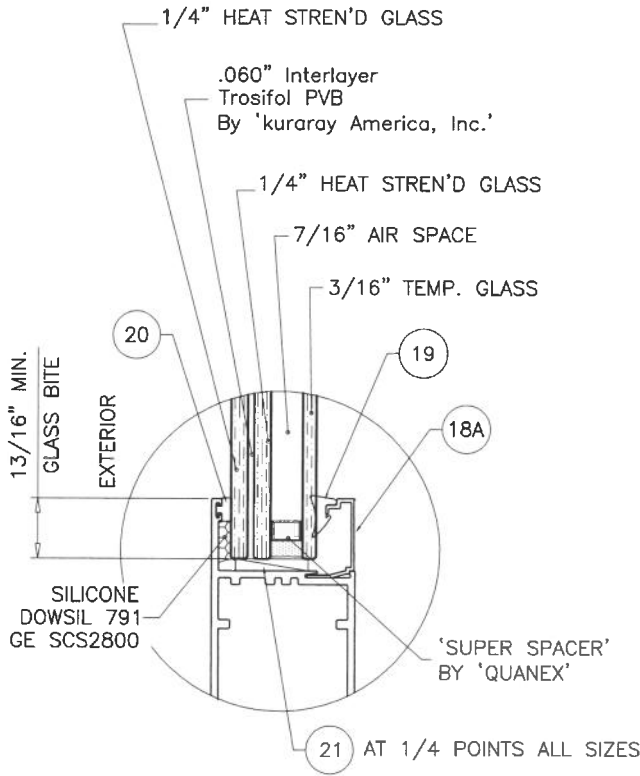

GLASS TYPE 'Ai'
1-3/16" OVERALL INSUL. LAM. GLASS

Sealed: 8/20/2026



FL #47807

AL-FAROOQ CORPORATION
ENGINEERS & PRODUCT DEVELOPMENT
9360 SUNSET DRIVE, SUITE 220
MIAMI, FLORIDA 33173
TEL. (305) 264-8100 FAX. (305) 262-6978
C.A.N. 353B

SERIES EC450 ALUM SLIDING GLASS DOOR (S.M.I.)
Eurocraft Industries Inc.
7905 N.W. 77th Ave.
Medley, FL. 33166
Phone: (305) 713-1871 Fax: (305) 713-1872

revisions:	no	date	by	description
date:	09-10-25	scale:	-	
dr. by:	TARIQ	chk. by:		
drawing no.	25-83F	sheet	2	of 18

COMP-ANL\25-83F-EII


DOOR DESIGN LOAD CAPACITY - PSF			
AVERAGE PANEL WIDTH INCHES	DOOR FRAME HEIGHT INCHES	GLASS TYPES 'B' & 'Bi'	
		EXT.(+)	INT.(-)
48	84	140.0	140.0
52		140.0	140.0
56		140.0	140.0
60		140.0	140.0
64		140.0	140.0
68		140.0	140.0
72		125.0	125.0
76		125.0	125.0
48	90	140.0	140.0
52		140.0	140.0
56		140.0	140.0
60		140.0	140.0
64		140.0	140.0
68		125.0	125.0
72		125.0	125.0
76		125.0	125.0
48	96	140.0	140.0
52		140.0	140.0
56		140.0	140.0
60		140.0	140.0
64		125.0	125.0
68		125.0	125.0
72		125.0	125.0
76		105.0	105.0
48	102	140.0	140.0
52		140.0	140.0
56		140.0	140.0
60		125.0	125.0
64		125.0	125.0
68		125.0	125.0
72		105.0	105.0
76		105.0	105.0
48	108	140.0	140.0
52		140.0	140.0
56		125.0	125.0
60		125.0	125.0
64		125.0	125.0
68		105.0	105.0
72		105.0	105.0
76		105.0	105.0
48	114	140.0	140.0
52		125.0	125.0
56		125.0	125.0
60		125.0	125.0
64		105.0	105.0
68		105.0	105.0
72		105.0	105.0

DOOR DESIGN LOAD CAPACITY - PSF			
AVERAGE PANEL WIDTH INCHES	DOOR FRAME HEIGHT INCHES	GLASS TYPES 'B' & 'Bi'	
		EXT.(+)	INT.(-)
48	120	140.0	140.0
52		125.0	125.0
56		125.0	125.0
60		120.0	120.0
64		105.0	105.0
68		105.0	105.0
72		105.0	105.0
48	126	105.0	105.0
52		105.0	105.0
56		105.0	105.0
60		105.0	105.0
64		105.0	105.0
68		103.9	103.9
72		103.9	103.9
48	132	105.0	105.0
52		105.0	105.0
56		105.0	105.0
60		105.0	105.0
64		101.5	101.5
68		101.5	101.5
72		101.5	101.5
48	138	105.0	105.0
52		105.0	105.0
56		105.0	105.0
60		100.3	100.3
64		100.3	100.3
68		100.3	100.3
72		100.3	100.3
48	144	105.0	105.0
52		105.0	105.0
56		100.0	100.0
60		95.0	95.0
64		95.0	95.0
68		95.0	95.0
72		95.0	95.0


AVERAGE PANEL WIDTH = $\frac{\text{DOOR FRAME WIDTH}}{\text{NUMBER OF PANELS}}$

ALL EXTERIOR(+) LOADS SHOWN IN CHARTS ABOVE ARE FOR INSTALLATIONS WHERE WATER INFILTRATION RESISTANCE IS NOT REQUIRED.

FOR INSTALLATIONS WHERE WATER INFILTRATION RESISTANCE IS REQUIRED
LIMIT MAX. EXT.(+) LOADS TO 33.3 PSF FOR 1-11/16" SILL HEIGHTS
LIMIT MAX. EXT.(+) LOADS TO 60.0 PSF FOR 2-3/4" SILL HEIGHTS
LIMIT MAX. EXT.(+) LOADS TO 95.0 PSF FOR 3-3/4" SILL HEIGHTS
NO EXT.(+) LOADS LIMIT FOR 5" SILL HEIGHTS
SEE SHEETS 9, 11 & 13 FOR DETAILS

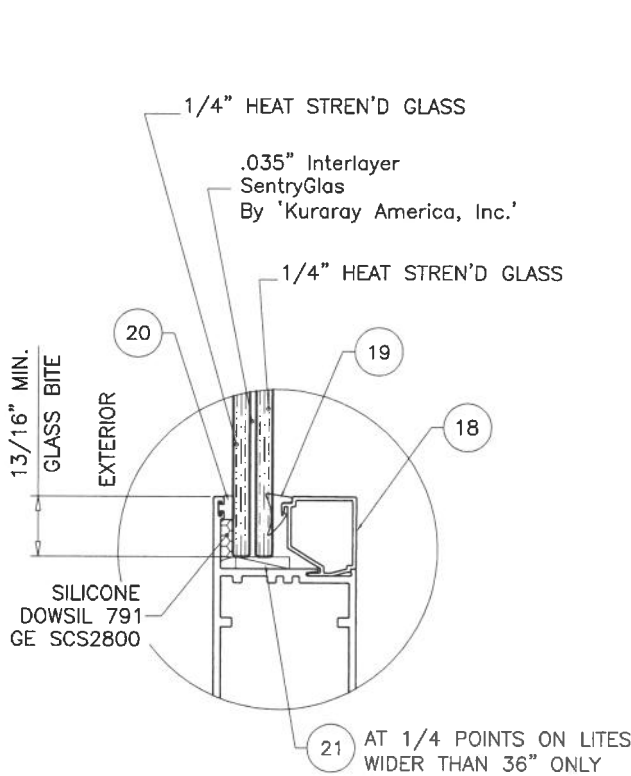

GLASS TYPE 'B'
9/16" OVERALL LAMINATED GLASS

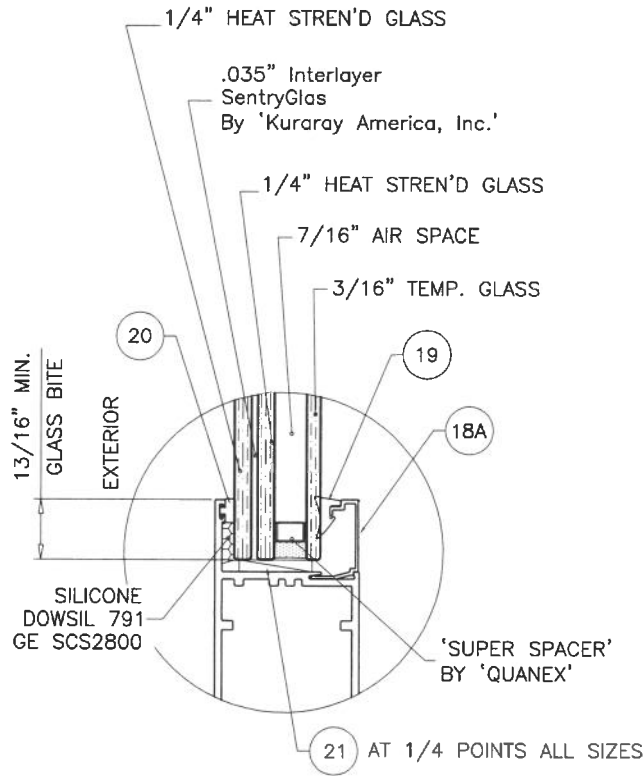

GLASS TYPE 'Bi'
1-3/16" OVERALL INSUL. LAM. GLASS

Sealed: 8/20/2026




NOTE:
GLASS CAPACITIES ARE BASED ON
ASTM E1300-16 (3 SEC. GUSTS)
AND FLORIDA BUILDING COMMISSION
DECLARATORY STATEMENT DCA05-DEC-219

FL #47807

AL-FAROOQ CORPORATION
ENGINEERS & PRODUCT DEVELOPMENT
9360 SUNSET DRIVE, SUITE 220
MIAMI, FLORIDA 33173
TEL. (305) 264-8100 FAX. (305) 262-6978
C.A.N. 3538

SERIES EC450 ALUM SLIDING GLASS DOOR (S.M.I.)
Eurocraft Industries Inc.
7905 N.W. 77th Ave.
Medley, FL. 33166
Phone: (305) 713-1871 Fax: (305) 713-1872

revisions:	no	date	by	description
date:	09-10-25	scale:	-	
dr. by:	TARIQ	chk. by:		
drawing no.	25-83F	sheet	2.1 of 18	

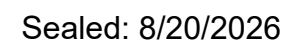
$$\text{PANEL HEIGHT} = \text{DOOR FRAME HEIGHT} - 2.250''$$

TYPICAL ELEVATION
(2 TRACK)



AL-FAROOQ CORPORATION
ENGINEERS & PRODUCT DEVELOPMENT
9360 SUNSET DRIVE, SUITE 220
MIAMI, FLORIDA 33173
(C.A.N. 3538)
TEL. (305) 264-8100 FAX. (305) 262-6978

SERIES EC450 ALUM SLIDING GLASS DOOR (S.M.I.)

Eurocraft Industries Inc.
7905 N.W. 77th Ave.
Medley, FL 33166
Phone: (305) 713-1871 Fax: (305) 713-1872

date: 09-10-25		revisions:	
scale: $3/8" = 1' - 0"$	no	date	by
dr. by: TARIQ			
chk. by:			

drawing no. 25-83F


sheet 3 of 18

date: 09-10-25		revisions:	
scale: $3/8" = 1' - 0"$	dr. by: TARIQ	no date	by description
chk. by:			
drawing no. 25-83F			
sheet 4 of 18			








FL #47807

date: 09-10-25	revisions:	
scale: $3/8" = 1' - 0"$	no	by
dr. by: TARIQ		
chk. by:		
drawing no.		
25-83F		
sheet 5 of 18		

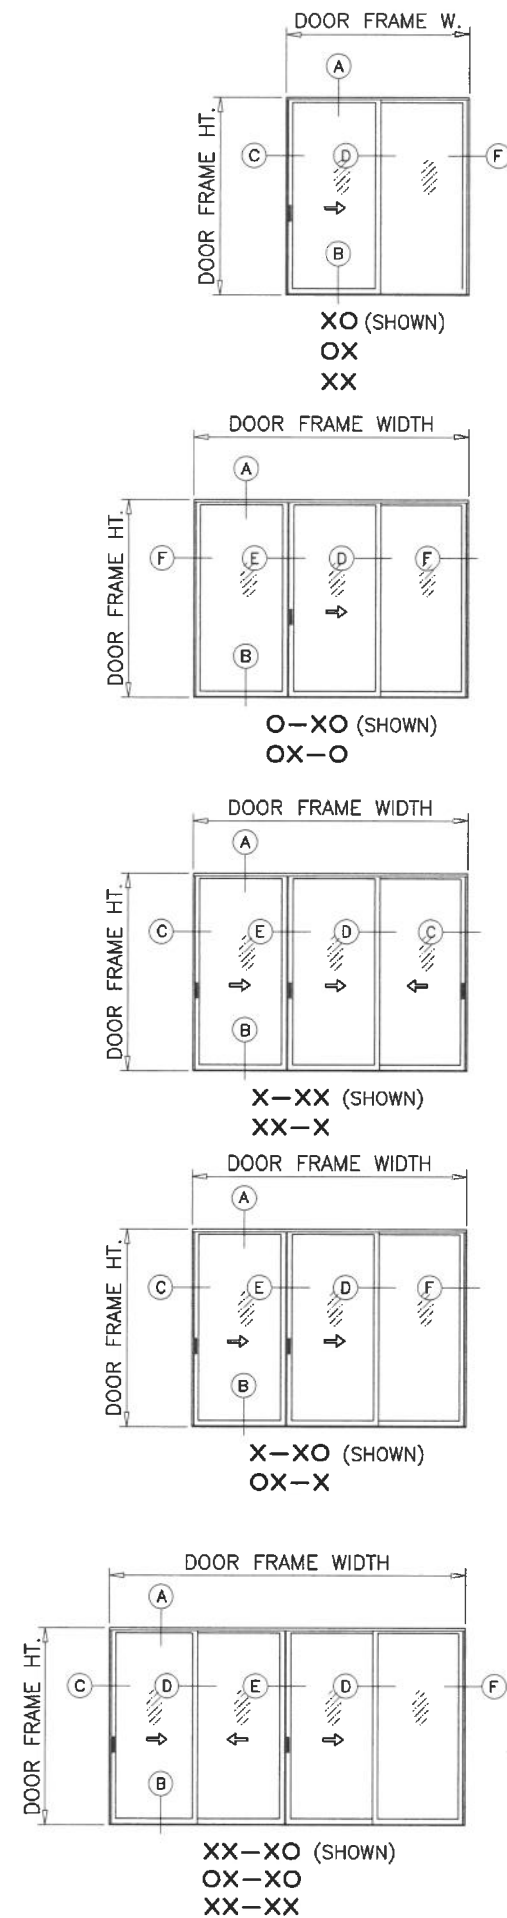

APPROVED CONFIGURATIONS
TWO (2) TRACKS

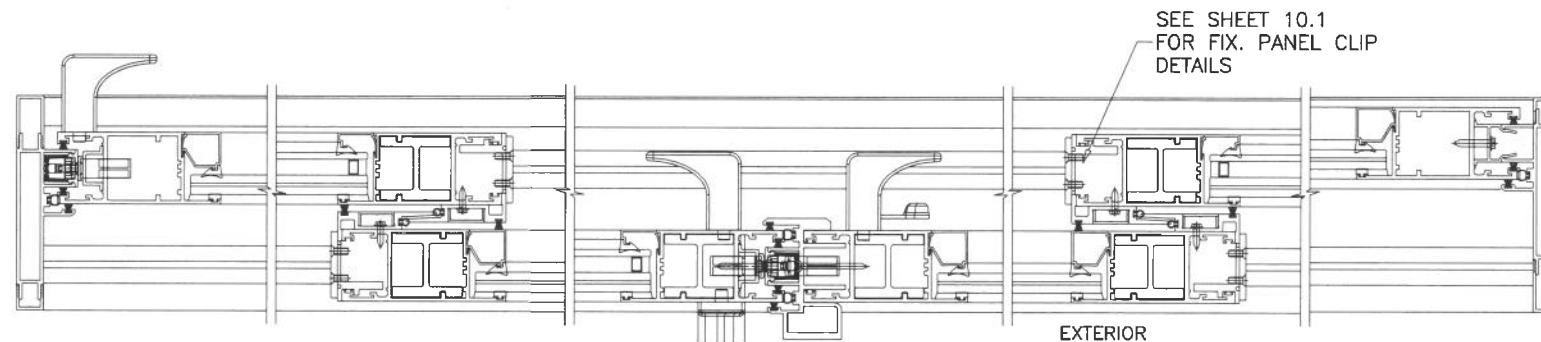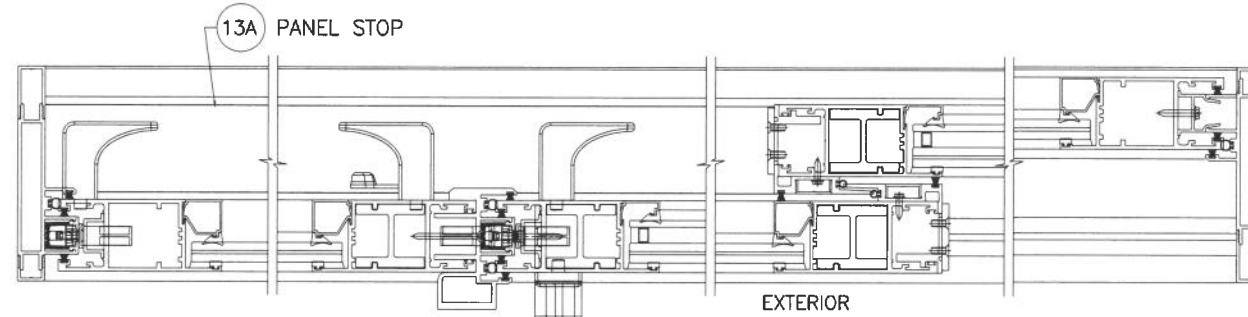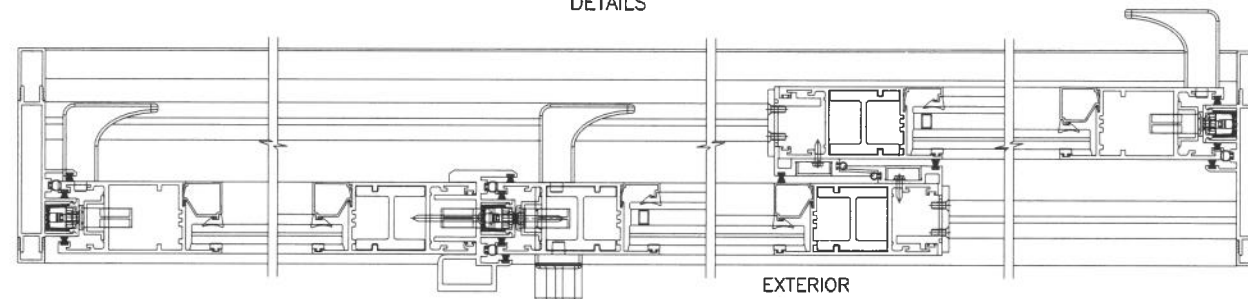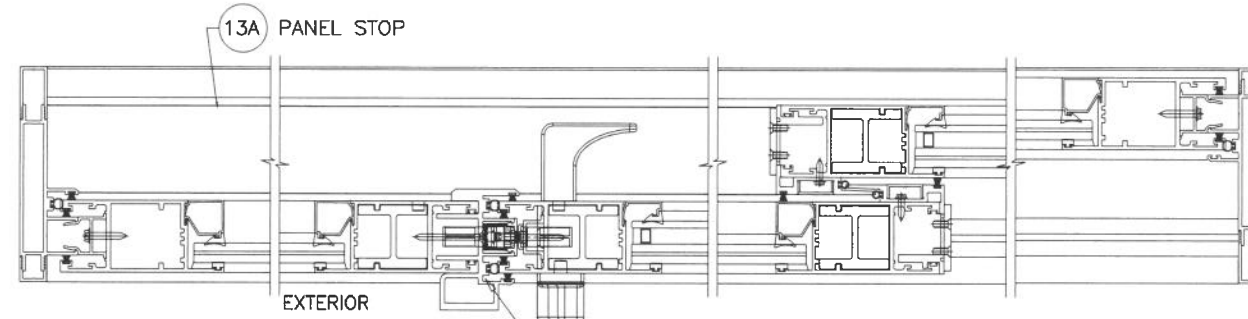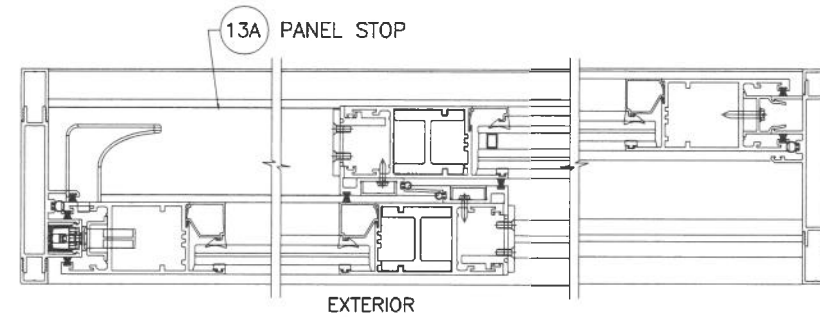

NOTE:
CONFIGURATIONS SHOWN FOR ILLUSTRATION PURPOSE
SEE APPLICABLE DESIGN PRESSURES & SIZES IN SHEET 2
AND ANCHOR INSTALLATION IN SHEETS 9 & 10.

MAX. FRAME AREA OF TWO (2) TRACK S.G.D. SHALL NOT
EXCEED 352 SQ. FT.
DOOR PANEL AREA SHALL NOT EXCEED 40.0 SQ. FT.
PER FBC REQUIREMENTS.

Sealed: 8/20/2026




FL #47807


af c
AL-FAROOQ CORPORATION
ENGINEERS & PRODUCT DEVELOPMENT
9360 SUNSET DRIVE, SUITE 220
MIAMI, FLORIDA 33173
TEL. (305) 264-8100 FAX. (305) 262-6978
COMP - ANL 25-83F-EII

SERIES EC450 ALUM SLIDING GLASS DOOR (S.M.I.)
Eurocraft Industries Inc.
7905 N.W. 77th Ave.
Medley, FL. 33166
Phone: (305) 713-1871 Fax: (305) 713-1872


revisions:		date		by description	
no	date	no	date	no	date
09-10-25					
scale:		dr. by:	TARIQ	chk. by:	
drawing no.					
25-83F					
sheet 6 of 18					

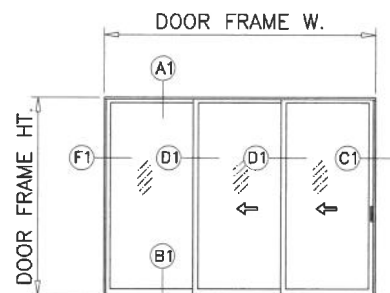

XXX (SHOWN)
XXO
XXX

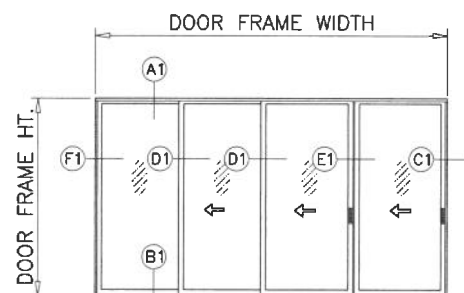


XXX-X (SHOWN)
X-XXO
XXX-X
X-XXX

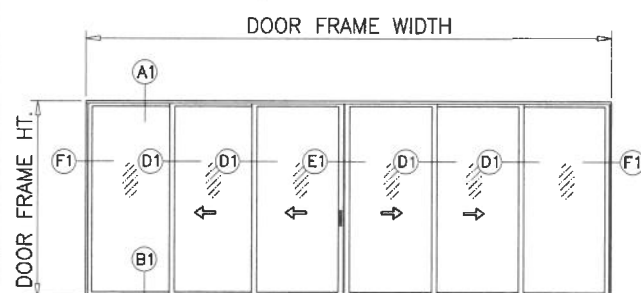


XXX-XXO (SHOWN)
XXX-XXX


APPROVED CONFIGURATIONS
THREE (3) TRACKS

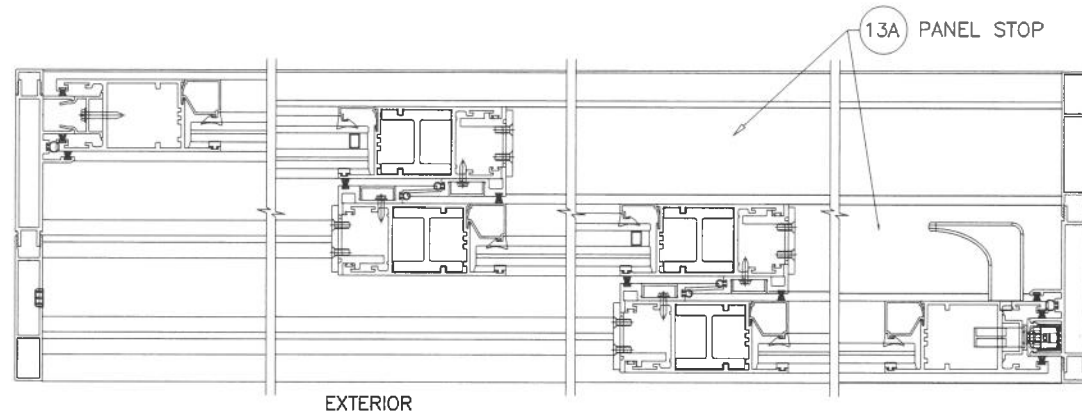

EXTERIOR

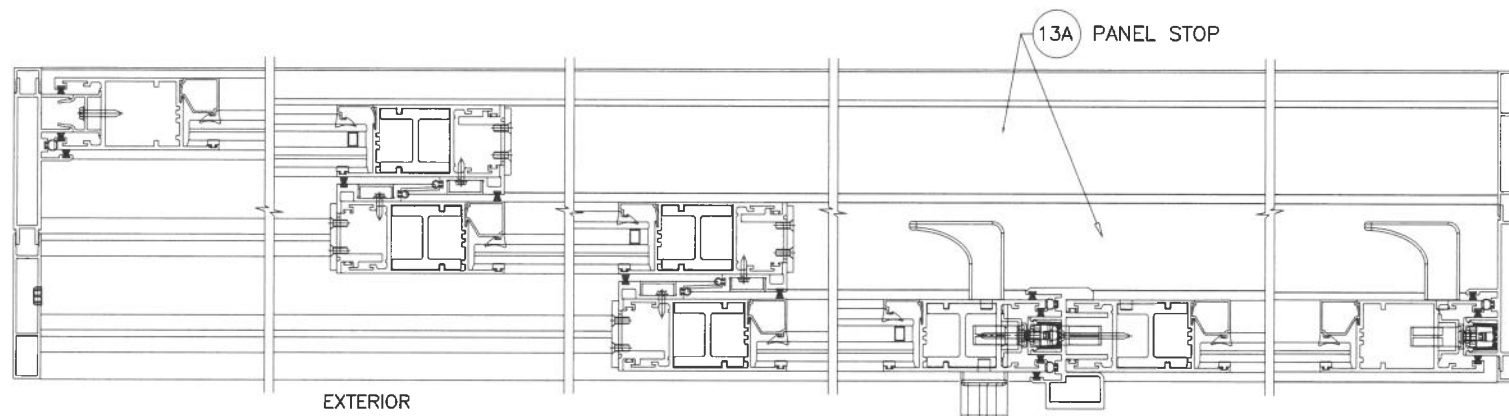

EXTERIOR

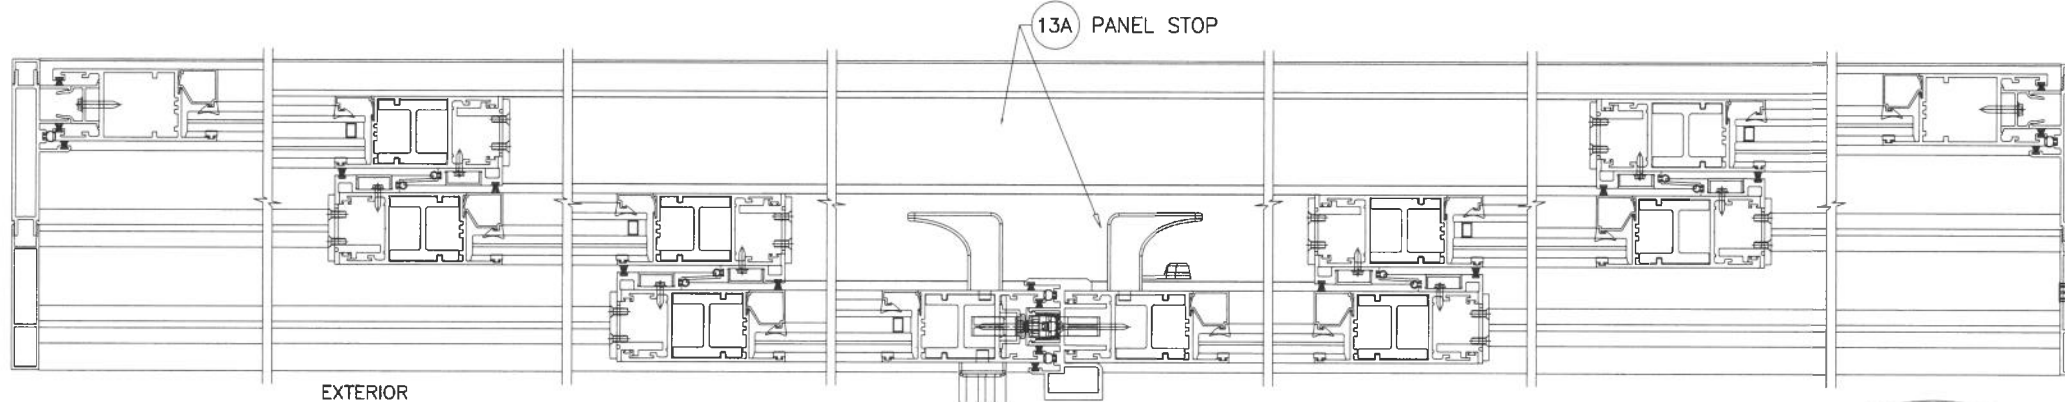

EXTERIOR

NOTE:
CONFIGURATIONS SHOWN FOR ILLUSTRATION PURPOSE
SEE APPLICABLE DESIGN PRESSURES & SIZES IN SHEET 2
AND ANCHOR INSTALLATION IN SHEETS 11 & 12.

MAX. FRAME AREA OF TWO (3) TRACK S.G.D. SHALL NOT
EXCEED 352 SQ. FT.
DOOR PANEL AREA SHALL NOT EXCEED 40.0 SQ. FT.
PER FBC REQUIREMENTS.

Sealed: 8/20/2026

FL #47807




AL-FAROOQ CORPORATION
ENGINEERS & PRODUCT DEVELOPMENT
9360 SUNSET DRIVE, SUITE 220
MIAMI, FLORIDA 33173
TEL. (305) 264-8100 FAX. (305) 262-6978
(C.A.N. 3538)




SERIES EC450 ALUM SLIDING GLASS DOOR (S.M.I.)
Eurocraft Industries Inc.
7905 N.W. 77th Ave.
Medley, FL. 33166
Phone: (305) 713-1871 Fax: (305) 713-1872

revisions:		no date by description	
date:	09-10-25	scale:	-
dr. by:	TARIQ	chk. by:	
drawing no.	25-83F	sheet	7 of 18


COMP-ANL\25-83F-EII

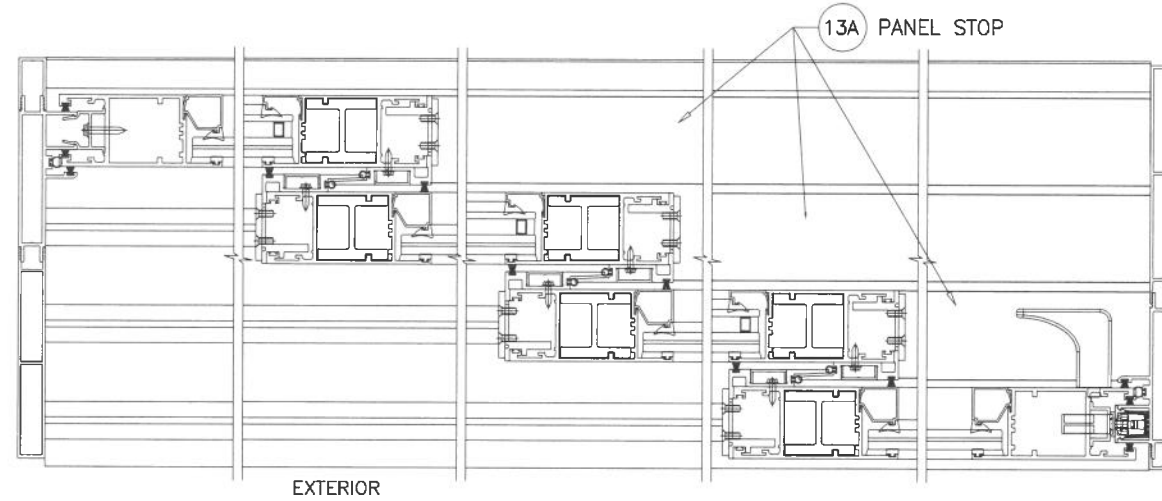

MAX. FRAME AREA OF TWO (4) TRACK S.G.D. SHALL NOT EXCEED 352 SQ. FT.
DOOR PANEL AREA SHALL NOT EXCEED 40.0 SQ. FT.
PER FBC REQUIREMENTS.


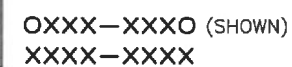
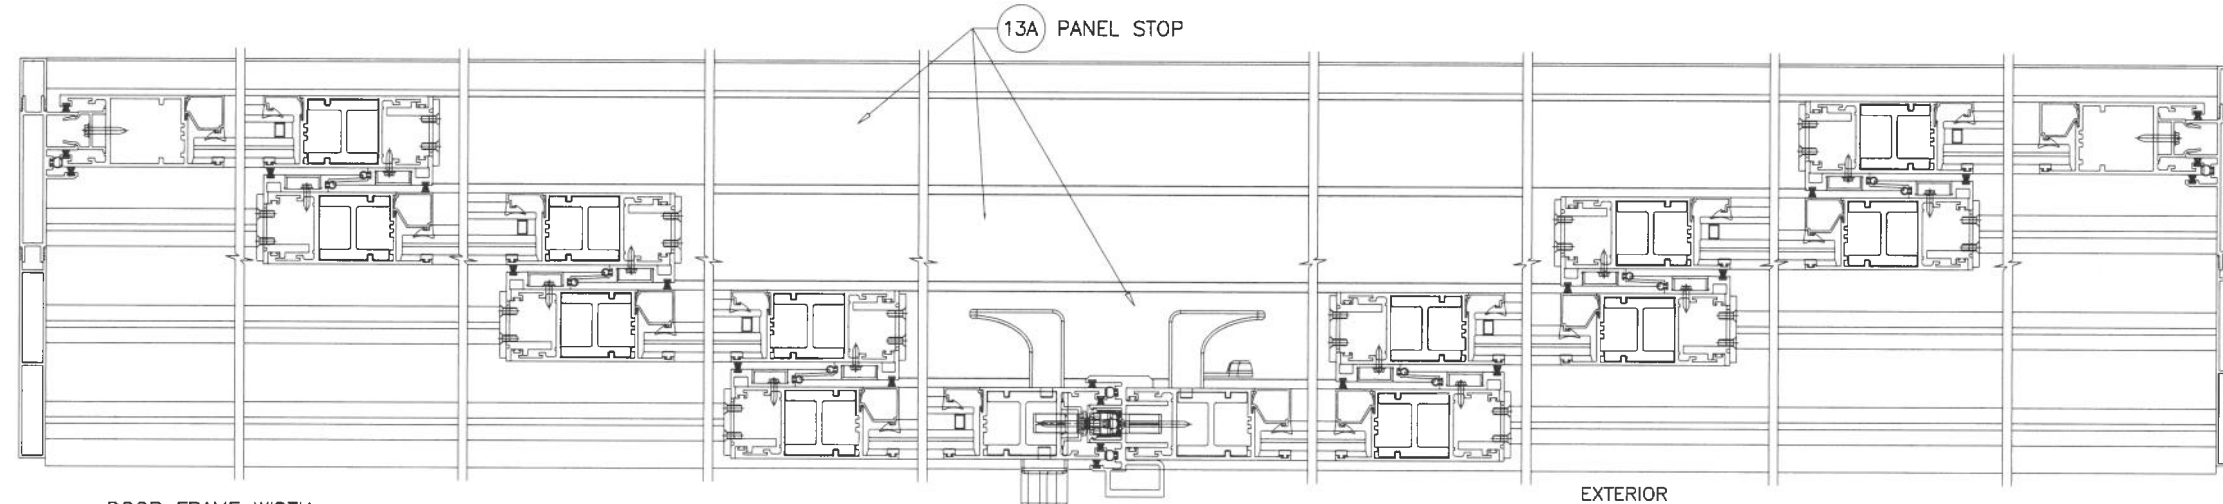
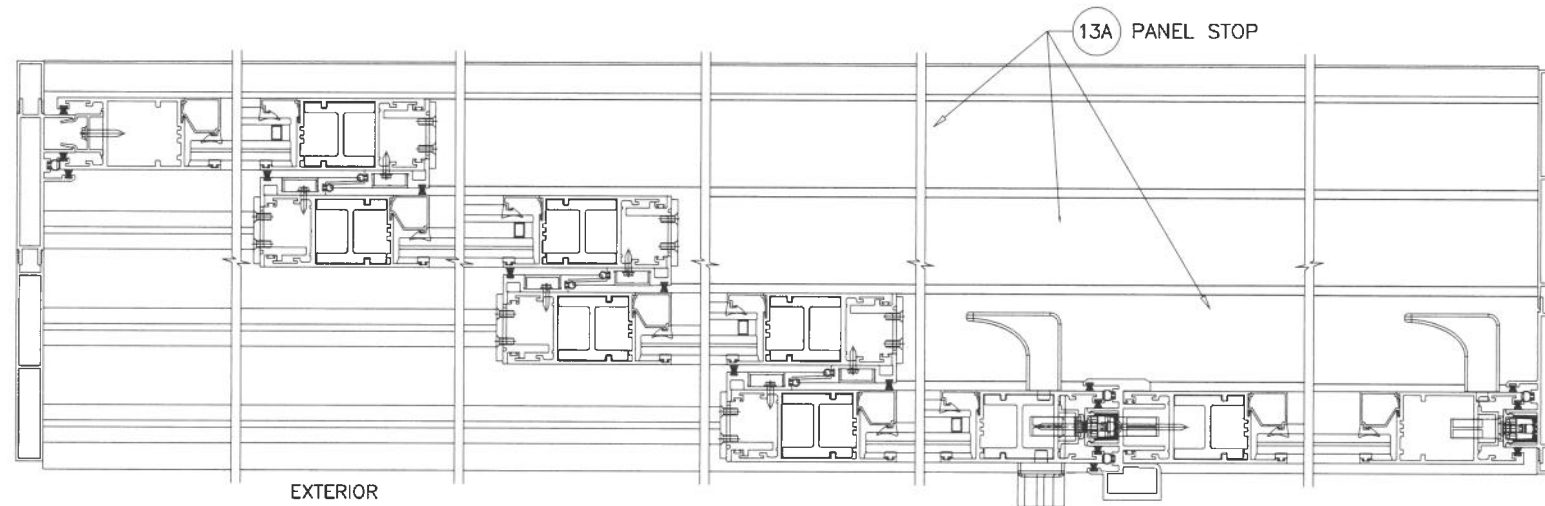


FL #47807

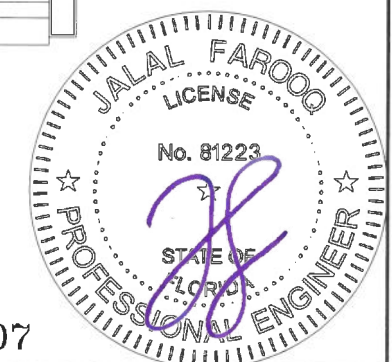


AL-FAROOQ CORPORATION
ENGINEERS & PRODUCT DEVELOPMENT
9360 SUNSET DRIVE, SUITE 220
MIAMI, FLORIDA 33173 (C.A.N. 3538)
TEL. (305) 264-8100 FAX. (305) 262-6978


date:	09-10-25	revisions:	
scale:	—	no	date
dr. by:	TARIQ	by	description
chk. by:			
drawing no.			
25-83F			
sheet 8 of 18			

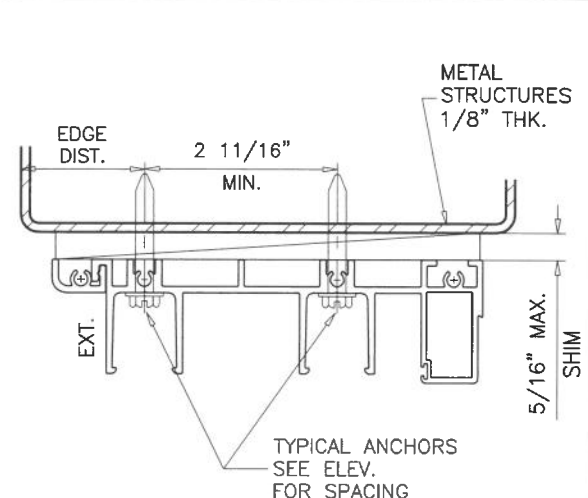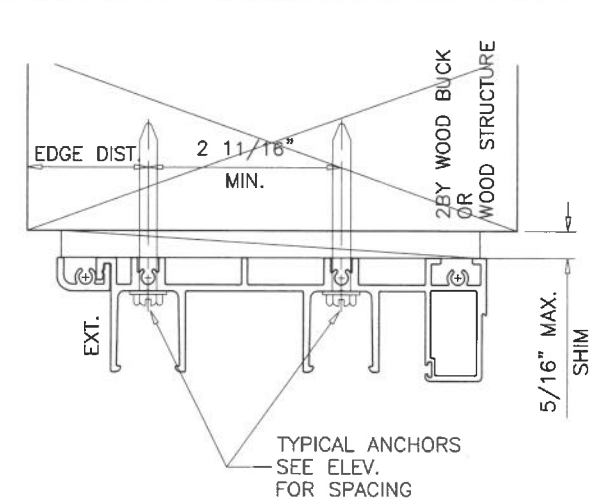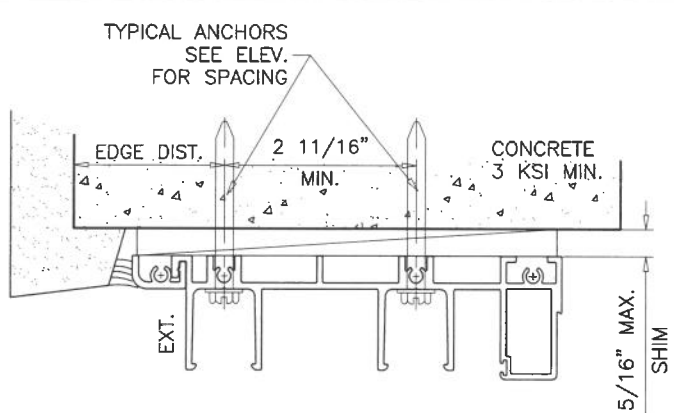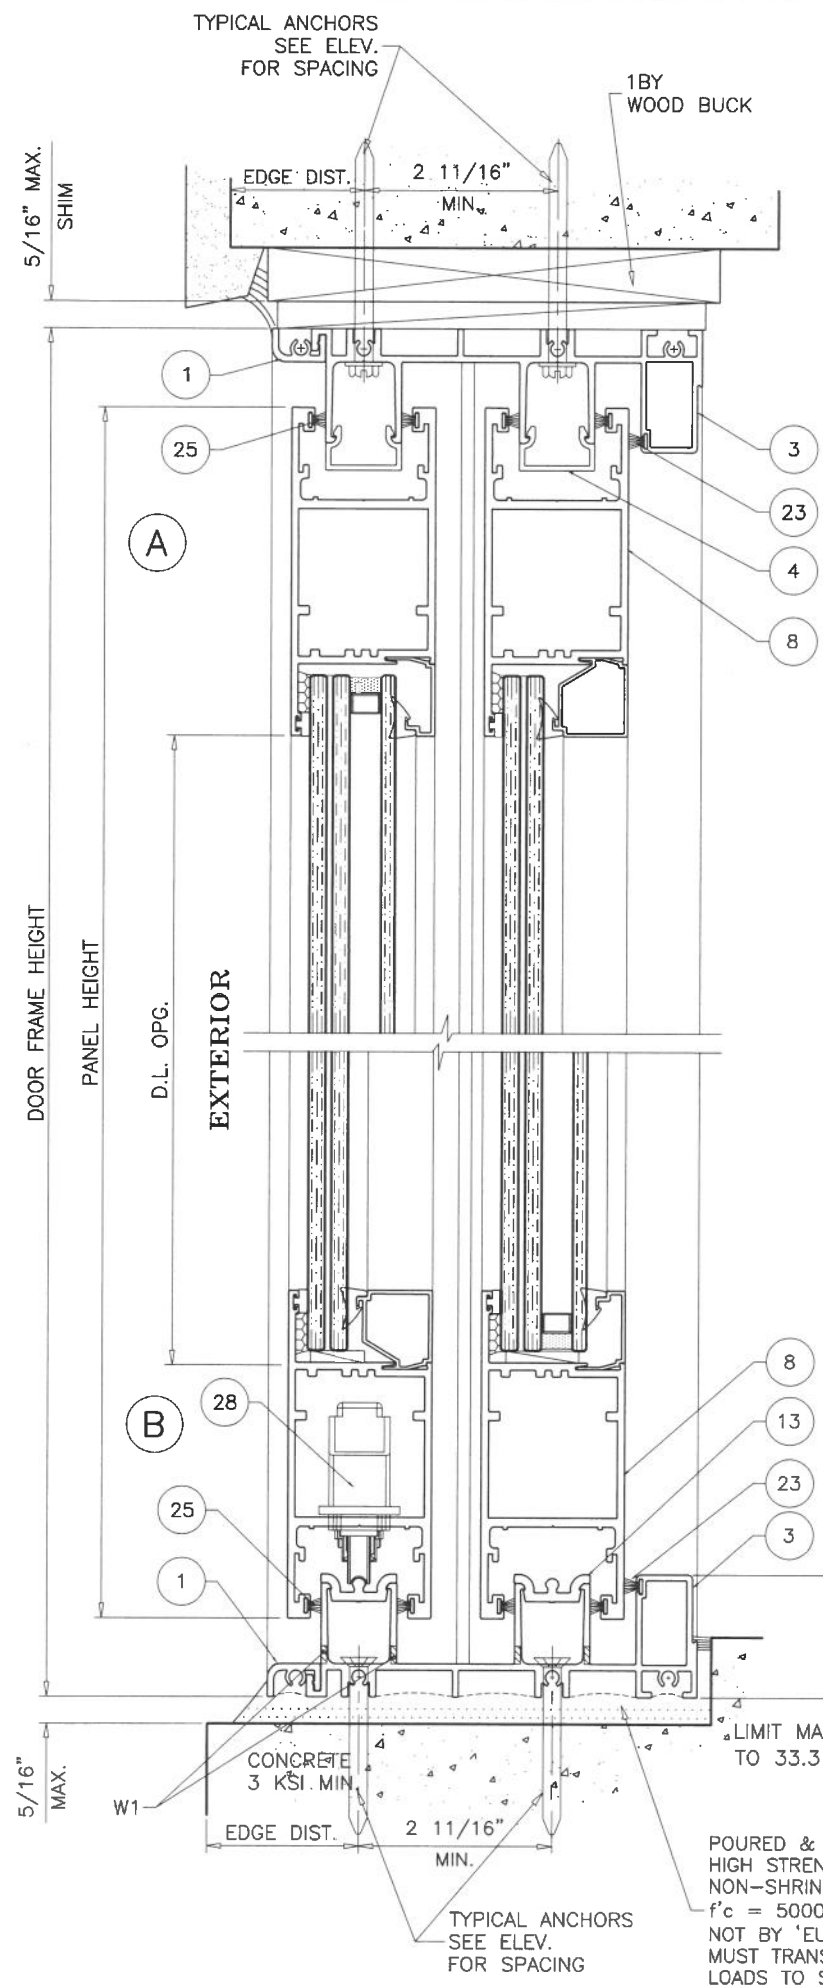


1BY OR 2BY WOOD BUCKS AND METAL STRUCTURE NOT BY 'EURORAFT' MUST SUSTAIN LOADS IMPOSED BY GLAZING SYSTEM AND TRANSFER THEM TO THE BUILDING STRUCTURE.

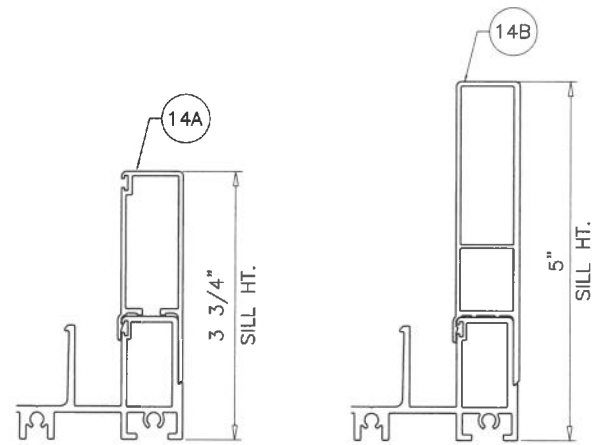

LIMIT MAX. EXT.(+) LOADS TO 95.0 PSF AND MAX. PANEL AREA TO 40.0 SQ. FT.

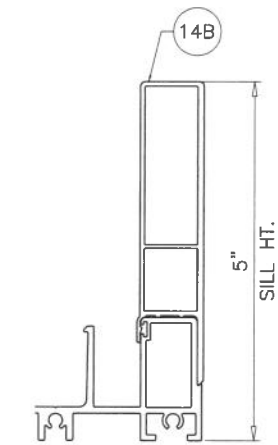

MAX. EXT.(+) LOADS 140.0 PSF

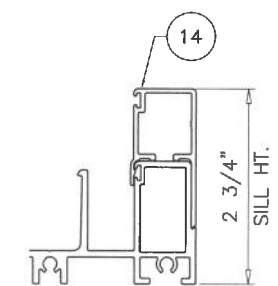

LIMIT MAX. EXT.(+) LOADS TO 60.0 PSF AND MAX. PANEL AREA TO 40.0 SQ. FT.

POURED & HARDENED HIGH STRENGTH GROUT NON-SHRINK, NON-METALLIC f'c = 5000 PSI MIN. NOT BY 'EURORAFT' MUST TRANSFER SHEAR LOADS TO STRUCTURE


TYPICAL ANCHORS: SEE ELEV. FOR SPACING
5/16\"/>

CRITICAL EDGE DISTANCE
 INTO CONCRETE AND BLOCKS = 2-1/2\"/>

WOOD AT HEAD OR JAMBS SG = 0.55 MIN.
 CONCRETE AT HEAD, SILL OR JAMBS f'c = 3000 PSI MIN.
 C-90 GROUT-FILLED BLOCK AT JAMBS f'm = 2000 PSI MIN.


ANCHORS MAY BE HEX OR FLAT HEAD

WEEPHOLES:
 W1 = 3/16\"/>

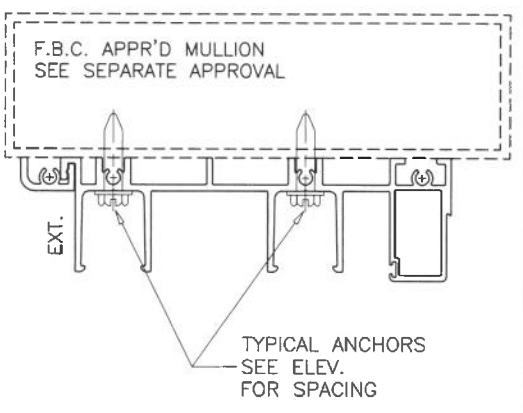

Sealed: 8/20/2026

2 TRACK FRAMES

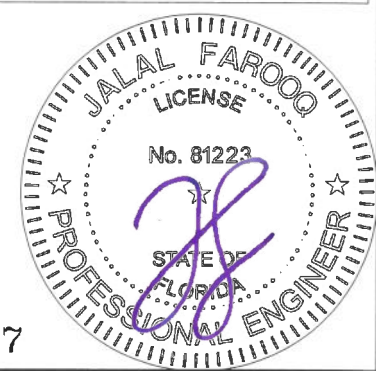

FL #47807

AL-FAROOQ CORPORATION
 ENGINEERS & PRODUCT DEVELOPMENT
 9360 SUNSET DRIVE, SUITE 220
 MIAMI, FLORIDA 33173
 TEL. (305) 264-8100 FAX (305) 262-6978
 COMP-ANL\25-83F-EII

Eurocraft Industries Inc.
 7905 N.W. 77th Ave.
 Medley, FL. 33166
 Phone: (305) 713-1871 Fax: (305) 713-1872

revisions:		date:	no	date	by	description
		09-10-25				

date: 09-10-25

scale: 3/8" = 1"




dr. by: TARIQ

chk. by:


drawing no.

25-83F

sheet 9 of 18

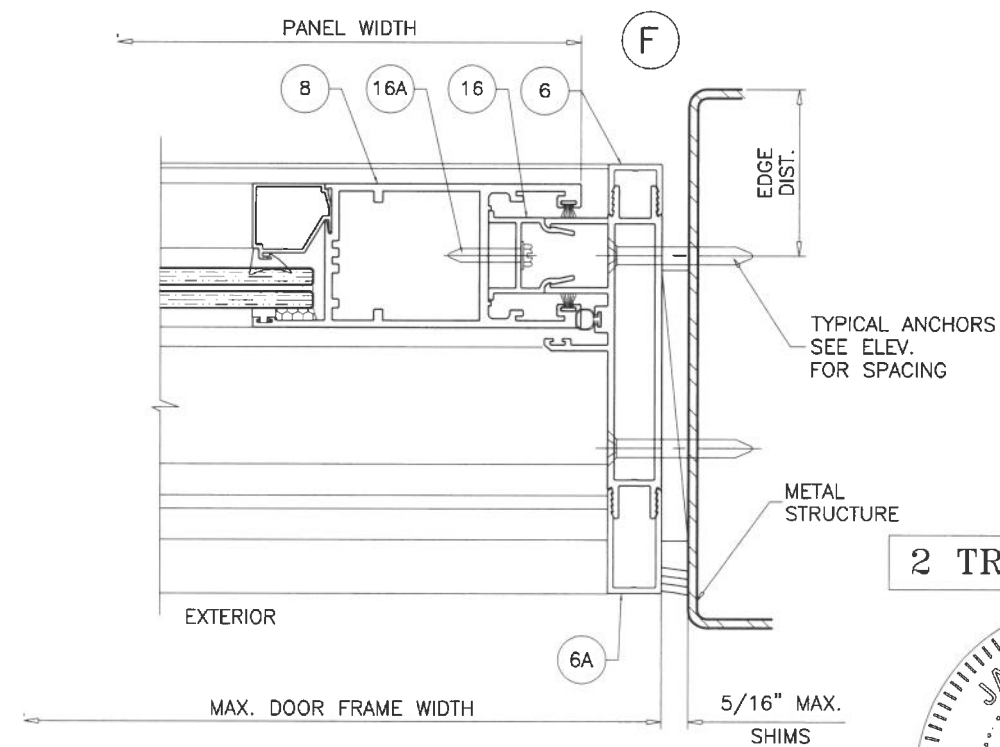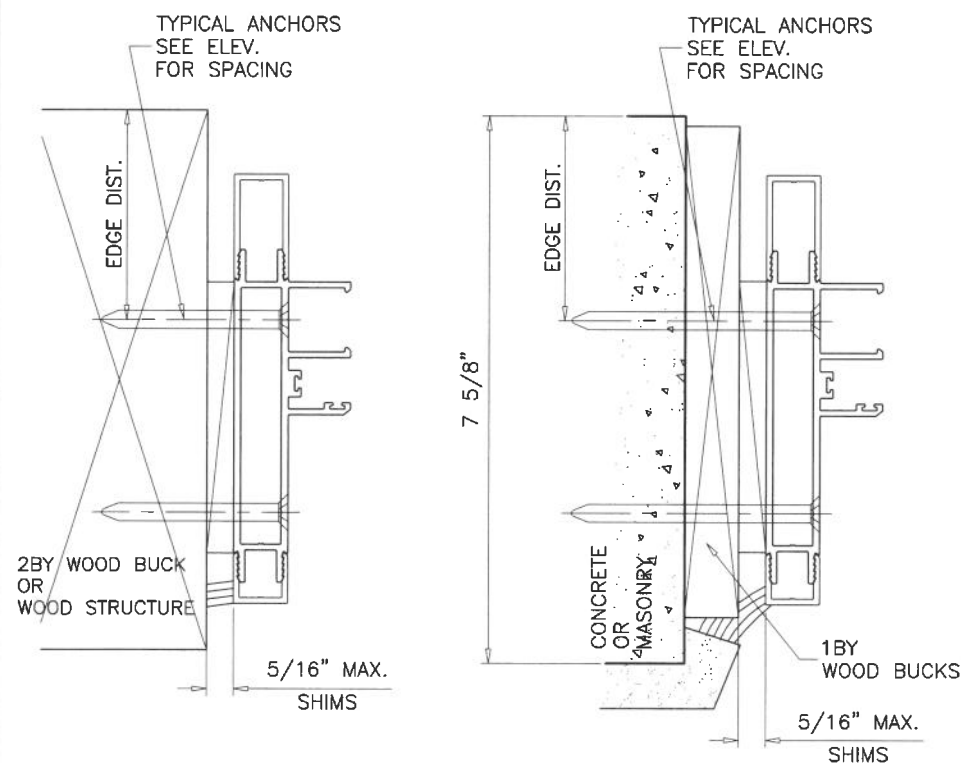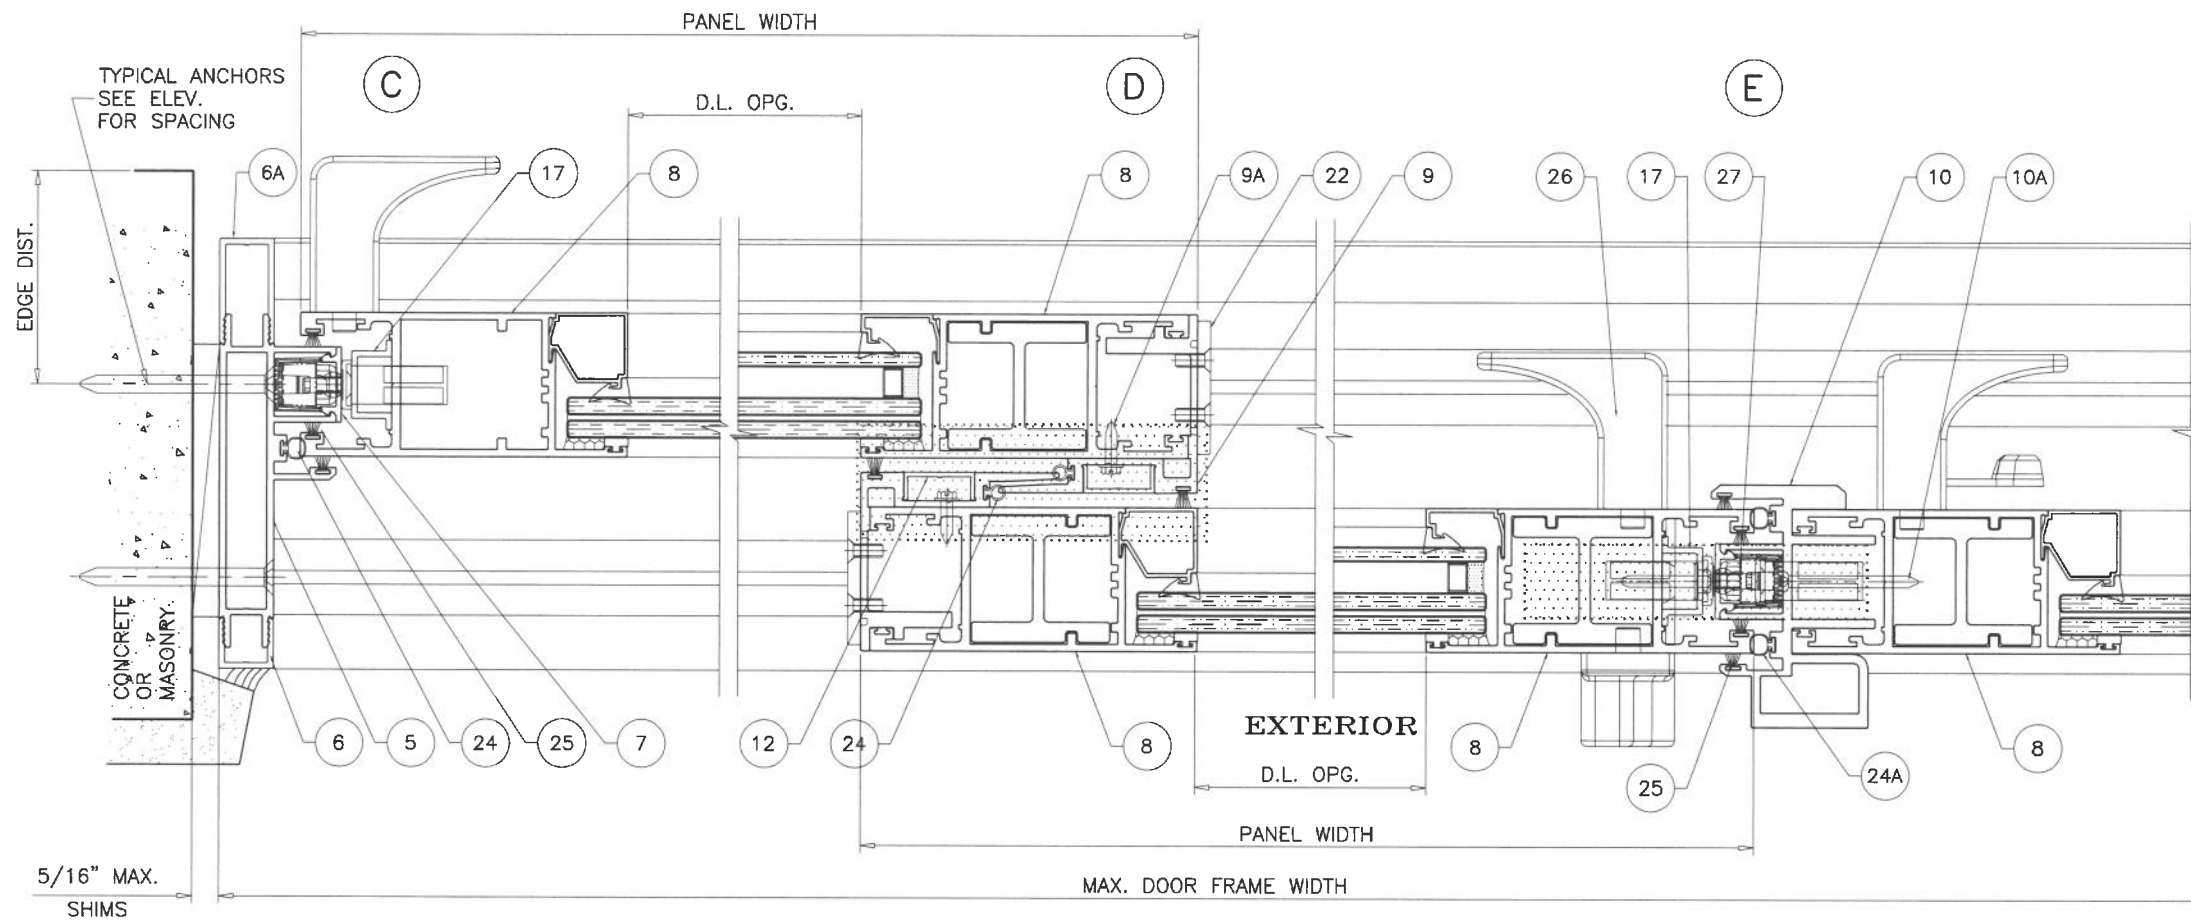

2 TRACK FRAMES

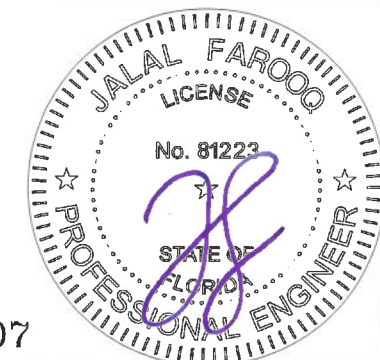

Sealed: 8/20/2026

FL #47807

AL-FAROOQ CORPORATION
ENGINEERS & PRODUCT DEVELOPMENT
9360 SUNSET DRIVE, SUITE 220
MIAMI, FLORIDA 33173
TEL. (305) 264-8100 FAX. (305) 262-6978
COMP-ANL\25-83F-EII

SERIES EC450 ALUM SLIDING GLASS DOOR (S.M.I.)

Eurocraft Industries Inc.

7905 N.W. 77th Ave.

Medley, FL. 33166

Phone: (305) 713-1871 Fax: (305) 713-1872

revisions:
no date by description

date: 09-10-25

scale: 3/8" = 1"

dr. by: TARIQ

chk. by:

drawing no.

25-83F

sheet 10 of 18

(B)
O-XO
CONFIGURATION ONLY

EXTERIOR

EXTERIOR

1-1/4" X 1-1/4" X 1/8" X 1" LONG
ALUM ANGLE (6063-T6)
AT TOP OF FIX. PANEL ASTRAGAL STILE
SECURED TO HEAD AND LOCK STILE
WITH #8 X 1" SDS
(2) PER LEG


1-1/4" X 1-1/4" X 1/8" X 1" LONG
ALUM ANGLE (6063-T6)
AT BOTTOM OF FIX. PANEL ASTRAGAL STILE
SECURED TO SILL AND LOCK STILE
WITH #8 X 1" SDS
(2) PER LEG

1-1/4" X 1-1/4" X 1/8" X 1" LONG
ALUM ANGLE (6063-T6)
AT TOP & BOTTOM OF FIX. PANEL ASTRAGAL STILE
SECURED TO HEAD, SILL AND LOCK STILE
WITH #8 X 1" SDS
(2) PER LEG

1-1/4" X 1-1/4" X 1/8" X 1" LONG
ALUM ANGLE (6063-T6)
AT TOP & BOTTOM OF FIX. PANEL INTERLOCK STILE
SECURED TO HEAD, SILL AND INTERLOCK STILE
WITH #8 X 1" SDS
(2) PER LEG

(D)
XX-XO
CONFIGURATION ONLY

2 TRACK FRAMES

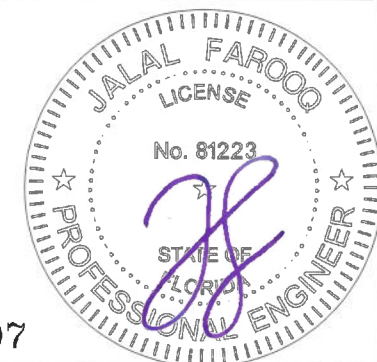

Sealed: 8/20/2026

FL #47807

AL-FAROOQ CORPORATION
ENGINEERS & PRODUCT DEVELOPMENT
9360 SUNSET DRIVE, SUITE 220
MIAMI, FLORIDA 33173
TEL. (305) 264-8100 FAX. (305) 262-6978
(C.A.N. 3538)


SERIES EC450 ALUM SLIDING GLASS DOOR (S.M.I.)

Eurocraft Industries Inc.
7905 N.W. 77th Ave.

7905 N.W. 77th Ave.
Medley, FL. 33166


Phone: (305) 713-1871 Fax: (305) 713-1872

date: 09-10-25		revisions:	
scale: 3/8" = 1"	no	date	by
dr. by: TARIQ			
chk. by:			
drawing no.			
25-83F			
sheet 10.1 of 18			

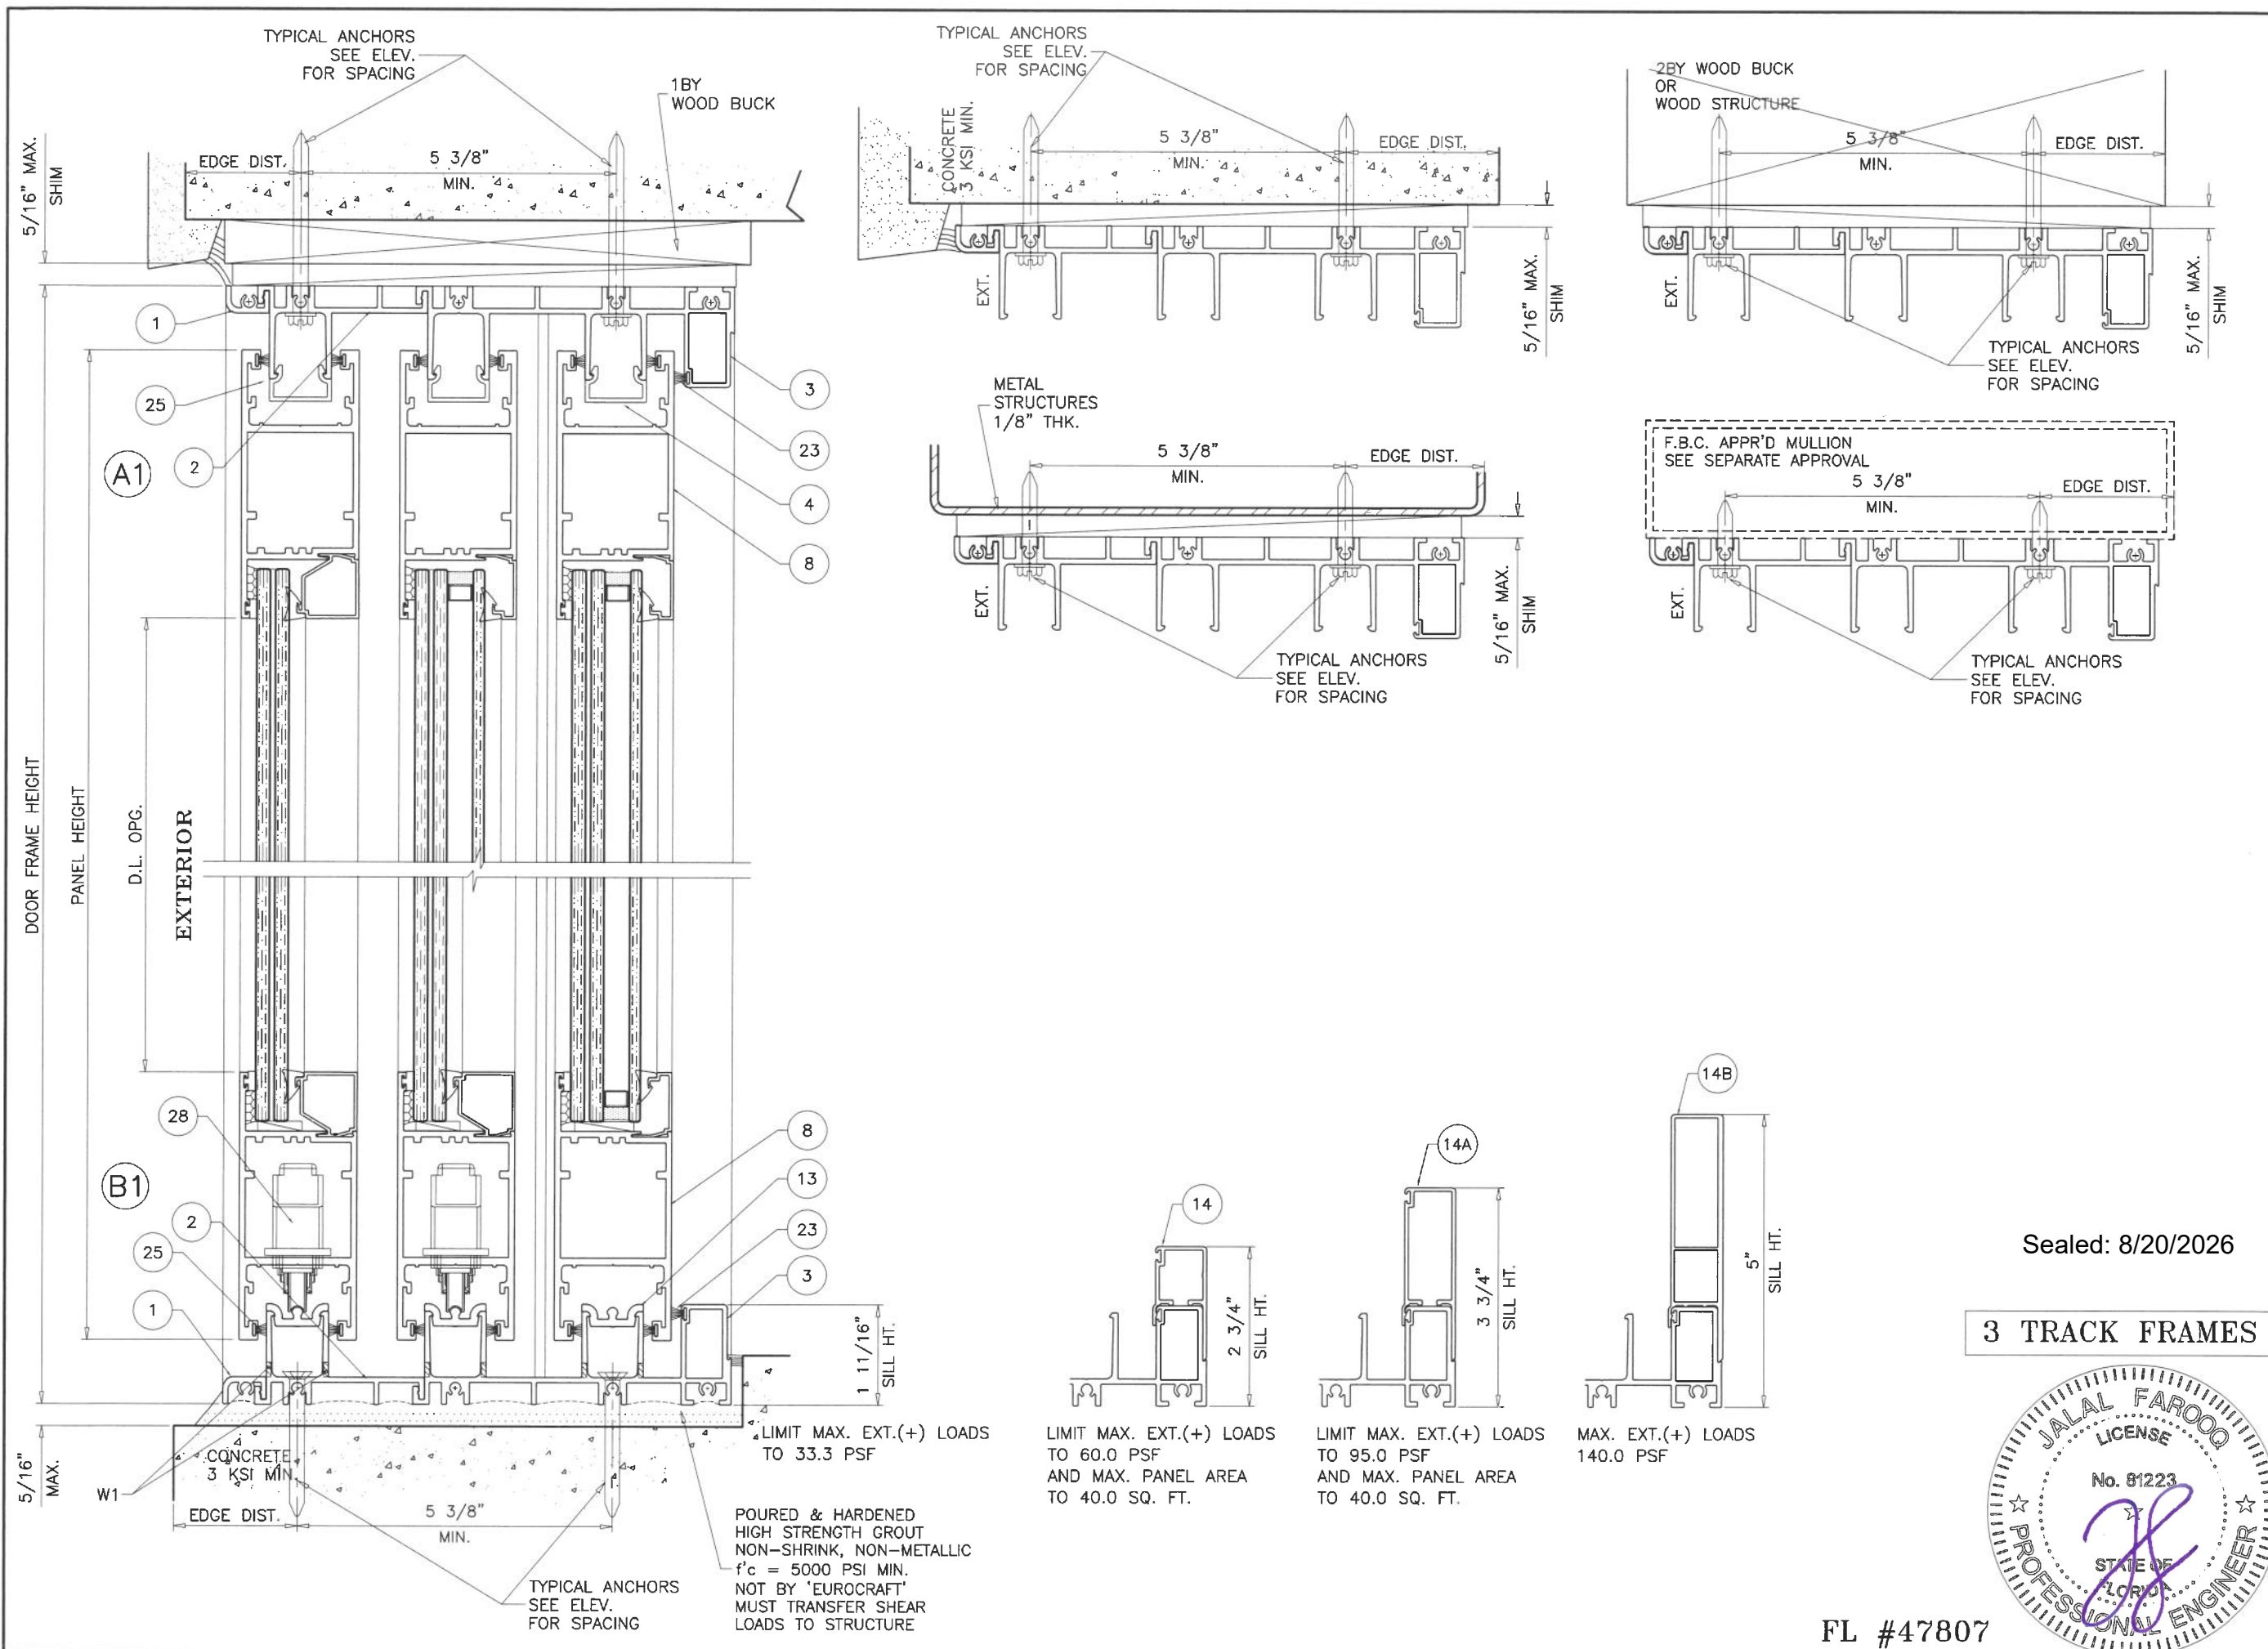

Sealed: 8/20/2026

3 TRACK FRAMES

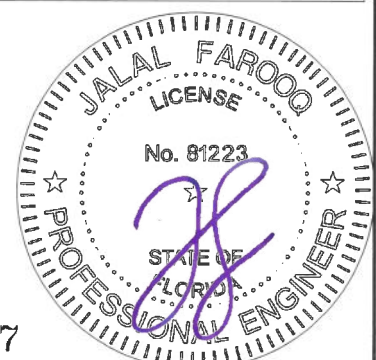

FL #47807

AL-FAROOQ CORPORATION
ENGINEERS & PRODUCT DEVELOPMENT
9360 SUNSET DRIVE, SUITE 220
MIAMI, FLORIDA 33173
TEL (305) 264-8100 FAX (305) 262-6978

COMP-ANL\25-83F-EII

SERIES EC450 ALUM SLIDING GLASS DOOR (S.M.I.)

Eurocraft Industries Inc.
7905 N.W. 77th Ave.
Medley, FL. 33166
Phone: (305) 713-1871 Fax: (305) 713-1872





revisions:

no	date	by	description

date: 09-10-25
scale: 3/8" = 1"
dr. by: TARIQ
chk. by:

drawing no.
25-83F

sheet 11 of 18

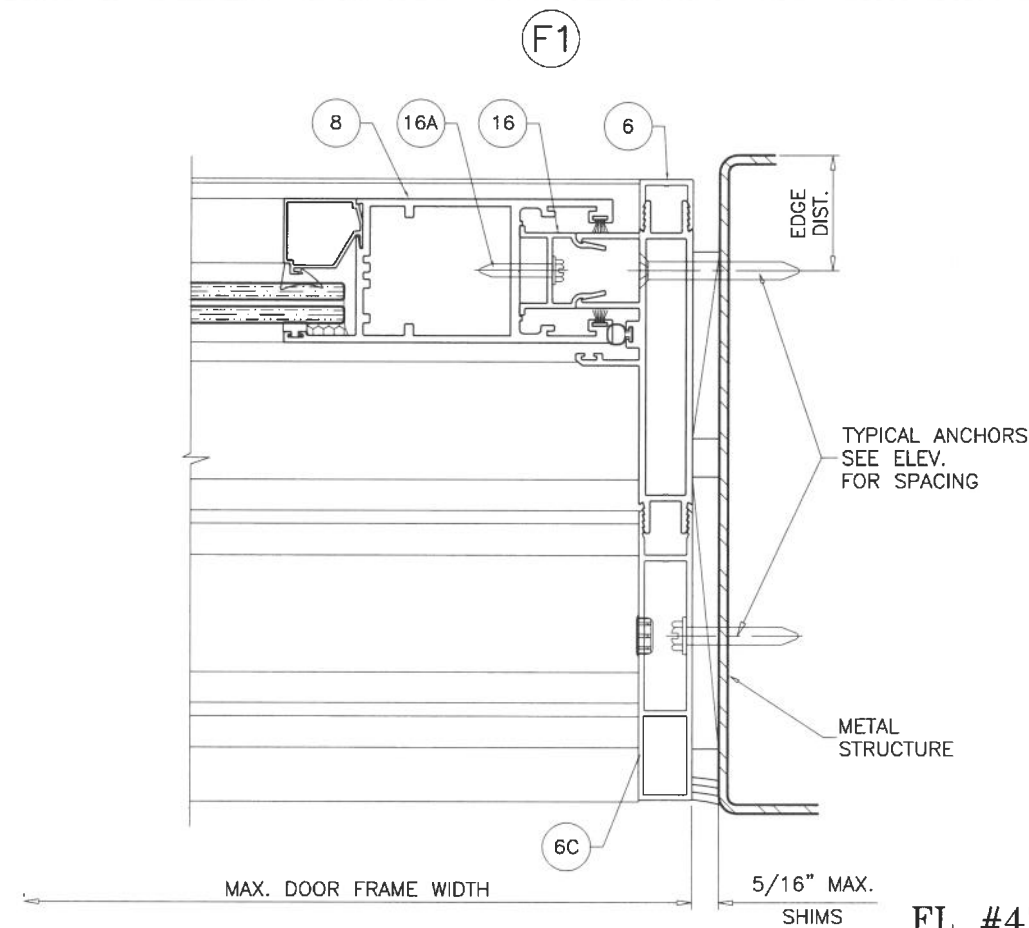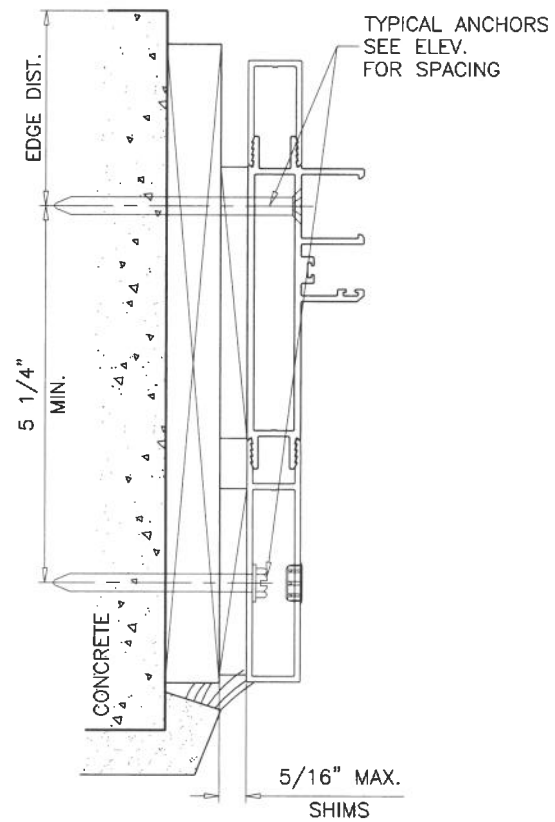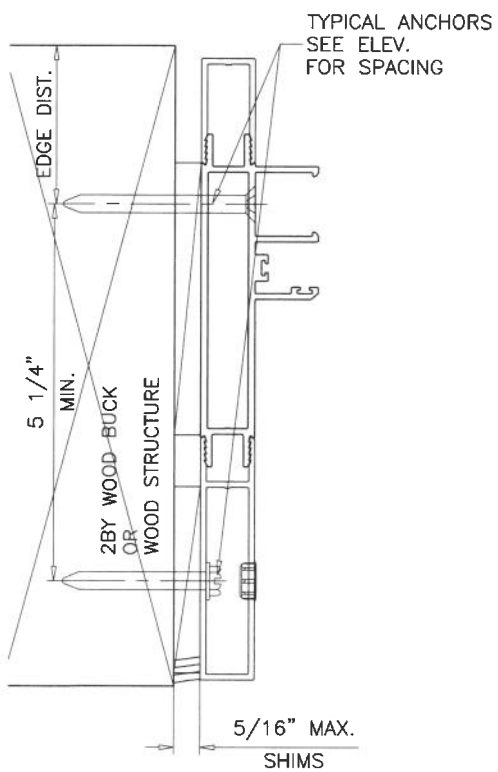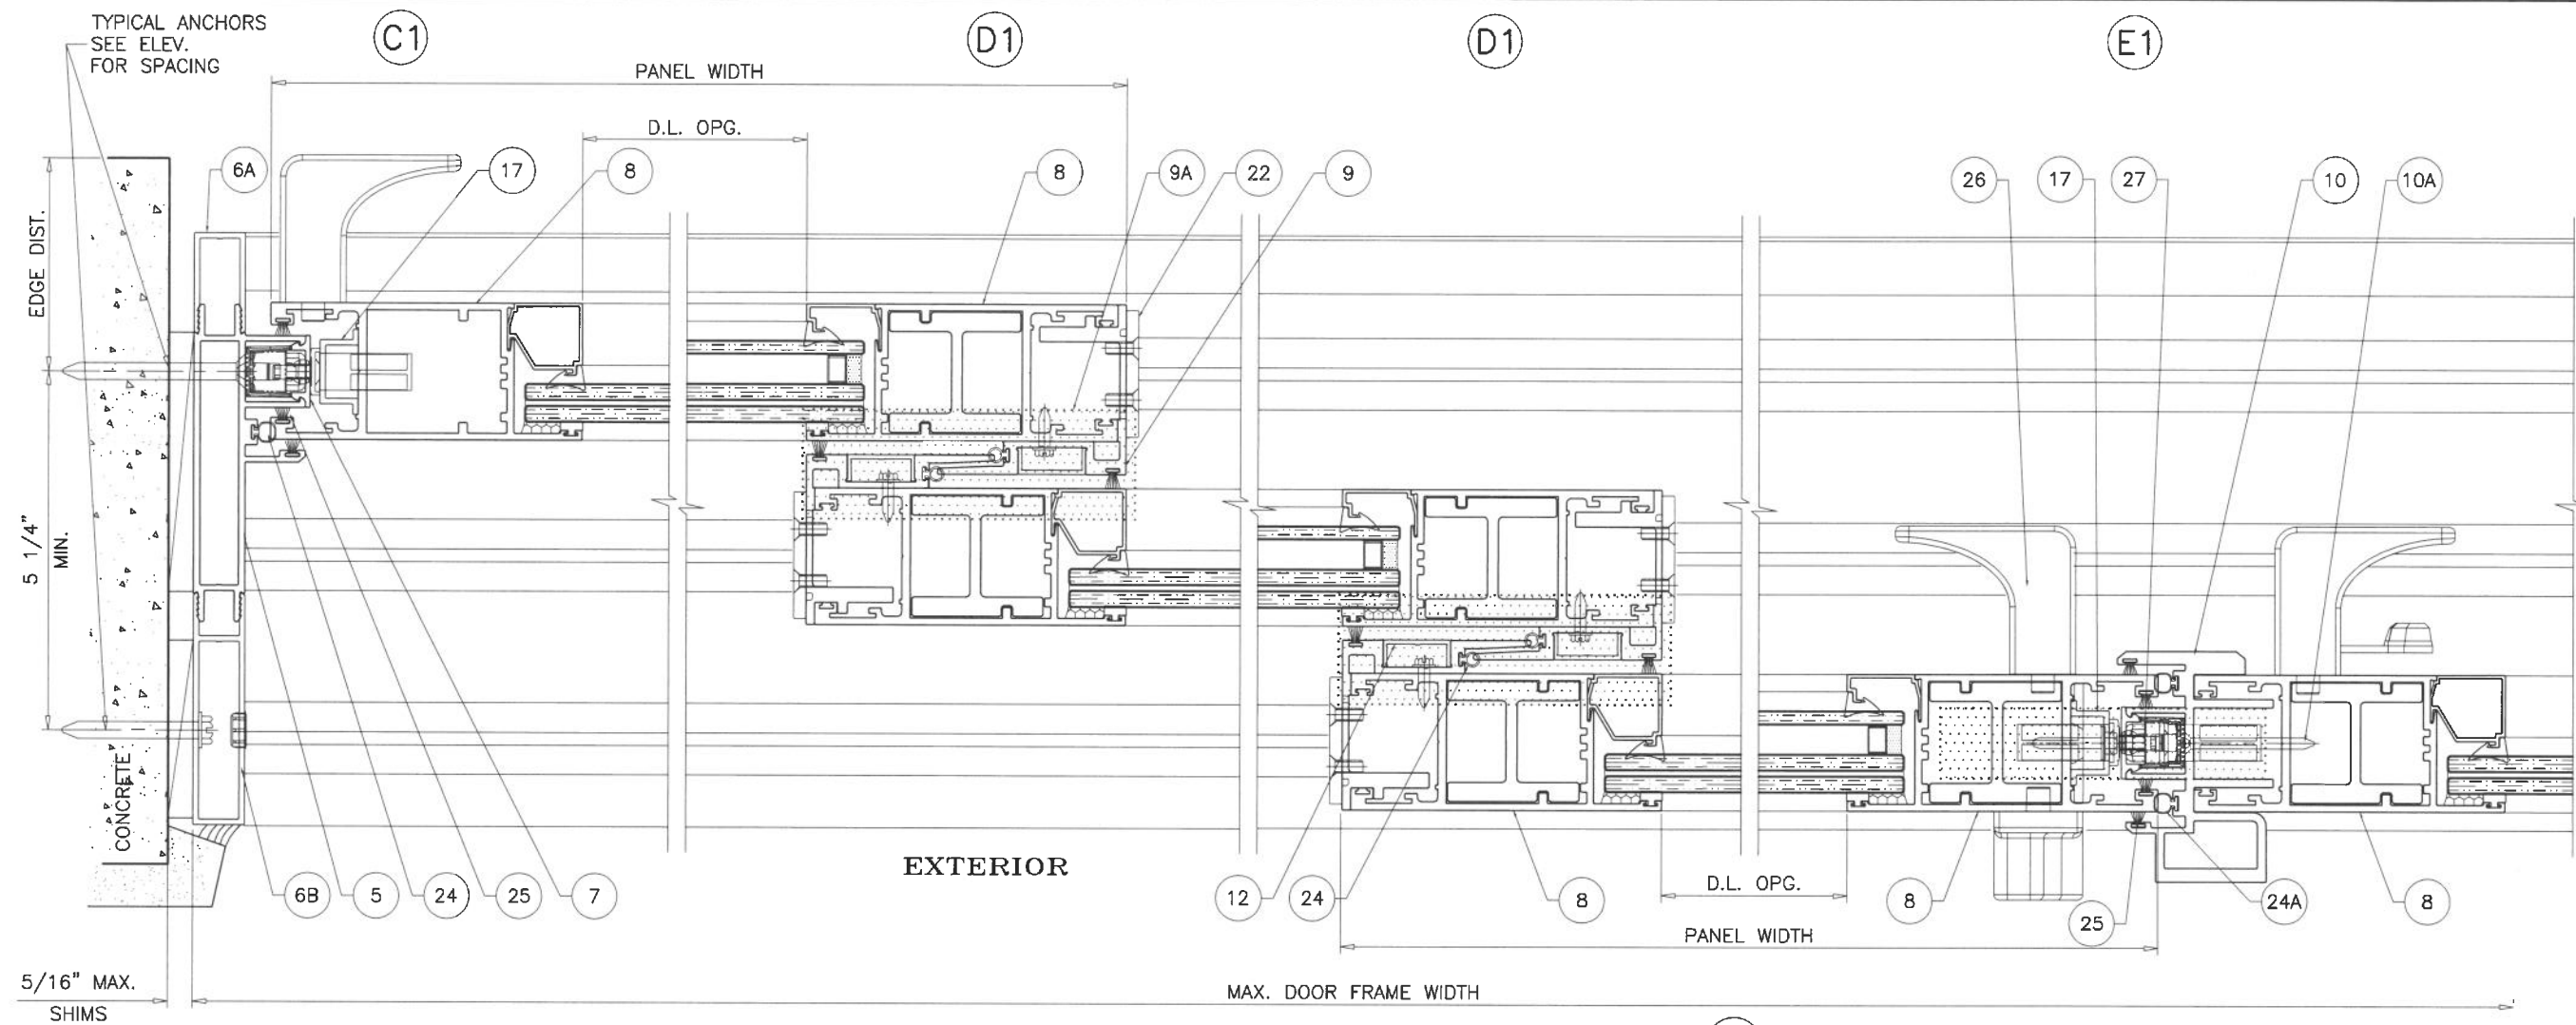

Sealed: 8/20/2026
3 TRACK FRAMES



FL #47807

AL-FAROOQ CORPORATION
ENGINEERS & PRODUCT DEVELOPMENT
9360 SUNSET DRIVE, SUITE 220
MIAMI, FLORIDA 33173
TEL. (305) 264-8100 FAX. (305) 262-6978

COMP-ANL\25-83F-EII

SERIES EC450 ALUM SLIDING GLASS DOOR (S.M.I.)



Eurocraft Industries Inc.
7905 N.W. 77th Ave.
Medley, FL. 33166
Phone: (305) 713-1871 Fax: (305) 713-1872

revisions:


no	date	by	description

date: 09-10-25
scale: 3/8" = 1"
dr. by: TARIQ
chk. by:


drawing no.
25-83F
sheet 12 of 18

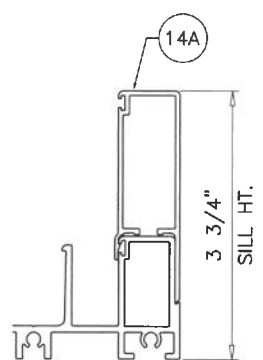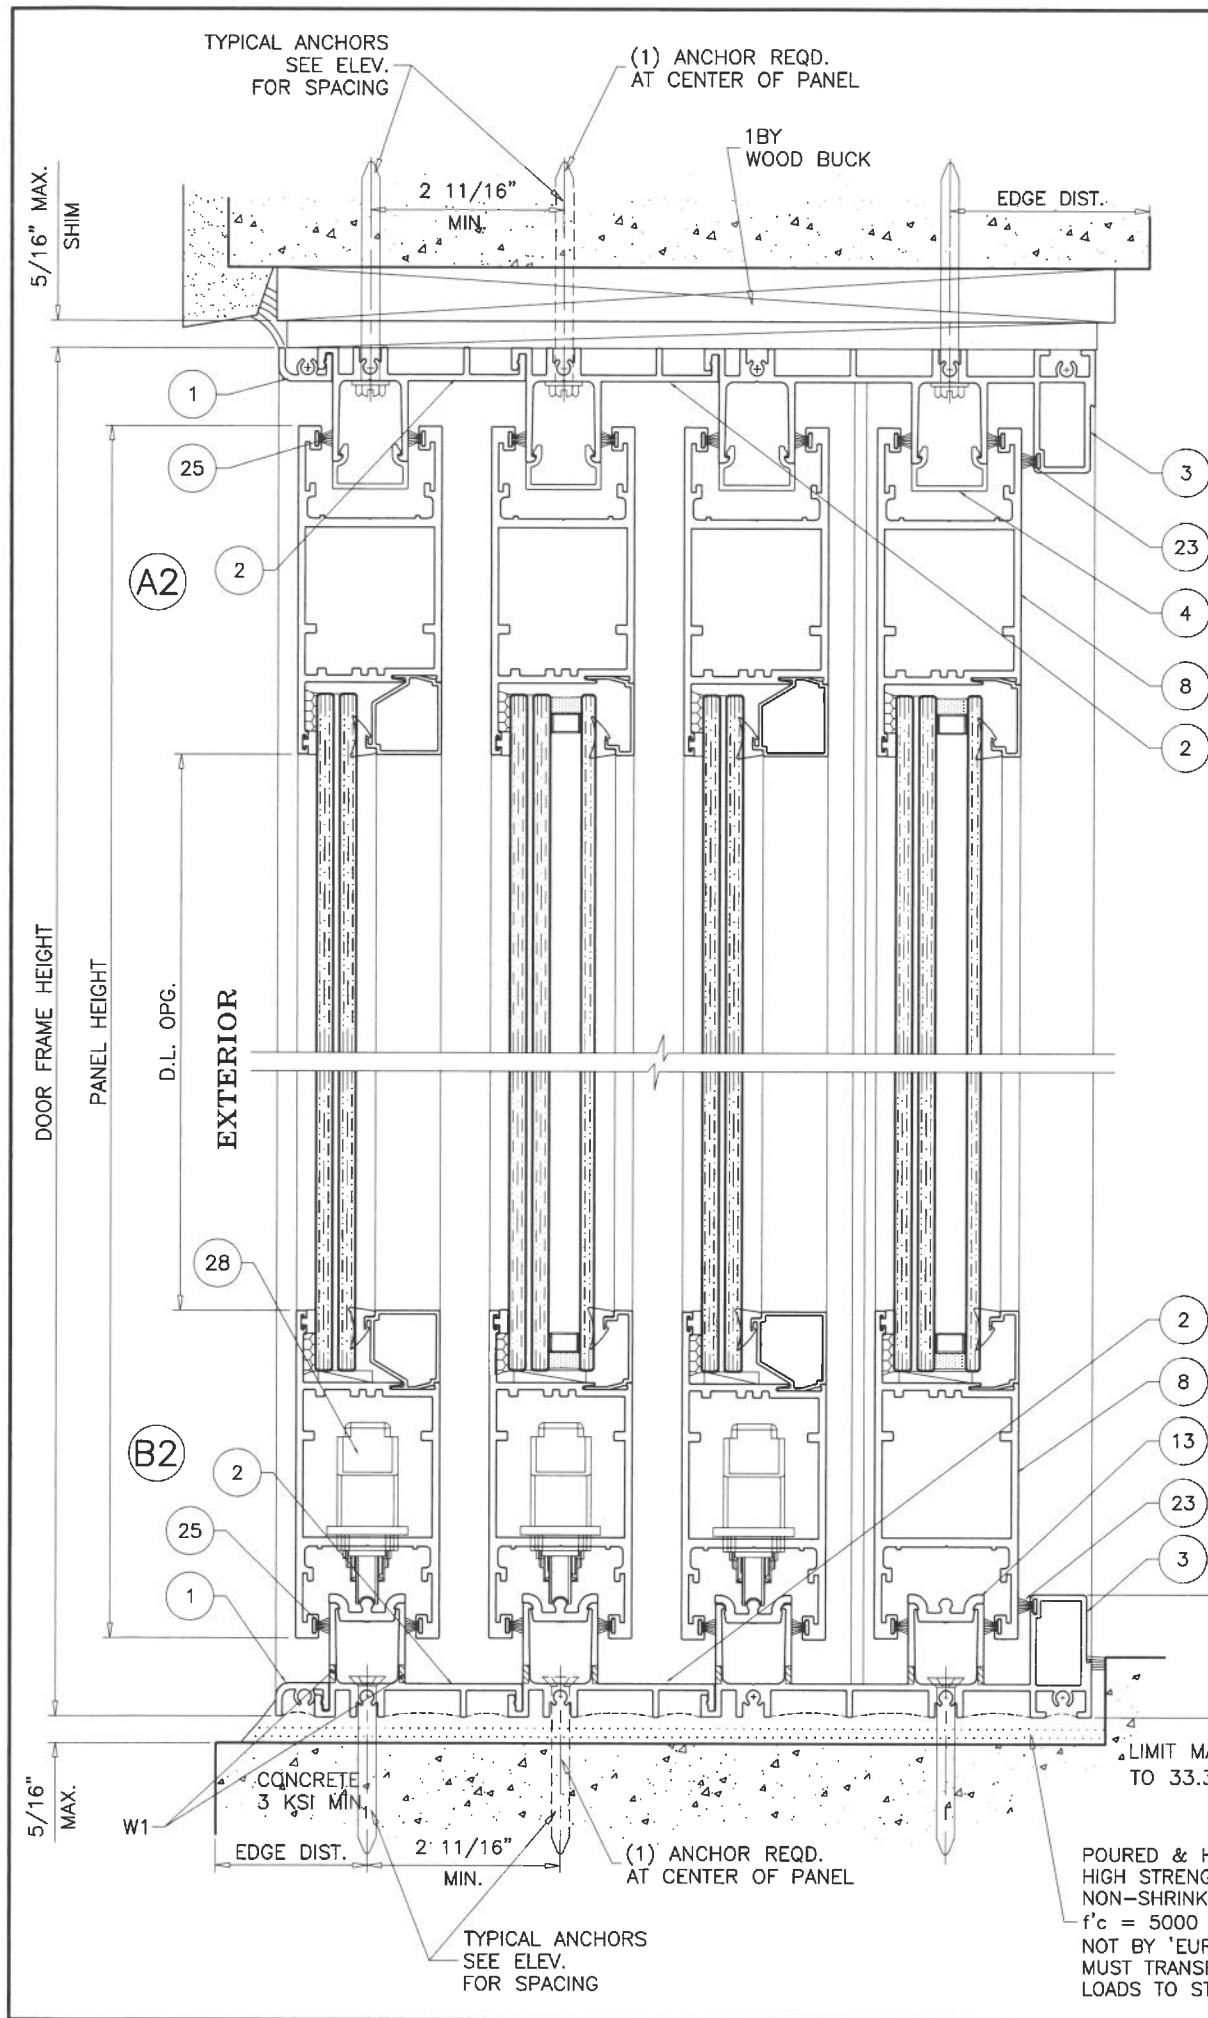





LIMIT MAX. EXT.(+) LOADS TO 95.0 PSF AND MAX. PANEL AREA TO 40.0 SQ. FT.

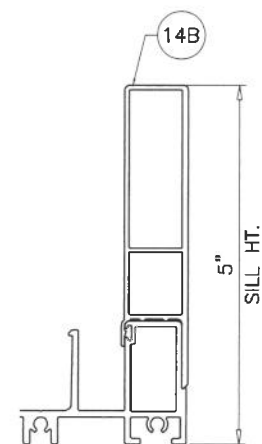

MAX. EXT.(+) LOADS 140.0 PSF

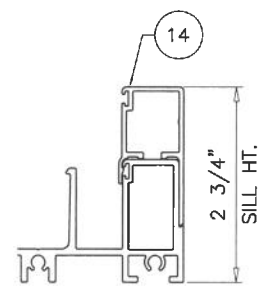


LIMIT MAX. EXT.(+) LOADS TO 60.0 PSF AND MAX. PANEL AREA TO 40.0 SQ. FT.

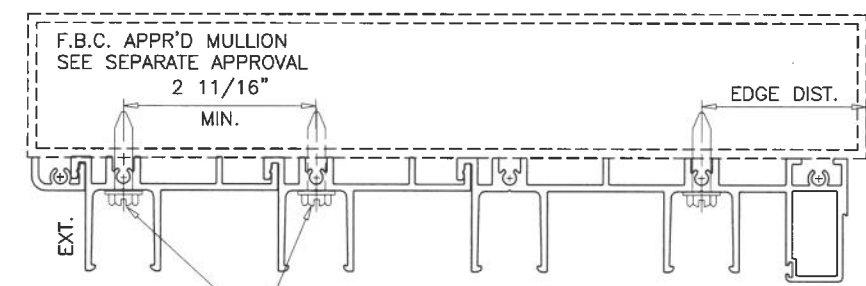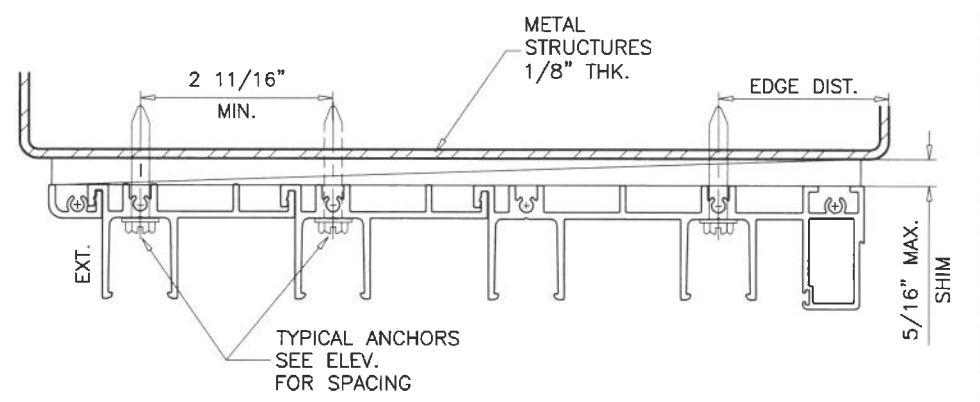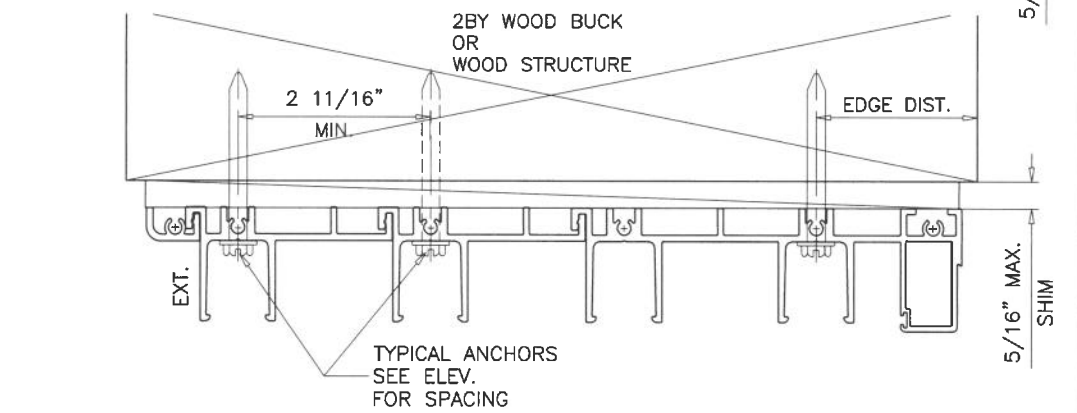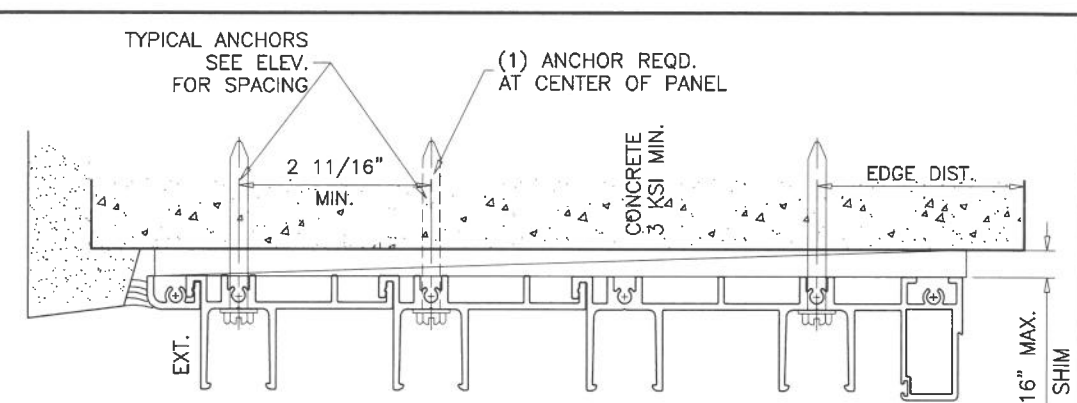

TYPICAL ANCHORS SEE ELEV. FOR SPACING

4 TRACK FRAMES

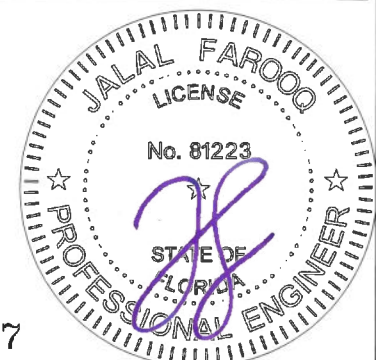

Sealed: 8/20/2026

FL #47807

AL-FAROOQ CORPORATION
ENGINEERS & PRODUCT DEVELOPMENT
9360 SUNSET DRIVE, SUITE 220
MIAMI, FLORIDA 33173
TEL: (305) 264-8100 FAX: (305) 262-6978

COMP-ANL\25-83F-EII

SERIES EC450 ALUM SLIDING GLASS DOOR (S.M.I.)

Eurocraft Industries Inc.
7905 N.W. 77th Ave.
Medley, FL. 33166
Phone: (305) 713-1871 Fax: (305) 713-1872


revisions:

no	date	by	description

date: 09-10-25 scale: 3/8" = 1" dr. by: TARIQ chg. by:

drawing no. **25-83F**

sheet 13 of 18

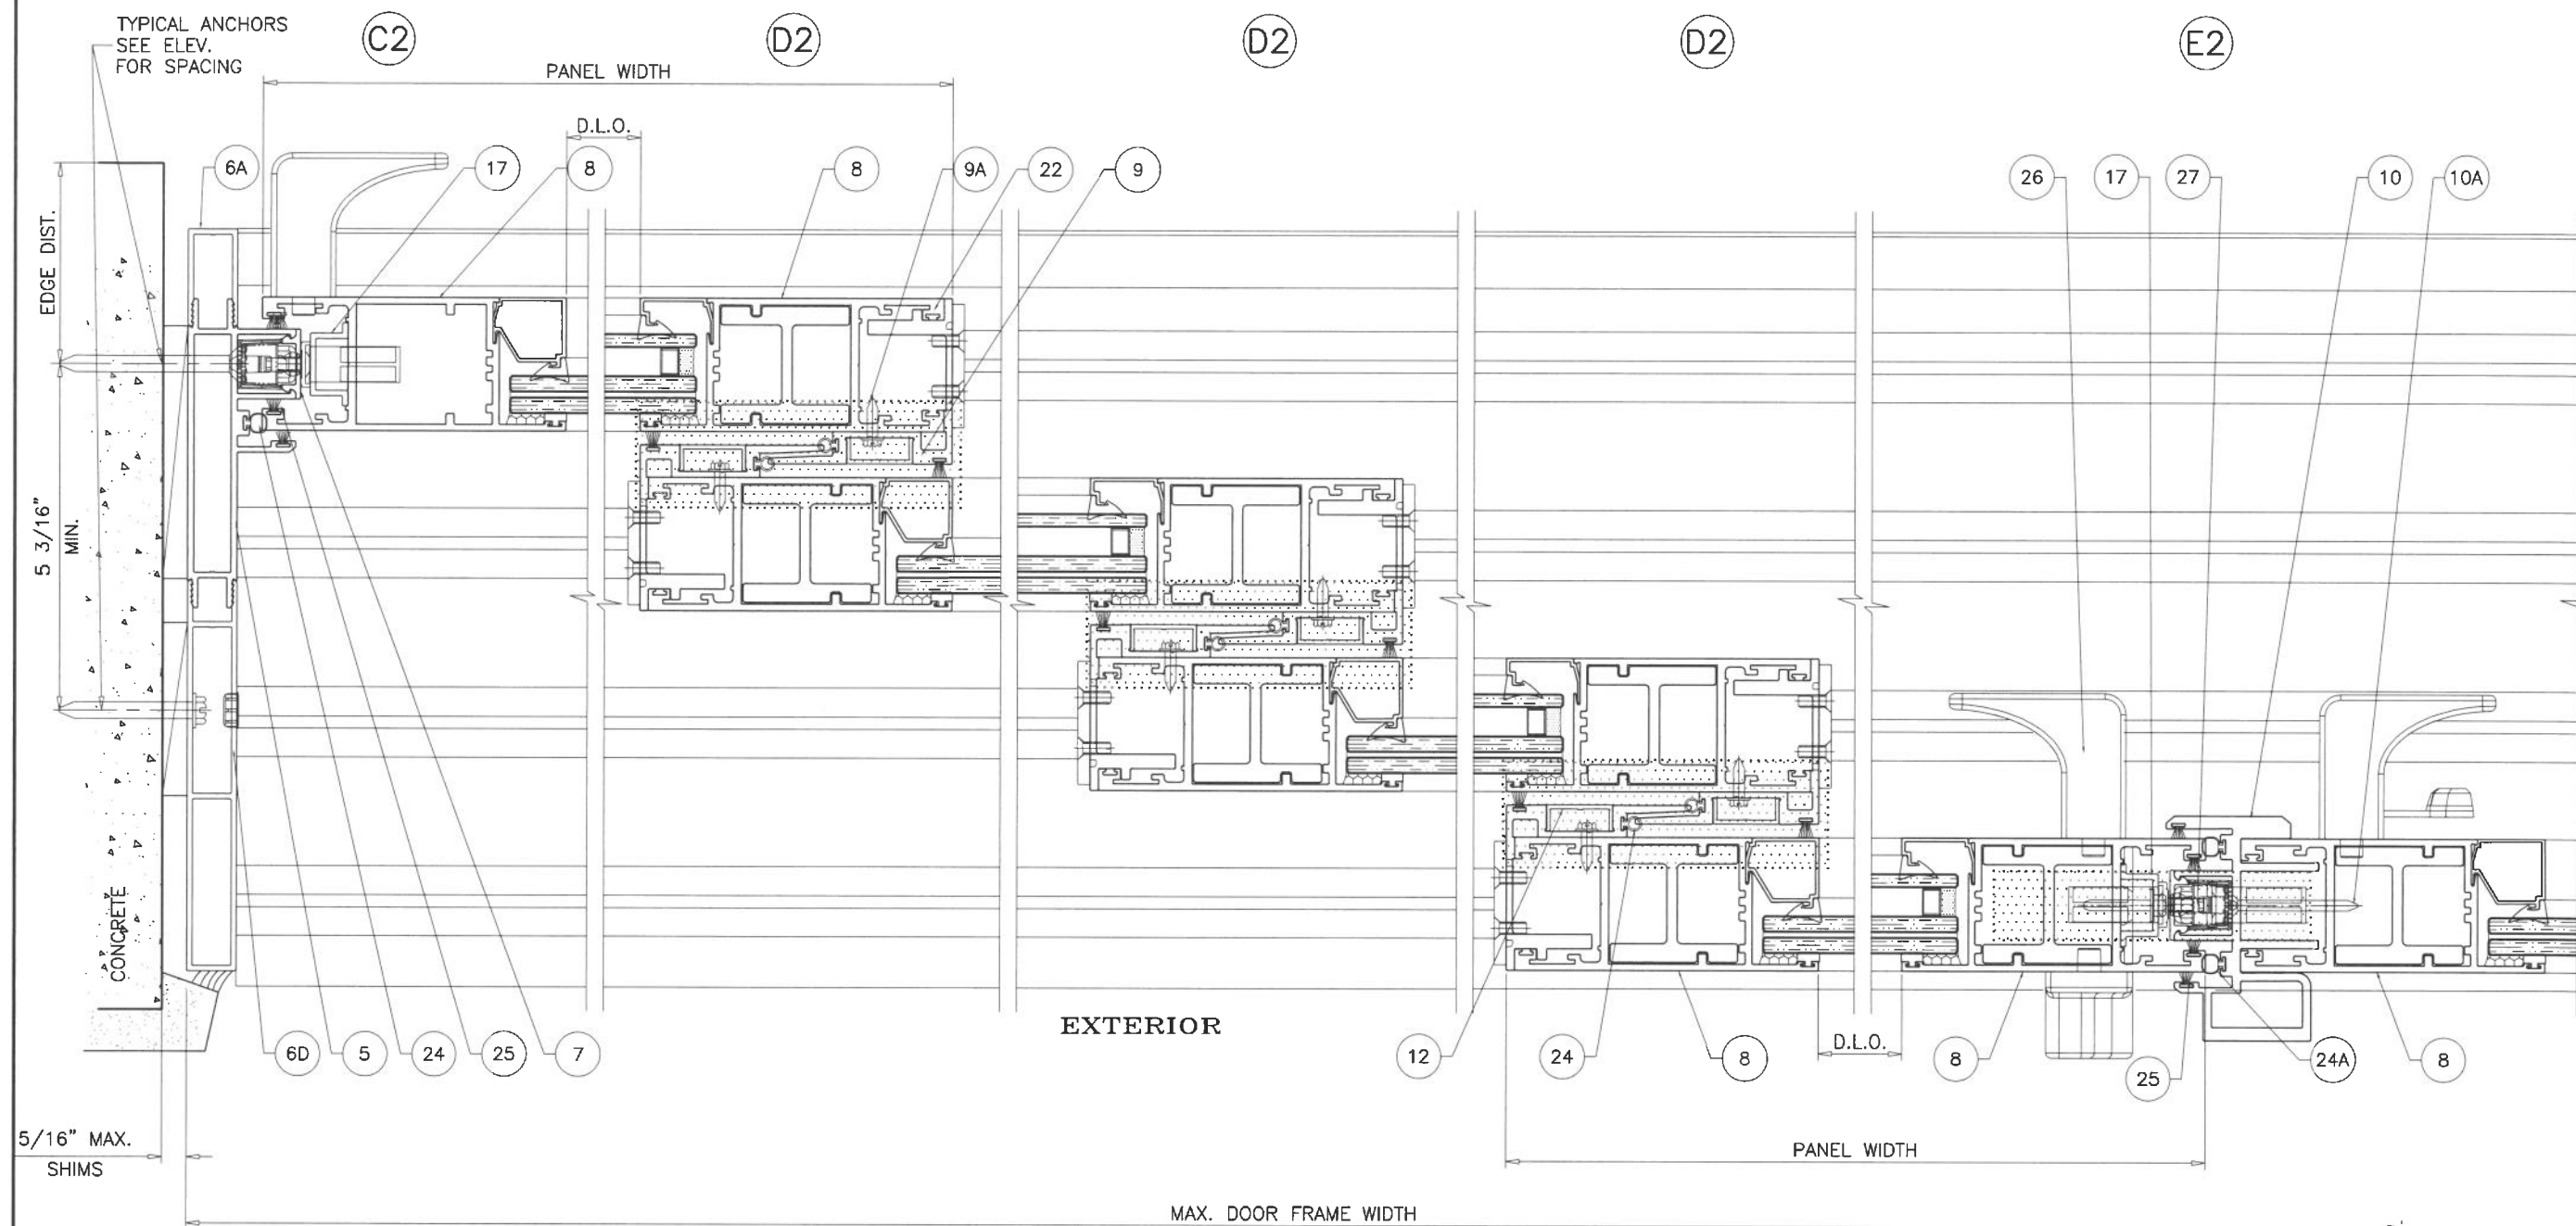

Sealed: 8/20/2026

4 TRACK FRAMES



FL #47807

SERIES EC450 ALUM SLIDING GLASS DOOR (S.M.I.)

Eurocraft Industries Inc.
7905 N.W. 77th Ave.

7905 N.W. 77th Ave.
Medley, FL. 33166

Phone: (305) 713-1871 Fax: (305) 713-1872


AL-FAROOQ CORPORATION
ENGINEERS & PRODUCT DEVELOPMENT
9360 SUNSET DRIVE, SUITE 220
MIAMI, FLORIDA 33173 (C.A.N. 3538)
TEL. (305) 264-8100 FAX. (305) 262-6978

COMP-ANL\25-83F-EII


date:	09-10-25	revisions:	
scale:	3/8" = 1"	no	date by description
dr. by:	TARIQ		
chk. by:			

drawing no. 25-83F

sheet 14 of 18

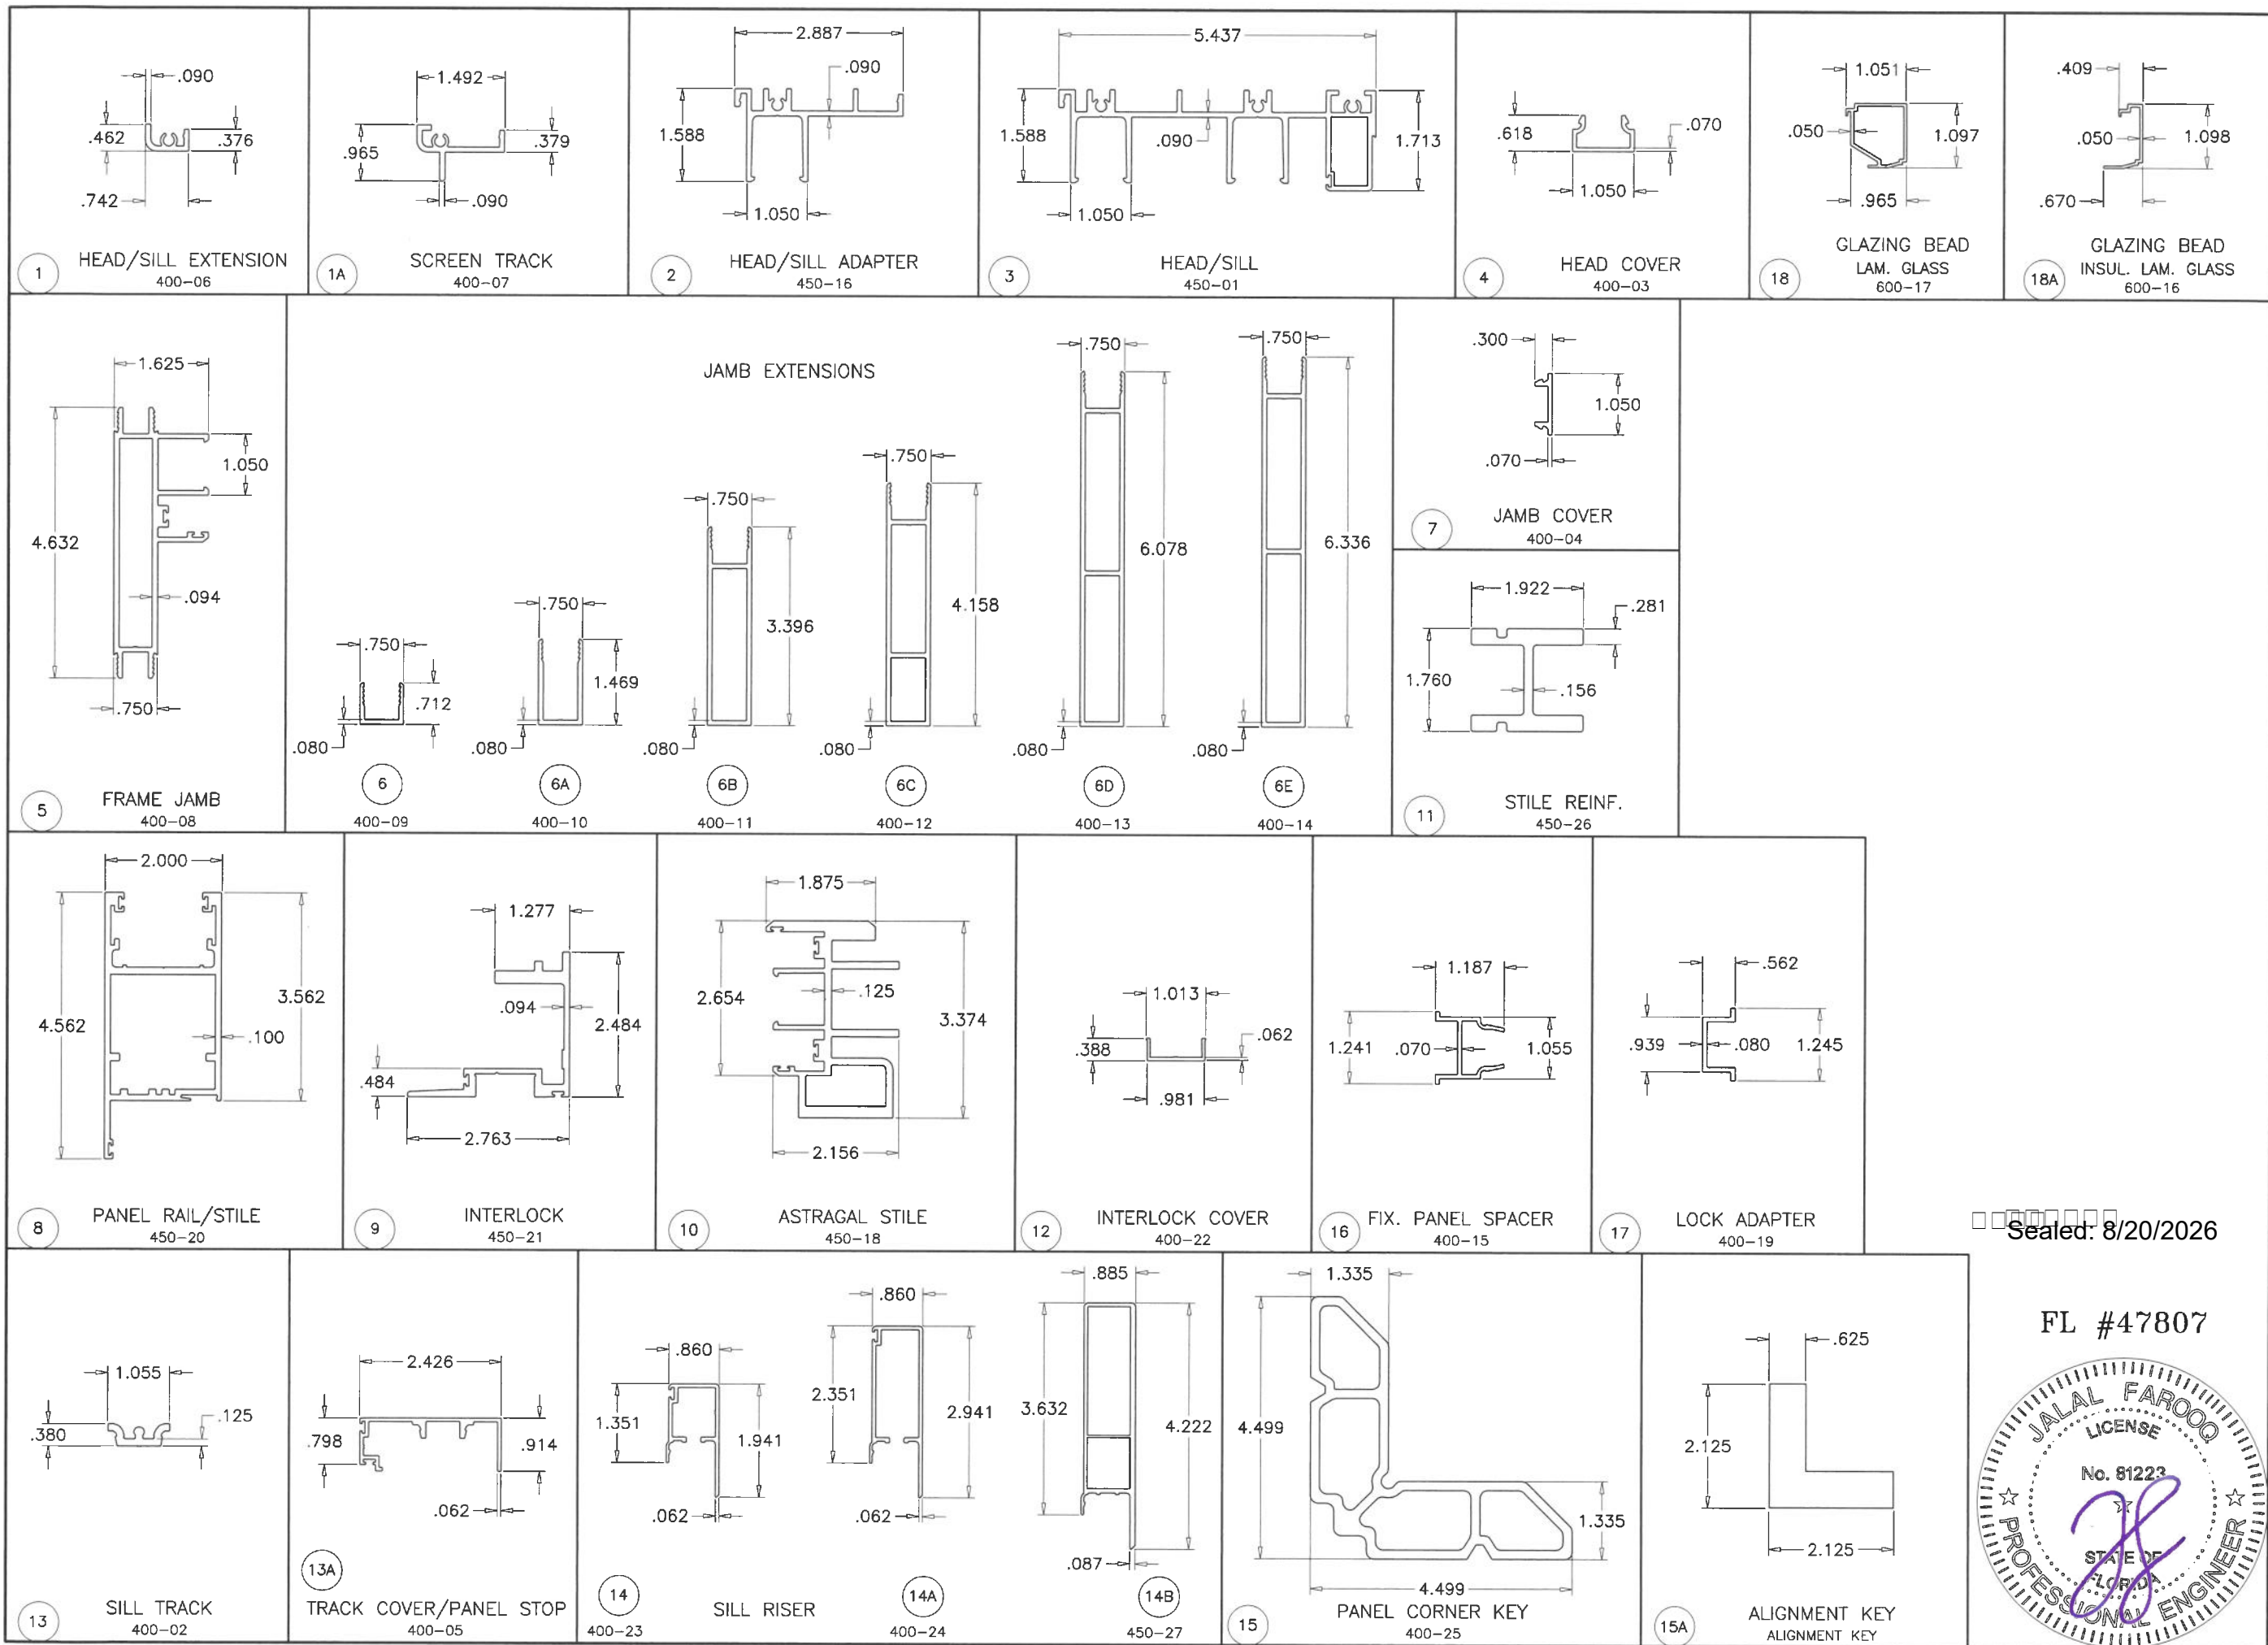

Sealed: 8/20/2026

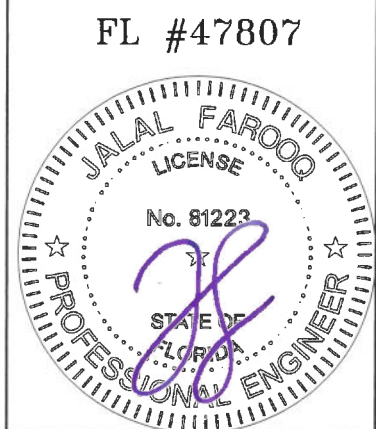

AL-FAROOQ CORPORATION
ENGINEERS & PRODUCT DEVELOPMENT
9360 SUNSET DRIVE, SUITE 220
MIAMI, FLORIDA 33173
TEL. (305) 264-8100 FAX (305) 262-6978
C.A.N. 3538

SERIES EC450 ALUM SLIDING GLASS DOOR (S.M.I.)

Eurocraft Industries Inc.
7905 N.W. 77th Ave.
Medley, FL. 33166
Phone: (305) 713-1871 Fax: (305) 713-1872

revisions:	
no	date by description

date: 09-10-25
scale: 3/8" = 1"
dr. by: TARIQ
chk. by:

drawing no.
25-83F

sheet 16 of 18

ITEM #	PART #	QUANTITY	DESCRIPTION	MATERIAL	MANF./SUPPLIER/REMARKS
1	400-06	2	HEAD/SILL EXTENSION	6063-T5	-
1A	400-07	2	SCREEN TRACK	6063-T5	-
2	450-16	AS REQD.	HEAD/SILL ADAPTER	6063-T6	-
3	450-01	2	FRAME HEAD/SILL	6063-T6	-
4	400-03	AS REQD.	HEAD COVER	6063-T5	-
5	400-08	2	FRAME JAMB	6063-T5	-
6	400-09	AS REQD.	JAMB EXTENSION	6063-T5	-
6A	400-10	AS REQD.	JAMB EXTENSION	6063-T5	-
6B	400-11	AS REQD.	JAMB EXTENSION	6063-T5	-
6C	400-12	AS REQD.	JAMB EXTENSION	6063-T5	-
6D	400-13	AS REQD.	JAMB EXTENSION	6063-T5	-
6E	400-14	AS REQD.	JAMB EXTENSION	6063-T5	-
7	400-04	AS REQD.	JAMB COVER	6063-T5	-
8	450-20	AS REQD.	PANEL RAIL/STILE	6063-T6	-
9	450-21	AS REQD.	INTERLOCK	6005-T5	-
9A	#8 X 3/4"	AS REQD.	INTERLOCK FASTENERS, AT 6" FROM ENDS & 20" O.C. MAX.	ST. STEEL	PH SMS
10	450-18	AS REQD.	ASTRAGAL STILE	6005-T5	-
10A	#10 X 2"	AS REQD.	ASTRAGAL FASTENERS, AT 6" FROM ENDS & 20" O.C. MAX.	ST. STEEL	PH SMS
11	450-26	AS REQD.	STILE REINFORCING	6063-T6	-
12	400-22	AS REQD.	INTERLOCK COVER	6063-T5	-
13	400-02	AS REQD.	SILL TRACK	6063-T6	-
13A	400-05	AS REQD.	TRACK COVER/PANEL STOP	6063-T5	-
14	400-23	AS REQD.	SILL RISER	6063-T5	-
14A	400-24	AS REQD.	SILL RISER	6063-T5	-
14B	450-27	AS REQD.	SILL RISER	6063-T5	-
15	400-25	1/ CORNER	PANEL CORNER KEY	6063-T6	-
15A	-	2/ CORNER	ALIGNMENT KEY	ST. STEEL	-
16	400-15	3/ FIX. PANEL	FIXED PANEL SPACER, 5" LONG	6063-T5	AT 10" FROM EACH END & AT MIDSPAN
16A	#8 X 1-1/2"	2/ CLIP	FIXED PANEL FASTENERS	ST. STEEL	FH SELF DRILLING SCREWS
17	400-19	AS REQD.	LOCK ADAPTER, 8-3/8" LONG	6063-T5	AT LOCK LOCATION
18	600-17	AS REQD.	GLAZING BEAD (LAM. GLASS)	6063-T5	-
18A	600-16	AS REQD.	GLAZING BEAD (INSUL. LAM. GLASS)	6063-T5	-
19	E7011768	AS REQD.	INTERIOR GLAZING GASKET	EPDM	DUROMETER 60±5 SHORE A
20	82505	AS REQD.	EXTERIOR GLAZING GASKET	TPV/POLYPROP	-
21	-	2/ LITE	SETTING BLOCK	EPDM	DUROMETER 80±5 SHORE A
22	-	2/ PANEL	INTERLOCK GUIDE AT TOP & BOTTOM	NYLON	FASTENED WITH (2) #8 X 1" FH SDS
23	-	AS REQD.	FIN SEAL W'STRIPPING	WOOL	-
24	MPI-83033	AS REQD.	INTERLOCK W'STRIPPING	TPV/POLYPROP	MELTPPOINT
24A	MPI-83032	AS REQD.	ASTRAGAL W'STRIPPING	TPV/POLYPROP	MELTPPOINT
25	W33251NK000B	AS REQD.	FIN SEAL PILE W'STRIPPING	WOOL	ULTRAFAB
26	-	-	LOCK AND HANDLE	-	-
27	-	-	ADJUSTABLE STRIKE	-	-
28	-	2/ MOV. PANEL	ROLLER ASSEMBLY, AT 8-1/2" FROM EACH END	-	FASTENED WITH (2) #10 X 1-1/2" FH SDS
29	#10 X 1-1/2"	-	FRAME ASSEMBLY FASTENERS	ST. STEEL	HWH SELF DRILLING SCREWS
30	-	-	-	-	-
31	-	-	-	-	-

SEALANT:

ALL JOINTS AND FRAME CONNECTIONS SEALED WITH WHITE/ALUMINUM COLORED SILICONE.

LOCKS:

SURFACE MOUNT METALLIC THREE PLY DUAL HOOK LOCK AT 38-3/4" FROM BOTTOM FASTENED TO LOCK STILE WITH (2) #8 X 1-1/4" FH SELF DRILLING SCREWS

SURFACE MOUNT METALLIC KEEPER FACING LOCK AT 39" FROM BOTTOM FASTENED WITH (2) #8 X 1-1/4" FH SMS



FL #47807

Sealed: 8/20/2026

revisions:

no

date

by

description

date: 09-10-25

scale: 3/8" = 1"

dr. by: TARIQ

chk. by:

drawing no.

25-83F

sheet 17 of 18

AL-FAROOQ CORPORATION

ENGINEERS & PRODUCT DEVELOPMENT

9360 SUNSET DRIVE, SUITE 220

MIAMI, FLORIDA 33173

TEL. (305) 264-8100

COMP-ANL\25-83F-EII

(C.A.N. 3538)

FAX. (305) 262-6978

SERIES EC450 ALUM SLIDING GLASS DOOR (S.M.I.)


Eurocraft Industries Inc.

7905 N.W. 77th Ave.


Medley, FL. 33166

Phone: (305) 713-1871

Fax: (305) 713-1872

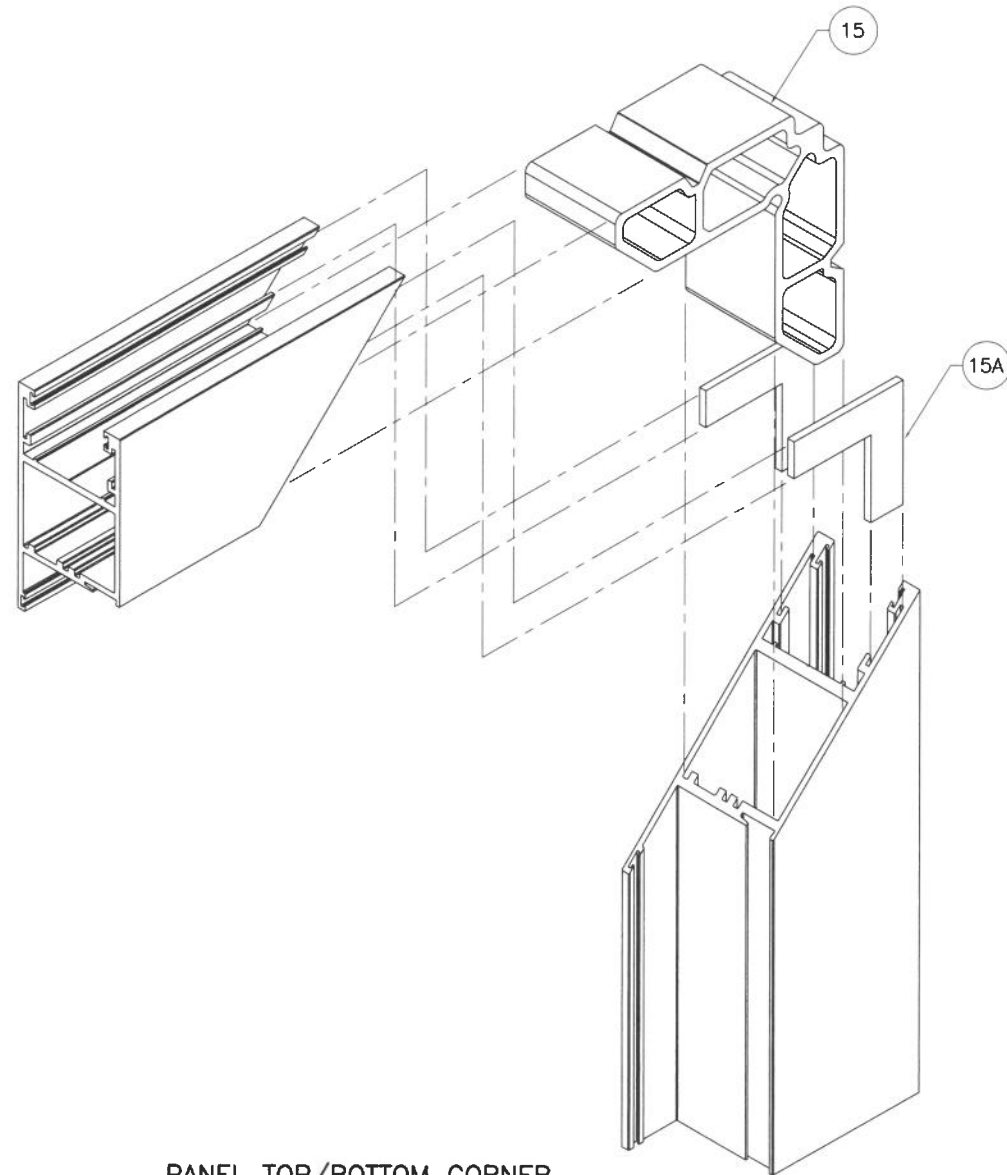


PANEL TOP/BOTTOM CORNER

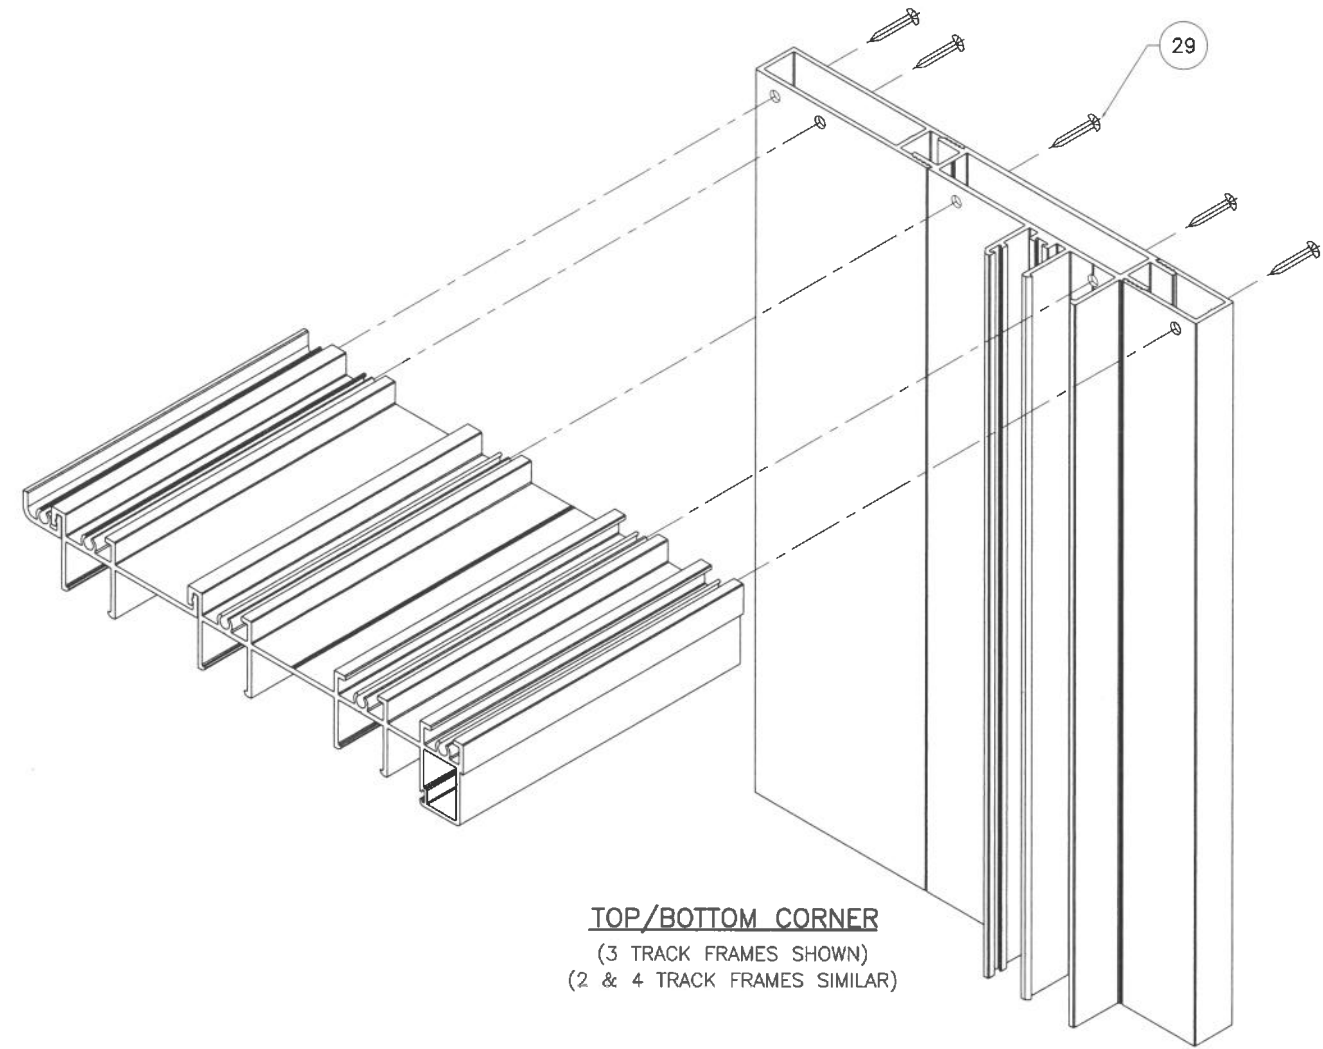

TOP/BOTTOM CORNER
(3 TRACK FRAMES SHOWN)
(2 & 4 TRACK FRAMES SIMILAR)

Sealed: 8/20/2026

FL #47807

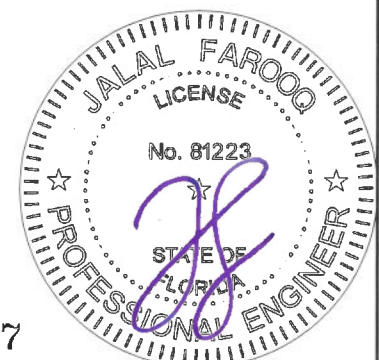

revisions:		date		by description	
no	date	no	date	by	description

SERIES EC450 ALUM SLIDING GLASS DOOR (S.M.I.)
Eurocraft Industries Inc.
7905 N.W. 77th Ave.
Medley, FL 33166
Phone: (305) 713-1871 Fax: (305) 713-1872

AL-FAROOQ CORPORATION
ENGINEERS & PRODUCT DEVELOPMENT
9360 SUNSET DRIVE, SUITE 220
MIAMI, FLORIDA 33173 (C.A.N. 3538)
TEL. (305) 264-8100 FAX. (305) 262-6978
COMP - ANL \ 25-83F - EII

drawing no.
25-83F
sheet 18 of 18