


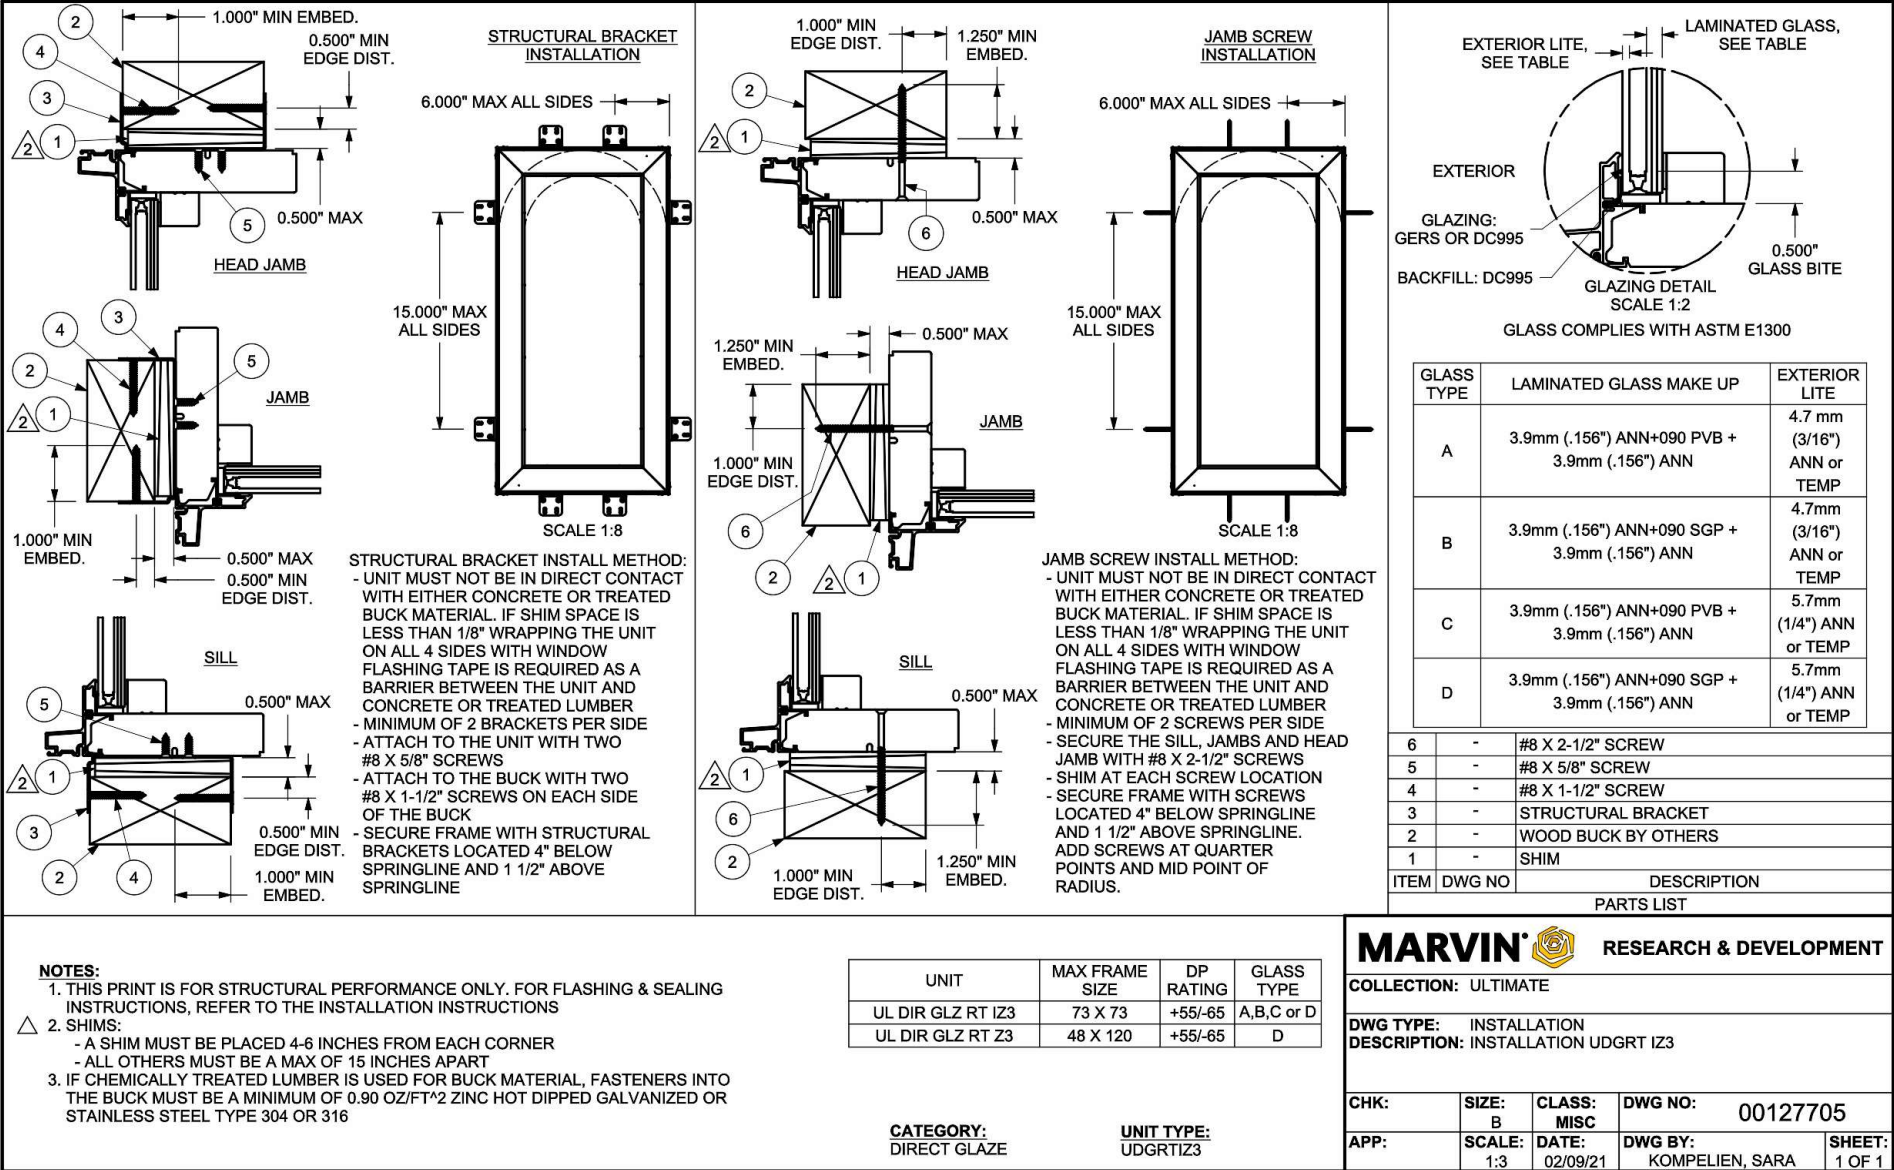

NOTES:

1. THIS PRINT IS FOR STRUCTURAL PERFORMANCE ONLY. FOR FLASHING & SEALING INSTRUCTIONS, REFER TO THE INSTALLATION INSTRUCTIONS

2. SHIMS:
- A SHIM MUST BE PLACED 4-6 INCHES FROM EACH CORNER
- ALL OTHERS MUST BE A MAX OF 15 INCHES APART

3. IF CHEMICALLY TREATED LUMBER IS USED FOR BUCK MATERIAL, FASTENERS INTO THE BUCK MUST BE A MINIMUM OF 0.90 OZ/FT² ZINC HOT DIPPED GALVANIZED OR STAINLESS STEEL TYPE 304 OR 316

UNIT	MAX FRAME SIZE	DP RATING	GLASS TYPE
UL DIR GLZ RT IZ3	73 X 73	+55/-65	A,B,C or D
UL DIR GLZ RT Z3	48 X 120	+55/-65	D

CATEGORY:
DIRECT GLAZE

UNIT TYPE:
UDGRTI23

MARVIN **RESEARCH & DEVELOPMENT**

COLLECTION: ULTIMATE

DWG TYPE: INSTALLATION
DESCRIPTION: INSTALLATION UDGRT IZ3

CHK:	SIZE: B	CLASS: MISC	DWG NO: 00127705
APP:	SCALE: 1:3	DATE: 02/09/21	DWG BY: KOMPENIEN, SARA

SHEET: 1 OF 1

Template Version 12.0

NOTICE - CONFIDENTIAL INFORMATION
The information in this document is privileged and strictly confidential. The information contained herein shall be used only by Marvin employees and by those agents or suppliers granted official written permission. If the reader of this document is not the intended recipient, or the employee or agent of the intended recipient, please delete this document from all data storage devices, and destroy all hard copies. Any unauthorized dissemination, distribution, copying or other use of the information contained in this document is strictly prohibited.