

REVISIONS			
REV	DESCRIPTION	DATE	APPROVED

NOTES:

1. THE PRODUCT SHOWN HEREIN IS DESIGNED AND MANUFACTURED TO COMPLY WITH REQUIREMENTS OF THE FLORIDA BUILDING CODE INCLUDING THE HVHZ.
2. WOOD FRAMING AND MASONRY OPENING TO BE DESIGNED AND ANCHORED TO PROPERLY TRANSFER ALL LOADS TO STRUCTURE. FRAMING AND MASONRY OPENING IS THE RESPONSIBILITY OF THE ARCHITECT OR ENGINEER OF RECORD.
3. WHERE SHIM OR BUCK THICKNESS IS LESS THAN 1–1/2” UNITS MUST BE ANCHORED THROUGH THE FRAME IN ACCORDANCE WITH MANUFACTURER’S PUBLISHED INSTALLATION INSTRUCTIONS. ANCHORS SHALL BE SECURELY FASTENED DIRECTLY INTO MASONRY, CONCRETE OR OTHER STRUCTURAL SUBSTRATE MATERIAL.
4. WHERE WOOD BUCK THICKNESS IS 1–1/2” OR GREATER, BUCK SHALL BE SECURELY FASTENED TO MASONRY, CONCRETE OR OTHER STRUCTURAL SUBSTRATE. UNITS MAY BE ANCHORED THROUGH FRAME TO SECURED WOOD BUCK IN ACCORDANCE WITH MANUFACTURER’S PUBLISHED INSTALLATION INSTRUCTIONS.
5. WHERE 1X BUCK IS NOT USED DISSIMILAR MATERIALS MUST BE SEPARATED WITH APPROVED COATING OR MEMBRANE. SELECTION OF COATING OR MEMBRANE IS THE RESPONSIBILITY OF THE ARCHITECT OR ENGINEER OF RECORD.
6. BUCKS SHALL EXTEND BEYOND UNIT FRAME INTERIOR FACE SO THAT FULL FRAME SUPPORT IS PROVIDED.
7. SHIM AS NEEDED AT EACH ANCHOR LOCATION WITH LOAD BEARING SHIM. SHIM WHERE SPACE OF 1/16” OR GREATER OCCURS. MAXIMUM ALLOWABLE SHIM STACK TO BE 1/2”.
8. SHIMS SHALL BE LOCATED, APPLIED AND MADE FROM MATERIALS AND THICKNESS CAPABLE OF SUSTAINING APPLICABLE LOADS.
9. WIND LOAD DURATION FACTOR Cd=1.6 WAS USED FOR WOOD ANCHOR CALCULATIONS.
10. FRAME MATERIAL: ALUMINUM 6063–T6.
11. UNITS MUST BE GLAZED PER ASTM E1300.
12. APPROVED IMPACT PROTECTIVE SYSTEM IS REQUIRED FOR THIS PRODUCT IN WIND BORNE DEBRIS REGIONS.
13. FOR ANCHORING INTO WOOD FRAMING OR 2X BUCK USE #14 WOOD SCREWS WITH SUFFICIENT LENGTH TO ACHIEVE A 1 3/4” MINIMUM EMBEDMENT INTO SUBSTRATE. LOCATE ANCHORS AS SHOWN IN ELEVATIONS AND INSTALLATION DETAILS.
14. FOR ANCHORING INTO MASONRY/CONCRETE USE 1/4” TAPCONS WITH SUFFICIENT LENGTH TO ACHIEVE A 1 3/4” MINIMUM EMBEDMENT INTO SUBSTRATE WITH 2” MINIMUM EDGE DISTANCE. LOCATE ANCHORS AS SHOWN IN ELEVATIONS AND INSTALLATION DETAILS.
15. FOR ANCHORING INTO METAL STRUCTURE USE #14 SMS OR SELF DRILLING SCREWS WITH SUFFICIENT LENGTH TO ACHIEVE 3 THREADS MINIMUM BEYOND STRUCTURE INTERIOR WALL. LOCATE ANCHORS AS SHOWN IN ELEVATIONS AND INSTALLATION DETAILS.
16. ALL FASTENERS TO BE CORROSION RESISTANT.
17. INSTALLATION ANCHORS SHALL BE INSTALLED IN ACCORDANCE WITH ANCHOR MANUFACTURER’S INSTALLATION INSTRUCTIONS AND ANCHORS SHALL NOT BE USED IN SUBSTRATES WITH STRENGTHS LESS THAN THE MINIMUM STRENGTH SPECIFIED BELOW:

A. WOOD: MINIMUM SPECIFIC GRAVITY OF G=0.42

B. CONCRETE: MINIMUM COMPRESSIVE STRENGTH OF 2,000 PSI.

C. MASONRY: HOLLOW/FILLED BLOCK PER ASTM C90 WITH Fm=2,000PSI MINIMUM.

D. METAL STRUCTURE: STEEL 18GA (.048”) FY=33KSI/FU=52KSI OR ALUMINUM 6063–T5 FU=30KSI .048” THICK MINIMUM
18. GEOMETRIC SHAPES ARE ALSO APPROVED. APPROVED GEOMETRIC SHAPES DIMENSIONS SHALL NOT EXCEED INSCRIBED DIMENSIONS OF APPROVED RECTANGULAR ASSEMBLY SHOWN IN SHEET 2.

SIGNED: 12/01/2025

TABLE OF CONTENTS	
SHEET NO.	DESCRIPTION
1	ELEVATION, ANCHORING AND NOTES
2	CROSS SECTIONS AND B.O.M.
3 – 4	INSTALLATION DETAILS

TITONI WINDOWS
145 ARENA STREET
EL SEGUNDO, CA 90245

38 ICON FIXED WINDOW
NON-IMPACT, HVHZ
NOTES

DRAWN:
R.L.

DWG NO.
08-04184


REV
-

SCALE NTS

DATE 11/28/25


SHEET 1 OF 8

L. ROBERTO LOMAS P.E.
208 7th Ave, INDIALANTIC, FL 32903
434-688-0609 rllomas@lrlomaspe.com

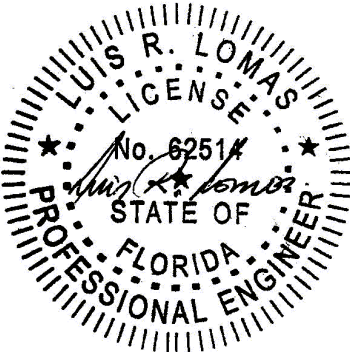

Luis R. Lomas P.E.
FL No.: 62514

REVISIONS			
REV	DESCRIPTION	DATE	APPROVED

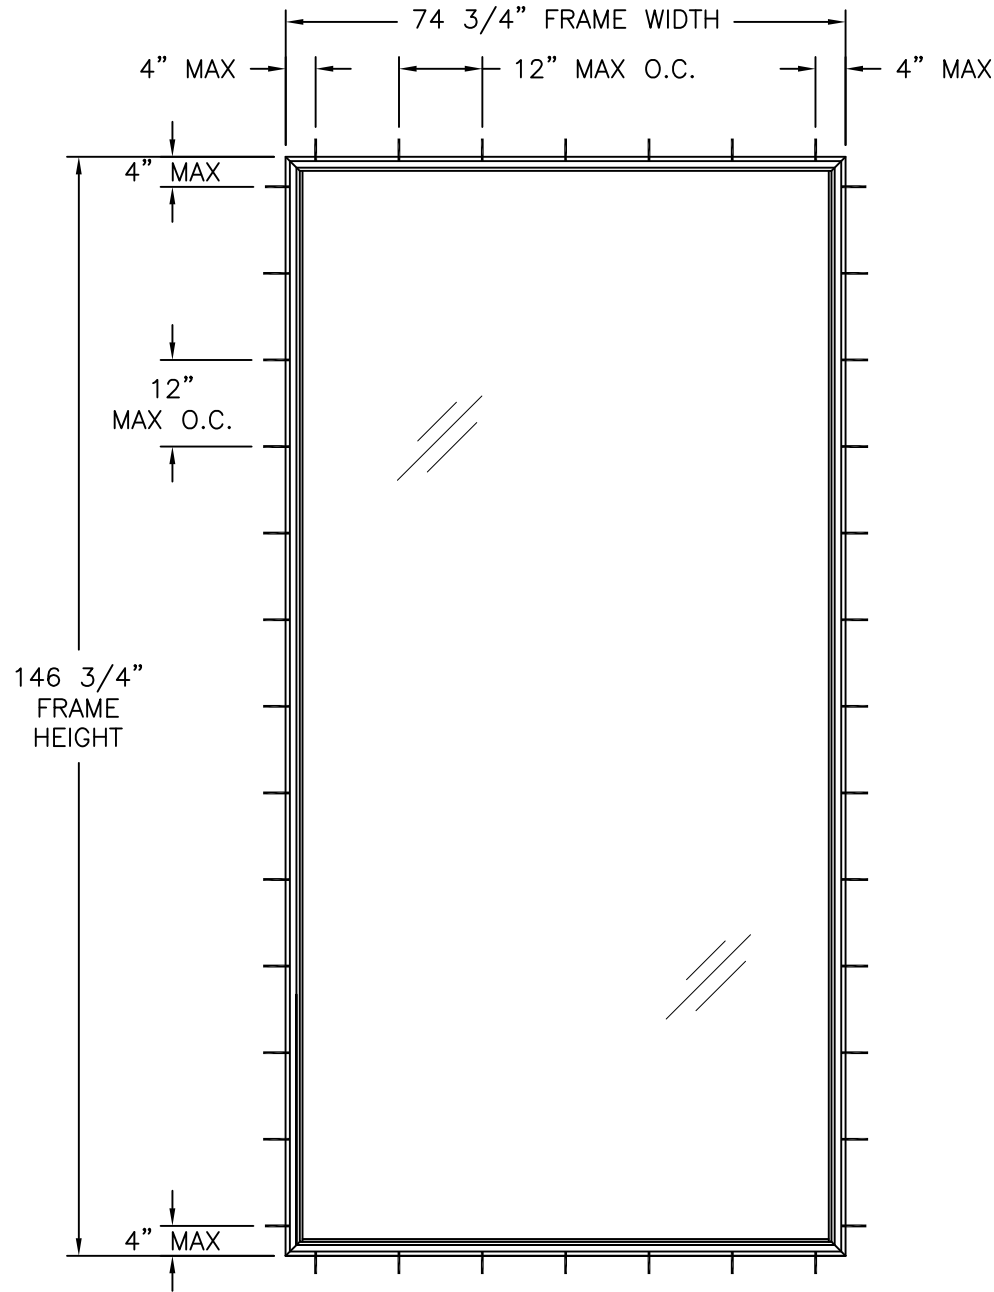

38 ICON FIXED WINDOW

DESIGN PRESSURE RATING	IMPACT RATING
+70.0/-55.0PSF	NONE

FOR ADDITIONAL SIZES SEE CHART#1

74-3/4" X 146-3/4" UNIT SHOWN. OTHER SIZES APPROVED AS LONG AS FRAME AREA DOES NOT EXCEED 76.17 FT²


NOTES:
1. MAXIMUM D.L.O.: 70-5/16" X 142-5/16"

Chart #1
Rating (psf)

Frame Height (in)	Frame width (in)															
	54.00		60.00		66.00		72.00		74.75		78.00		84.00		96.00	
	Pos	Neg	Pos	Neg	Pos	Neg	Pos	Neg	Pos	Neg	Pos	Neg	Pos	Neg	Pos	Neg
72.00	70.0	82.5	70.0	82.5	70.0	82.5	70.0	82.5	70.0	82.5	70.0	82.5	70.0	82.5	70.0	82.5
78.00	70.0	82.5	70.0	82.5	70.0	82.5	70.0	82.5	70.0	82.5	70.0	82.5	70.0	82.5	70.0	80.6
84.00	70.0	82.5	70.0	82.5	70.0	82.5	70.0	82.5	70.0	82.5	70.0	82.5	70.0	82.5	70.0	74.8
90.00	70.0	82.5	70.0	82.5	70.0	82.5	70.0	82.5	70.0	82.5	70.0	82.5	70.0	79.8	70.0	69.8
96.00	70.0	82.5	70.0	82.5	70.0	82.5	70.0	82.5	70.0	82.5	70.0	80.6	70.0	74.8	70.0	65.5
102.00	70.0	82.5	70.0	82.5	70.0	82.5	70.0	82.2	70.0	79.1	70.0	75.8	70.0	70.4	70.0	61.6
108.00	70.0	82.5	70.0	82.5	70.0	82.5	70.0	77.6	70.0	74.7	70.0	71.6	70.0	66.5	70.0	58.2
114.00	70.0	82.5	70.0	82.5	70.0	80.2	70.0	73.5	70.0	70.8	70.0	67.9	70.0	63.0	70.0	55.1
120.00	70.0	82.5	70.0	82.5	70.0	76.2	70.0	69.8	70.0	67.3	70.0	64.5	70.0	59.9	-	-
126.00	70.0	82.5	70.0	79.8	70.0	72.6	70.0	66.5	70.0	64.1	70.0	61.4	70.0	57.0	-	-
132.00	70.0	82.5	70.0	76.2	70.0	69.3	70.0	63.5	70.0	61.1	70.0	58.6	-	-	-	-
138.00	70.0	81.0	70.0	72.9	70.0	66.2	70.0	60.7	70.0	58.5	70.0	56.1	-	-	-	-
144.00	70.0	77.6	70.0	69.8	70.0	63.5	70.0	58.2	70.0	56.1	-	-	-	-	-	-
146.75	70.0	76.1	70.0	68.5	70.0	62.3	70.0	57.1	70.0	55.0	-	-	-	-	-	-
150.00	70.0	74.5	70.0	67.0	70.0	60.9	70.0	55.9	-	-	-	-	-	-	-	-
156.00	70.0	71.6	70.0	64.5	70.0	58.6	-	-	-	-	-	-	-	-	-	-
162.00	70.0	69.0	70.0	62.1	70.0	56.4	-	-	-	-	-	-	-	-	-	-
168.00	70.0	66.5	70.0	59.9	-	-	-	-	-	-	-	-	-	-	-	-
174.00	70.0	64.2	70.0	57.8	-	-	-	-	-	-	-	-	-	-	-	-
180.00	70.0	62.1	70.0	55.9	-	-	-	-	-	-	-	-	-	-	-	-


SIGNED: 12/01/2025

TITONI WINDOWS 145 ARENA STREET EL SEGUNDO, CA 90245		
38 ICON FIXED WINDOW NON-IMPACT, HVHZ NOTES		
DRAWN: R.L.	DWG NO. 08-04184	REV -
SCALE NTS	DATE 11/28/25	SHEET 2 OF 8
L. ROBERTO LOMAS P.E. 208 7th Ave, INDIALANTIC, FL 32903 434-688-0609 rllomas@lrlomaspe.com		

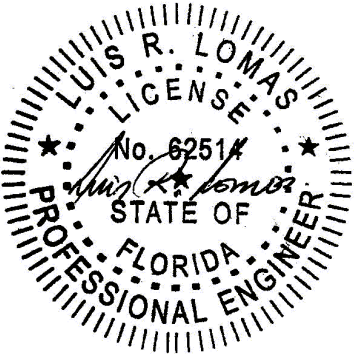


Luis R. Lomas P.E.
FL No.: 62514

REVISIONS			
REV	DESCRIPTION	DATE	APPROVED

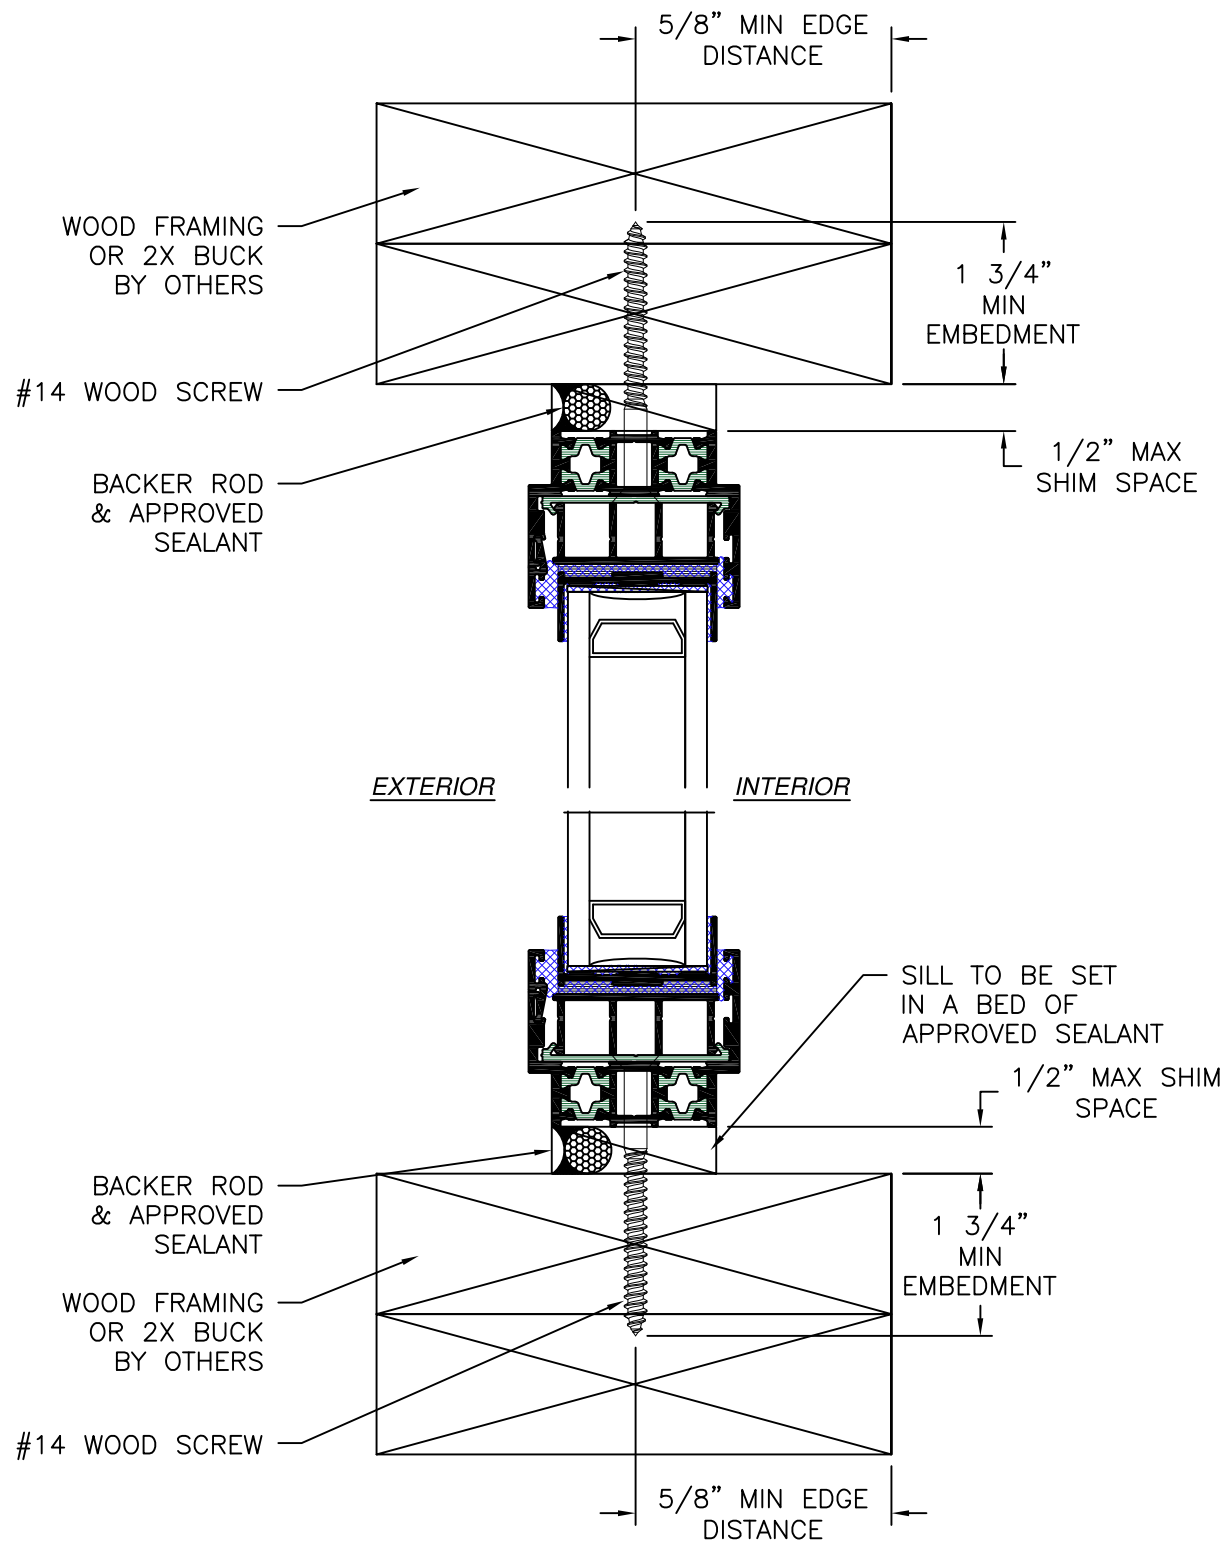

VERTICAL CROSS SECTION
WOOD FRAMING OR 2X BUCK INSTALLATION

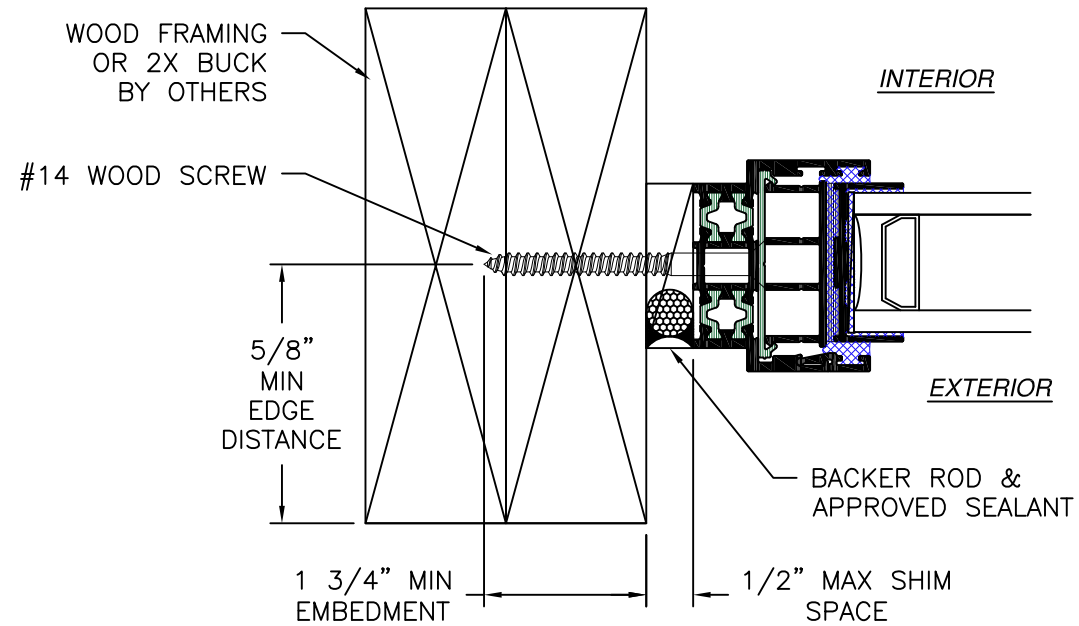

JAMB INSTALLATION DETAIL
WOOD FRAMING OR 2X BUCK INSTALLATION


- NOTES:
- INTERIOR AND EXTERIOR FINISHES, BY OTHERS, NOT SHOWN FOR CLARITY.
 - PERIMETER AND JOINT SEALANT BY OTHERS TO BE DESIGNED IN ACCORDANCE WITH ASTM E2112

TITONI WINDOWS 145 ARENA STREET EL SEGUNDO, CA 90245		
38 ICON FIXED WINDOW NON-IMPACT, HVHZ INSTALLATION DETAILS		
DRAWN: R.L.	DWG NO. 08-04184	REV -
SCALE NTS	DATE 11/28/25	SHEET 3 OF 8
L. ROBERTO LOMAS P.E. 208 7th Ave, INDIALANTIC, FL 32903 434-688-0609 rllomas@lrlomaspe.com		


SIGNED: 12/01/2025

Luis R. Lomas P.E.
FL No.: 62514

REVISIONS			
REV	DESCRIPTION	DATE	APPROVED

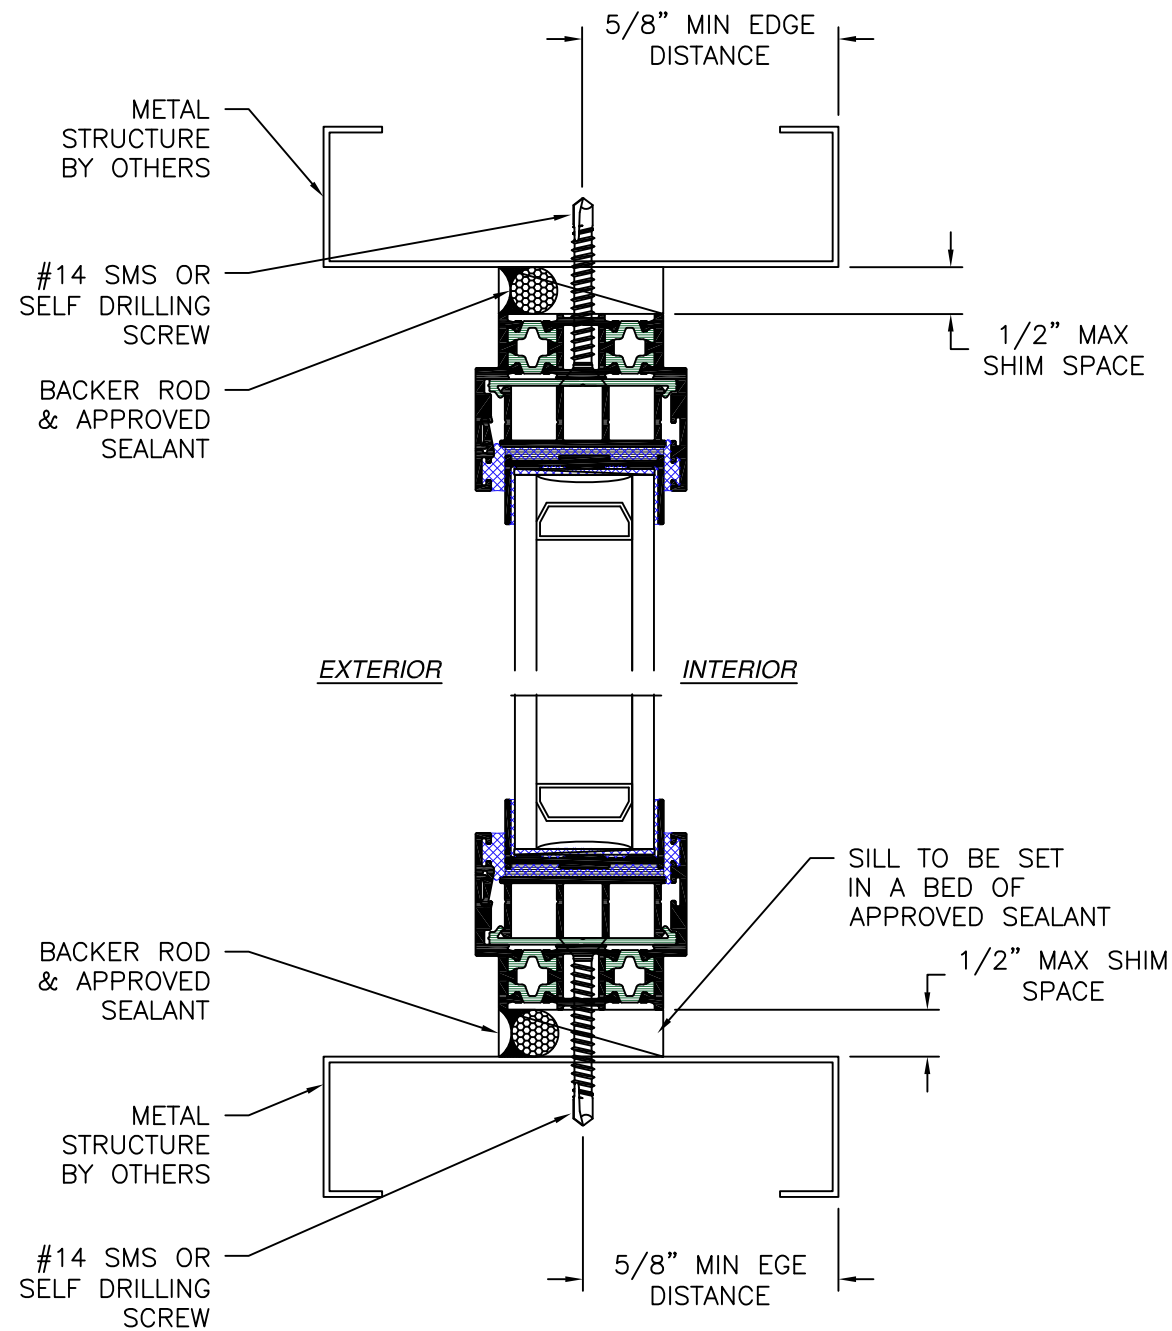

VERTICAL CROSS SECTION
WOOD FRAMING OR 2X BUCK INSTALLATION

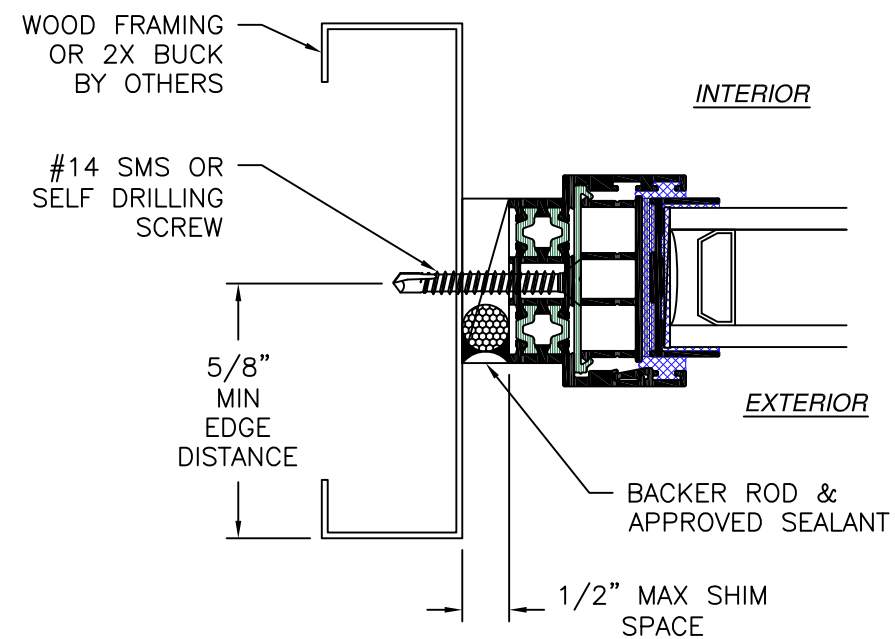


JAMB INSTALLATION DETAIL
WOOD FRAMING OR 2X BUCK INSTALLATION

- NOTES:
1. INTERIOR AND EXTERIOR FINISHES, BY OTHERS, NOT SHOWN FOR CLARITY.
 2. PERIMETER AND JOINT SEALANT BY OTHERS TO BE DESIGNED IN ACCORDANCE WITH ASTM E2112

TITONI WINDOWS 145 ARENA STREET EL SEGUNDO, CA 90245		
38 ICON FIXED WINDOW NON-IMPACT, HVHZ INSTALLATION DETAILS		
DRAWN: R.L.	DWG NO. 08-04184	REV -
SCALE NTS	DATE 11/28/25	SHEET 4 OF 8
L. ROBERTO LOMAS P.E. 208 7th Ave, INDIALANTIC, FL 32903 434-688-0609 rllomas@lrlomaspe.com		

SIGNED: 12/01/2025


Luis R. Lomas P.E.
FL No.: 62514

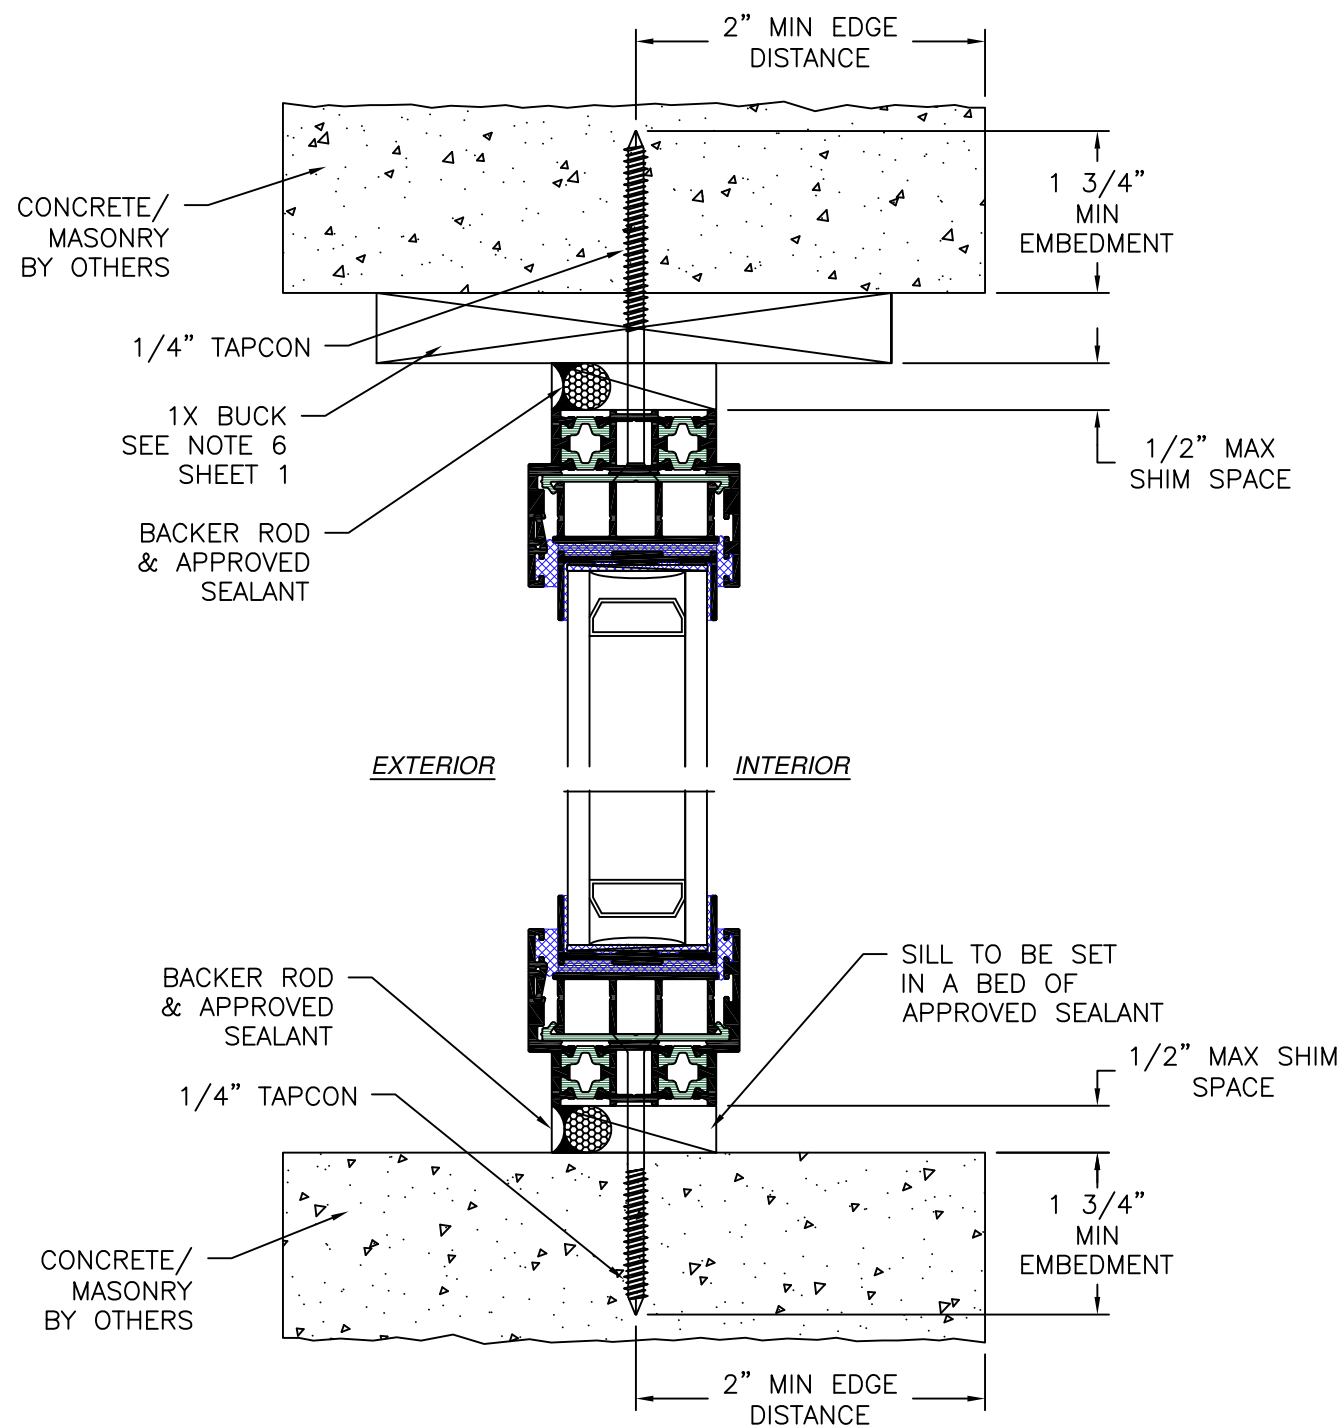

VERTICAL CROSS SECTION
CONCRETE/MASONRY WITH OR WITHOUT 1X BUCK
INSTALLATION

- NOTES:
1. INTERIOR AND EXTERIOR FINISHES, BY OTHERS, NOT SHOWN FOR CLARITY.
 2. PERIMETER AND JOINT SEALANT BY OTHERS TO BE DESIGNED IN ACCORDANCE WITH ASTM E2112


REVISIONS			
REV	DESCRIPTION	DATE	APPROVED

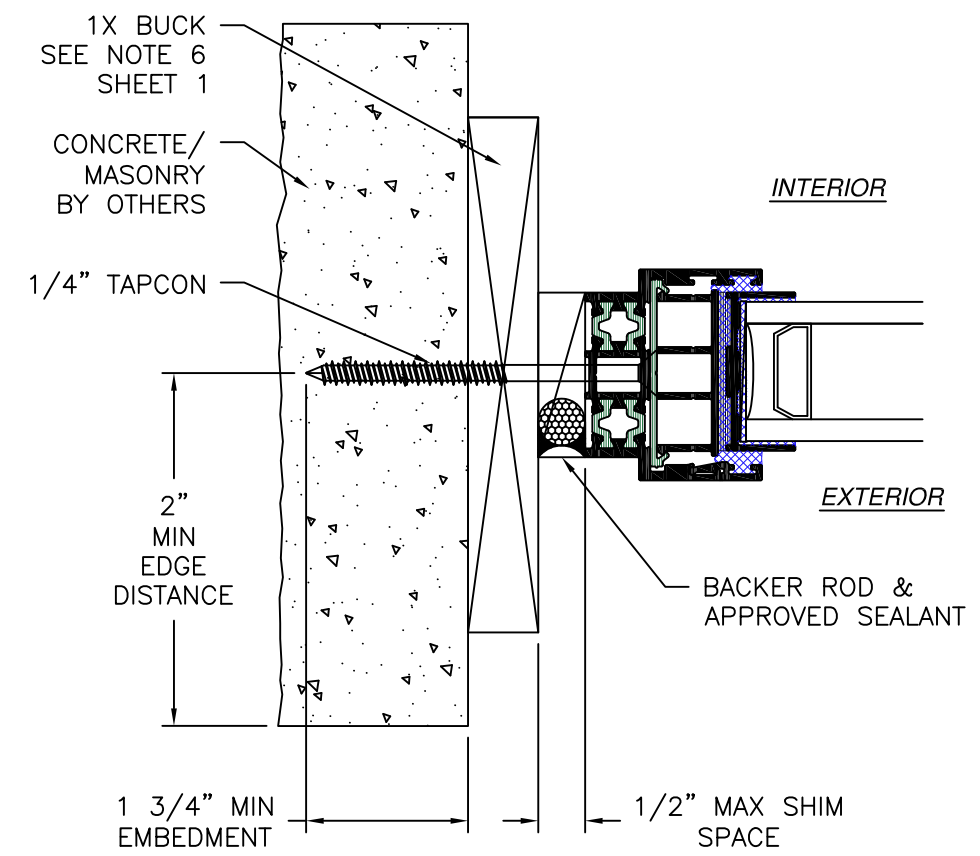


JAMB INSTALLATION DETAIL
CONCRETE/MASONRY WITH 1X BUCK INSTALLATION
FOR CONCRETE/MASONRY INSTALLATION WITHOUT 1X BUCK REFER
TO SILL INSTALLATION DETAILS

SIGNED: 12/01/2025


TITONI WINDOWS 145 ARENA STREET EL SEGUNDO, CA 90245		
38 ICON FIXED WINDOW NON-IMPACT, HVHZ INSTALLATION DETAILS		
DRAWN: R.L.	DWG NO. 08-04184	REV -
SCALE NTS	DATE 11/28/25	SHEET 5 OF 8
L. ROBERTO LOMAS P.E. 208 7th Ave, INDIALANTIC, FL 32903 434-688-0609 rllomas@lrlomaspe.com		

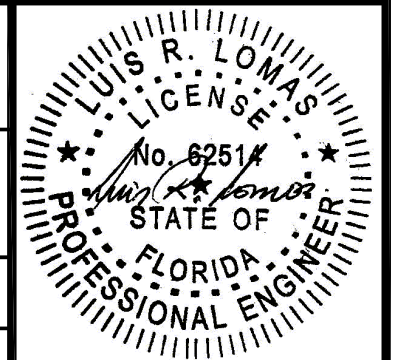

Luis R. Lomas P.E.
FL No.: 62514

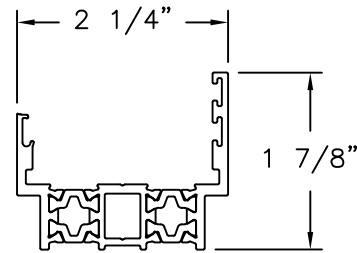


FRAME
ALUMINUM 6063-T6
& POLYAMIDE

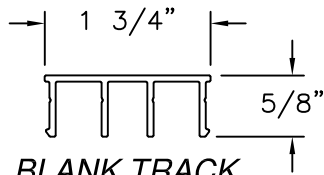


BLANK TRACK
ALUMINUM 6063-T6



GLASS CAP
ALUMINUM 6063-T6

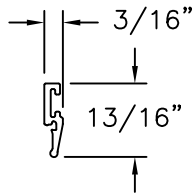

GLASS BEAD
ALUMINUM 6063-T6

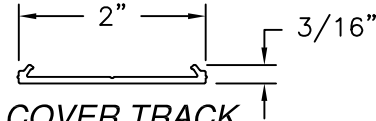

COVER TRACK
POLYAMIDE

REVISIONS			
REV	DESCRIPTION	DATE	APPROVED

SIGNED: 12/01/2025

TITONI WINDOWS 145 ARENA STREET EL SEGUNDO, CA 90245		
38 ICON FIXED WINDOW NON-IMPACT, HVHZ COMPONENTS		
DRAWN: R.L.	DWG NO. 08-04184	REV -
SCALE NTS	DATE 11/28/25	SHEET 6 OF 8
L. ROBERTO LOMAS P.E. 208 7th Ave, INDIALANTIC, FL 32903 434-688-0609 rllomas@lrlomaspe.com		

Luis R. Lomas P.E.
FL No.: 62514