

WOODPLANK

WOODPLANK ALUMINUM SIDING

(HVHZ)

GENERAL NOTES:

1. THE PRODUCT SHOWN HEREIN IS DESIGNED AND MANUFACTURED TO COMPLY WITH THE CURRENT EDITION FLORIDA BUILDING CODE (FBC) **INCLUDING** HVHZ. ALL PRODUCTS UNDER THE SCOPE OF THIS DOCUMENT HAVE BEEN EVALUATED ACCORDING TO THE FOLLOWING:
- TAS 202-94

TAS 203-94
2. ADEQUACY OF THE EXISTING STRUCTURAL CONCRETE/MASONRY, 2X WOOD AND METAL STUD FRAMING AS A MAIN WIND FORCE RESISTING SYSTEM CAPABLE OF WITHSTANDING AND TRANSFERRING APPLIED PRODUCT LOADS TO THE FOUNDATION IS THE RESPONSIBILITY OF THE ENGINEER OR ARCHITECT OF RECORD FOR THE PROJECT OF INSTALLATION.
3. INSTALL INDIVIDUAL INSTALLATION ANCHORS WITHIN A TOLERANCE OF ±1/4 INCH OF THE DEPICTED LOCATION IN THE ANCHOR LAYOUT DETAIL (I.E., WITHOUT CONSIDERATION OF TOLERANCES). TOLERANCES ARE NOT CUMULATIVE FROM ONE INSTALLATION ANCHOR TO THE NEXT.
4. THE INSTALLATION DETAILS DESCRIBED HEREIN ARE GENERIC AND MAY NOT REFLECT ACTUAL CONDITIONS FOR A SPECIFIC SITE. IF SITE CONDITIONS CAUSE INSTALLATION TO DEVIATE FROM THE REQUIREMENTS DETAILED HEREIN, A LICENSED ENGINEER OR ARCHITECT SHALL PREPARE SITE SPECIFIC DOCUMENTS FOR USE WITH THIS DOCUMENT.
5. SIDING MATERIAL: ALUMINUM (MIN. 6063-T5).
6. INSTALLATION OF SIDING ACCESSORIES SHALL BE DONE IN ACCORDANCE WITH THE FLORIDA BUILDING CODE AND THE MANUFACTURER'S INSTRUCTIONS.
7. ALL STRUCTURAL MATERIALS & DISSIMILAR METALS SHALL BE PROTECTED, TREATED, PAINTED, COATED, AND/OR ISOLATED AS REQUIRED IN THE APPLICABLE SECTIONS OF THE CURRENT FLORIDA BUILDING CODE AND REFERENCED DESIGN SPECIFICATIONS.

TABLE OF CONTENTS	
SHEET	SHEET DESCRIPTION
1	GENERAL NOTES AND DESIGN RATING
2	TYPICAL ELEVATION
3	VERTICAL SECTIONS
4	VERTICAL SECTIONS
5	HORIZONTAL SECTIONS
6	HORIZONTAL SECTIONS
7	HORIZONTAL SECTIONS
8	INSTALLATION NOTES AND ANCHOR TABLE
9	BILL OF MATERIALS AND COMPONENTS

DESIGN RATING	
DESIGN PRESSURE	MISSILE IMPACT
- 90 PSF	N/A



WOODPLANK
2707 N GAREY AVE
POMONA, CA 91767
PH: (844) 755-9663

TITLE:
WOODPLANK ALUMINUM SIDING
(HVHZ)

GENERAL NOTES & DESIGN RATING

PREPARED BY:
BUILDING DROPS, INC.

1900 NE MIAMI COURT, SUITE 2-15
MIAMI, FL 33132
PH: (954) 399-8478
FAX: (954) 744-4738
WEB: www.buildingdrops.com



REMARKS	BY	DATE

THE INSTALLATION DETAILS DESCRIBED HEREIN ARE GENERIC AND MAY NOT REFLECT ACTUAL CONDITIONS FOR A SPECIFIC SITE. IF SITE CONDITIONS CAUSE INSTALLATION TO DEVIATE FROM THE REQUIREMENTS DETAILED HEREIN, A LICENSED ENGINEER OR ARCHITECT SHALL PREPARE SITE SPECIFIC DOCUMENTS FOR USE WITH THIS DOCUMENT.

Digitally signed by Hermes F. Norero, P.E.
Reason: I am approving this document
Date: 2025.11.26 13:41:05 -05'00'



HERMES F. NORERO, P.E.
FLORIDA P.E. No 73778
BUILDING DROPS, INC
1900 NE MIAMI COURT, SUITE 2-15
MIAMI, FL 33132
FBPE CERT. OF AUTHORIZATION No. 29578

FL #:
FL47913

DATE:
11.24.2025

DWG. BY:
MS

CHK. BY:
HFN


SCALE:
NTS

DWG. #:
WPL001


SHEET:
1

c:\users\mengqisun\building drops - common\projects\wood plank\fbc-25-1132 - lynx siding (name change)\dwgs\wpl001.dwg 11/25/2025 5:39 PM

ANCHOR THROUGH 2X STUDS,
SEE SHEET 8, INSTALLATION NOTE #8,
CONCRETE/MASONRY IS SIMILAR

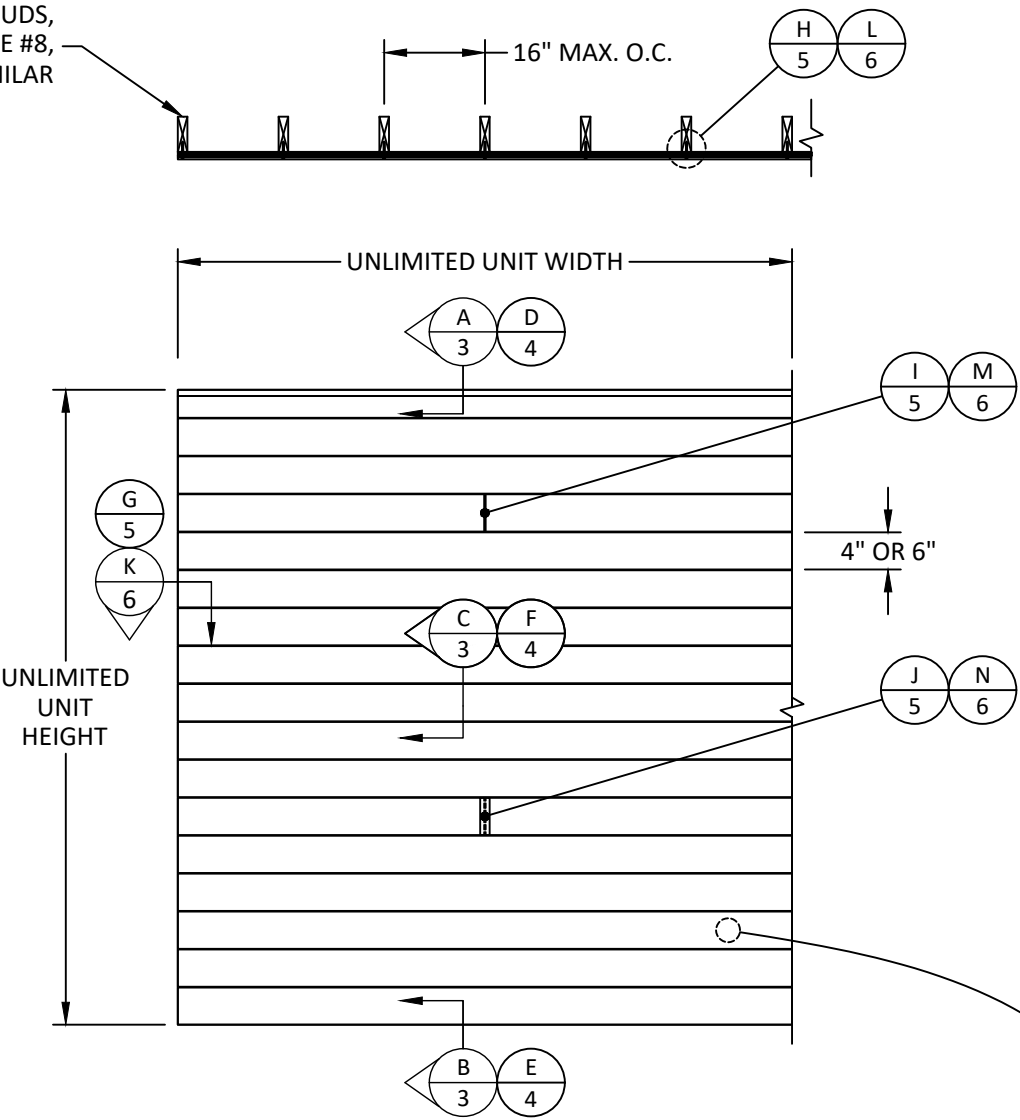

TYPICAL ELEVATION

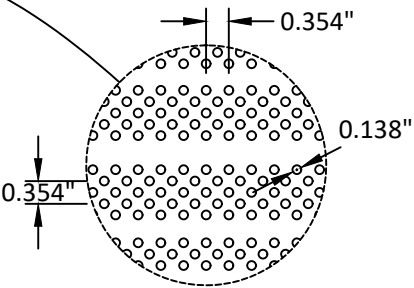

ALTERNATE VENTED PANEL DETAIL
NET FREE AREA 16%
SCALE 1:10



WOODPLANK
2707 N GAREY AVE
POMONA, CA 91767
PH: (844) 755-9663


TITLE:
WOODPLANK ALUMINUM SIDING
(HVHZ)
TYPICAL ELEVATION

PREPARED BY:
BUILDING DROPS, INC.
1900 NE MIAMI COURT, SUITE 2-15
MIAMI, FL 33132
PH: (954) 399-8478
FAX: (954) 744-4738
WEB: www.buildingdrops.com



REMARKS	BY	DATE


THE INSTALLATION DETAILS DESCRIBED HEREIN ARE GENERIC
AND MAY NOT REFLECT ACTUAL CONDITIONS FOR A SPECIFIC
SITE. IF SITE CONDITIONS CAUSE INSTALLATION TO DEVIATE
FROM THE REQUIREMENTS DETAILED HEREIN, A LICENSED
ENGINEER OR ARCHITECT SHALL PREPARE SITE SPECIFIC
DOCUMENTS FOR USE WITH THIS DOCUMENT.

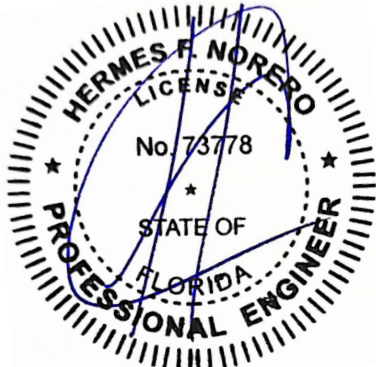


HERMES F. NORERO, P.E.
FLORIDA P.E. No 73778
BUILDING DROPS, INC
1900 NE MIAMI COURT, SUITE 2-15
MIAMI, FL 33132
FBPE CERT. OF AUTHORIZATION No. 29578

FL #:	FL47913
DATE:	11.24.2025
DWG. BY: MS	CHK. BY: HFN
SCALE:	NTS
DWG. #:	WPL001
SHEET:	2


c:\users\mengqisun\building drops, inc\building drops landing - common\projects\wood plank\fb-25-1132 - lynx siding (name change)\dwgs\wpl001.dwg 11/25/2025 5:39 PM

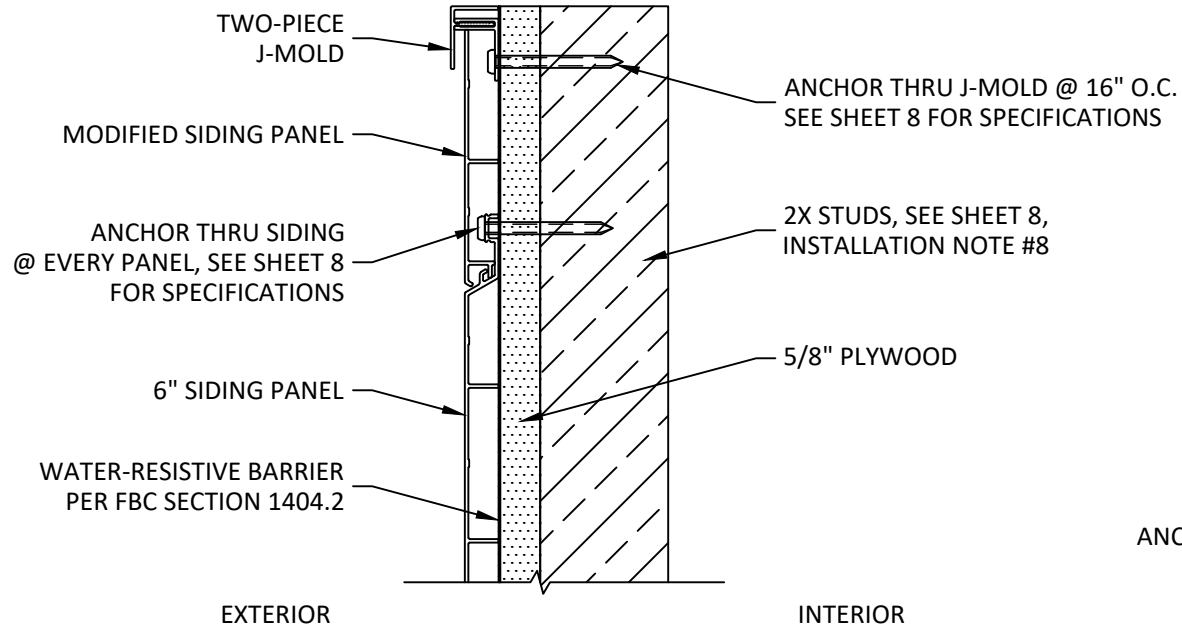

A
3 VERTICAL SECTION
SIDING TOP

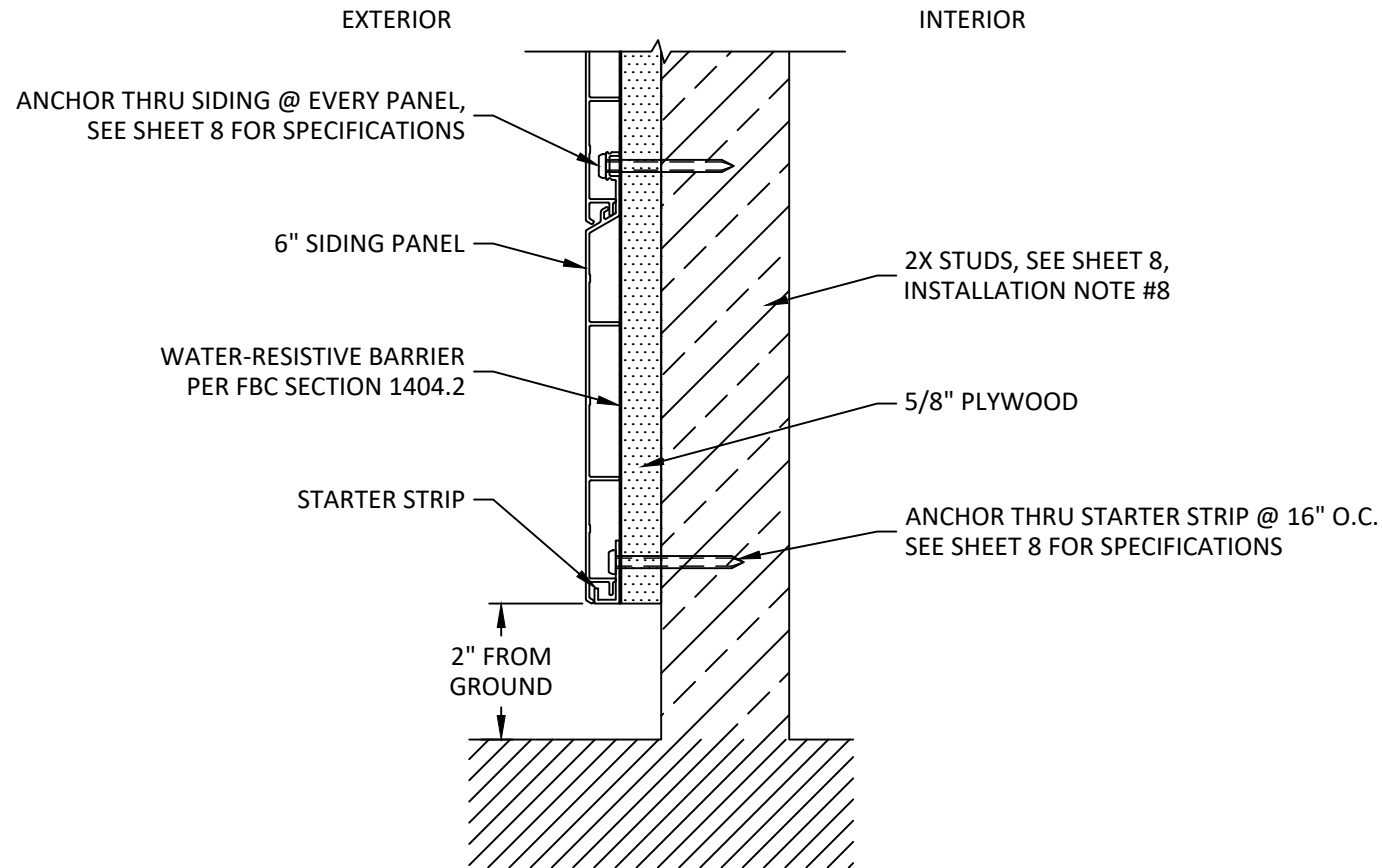

B
3 VERTICAL SECTION
SIDING BOTTOM

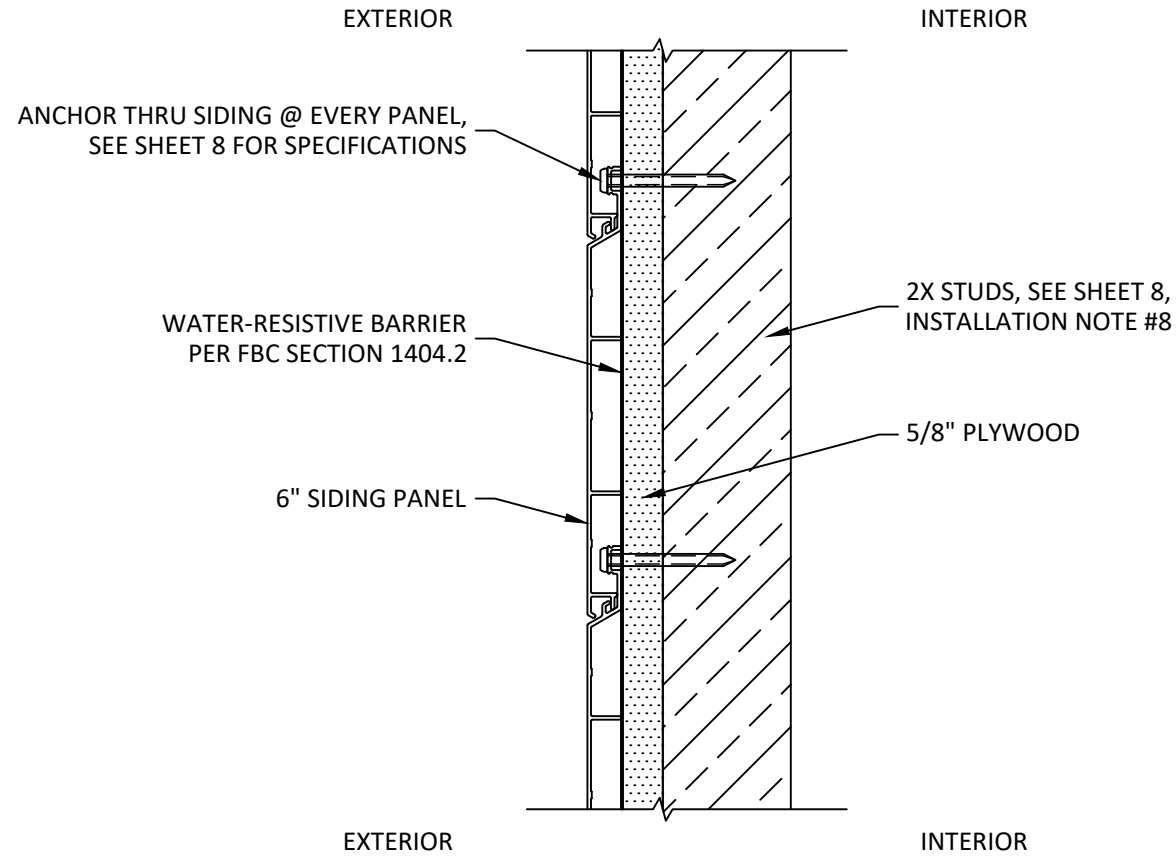

C
3 VERTICAL SECTION
INTERMEDIATE SIDING

NOTE:
1. 6" SIDING PANEL SHOWN, 4" SIDING
PANEL IS SIMILAR.



WOODPLANK
2707 N GAREY AVE
POMONA, CA 91767
PH: (844) 755-9663


TITLE:
WOODPLANK ALUMINUM SIDING
(HVHZ)
VERTICAL SECTIONS

PREPARED BY:
BUILDING DROPS, INC.
1900 NE MIAMI COURT, SUITE 2-15
MIAMI, FL 33132
PH: (954) 399-8478
FAX: (954) 744-4738
WEB: www.buildingdrops.com



REMARKS	BY	DATE


THE INSTALLATION DETAILS DESCRIBED HEREIN ARE GENERIC AND MAY NOT REFLECT ACTUAL CONDITIONS FOR A SPECIFIC SITE. IF SITE CONDITIONS CAUSE INSTALLATION TO DEVIATE FROM THE REQUIREMENTS DETAILED HEREIN, A LICENSED ENGINEER OR ARCHITECT SHALL PREPARE SITE SPECIFIC DOCUMENTS FOR USE WITH THIS DOCUMENT.

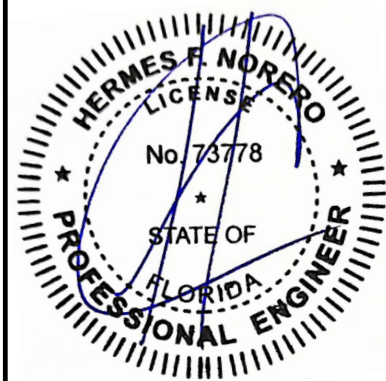


HERMES F. NORERO, P.E.
FLORIDA P.E. No. 73778
BUILDING DROPS, INC
1900 NE MIAMI COURT, SUITE 2-15
MIAMI, FL 33132
FBPE CERT. OF AUTHORIZATION No. 29578

FL #:	FL47913
DATE:	11.24.2025
DWG. BY:	MS
CHK. BY:	HFN
SCALE:	NTS
DWG. #:	WPL001
SHEET:	3


c:\users\mengqisun\building drops, inc\building drops landing - common\projects\wood plank\fb-25-1132 - lynx siding (name change)\dwgs\wpl001.dwg 11/25/2025 5:39 PM

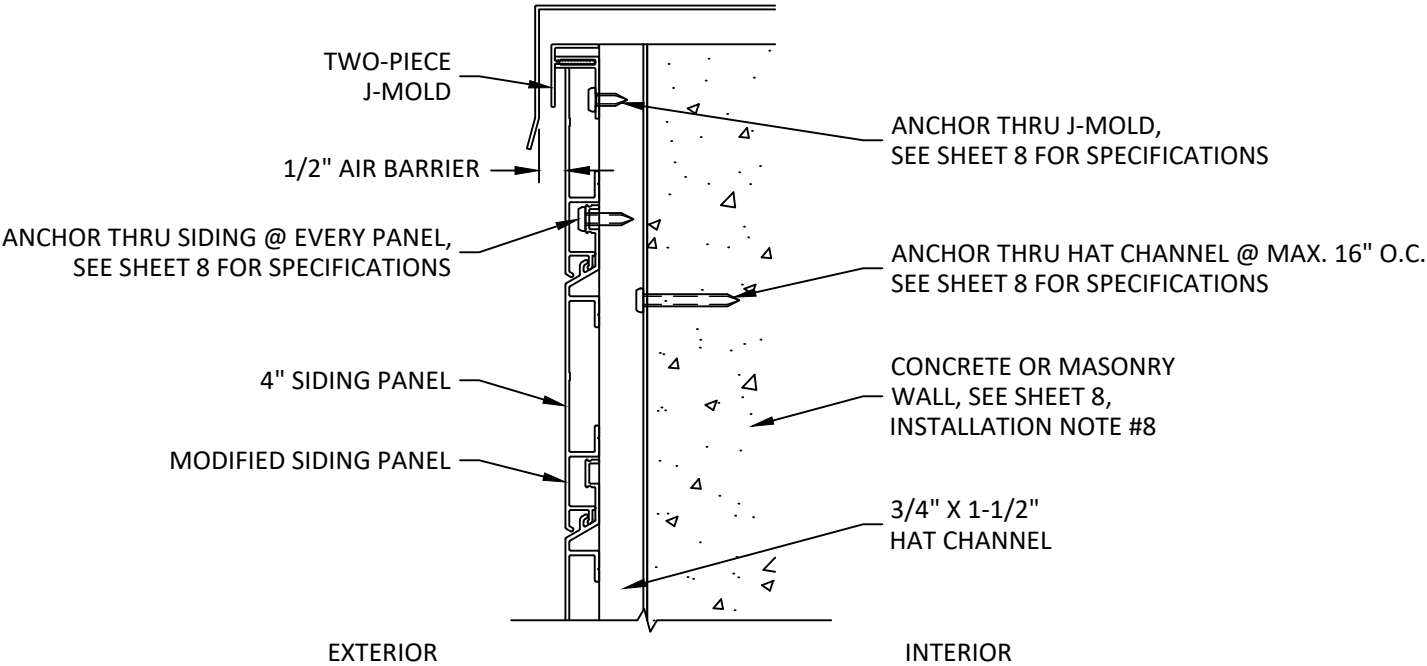

D
4 VERTICAL SECTION
SIDING TOP

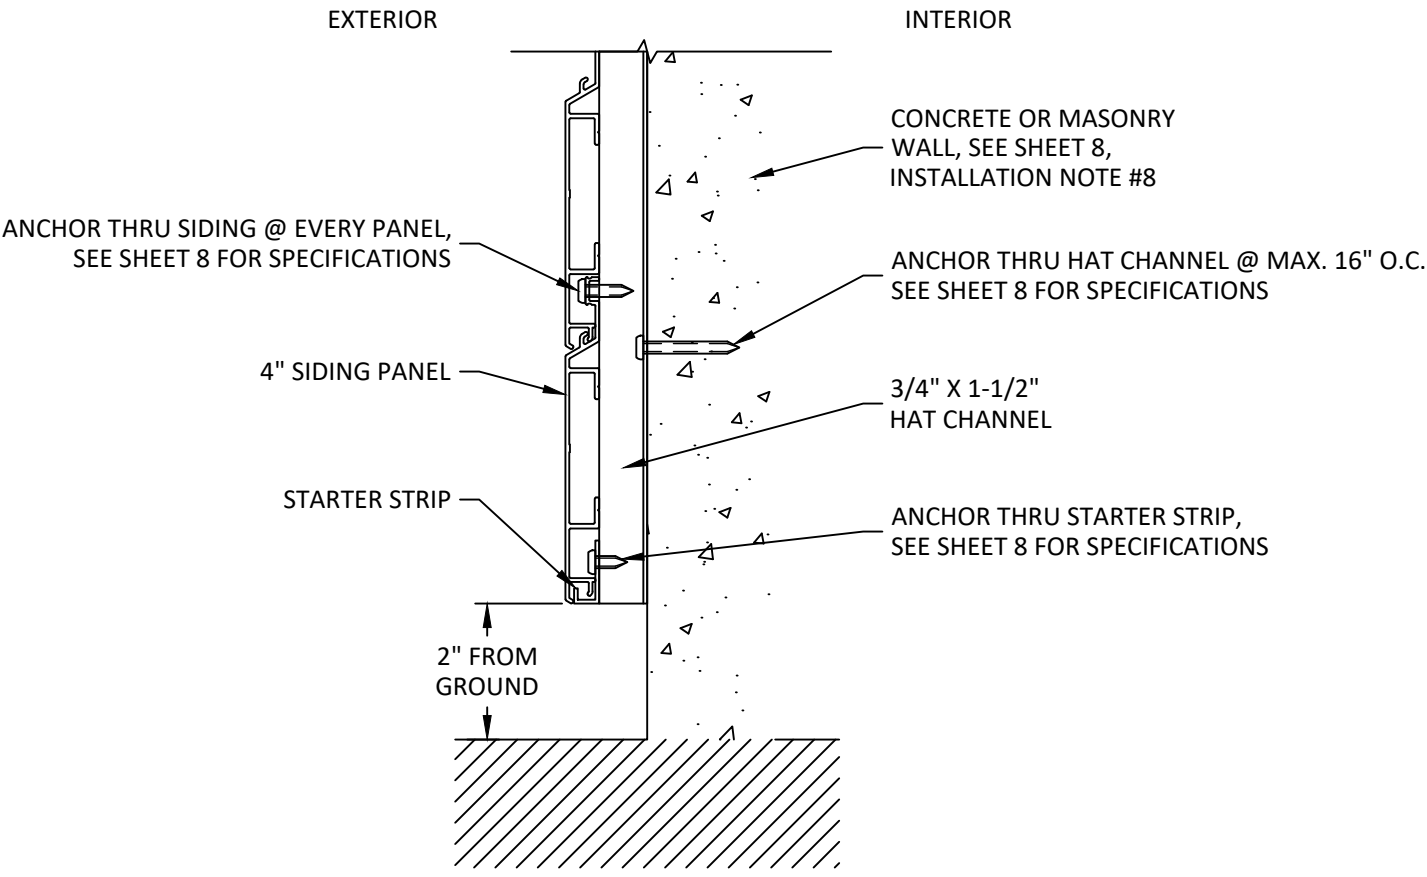

E
4 VERTICAL SECTION
SIDING BOTTOM

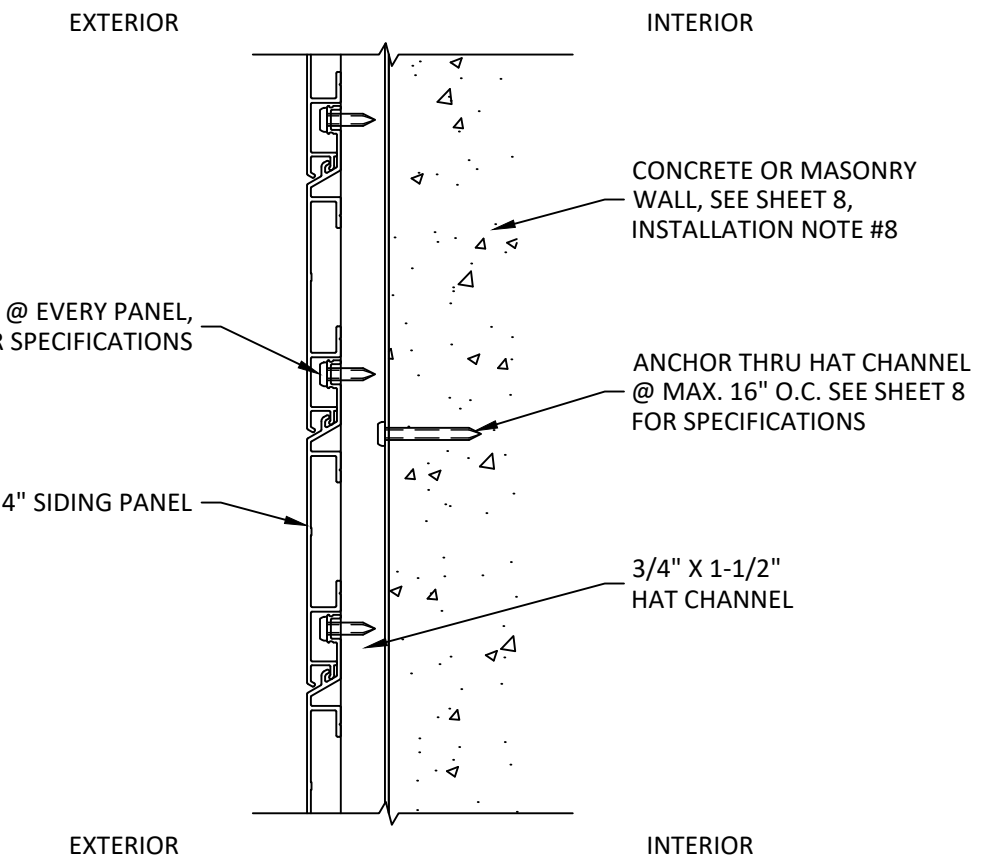

F
4 VERTICAL SECTION
INTERMEDIATE SIDING

NOTE:
1. 4" SIDING PANEL SHOWN, 6" SIDING PANEL IS SIMILAR.
2. VERTICAL SECTIONS OF HORIZONTAL SIDING PANELS ARE SHOWN, THE HORIZONTAL SECTIONS OF VERTICAL SIDING PANELS ARE SIMILAR.



WOODPLANK
2707 N GAREY AVE
POMONA, CA 91767
PH: (844) 755-9663


TITLE: WOODPLANK ALUMINUM SIDING (HVHZ)

VERTICAL SECTIONS

PREPARED BY: BUILDING DROPS, INC.
1900 NE MIAMI COURT, SUITE 2-15
MIAMI, FL 33132
PH: (954) 399-8478
FAX: (954) 744-4738
WEB: www.buildingdrops.com

REMARKS	BY	DATE

THE INSTALLATION DETAILS DESCRIBED HEREIN ARE GENERIC AND MAY NOT REFLECT ACTUAL CONDITIONS FOR A SPECIFIC SITE. IF SITE CONDITIONS CAUSE INSTALLATION TO DEVIATE FROM THE REQUIREMENTS DETAILED HEREIN, A LICENSED ENGINEER OR ARCHITECT SHALL PREPARE SITE SPECIFIC DOCUMENTS FOR USE WITH THIS DOCUMENT.

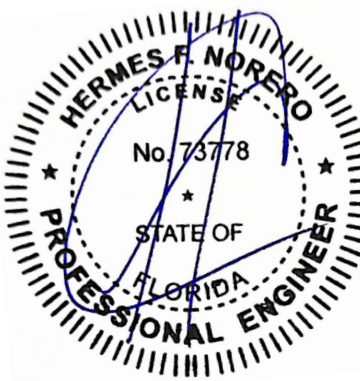

HERMES F. NORERO, P.E.
FLORIDA P.E. No. 73778
BUILDING DROPS, INC
1900 NE MIAMI COURT, SUITE 2-15
MIAMI, FL 33132
FBPE CERT. OF AUTHORIZATION No. 29578

FL #: **FL47913**

DATE: **11.24.2025**


DWG. BY: **MS** CHK. BY: **HFN**

SCALE: **NTS**


DWG. #: **WPL001**

SHEET: **4**


c:\users\mengqisun\building drops - common\projects\wood plank\fb-25-1132 - lynx siding (name change)\dwgs\wpl001.dwg 11/25/2025 5:39 PM

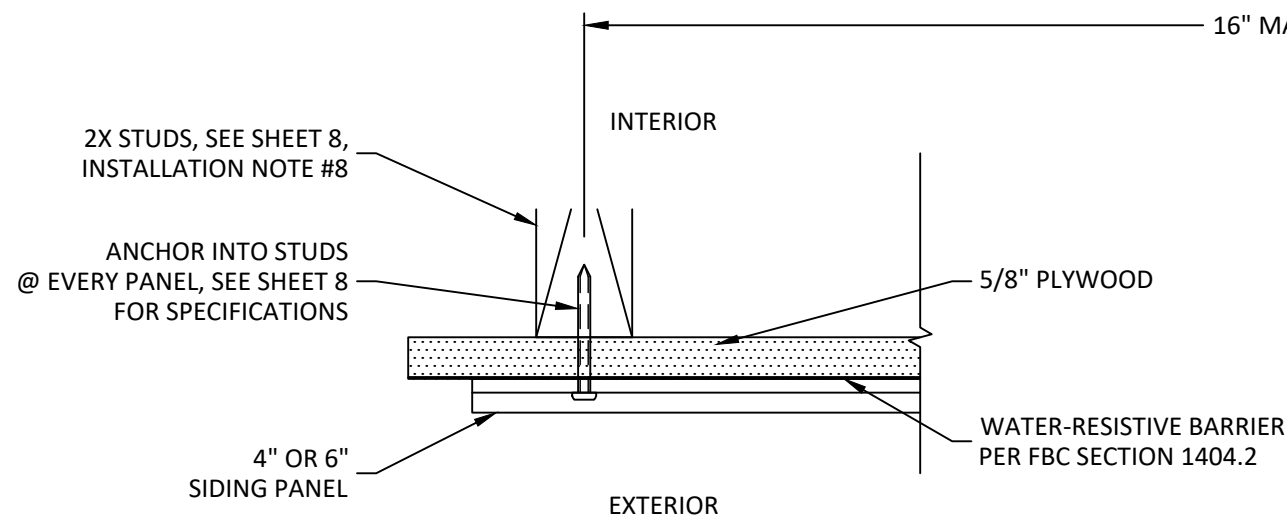


G
5 HORIZONTAL SECTION
SIDING SIDE

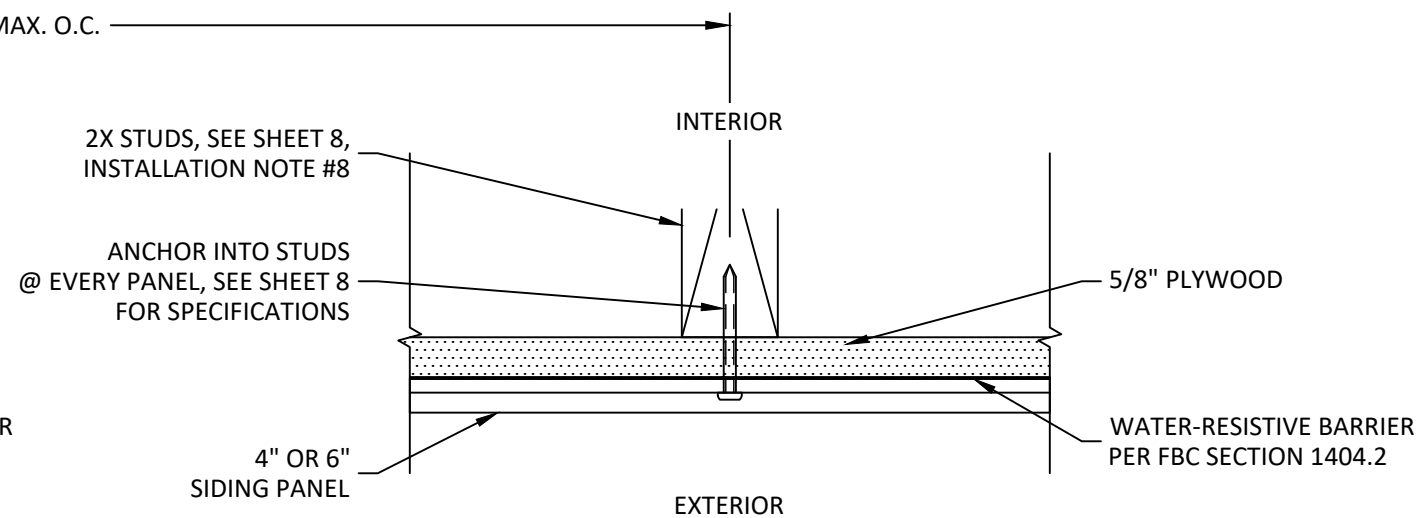

H
5 HORIZONTAL SECTION
SIDING INTERMEDIATE SUPPORT

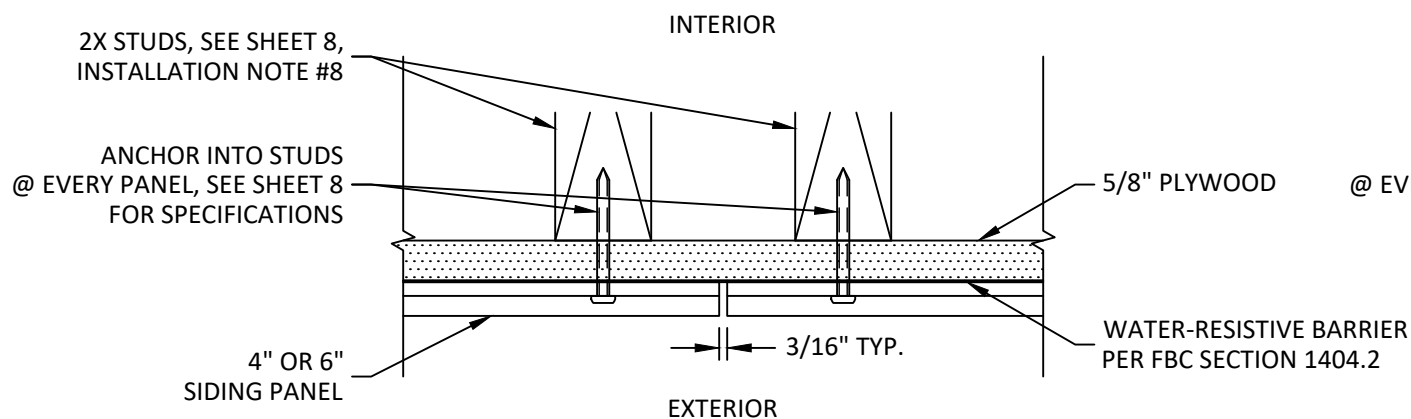

I
5 HORIZONTAL SECTION
SIDING SEAM

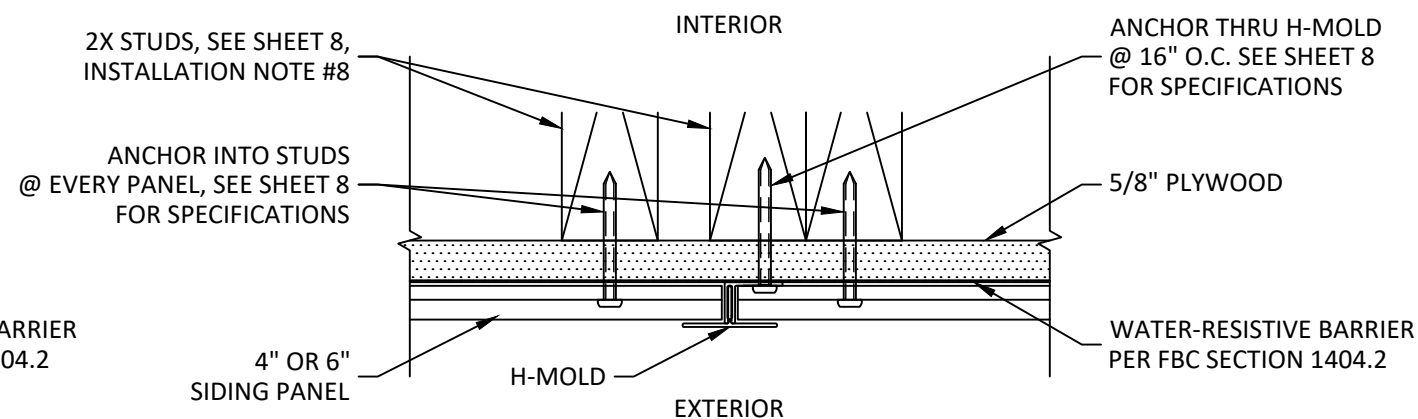

J
5 HORIZONTAL SECTION
H-MOLD JOINT



WOODPLANK
2707 N GAREY AVE
POMONA, CA 91767
PH: (844) 755-9663

TITLE:
WOODPLANK ALUMINUM SIDING
(HVHZ)

HORIZONTAL SECTIONS


PREPARED BY:

BUILDING DROPS, INC.
1900 NE MIAMI COURT, SUITE 2-15
MIAMI, FL 33132
PH: (954) 399-8478
FAX: (954) 744-4738
WEB: www.buildingdrops.com



REMARKS	BY	DATE


THE INSTALLATION DETAILS DESCRIBED HEREIN ARE GENERIC AND MAY NOT REFLECT ACTUAL CONDITIONS FOR A SPECIFIC SITE. IF SITE CONDITIONS CAUSE INSTALLATION TO DEVIATE FROM THE REQUIREMENTS DETAILED HEREIN, A LICENSED ENGINEER OR ARCHITECT SHALL PREPARE SITE SPECIFIC DOCUMENTS FOR USE WITH THIS DOCUMENT.

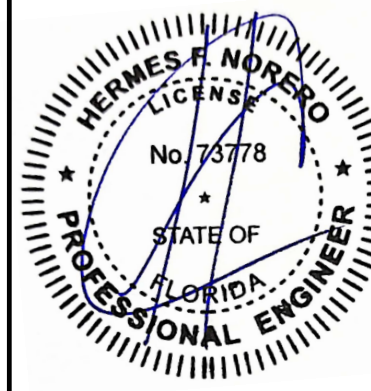


HERMES F. NORERO, P.E.
FLORIDA P.E. No. 73778
BUILDING DROPS, INC
1900 NE MIAMI COURT, SUITE 2-15
MIAMI, FL 33132
FBPE CERT. OF AUTHORIZATION No. 29578

FL #:	FL47913
DATE:	11.24.2025
DWG. BY:	MS
CHK. BY:	HFN
SCALE:	NTS
DWG. #:	WPL001
SHEET:	5

c:\users\mengqisun\building drops, inc\building drops landing - common\projects\wood plank\fb-25-1132 - lynx siding (name change)\dwgs\wpl001.dwg 11/25/2025 5:39 PM

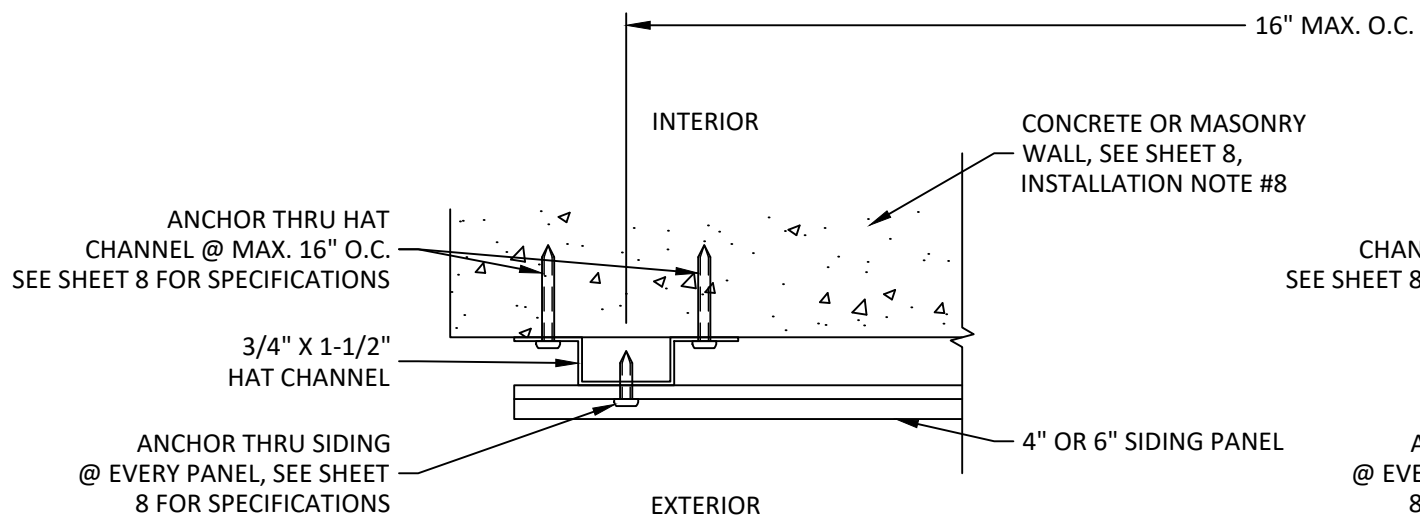


K
6 HORIZONTAL SECTION
SIDING SIDE

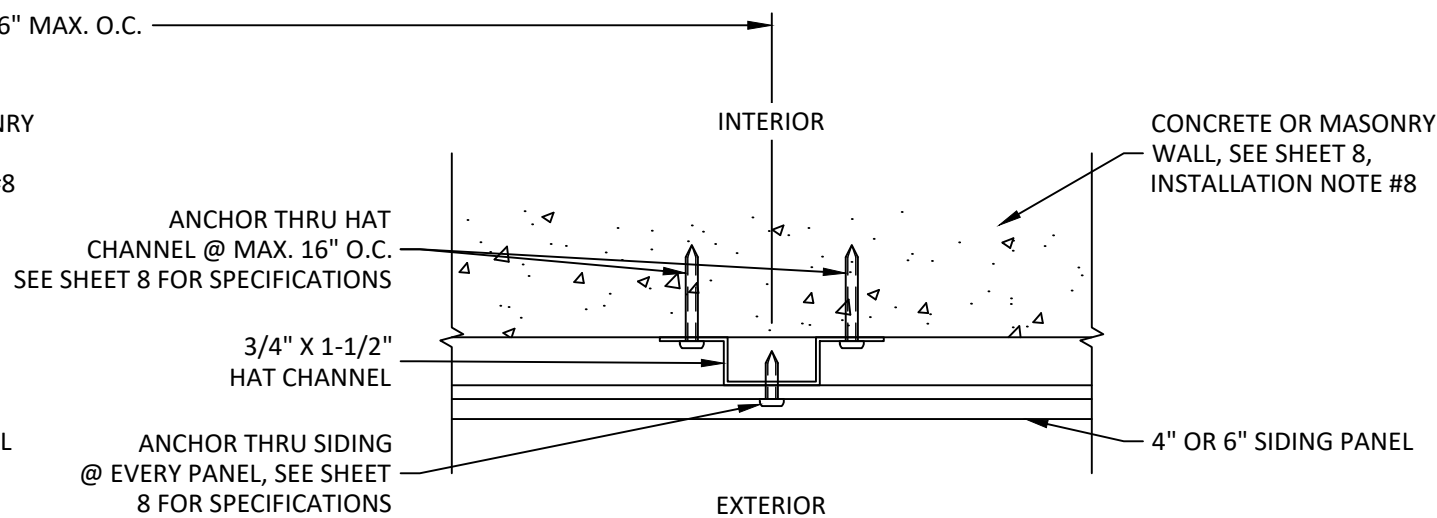


L
6 HORIZONTAL SECTION
SIDING INTERMEDIATE SUPPORT

NOTE:
1. HORIZONTAL SECTIONS OF HORIZONTAL SIDING PANELS ARE SHOWN, THE VERTICAL SECTIONS OF VERTICAL SIDING PANELS ARE SIMILAR.

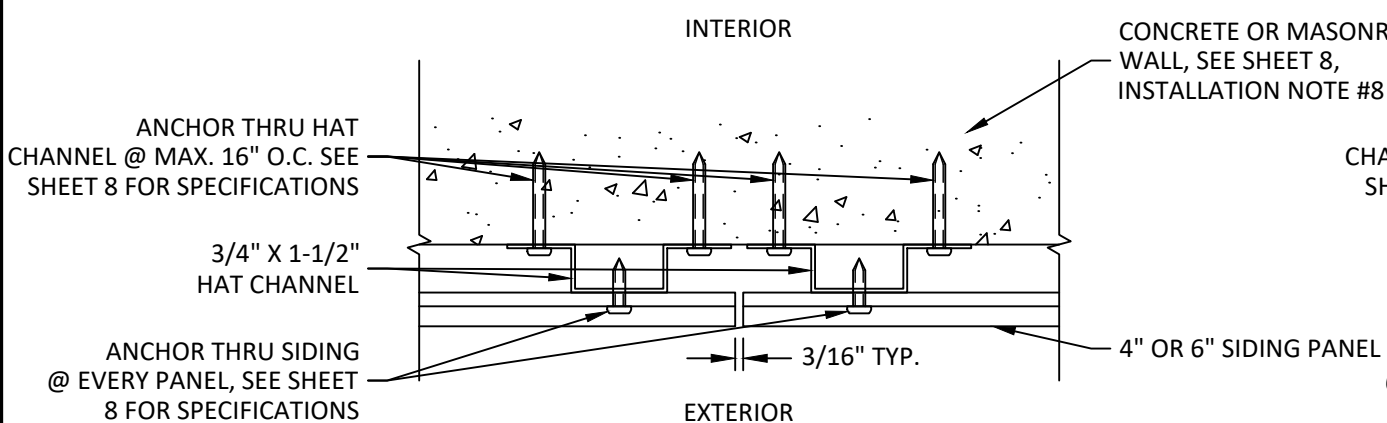

M
6 HORIZONTAL SECTION
SIDING SEAM

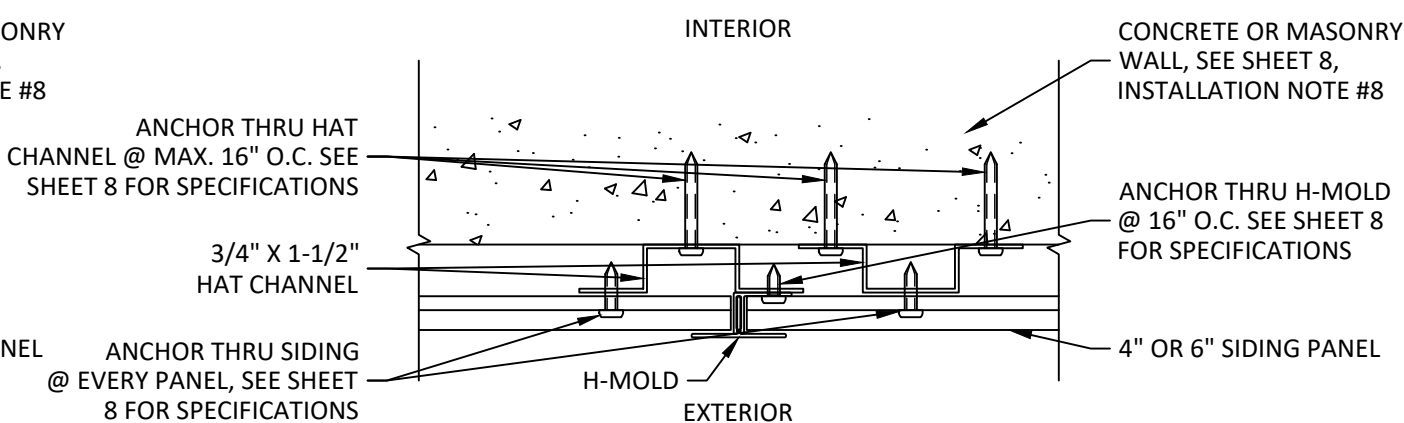

N
6 HORIZONTAL SECTION
H-MOLD JOINT



WOODPLANK
2707 N GAREY AVE
POMONA, CA 91767
PH: (844) 755-9663

TITLE: WOODPLANK ALUMINUM SIDING (HVHZ)


HORIZONTAL SECTIONS

PREPARED BY: BUILDING DROPS, INC.
1900 NE MIAMI COURT, SUITE 2-15
MIAMI, FL 33132
PH: (954) 399-8478
FAX: (954) 744-4738
WEB: www.buildingdrops.com

BD
BUILDING DROPS

REMARKS	BY	DATE

THE INSTALLATION DETAILS DESCRIBED HEREIN ARE GENERIC AND MAY NOT REFLECT ACTUAL CONDITIONS FOR A SPECIFIC SITE. IF SITE CONDITIONS CAUSE INSTALLATION TO DEVIATE FROM THE REQUIREMENTS DETAILED HEREIN, A LICENSED ENGINEER OR ARCHITECT SHALL PREPARE SITE SPECIFIC DOCUMENTS FOR USE WITH THIS DOCUMENT.

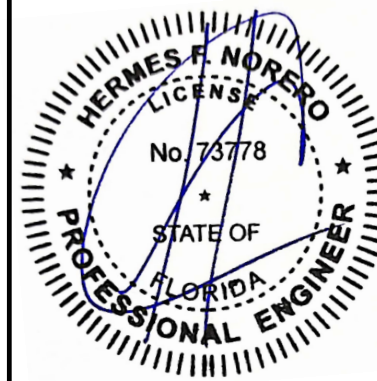

HERMES F. NORERO, P.E.
FLORIDA P.E. No. 73778
BUILDING DROPS, INC.
1900 NE MIAMI COURT, SUITE 2-15
MIAMI, FL 33132
FBPE CERT. OF AUTHORIZATION No. 29578

FL #: **FL47913**

DATE: **11.24.2025**


DWG. BY: **MS** CHK. BY: **HFN**

SCALE: **NTS**


DWG. #: **WPL001**

SHEET: **6**


OF 9

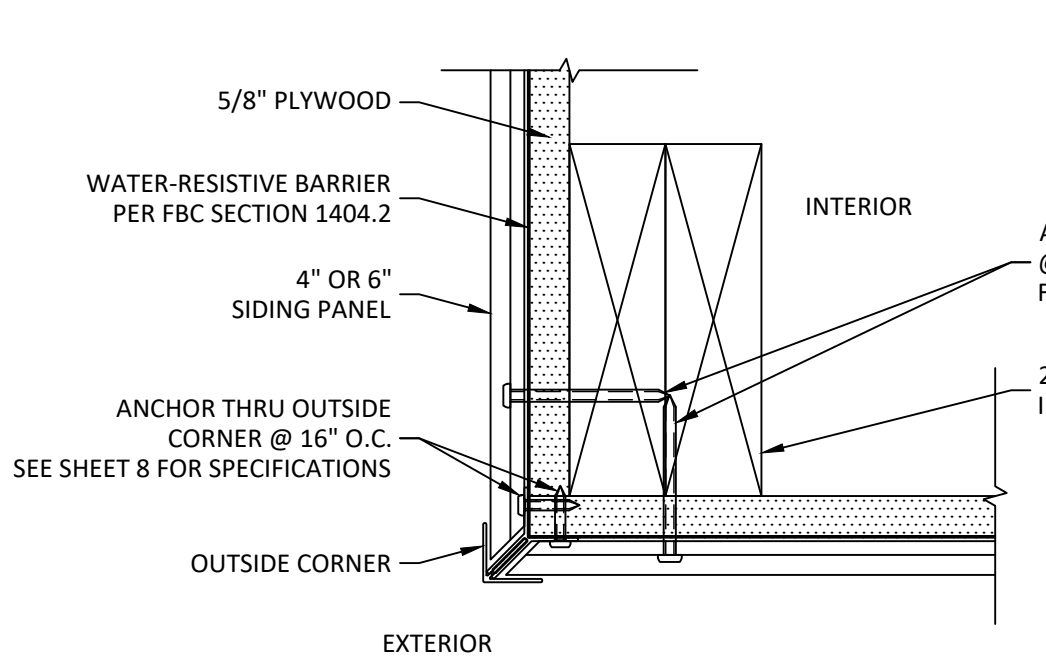


O
7 HORIZONTAL SECTION
OUTSIDE CORNER

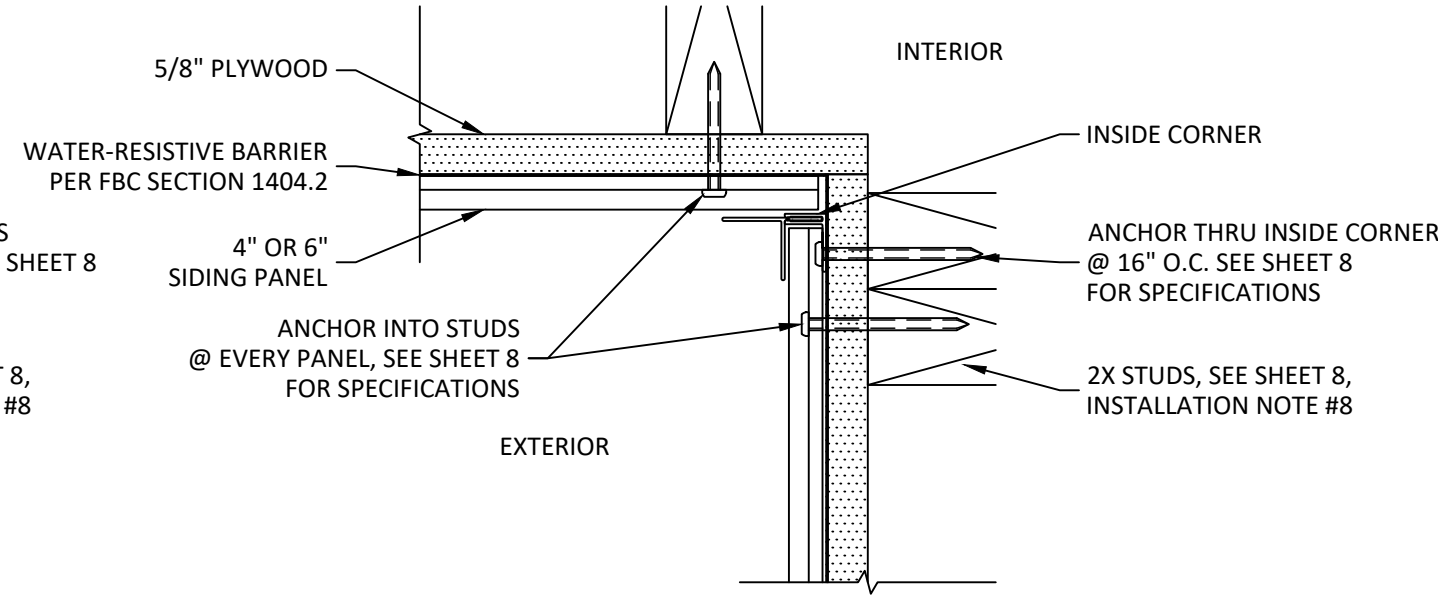

P
7 HORIZONTAL SECTION
INSIDE CORNER

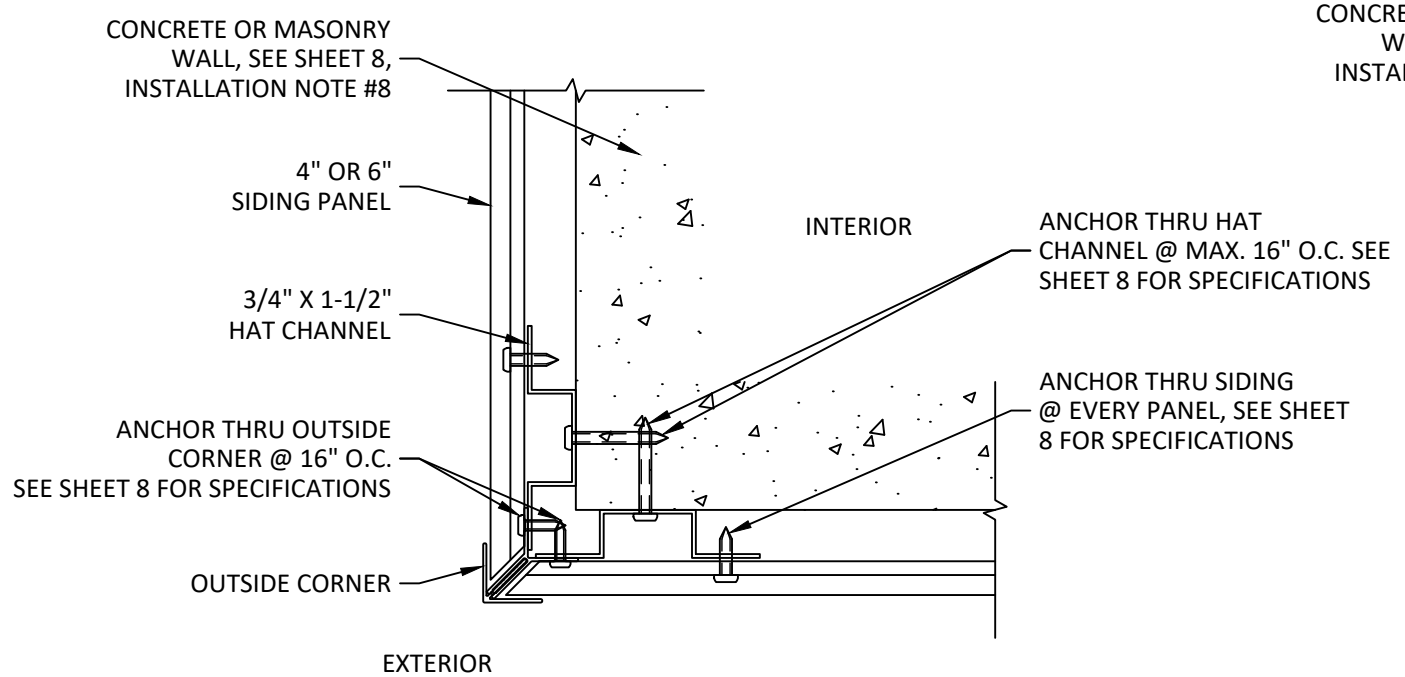

Q
7 HORIZONTAL SECTION
OUTSIDE CORNER

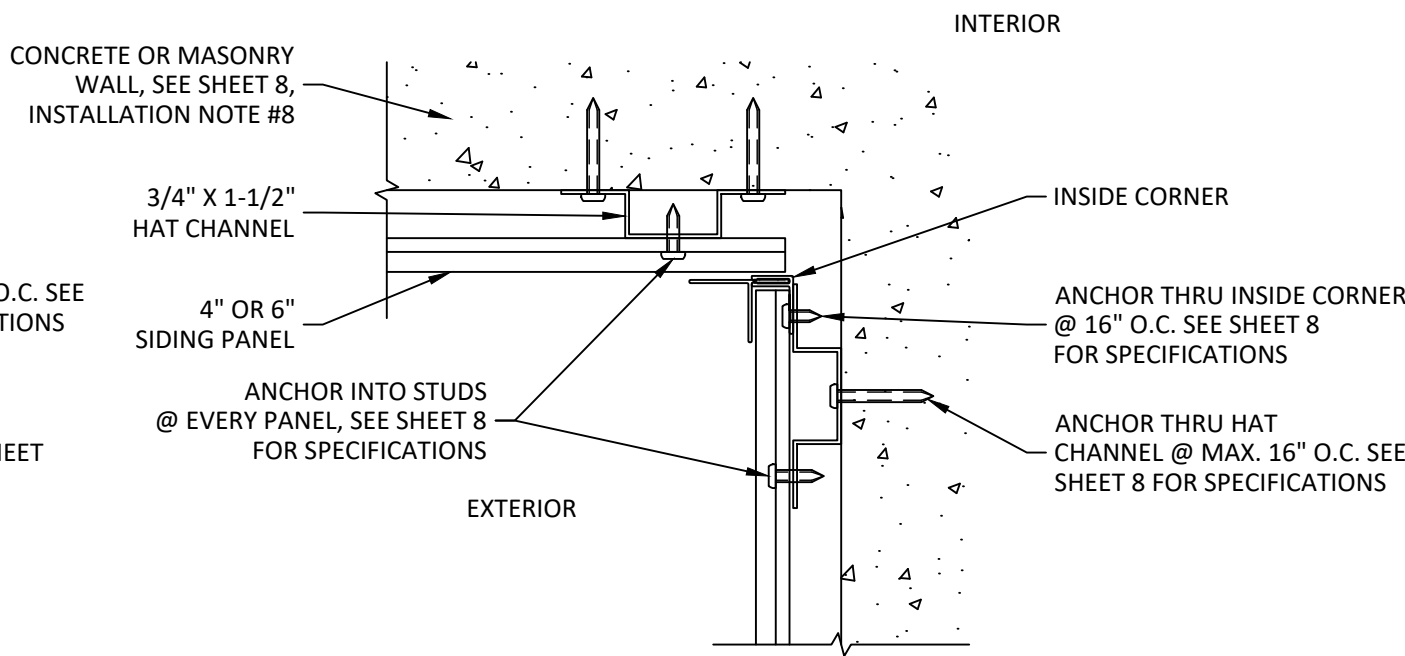

R
7 HORIZONTAL SECTION
INSIDE CORNER



WOODPLANK
2707 N GAREY AVE
POMONA, CA 91767
PH: (844) 755-9663

TITLE: WOODPLANK ALUMINUM SIDING (HVHZ)


HORIZONTAL SECTIONS

PREPARED BY: BUILDING DROPS, INC.
1900 NE MIAMI COURT, SUITE 2-15
MIAMI, FL 33132
PH: (954) 399-8478
FAX: (954) 744-4738
WEB: www.buildingdrops.com

BD
BUILDING DROPS

REMARKS	BY	DATE

THE INSTALLATION DETAILS DESCRIBED HEREIN ARE GENERIC AND MAY NOT REFLECT ACTUAL CONDITIONS FOR A SPECIFIC SITE. IF SITE CONDITIONS CAUSE INSTALLATION TO DEVIATE FROM THE REQUIREMENTS DETAILED HEREIN, A LICENSED ENGINEER OR ARCHITECT SHALL PREPARE SITE SPECIFIC DOCUMENTS FOR USE WITH THIS DOCUMENT.

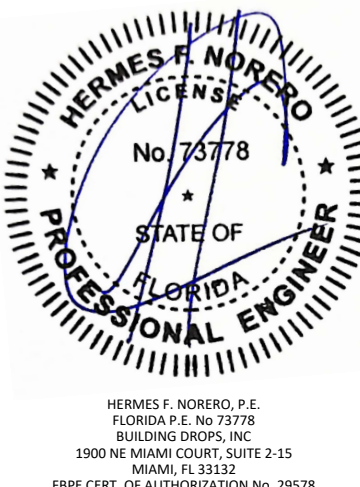

HERMES F. NORERO, P.E.
FLORIDA P.E. No. 73778
BUILDING DROPS, INC.
1900 NE MIAMI COURT, SUITE 2-15
MIAMI, FL 33132
FBPE CERT. OF AUTHORIZATION No. 29578

FL #: **FL47913**

DATE: **11.24.2025**

DWG. BY: **MS** CHK. BY: **HFN**

SCALE: **NTS**

DWG. #: **WPL001**

SHEET: **7**

c:\users\mengatsu\building drops - common\projects\wood plank\fbc-25-1132 - lynx siding (name change)\dwg\wpl001.dwg 11/25/2025 5:39 PM

INSTALLATION NOTES:

1. ONE (1) INSTALLATION ANCHOR IS REQUIRED AT EACH ANCHOR LOCATION.
2. THE NUMBER OF INSTALLATION ANCHORS DEPICTED IS THE MINIMUM NUMBER OF ANCHORS TO BE USED FOR PRODUCT INSTALLATION OF THE MAXIMUM SIZE LISTED.
3. INSTALL INDIVIDUAL INSTALLATION ANCHORS WITHIN A TOLERANCE OF ±1/4 INCH THE DEPICTED LOCATION & SPACING IN THE ANCHOR LAYOUT DETAILS (I.E., WITHOUT CONSIDERATION OF TOLERANCES). TOLERANCES ARE NOT CUMULATIVE FROM ONE INSTALLATION ANCHOR TO THE NEXT.
4. MINIMUM EMBEDMENT AND EDGE DISTANCE EXCLUDE WALL FINISHES, INCLUDING BUT NOT LIMITED TO STUCCO, FOAM, BRICK VENEER, AND SIDING.
5. INSTALLATION ANCHORS AND ASSOCIATED HARDWARE MUST BE MADE OF CORROSION RESISTANT MATERIAL OR HAVE A CORROSION RESISTANT COATING.
6. FOR HOLLOW BLOCK AND GROUT FILLED BLOCK, DO NOT INSTALL INSTALLATION ANCHORS INTO MORTAR JOINTS. EDGE DISTANCE IS MEASURED FROM FREE EDGE OF BLOCK OR EDGE OF MORTAR JOINT INTO FACE SHELL OF BLOCK.
7. INSTALLATION ANCHORS SHALL BE INSTALLED IN ACCORDANCE WITH ANCHOR MANUFACTURER'S INSTALLATION INSTRUCTIONS, AND ANCHORS SHALL NOT BE USED IN SUBSTRATES WITH STRENGTHS LESS THAN THE MINIMUM STRENGTH SPECIFIED BY THE ANCHOR MANUFACTURER.
8. INSTALLATION ANCHOR CAPACITIES FOR PRODUCTS HEREIN ARE BASED ON SUBSTRATE MATERIALS WITH THE FOLLOWING PROPERTIES:

A. 5/8" (5-PLY) PLYWOOD SUPPORTED BY 2X WOOD STUDS OR 2X6 METAL STUDS, EACH AT 16" O.C.

A.a. WOOD STUDS - MINIMUM SPECIFIC GRAVITY OF 0.55.

A.b. STEEL STUDS - MINIMUM YIELD STRENGTH OF 33 KSI. MINIMUM WALL THICKNESS OF 49 MILS (18 GAUGE).

A.c. ALUMINUM STUDS - 1/8" MINIMUM THICKNESS (6063-T5).

B. CONCRETE - MINIMUM COMPRESSIVE STRENGTH OF 3000 PSI.

C. GROUT-FILLED CMU - UNIT STRENGTH CONFORMS TO ASTM C-90 WITH MINIMUM COMPRESSIVE STRENGTH OF 2000 PSI AND GROUT CONFORMS TO ASTM C 476, MINIMUM GROUT COMPRESSIVE STRENGTH OF 2000 PSI.

D. HOLLOW BLOCK CMU - UNIT STRENGTH CONFORMS TO ASTM C-90.

ANCHOR SCHEDULE				
LOCATION	SUBSTRATE	ANCHOR TYPE	MIN. EMBEDMENT	MIN. EDGE DISTANCE
THROUGH SIDING/ J-MOLD/ STARTER STRIP/ H-MOLD/ OUTSIDE AND INSIDE CORNER TO SUBSTRATE	WOOD: MIN. S.G. = 0.55	#8 WOOD SCREW	1-1/2"	1/2"
	STEEL: MIN. 18 GA. MIN. Fy = 33 ksi	#8 GRADE 5 SELF-DRILLING/ SELF-TAPPING SCREW	3 THREADS MIN PENETRATION BEYOND METAL	1/2"
	ALUMINUM: MIN. 1/8" THICK MIN. 6063-T5			
	CONCRETE: MIN. f'c = 3000 psi	3/16" ITW TAPCON	1"	1"
	MASONRY: HOLLOW OR GROUT-FILLED CMU per ASTM C90 MIN. 2000 PSI	3/16" ITW TAPCON	1"	2"
THROUGH HAT CHANNEL TO SUBSTRATE	CONCRETE: MIN. f'c = 3000 psi	3/16" ITW TAPCON	1"	1"
	MASONRY: HOLLOW OR GROUT-FILLED CMU per ASTM C90 MIN. 2000 PSI	3/16" ITW TAPCON*	1"	2"
		3/16" DEWALT ULTRACON+	1-3/4"	2"
THROUGH SIDING TO HAT CHANNEL	MIN. 15 GAUGE THICK 6063-T5 ALUMINUM HAT CHANNEL	#8 TEK SCREW	3 THREADS MIN PENETRATION BEYOND METAL	1/2"

* THE 3/16" ITW TAPCON THROUGH HAT CHANNEL SHALL BE SPACED AT MAXIMUM 12" O.C. WHEN INSTALLED ON MASONRY SUBSTRATE.



WOODPLANK
2707 N GAREY AVE
POMONA, CA 91767
PH: (844) 755-9663

TITLE:
WOODPLANK ALUMINUM SIDING
(HVHZ)


INSTALLATION NOTES &
ANCHOR TABLE

PREPARED BY:
 BUILDING DROPS

BUILDING DROPS, INC.
1900 NE MIAMI COURT, SUITE 2-15
MIAMI, FL 33132
PH: (954) 399-8478
FAX: (954) 744-4738
WEB: www.buildingdrops.com

REMARKS	BY	DATE

THE INSTALLATION DETAILS DESCRIBED HEREIN ARE GENERIC AND MAY NOT REFLECT ACTUAL CONDITIONS FOR A SPECIFIC SITE. IF SITE CONDITIONS CAUSE INSTALLATION TO DEVIATE FROM THE REQUIREMENTS DETAILED HEREIN, A LICENSED ENGINEER OR ARCHITECT SHALL PREPARE SITE SPECIFIC DOCUMENTS FOR USE WITH THIS DOCUMENT.

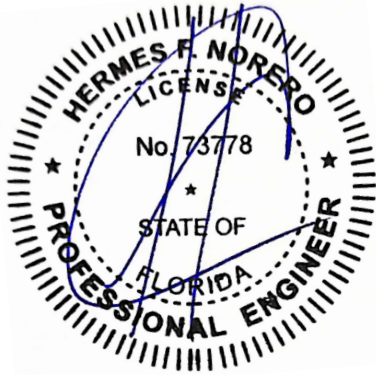

HERMES F. NORERO, P.E.
FLORIDA P.E. No 73778
BUILDING DROPS, INC
1900 NE MIAMI COURT, SUITE 2-15
MIAMI, FL 33132
FBPE CERT. OF AUTHORIZATION No. 29578

FL #: **FL47913**

DATE: **11.24.2025**

DWG. BY:
MS

CHK. BY:
HFN

SCALE: **NTS**


DWG. #: **WPL001**

SHEET:




c:\users\mengatsu\building drops, inc\building drops landing - common\projects\wood plank\fbc-25-1132 - lynx siding (name change)\dwg\wpl001.dwg 11/25/2025 5:39 PM


BILL OF MATERIALS		
ITEM #	DESCRIPTION	MATERIAL
1	6" SIDING PANEL (SOLID OR VENTED)	ALUMINUM 6063-T5
2	4" SIDING PANEL (SOLID OR VENTED)	ALUMINUM 6063-T5
3	J-MOLD - TWO-PIECE	ALUMINUM 6063-T5
4	STARTER STRIP	ALUMINUM 6063-T5
5	3/4" X 1-1/2" HAT CHANNEL	ALUMINUM 6063-T5
6	H-MOLD - TWO-PIECE	ALUMINUM 6063-T5
7	OUTSIDE CORNER - TWO-PIECE	ALUMINUM 6063-T5
8	INSIDE CORNER - TWO-PIECE	ALUMINUM 6063-T5

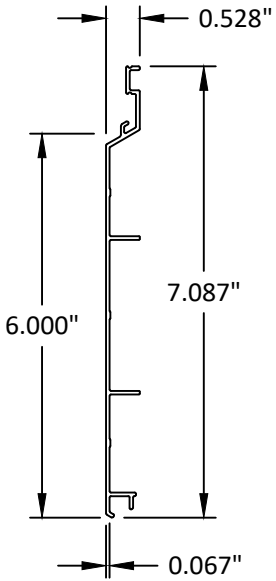


1 6" SIDING PANEL (SOLID OR VENTED)

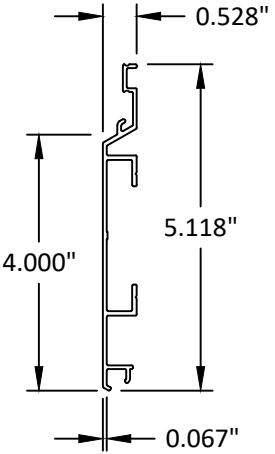


2 4" SIDING PANEL (SOLID OR VENTED)

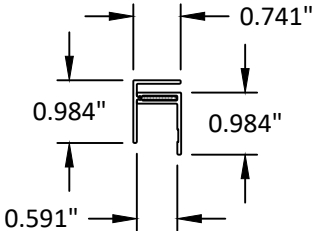


3 J-MOLD - TWO-PIECE

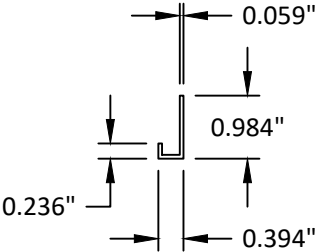


4 STARTER STRIP

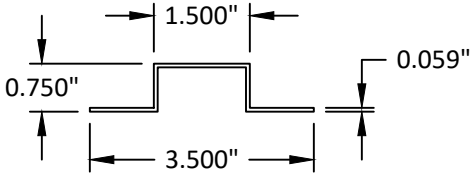


5 3/4" X 1-1/2" HAT CHANNEL

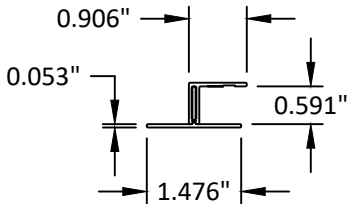

6 H-MOLD - TWO-PIECE

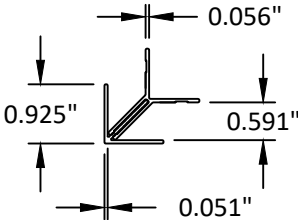

7 OUTSIDE CORNER - TWO-PIECE

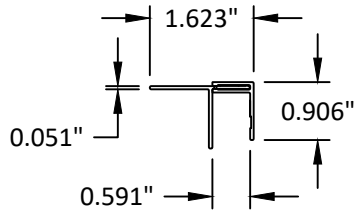

8 INSIDE CORNER - TWO-PIECE



WOODPLANK
2707 N GAREY AVE
POMONA, CA 91767
PH: (844) 755-9663

TITLE:
WOODPLANK ALUMINUM SIDING
(HVHZ)

BILL OF MATERIALS & COMPONENTS


PREPARED BY:

BUILDING DROPS, INC.
1900 NE MIAMI COURT, SUITE 2-15
MIAMI, FL 33132
PH: (954) 399-8478
FAX: (954) 744-4738
WEB: www.buildingdrops.com



REMARKS	BY	DATE

THE INSTALLATION DETAILS DESCRIBED HEREIN ARE GENERIC AND MAY NOT REFLECT ACTUAL CONDITIONS FOR A SPECIFIC SITE. IF SITE CONDITIONS CAUSE INSTALLATION TO DEVIATE FROM THE REQUIREMENTS DETAILED HEREIN, A LICENSED ENGINEER OR ARCHITECT SHALL PREPARE SITE SPECIFIC DOCUMENTS FOR USE WITH THIS DOCUMENT.

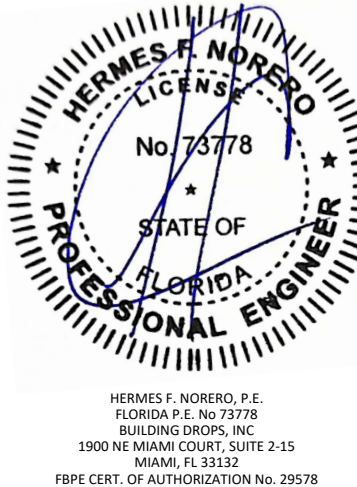

HERMES F. NORERO, P.E.
FLORIDA P.E. No. 73778
BUILDING DROPS, INC
1900 NE MIAMI COURT, SUITE 2-15
MIAMI, FL 33132
FBPE CERT. OF AUTHORIZATION No. 29578

FL #:	FL47913
DATE:	11.24.2025
DWG. BY:	MS
CHK. BY:	HFN
SCALE:	NTS
DWG. #:	WPL001
SHEET:	9