
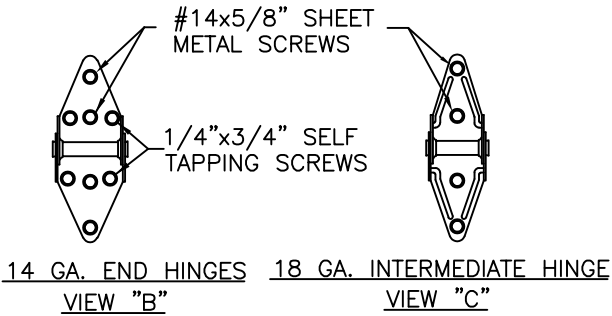


BRAND	EMBOSS TYPE		
	SHORT	LONG	FLUSH
CLOPAY	9130, HDP13	9133, HDPL13	9131, HDPF13
IDEAL	8130	8133	8131
HOLMES	7130	7133	7131

DOOR WIDTH	# OF INTERM. HINGES/JOINT
16'2" TO 18'2"	3

DOOR HEIGHT	# OF SECTIONS	# OF U-BARS
UP TO 7'0"	4	8
7'3" TO 8'9"	5	10
9'0" TO 10'6"	6	12
10'9" TO 12'3"	7	14
12'6" TO 14'0"	8	16
14'3" TO 15'9"	9	18
16'0"	10	20
MAX SECTION HEIGHT: 21'		

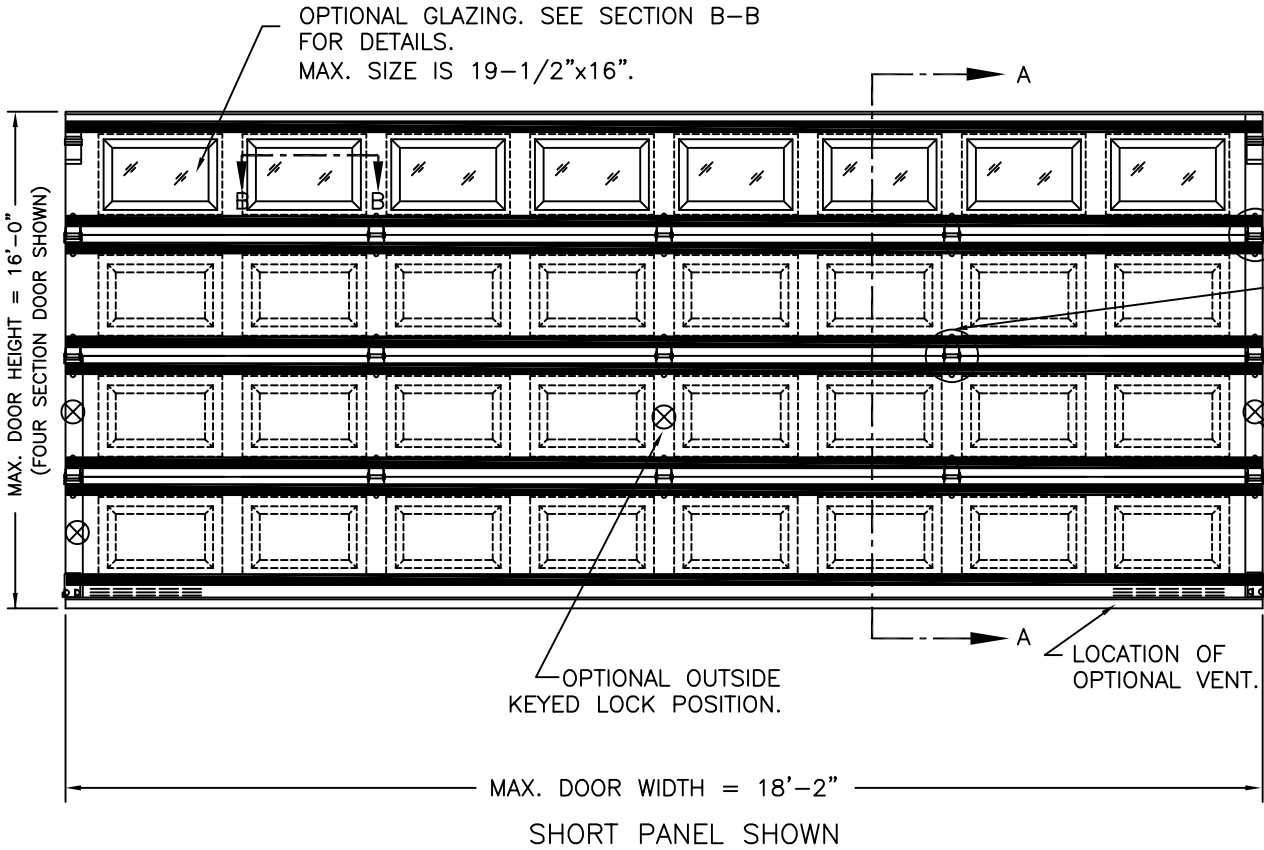

DESIGN LOADS: +24.0 P.S.F. & -26.0 P.S.F.
TEST LOADS: +36.0 P.S.F. & -39.0 P.S.F.

Unless Stated Otherwise TOLERANCES are
.0 = ±.031
.00 = ±.015
.000 = ±.005
.0000 = ±.001
Degrees = ±1/2°
Unless Stated Otherwise DIMENSIONS ARE IN INCHES.

Clopay
CORPORATION

8585 Duke Boulevard
Mason, OH 45040 USA
Tel. No. 513-770-4800
Fax No. 513-770-4853

DESCRIPTION: CLASSIC 1-3/8" INTELLICORE 18'W +24/-26 PSF			
DRAWN BY: SH	DATE: 7/14/14	SCALE: NTS	DWG. SIZE B
CHECKED BY: --	DATE: --	SHEET 1 OF 4	
DWG. NO.: 104887	VER: IBC		


MANUFACTURING PRODUCT CODE
DSIU-1A171

PART NO.: N/A

WINDLOAD RATING
W4 DP24

Digitally signed by Jim Wheeler
Date: 2025.12.15 15:17:29 -0500

DESIGN ENGINEER:
JAMES D. WHEELER, P.E.
FLORIDA PE #91932

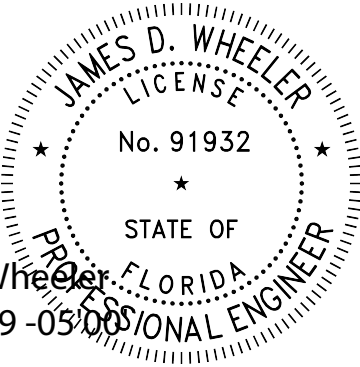


BRAND	EMBOSS TYPE		
	SHORT	LONG	FLUSH
CLOPAY	9130, HDP13	9133, HDPL13	9131, HDPF13
IDEAL	8130	8133	8131
HOLMES	7130	7133	7131

SHEET: 2 OF 4	REVISIONS					
	REV. NO.	ZONE:	DATE:	ECN NO.	APPVD:	DESCRIPTION
	02	-	-	-	-	SEE REVISION HISTORY ON SHEET ONE.

STANDARD ASSEMBLY CONSTRUCTION:
OPTIONAL DSB OR 1/8" ACYRLIC LITES AVAILABLE. OPTIONAL ACRYLIC GLAZING IS PLASKOLITE OPTIX OR LUCITE CP APPROVED CC2 PLASTIC IN ACCORDANCE WITH IBC/FBC 2606.
THE ENTIRE DOOR ASSEMBLY INSTALLED IN COMPLIANCE WITH THIS SECTION MEETS THE WIND LOAD REQUIREMENTS OF THE FLORIDA BUILDING CODE OR INTERNATIONAL BUILDING CODE BUT DOES NOT MEET THE IMPACT RESISTANT REQUIREMENT FOR WINDBORNE DEBRIS REGIONS (REF. CHAPTER 16 FBC/IBC).

SECTION B-B

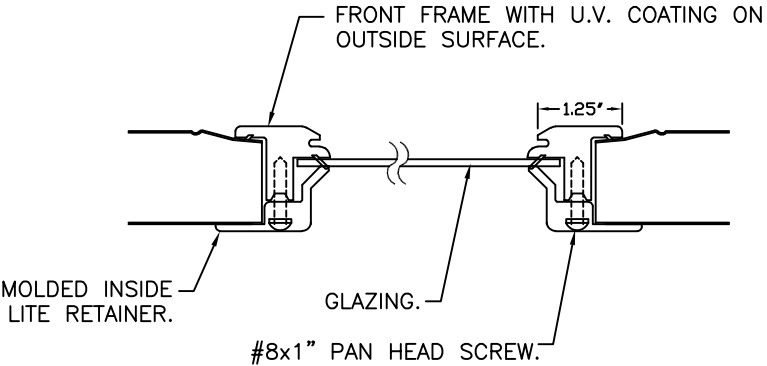

DESIGN ENGINEER:
JAMES D. WHEELER, P.E.
FLORIDA PE #91932

DESIGN LOADS: +24.0 P.S.F. & -26.0 P.S.F.
TEST LOADS: +36.0 P.S.F. & -39.0 P.S.F.

Unless Stated Otherwise
TOLERANCES are
.0 = ±.031
.00 = ±.015
.000 = ±.005
.0000 = ±.001
Degrees = ±1/2'

Unless Stated Otherwise
DIMENSIONS ARE IN INCHES.

Clopay
CORPORATION

8585 Duke Boulevard
Mason, OH 45040 USA
Tel. No. 513-770-4800
Fax No. 513-770-4853

DESCRIPTION: CLASSIC 1-3/8" INTELLICORE 18'W +24/-26 PSF

DRAWN BY: SH

DATE: 7/14/14

SCALE: NTS

DWG.

CHECKED BY: --

DATE: --

SHEET 2 OF 4

SIZE

DWG. NO.: 104887

VER: IBC

MANUFACTURING PRODUCT CODE
DSIU-1A171

PART NO.: N/A

WINDLOAD RATING
W4 DP24

BRAND	EMBOSS TYPE		
	SHORT	LONG	FLUSH
CLOPAY	9130, HDP13	9133, HDPL13	9131, HDPF13
IDEAL	8130	8133	8131
HOLMES	7130	7133	7131


VERTICAL JAMB ATTACHMENT (WOOD FRAME BUILDINGS):
3/8"x3" LAG SCREWS ON 24" CENTERS. 1-1/8" O.D. WASHER REQUIRED. LAG SCREWS MAY BE COUNTERSUNK (BUT NOT REQUIRED) TO PROVIDE A FLUSH MOUNTING SURFACE. HORIZONTAL JAMBS DO NOT TRANSFER LOAD.

VERTICAL JAMB ATTACHMENT (C-90 BLOCK OR 2,000 PSI MIN. CONCRETE COLUMN):
3/8"x3" SLEEVE ANCHOR BOLTS ON 18" CENTERS (2,000 PSI MIN. CONCRETE). WASHERS INCLUDED WITH SLEEVE ANCHORS.
OR
1/4"x3" TAPCON SCREWS ON 15" CENTERS (2,000 PSI MIN. CONCRETE) OR 8" CENTERS (C-90 BLOCK). 1" O.D. WASHERS REQUIRED WITH TAPCONS.
ANCHORS MAY BE COUNTERSUNK (BUT NOT REQUIRED) TO PROVIDE A FLUSH MOUNTING SURFACE. HORIZONTAL JAMBS DO NOT TRANSFER LOAD.

OTHER JAMB CONFIGURATIONS: REFER TO DASMA TDS-161. A LICENSED DESIGN PROFESSIONAL MAY ALSO BE EMPLOYED TO APPROVE ALTERNATE FASTENERS AND/OR JAMB CONFIGURATIONS.

DESIGN ENGINEER:
JAMES D. WHEELER, P.E.
FLORIDA PE #91932

SHEET:		REVISIONS					
3 OF 4		REV. NO.	ZONE:	DATE:	ECN NO.	APPVD:	DESCRIPTION
		02	-	-	-	-	SEE REVISION HISTORY ON SHEET ONE.



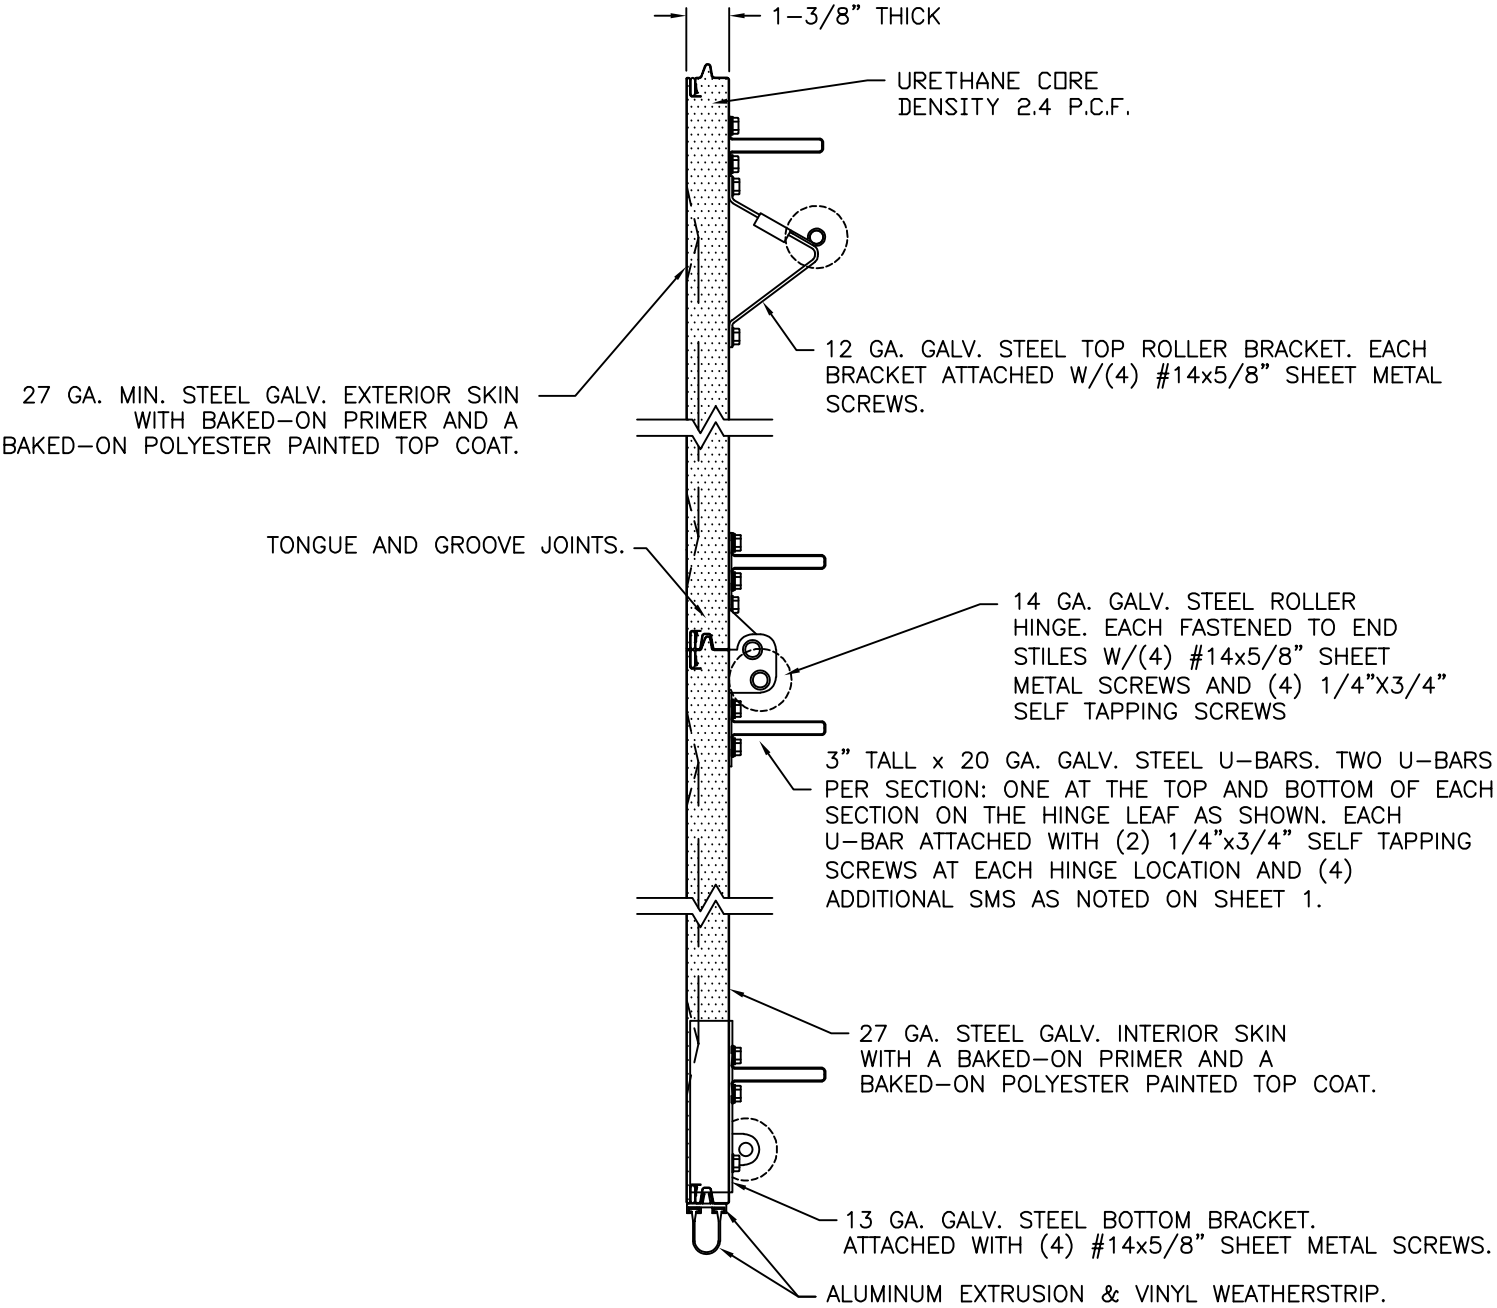


SECTION A-A (SIDE VIEW)

DESIGN LOADS: +24.0 P.S.F. & -26.0 P.S.F. TEST LOADS: +36.0 P.S.F. & -39.0 P.S.F.		PART NO.: N/A	
Unless Stated Otherwise TOLERANCES are .0 = ±.031 .00 = ±.015 .000 = ±.005 .0000 = ±.001 Degrees = ±1/2'	 8585 Duke Boulevard Mason, OH 45040 USA Tel. No. 513-770-4800 Fax No. 513-770-4853	WINDLOAD RATING W4 DP24	
		DESCRIPTION: CLASSIC 1-3/8" INTELLICORE 18'W +24/-26 PSF	
	DRAWN BY: SH	DATE: 7/14/14	SCALE: NTS
	CHECKED BY: --	DATE: --	SHEET 3 OF 4
Unless Stated Otherwise DIMENSIONS ARE IN INCHES.	DWG. NO.: 104887		VER: IBC
			DWG. SIZE B

BRAND	EMBOSS TYPE		
	SHORT	LONG	FLUSH
CLOPAY	9130, HDP13	9133, HDPL13	9131, HDPF13
IDEAL	8130	8133	8131
HOLMES	7130	7133	7131

SHEET:		REVISIONS				
4 OF 4		REV. NO.	ZONE:	DATE:	ECN NO.	APPVD:
		02	-	-	-	-
		DESCRIPTION				
		SEE REVISION HISTORY ON SHEET ONE.				

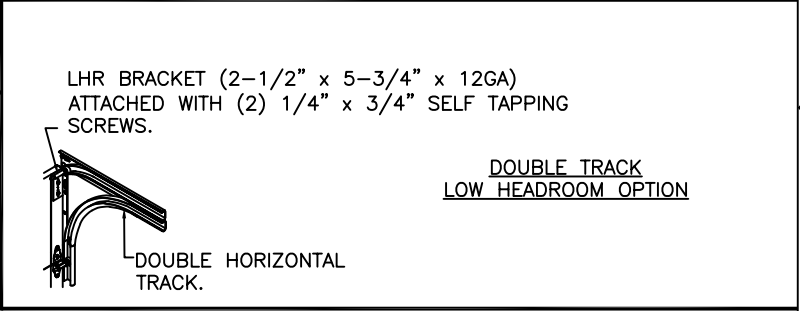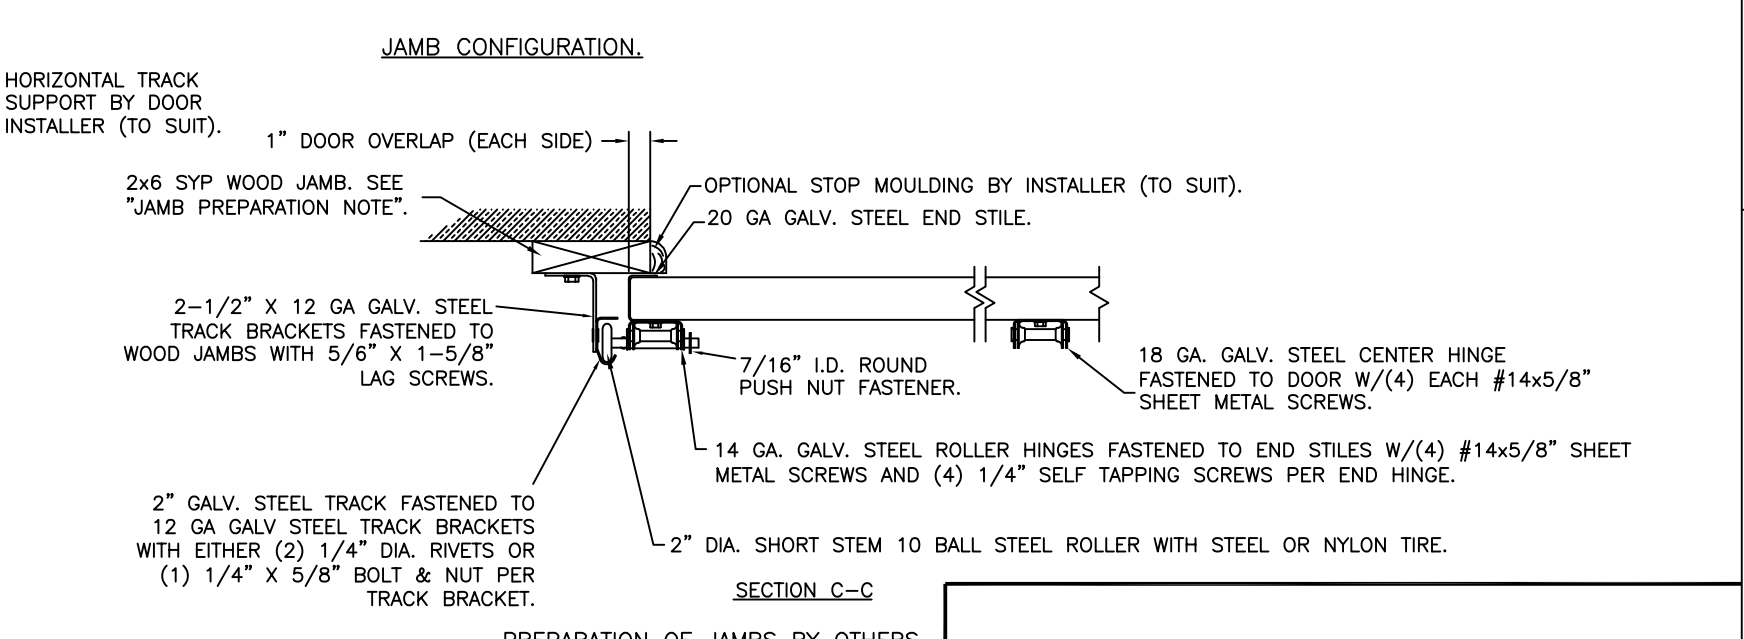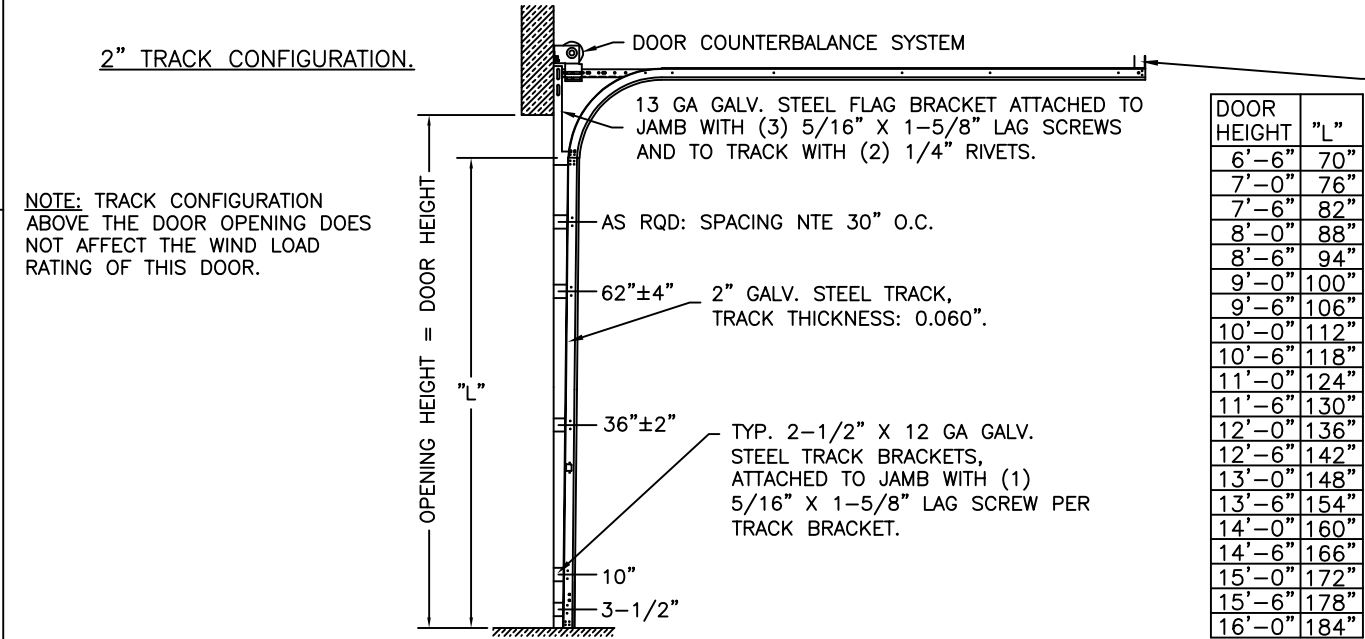

3" TRACK IS ALSO AVAILABLE.

DESIGN ENGINEER:
JAMES D. WHEELER, P.E.
FLORIDA PE #91932

DESIGN LOADS: +24.0 P.S.F. & -26.0 P.S.F.
TEST LOADS: +36.0 P.S.F. & -39.0 P.S.F.

Unless Stated Otherwise TOLERANCES are
.0 = ±.031
.00 = ±.015
.000 = ±.005
.0000 = ±.001
Degrees = ±1/2°
Unless Stated Otherwise DIMENSIONS ARE IN INCHES.

Clopay CORPORATION	8585 Duke Boulevard Mason, OH 45040 USA Tel. No. 513-770-4800 Fax No. 513-770-4853
DESCRIPTION: CLASSIC 1-3/8" INTELLICORE 18'W +24/-26 PSF	
DRAWN BY: SH	DATE: 7/14/14
CHECKED BY: --	DATE: --
DWG. NO.: 104887	

MANUFACTURING PRODUCT CODE DSIU-1A171	
PART NO.: N/A	
WINDLOAD RATING W4 DP24	
SCALE: NTS	DWG. SIZE B
SHEET 4 OF 4	
VER: IBC	