


BRAND	EMBOSS TYPE		
	SHORT	LONG	FLUSH
CLOPAY	9130, HDP13	9133, HDPL13	9131, HDPF13
IDEAL	8130	8133	8131
HOLMES	7130	7133	7131


DOOR HEIGHT	# OF SECTIONS
UP TO 7'0"	4
7'3" TO 8'9"	5
9'0" TO 10'6"	6
10'9" TO 12'3"	7
12'6" TO 14'0"	8
14'3" TO 15'9"	9
16'0"	10
MAX SECTION HEIGHT: 21"	


REVISIONS					
REV. NO.	ZONE:	DATE:	ECN NO.	APPVD:	DESCRIPTION
00	–	–	–	SH	INITIAL RELEASE
01				SH	UPDATED WINDLOAD CHART
02	–	11/16/20	–	SH	UPDATED TITLE BLOCK AND REMOVED WIND CHART.

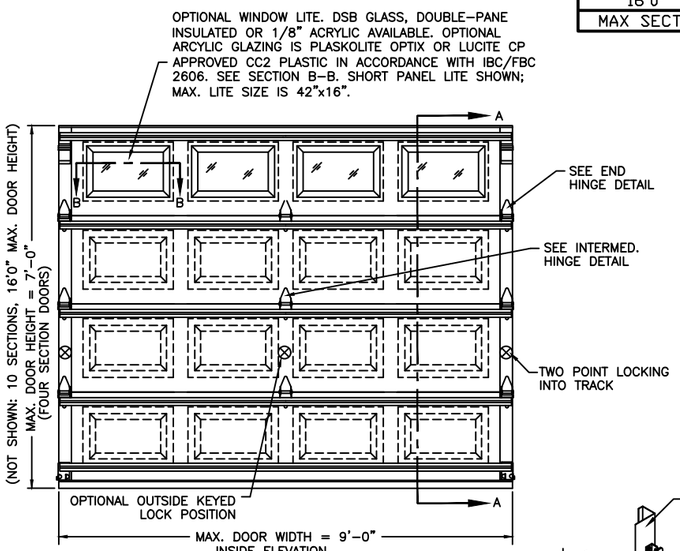


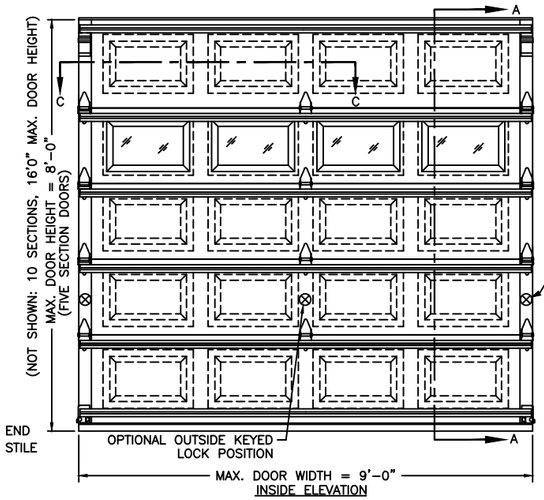


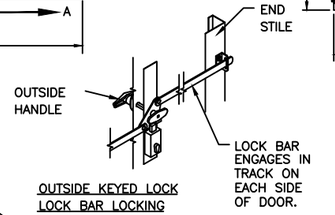


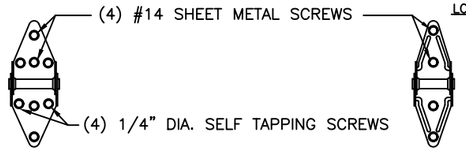

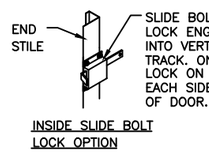

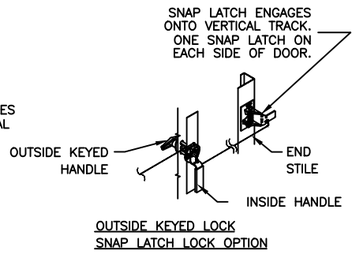


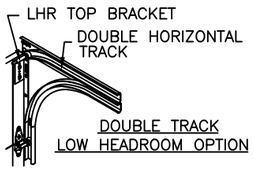


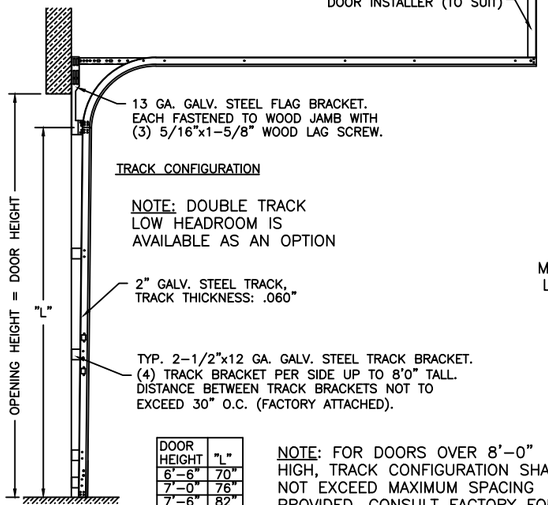

DOOR HEIGHT	"L"
6'–6"	70"
7'–0"	76"
7'–6"	82"
8'–0"	88"

NOTE: FOR DOORS OVER 8'–0" HIGH, TRACK CONFIGURATION SHALL NOT EXCEED MAXIMUM SPACING PROVIDED. CONSULT FACTORY FOR MORE DETAIL IF RQD.

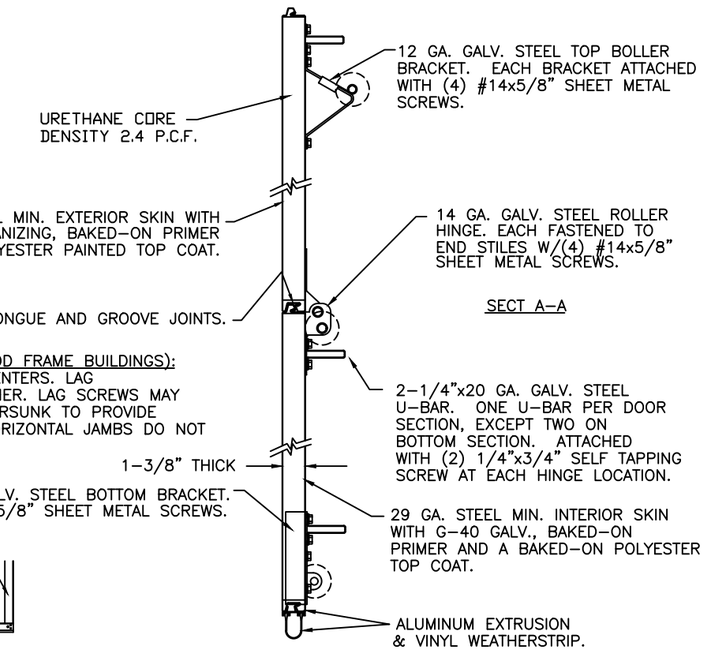

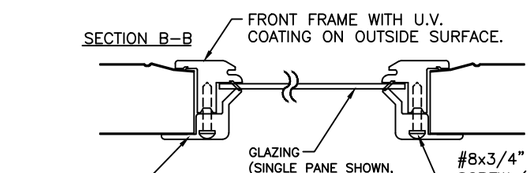

THE OPTIONAL GLAZING SHOWN ON THIS DRAWING MEETS THE WIND LOAD REQUIREMENTS OF THE FLORIDA BUILDING CODE OR INTERNATIONAL BUILDING CODE BUT DOES NOT MEET THE IMPACT RESISTANT REQUIREMENT FOR WINDBORNE DEBRIS REGIONS (REF. CHAPTER16 FBC/IBC)

VERTICAL JAMB ATTACHMENT (WOOD FRAME BUILDINGS):
1/2"x3" LAG SCREWS ON 24" CENTERS. LAG SCREWS MUST USE 1" O.D. WASHER. LAG SCREWS MAY BE (BUT NOT REQUIRED) COUNTERSUNK TO PROVIDE A FLUSH MOUNTING SURFACE. HORIZONTAL JAMBS DO NOT TRANSFER LOAD.

VERTICAL JAMB ATTACHMENT (C–90 BLOCK OR 2,000 PSI MIN. CONCRETE COLUMN):
3/8"x4" SLEEVE ANCHORS ON 24" CENTERS (BOTH C–90 BLOCK OR 2,000 PSI MIN. CONCRETE) OR 1/4"x4" TAPCON SCREWS ON 20" CENTERS (2,000 PSI MIN. CONCRETE). WASHERS INCLUDED WITH SLEEVE ANCHORS, 1" O.D. WASHERS REQUIRED WITH TAPCONS. ANCHORS MAY BE (BUT NOT REQUIRED) COUNTERSUNK TO PROVIDE A FLUSH MOUNTING SURFACE. HORIZONTAL JAMBS DO NOT TRANSFER LOAD.

NOTE: THE DESIGN OF THE SUPPORTING STRUCTURAL ELEMENTS SHALL BE THE RESPONSIBILITY OF THE PROFESSIONAL OF RECORD FOR THE BUILDING OR STRUCTURE AND IN ACCORDANCE WITH CURRENT BUILDING CODES FOR THE LOADS LISTED ON THIS DRAWING.

Jim Wheeler
Digitally signed by Jim Wheeler
Date: 2026.08.19 14:57:43 -04'00'

JAMES D. WHEELER LICENSE No. 91932 STATE OF FLORIDA PROFESSIONAL ENGINEER

DESIGN LOADS: +37.0 P.S.F. & –37.0 P.S.F.
TEST LOADS: +55.5 P.S.F. & –55.5 P.S.F.
DESIGN ENGINEER: JAMES D. WHEELER, P.E.
FLORIDA P.E. #91932

ORIGINAL DRAWINGS ARE SIGNED IN BLUE INK WITH A RAISED SEAL (EMBOSS).

MANUFACTURING PRODUCT CODE: MPC: DSIU–1A171

Unless Stated Otherwise TOLERANCES are
.0 = ±.031
.00 = ±.015
.000 = ±.005
.0000 = ±.001
Degrees = ±1/2°
Unless Stated Otherwise DIMENSIONS ARE IN INCHES.

Clopay CORPORATION
8585 Duke Boulevard
Mason, OH 45040 USA
Tel. No. 513–770–4800
Fax No. 513–770–4853

CLOPAY WINDLOAD RATING W6

DESCRIPTION: 9130 SERIES: 1–3/8" RESI PUR ±37 PSF SINGLE CAR			
DRAWN BY: SH	DATE: 05/25/09	SCALE: NTS	DWG. SIZE B
CHECKED BY: SH	DATE: 06/05/09	SHEET 1 OF 1	
DWG. NO.: 104180		VER: IBC	

FLORIDA PRODUCT APPROVAL 47958.8