
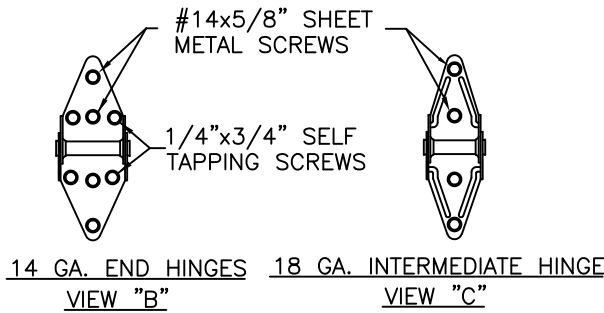
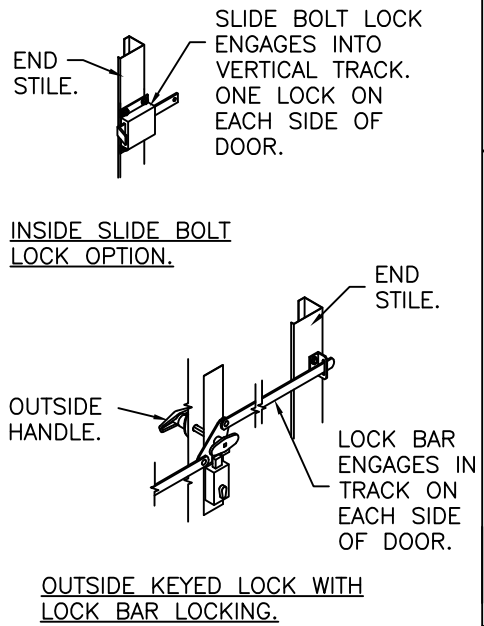
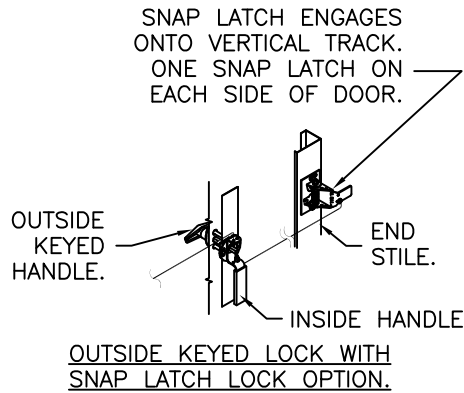


BRAND	EMBOSS TYPE		
	SHORT	LONG	FLUSH
CLOPAY	9200, HDP20	9203, HDPL20	9201, HDPF20
IDEAL	8200	8203	8201
HOLMES	7200	7203	7201

DOOR HEIGHT	# OF SECTIONS	# OF U-BARS
UP TO 7'0"	4	5
7'3" TO 8'9"	5	6
9'0" TO 10'6"	6	7
10'9" TO 12'3"	7	8
12'6" TO 14'0"	8	9
14'3" TO 15'9"	9	10
16'0"	10	11
MAX SECTION HEIGHT: 21"		

SHEET:		REVISIONS				
1 OF 4		REV. NO.	ZONE:	DATE:	ECN NO.	APPVD:
		DESCRIPTION				
		02	-	6/25/13	-	SH
		REVISED FOR RELEASE				
		03	SHT4	12/2015	-	SH
		REVISED SECTION C-C.				
		04	-	2/28/20	EN2736	SH
		REVISED MAX WINDOW SIZE AND TITLE BLOCK				
		05	-	11/16/20	-	SH
		REMOVED WIND CHART.				

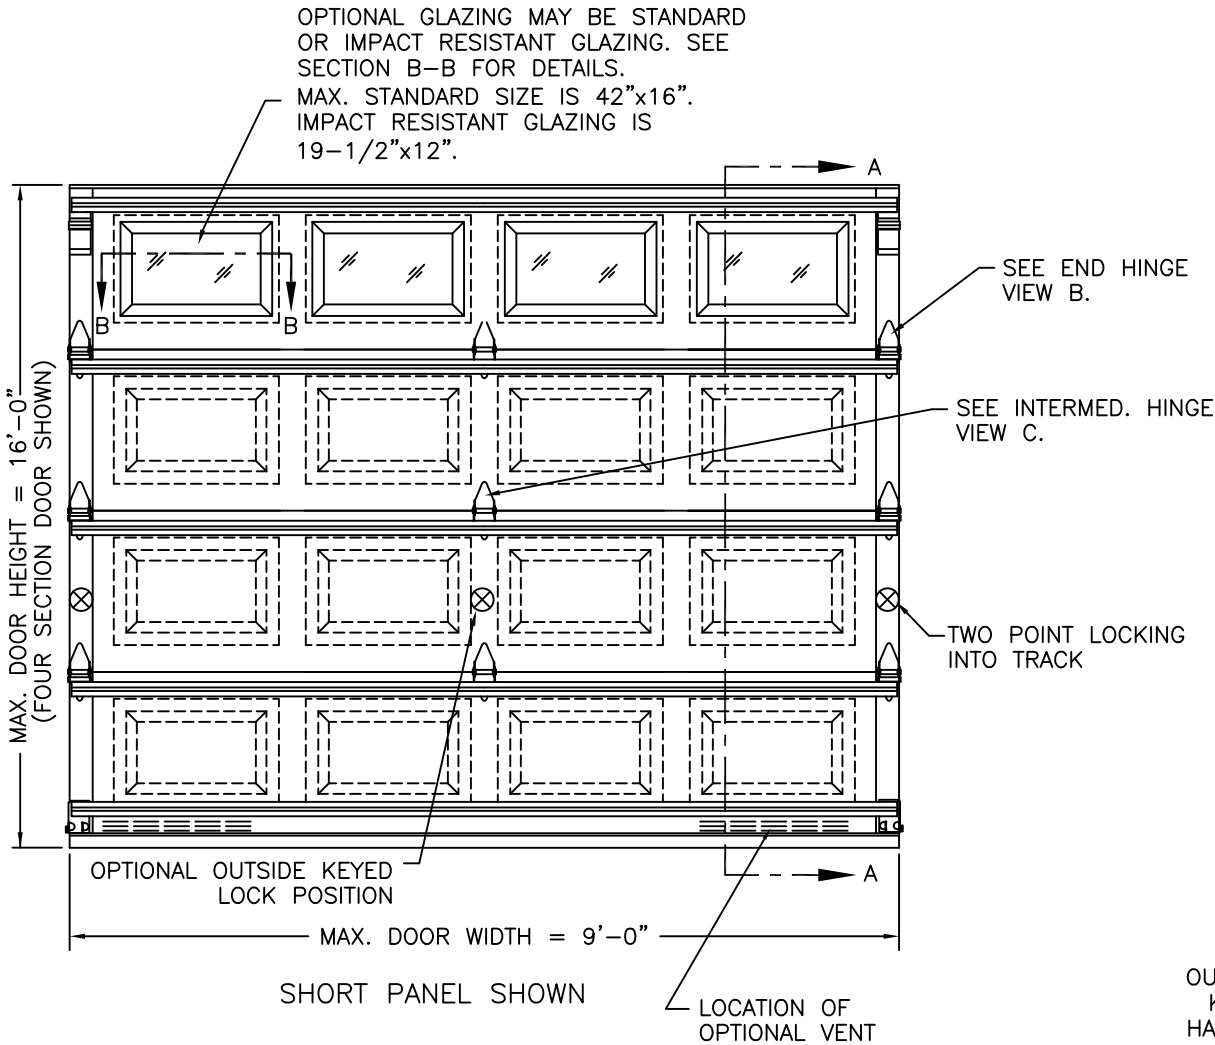

DESIGN LOADS: +38.0 P.S.F. & -44.0 P.S.F.
TEST LOADS: +57.0 P.S.F. & -66.0 P.S.F.


Unless Stated Otherwise
TOLERANCES are
.0 = ±.031
.00 = ±.015
.000 = ±.005
.0000 = ±.001
Degrees = ±1/2"

Unless Stated Otherwise
DIMENSIONS ARE IN INCHES.

Clopay
CORPORATION

8585 Duke Boulevard
Mason, OH 45040 USA
Tel. No. 513-770-4800
Fax No. 513-770-4853

DESCRIPTION: CLASSIC 2" PUR SINGLE CAR +38/-44 PSF		WINDLOAD RATING W6 DP38	
DRAWN BY: MW	DATE: 9/7/95	SCALE: NTS	DWG. B
CHECKED BY: --	DATE: --	SHEET 1 OF 4	SIZE
DWG. NO.: 104184 - A/B		VER: IBC	

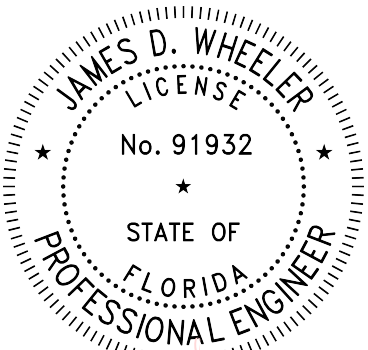

Jim Wheeler
Digitally signed by Jim Wheeler
Date: 2026.08.19 16:11:06 -04'00'

4

3

2

1

BRAND	EMBOSS TYPE		
	SHORT	LONG	FLUSH
CLOPAY	9200, HDP20	9203, HDPL20	9201, HDPF20
IDEAL	8200	8203	8201
HOLMES	7200	7203	7201

SHEET:		REVISIONS				
4 OF 4		REV. NO.	ZONE:	DATE:	ECN NO.	APPVD:
		05	-	-	-	-
		DESCRIPTION				
		SEE REVISION HISTORY ON SHEET ONE.				

D

D

C

C

B


B

A

A

2" TRACK CONFIGURATION.


NOTE: TRACK CONFIGURATION ABOVE THE DOOR OPENING DOES NOT AFFECT THE WIND LOAD RATING OF THIS DOOR.

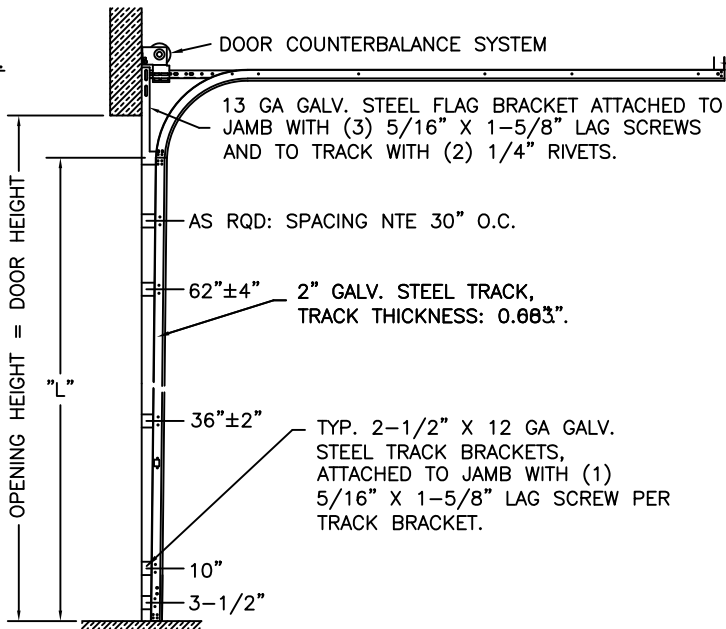

DOOR HEIGHT	"L"
6'-6"	70"
7'-0"	76"
7'-6"	82"
8'-0"	88"
8'-6"	94"
9'-0"	100"
9'-6"	106"
10'-0"	112"
10'-6"	118"
11'-0"	124"
11'-6"	130"
12'-0"	136"
12'-6"	142"
13'-0"	148"
13'-6"	154"
14'-0"	160"
14'-6"	166"
15'-0"	172"
15'-6"	178"
16'-0"	184"


HORIZONTAL TRACK SUPPORT BY DOOR INSTALLER (TO SUIT).

JAMB CONFIGURATION.

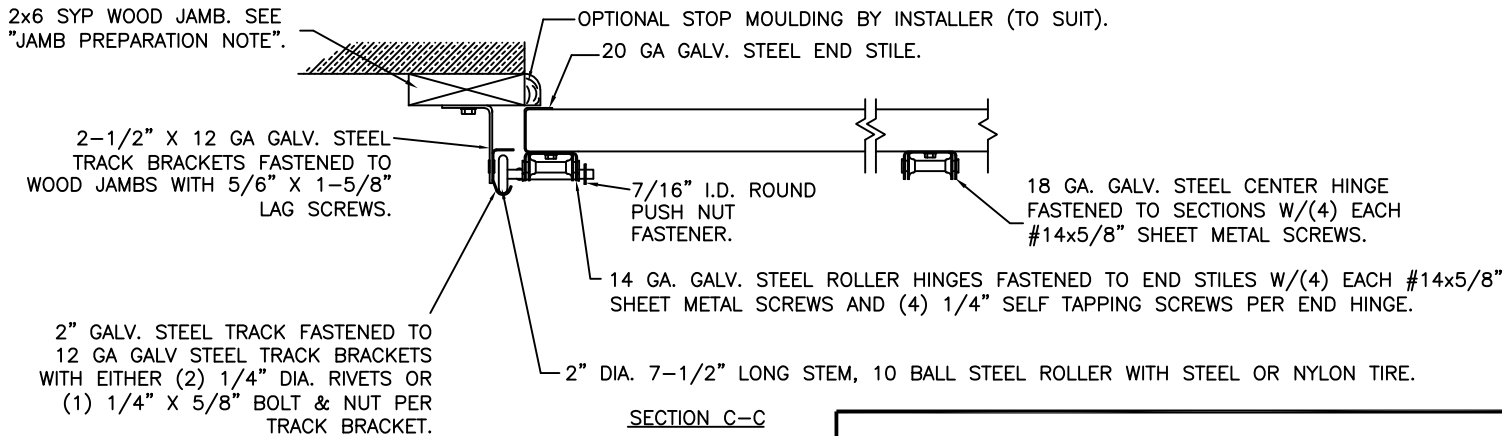

3" TRACK IS ALSO AVAILABLE.

LHR BRACKET (2-1/2" x 5-3/4" x 12GA) ATTACHED WITH (2) 1/4" x 3/4" SELF TAPPING SCREWS.

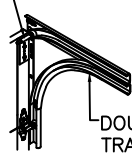

DOUBLE HORIZONTAL TRACK.

DOUBLE TRACK LOW HEADROOM OPTION

DESIGN LOADS: +38.0 P.S.F. & -44.0 P.S.F.
TEST LOADS: +57.0 P.S.F. & -66.0 P.S.F.

Unless Stated Otherwise
TOLERANCES are
.0 = ±.031
.00 = ±.015
.000 = ±.005
.0000 = ±.001
Degrees = ±1/2"

Unless Stated Otherwise
DIMENSIONS ARE IN INCHES.

Clopay
CORPORATION

8585 Duke Boulevard
Mason, OH 45040 USA
Tel. No. 513-770-4800
Fax No. 513-770-4853

DESCRIPTION: CLASSIC 2" PUR SINGLE CAR +38/-44 PSF

DRAWN BY: MW

DATE: 9/7/95

SCALE: NTS

DWG.

CHECKED BY: --

DATE: --

SHEET 4 OF 4

SIZE

DWG. NO.: 104184 - A/B

VER: IBC

MANUFACTURING PRODUCT CODE
DSIU-1F171

PART NO.: N/A

WINDLOAD RATING
W6 DP38

FLORIDA PRODUCT APPROVAL 47958.17

4

3

2

1