

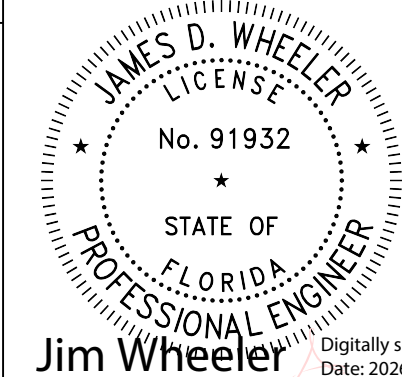
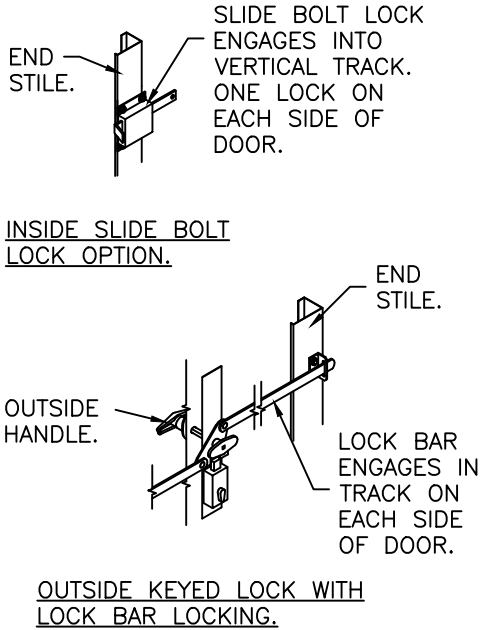
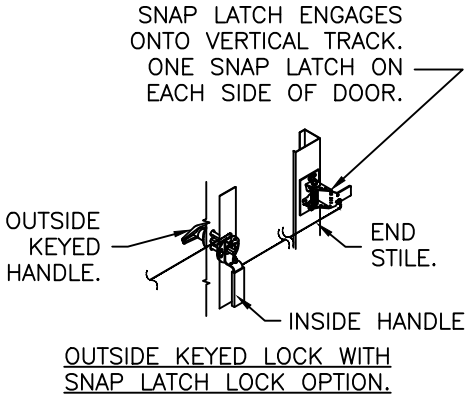


BRAND	EMBOSS TYPE		
	SHORT	LONG	FLUSH
CLOPAY	9130, HDP13	9133, HDPL13	9131, HDPF13
IDEAL	8130	8133	8131
HOLMES	7130	7133	7131

DOOR HEIGHT	# OF SECTIONS	# OF U-BARS
UP TO 7'0"	4	3
7'3" TO 8'9"	5	3
9'0" TO 10'6"	6	4
10'9" TO 12'3"	7	4
12'6" TO 14'0"	8	5
14'3" TO 15'9"	9	5
16'0"	10	6
MAX SECTION HEIGHT: 21'		

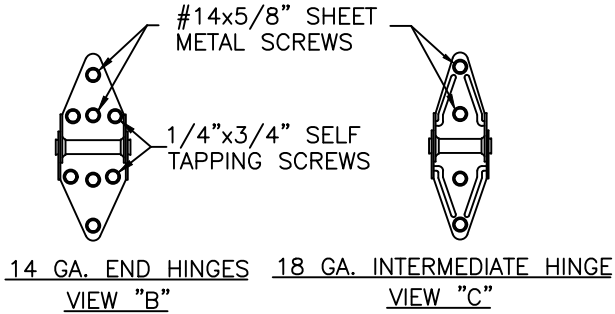

DESIGN ENGINEER:
JAMES D. WHEELER, P.E.
FLORIDA LICENSE No. 91932

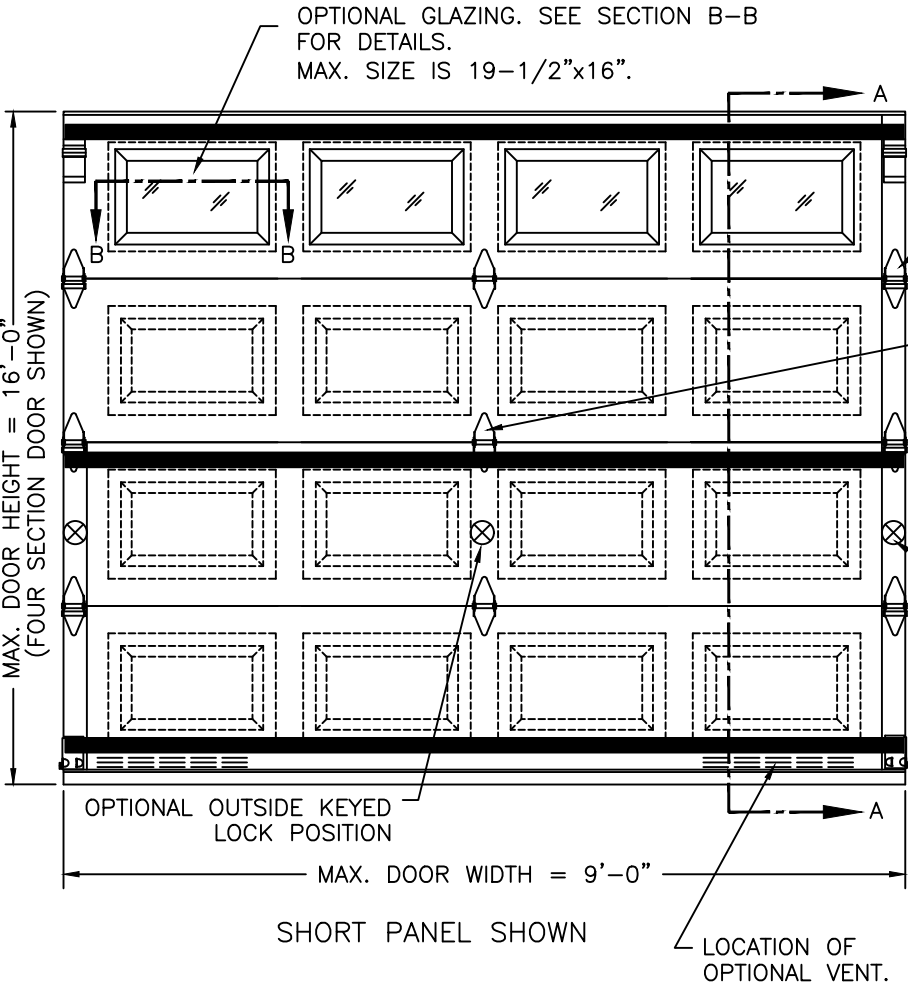

DESIGN LOADS: +25.0 P.S.F. & -28.0 P.S.F.
TEST LOADS: +37.5 P.S.F. & -42.0 P.S.F.

Unless Stated Otherwise TOLERANCES are
.0 = ±.031
.00 = ±.015
.000 = ±.005
.0000 = ±.001
Degrees = ±1/2°
Unless Stated Otherwise DIMENSIONS ARE IN INCHES.



8585 Duke Boulevard
Mason, OH 45040 USA
Tel. No. 513-770-4800
Fax No. 513-770-4853

DESCRIPTION: CLASSIC 1-3/8" INTELLICORE SC +25/-28 PSF			
DRAWN BY: SH	DATE: 7/14/14	SCALE: NTS	DWG. SIZE B
CHECKED BY: --	DATE: --	SHEET 1 OF 4	
DWG. NO.: 104947	VER: IBC		

MANUFACTURING PRODUCT CODE DSIU-1A171
PART NO.: N/A
WINDLOAD RATING W4 DP25


FLORIDA PRODUCT APPROVAL 47958.1

BRAND	EMBOSS TYPE		
	SHORT	LONG	FLUSH
CLOPAY	9130, HDP13	9133, HDPL13	9131, HDPF13
IDEAL	8130	8133	8131
HOLMES	7130	7133	7131

SHEET: 2 OF 4	REVISIONS					
	REV. NO.	ZONE:	DATE:	ECN NO.	APPVD:	DESCRIPTION
	02	—	—	—	SH	SEE REVISION HISTORY ON SHEET ONE.

STANDARD ASSEMBLY CONSTRUCTION:
OPTIONAL DSB OR 1/8" ACRYLIC LITES AVAILABLE. OPTIONAL ACRYLIC GLAZING IS PLASKOLITE OPTIX OR LUCITE CP APPROVED CC2 PLASTIC IN ACCORDANCE WITH IBC/FBC 2606.
THE ENTIRE DOOR ASSEMBLY INSTALLED IN COMPLIANCE WITH THIS SECTION MEETS THE WIND LOAD REQUIREMENTS OF THE FLORIDA BUILDING CODE OR INTERNATIONAL BUILDING CODE BUT DOES NOT MEET THE IMPACT RESISTANT REQUIREMENT FOR WINDBORNE DEBRIS REGIONS (REF. CHAPTER 16 FBC/IBC).

SECTION B—B

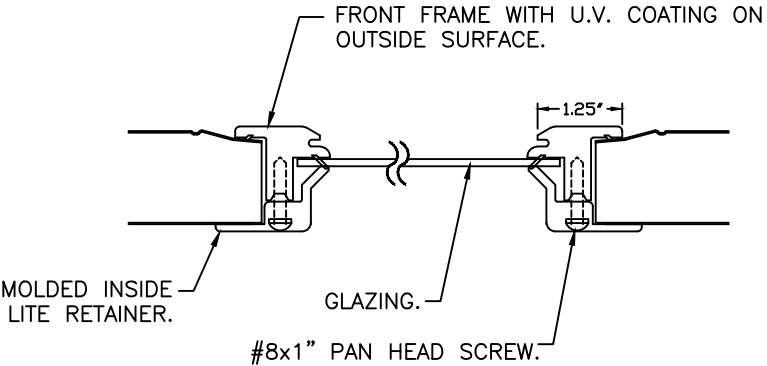

DESIGN ENGINEER:
JAMES D. WHEELER, P.E.
FLORIDA LICENSE No. 91932

DESIGN LOADS: +25.0 P.S.F. & -28.0 P.S.F.
TEST LOADS: +37.5 P.S.F. & -42.0 P.S.F.

Unless Stated Otherwise
TOLERANCES are
.0 = ±.031
.00 = ±.015
.000 = ±.005
.0000 = ±.001
Degrees = ±1/2'

Unless Stated Otherwise
DIMENSIONS ARE IN INCHES.

Clopay
CORPORATION

8585 Duke Boulevard
Mason, OH 45040 USA
Tel. No. 513-770-4800
Fax No. 513-770-4853

DESCRIPTION: CLASSIC 1-3/8" INTELLICORE SC +25/-28 PSF

DRAWN BY: SH

DATE: 7/14/14

CHECKED BY: --

DATE: --

DWG. NO.: 104947

MANUFACTURING PRODUCT CODE
DSIU-1A171

PART NO.: N/A

WINDLOAD RATING
W4 DP25

SCALE: NTS

SHEET 2 OF 4

VER: IBC

DWG. SIZE B

FLORIDA PRODUCT APPROVAL 47958.1

BRAND	EMBOSS TYPE		
	SHORT	LONG	FLUSH
CLOPAY	9130, HDP13	9133, HDPL13	9131, HDPF13
IDEAL	8130	8133	8131
HOLMES	7130	7133	7131

VERTICAL JAMB ATTACHMENT (WOOD FRAME BUILDINGS):
3/8"x3" LAG SCREWS ON 24" CENTERS. 1-1/8" O.D. WASHER REQUIRED. LAG SCREWS MAY BE COUNTERSUNK (BUT NOT REQUIRED) TO PROVIDE A FLUSH MOUNTING SURFACE. HORIZONTAL JAMBS DO NOT TRANSFER LOAD.


VERTICAL JAMB ATTACHMENT (C-90 BLOCK OR 2,000 PSI MIN. CONCRETE COLUMN):
3/8"x3" SLEEVE ANCHOR BOLTS ON 24" CENTERS (2,000 PSI MIN. CONCRETE). WASHERS INCLUDED WITH SLEEVE ANCHORS.
OR
1/4"x3" TAPCON SCREWS ON 24" CENTERS (2,000 PSI MIN. CONCRETE) OR 14" CENTERS (C-90 BLOCK). 1" O.D. WASHERS REQUIRED WITH TAPCONS.
ANCHORS MAY BE COUNTERSUNK (BUT NOT REQUIRED) TO PROVIDE A FLUSH MOUNTING SURFACE. HORIZONTAL JAMBS DO NOT TRANSFER LOAD.

OTHER JAMB CONFIGURATIONS: REFER TO DASMA TDS-161. A LICENSED DESIGN PROFESSIONAL MAY ALSO BE EMPLOYED TO APPROVE ALTERNATE FASTENERS AND/OR JAMB CONFIGURATIONS.

DESIGN ENGINEER:
JAMES D. WHEELER, P.E.
FLORIDA LICENSE No. 91932

SHEET:		REVISIONS					
3 OF 4		REV. NO.	ZONE:	DATE:	ECN NO.	APPVD:	DESCRIPTION
		02	-	--	-	--	SEE REVISION HISTORY ON SHEET ONE.

27 GA. MIN. STEEL GALV. EXTERIOR SKIN WITH BAKED-ON PRIMER AND A BAKED-ON POLYESTER PAINTED TOP COAT.


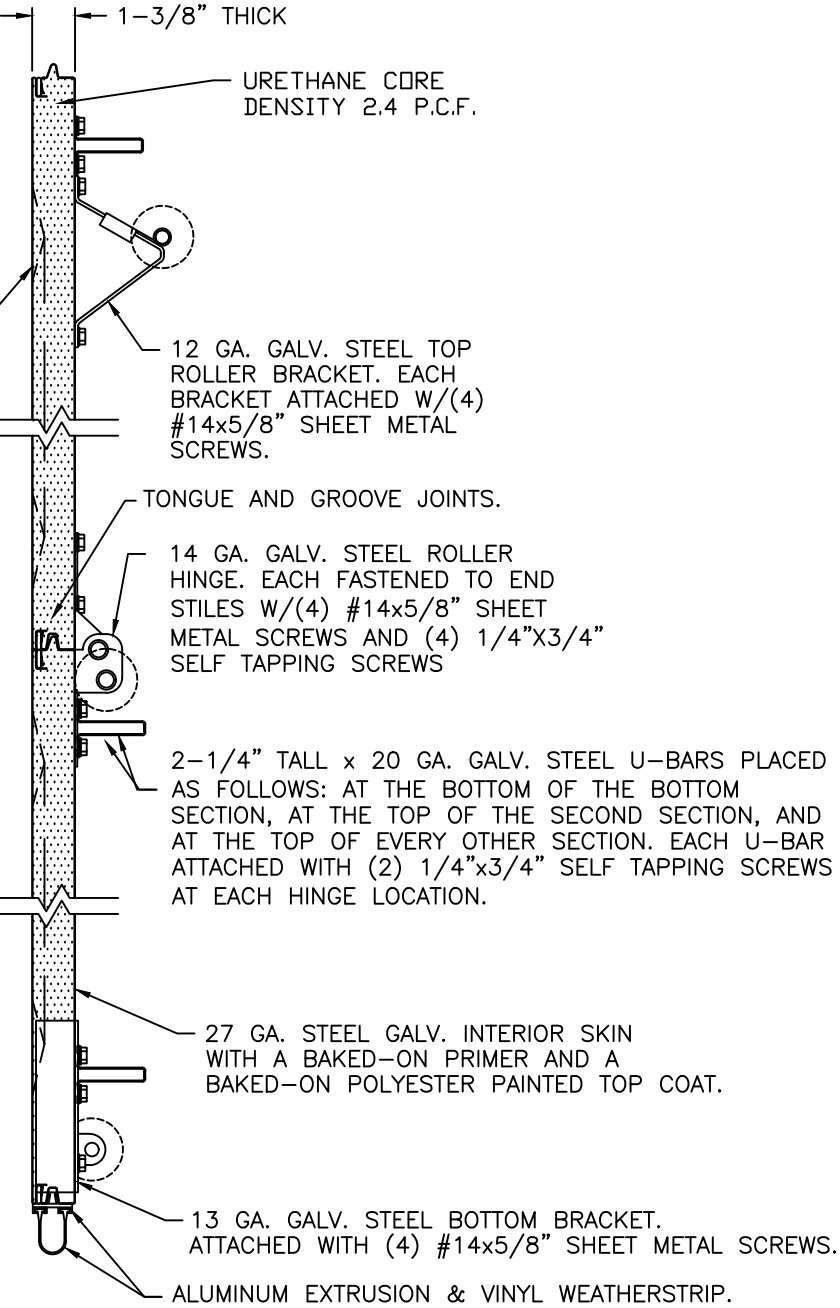


SECTION A-A (SIDE VIEW)


DESIGN LOADS: +25.0 P.S.F. & -28.0 P.S.F. TEST LOADS: +37.5 P.S.F. & -42.0 P.S.F.		PART NO.: N/A		
Unless Stated Otherwise TOLERANCES are .0 = ±.031 .00 = ±.015 .000 = ±.005 .0000 = ±.001 Degrees = ±1/2' Unless Stated Otherwise DIMENSIONS ARE IN INCHES.	 8585 Duke Boulevard Mason, OH 45040 USA Tel. No. 513-770-4800 Fax No. 513-770-4853	WINDLOAD RATING W4 DP25		
		DESCRIPTION: CLASSIC 1-3/8" INTELLICORE SC +25/-28 PSF		
	DRAWN BY: SH	DATE: 7/14/14	SCALE: NTS	DWG. B
	CHECKED BY: --	DATE: --	SHEET 3 OF 4	SIZE B
	DWG. NO.: 104947		VER: IBC	

BRAND	EMBOSS TYPE		
	SHORT	LONG	FLUSH
CLOPAY	9130, HDP13	9133, HDPL13	9131, HDPF13
IDEAL	8130	8133	8131
HOLMES	7130	7133	7131

SHEET:		REVISIONS					
4 OF 4		REV. NO.	ZONE:	DATE:	ECN NO.	APPVD:	DESCRIPTION
		02	-	--	-	-	SEE REVISION HISTORY ON SHEET ONE.

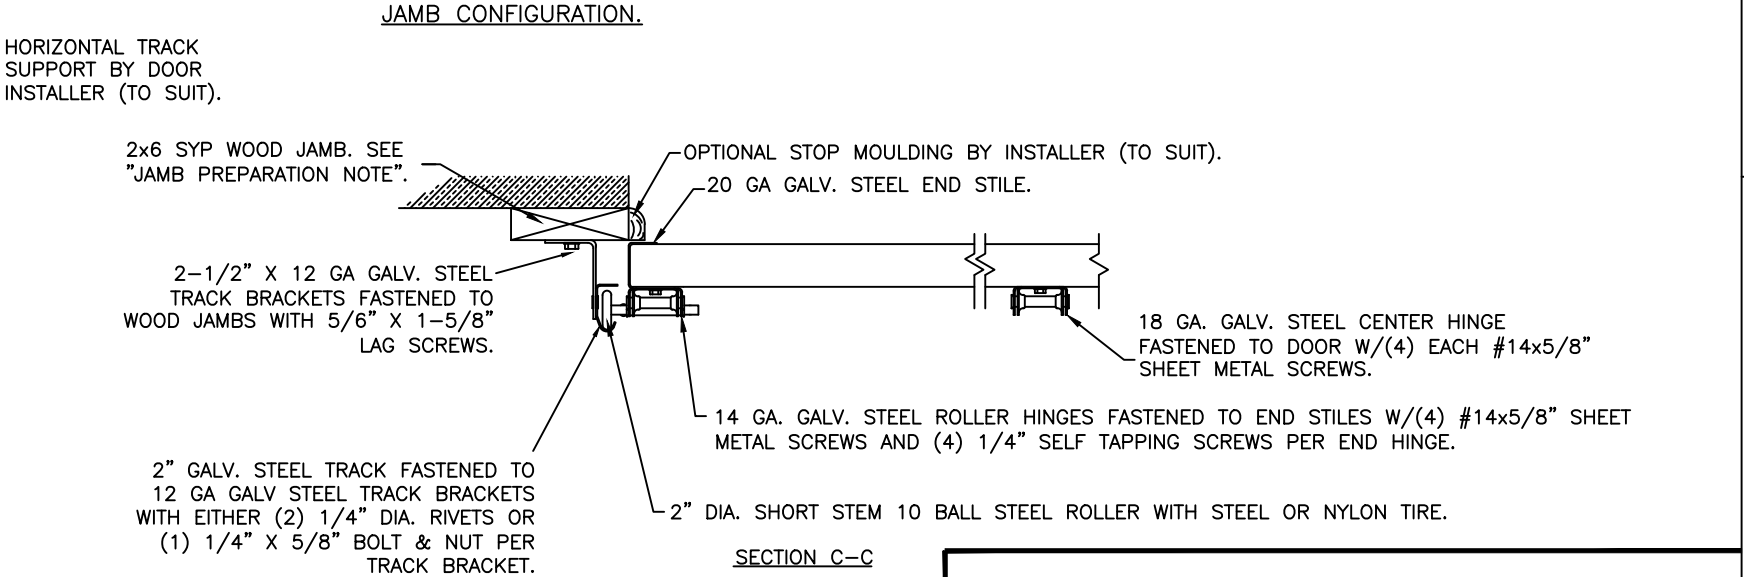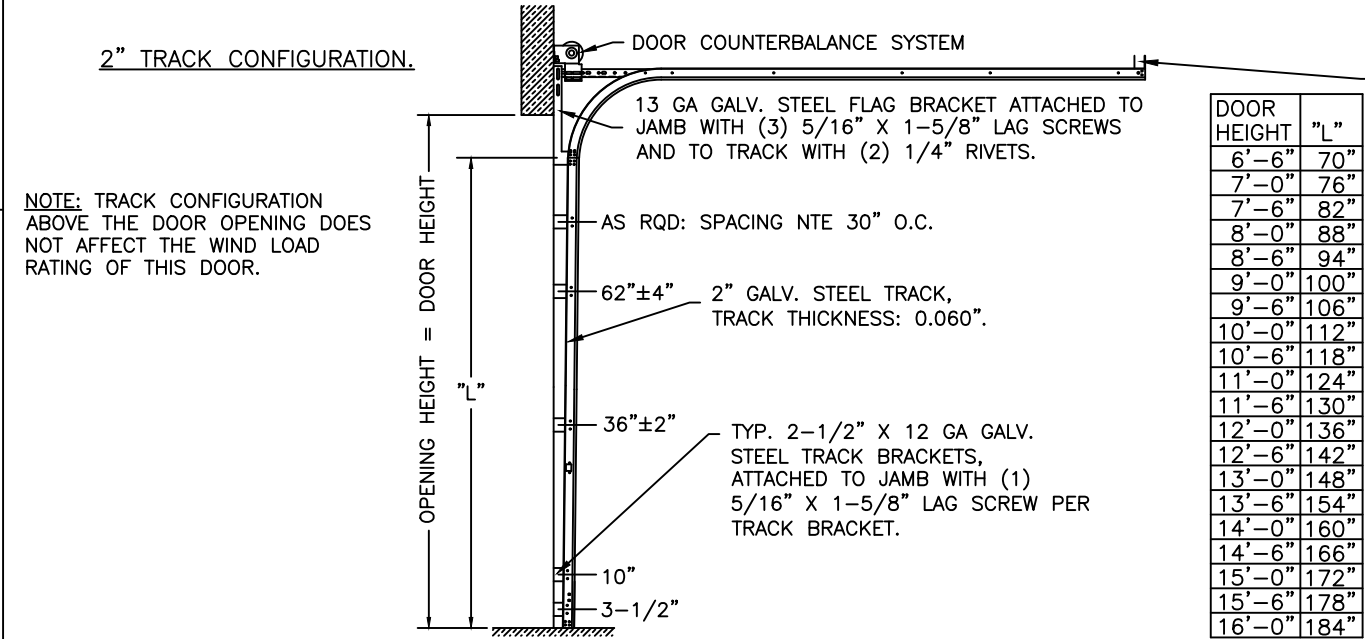

PREPARATION OF JAMBS BY OTHERS.

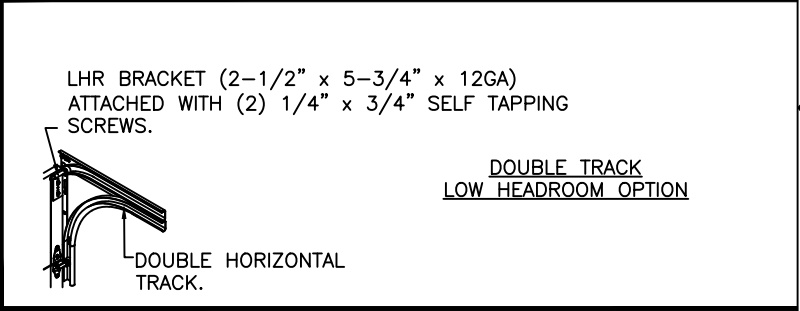

DESIGN ENGINEER:
JAMES D. WHEELER, P.E.
FLORIDA LICENSE No. 91932

DESIGN LOADS: +25.0 P.S.F. & -28.0 P.S.F.
TEST LOADS: +37.5 P.S.F. & -42.0 P.S.F.

Unless Stated Otherwise
TOLERANCES are
.0 = ±.031
.00 = ±.015
.000 = ±.005
.0000 = ±.001
Degrees = ±1/2'

Unless Stated Otherwise
DIMENSIONS ARE IN INCHES.

Clopay
CORPORATION

8585 Duke Boulevard
Mason, OH 45040 USA
Tel. No. 513-770-4800
Fax No. 513-770-4853

DESCRIPTION: CLASSIC 1-3/8" INTELLICORE SC +25/-28 PSF			
DRAWN BY: SH	DATE: 7/14/14	SCALE: NTS	DWG. SIZE B
CHECKED BY: --	DATE: --	SHEET 4 OF 4	
DWG. NO.: 104947	VER: IBC		

MANUFACTURING PRODUCT CODE
DSIU-1A171

PART NO.: N/A

WINDLOAD RATING
W4 DP25

FLORIDA PRODUCT APPROVAL 47958.1