


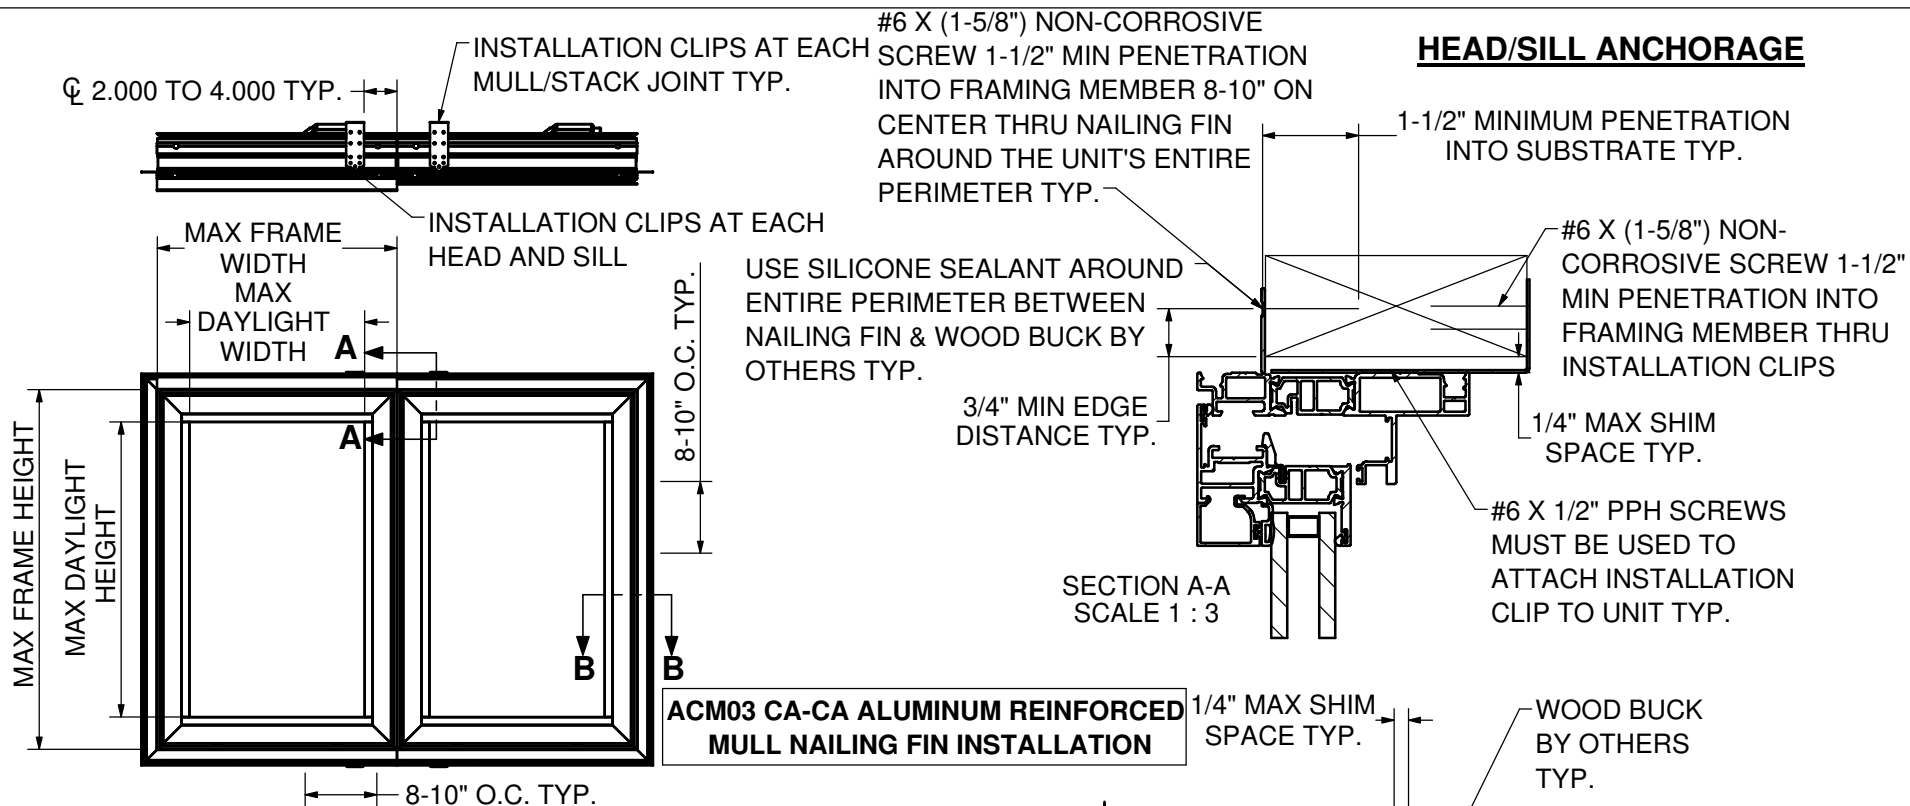

Product I.D.	Description	Conf.	Frame Size		Daylight Size		DP Rating (psf)
			Width	Height	Width	Height	
ACM03	Casement	2-wide	41.25	119.3	35.841	113.84	+/-35

NOTE(S):

- INSTALLATION QUALIFIES SINGLE AND MULLED CONFIGURATIONS.
- THESE UNITS HAVE BEEN TESTED, ANALYZED, HALMARK CERTIFIED AND FBC APPROVED.
- THE PRODUCT HAS BEEN EVALUATED TO THE FOLLOWING:
 - AAMA/WDMA/CSA 101/I.S.2/A440-11
 - AAMA/WDMA/CSA 101/I.S.2/A440-17
- THIS SCHEDULE ADDRESSES ONLY THE FASTENERS REQUIRED TO ANCHOR THE WINDOW(S) TO ACHIEVE THE RATED DESIGN PRESSURE. THOROUGHLY READ AND FOLLOW MANUFACTURERS INSTALLATION INSTRUCTIONS RECEIVED WITH UNIT. THIS GUIDES DOES NOT ADDRESS THE SEALING CONSIDERATIONS THAT MAY ARISE IN DIFFERENT WALL CONDITIONS.

PELLA CORPORATION
102 MAIN STREET, PELLA, IOWA 50219

DRAWN:	CLASS	TOLERANCES UNLESS OTHERWISE NOTED .X = ± X.X .XX = ± X.XX .XXX = ± X.XXX ANGLES = ± X.X° UNITS ARE IN INCHES	TITLE:	ACM03, CA-CA ALUMINUM REINFORCED MULL NAILING FIN INSTALLATION
ENGR.: RL	FILE NAME: ACM03		PAGE 1 OF 1	DRAWING NUMBER 45-45234
DATE CREATED: 2/2/2026	ECO:			REV