


AGF05 DIREC SET
NAILING FIN INSTALLATION

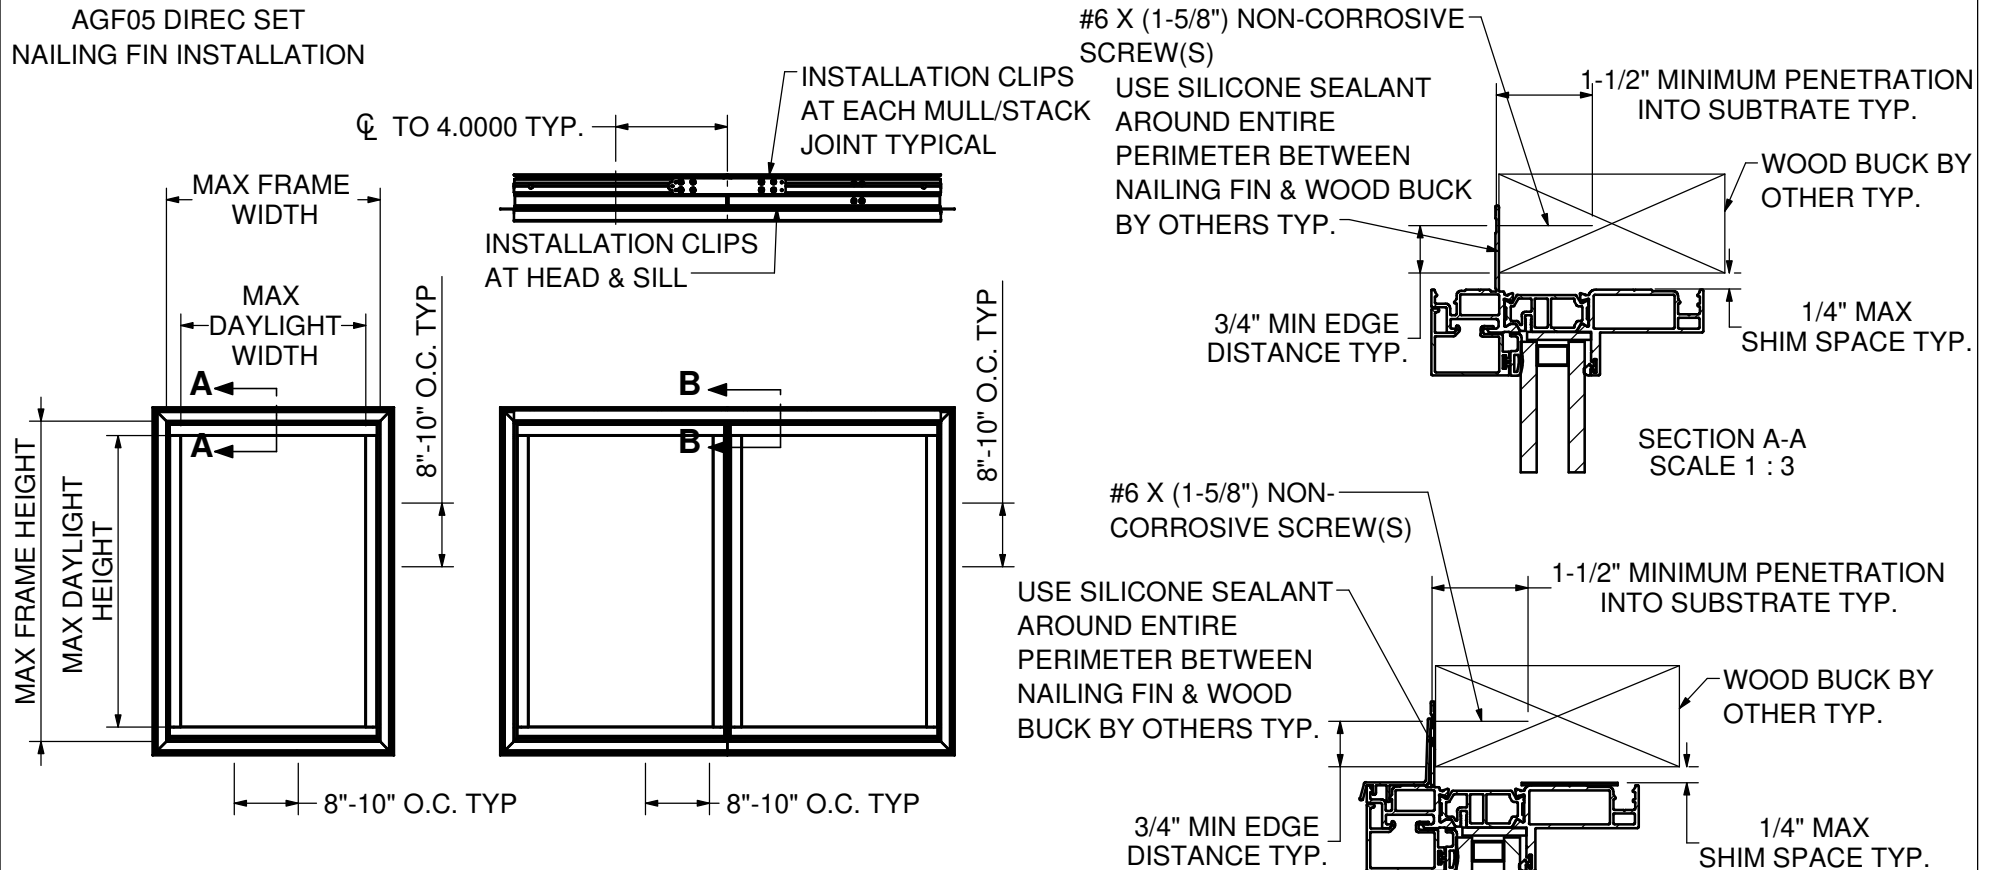

GENERAL NOTE(S):

1. INSTALLATION QUALIFIES SINGLE AND MULLED CONFIGURATIONS.
2. THESE UNITS HAVE BEEN TESTED, ANALYZED, HALLMARK CERTIFIED AND FBC APPROVED.
3. THE PRODUCT SHOWN HEREIN IS DESIGNED AND MANUFACTURED TO COMPLY WITH THE CURRENT EDITION FLORIDA BUILDING CODE (FBC), EXCLUDING HVHZ. THE PRODUCT HAS BEEN EVALUATED TO THE FOLLOWING.
 * AAMA/WDMA/CSA 101/I.S.2/A440-11
 * AAMA/WDMA/CSA 101/I.S.2/A440-17
4. THIS SCHEDULE ADDRESSES ONLY THE FASTENERS REQUIRED TO ANCHOR THE WINDOW(S) TO ACHIEVE THE RATED DESIGN PRESSURE. THOROUGHLY READ AND FOLLOW MANUFACTURERS INSTALLATION INSTRUCTIONS RECEIVED WITH UNIT. THIS GUIDE DOES NOT ADDRESS THE SEALING CONSIDERATIONS THAT MAY ARISE IN DIFFERENT WALL CONDITIONS.

Product I.D.	Description	Conf.	Standard	Frame Size		Daylight Size		DP Rating (psf)	Frame Material
				Width	Height	Width	Height		
AGF05	Direct Set	1-wide	X	84	84	81.322	81.322	+/-100	Aluminum
AGF05	Direct Set	1-wide	X	141.5	93.75	138.822	91.072	+/-65	Aluminum
AGF05	Direct Set	2-wide	X	72	96	69.322	93.322	+/-35	Aluminum
AGF05	Direct Set	2-wide	X	72.5	120	69.822	117.322	+/-35	Aluminum
AGF05	Direct Set	2-wide	X	94	142	91.322	139.322	+/-25	Aluminum

PELLA CORPORATION
102 MAIN STREET, PELLA, IOWA 50219

DRAWN: _____ CLASS _____
 ENGR.: **RL** FILE NAME: AGF05
 DATE CREATED: 2/2/2026 ECO: _____

TOLERANCES UNLESS OTHERWISE NOTED
 .X = ± X.X
 .XX = ± X.XX
 .XXX = ± X.XXX
 ANGLES = ± X.X°
UNITS ARE IN INCHES

TITLE: **DS FBC INSTALLATION INSTRUCTIONS**
 PAGE: 1 OF 1 DRAWING NUMBER: **45-45235** REV: _____