


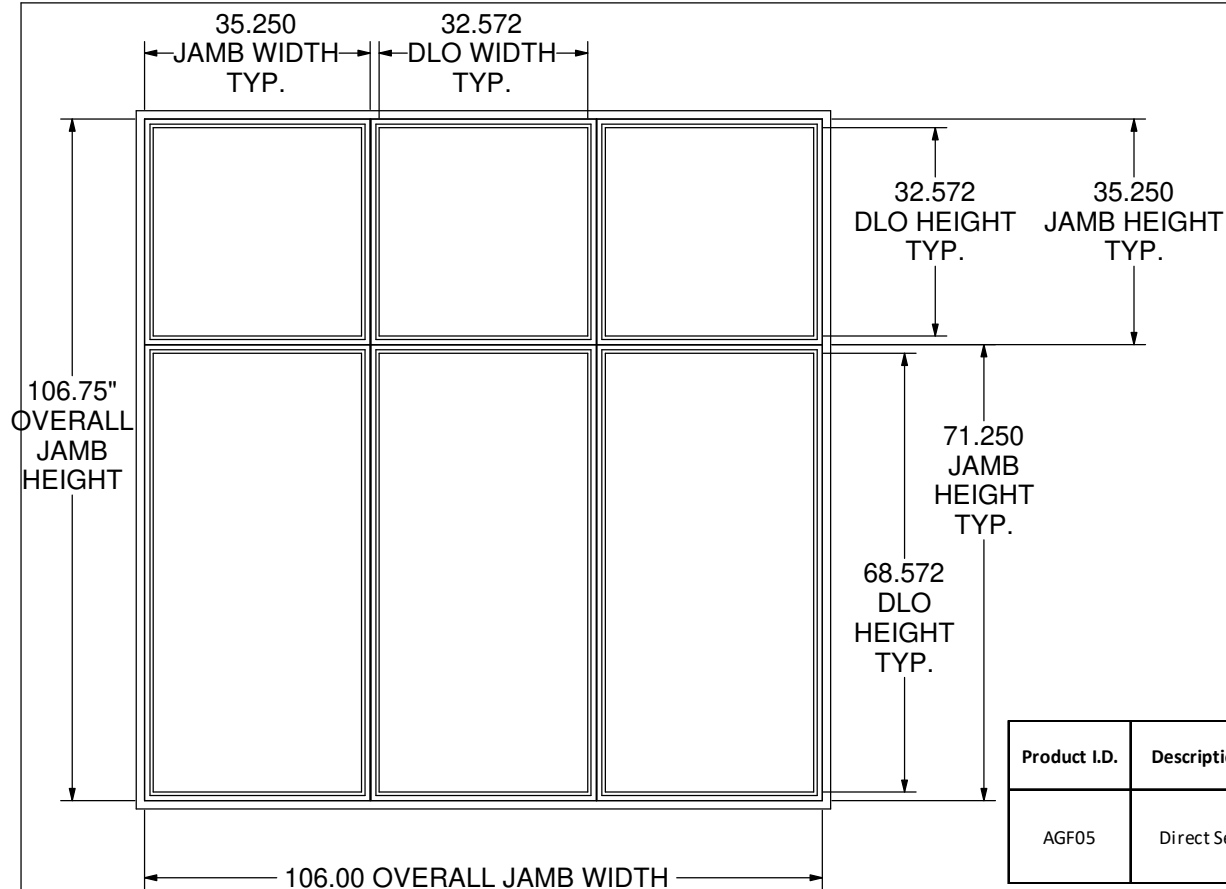

Product I.D.	Description	Conf.	Frame Size		Daylight Size		DP Rating (psf)	Frame Material
			Width	Height	Width	Height		
AGF05	Direct Set	3W2H	106	106.75			+/-20	Aluminum
		LOWER UNITS	35.25	71.25	32.572	68.572		
		UPPER UNITS	35.25	35.25	32.572	32.572		

GENERAL NOTE(S):

1. INSTALLATION QUALIFIES SINGLE AND MULLED CONFIGURATIONS.
2. THESE UNITS HAVE BEEN TESTED, ANALYZED, HALLMARK CERTIFIED AND FBC APPROVED.
3. THE PRODUCT SHOWN HEREIN IS DESIGNED AND MANUFACTURED TO COMPLY WITH THE CURRENT EDITION FLORIDA BUILDING CODE (FBC), EXCLUDING HVHZ. THE PRODUCT HAS BEEN EVALUATED TO THE FOLLOWING.
 - * AAMA/WDMA/CSA 101/I.S.2/A440-11
 - * AAMA/WDMA/CSA 101/I.S.2/A440-17
4. THIS SCHEDULE ADDRESSES ONLY THE FASTENERS REQUIRED TO ANCHOR THE WINDOW(S) TO ACHIEVE THE RATED DESIGN PRESSURE. THOROUGHLY READ AND FOLLOW MANUFACTURERS INSTALLATION INSTRUCTIONS RECEIVED WITH UNIT. THIS GUIDE DOES NOT ADDRESS THE SEALING CONSIDERATIONS THAT MAY ARISE IN DIFFERENT WALL CONDITIONS.


*AGF05 DS- 3W2H
TIGHT MULL
NAILING FIN INSTALLATION*

PELLA CORPORATION
102 MAIN STREET, PELLA, IOWA 50219

DRAWN:	CLASS
ENGR.: RL	FILE NAME: AGF05
DATE CREATED: 2/3/2026	ECO:

TOLERANCES UNLESS OTHERWISE NOTED
.X = ± X.X
.XX = ± X.XX
.XXX = ± X.XXX
ANGLES = ± X.X°
UNITS ARE IN INCHES

TITLE: MULL STACK DIRECT SET		
PAGE	DRAWING NUMBER	REV
1 OF 2	45-45245	

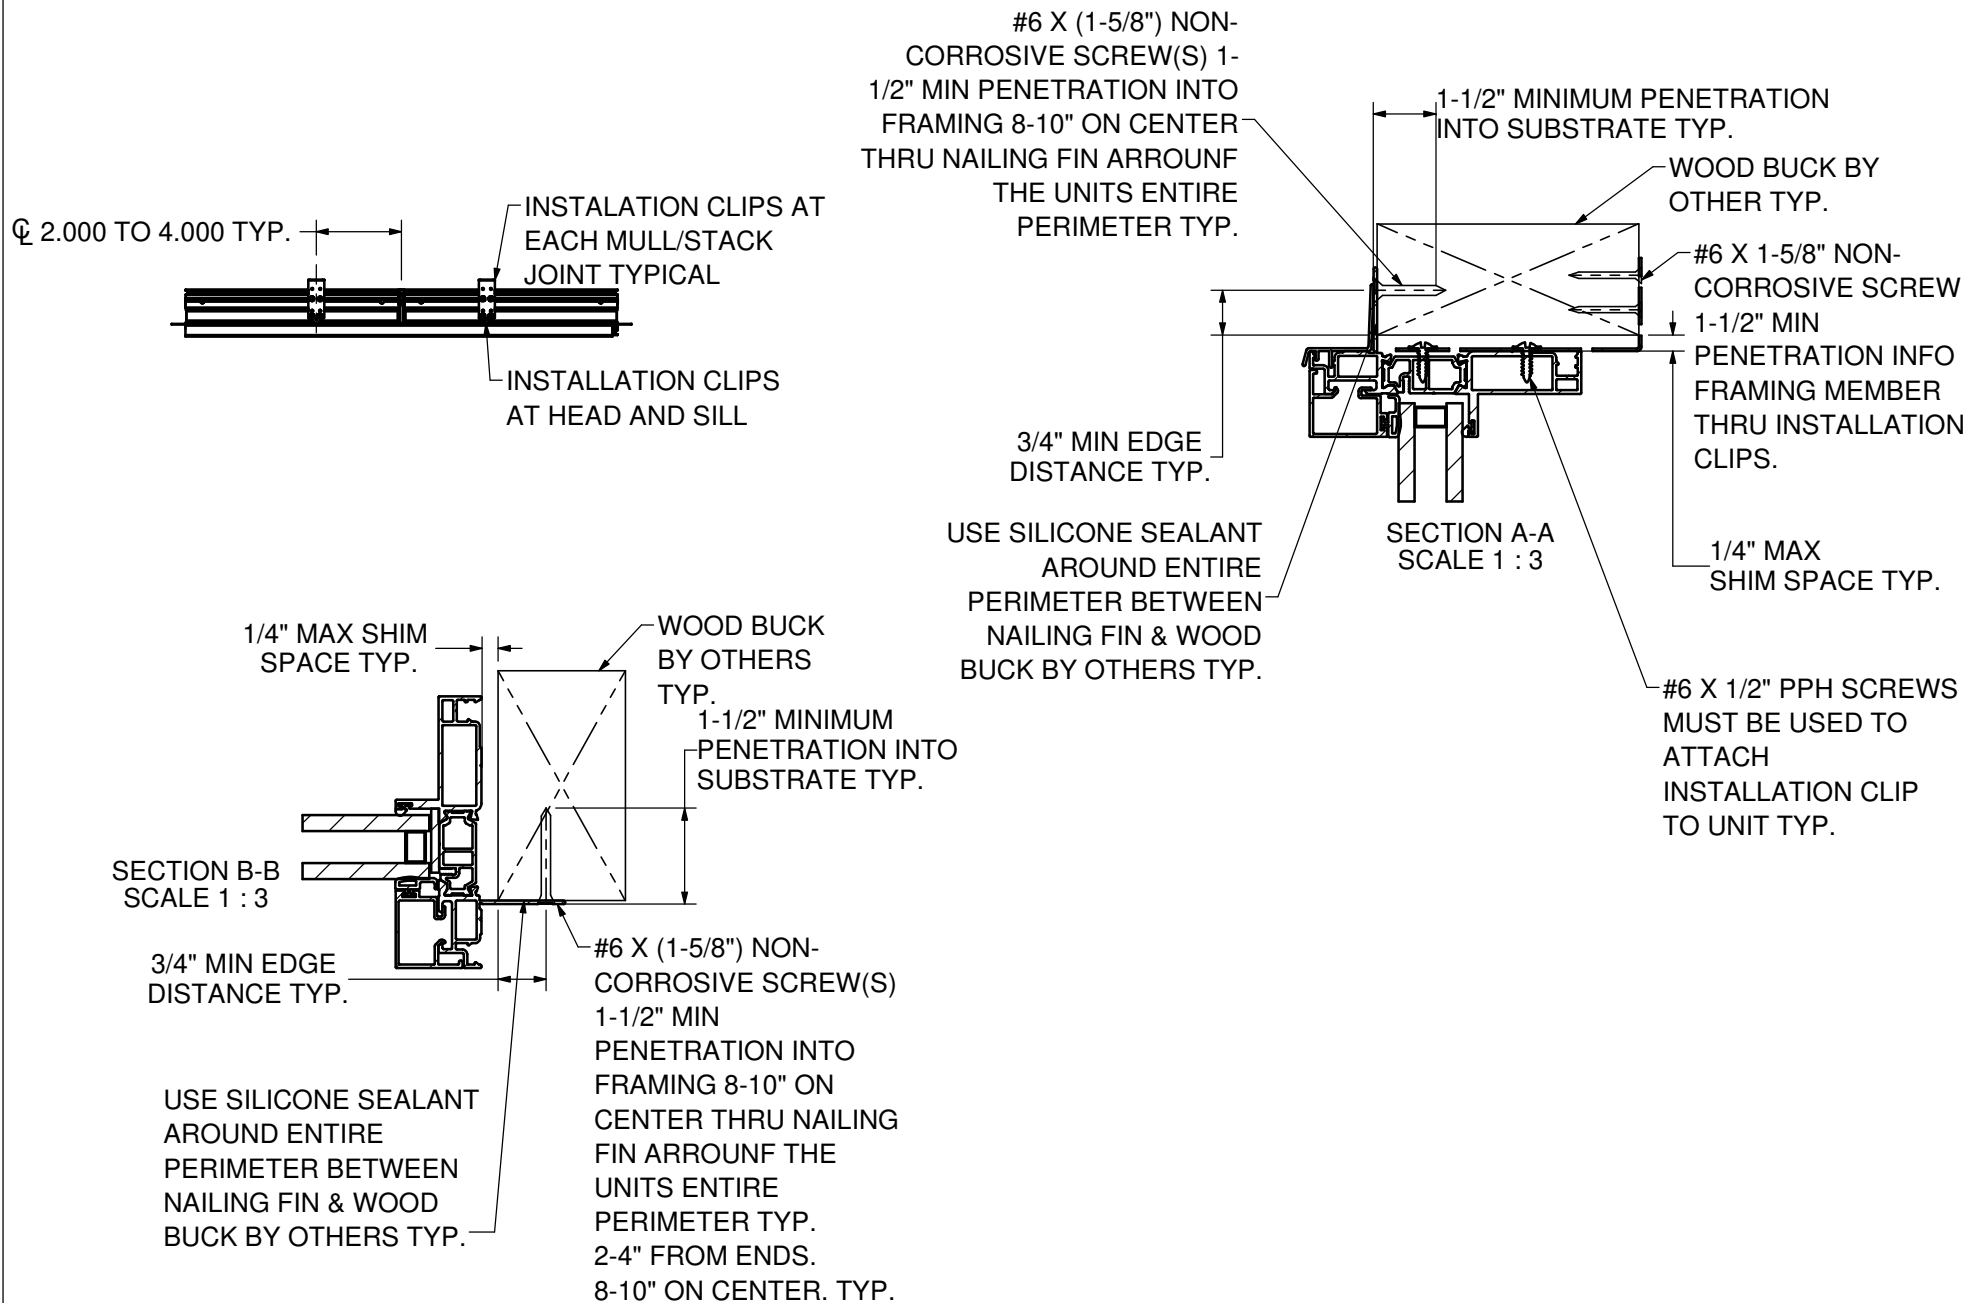

PELLA CORPORATION
 102 MAIN STREET, PELLA, IOWA 50219

DRAWN:	CLASS
ENGR.: RL	FILE NAME: AGF05
DATE CREATED: 2/3/2026	ECO:

TOLERANCES UNLESS OTHERWISE NOTED
 .X = ± X.X
 .XX = ± X.XX
 .XXX = ± X.XXX
 ANGLES = ± X.X°
 UNITS ARE IN INCHES

TITLE: MULL STACK DIRECT SET		
PAGE	DRAWING NUMBER	REV
2 OF 2	45-45245	