



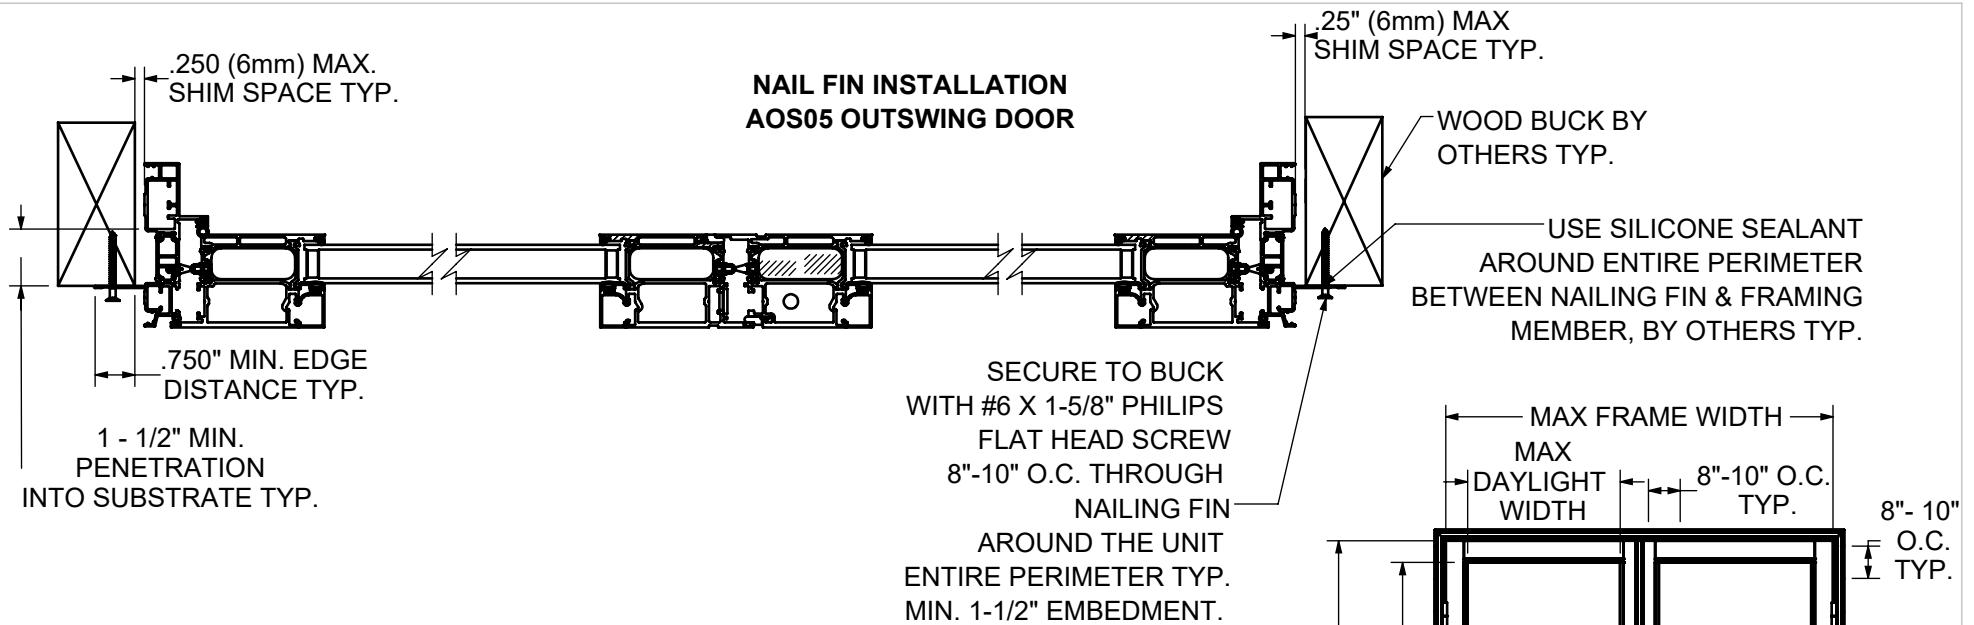

Description	Max Frame Size		Max Daylight Opening		Design Pressure (psf)	Frame Material	Installation Method
	Width (IN)	Height (IN)	Width (IN)	Height (IN)			
AOS05 OUTSWING HINGED DOOR	96	120	40.560	110.598	+/-35	ALUMINUM	THRU NAIL FIN

NOTE(S):

1. THESE UNITS HAVE BEEN TESTED, ANALYZED, HALLMARK CERTIFIED AND FBC APPROVED.
2. THE PRODUCT SHOWN HEREIN IS DESIGNED AND MANUFACTURED TO COMPLY WITH THE CURRENT EDITION FLORIDA BUILDING CODE (FBC), EXCLUDING HVHZ. THE PRODUCT HAS BEEN EVALUATED TO THE FOLLOWING.
 1. AAMA/WDMA/CSA 101/I.S.2/A440-17
 2. AAMA/WDMA/CSA 101/I.S.2/A440-22
3. THIS SCHEDULE ADDRESSES ONLY THE FASTENERS REQUIRED TO ANCHOR THE DOOR(S) TO ACHIEVE THE RATED DESIGN PRESSURE. THOROUGHLY READ AND FOLLOW MANUFACTURERS INSTALLATION INSTRUCTIONS RECEIVED WITH UNIT. THIS GUIDE DOES NOT ADDRESS THE SEALING CONSIDERATIONS THAT MAY ARISE IN DIFFERENT WALL CONDITIONS.
4. FASTENERS, ANCHORS, AND CONNECTORS SHALL COMPLY WITH THE CORROSION RESISTANCE REQUIREMENTS OF THE 2026 FLORIDA BUILDING CODE, SECTION 1711, BASED ON EXPOSURE CONDITIONS AND PROXIMITY TO A SALTWATER SHORELINE AND NOT ALL THE ONES SHOWN HERE NECESSARILY APPLY.

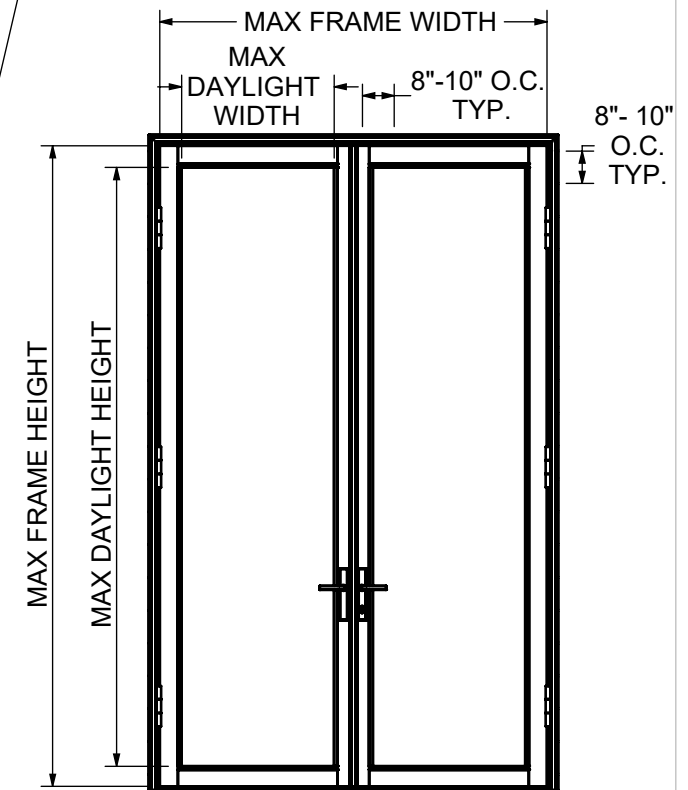


PELLA CORPORATION
102 MAIN STREET, PELLA, IOWA 50219

DRAWN:	CLASS
ENGR.: RL	FILE NAME: AOS05
DATE CREATED: 2/4/2024	ECO:

TOLERANCES UNLESS OTHERWISE NOTED
.X = ± X.X
.XX = ± X.XX
.XXX = ± X.XXX
ANGLES = ± X.X°
UNITS ARE IN INCHES

TITLE: 2W OUT SWING CROSS SECTION		
PAGE	DRAWING NUMBER	REV
1 OF 2	45-45246	

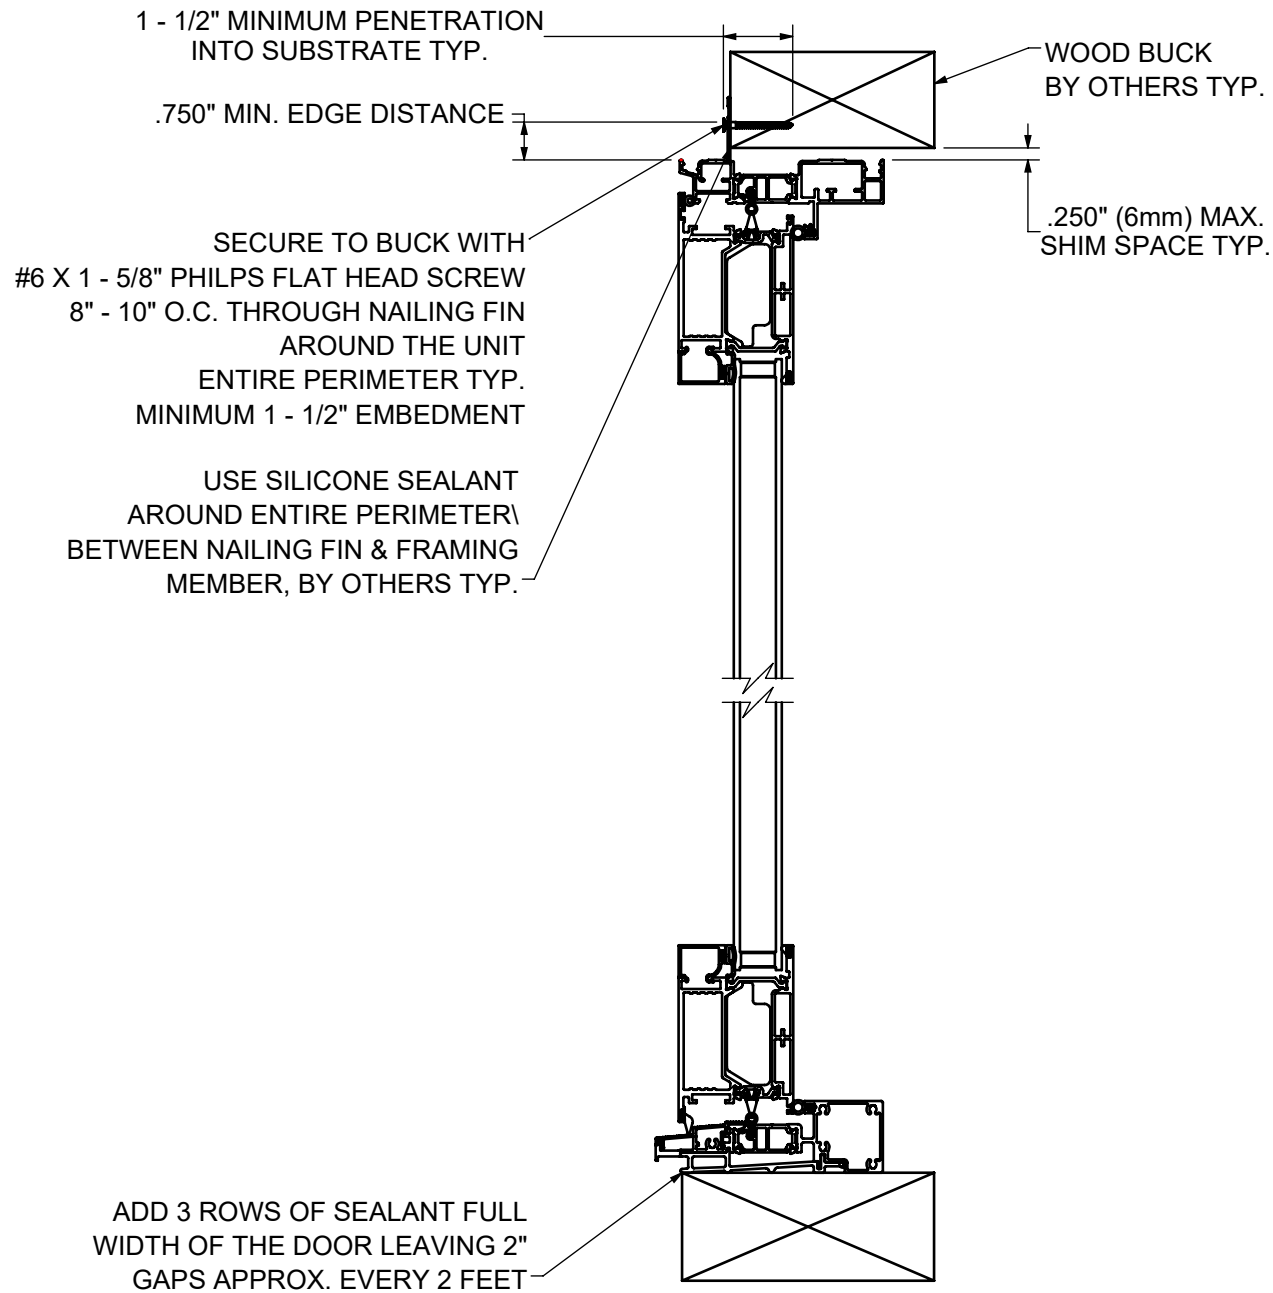

PELLA CORPORATION
102 MAIN STREET, PELLA, IOWA 50219

DRAWN:

ENGR.: RL

DATE CREATED:
2/4/2026

CLASS

FILE NAME: AOS05

ECO:

TOLERANCES UNLESS OTHERWISE NOTED
.X = ± X.X
.XX = ± X.XX
.XXX = ± X.XXX
ANGLES = ± X.X°
UNITS ARE IN INCHES

TITLE:

2W OUT SWING CROSS SECTION

PAGE

2 OF 2

DRAWING NUMBER

45-45246

REV