

PORTELLA STEEL DOORS & WINDOWS

ARTISAN SERIES FRENCH DOOR

(HVHZ)(IMPACT)

GENERAL NOTES:

- THE PRODUCT SHOWN HEREIN IS DESIGNED AND MANUFACTURED TO COMPLY WITH THE CURRENT EDITION FLORIDA BUILDING CODE (FBC), **INCLUDING** HVHZ AND HAS BEEN EVALUATED ACCORDING TO THE FOLLOWING:
 - TAS 201-94
 - TAS 202-94
 - TAS 203-94
 - AAMA/WDMA/CSA 101/I.S.2/A440-17
 - ASTM E1886-19
 - ASTM E1996-20
- ADEQUACY OF THE EXISTING STRUCTURAL CONCRETE/MASONRY, 2X AND METAL STUD FRAMING AS A MAIN WIND FORCE RESISTING SYSTEM CAPABLE OF WITHSTANDING AND TRANSFERRING APPLIED PRODUCT LOADS TO THE FOUNDATION IS THE RESPONSIBILITY OF THE ENGINEER OR ARCHITECT OF RECORD FOR THE PROJECT OF INSTALLATION.
- 1X AND 2X BUCKS (WHEN USED) SHALL BE DESIGNED AND ANCHORED TO PROPERLY TRANSFER ALL LOADS TO THE STRUCTURE. BUCK DESIGN AND INSTALLATION IS THE RESPONSIBILITY OF THE ENGINEER OR ARCHITECT OF RECORD FOR THE PROJECT OF INSTALLATION.
- THE INSTALLATION DETAILS DESCRIBED HEREIN ARE GENERIC AND MAY NOT REFLECT ACTUAL CONDITIONS FOR A SPECIFIC SITE. IF SITE CONDITIONS CAUSE INSTALLATION TO DEVIATE FROM THE REQUIREMENTS DETAILED HEREIN, A LICENSED ENGINEER OR ARCHITECT SHALL PREPARE SITE SPECIFIC DOCUMENTS FOR USE WITH THIS DOCUMENT.
- APPROVED IMPACT PROTECTIVE SYSTEM **IS NOT REQUIRED** ON THIS PRODUCT IN AREAS REQUIRING IMPACT RESISTANCE.
- DOOR FRAME MATERIAL: STAINLESS STEEL 304/POLYESTER FIBERGLASS
- GLASS MEETS THE REQUIREMENTS OF ASTM E1300 GLASS CHARTS. SEE SHEET 2 FOR GLAZING DETAILS.
- ALL STRUCTURAL MATERIALS & DISSIMILAR METALS SHALL BE PROTECTED , TREATED, PAINTED, COATED, AND / OR ISOLATED AS REQUIRED IN THE APPLICABLE SECTIONS OF THE CURRENT FLORIDA BUILDING CODE AND REFERENCED DESIGN SPECIFICATIONS.

TABLE OF CONTENTS	
SHEET	SHEET DESCRIPTION
1	GENERAL NOTES
2	GLAZING DETAILS
3	ELEVATION & DESIGN PRESSURE TABLES
4	ELEVATION & DESIGN PRESSURE TABLES
5	ANCHOR LAYOUTS
6	VERTICAL SECTIONS
7	VERTICAL SECTIONS
8	HORIZONTAL SECTIONS
9	INSTALLATION NOTES & ANCHOR DETAILS
10	ANCHOR DETAILS
11	ANCHOR DETAILS
12	BILL OF MATERIALS & COMPONENTS

DESIGN PRESSURE RATING (PSF)				
CONFIGURATION	WIDTH (IN.)	HEIGHT (IN.)	DESIGN PRESSURE	MISSILE IMPACT RATING
SEE TABLES ON SHEETS 3 & 4				LARGE & SMALL MISSILE IMPACT



PORTELLA STEEL DOORS & WINDOWS
4111 TODD LN, SUITE 1000
AUSTIN, TX 78744
PH: (214)484-3134 FAX: (214)484-3357

TITLE:
ARTISAN SERIES FRENCH DOOR
(HVHZ)(IMPACT)
GENERAL NOTES


PREPARED BY:
BUILDING DROPS, INC.
1900 NE MIAMI CT, SUITE 2-15
MIAMI, FL 33132
PH: (954)399-8478
FAX: (954)744-4738
WEB: www.buildingdrops.com



REMARKS	BY	DATE

THE INSTALLATION DETAILS DESCRIBED HEREIN ARE GENERIC AND MAY NOT REFLECT ACTUAL CONDITIONS FOR A SPECIFIC SITE. IF SITE CONDITIONS CAUSE INSTALLATION TO DEVIATE FROM THE REQUIREMENTS DETAILED HEREIN, A LICENSED ENGINEER OR ARCHITECT SHALL PREPARE SITE SPECIFIC DOCUMENTS FOR USE WITH THIS DOCUMENT.

Digitally signed by Hermes F. Norero, P.E.
Reason: I am approving this document
Date: 2026.02.09 14:05:00

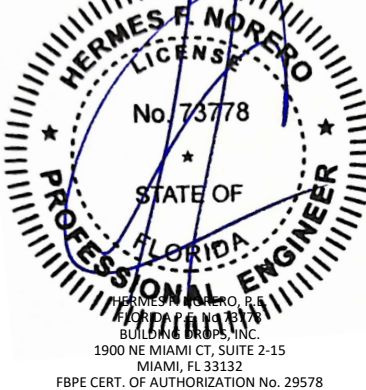

FL #:
FL48044

DATE: **02.09.26**


DWG. BY: **DB** CHK. BY: **HFN**

SCALE: **NTS**


DWG. #: **POR014**

SHEET:
1
OF 12


c:\users\danielbuitrago\building drops, inc\building drops landing - common\projects\portella steel doors & windows\fbc-22-0441.1 - fbc submittal - fbc cs, esd, mullions\stiffener\dwgs\exterior swing door\por014.dwg 2/12/2026 6:04 PM

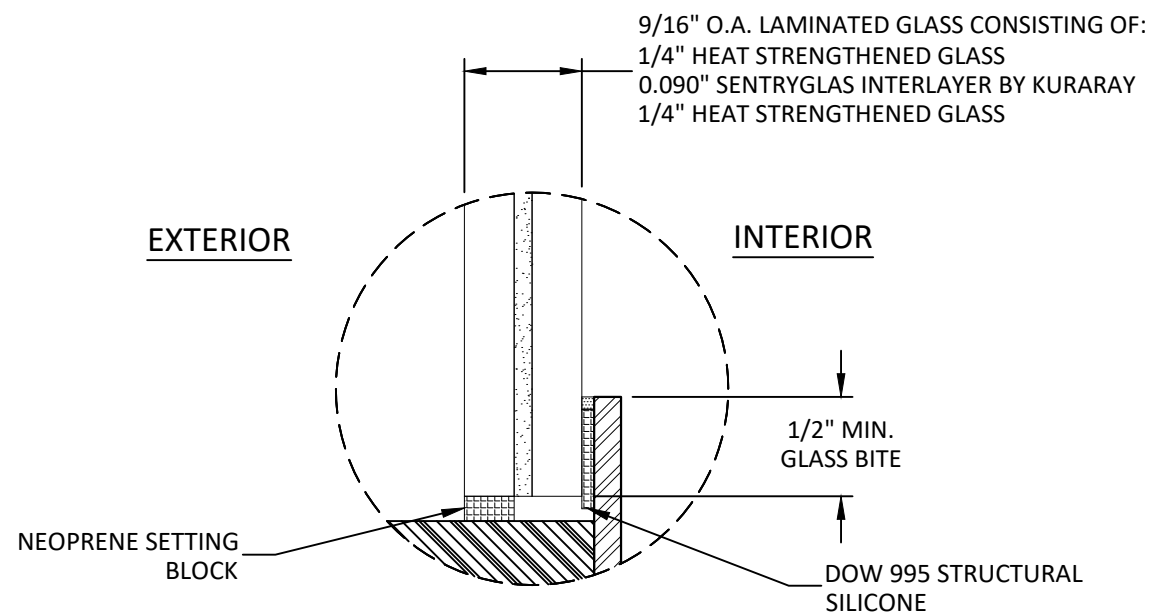

GLAZING DETAIL 1

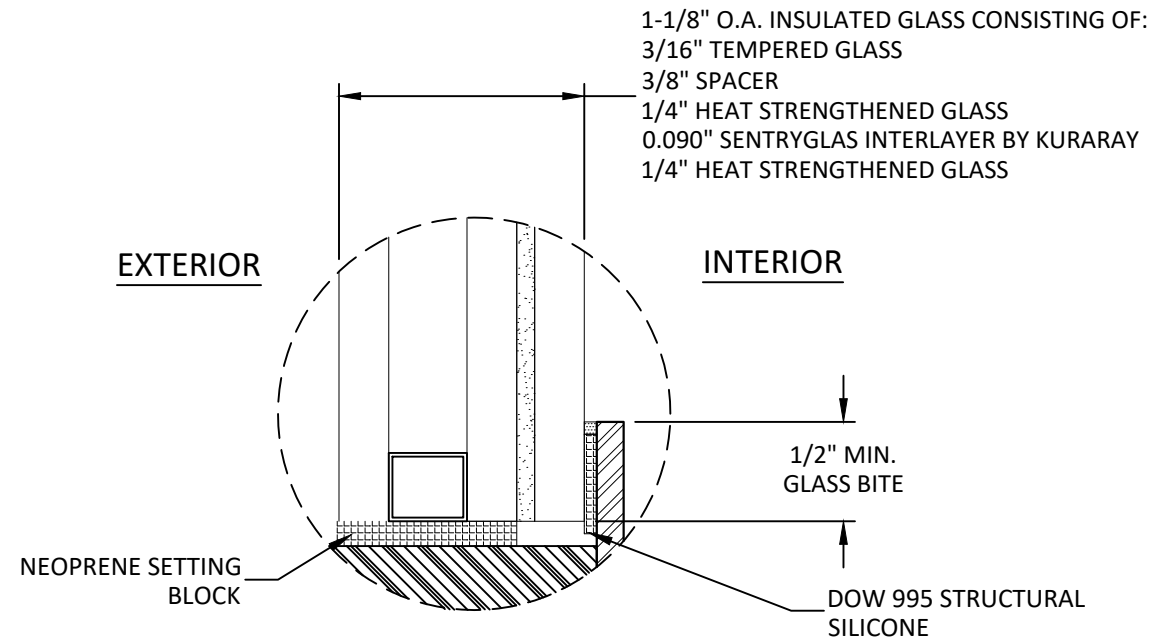


GLAZING DETAIL 2

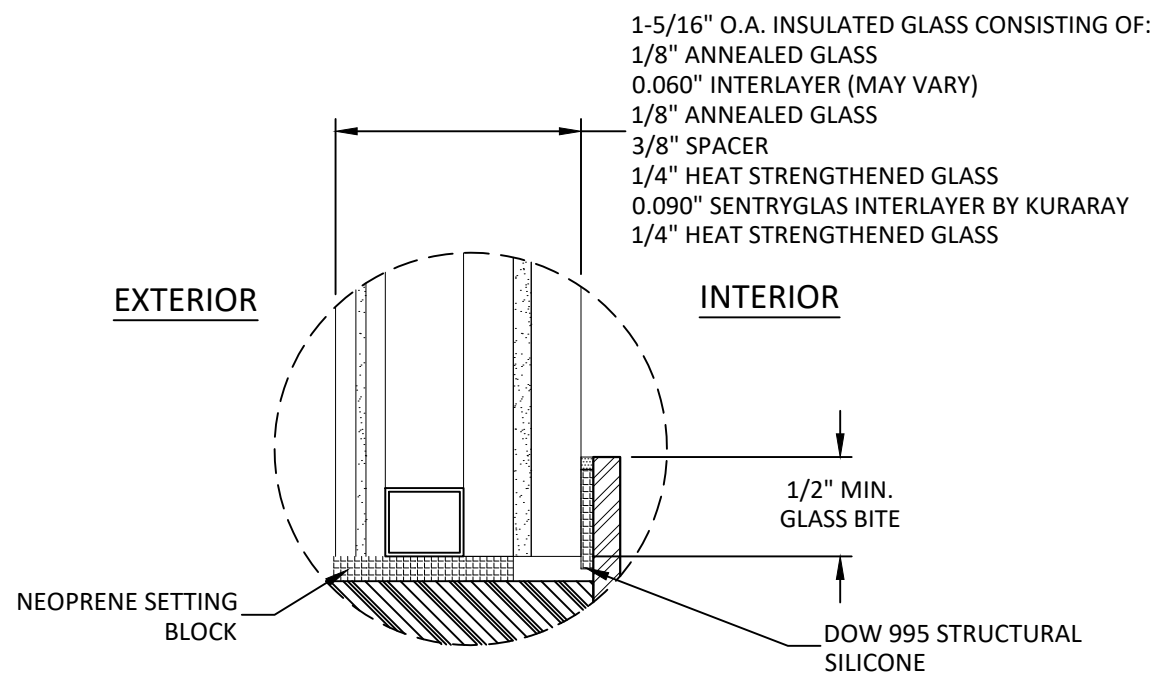


GLAZING DETAIL 3

SIMULATED DIVIDING LITE:

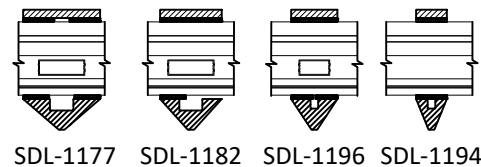

OTHER QUALIFIED GLAZING BEADS:

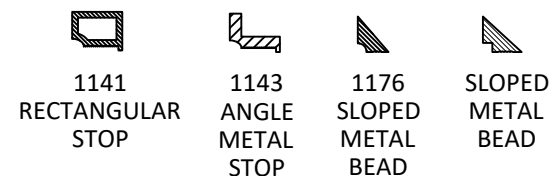

GLAZING NOTES:

1. GLASS TYPE COMPLIES WITH ASTM E1300 AND THE FBC SAFETY GLAZING REQUIREMENTS. PER THE FBC TEMPER AND SAFETY GLAZING REQUIREMENTS SHALL BE REVIEWED ON A SITE SPECIFIC BASIS.
2. SETTING BLOCK DUROMETER HARDNESS OF 70-90 (SHORE A) AS REFERENCED IN FBC CHAPTER 24.
3. SETTING BLOCKS TO BE LOCATED AT 1/4 SPAN LENGTH FOR GLASS WIDER THAN 36" AS PER FBC CHAPTER 24.
4. D.L.O. AND DESIGN PRESSURES MAY NOT EXCEED MAX VALUES SHOWN HEREIN.
5. UNIT WAS TESTED WITHOUT THE USE OF A GLAZING BEAD. GLAZING BEAD IS OPTIONAL AND NOT REQUIRED. SPACER MATERIAL MAY VARY AS WELL. EXTERIOR GLASS LITE HEAT TREATMENT MAY VARY AS WELL.



PORTELLA STEEL DOORS & WINDOWS
4111 TODD LN, SUITE 1000
AUSTIN, TX 78744
PH: (214)484-3134 FAX: (214)484-3357


TITLE:
ARTISAN SERIES FRENCH DOOR
(HVHZ)/(IMPACT)
GLAZING DETAILS

PREPARED BY:
BUILDING DROPS, INC.
1900 NE MIAMI CT, SUITE 2-15
MIAMI, FL 33132
PH: (954)399-8478
FAX: (954)744-4738
WEB: www.buildingdrops.com



REMARKS	BY	DATE

THE INSTALLATION DETAILS DESCRIBED HEREIN ARE GENERIC AND MAY NOT REFLECT ACTUAL CONDITIONS FOR A SPECIFIC SITE. IF SITE CONDITIONS CAUSE INSTALLATION TO DEVIATE FROM THE REQUIREMENTS DETAILED HEREIN, A LICENSED ENGINEER OR ARCHITECT SHALL PREPARE SITE SPECIFIC DOCUMENTS FOR USE WITH THIS DOCUMENT.

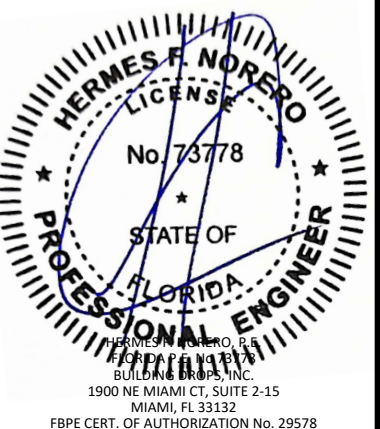

FL #:

FL48044

DATE: **02.09.26**

DWG. BY: **DB** CHK. BY: **HFN**

SCALE: **NTS**


DWG. #: **POR014**

SHEET:

2

OF 12

c:\users\danielbuitrago\building drops, inc\building drops landing - common\projects\portella steel doors & windows\fbc-22-0441.1 - fbc submittal - fb, cs, esd, mullions\stiffener\dwgs\exterior swing door\por014.dwg 2/12/2026 6:04 PM

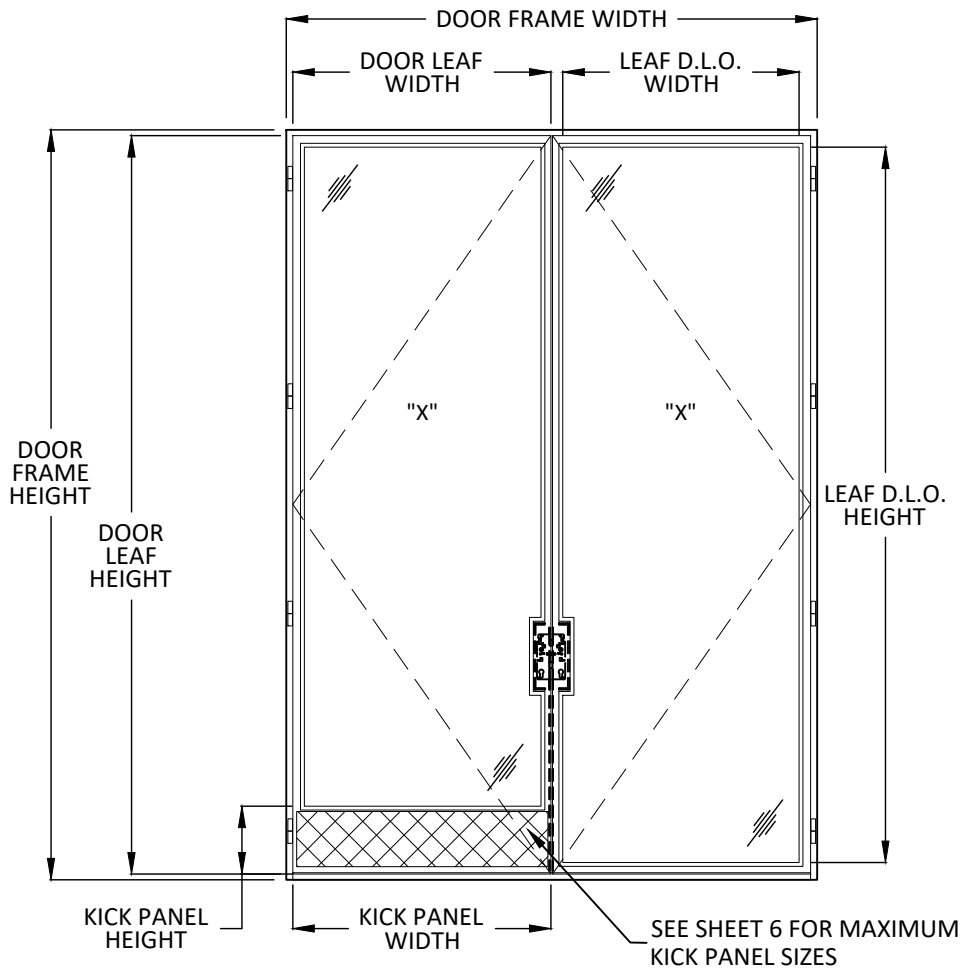


ELEVATION
FRENCH DOOR

DOOR LEAF WIDTH = (DOOR FRAME WIDTH)/2 - 0.8123"
DOOR LEAF HEIGHT = DOOR FRAME HEIGHT - 2.2474"
DOOR LEAF HEIGHT W/KICK PANEL = DOOR FRAME HEIGHT - 2.1224"
LEAF D.L.O. WIDTH = (DOOR FRAME WIDTH)/2 - 4.9373"
LEAF D.L.O. HEIGHT = DOOR FRAME HEIGHT - 5.8724"
LEAF D.L.O. HEIGHT W/KICK PANEL = DOOR FRAME HEIGHT - KICK PANEL HEIGHT - 3.9975"

DESIGN LOAD CAPACITY - PSF			
NOMINAL DIMS.		DESIGN PRESSURE (PSF)	
DOOR FRAME WIDTH (IN.)	DOOR FRAME HEIGHT (IN.)	EXT. (+)	INT. (-)
60	84	60.0	65.0
66		60.0	65.0
72		60.0	65.0
78		60.0	65.0
84		60.0	65.0
90		60.0	65.0
96		60.0	65.0
102		60.0	65.0
108	90	60.0	65.0
114		60.0	65.0
120		60.0	65.0
60		60.0	65.0
66		60.0	65.0
72		60.0	65.0
78		60.0	65.0
84		60.0	65.0
90		60.0	65.0
96		60.0	65.0
102		60.0	65.0
108	96	60.0	65.0
114		60.0	65.0
120		60.0	65.0
60		60.0	65.0
66		60.0	65.0
72		60.0	65.0
78		60.0	65.0
84		60.0	65.0
90		60.0	65.0
96		60.0	65.0
102		60.0	65.0
108	102	60.0	65.0
114		60.0	65.0
120		60.0	65.0
60		60.0	65.0
66		60.0	65.0
72		60.0	65.0
78		60.0	65.0
84		60.0	65.0

DESIGN LOAD CAPACITY - PSF			
NOMINAL DIMS.		DESIGN PRESSURE (PSF)	
DOOR FRAME WIDTH (IN.)	DOOR FRAME HEIGHT (IN.)	EXT. (+)	INT. (-)
60	108	60.0	65.0
66		60.0	65.0
72		60.0	65.0
78		60.0	65.0
84		60.0	65.0
90		60.0	65.0
96		60.0	65.0
102		60.0	65.0
108	114	60.0	65.0
114		60.0	65.0
120		60.0	65.0
60		60.0	65.0
66		60.0	65.0
72		60.0	65.0
78		60.0	65.0
84		60.0	65.0
90		60.0	65.0
96	120	60.0	65.0
102		60.0	65.0
108		60.0	65.0
114		60.0	65.0
120		60.0	65.0
60		60.0	65.0
66		60.0	65.0
72		60.0	65.0
78		60.0	65.0
84		60.0	65.0
90	126	60.0	65.0
96		60.0	65.0
102		60.0	65.0
108		60.0	65.0
114		60.0	65.0
120		60.0	65.0
60		60.0	65.0
66		60.0	65.0
72	132	60.0	65.0
78		60.0	65.0
84		60.0	65.0
90		60.0	65.0
96		60.0	65.0
102		60.0	65.0
108		60.0	65.0
114		60.0	65.0
120		60.0	65.0
126	138	60.0	65.0
132		60.0	65.0
138		60.0	65.0
60		60.0	65.0
66		60.0	65.0
1000		60.0	65.0
1006		60.0	65.0
1012		60.0	65.0
1018		60.0	65.0
1024		60.0	65.0
1030		60.0	65.0
1036		60.0	65.0
1042		60.0	65.0
1048		60.0	65.0
1054		60.0	65.0
1060		60.0	65.0
1066		60.0	65.0
1072		60.0	65.0
1078		60.0	65.0
1084		60.0	65.0
1090		60.0	65.0
1096		60.0	65.0
1102		60.0	65.0
1108		60.0	65.0
1114		60.0	65.0
1120		60.0	65.0
1126		60.0	65.0
1132		60.0	65.0
1138		60.0	65.0
1144		60.0	65.0
1150		60.0	65.0
1156		60.0	65.0
1162		60.0	65.0
1168		60.0	65.0
1174		60.0	65.0
1180		60.0	65.0
1186		60.0	65.0
1192		60.0	65.0
1198		60.0	65.0
1204		60.0	65.0
1210		60.0	65.0
1216		60.0	65.0
1222		60.0	65.0
1228		60.0	65.0
1234		60.0	65.0
1240		60.0	65.0
1246		60.0	65.0
1252		60.0	65.0
1258		60.0	65.0
1264		60.0	65.0
1270		60.0	65.0
1276		60.0	65.0
1282		60.0	65.0
1288		60.0	65.0
1294		60.0	65.0
1300		60.0	65.0
1306		60.0	65.0
1312		60.0	65.0
1318		60.0	65.0
1324		60.0	65.0
1330		60.0	65.0
1336		60.0	65.0
1342		60.0	65.0
1348		60.0	65.0

c:\users\danielbuitrago\building drops, inc\building drops landing - common\projects\portella steel doors & windows\fbc-22-0441-1-fbc submittal - fbc, cs, esd, mullions\stiffener\dwgs\exterior swing door\por014.dwg 2/12/2026 6:04 PM

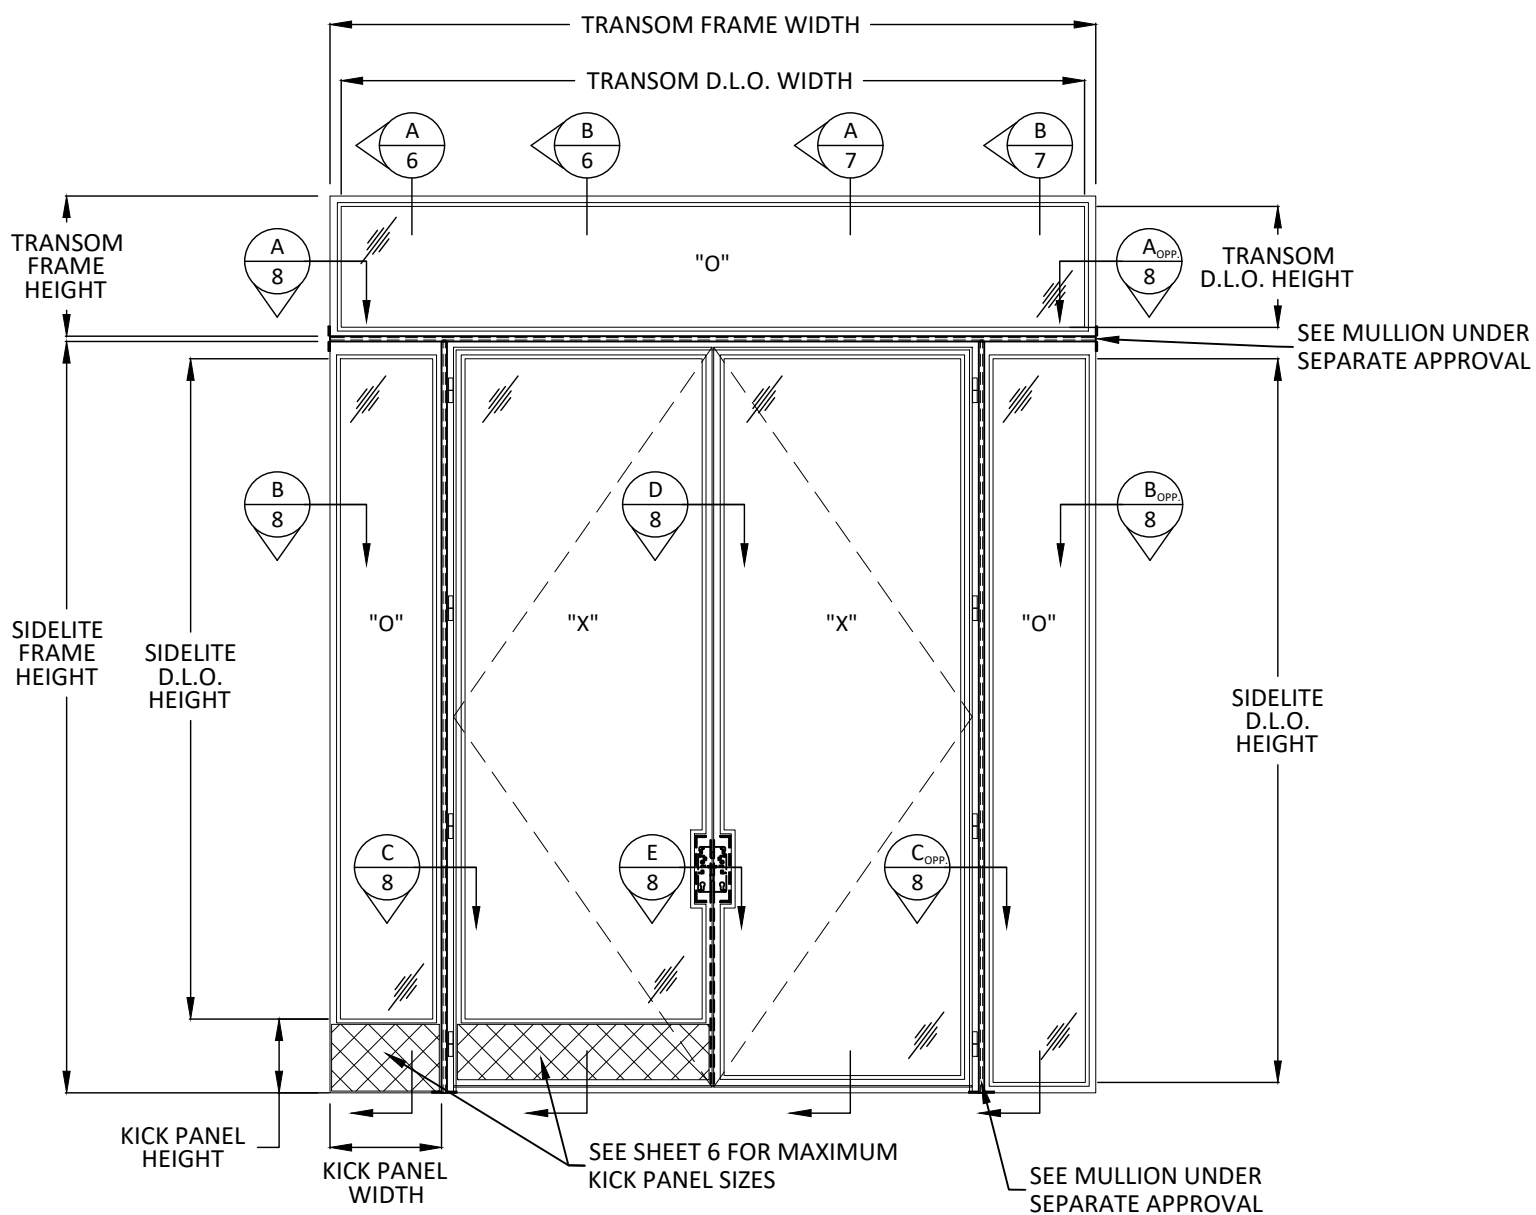

ELEVATION


FRENCH DOOR W/TRANSOM & SIDELITES

SIDELITE D.L.O. WIDTH = SIDELITE FRAME WIDTH - 3.375"
SIDELITE D.L.O. HEIGHT = SIDELITE FRAME HEIGHT - 4.7452"
TRANSOM D.L.O. WIDTH = TRANSOM FRAME WIDTH - 3.625"
TRANSOM D.L.O. HEIGHT = TRANSOM FRAME HEIGHT - 3.375"

GLASS LOAD CAPACITY FOR SIDELITE AND TRANSOM (PSF)			
NOMINAL DIMS.		GLASS TYPES 1, 2, & 3	
FRAME WIDTH	FRAME HEIGHT	EXT. (+)	INT. (-)
12	78	60.0	65.0
15		60.0	65.0
18		60.0	65.0
21		60.0	65.0
24		57.2	61.9
27		49.9	54.1
30	84	44.3	48.0
33		39.8	43.1
12		60.0	65.0
15		60.0	65.0
18		60.0	65.0
21		60.0	65.0
24		57.2	61.9
27	90	49.9	54.1
30		44.3	48.0
12		60.0	65.0
15		60.0	65.0
18		60.0	65.0
21		60.0	65.0
24	96	57.2	61.9
27		49.9	54.1

NOTE:
WINDOW WIDTH (W) AND HEIGHT (H) ARE INTERCHANGEABLE FOR SIDELITE AND TRANSOM SIZES SHOWN ABOVE NOT TO EXCEED MAXIMUM TESTED SQUARE FOOT AREA. ANCHOR SPACING SHALL NOT EXCEED THOSE SHOWN FOR LONG OR SHORT LEG OF UNIT, SEE TABLE ABOVE.

GLASS LOAD CAPACITY FOR SIDELITE AND TRANSOM (PSF)			
NOMINAL DIMS.		GLASS TYPES 1, 2, & 3	
FRAME WIDTH	FRAME HEIGHT	EXT. (+)	INT. (-)
12	102	60.0	65.0
15		60.0	65.0
18		60.0	65.0
21		60.0	65.0
24		57.2	61.9
27		49.9	54.1
12	108	60.0	65.0
15		60.0	65.0
18		60.0	65.0
21		60.0	65.0
24		57.2	61.9
27	114	49.9	54.1
30		44.3	48.0
12		60.0	65.0
15		60.0	65.0
18		60.0	65.0
21		60.0	65.0
24	120	57.2	61.9
27		49.9	54.1
30		44.3	48.0
33		39.8	43.1
12		60.0	65.0
15		60.0	65.0
18		60.0	65.0
21		60.0	65.0
24	124.50	57.2	61.9
27		49.9	54.1
30		44.3	48.0
33		39.8	43.1
36		35.4	39.6
39		31.9	35.4

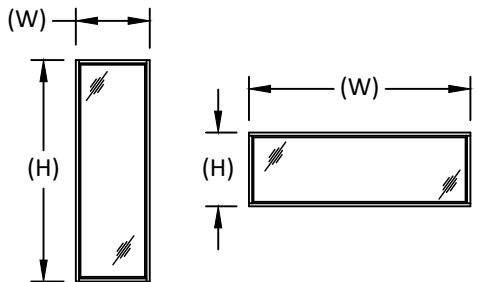

PORTELLA STEEL DOORS & WINDOWS
4111 TODD LN, SUITE 1000
AUSTIN, TX 78744
PH: (214)484-3134 FAX: (214)484-3357


TITLE:
ARTISAN SERIES FRENCH DOOR
(HVHZ)/(IMPACT)
ELEVATION & DESIGN
PRESSURE TABLES

PREPARED BY:
BUILDING DROPS, INC.
1900 NE MIAMI CT, SUITE 2-15
MIAMI, FL 33132
PH: (954)399-8478
FAX: (954)744-4738
WEB: www.buildingdrops.com



REMARKS	BY	DATE

THE INSTALLATION DETAILS DESCRIBED HEREIN ARE GENERIC AND MAY NOT REFLECT ACTUAL CONDITIONS FOR A SPECIFIC SITE. IF SITE CONDITIONS CAUSE INSTALLATION TO DEVIATE FROM THE REQUIREMENTS DETAILED HEREIN, A LICENSED ENGINEER OR ARCHITECT SHALL PREPARE SITE SPECIFIC DOCUMENTS FOR USE WITH THIS DOCUMENT.

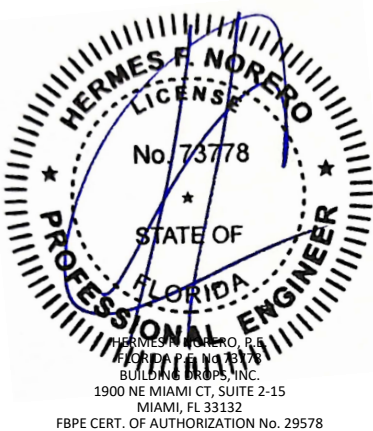

FL #:
FL48044

DATE: **02.09.26**

DWG. BY:
DB

CHK. BY:
HFN

SCALE: **NTS**


DWG. #: **POR014**

SHEET:

4

OF 12


c:\users\danielbuitrago\building drops, inc\building drops landing - common\projects\portella steel doors & windows\fbc-22-0441.1 - fbc submittal - fbc, cs, esd, mullions\stiffener\dwg\exterior swing door\por014.dwg 2/12/2026 6:04 PM

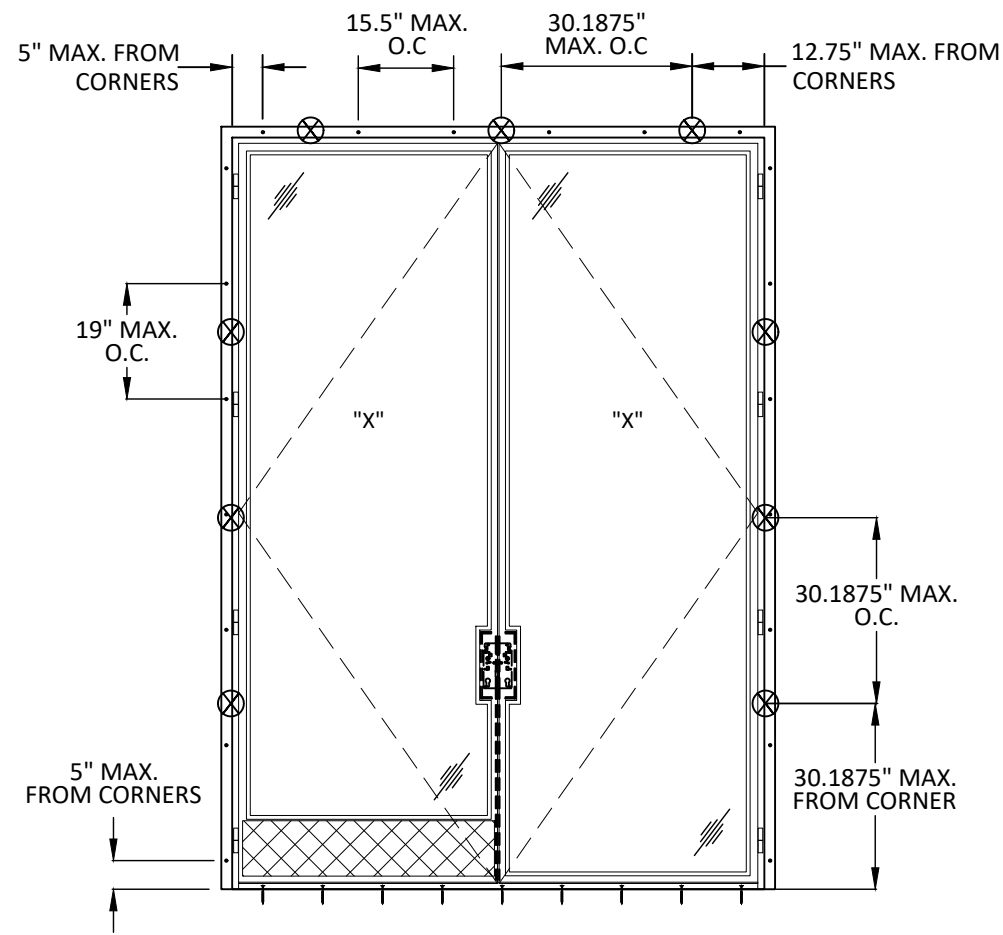

ANCHOR LAYOUT
FRENCH DOOR

ANCHOR LEGEND	
⊗	= CLIP INSTALLATION
•	= NAIL FIN INSTALLATION

NOTE: SEE SHEETS 9, 10 & 11 FOR ANCHOR DETAILS AND INSTALLATION OPTIONS.

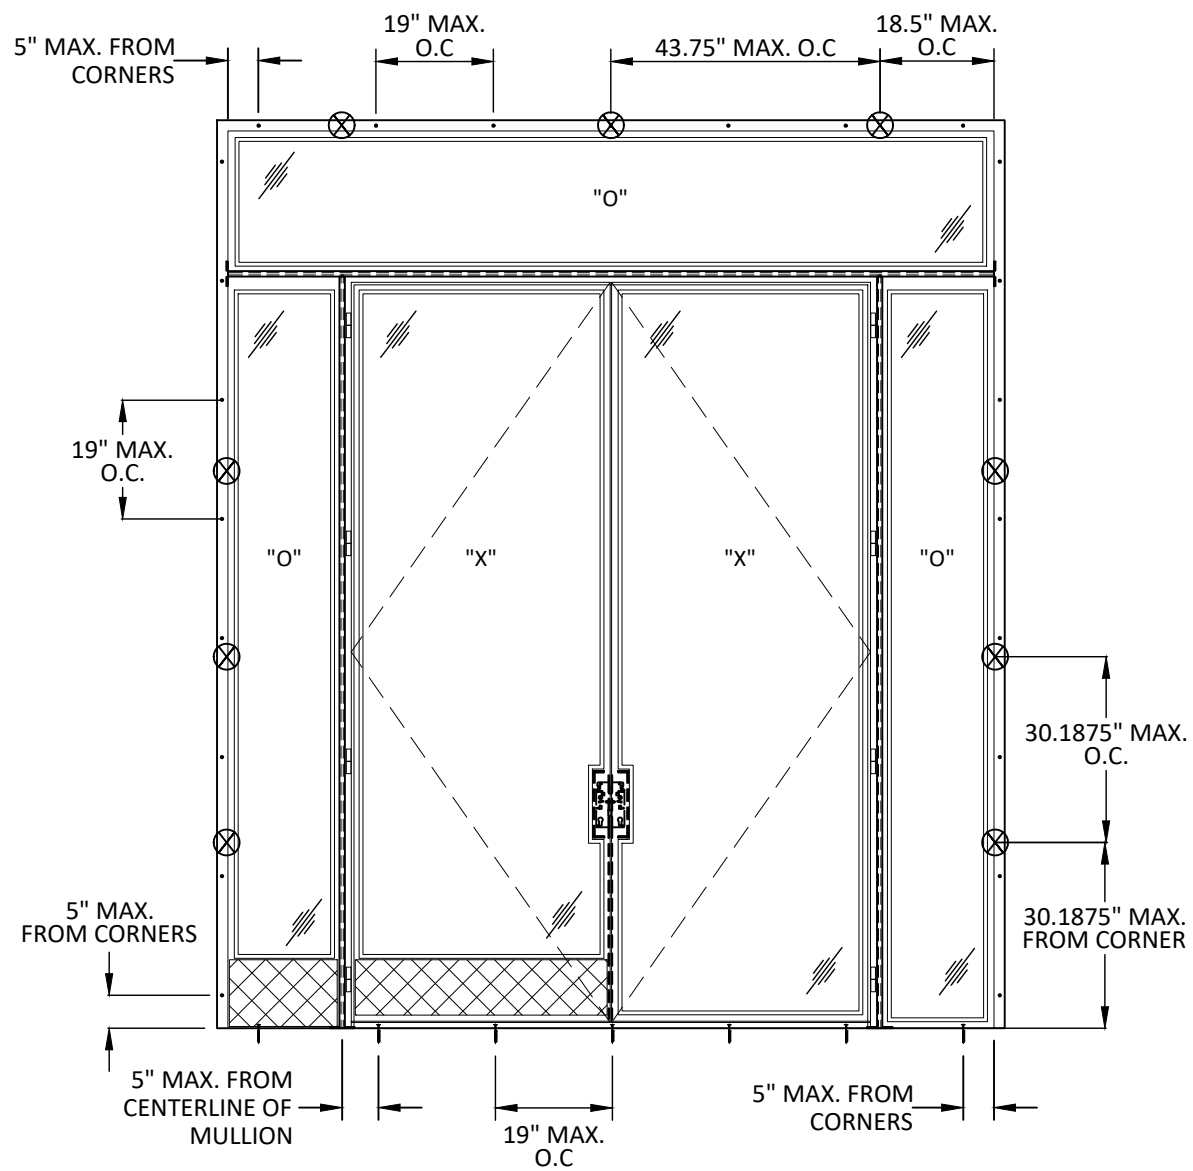

ANCHOR LAYOUT
FRENCH DOOR W/TRANSOM & SIDELITES

CLIP INSTALLATION - SEE DETAILS : F|10, A|11, B|11
NAIL FIN INSTALLATION - SEE DETAILS : A|9, B|9, C|9, A|10, B|10, C|10, D|10, E|10



PORTELLA STEEL DOORS & WINDOWS
4111 TODD LN, SUITE 1000
AUSTIN, TX 78744
PH: (214)484-3134 FAX: (214)484-3357


TITLE:
ARTISAN SERIES FRENCH DOOR
(HVHZ)/(IMPACT)
ANCHOR LAYOUTS

PREPARED BY:
BUILDING DROPS, INC.
1900 NE MIAMI CT, SUITE 2-15
MIAMI, FL 33132
PH: (954)399-8478
FAX: (954)744-4738
WEB: www.buildingdrops.com

BUILDING DROPS

REMARKS	BY	DATE

THE INSTALLATION DETAILS DESCRIBED HEREIN ARE GENERIC AND MAY NOT REFLECT ACTUAL CONDITIONS FOR A SPECIFIC SITE. IF SITE CONDITIONS CAUSE INSTALLATION TO DEVIATE FROM THE REQUIREMENTS DETAILED HEREIN, A LICENSED ENGINEER OR ARCHITECT SHALL PREPARE SITE SPECIFIC DOCUMENTS FOR USE WITH THIS DOCUMENT.

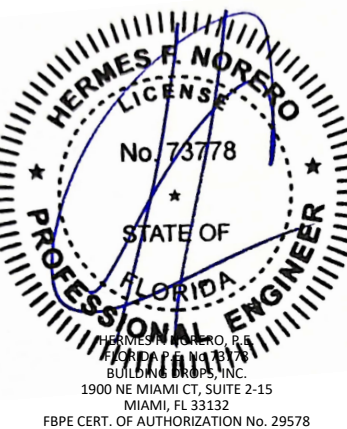

FL #:
FL48044

DATE: **02.09.26**


DWG. BY: DB	CHK. BY: HFN
-----------------------	------------------------

SCALE: **NTS**

DWG. #: **POR014**


SHEET:

c:\users\danielbuitrago\building drops, inc\building drops landing - common\projects\portella steel doors & windows\fbc-22-0441.1 - fbc submittal - fb, cs, esd, mullions\stiffener\dwgs\exterior swing door\por014.dwg 2/12/2026 6:04 PM

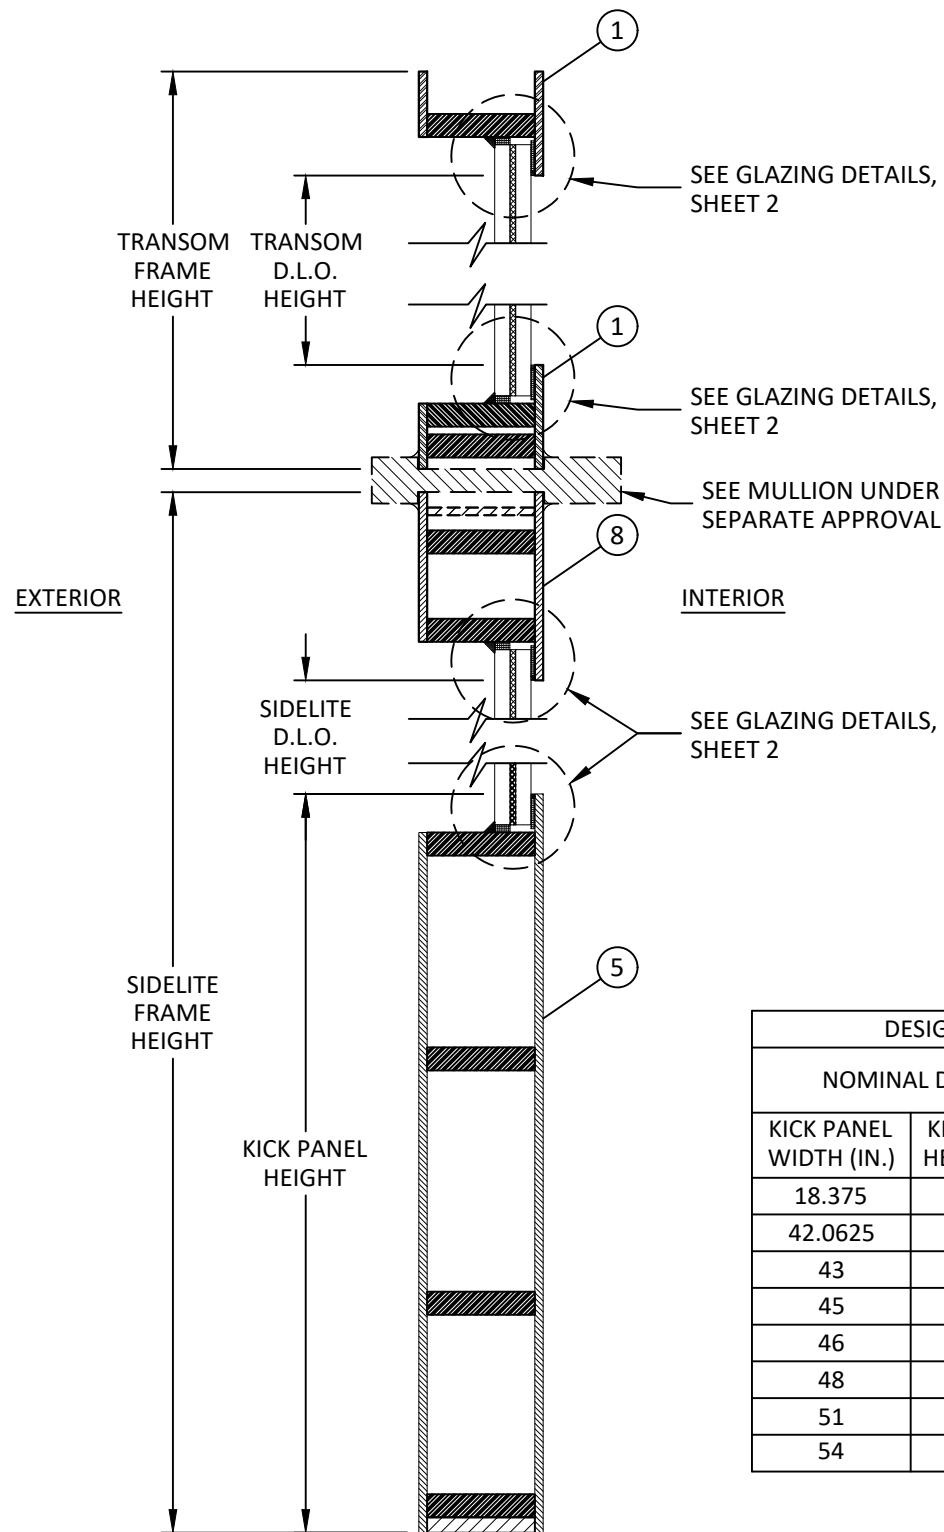

A
6 **VERTICAL SECTION**
TRANSOM TO SIDELITE W/KICK PANEL

DESIGN LOAD CAPACITY - PSF			
NOMINAL DIMS.		DESIGN PRESSURE (PSF)	
KICK PANEL WIDTH (IN.)	KICK PANEL HEIGHT (IN.)	EXT. (+)	INT. (-)
18.375	12.002	60.0	65.0
42.0625	11.062	60.0	65.0
43	10	60.0	65.0
45	9	60.0	65.0
46	8	60.0	65.0
48	7	60.0	65.0
51	6	60.0	65.0
54	5	60.0	65.0

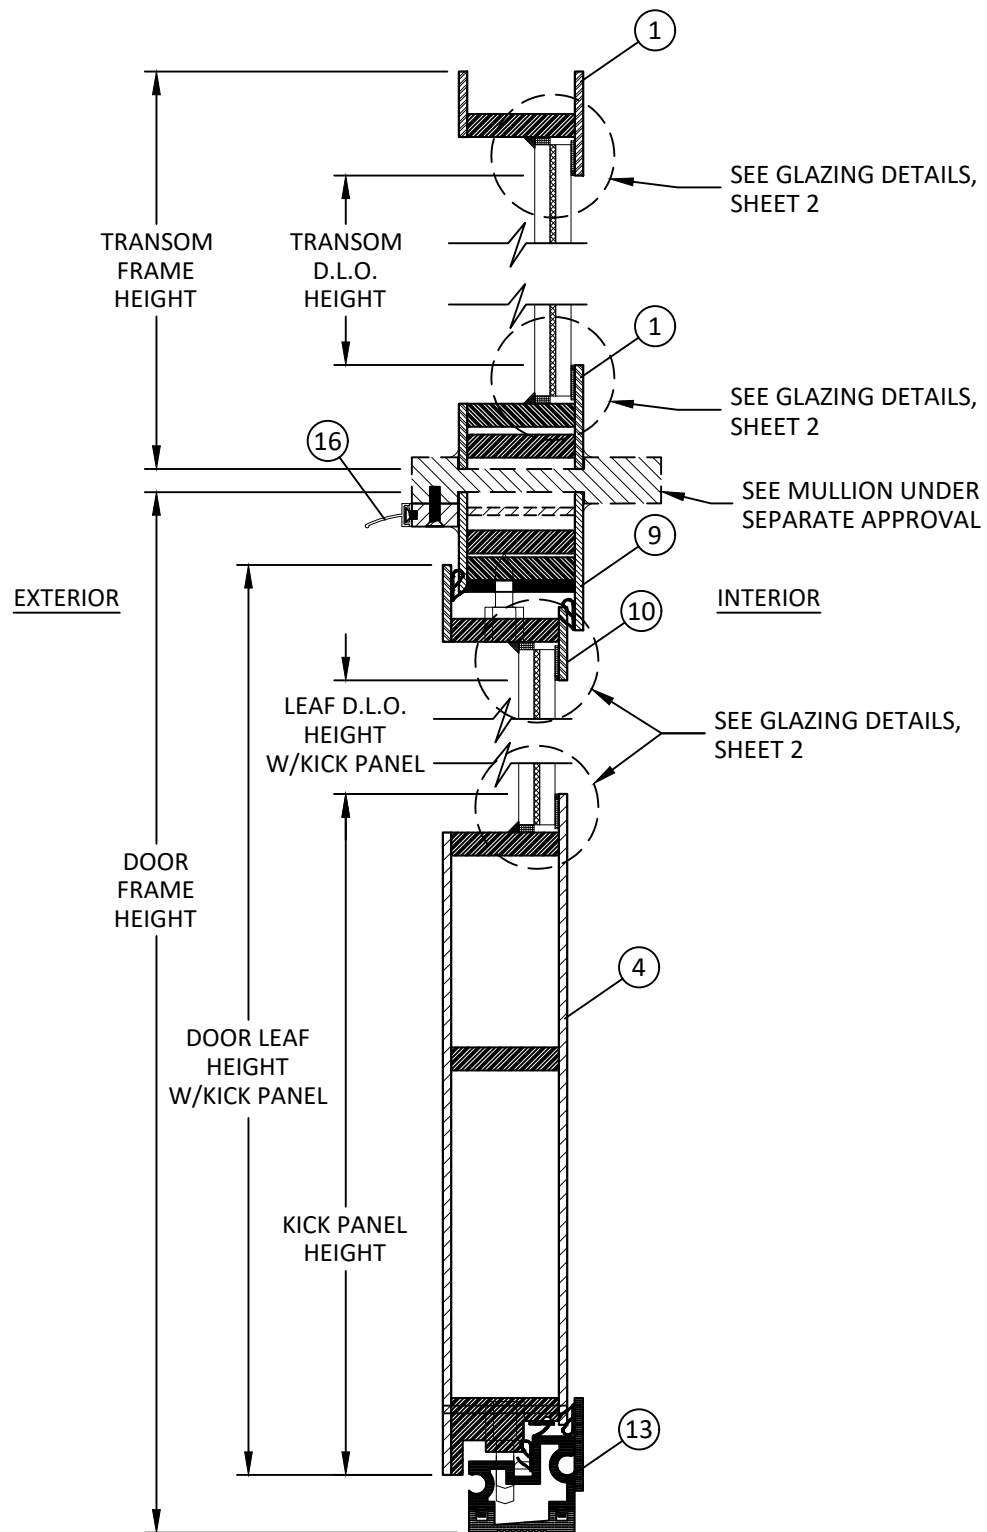

B
6 **VERTICAL SECTION**
TRANSOM TO FRENCH DOOR W/KICK PANEL



PORTELLA STEEL DOORS & WINDOWS
4111 TODD LN, SUITE 1000
AUSTIN, TX 78744
PH: (214)484-3134 FAX: (214)484-3357


TITLE:
ARTISAN SERIES FRENCH DOOR
(HVHZ)/(IMPACT)
VERTICAL SECTIONS

PREPARED BY:
BUILDING DROPS, INC.
1900 NE MIAMI CT, SUITE 2-15
MIAMI, FL 33132
PH: (954)399-8478
FAX: (954)744-4738
WEB: www.buildingdrops.com



REMARKS	BY	DATE

THE INSTALLATION DETAILS DESCRIBED HEREIN ARE GENERIC AND MAY NOT REFLECT ACTUAL CONDITIONS FOR A SPECIFIC SITE. IF SITE CONDITIONS CAUSE INSTALLATION TO DEVIATE FROM THE REQUIREMENTS DETAILED HEREIN, A LICENSED ENGINEER OR ARCHITECT SHALL PREPARE SITE SPECIFIC DOCUMENTS FOR USE WITH THIS DOCUMENT.

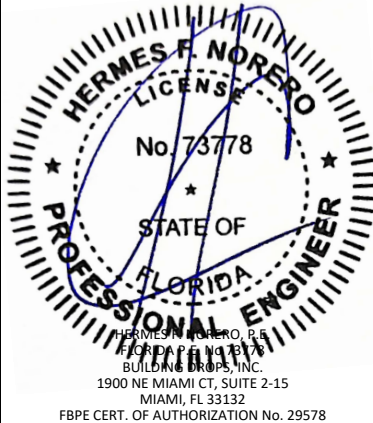

FL #:
FL48044

DATE: **02.09.26**

DWG. BY: **DB** CHK. BY: **HFN**


SCALE: **NTS**

DWG. #: **POR014**


SHEET:

6

c:\users\danielbuitrago\building drops, inc\building drops landing - common\projects\portella steel doors & windows\fbc-22-0441.1 - fbc submittal - fbc cs, esd, mullions\stiffener\dwgs\exterior swing door\por014.dwg 2/12/2026 6:05 PM

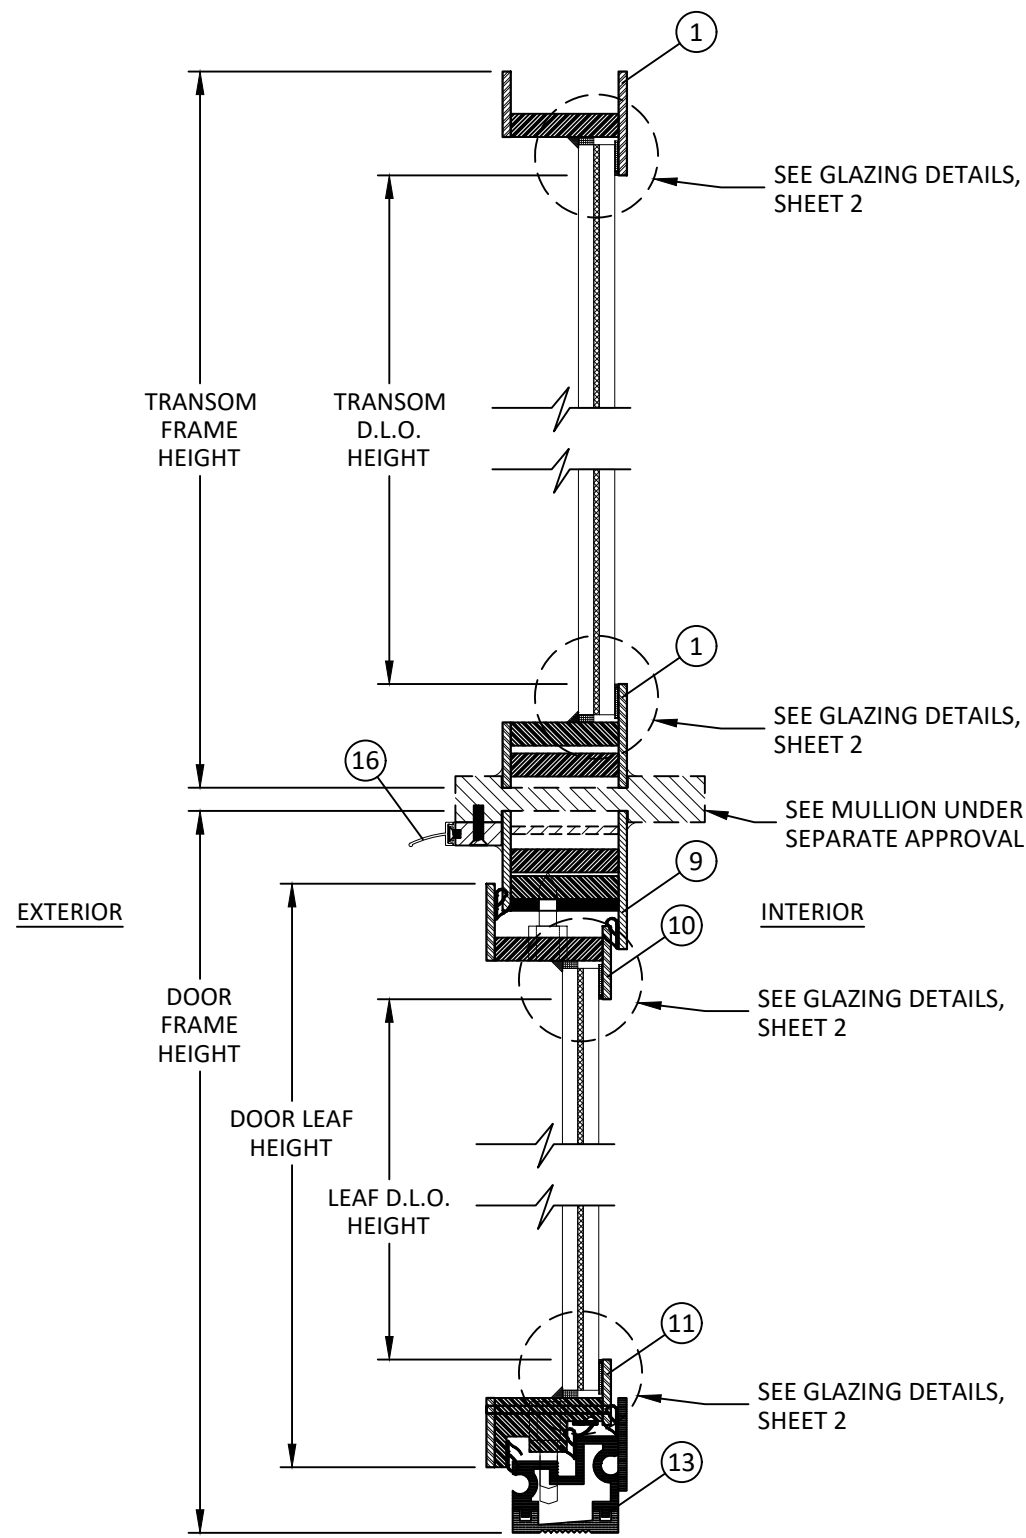

A
7 **VERTICAL SECTION**
TRANSOM TO FRENCH DOOR

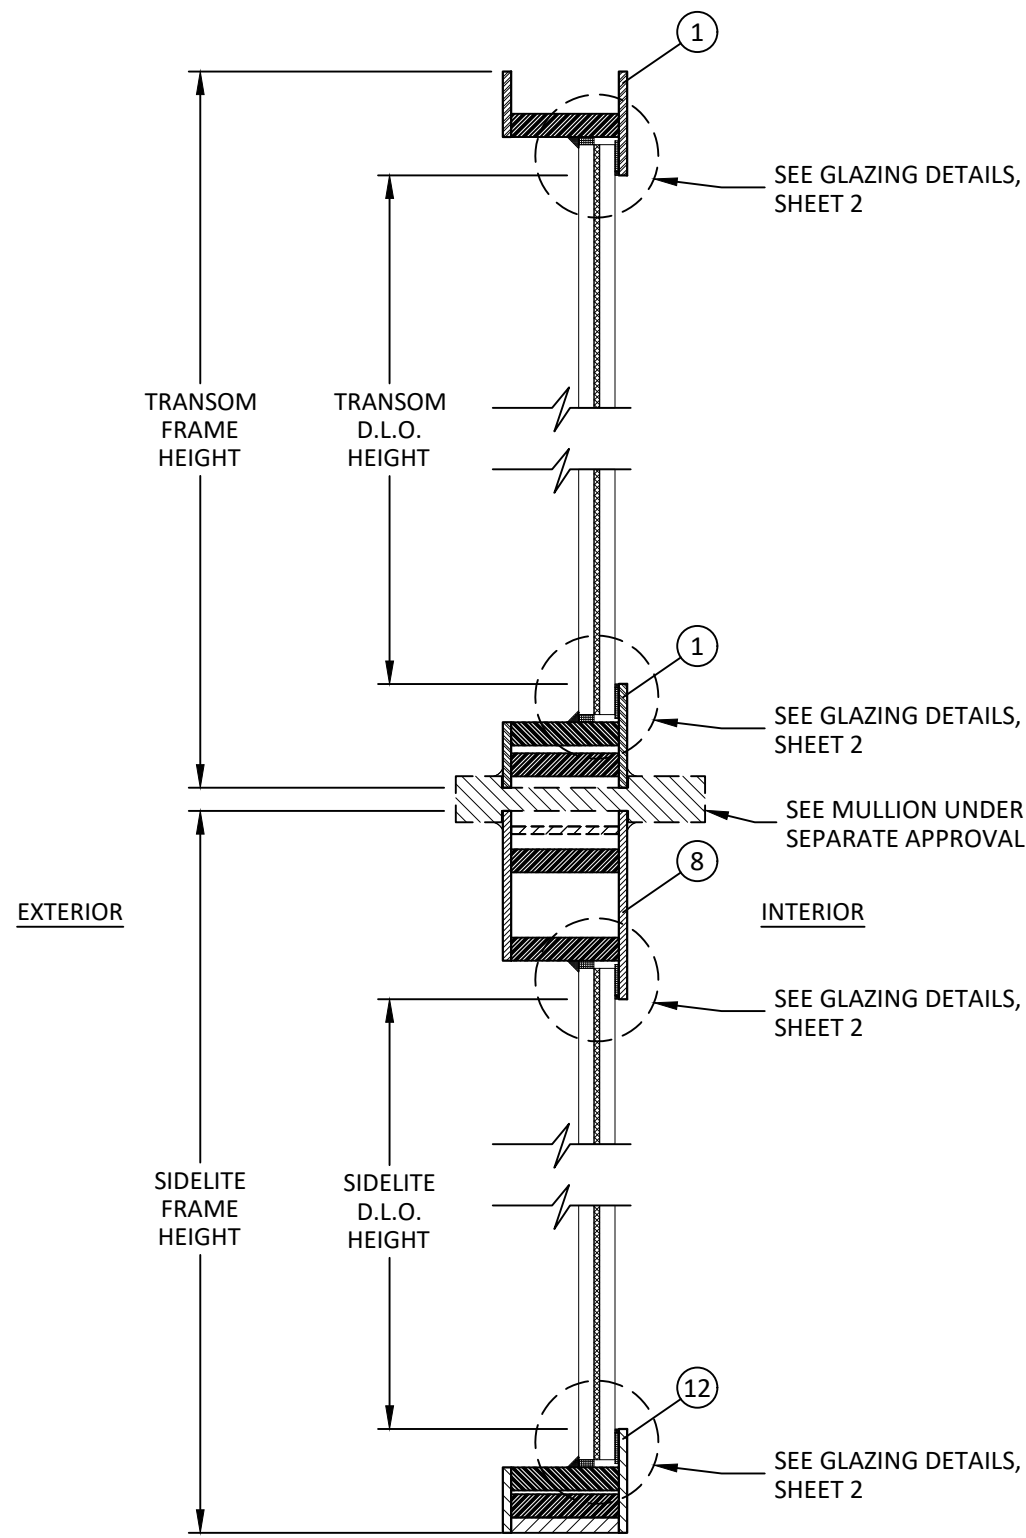

B
7 **VERTICAL SECTION**
TRANSOM TO SIDELITE



PORTELLA STEEL DOORS & WINDOWS
4111 TODD LN, SUITE 1000
AUSTIN, TX 78744
PH: (214)484-3134 FAX: (214)484-3357


TITLE:
ARTISAN SERIES FRENCH DOOR
(HVHZ)/(IMPACT)
VERTICAL SECTIONS

PREPARED BY:
BUILDING DROPS, INC.
1900 NE MIAMI CT, SUITE 2-15
MIAMI, FL 33132
PH: (954)399-8478
FAX: (954)744-4738
WEB: www.buildingdrops.com



REMARKS	BY	DATE

THE INSTALLATION DETAILS DESCRIBED HEREIN ARE GENERIC AND MAY NOT REFLECT ACTUAL CONDITIONS FOR A SPECIFIC SITE. IF SITE CONDITIONS CAUSE INSTALLATION TO DEVIATE FROM THE REQUIREMENTS DETAILED HEREIN, A LICENSED ENGINEER OR ARCHITECT SHALL PREPARE SITE SPECIFIC DOCUMENTS FOR USE WITH THIS DOCUMENT.

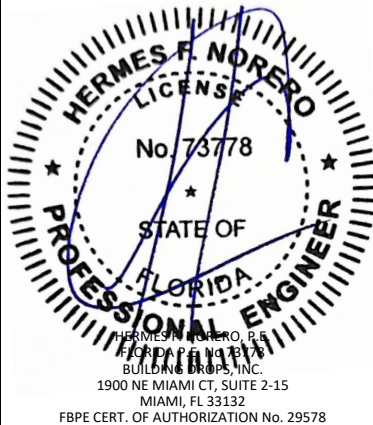

FL #:
FL48044

DATE: **02.09.26**

DWG. BY: **DB** CHK. BY: **HFN**

SCALE: **NTS**

DWG. #: **POR014**

SHEET:

7

OF 12

c:\users\danielbuitrago\building drops, inc\building drops landing - common\projects\portella steel doors & windows\fbp-22-0441.1 - fbc submittal - fbc cs, esd, mullions\stiffener\dwgs\exterior swing door\por014.dwg 2/12/2026 6:05 PM



PORTELLA STEEL DOORS & WINDOWS
4111 TODD LN, SUITE 1000
AUSTIN, TX 78744
PH: (214)484-3134 FAX: (214)484-3357

TITLE:
ARTISAN SERIES FRENCH DOOR
(HVHZ)/(IMPACT)

HORIZONTAL SECTIONS

PREPARED BY:

BUILDING DROPS, INC.

1900 NE MIAMI CT, SUITE 2-15
MIAMI, FL 33132


PH: (954)399-8478
FAX: (954)744-4738

WEB: www.buildingdrops.com



REMARKS	BY	DATE

THE INSTALLATION DETAILS DESCRIBED HEREIN ARE GENERIC AND MAY NOT REFLECT ACTUAL CONDITIONS FOR A SPECIFIC SITE. IF SITE CONDITIONS CAUSE INSTALLATION TO DEVIATE FROM THE REQUIREMENTS DETAILED HEREIN, A LICENSED ENGINEER OR ARCHITECT SHALL PREPARE SITE SPECIFIC DOCUMENTS FOR USE WITH THIS DOCUMENT.

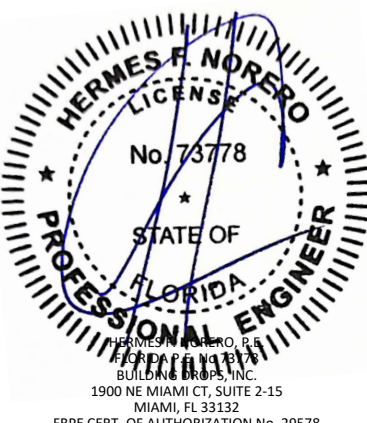

FL #:
FL48044

DATE: **02.09.26**

DWG. BY: DB	CHK. BY: HFN
-----------------------	------------------------


SCALE: **NTS**

DWG. #: **POR014**


SHEET:

8


OF 12

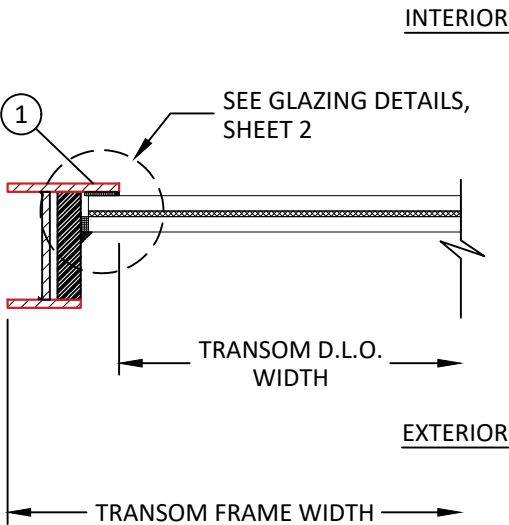


A
8 HORIZONTAL SECTION
TRANSOM

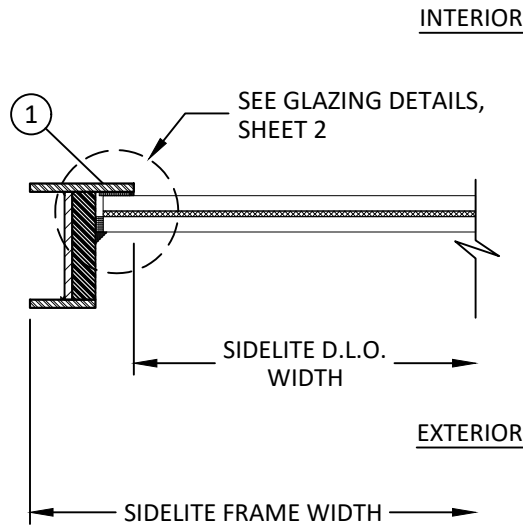


B
8 HORIZONTAL SECTION
SIDELITE

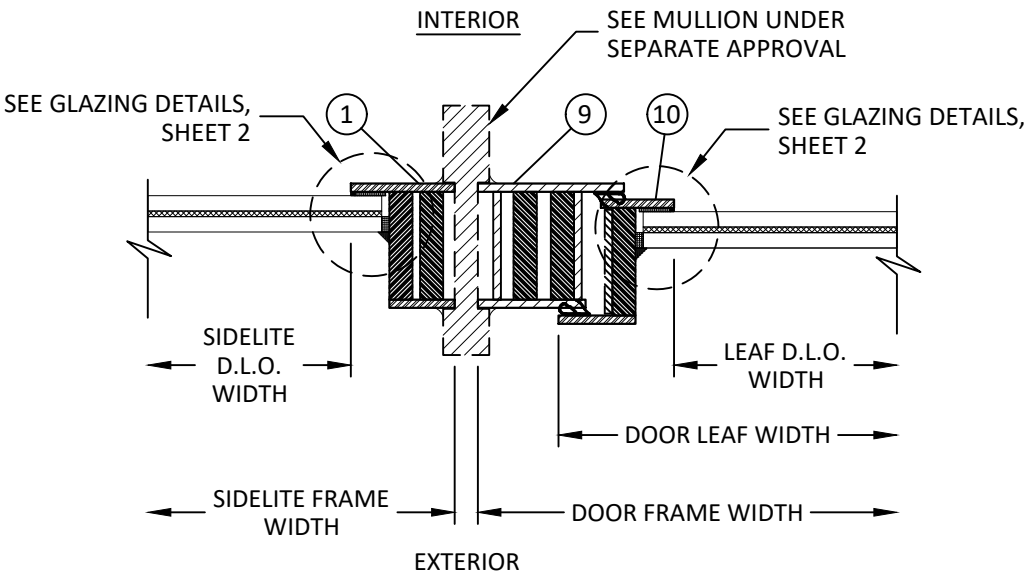

C
8 HORIZONTAL SECTION
SIDELITE TO FRENCH DOOR

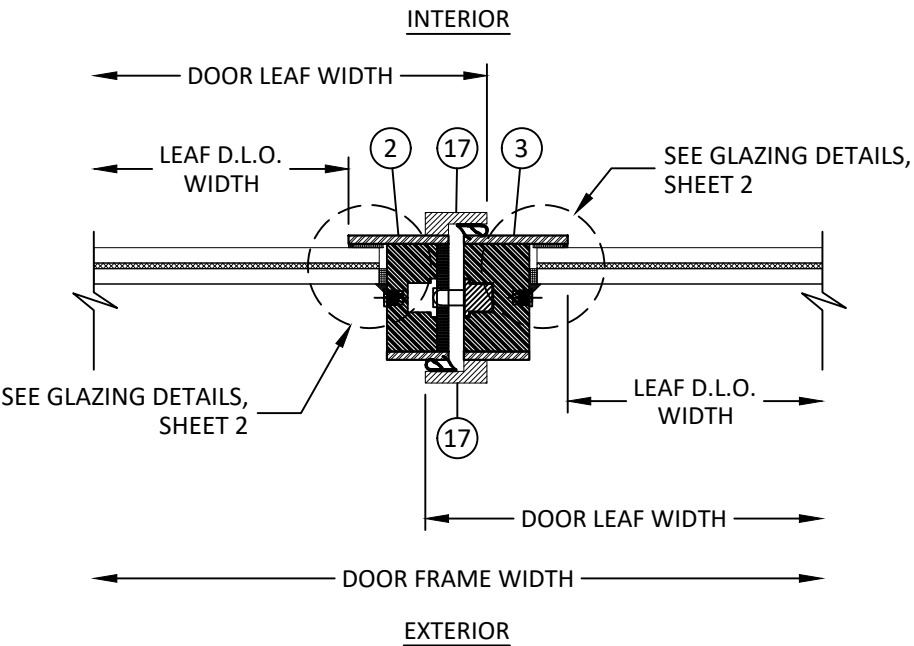


D
8 HORIZONTAL SECTION
MEETING STILE

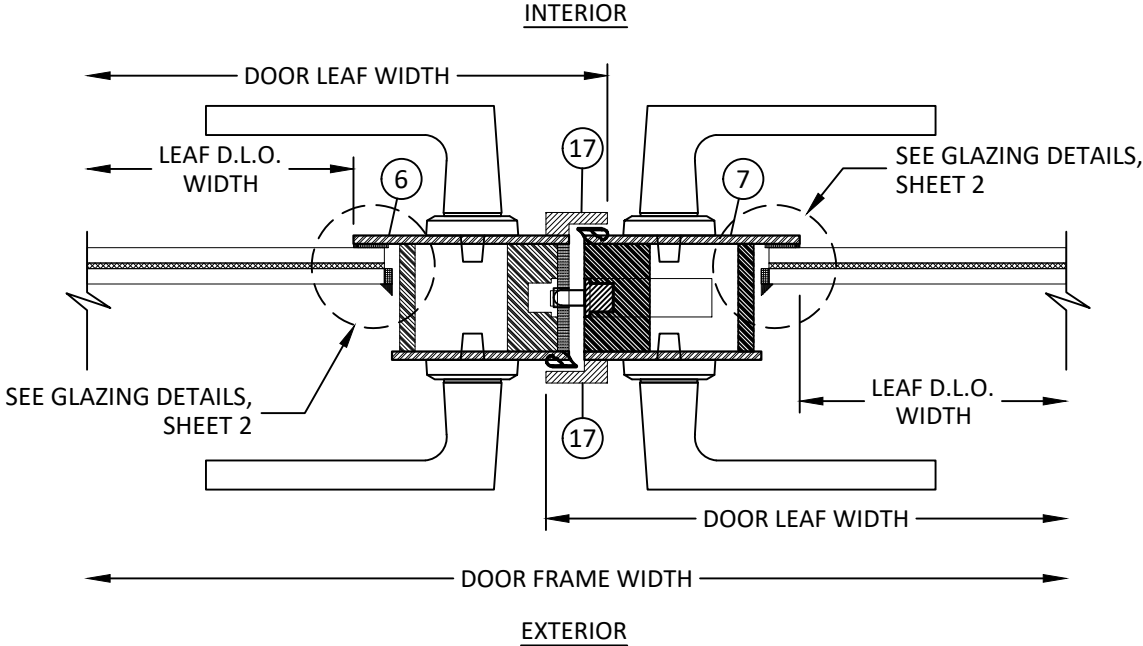


E
8 HORIZONTAL SECTION
LOCK BOX


c:\users\daniel\buildit\rago\building drops, inc\building drops landing - common\projects\portella steel doors & windows\fbc-22-0441.1 - fbc submittal - fbc, cs, esd, mullions\stiffener\dwgs\exterior swing door\por014.dwg 2/12/2026 6:05 PM

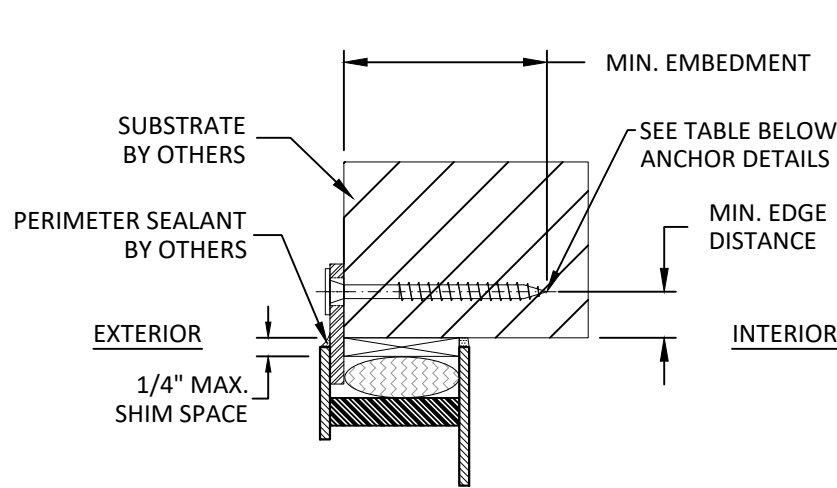

A
9
ANCHOR DETAIL
HEAD - NAIL FIN
NOTE: JAMB SIMILAR

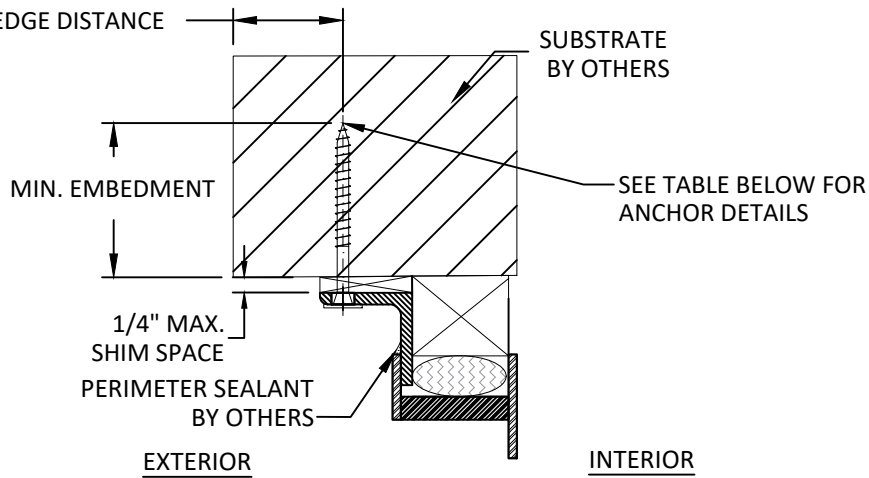

B
9
ANCHOR DETAIL
HEAD - EXTERIOR ANGLE
NOTE: JAMB SIMILAR

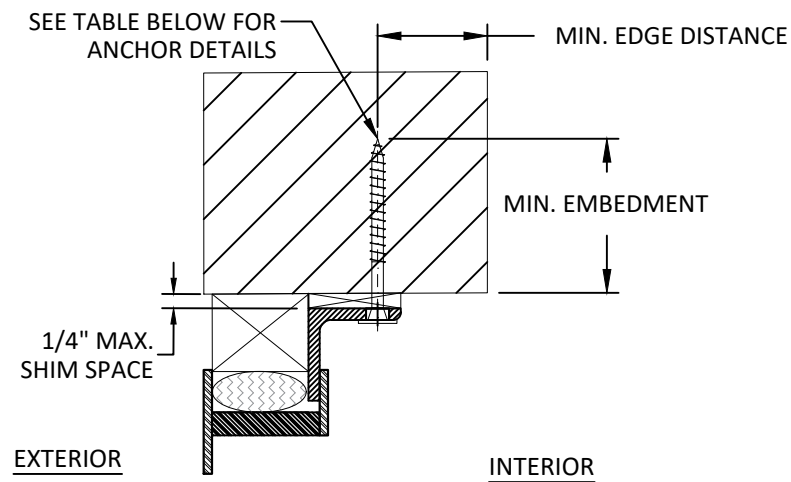

C
9
ANCHOR DETAIL
HEAD - INTERIOR ANGLE
NOTE: JAMB SIMILAR

INSTALLATION NOTES:

- ONE INSTALLATION ANCHOR IS REQUIRED AT EACH ANCHOR LOCATION SHOWN, UNLESS OTHERWISE STATED ON SHEET 5.
- INSTALL INDIVIDUAL INSTALLATION ANCHORS WITHIN A TOLERANCE OF $\pm 1/2"$ OF THE DEPICTED LOCATION IN THE ANCHOR LAYOUT DETAIL (I.E; WITHOUT CONSIDERATION OF TOLERANCES). TOLERANCES ARE NOT CUMULATIVE FROM ONE INSTALLATION ANCHOR TO THE NEXT.
- SHIM AS REQUIRED AT EACH INSTALLATION ANCHOR WITH LOAD BEARING SHIM(S). MAXIMUM ALLOWABLE SHIM STACK TO BE 1/4 INCH. SHIM WHERE SPACE OF 1/16 INCH OR GREATER OCCURS. SHIM(S) SHALL BE CONSTRUCTED OF HIGH DENSITY PLASTIC OR BETTER.
- MINIMUM EMBEDMENT AND EDGE DISTANCE EXCLUDE WALL FINISHES, INCLUDING BUT NOT LIMITED TO STUCCO, FOAM, BRICK VENEER, AND SIDING.
- INSTALLATION ANCHORS AND ASSOCIATED HARDWARE MUST BE MADE OF CORROSION RESISTANT MATERIAL OR HAVE A CORROSION RESISTANT COATING.
- FOR MASONRY OR CONCRETE OPENINGS, A 1X WOOD BUCK MAY BE USED (OPTIONAL) AS LONG AS THE MINIMUM EMBEDMENT AND EDGE DISTANCE REQUIREMENTS ARE STILL MET WITHIN THE CORRESPONDING HOST SUBSTRATE. SEE GENERAL NOTE #3 ON SHEET 1 FOR MORE INFORMATION.
- FOR HOLLOW BLOCK AND GROUT FILLED BLOCK, DO NOT INSTALL INSTALLATION ANCHORS INTO MORTAR JOINTS. EDGE DISTANCE IS MEASURED FROM FREE EDGE OF BLOCK OR EDGE OF MORTAR JOINT INTO FACE SHELL OF BLOCK.
- INSTALLATION ANCHORS SHALL BE INSTALLED IN ACCORDANCE WITH ANCHOR MANUFACTURER'S INSTALLATION INSTRUCTIONS, AND ANCHORS SHALL NOT BE USED IN SUBSTRATES WITH STRENGTHS LESS THAN THE MINIMUM STRENGTH SPECIFIED BY THE ANCHOR MANUFACTURER
- INSTALLATION SHALL FOLLOW MANUFACTURERS RECOMMENDATIONS FOR SEALING FIXED WINDOWS AND ACCESSORY ITEMS.

ANCHOR SCHEDULE					
METHOD	SUBSTRATE	ANCHOR TYPE	MIN. EMBEDMENT	MIN. EDGE DISTANCE	MIN. SPACING
NAIL FIN, THROUGH FRAME, ANGLE, FLANGE, & CLIP INSTALLATION	WOOD: MIN. SG = 0.55	5/16" LAG SCREW	1.50"	0.75"	0.75"
	METAL: 18 GAUGE STEEL, MIN. Fy = 33KSI ALUMINUM: 1/8" MIN., 6063-T5	5/16" SELF-DRILLING SCREW	3 THREADS MIN PENETRATION BEYOND STRUCTURE	0.50"	0.5"
	CONCRETE: f'c=3000PSI	5/16" ITW TAPCON	1.75"	2.50"	1.75"
	MASONRY: CMU per ASTM C90 MIN. 2000 PSI		1.25"	4.00"	4.00"



PORTELLA STEEL DOORS & WINDOWS
4111 TODD LN, SUITE 1000
AUSTIN, TX 78744
PH: (214)484-3134 FAX: (214)484-3357

TITLE:
ARTISAN SERIES FRENCH DOOR
(HVHZ)/(IMPACT)
INSTALLATION NOTES &
ANCHOR DETAILS

PREPARED BY:
BUILDING DROPS, INC.
1900 NE MIAMI CT, SUITE 2-15
MIAMI, FL 33132
PH: (954)399-8478
FAX: (954)744-4738
WEB: www.buildingdrops.com



REMARKS	BY	DATE

THE INSTALLATION DETAILS DESCRIBED HEREIN ARE GENERIC AND MAY NOT REFLECT ACTUAL CONDITIONS FOR A SPECIFIC SITE. IF SITE CONDITIONS CAUSE INSTALLATION TO DEVIATE FROM THE REQUIREMENTS DETAILED HEREIN, A LICENSED ENGINEER OR ARCHITECT SHALL PREPARE SITE SPECIFIC DOCUMENTS FOR USE WITH THIS DOCUMENT.



FL #:

FL48044

DATE: **02.09.26**

DWG. BY:
DB

CHK. BY:
HFN

SCALE: **NTS**


DWG. #: **POR014**

SHEET:


9

OF 12


c:\users\danielbuitrago\building drops, inc\building drops\inc\building drops landing - common\projects\portella steel doors & windows\fb-c-22-0441.1 - fbc submittal - fb, cs, esd, mullions\stiffener\dwgs\exterior swing door\por014.dwg
2/12/2026 6:05 PM

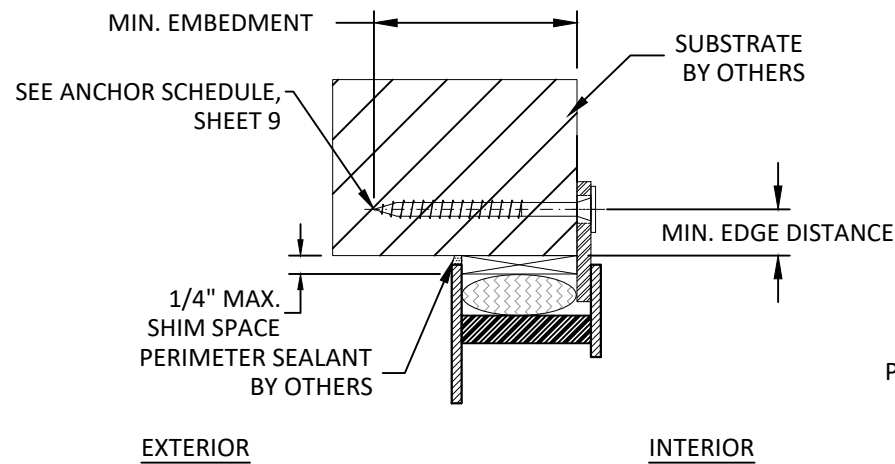


A
10 **ANCHOR DETAIL**
HEAD - INTERIOR NAIL FIN
NOTE: JAMB SIMILAR

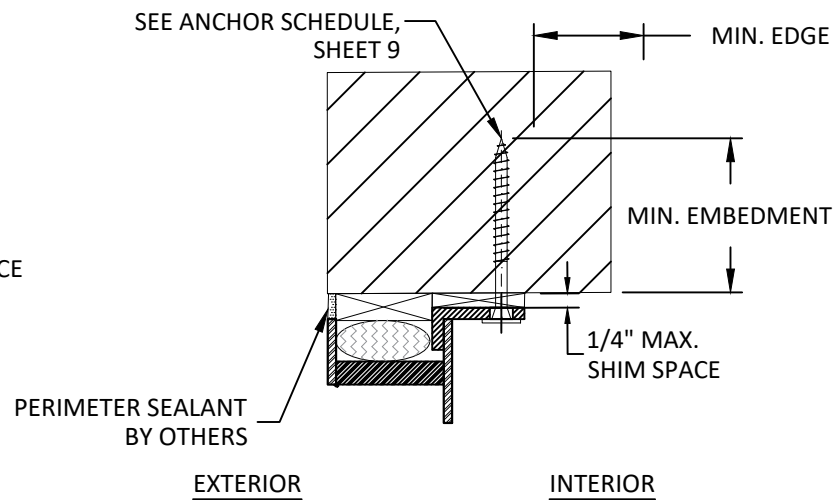


B
10 **ANCHOR DETAIL**
HEAD - INTERIOR FLANGE
NOTE: JAMB SIMILAR

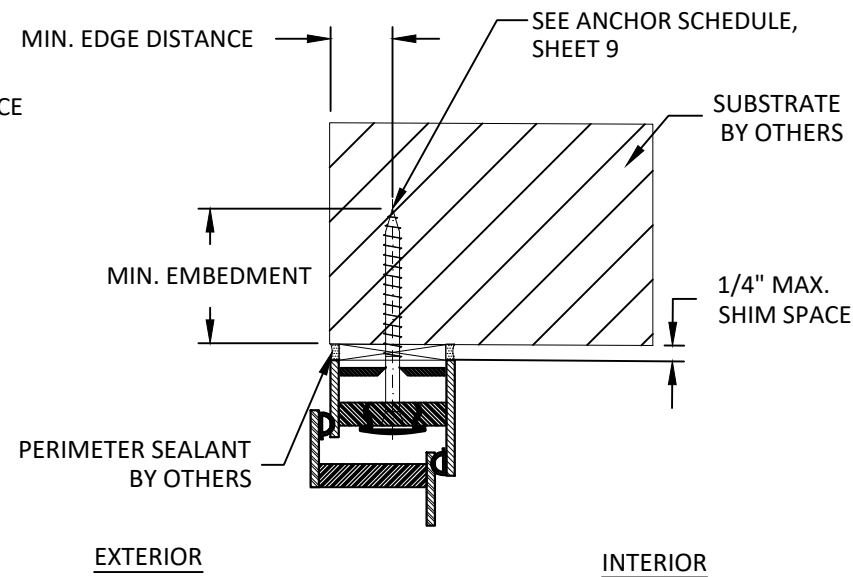


C
10 **ANCHOR DETAIL**
HEAD - THROUGH FRAME
NOTE: JAMB SIMILAR

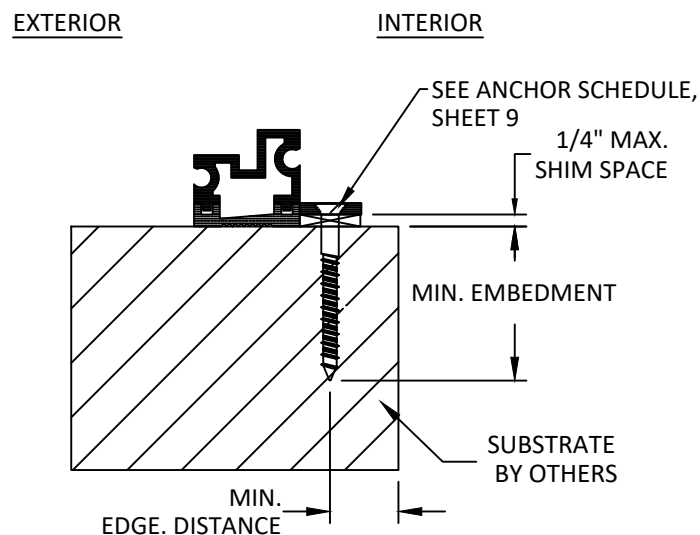

D
10 **ANCHOR DETAIL**
DOOR THRESHOLD - FLANGE TAB

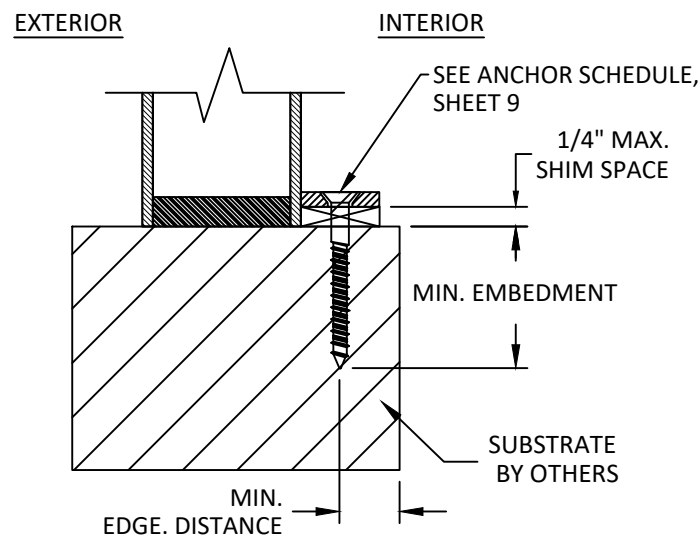

E
10 **ANCHOR DETAIL**
SILL - FLANGE TAB

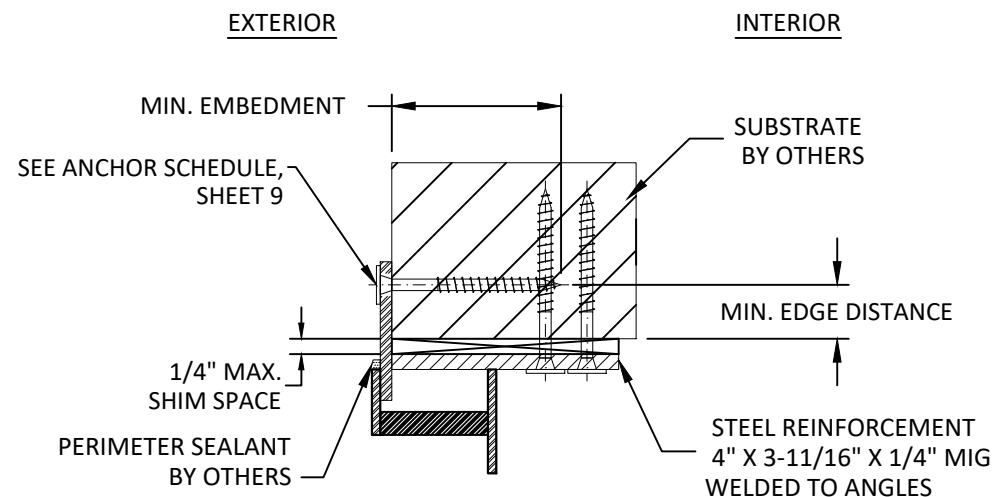

F
10 **ANCHOR DETAIL**
HEAD - INTERIOR NAIL FIN & CLIP
NOTE: JAMB SIMILAR



PORTELLA STEEL DOORS & WINDOWS
4111 TODD LN, SUITE 1000
AUSTIN, TX 78744
PH: (214)484-3134 FAX: (214)484-3357


TITLE:
ARTISAN SERIES FRENCH DOOR
(HVHZ)/(IMPACT)
ANCHOR DETAILS

PREPARED BY:
BUILDING DROPS, INC.
1900 NE MIAMI CT, SUITE 2-15
MIAMI, FL 33132
PH: (954)399-8478
FAX: (954)744-4738
WEB: www.buildingdrops.com




REMARKS	BY	DATE

THE INSTALLATION DETAILS DESCRIBED HEREIN ARE GENERIC AND MAY NOT REFLECT ACTUAL CONDITIONS FOR A SPECIFIC SITE. IF SITE CONDITIONS CAUSE INSTALLATION TO DEVIATE FROM THE REQUIREMENTS DETAILED HEREIN, A LICENSED ENGINEER OR ARCHITECT SHALL PREPARE SITE SPECIFIC DOCUMENTS FOR USE WITH THIS DOCUMENT.

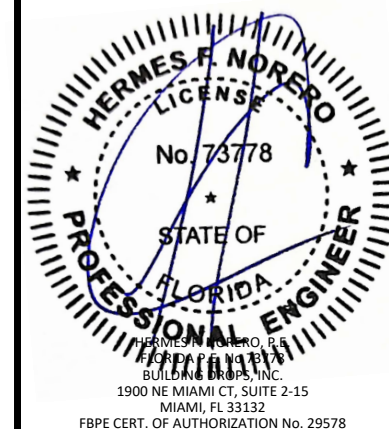

FL #:	FL48044
DATE:	02.09.26
DWG. BY:	DB
CHK. BY:	HFN
SCALE:	NTS
DWG. #:	POR014
SHEET:	10

c:\users\danielbuitrago\building drops, inc\building drops landing - common\projects\portella steel doors & windows\fb-c-22-0441.1 - fbc submittal - fb, cs, esd, mullion stiffener\dwg\exterior swing door\por014.dwg 2/12/2026 6:05 PM

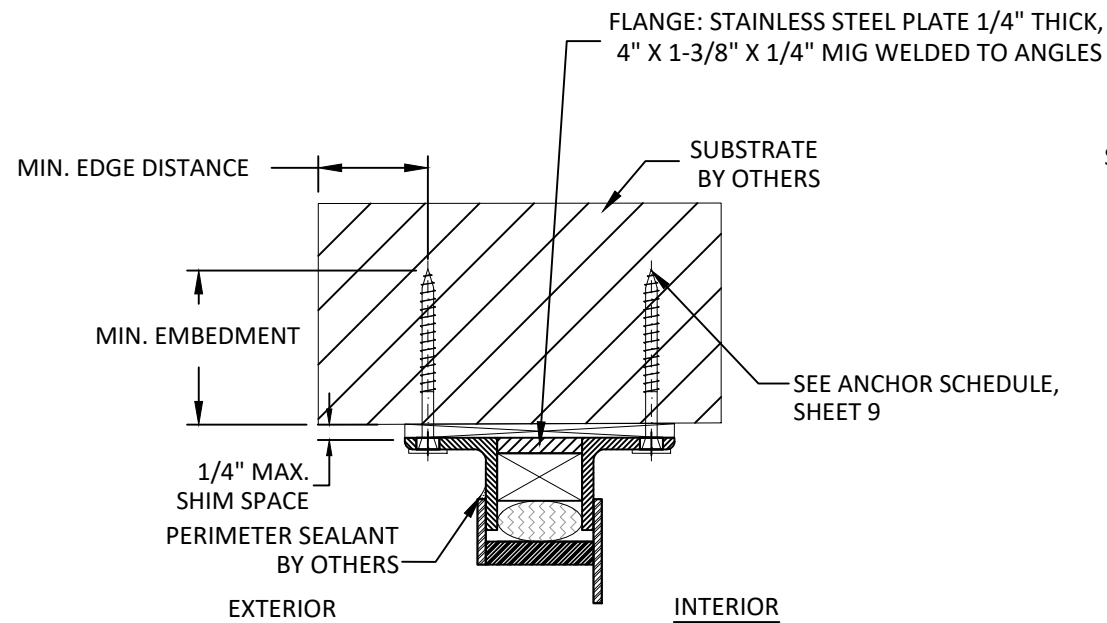


A
11

ANCHOR DETAIL

HEAD - EXTERIOR FLANGE CLIP

NOTE: JAMB SIMILAR

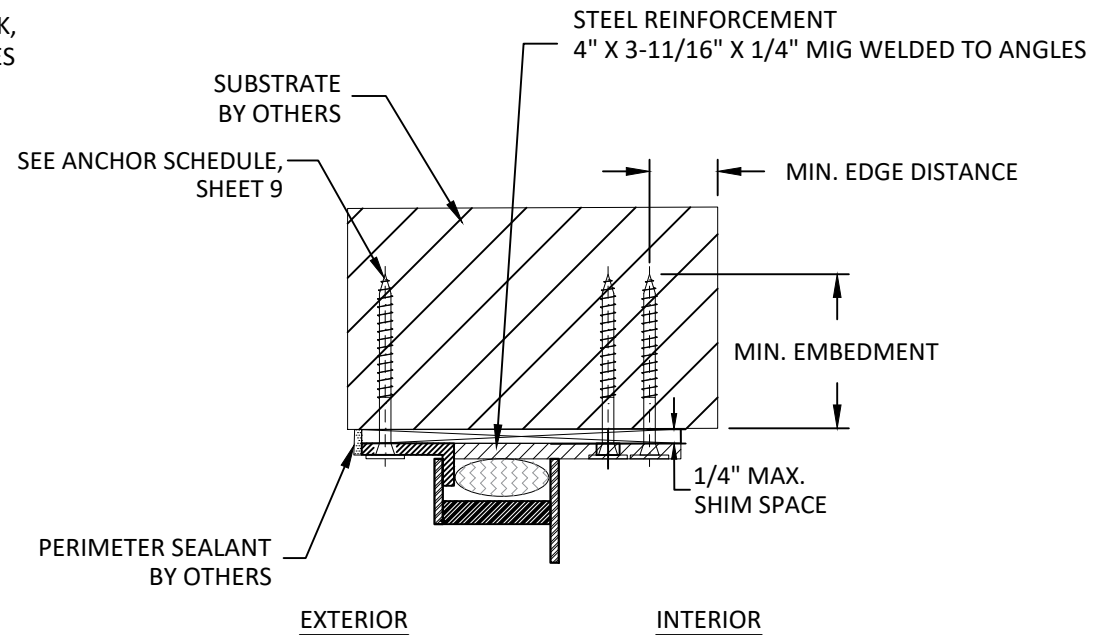

B
11

ANCHOR DETAIL

HEAD - INTERIOR FLANGE CLIP

NOTE: JAMB SIMILAR



PORTELLA STEEL DOORS & WINDOWS
4111 TODD LN, SUITE 1000
AUSTIN, TX 78744
PH: (214)484-3134 FAX: (214)484-3357


TITLE:
ARTISAN SERIES FRENCH DOOR
(HVHZ)/(IMPACT)
ANCHOR DETAILS

PREPARED BY:
BUILDING DROPS, INC.
1900 NE MIAMI CT, SUITE 2-15
MIAMI, FL 33132
PH: (954)399-8478
FAX: (954)744-4738
WEB: www.buildingdrops.com



REMARKS	BY	DATE

THE INSTALLATION DETAILS DESCRIBED HEREIN ARE GENERIC AND MAY NOT REFLECT ACTUAL CONDITIONS FOR A SPECIFIC SITE. IF SITE CONDITIONS CAUSE INSTALLATION TO DEVIATE FROM THE REQUIREMENTS DETAILED HEREIN, A LICENSED ENGINEER OR ARCHITECT SHALL PREPARE SITE SPECIFIC DOCUMENTS FOR USE WITH THIS DOCUMENT.

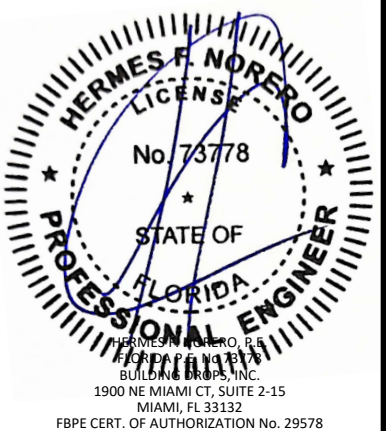

FL #:
FL48044

DATE: **02.09.26**

DWG. BY: **DB** CHK. BY: **HFN**

SCALE: **NTS**

DWG. #: **POR014**


SHEET:

11

OF 12

c:\users\danielbuitrago\building drops, inc\building drops landing - common\projects\portella steel doors & windows\fbc-22-0441.1 - fbc submittal - fb, cs, esd, mullions\stiffener\dwgs\exterior swing door\por014.dwg
2/12/2026 6:05 PM

BILL OF MATERIALS			
ITEM	PART NO.	DESCRIPTION	MATERIAL
1	04	FRAME	STEEL/FIBERGLASS
2	MP2	MEETING STILE	STEEL/FIBERGLASS
3	MP1	MEETING STILE	STEEL/FIBERGLASS
4	CUSTOM	KICK PANEL	STEEL/FIBERGLASS
5	FX1 CUSTOM	KICK PANEL	STEEL/FIBERGLASS
6	MP2B	LOCK BOX STILE	STEEL/FIBERGLASS
7	MP1B	LOCK BOX STILE	STEEL/FIBERGLASS
8	CUSTOM	SIDELITE HEAD	STEEL/FIBERGLASS
9	CUSTOM	DOOR FRAME	STEEL/FIBERGLASS
10	03	STILE/RAIL	STEEL/FIBERGLASS
11	11	BOTTOM RAIL	STEEL/FIBERGLASS
12	CUSTOM	SILL	STEEL/FIBERGLASS
13	THRESHOLD	DOOR THRESHOLD	FIBERGLASS
14	-	FLANGE	STAINLESS STEEL
15	-	HINGE	STEEL
16	-	DRIP CAP	ANODIZED ALUMINUM
17	-	DOOR CENTER COVER	STEEL

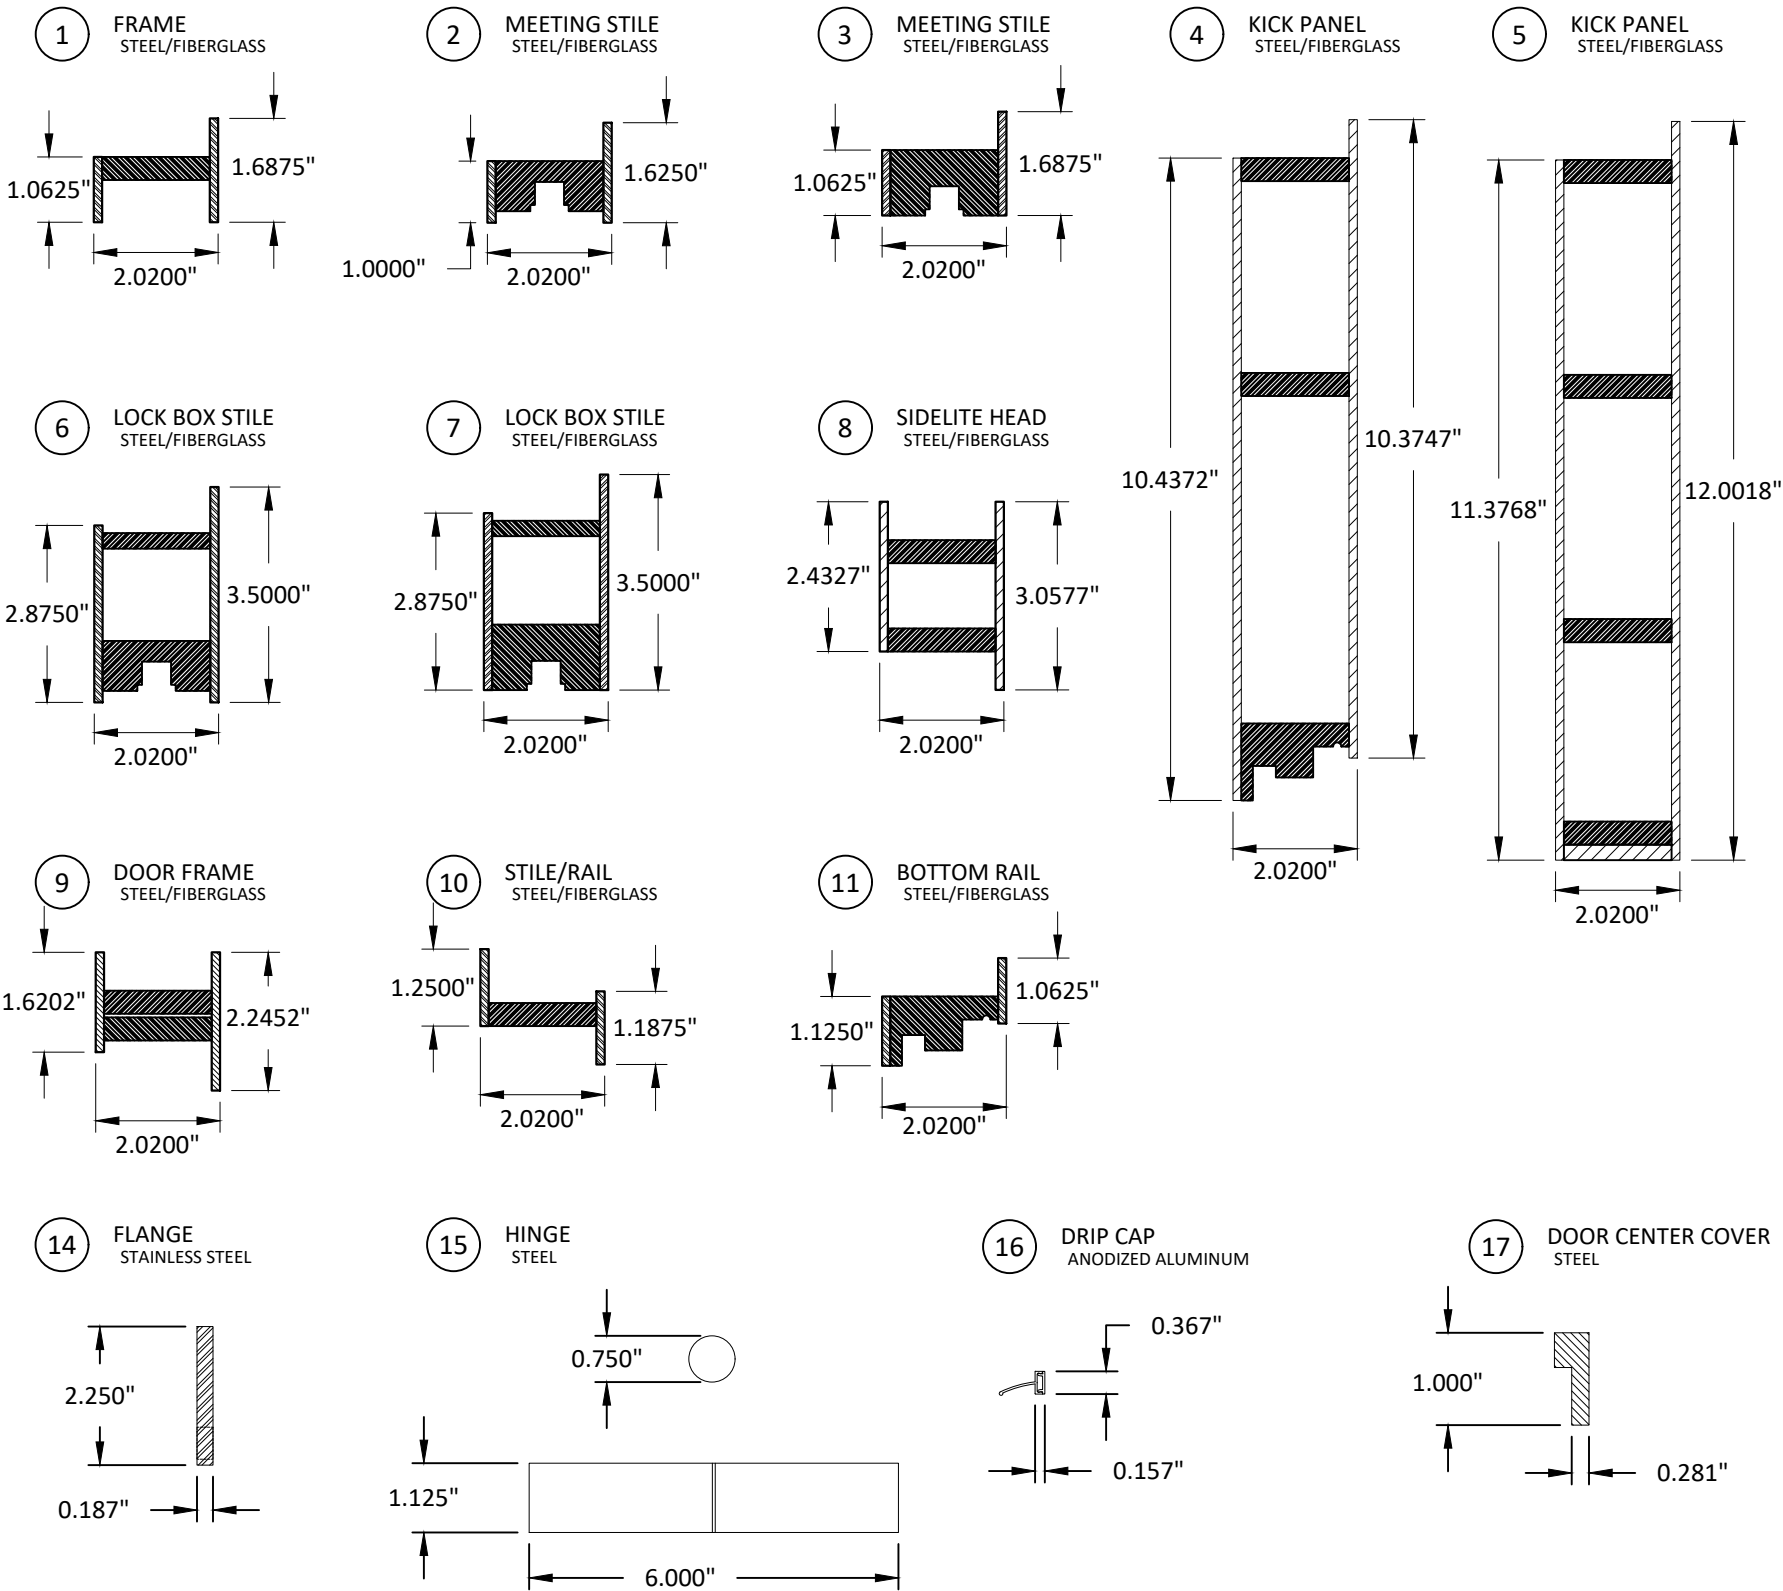

PORTELLA STEEL DOORS & WINDOWS
4111 TODD LN, SUITE 1000
AUSTIN, TX 78744
PH: (214)484-3134 FAX: (214)484-3357


TITLE:
ARTISAN SERIES FRENCH DOOR
(HVHZ)/(IMPACT)
BILL OF MATERIALS
& COMPONENTS

PREPARED BY:
BUILDING DROPS, INC.
1900 NE MIAMI CT, SUITE 2-15
MIAMI, FL 33132
PH: (954)399-8478
FAX: (954)744-4738
WEB: www.buildingdrops.com



REMARKS	BY	DATE

THE INSTALLATION DETAILS DESCRIBED HEREIN ARE GENERIC AND MAY NOT REFLECT ACTUAL CONDITIONS FOR A SPECIFIC SITE. IF SITE CONDITIONS CAUSE INSTALLATION TO DEVIATE FROM THE REQUIREMENTS DETAILED HEREIN, A LICENSED ENGINEER OR ARCHITECT SHALL PREPARE SITE SPECIFIC DOCUMENTS FOR USE WITH THIS DOCUMENT.

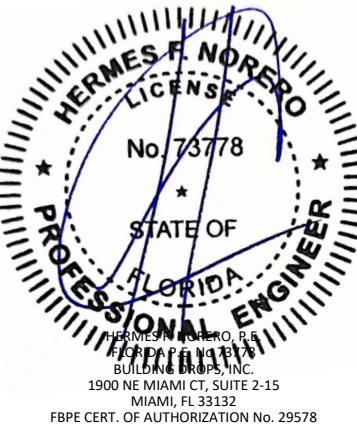

FL #:
FL48044

DATE: **02.09.26**

DWG. BY: **DB** CHK. BY: **HFN**

SCALE: **NTS**

DWG. #: **POR014**

SHEET: