

DAYLITE OPENINGS WIDTHS:
OPERABLE PANEL WIDTH - 4.937"
FIXED PANEL WIDTH - 2.813"

DAYLITE OPENING HEIGHT:
PANEL HEIGHT - 2.687"

PANEL HEIGHT = DOOR FRAME HEIGHT - 4.062"

THESE DOORS ARE RATED FOR LARGE & SMALL MISSILE IMPACT.
SHUTTERS ARE NOT REQUIRED.

ASS 39 PD.NI
ALUMINUM SLIDING GLASS DOOR (L.M.I.)

DESIGN LOAD RATING FOR DOORS WITHOUT POCKETS SEE CHARTS
SHOWN ON SHEETS 4 & 5.
AND DOORS WITH POCKETS SEE CHART ON SHEET 21.

THIS PRODUCT HAS BEEN DESIGNED AND TESTED TO COMPLY WITH THE
REQUIREMENTS OF THE 2023 (8TH EDITION) FLORIDA BUILDING CODE
INCLUDING HIGH VELOCITY HURRICANE ZONE (HVHZ).

1BY OR 2BY WOOD BUCKS & BUCK FASTENERS BY OTHERS, MUST BE
DESIGNED AND INSTALLED ADEQUATELY TO TRANSFER APPLIED PRODUCT
LOADS TO THE BUILDING STRUCTURE.


ANCHORS SHALL BE CORROSION RESISTANT, SPACED AS SHOWN ON DETAILS
AND INSTALLED PER MANUF'S INSTRUCTIONS. SPECIFIED EMBEDMENT TO BASE
MATERIAL SHALL BE BEYOND WALL DRESSING OR STUCCO.

A LOAD DURATION INCREASE IS USED IN DESIGN OF ANCHORS INTO WOOD ONLY.
ALL SHIMS TO BE HIGH IMPACT, NON-METALLIC AND NON-COMPRESSIBLE.

MATERIALS INCLUDING BUT NOT LIMITED TO STEEL/METAL SCREWS, THAT
COME INTO CONTACT WITH OTHER DISSIMILAR MATERIALS SHALL MEET THE
REQUIREMENTS OF THE 2023 FLORIDA BLDG. CODE & ADOPTED STANDARDS.

THIS PRODUCT APPROVAL IS GENERIC AND DOES NOT PROVIDE INFORMATION
FOR A SITE SPECIFIC PROJECT, i.e. LIFE SAFETY OF THIS PRODUCT, ADEQUACY
OF STRUCTURE RECEIVING THIS PRODUCT AND SEALING AROUND OPENING FOR
WATER INFILTRATION RESISTANCE ETC.
CONDITIONS NOT SHOWN IN THIS DRAWING ARE TO BE ANALYZED SEPARATELY,
AND TO BE REVIEWED BY BUILDING OFFICIAL.

DESIGN LOADS SHOWN ARE BASED ON 'ALLOWABLE STRESS DESIGN (ASD)'.
MANUFACTURER'S LABEL SHALL BE LOCATED ON A READILY VISIBLE LOCATION
IN ACCORDANCE WITH SECTION 1709.9.3 OF FLORIDA BUILDING CODE.
LABELING TO COMPLY WITH SECTION 1709.9.2.

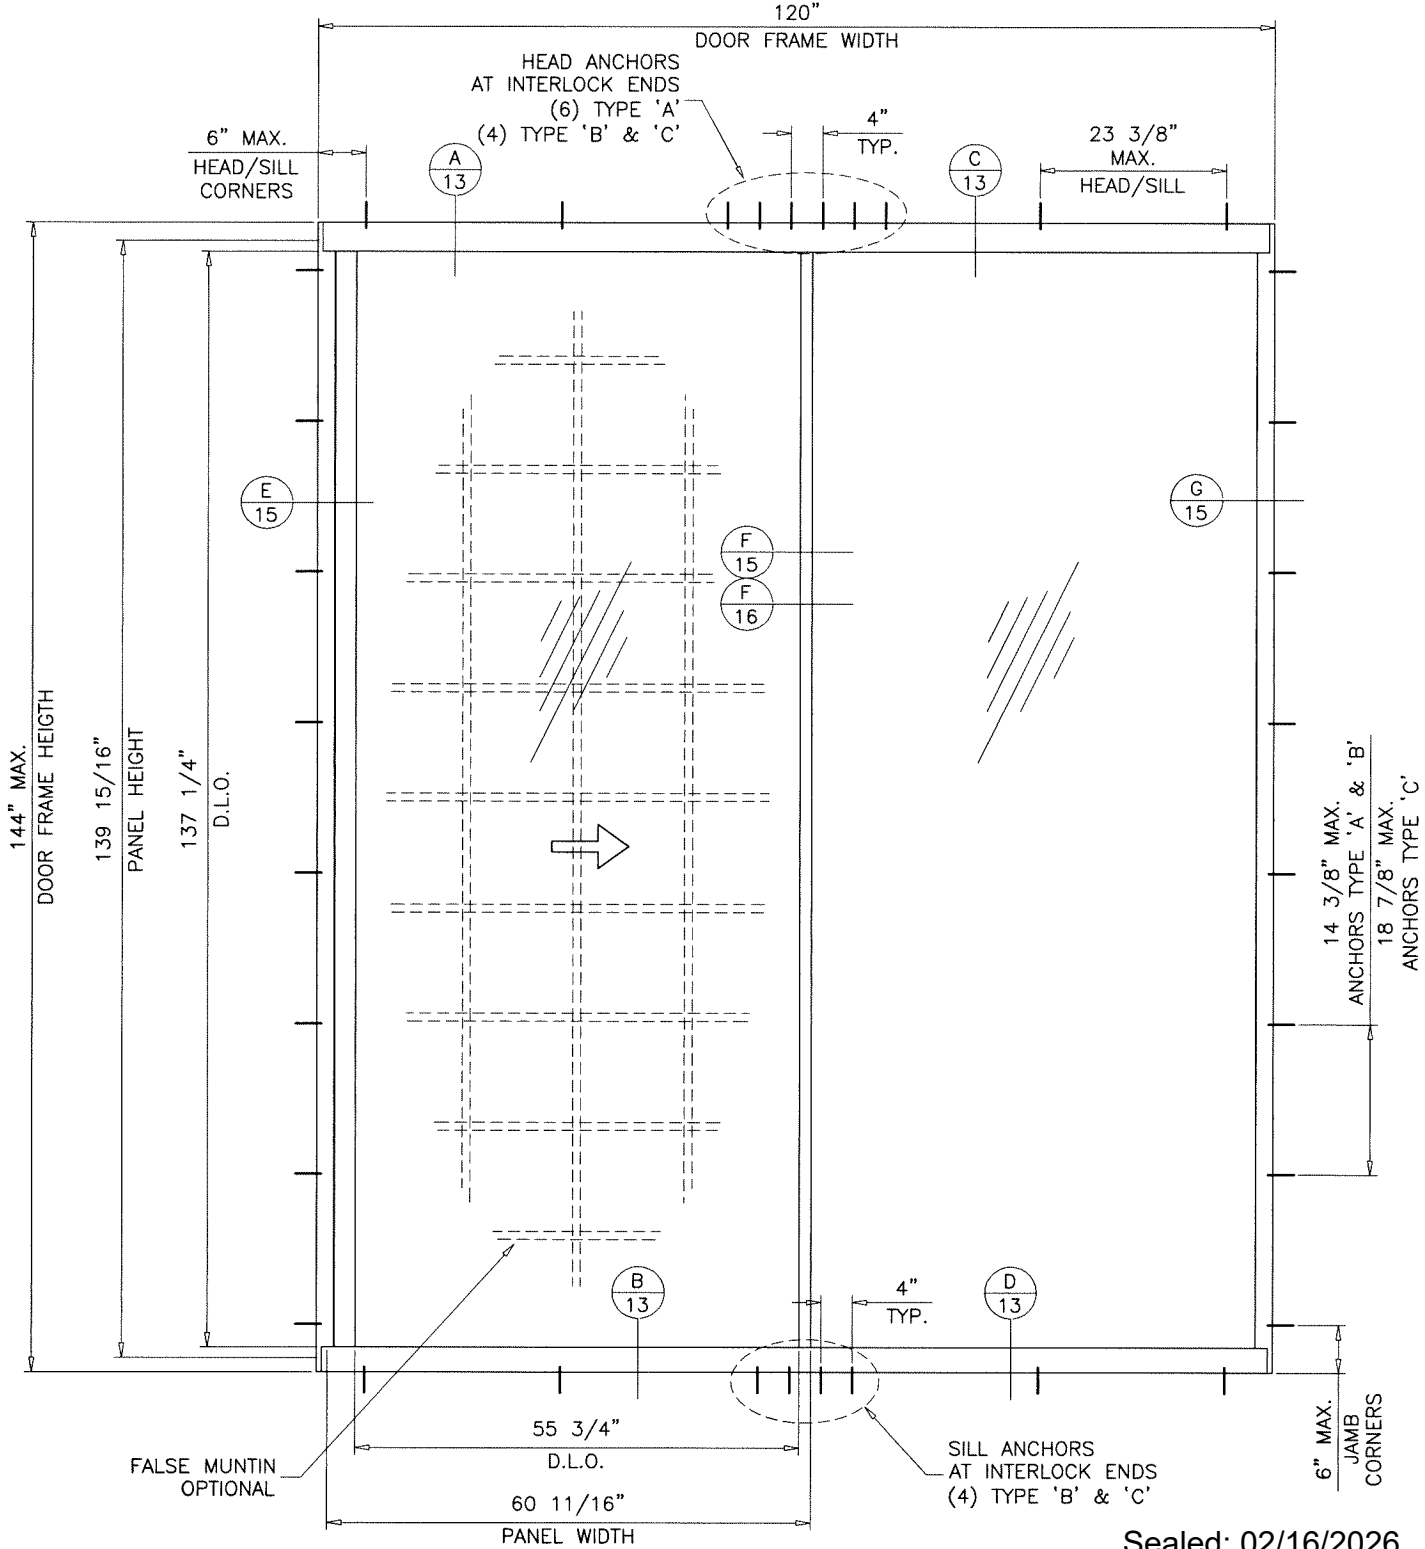

TYPICAL ELEVATION
TESTED UNIT (2 TRACK)

Sealed: 02/16/2026

FL #48077

A- CONTRACTOR TO BE RESPONSIBLE FOR THE SELECTION, PURCHASE AND
INSTALLATION OF THIS PRODUCT BASED ON THIS PRODUCT EVALUATION
PROVIDED HE/SHE DOES NOT DEVIATE FROM THE CONDITIONS DETAILED
ON THIS DOCUMENT.

B- THIS PRODUCT EVALUATION DOCUMENT WILL BE CONSIDERED INVALID IF
ALTERED BY ANY MEANS.

C- SITE SPECIFIC PROJECTS SHALL BE PREPARED BY A FLORIDA REGISTERED
ENGINEER OR ARCHITECT WHICH WILL BECOME THE ENGINEER OF RECORD (E.O.R.)
FOR THE PROJECT AND WHO WILL BE RESPONSIBLE FOR THE PROPER
USE OF THE P.E.D. ENGINEER OF RECORD, ACTING AS A DELEGATED
ENGINEER TO THE P.E.D. ENGINEER SHALL SUBMIT TO THIS LATTER THE SITE
SPECIFIC DRAWINGS FOR REVIEW.

D- THIS P.E.D. SHALL BEAR THE DATE AND ORIGINAL SEAL AND SIGNATURE OF
THE PROFESSIONAL ENGINEER OF RECORD THAT PREPARED IT.




af c
AL-FAROOQ CORPORATION
ENGINEERS & PRODUCT DEVELOPMENT
9360 SUNSET DRIVE, SUITE 220
MIAMI, FLORIDA 33173
TEL. (305) 264-8100
WWW.AFCENG.COM
COMP-ANL\25-92F-SCH
FBPE #3538

ASS 39 PD.NI ALUM SLIDING GLASS DOOR (L.M.I.)
Glassline Metal Factory, LLC.
D40 D53 Logistics Park Kizad
KHI A9 Plot 6 Building 3
Abu Dhabi, UAE
Tel. +971 2 5501787 Fax. (-)

revisions:		by description	
no	date		
12-29-25			
scale:	1/2"=1'-0"	dr. by:	TARIQ
chk. by:			
drawing no.		25-92F	
sheet		1 of 28	

DOOR DESIGN LOAD CAPACITY - PSF
MINI INTERLOCKS

AVERAGE PANEL WIDTH INCHES	DOOR FRAME HEIGHT INCHES	GLASS TYPES 'A' & 'Ai'	
		EXT.(+)	INT.(-)
36	84	63.0	70.0
42		63.0	70.0
48		63.0	70.0
54		63.0	70.0
36	96	63.0	70.0
42		63.0	70.0
48		63.0	70.0

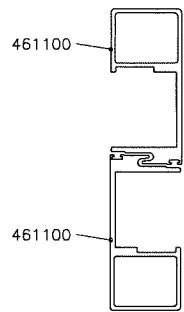


MINI INTERLOCKS

$$\text{AVERAGE PANEL WIDTH} = \frac{\text{DOOR FRAME WIDTH}}{\text{NUMBER OF PANELS}}$$


ALTERNATE SIZE UNITS:
MAX. FRAME AREA OF S.G.D. SHALL NOT
EXCEED FRAME AND PANEL AREA OF TESTED UNIT
PER FBC REQUIREMENTS.

DOOR HEIGHT AND WIDTH SIZE MUST COMPLY
EGRESS REQUIREMENTS PER FBC AS REQUIRED.

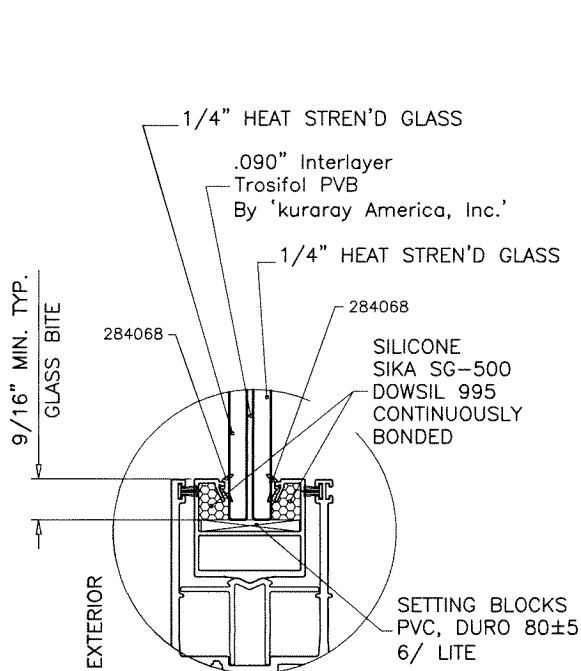

GLASS TYPE 'A'


9/16" OVERALL LAMINATED GLASS

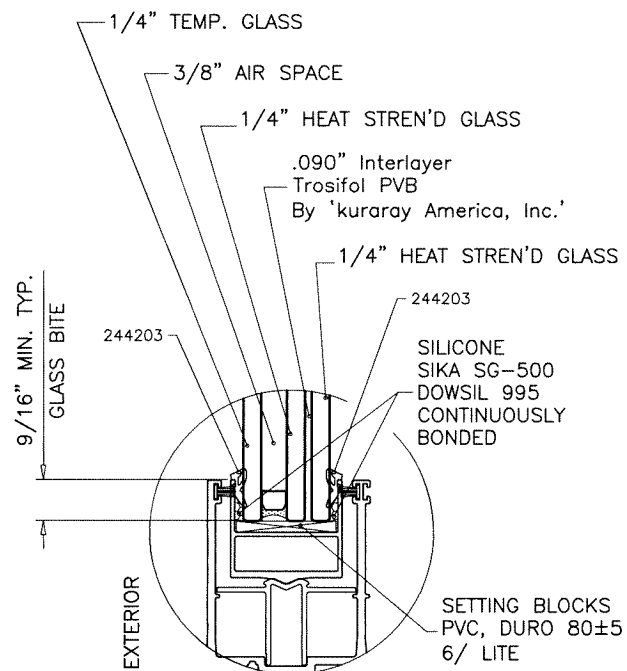

GLASS TYPE 'Ai'

1-3/16" OVERALL INSUL. LAM. GLASS

Sealed: 02/16/2026

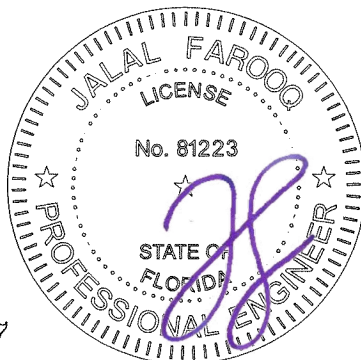

NOTE:
GLASS CAPACITIES ON THIS SHEET ARE
BASED ON ASTM E1300-09 (3 SEC. GUSTS)
AND FLORIDA BUILDING COMMISSION
DECLARATORY STATEMENT DCA05-DEC-219

FL #48077

AL-FAROOQ CORPORATION
ENGINEERS & PRODUCT DEVELOPMENT
9360 SUNSET DRIVE, SUITE 220
MIAMI, FLORIDA 33173
TEL. (305) 264-8100
WWW.AFCENG.COM
FBPE #3538
COMP-ANL\25-92F-SCH

ASS 39 PD.NI ALUM SLIDING GLASS DOOR (L.M.I.)
Glassline Metal Factory, LLC.
D40 D53 Logistics Park Kizad
KHI A9 Plot 6 Building 3
Abu Dhabi, UAE
Tel. +971 2 5501787 Fax. (-)


revisions:	
no	date by description
date: 12-29-25	scale: 3/8" = 1"
dr. by: TARIQ	chk. by:
drawing no.	
25-92F	
sheet 4 of 28	

DOOR DESIGN LOAD CAPACITY - PSF STANDARD INTERLOCKS					
AVERAGE PANEL WIDTH INCHES	DOOR FRAME HEIGHT INCHES	GLASS TYPES 'B' & 'Bi'		GLASS TYPES 'C' & 'Ci'	
		EXT.(+)	INT.(-)	EXT.(+)	INT.(-)
36	108	63.0	70.0	63.0	70.0
42		63.0	70.0	63.0	70.0
48		63.0	70.0	63.0	70.0
54		63.0	70.0	63.0	70.0
60		63.0	70.0	63.0	70.0
66		63.0	70.0	63.0	70.0
72		63.0	70.0	63.0	70.0
78		-	-	63.0	70.0
36	114	63.0	70.0	63.0	70.0
42		63.0	70.0	63.0	70.0
48		63.0	70.0	63.0	70.0
54		63.0	70.0	63.0	70.0
60		63.0	70.0	63.0	70.0
66		63.0	70.0	63.0	70.0
72		-	-	63.0	70.0
36	120	63.0	70.0	63.0	70.0
42		63.0	70.0	63.0	70.0
48		63.0	70.0	63.0	70.0
54		63.0	70.0	63.0	70.0
60		63.0	70.0	63.0	70.0
66		63.0	70.0	63.0	70.0
72		-	-	63.0	70.0
36	126	63.0	70.0	63.0	70.0
42		63.0	70.0	63.0	70.0
48		63.0	70.0	63.0	70.0
54		63.0	70.0	63.0	70.0
60		63.0	70.0	63.0	70.0
66		-	-	63.0	66.9
72		-	-	63.0	67.9
36	132	63.0	70.0	63.0	70.0
42		63.0	70.0	63.0	70.0
48		63.0	70.0	63.0	70.0
54		63.0	70.0	63.0	70.0
60		63.0	70.0	63.0	70.0
66		-	-	63.0	67.1
72		-	-	63.0	67.9
36	138	63.0	70.0	63.0	70.0
42		63.0	70.0	63.0	70.0
48		63.0	70.0	63.0	70.0
54		63.0	68.5	63.0	68.5
60		-	-	63.0	63.3
66		-	-	63.0	63.3
72		-	-	63.0	63.3
36	144	63.0	70.0	63.0	70.0
42		63.0	70.0	63.0	70.0
48		63.0	70.0	63.0	70.0
54		63.0	65.0	63.0	65.0
60		-	-	60.0	60.0
66		-	-	60.0	60.0
72		-	-	60.0	60.0


AVERAGE PANEL WIDTH = $\frac{\text{DOOR FRAME WIDTH}}{\text{NUMBER OF PANELS}}$

ALTERNATE SIZE UNITS:
MAX. FRAME AREA OF S.G.D. SHALL NOT
EXCEED FRAME AND PANEL AREA OF TESTED UNIT
PER FBC REQUIREMENTS.

DOOR HEIGHT AND WIDTH SIZE MUST COMPLY
EGRESS REQUIREMENTS PER FBC AS REQUIRED.

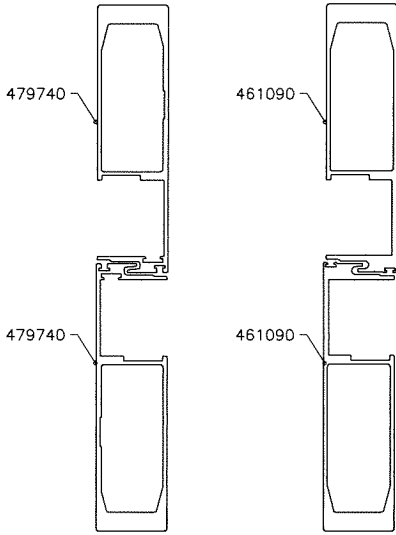


STANDARD INTERLOCKS

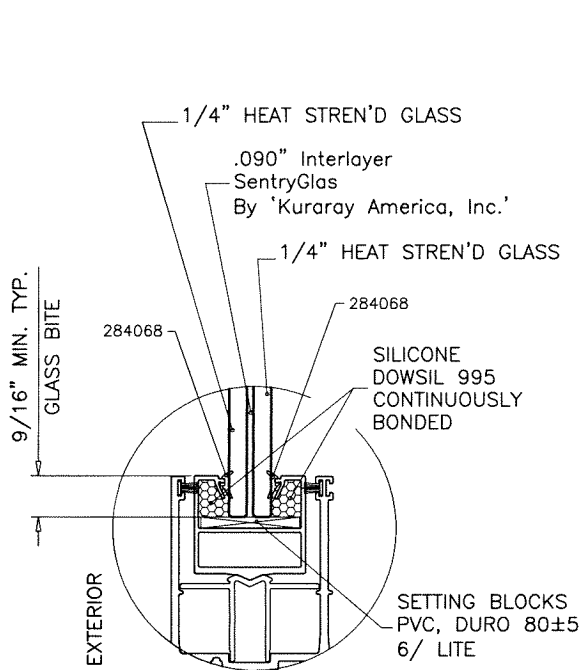


GLASS TYPE 'B'

9/16" OVERALL LAMINATED GLASS

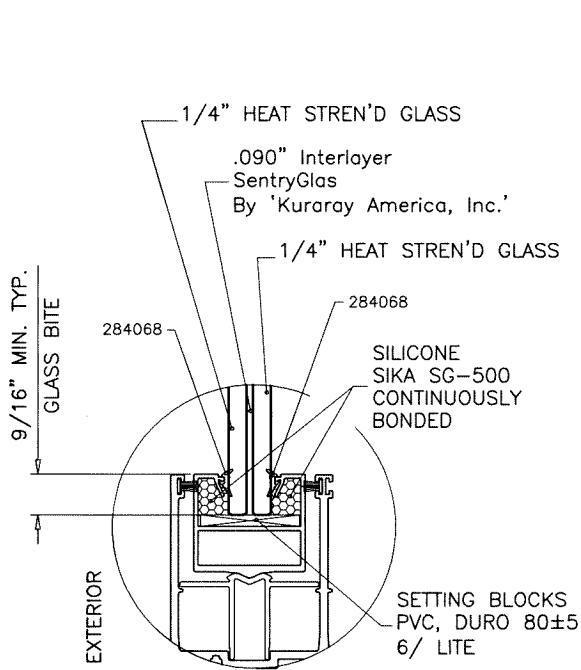


GLASS TYPE 'C'

9/16" OVERALL LAMINATED GLASS

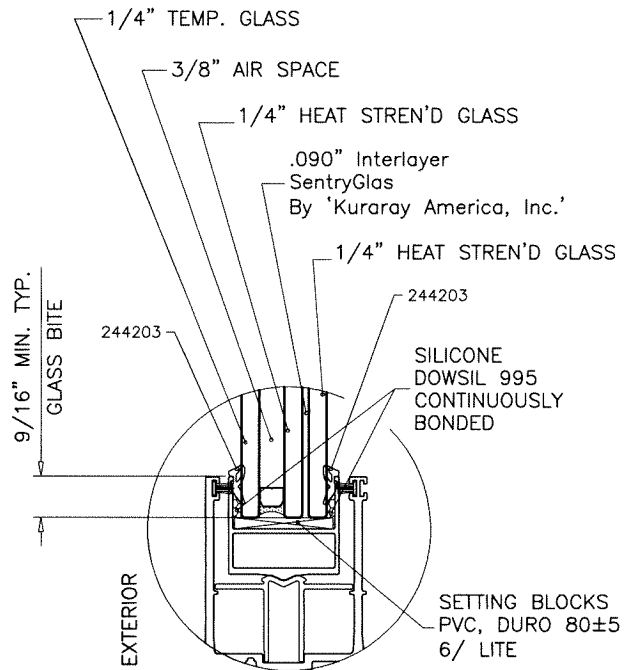

GLASS TYPE 'Bi'

1-3/16" OVERALL INSUL. LAM. GLASS

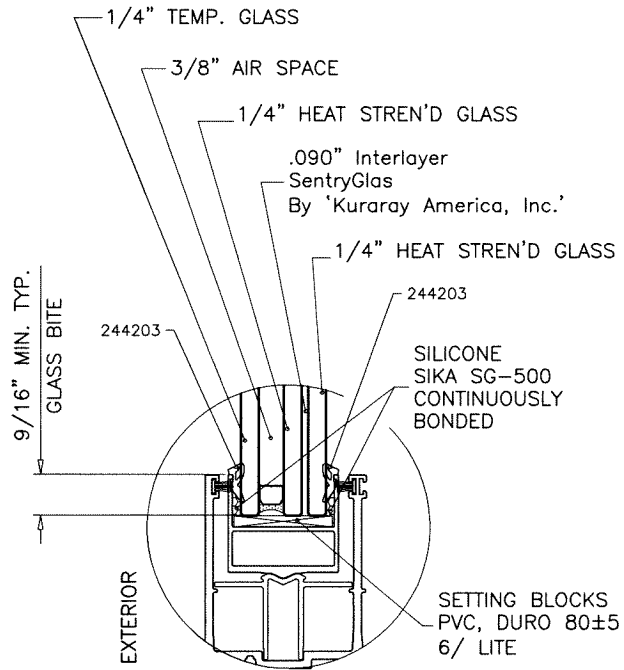

GLASS TYPE 'Ci'

1-3/16" OVERALL INSUL. LAM. GLASS

Sealed: 02/16/2026

NOTE:
GLASS CAPACITIES ON THIS SHEET ARE
BASED ON ASTM E1300-09 (3 SEC. GUSTS)
AND FLORIDA BUILDING COMMISSION
DECLARATORY STATEMENT DCA05-DEC-219




FL #48077



AL-FAROOQ CORPORATION
ENGINEERS & PRODUCT DEVELOPMENT
9360 SUNSET DRIVE, SUITE 220
MIAMI, FLORIDA 33173
TEL. (305) 264-8100
WWW.AFCENG.COM
FBPE #3538
COMP-ANL 25-92F-SCH




ASS 39 PD.NI ALUM SLIDING GLASS DOOR (L.M.I.)
Glassline Metal Factory, LLC.
D40 D53 Logistics Park Kizad
KHI A9 Plot 6 Building 3
Abu Dhabi, UAE
Tel. +971 2 5501787 Fax. (-)

revisions:		no		date		by		description	
date:	12-29-25	scale:	3/8" = 1"	dr.	by:	TARIQ	chk.	by:	
drawing no.		25-92F		sheet 5 of 28					

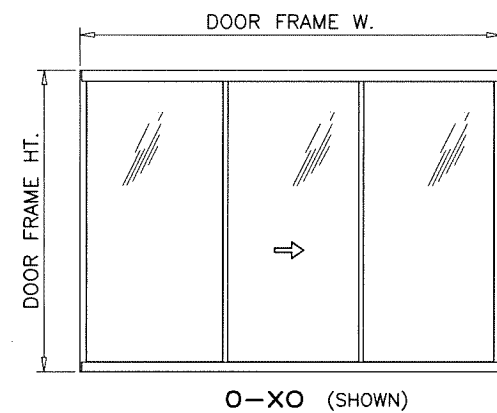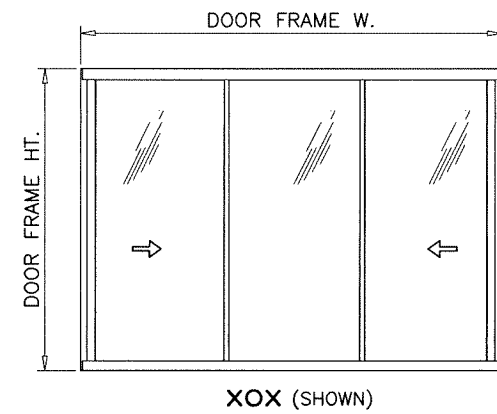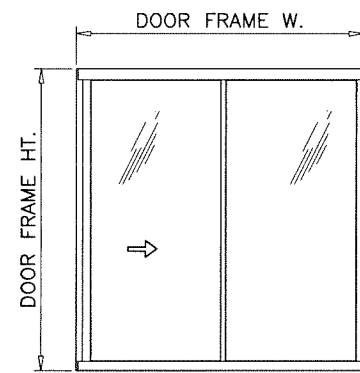


APPROVED CONFIGURATIONS
TWO (2) TRACKS
NON-POCKETED DOORS

DOOR CONFIGURATIONS SHOWN FOR STANDARD INTERLOCKS
APPLICABLE TO MINI INTERLOCKS ALSO.

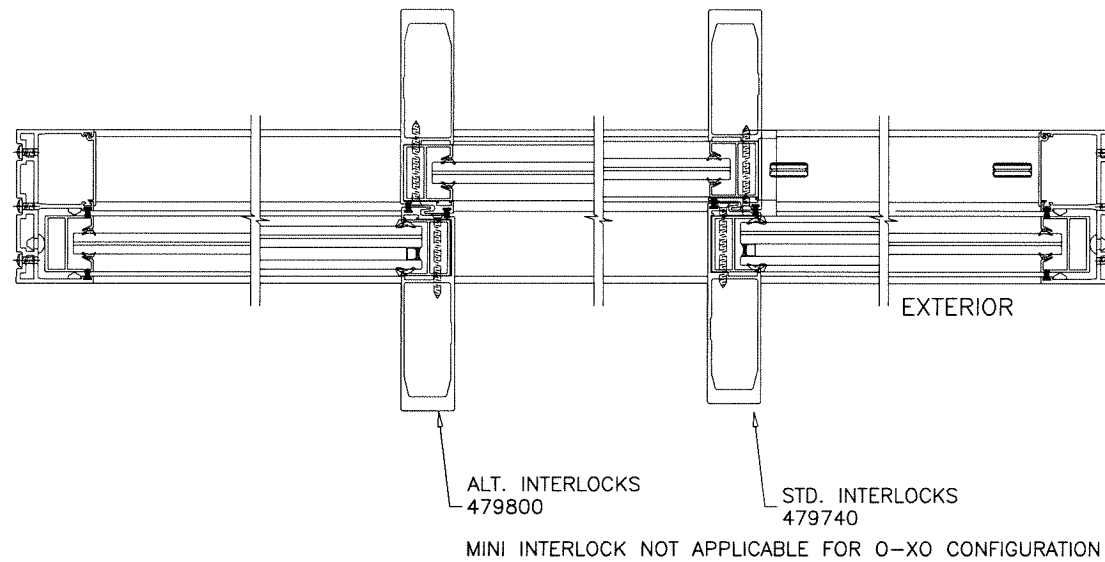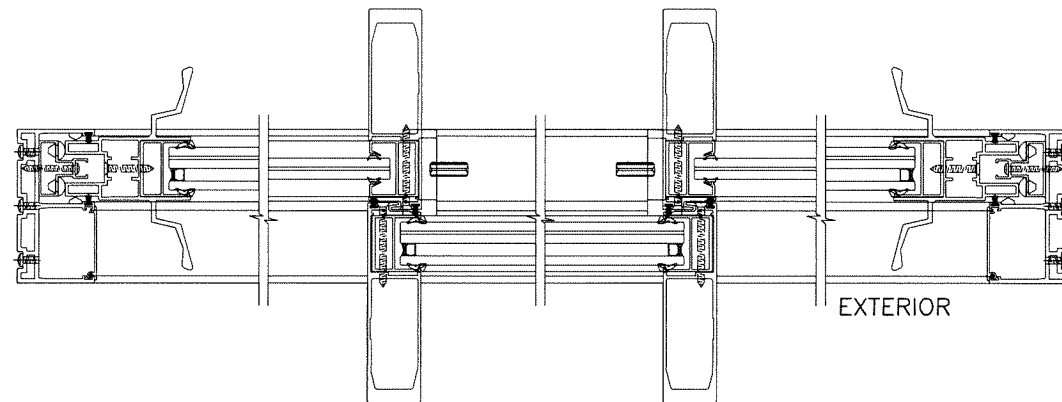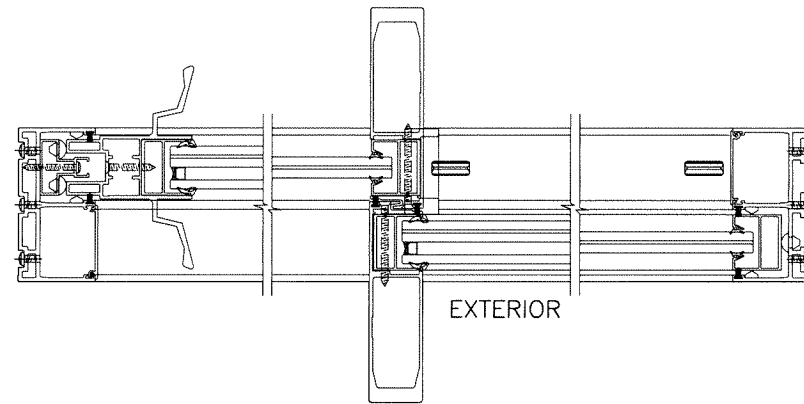

Sealed: 02/16/2026

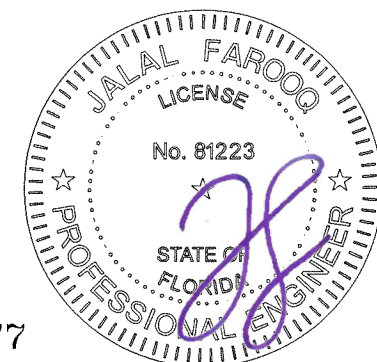


FL #48077

AL-FAROOQ CORPORATION
ENGINEERS & PRODUCT DEVELOPMENT
9360 SUNSET DRIVE, SUITE 220
MIAMI, FLORIDA 33173
TEL. (305) 264-8100
WWW.AFCENG.COM
COMP-ANL\25-92F-SCH
FBPE #3538

ASS 39 PD.NI ALUM SLIDING GLASS DOOR (L.M.I.)





Glassline Metal Factory, LLC.
D40 D53 Logistics Park Kizad
KHI A9 Plot 6 Building 3
Abu Dhabi, UAE
Tel. +971 2 5501787 Fax. (-)

date: 12-29-25		revisions:	
scale: -		no.	description
dr. by: TARIQ			
chk. by:			
drawing no. 25-92F			
sheet 6 of 28			

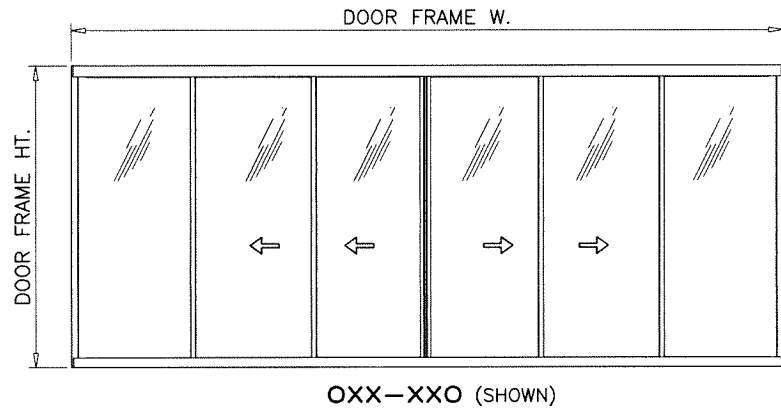

APPROVED CONFIGURATIONS
THREE (3) TRACKS
NON-POCKETED DOORS

DOOR CONFIGURATIONS SHOWN FOR STANDARD INTERLOCKS
 APPLICABLE TO MINI INTERLOCKS ALSO.

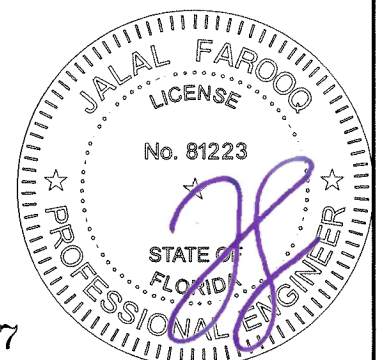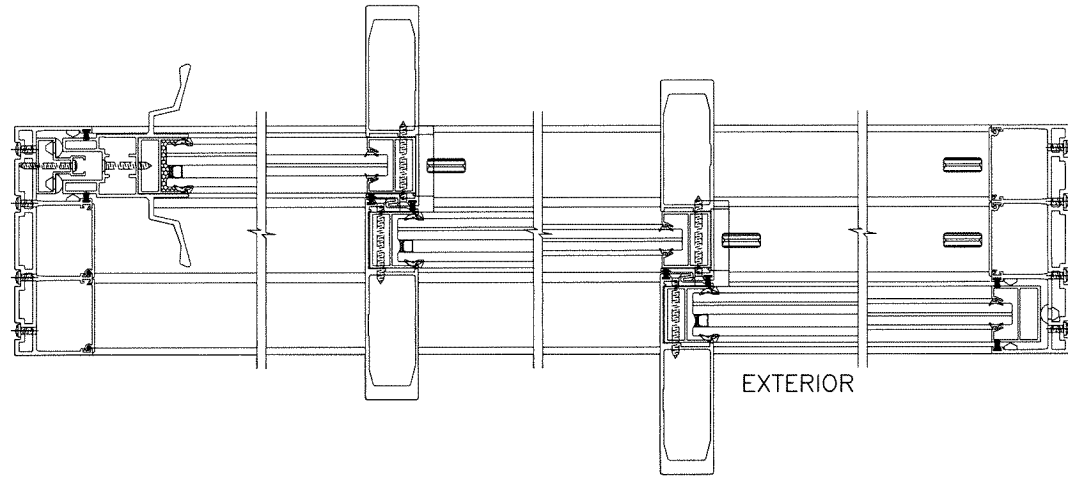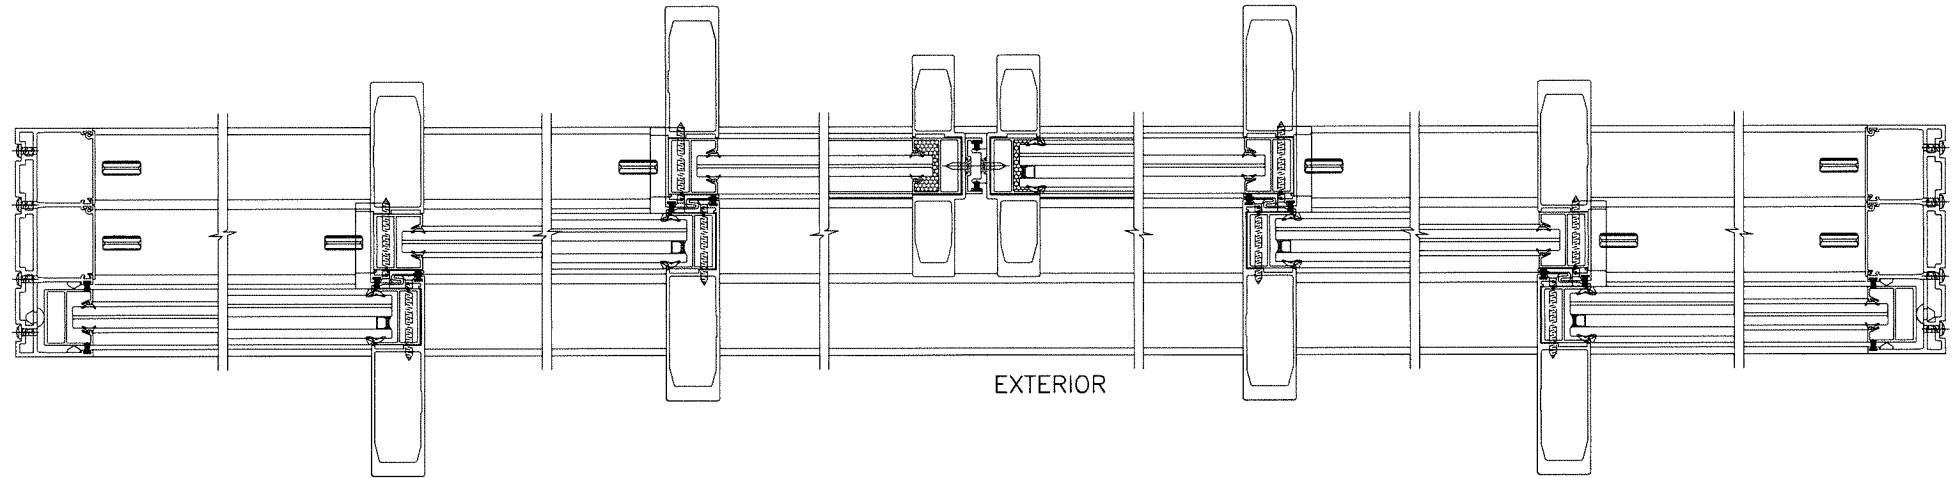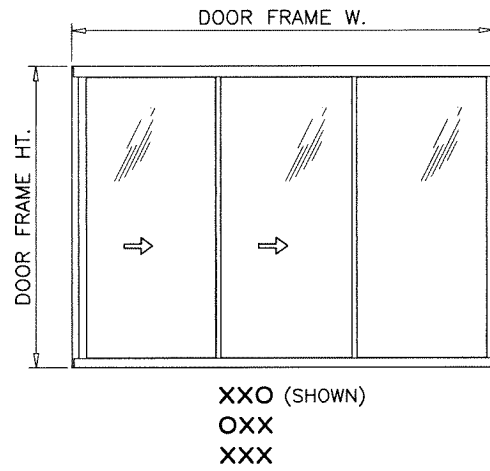

Sealed: 02/16/2026


FL #48077

ASS 39 PD.NI ALUM SLIDING GLASS DOOR (L.M.I.)

Glassline Metal Factory, LLC.
 D40 D53 Logistics Park Kizad
 KHI A9 Plot 6 Building 3
 Abu Dhabi, UAE
 Tel. +971 2 5501787 Fax. (-)

AL-FAROOQ CORPORATION
 ENGINEERS & PRODUCT DEVELOPMENT
 9360 SUNSET DRIVE, SUITE 220
 MIAMI, FLORIDA 33173
 TEL. (305) 264-8100
 WWW.AFCENG.COM
 FBPE #3538
 COMP-ANL\25-92F-SCH

revisions:	no	date	by	description
date:	12-29-25			
scale:	-			
dr. by:	TARIQ			
chk. by:				
drawing no.	25-92F			
sheet	8 of 28			

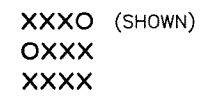

NOTE:
FOUR (4) TRACK DOOR DESIGN LOAD CAPACITIES SAME AS
2 AND 3 TRACK DOORS.
FOUR (4) TRACK ASSEMBLY AND INSTALLATION DETAILS SIMILAR
TO 3 TRACK DOOR.
MAX. DOOR AREA OF FOUR (4) TRACK DOORS NOT TO
EXCEED 360.0 SQ. FT.

FL #48077

AL-FAROOQ CORPORATION
ENGINEERS & PRODUCT DEVELOPMENT
9360 SUNSET DRIVE, SUITE 220
MIAMI, FLORIDA 33173
TEL. (305) 264-8100
WWW.AFCENG.COM

a f c

COMP-ANL\25-92F-SCH

FBPE #3538

ASS 39 PD.NI ALUM SLIDING GLASS DOOR (L.M.I.)







Glassline Metal Factory, LLC.
D40 D53 Logistics Park Kizad
KHI A9 Plot 6 Building 3
Abu Dhabi, UAE
Tel. +971 2 5501787 Fax. (-)

COMP-ANL\25-92F-SCH

FBPE #3538

Abu Dhabi, UAE
Tel. +971 2 5501787 Fax. (-)


date: 12-29-25		revisions:	
scale: —	no	date	by
dr. by: TARIQ			
chk. by:			
drawing no.			
25-92F			
sheet 9 of 28			

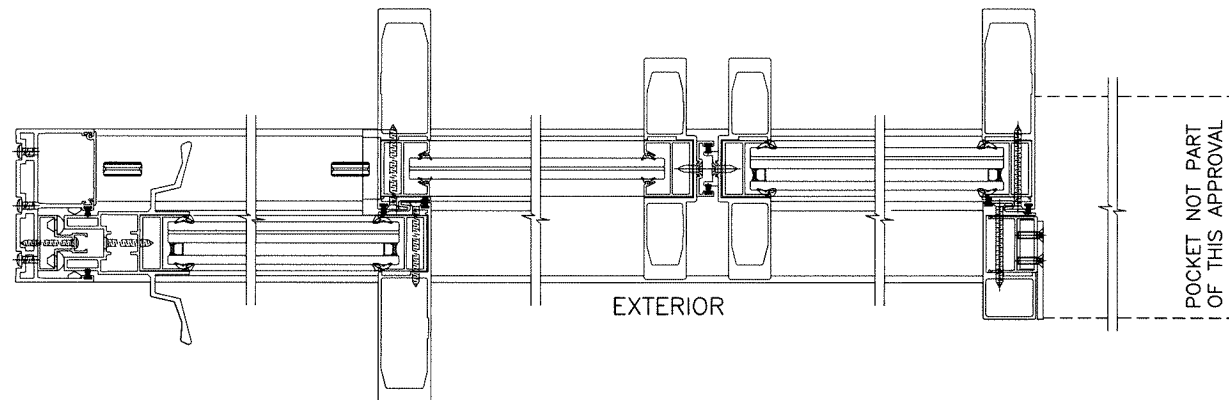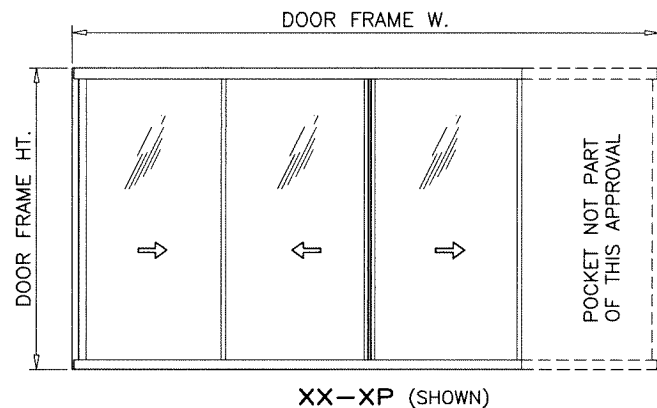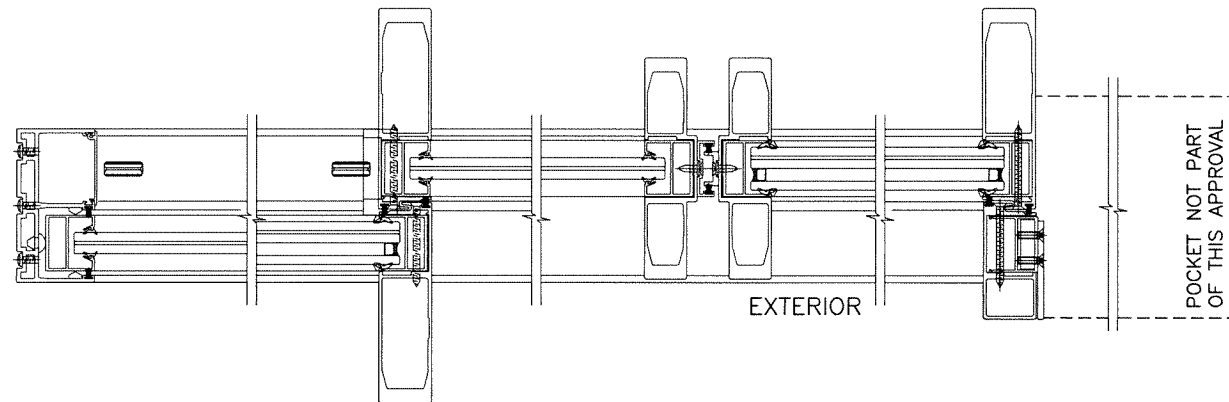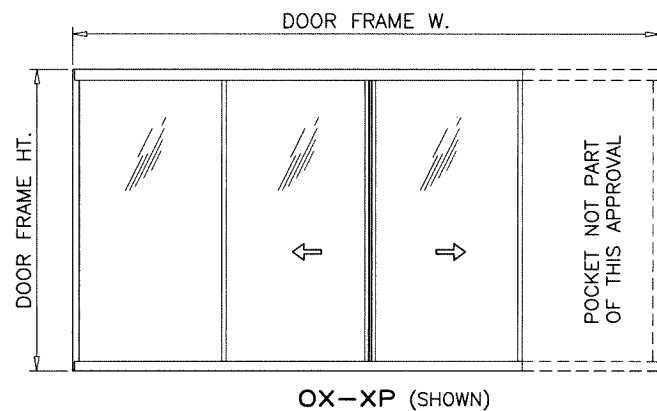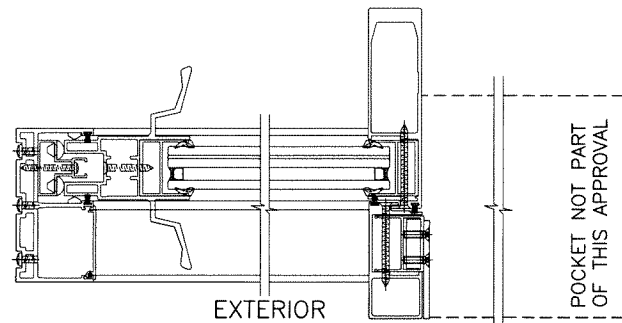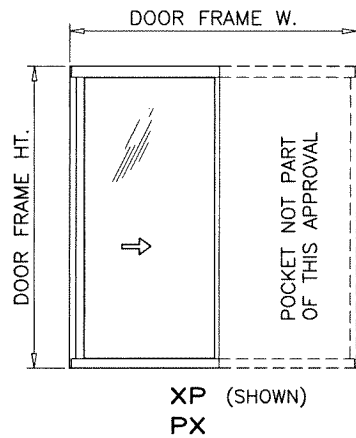

APPROVED CONFIGURATIONS
TWO (2) TRACKS
POCKETED DOORS

DOOR CONFIGURATIONS SHOWN FOR STANDARD INTERLOCKS
 APPLICABLE TO MINI INTERLOCKS ALSO.

Sealed: 02/16/2026

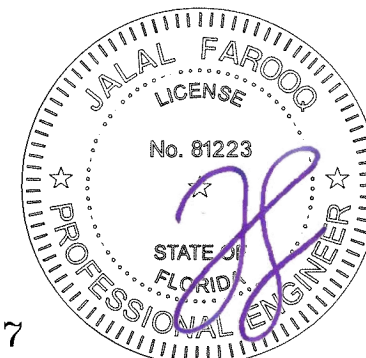


FL #48077

af c
AL-FAROOQ CORPORATION
 ENGINEERS & PRODUCT DEVELOPMENT
 9360 SUNSET DRIVE, SUITE 220
 MIAMI, FLORIDA 33173
 TEL. (305) 264-8100
 WWW.AFCENG.COM
 FBPE #3538
 COMP-ANL\25-92F-SCH

ASS 39 PD.NI ALUM SLIDING GLASS DOOR (L.M.I.)
Glassline Metal Factory, LLC.
 D40 D53 Logistics Park Kizad
 KHI A9 Plot 6 Building 3
 Abu Dhabi, UAE
 Tel. +971 2 5501787 Fax. (-)





revisions:	no	date	by	description
date:	12-29-25			
scale:	-			
dr. by:	TARIQ			
chk. by:				
drawing no.	25-92F			
sheet	10 of 28			

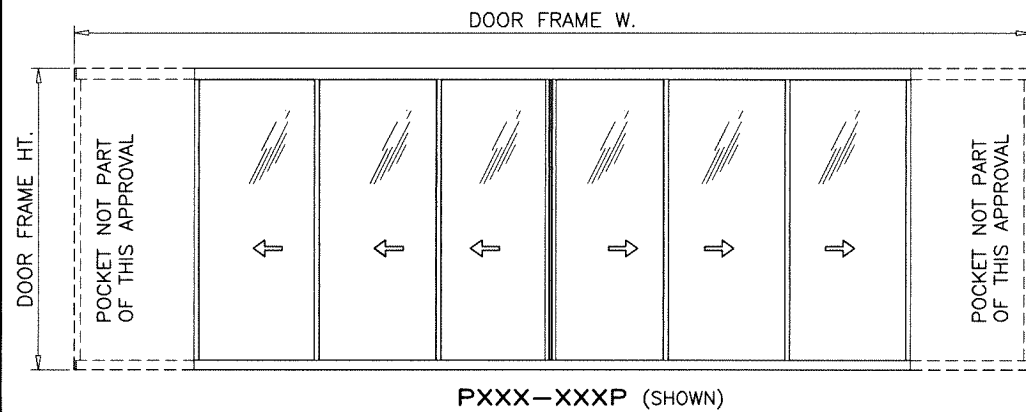

APPROVED CONFIGURATIONS
FOUR (4) TRACKS
POCKETED DOORS

DOOR CONFIGURATIONS SHOWN FOR STANDARD INTERLOCKS
 APPLICABLE TO MINI INTERLOCKS ALSO.




NOTE:
 FOUR (4) TRACK DOOR DESIGN LOAD CAPACITIES SAME AS
 2 AND 3 TRACK DOORS.
 FOUR (4) TRACK ASSEMBLY AND INSTALLATION DETAILS SIMILAR
 TO 3 TRACK DOOR.
 MAX. DOOR AREA OF FOUR (4) TRACK DOORS NOT TO
 EXCEED 360.0 SQ. FT.

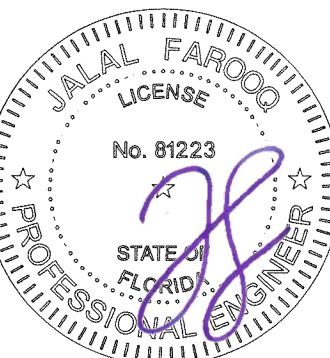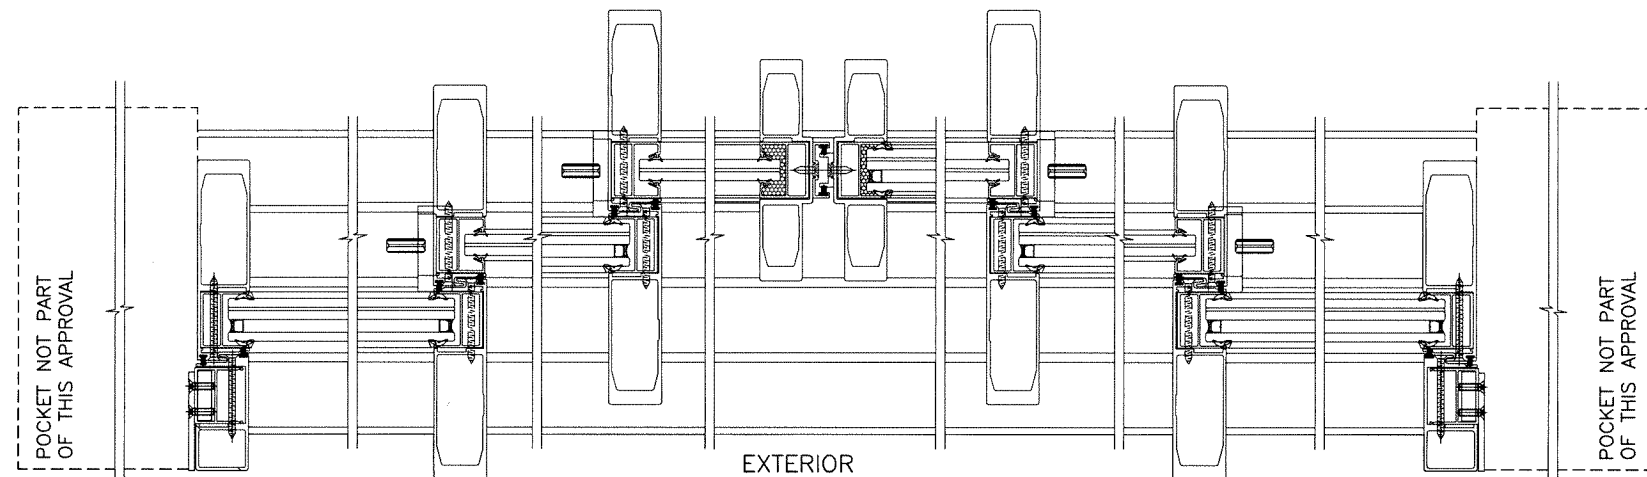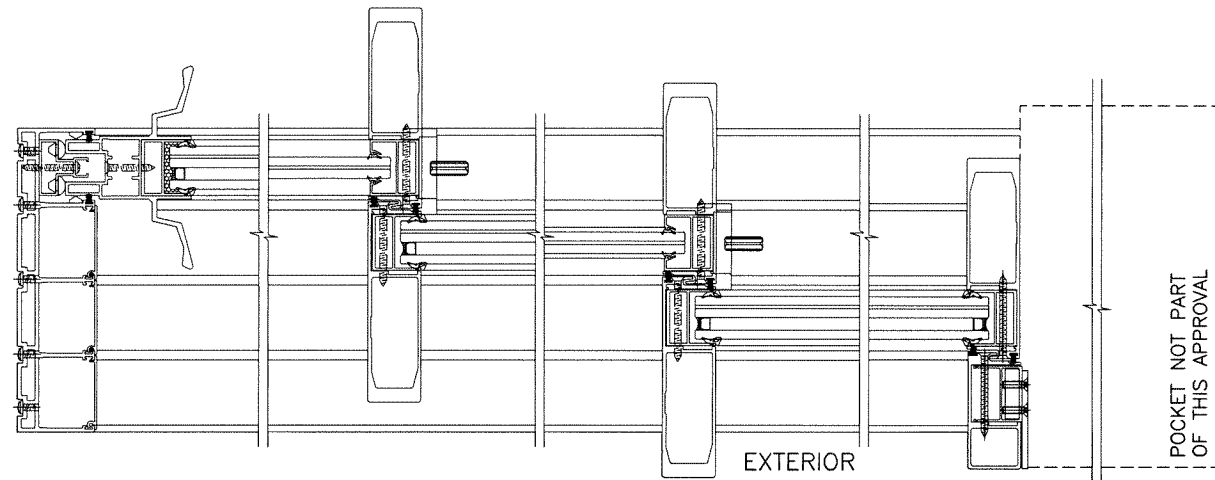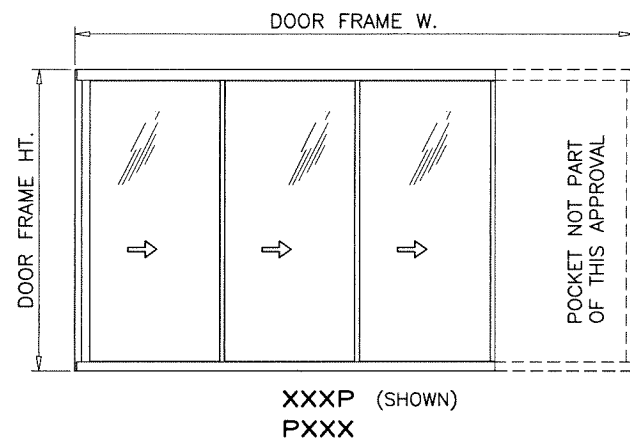

FL #48077

Sealed: 02/16/2026

AL-FAROOQ CORPORATION ENGINEERS & PRODUCT DEVELOPMENT 9360 SUNSET DRIVE, SUITE 220 MIAMI, FLORIDA 33173 TEL. (305) 264-8100 WWW.AFCENG.COM FBPE #3538 COMP-ANL\25-92F-SCH																					
ASS 39 PD.NI ALUM SLIDING GLASS DOOR (L.M.I.) Glassline Metal Factory, LLC. D40 D53 Logistics Park Kizad KHI A9 Plot 6 Building 3 Abu Dhabi, UAE Tel. +971 2 5501787 Fax. (-)																					
date: 12-29-25 scale: - dr. by: TARIQ chk. by:	revisions: <table border="1"> <thead> <tr> <th>no</th> <th>date</th> <th>by</th> <th>description</th> </tr> </thead> <tbody> <tr><td> </td><td> </td><td> </td><td> </td></tr> <tr><td> </td><td> </td><td> </td><td> </td></tr> <tr><td> </td><td> </td><td> </td><td> </td></tr> <tr><td> </td><td> </td><td> </td><td> </td></tr> </tbody> </table>	no	date	by	description																
no	date	by	description																		
drawing no. 25-92F sheet 12 of 28																					

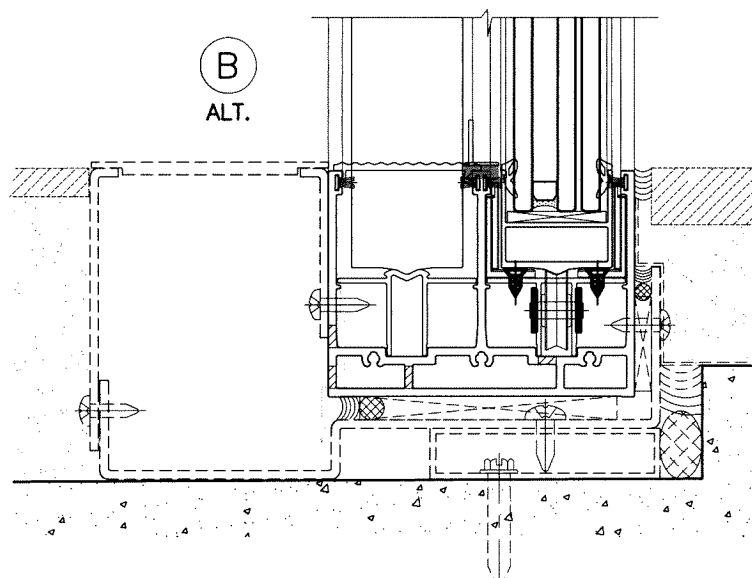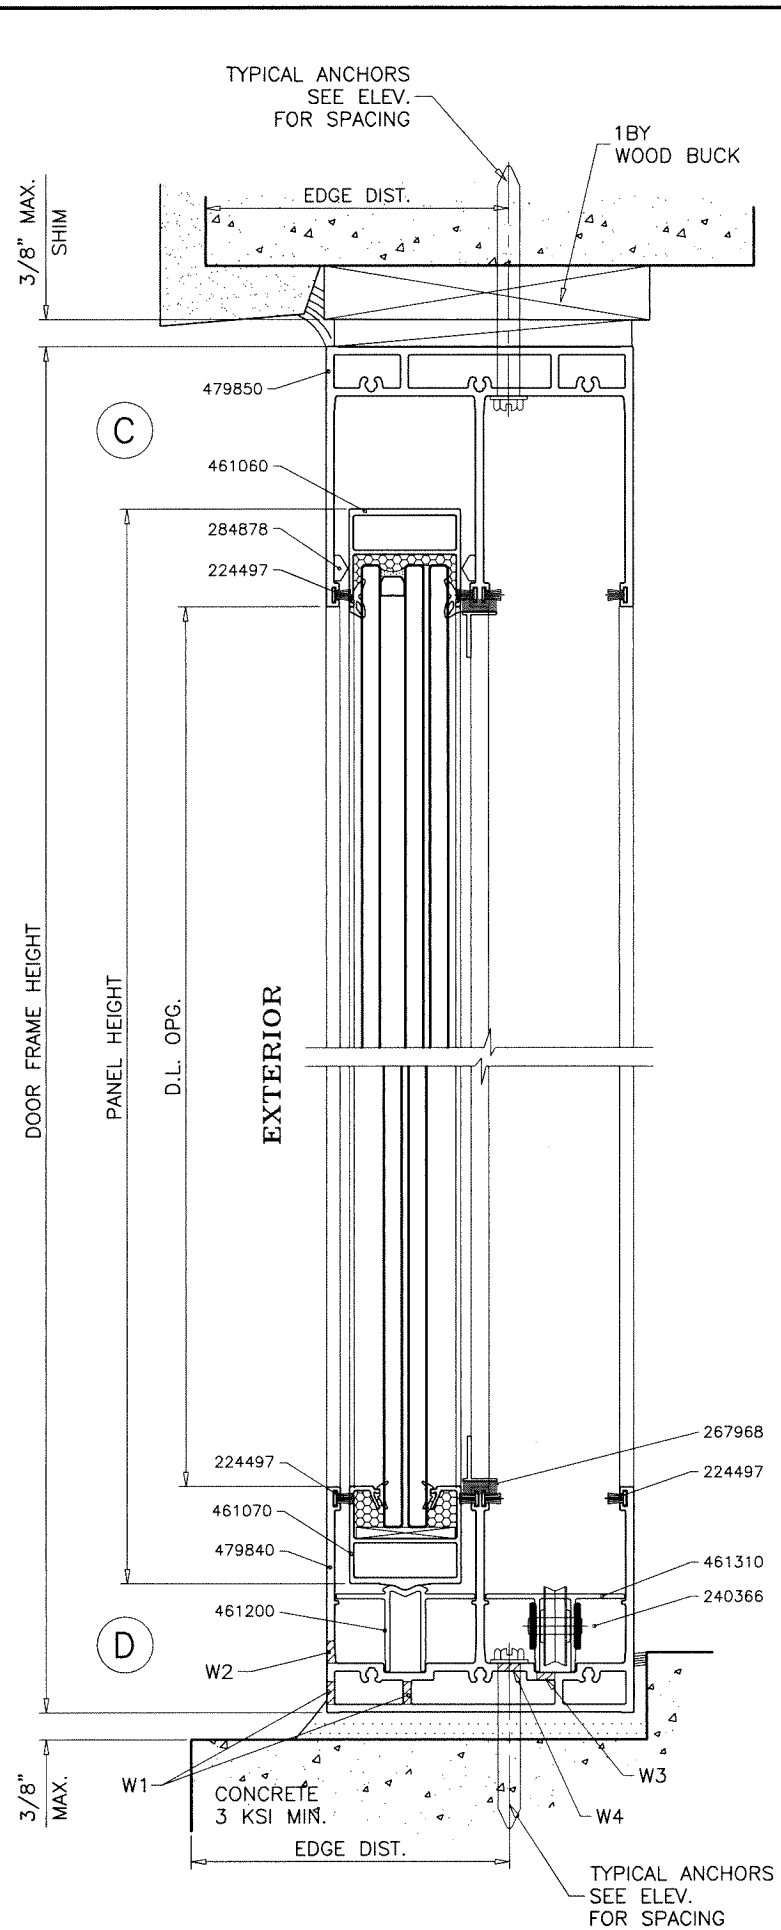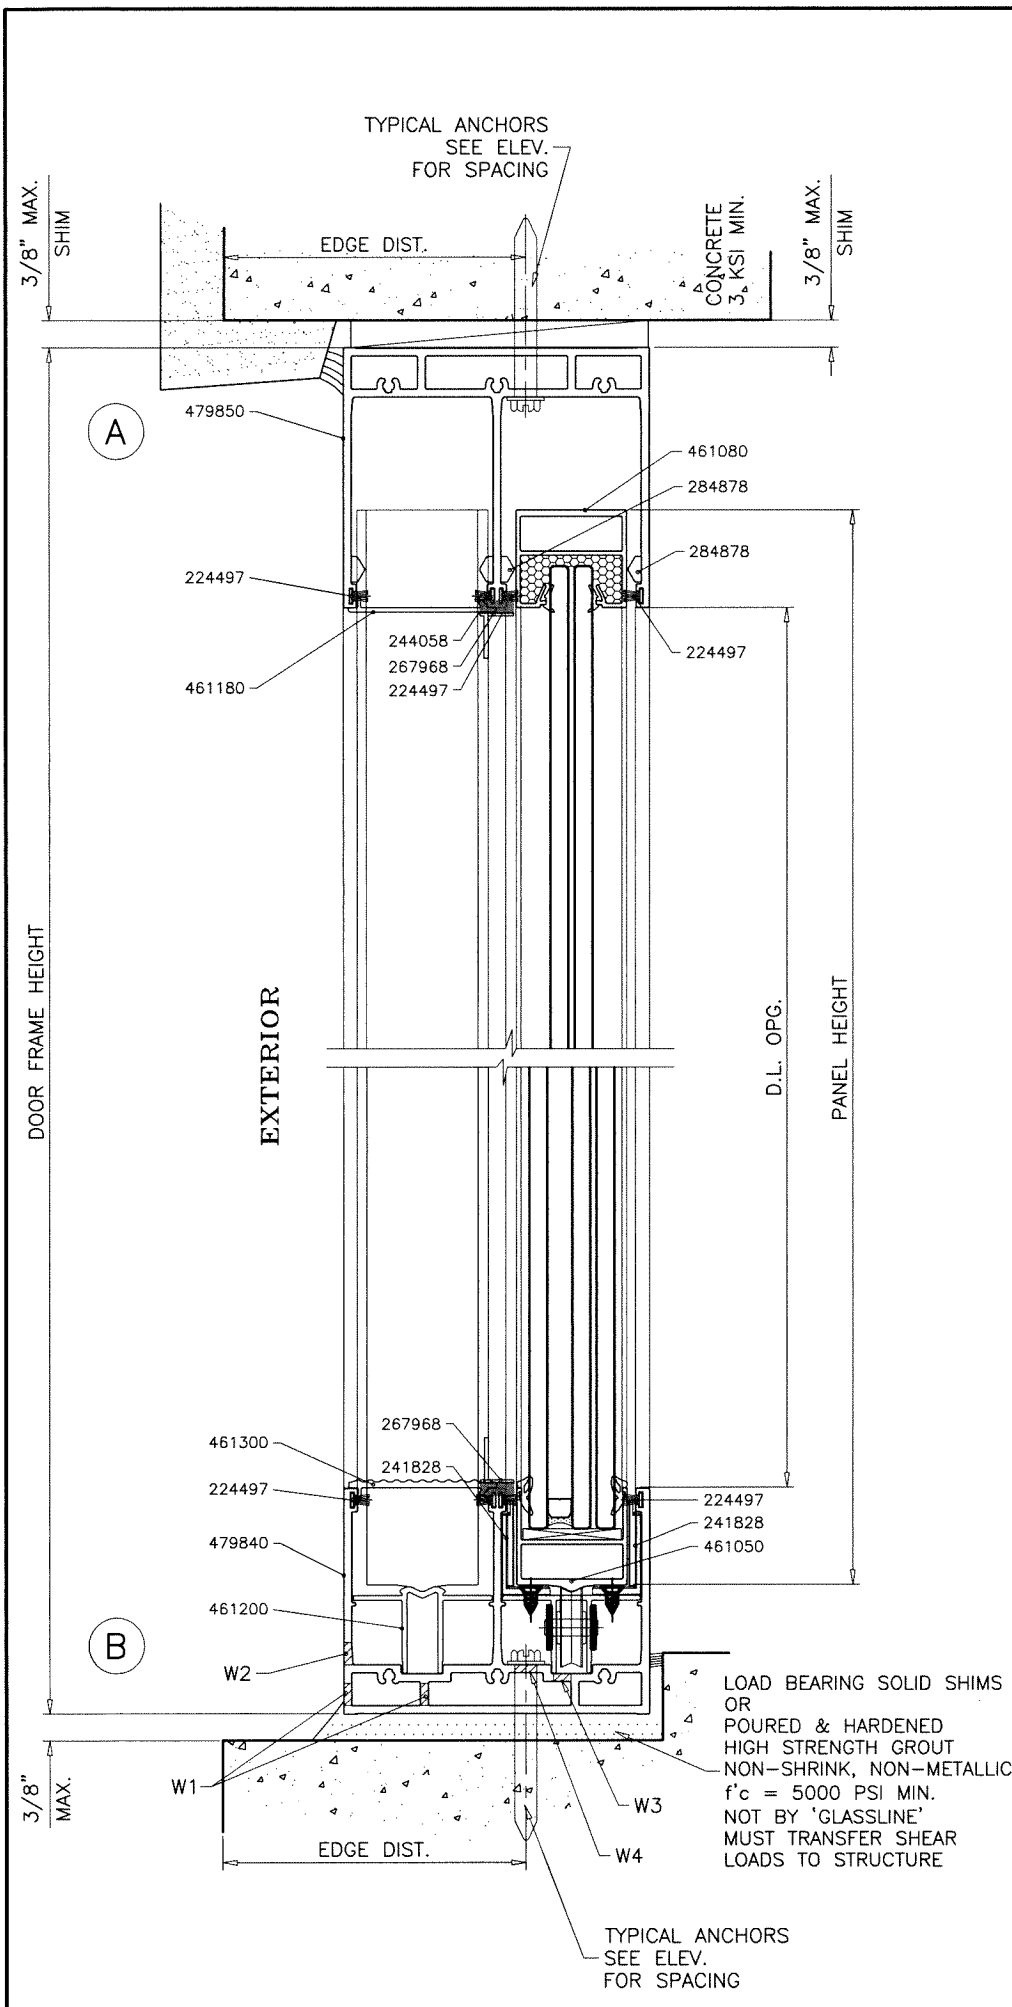


NOT PART OF THIS APPROVAL
DRAINAGE TO BE DESIGNED SEPARATELY
FOR WATER INFILTRATION RESISTANCE

2 TRACK FRAMES

Sealed: 02/16/2026

FL #48077

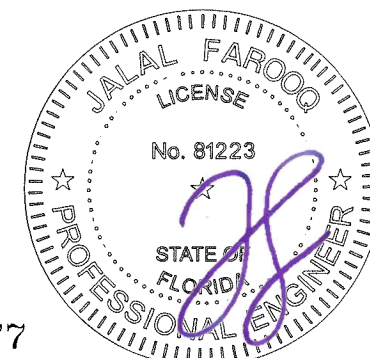

WEEPHOLES:




- W1 = 5/16" DIA. WEEP HOLES IN CLUSTERS OF 3 SPACED TOGETHER 1/2" APART. CLUSTERS LOCATED AT 4" FROM EACH END AND 8" TO THE LEFT AND RIGHT OF CENTERLINE.
- W2 = 5/16" DIA. WEEP HOLES IN CLUSTERS OF 3 SPACED TOGETHER 1/2" APART. CLUSTERS LOCATED AT 26" FROM EACH END AND 22" O.C.
- W3 = 1/4" DIA. WEEP HOLES IN CLUSTERS OF 3 SPACED TOGETHER 1/2" APART. CLUSTERS LOCATED AT 8" FROM EACH END AND 34-5/16" O.C.
- W4 = 5/16" DIA. WEEP HOLES IN CLUSTERS OF 3 SPACED TOGETHER 1/2" APART. CLUSTERS LOCATED AT 8" FROM EACH END AND 34-5/16" O.C.

AL-FAROOQ CORPORATION
ENGINEERS & PRODUCT DEVELOPMENT
9360 SUNSET DRIVE, SUITE 220
MIAMI, FLORIDA 33173
TEL. (305) 264-8100
WWW.AFCENG.COM
FBPE #5538
COMP-ANL \25-92F-SCH

ASS 39 PD.NI ALUM SLIDING GLASS DOOR (L.M.I.)
Glassline Metal Factory, LLC.
D40 D53 Logistics Park Kizad
KHI A9 Plot 6 Building 3
Abu Dhabi, UAE
Tel. +971 2 5501787 Fax. (-)

revisions:		by description	
no	date	no	date
12-29-25		1"	
scale: 3/8" = 1"		dr. by: TARIQ	
chk. by:			
date:		drawing no.	
		25-92F	
		sheet 13 of 28	

1BY OR 2BY WOOD BUCKS AND METAL STRUCTURE NOT BY 'GLASSLINE'
MUST SUSTAIN LOADS IMPOSED BY GLAZING SYSTEM
AND TRANSFER THEM TO THE BUILDING STRUCTURE.

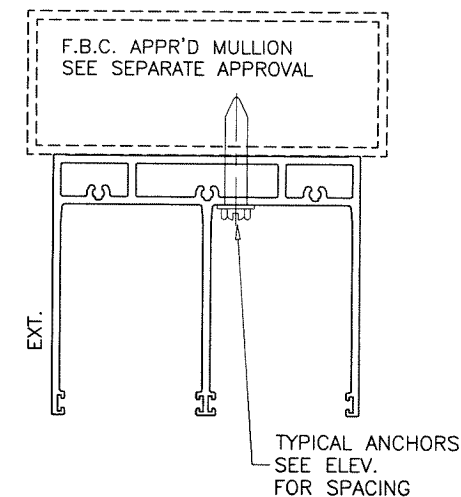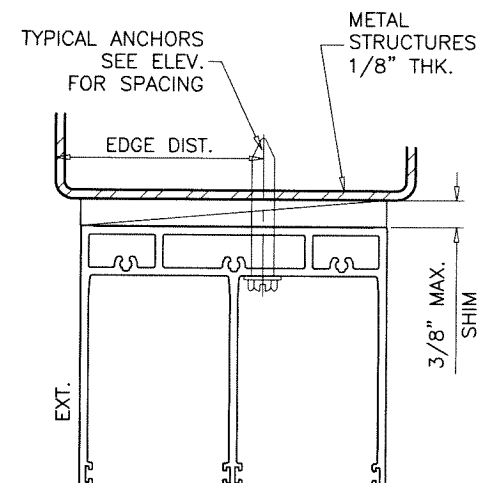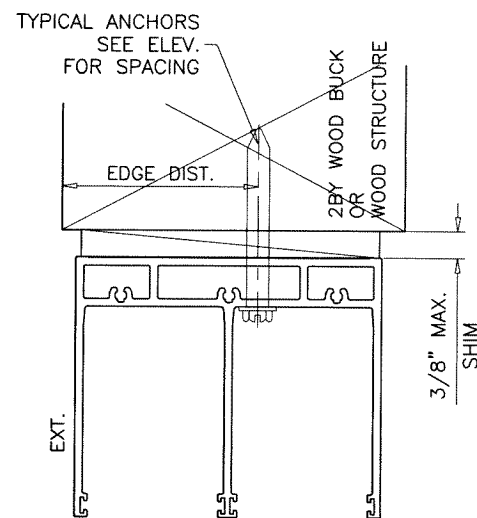

TYPICAL ANCHORS: SEE ELEV. FOR SPACING

TYPE 'A' - 5/16" DIA. ULTRACON BY 'DEWALT' ($F_u=177$ KSI, $F_y=155$ KSI)
INTO 2BY WOOD BUCKS OR WOOD STRUCTURES
1-1/2" MIN. PENETRATION INTO WOOD (HEAD/SILL/JAMBS)
THRU 1BY BUCKS INTO CONC. OR BLOCKS
1-1/2" MIN. EMBED INTO CONCRETE (HEAD/SILL/JAMBS)
1-1/4" MIN. EMBED INTO BLOCKS (JAMBS)

TYPE 'B' - 5/16" DIA. ULTRACON BY 'DEWALT' ($F_u=177$ KSI, $F_y=155$ KSI)
DIRECTLY INTO CONCRETE OR BLOCKS
1-1/2" MIN. EMBED INTO CONCRETE (HEAD/SILL/JAMBS)
1-1/4" MIN. EMBED INTO BLOCKS (JAMBS)

TYPE 'C' - 5/16" DIA. TEKS OR SELF-DRILLING SCREWS (GRADE 5 CRS)
INTO F.B.C. APPROVED MULLIONS
OR
INTO METAL STRUCTURES (HEAD/JAMBS)
(3) THREADS MIN. TO EXTEND BEYOND METAL THICKNESS
ALUMINUM: 1/8" THK. MIN. (6063-T5 MIN.)
STEEL: 1/8" THK. MIN. ($F_y = 36$ KSI MIN.)
(STEEL IN CONTACT WITH ALUMINUM TO BE PLATED OR PAINTED)


CRITICAL EDGE DISTANCE

INTO CONCRETE AND BLOCKS = 3-1/8" MIN.
INTO WOOD STRUCTURE = 1-1/4" MIN.
INTO METAL STRUCTURE = 3/4" MIN.

WOOD AT HEAD OR JAMBS SG = 0.55 MIN.
CONCRETE AT HEAD, SILL OR JAMBS $f'_c = 3000$ PSI MIN.
C-90 HOLLOW/FILLED BLOCK AT JAMBS $f'_m = 2000$ PSI MIN.

Sealed: 02/16/2026

2 TRACK FRAMES

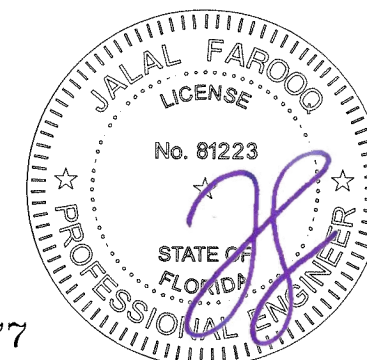


FL #48077


AL-FAROOQ CORPORATION
ENGINEERS & PRODUCT DEVELOPMENT
9360 SUNSET DRIVE, SUITE 220
MIAMI, FLORIDA 33173
TEL. (305) 264-8100
WWW.AFCENG.COM
FBPE #3538
COMP - ANL \25-92F - SCH

ASS 39 PD.NI ALUM SLIDING GLASS DOOR (L.M.I.)
Glassline Metal Factory, LLC.
D40 D53 Logistics Park Kizad
KHI A9 Plot 6 Building 3
Abu Dhabi, UAE
Tel. +971 2 5501787 Fax. (-)


revisions:		no date by description	
date:	12-29-25	scale:	3/8" = 1"
dr. by:	TARIQ	chk. by:	
drawing no.	25-92F	sheet	14 of 28

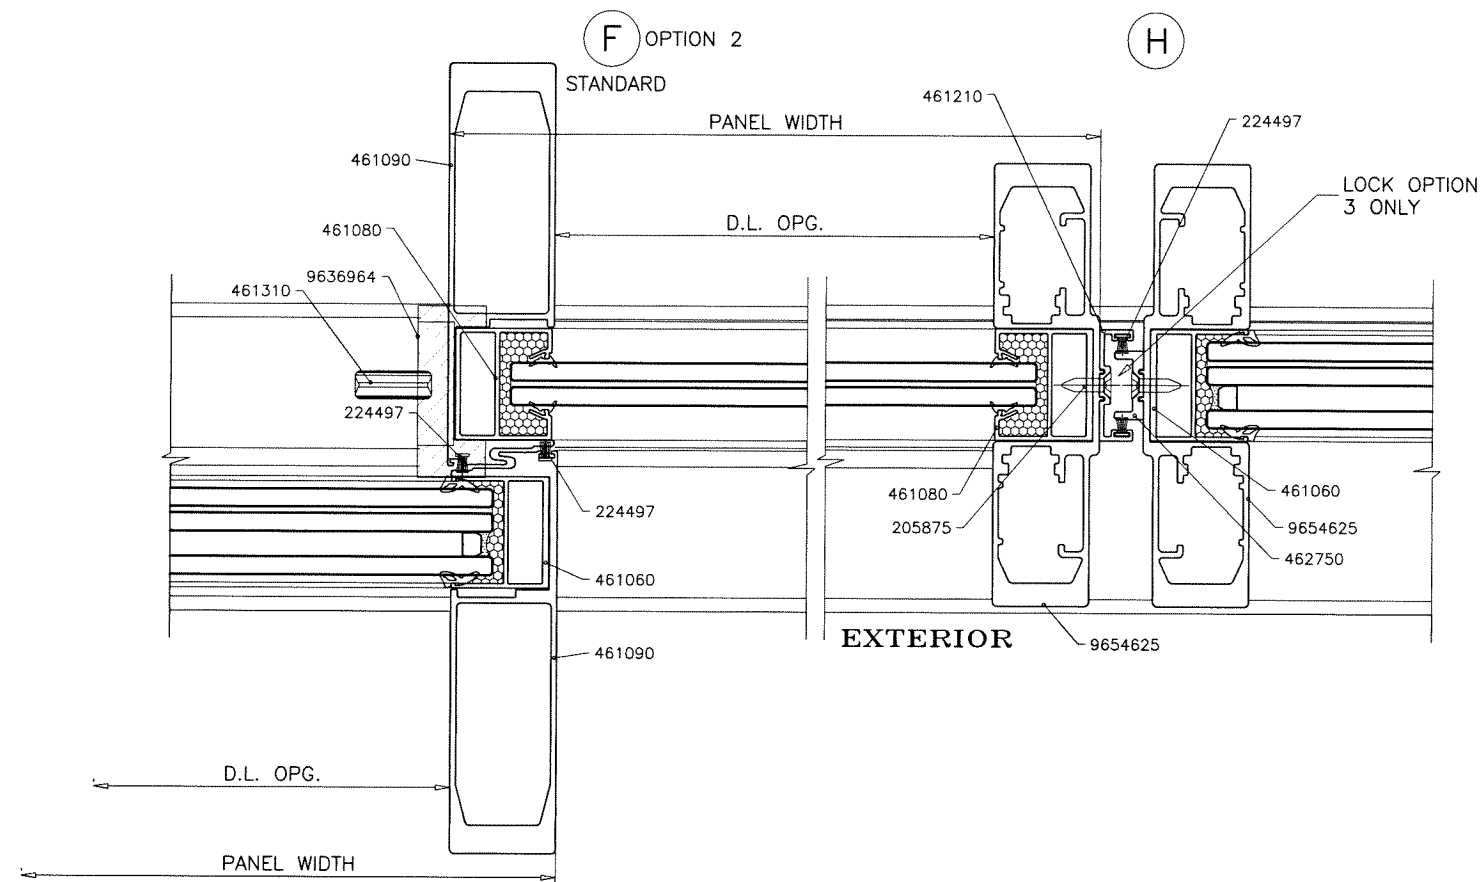

NOTE:
INTERLOCK STILES SHOWN AS OPTION #2
CAN BE USED IN 2 TRACK AND 3 TRACK FRAMES.

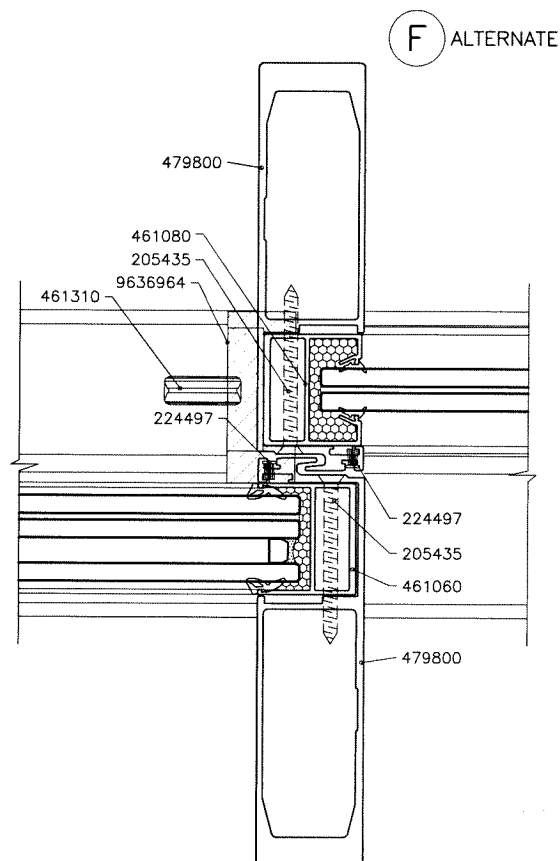

Sealed: 02/16/2026

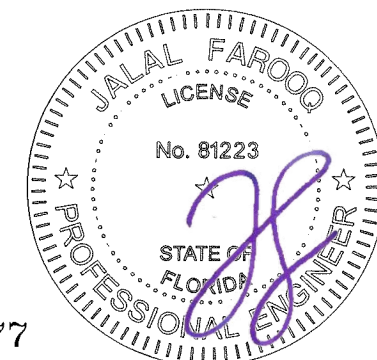

FL #48077

AL-FAROOQ CORPORATION
ENGINEERS & PRODUCT DEVELOPMENT
9360 SUNSET DRIVE, SUITE 220
MIAMI, FLORIDA 33173
TEL. (305) 264-8100
WWW.AFCENG.COM

a f c

FBPE #3538



COMP-ANL\25-92F-SCH

ASS 39 PD.NI ALUM SLIDING GLASS DOOR (L.M.I.)

Glassline Metal Factory, LLC.
D40 D53 Logistics Park Kized

D40 D53 Logistics Park Kizad
 KHI A9 Plot 6 Building 3
 Abu Dhabi, UAE
 Tel. +971 2 5501787 Fax. (-)


[illegible]

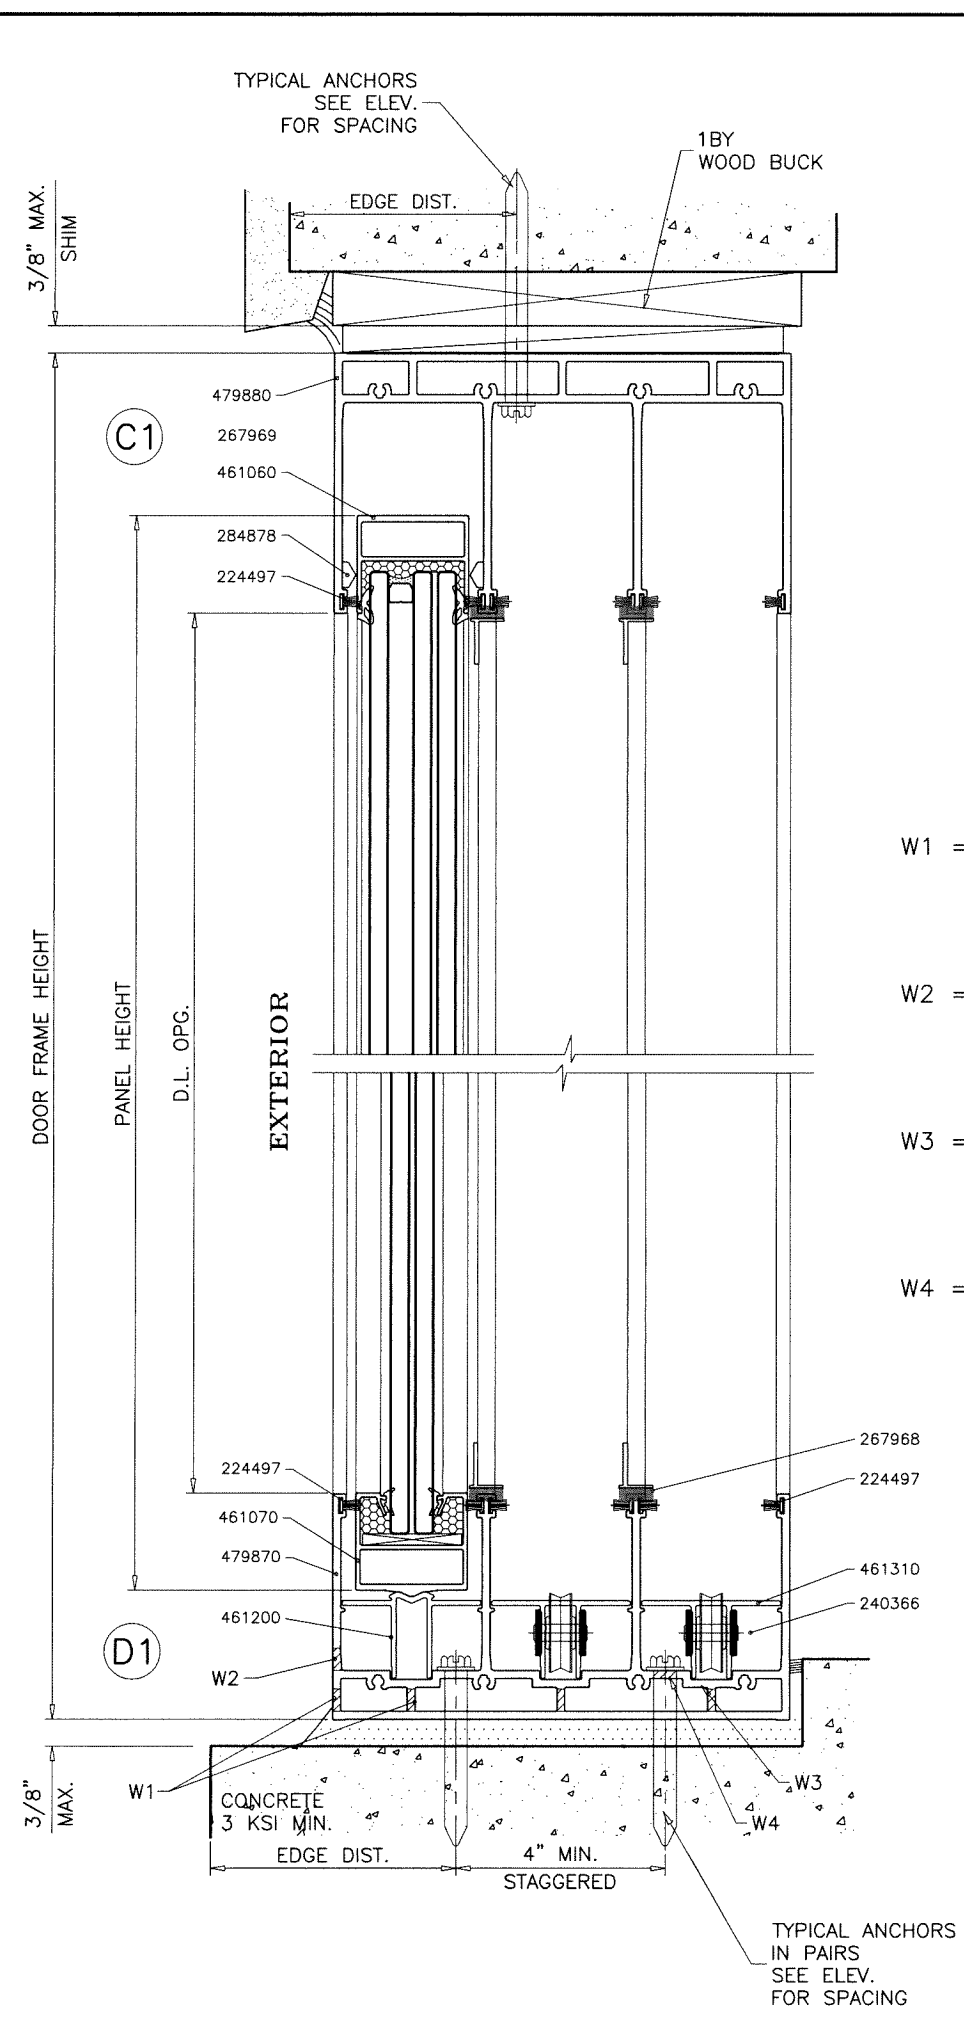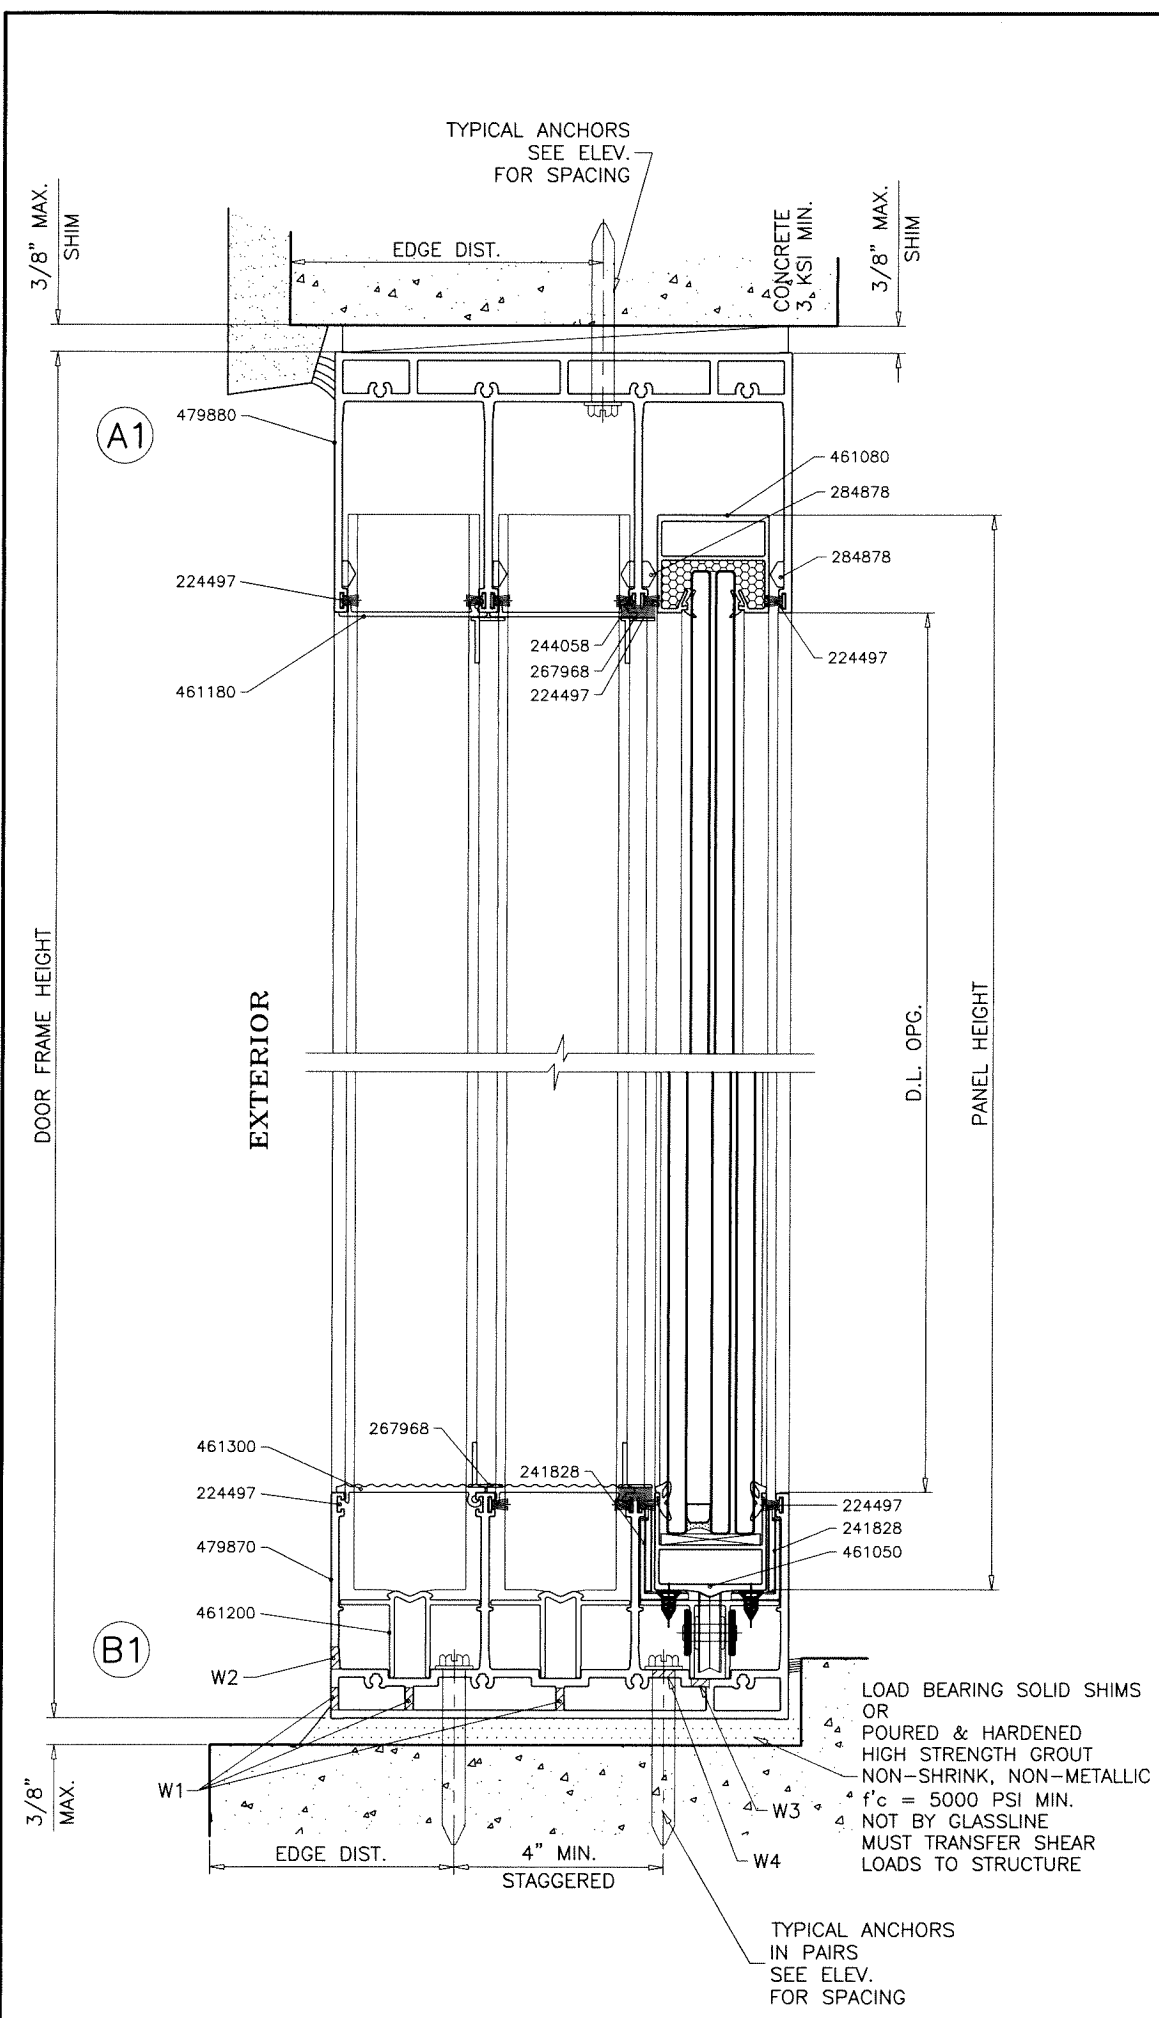

WEEPHOLES:

- W1 = 5/16" DIA. WEEP HOLES IN CLUSTERS OF 3 SPACED TOGETHER 1/2" APART. CLUSTERS LOCATED AT 4" FROM EACH END AND 8" TO THE LEFT AND RIGHT OF CENTERLINE.
- W2 = 5/16" DIA. WEEP HOLES IN CLUSTERS OF 3 SPACED TOGETHER 1/2" APART. CLUSTERS LOCATED AT 26" FROM EACH END AND 22" O.C.
- W3 = 1/4" DIA. WEEP HOLES IN CLUSTERS OF 3 SPACED TOGETHER 1/2" APART. CLUSTERS LOCATED AT 8" FROM EACH END AND 34-5/16" O.C.
- W4 = 5/16" DIA. WEEP HOLES IN CLUSTERS OF 3 SPACED TOGETHER 1/2" APART. CLUSTERS LOCATED AT 8" FROM EACH END AND 34-5/16" O.C.

Sealed: 02/16/2026
3 TRACK FRAMES

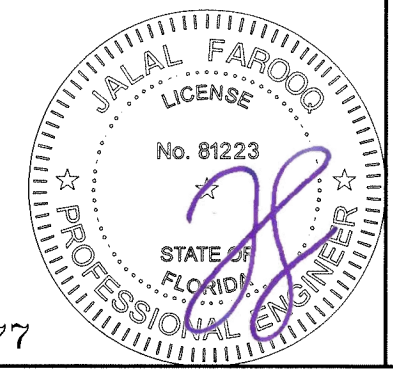

FL #48077

AL-FAROOQ CORPORATION
 ENGINEERS & PRODUCT DEVELOPMENT
 9360 SUNSET DRIVE, SUITE 220
 MIAMI, FLORIDA 33173
 TEL. (305) 264-8100
 FBPE #3538


COMP-ANL\25-92F-SCH

ASS 39 PD.NI ALUM SLIDING GLASS DOOR (L.M.I.)




Glassline Metal Factory, LLC.
 D40 D53 Logistics Park Kizad
 KHI A9 Plot 6 Building 3
 Abu Dhabi, UAE
 Tel. +971 2 5501787 Fax. (-)

revisions:	
no	description


date: 12-29-25	scale: 3/8" = 1"	dr. by: TARIQ	chk. by:	drawing no. 25-92F
				sheet 17 of 28

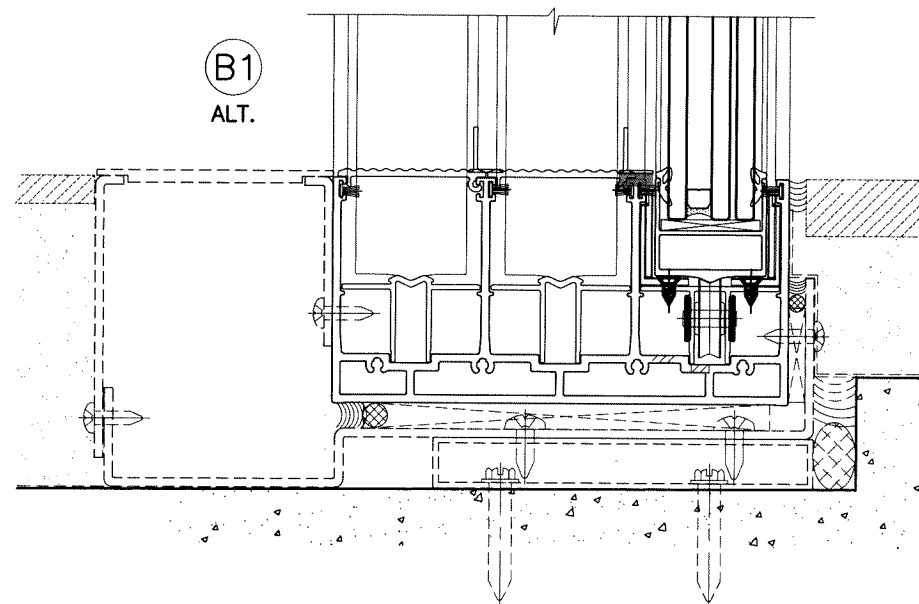

NOT PART OF THIS APPROVAL
DRAINAGE TO BE DESIGNED SEPARATELY
FOR WATER INFILTRATION RESISTANCE

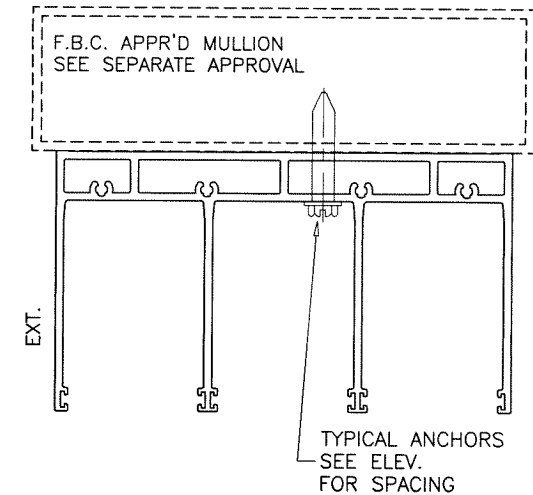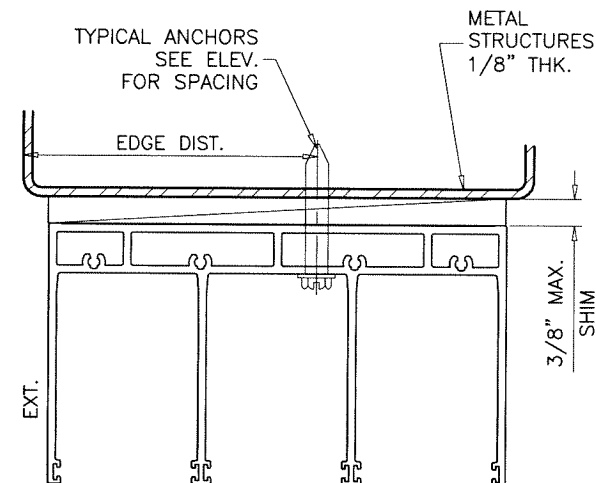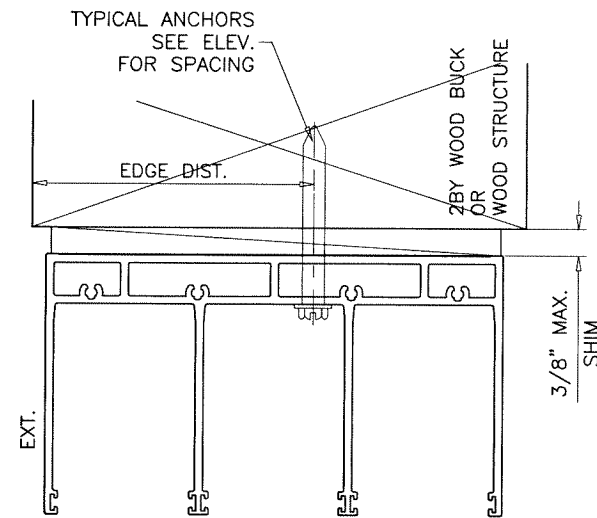

Sealed: 02/16/2026
3 TRACK FRAMES




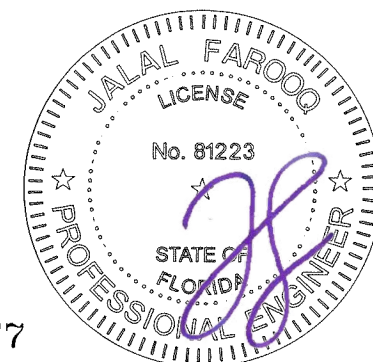


FL #48077


AL-FAROOQ CORPORATION
ENGINEERS & PRODUCT DEVELOPMENT
9360 SUNSET DRIVE, SUITE 220
MIAMI, FLORIDA 33173
TEL. (305) 264-8100
WWW.AFCENG.COM
FBPE #3538
COMP-ANL\25-92F-SCH

ASS 39 PD.NI ALUM SLIDING GLASS DOOR (L.M.I.)
Glassline Metal Factory, LLC.
D40 D53 Logistics Park Kizad
KHI A9 Plot 6 Building 3
Abu Dhabi, UAE
Tel. +971 2 5501787 Fax. (-)

revisions:		no date by description	
date:	12-29-25	scale:	3/8" = 1"
dr. by:	TARIQ	chk. by:	
drawing no.	25-92F	sheet	18 of 28

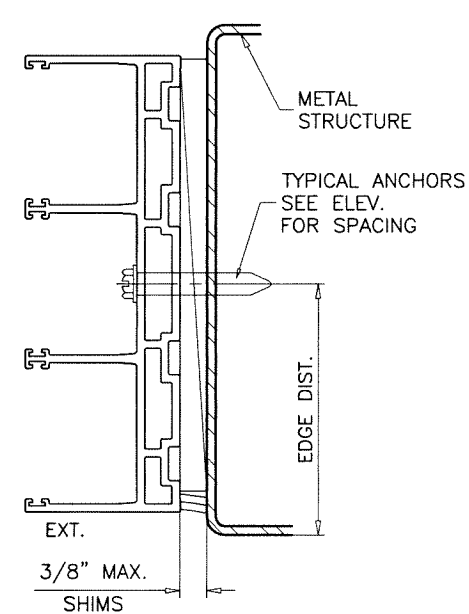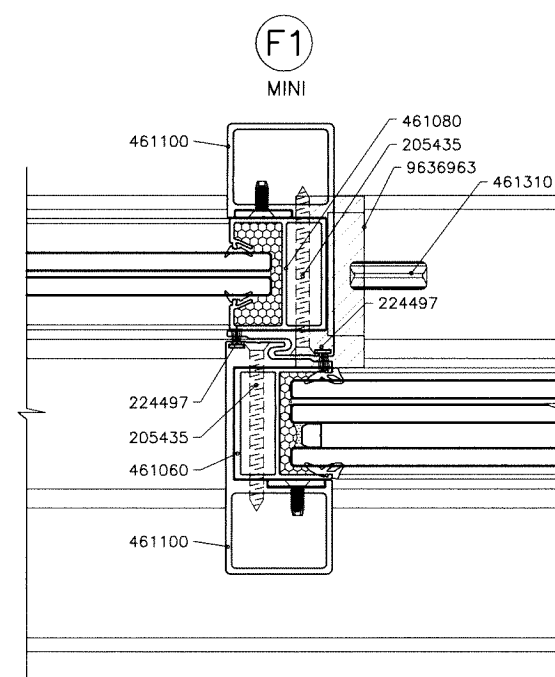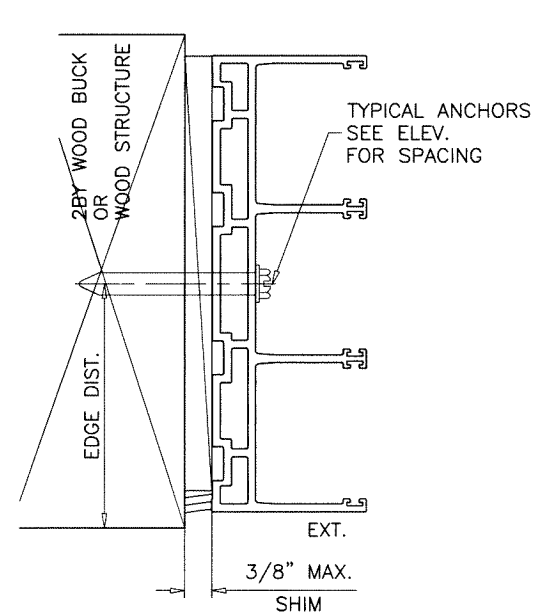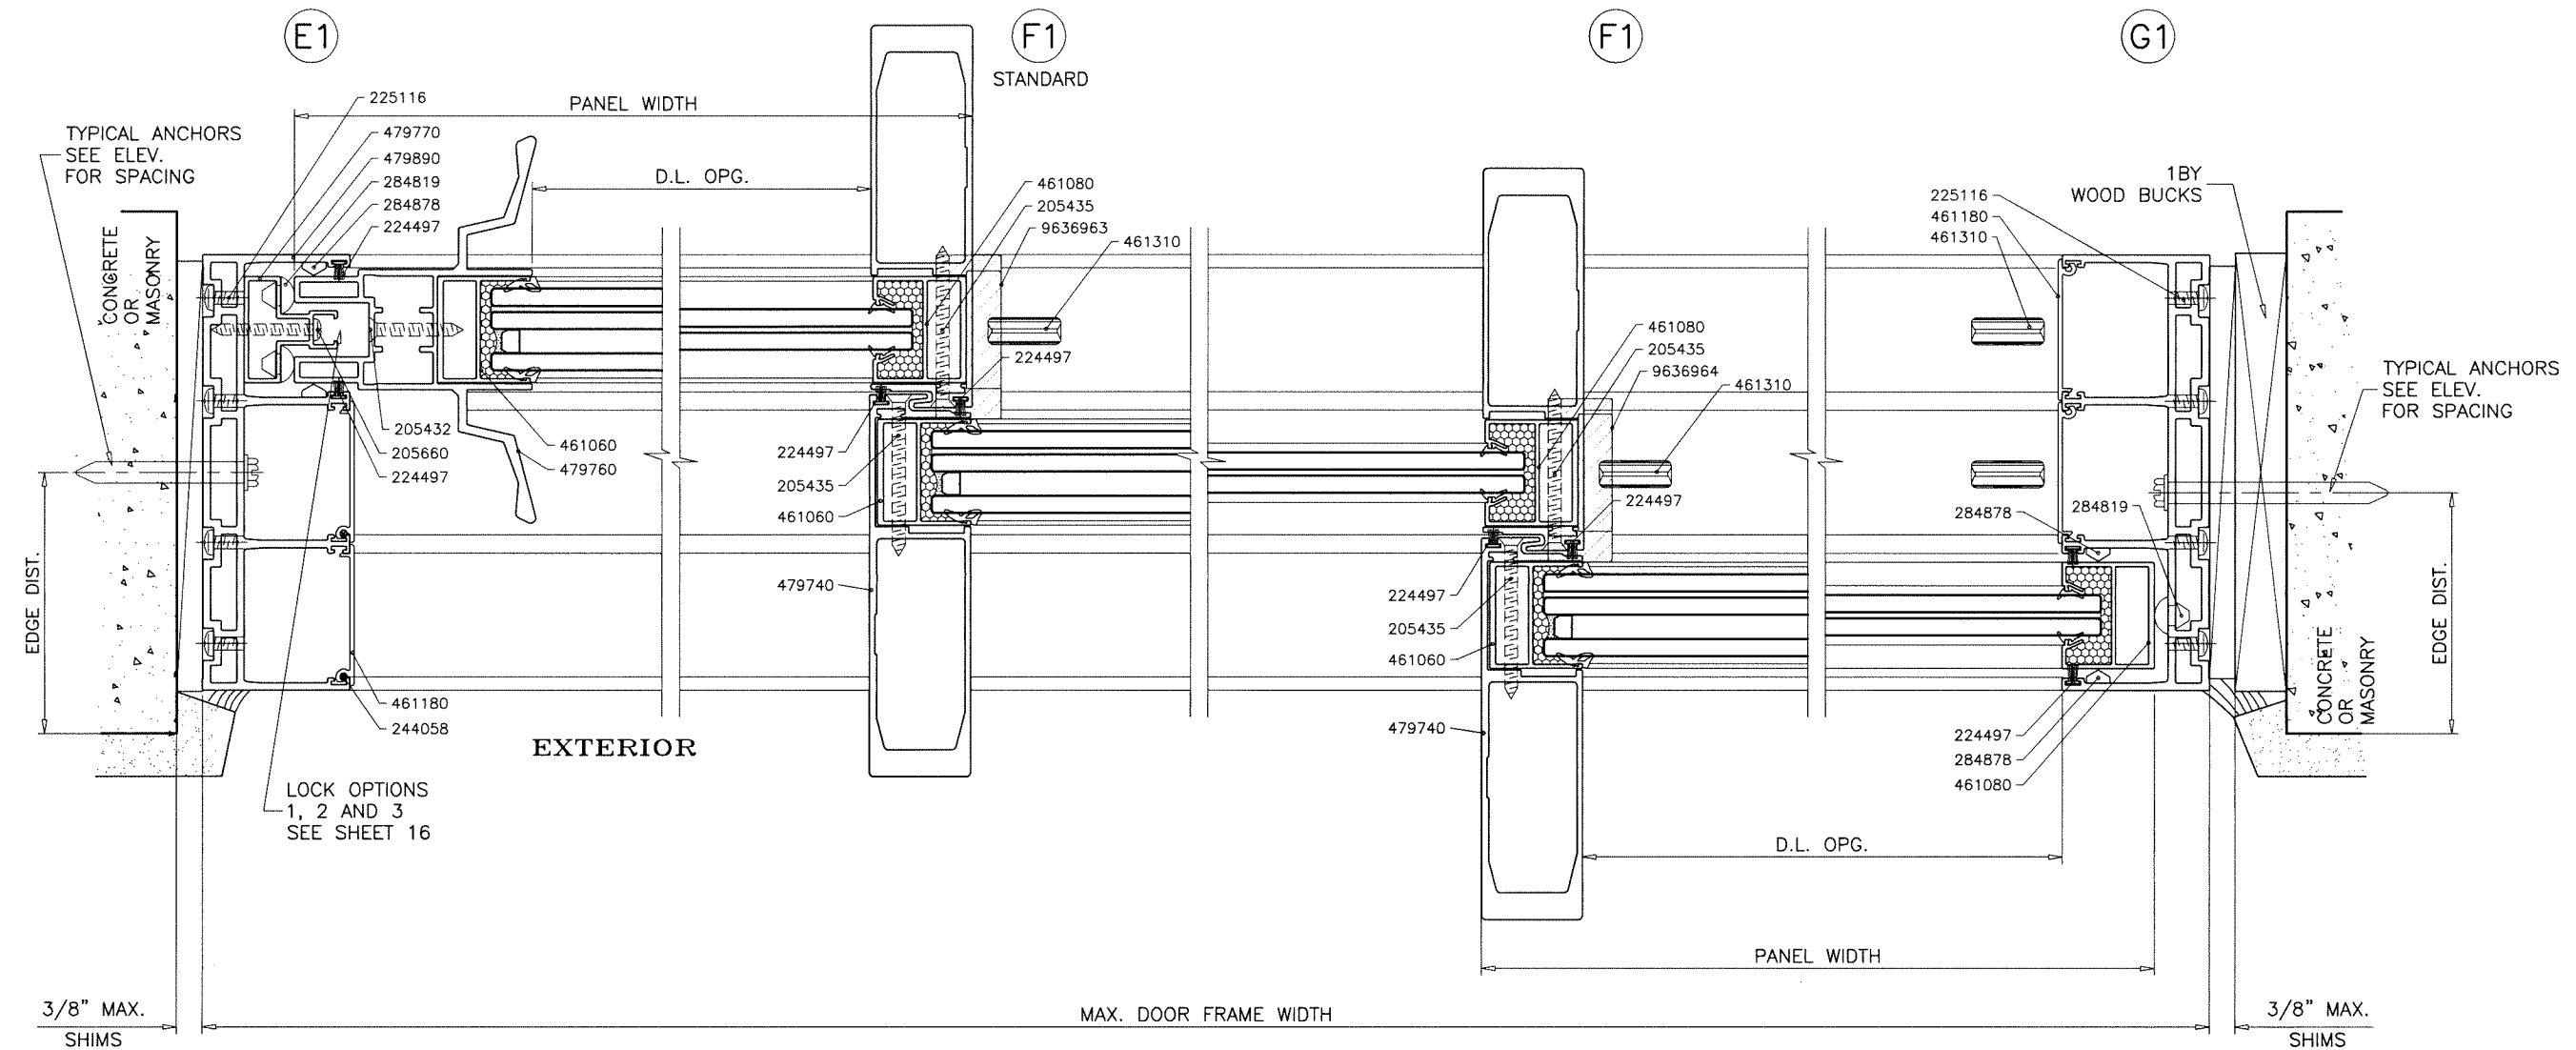

Sealed: 02/16/2026
3 TRACK FRAMES

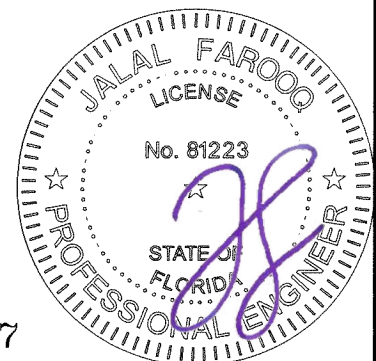




FL #48077

AL-FAROOQ CORPORATION
ENGINEERS & PRODUCT DEVELOPMENT
9360 SUNSET DRIVE, SUITE 220
MIAMI, FLORIDA 33173
TEL: (305) 264-8100
WWW.AFCENG.COM
FBPE #3538
COMP-ANL\25-92F-SCH

ASS 39 PD.NI ALUM SLIDING GLASS DOOR (L.M.I.)
Glassline Metal Factory, LLC.
D40 D53 Logistics Park Kizad
KHI A9 Plot 6 Building 3
Abu Dhabi, UAE
Tel. +971 2 5501787 Fax. (-)


revisions:		no date by description	
date:	12-29-25	scale:	3/8" = 1"
dr. by:	TARIQ	chk. by:	
drawing no.		25-92F	
sheet 19 of 28			

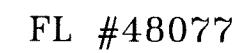[illegible]

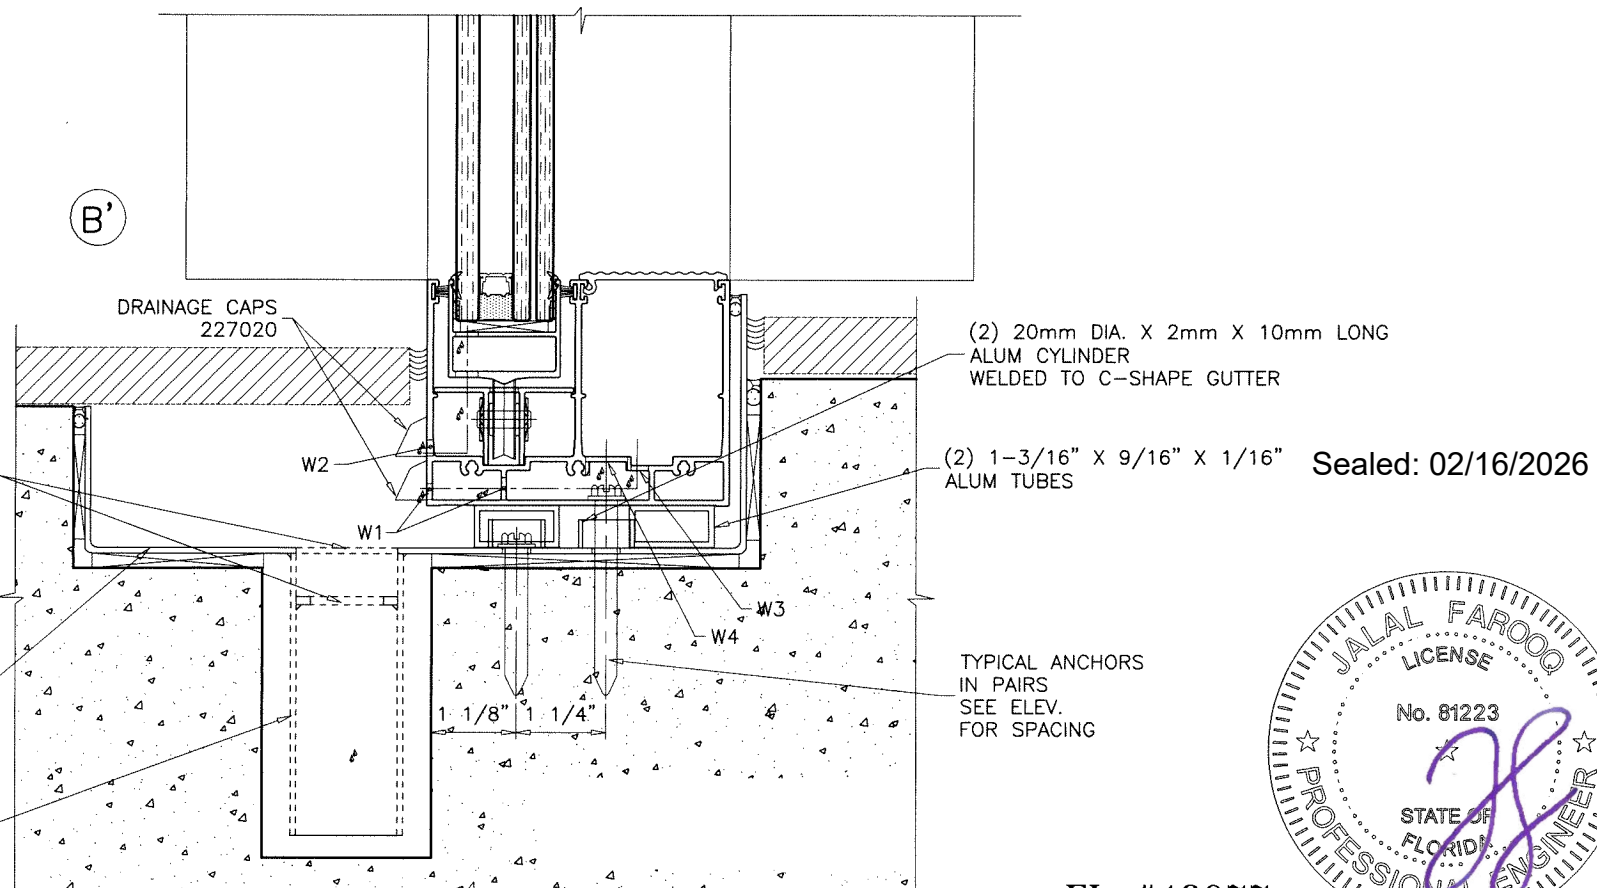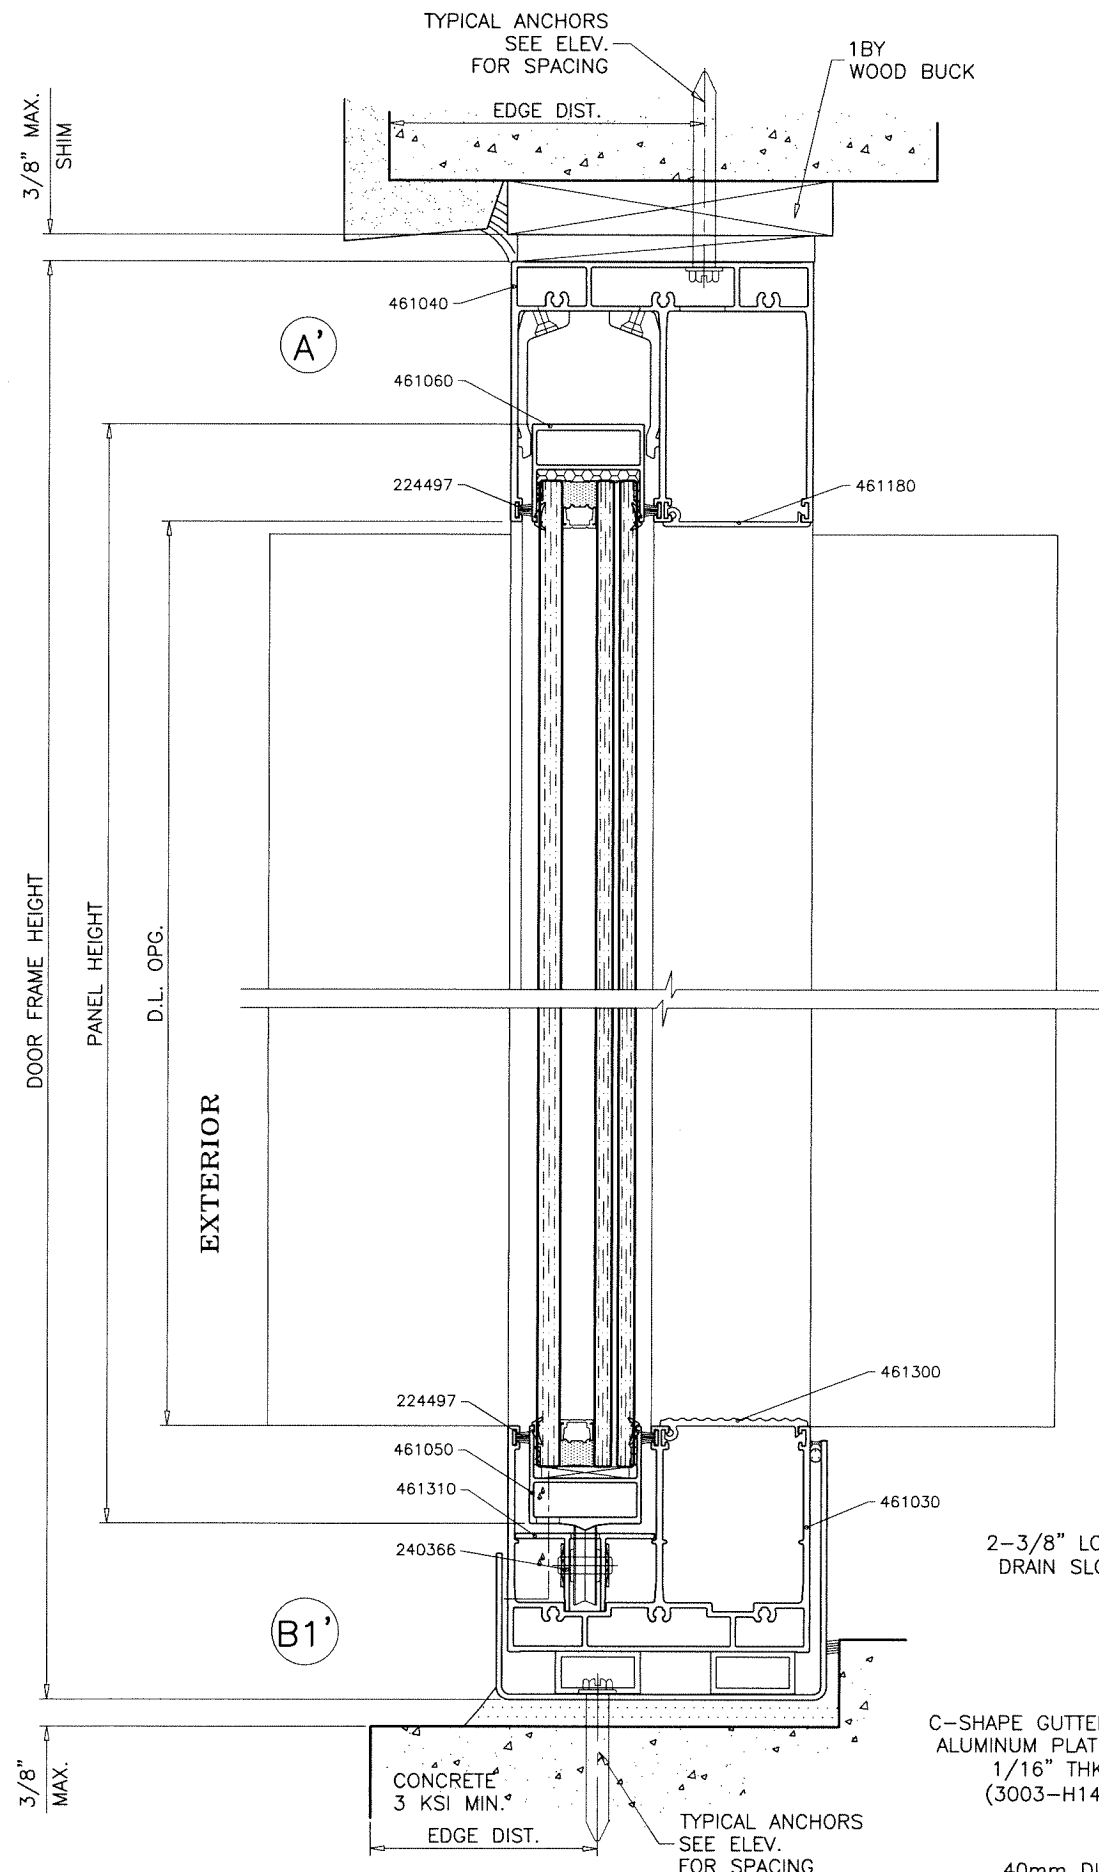

WEEPHOLES:

- W1 = 5/16" DIA. WEEP HOLES IN CLUSTERS OF 3 SPACED TOGETHER 1/2" APART. CLUSTERS LOCATED AT 4" FROM EACH END AND 8" TO THE LEFT AND RIGHT OF CENTERLINE.
- W2 = 5/16" DIA. WEEP HOLES IN CLUSTERS OF 3 SPACED TOGETHER 1/2" APART. CLUSTERS LOCATED AT 26" FROM EACH END AND 22" O.C.
- W3 = 1/4" DIA. WEEP HOLES IN CLUSTERS OF 3 SPACED TOGETHER 1/2" APART. CLUSTERS LOCATED AT 8" FROM EACH END AND 34-5/16" O.C.
- W4 = 5/16" DIA. WEEP HOLES IN CLUSTERS OF 3 SPACED TOGETHER 1/2" APART. CLUSTERS LOCATED AT 8" FROM EACH END AND 34-5/16" O.C.

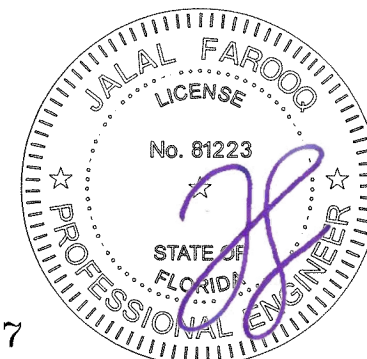

FL #48077

AL-FAROOQ CORPORATION
ENGINEERS & PRODUCT DEVELOPMENT
9360 SUNSET DRIVE, SUITE 220
MIAMI, FLORIDA 33173
TEL. (305) 264-8100
FBPE #3538

COMP-ANL\25-92F-SCH

ASS 39 PD.NI ALUM SLIDING GLASS DOOR (L.M.I.)





Glassline Metal Factory, LLC.
D40 D53 Logistics Park Kizad
KHI A9 Plot 6 Building 3
Abu Dhabi, UAE
Tel. +971 2 5501787 Fax. (-)

Sealed: 02/16/2026


revisions:	
no	date by description

date: 12-29-25
scale: 3/8" = 1"
dr. by: TARIQ
chk. by:

drawing no.
25-92F
sheet 22 of 28

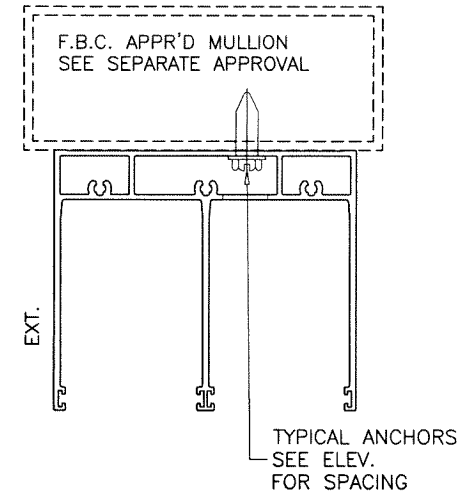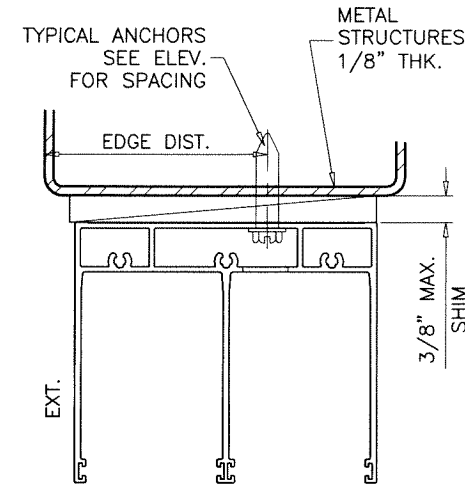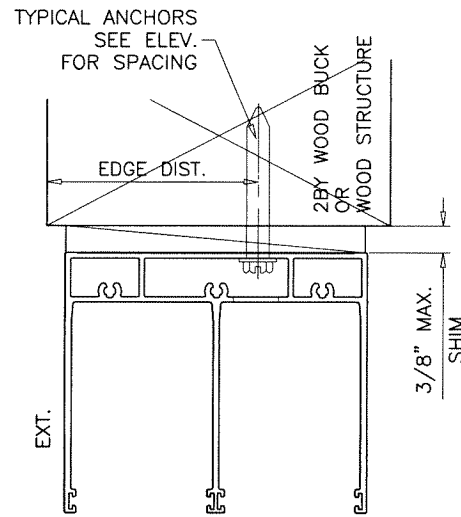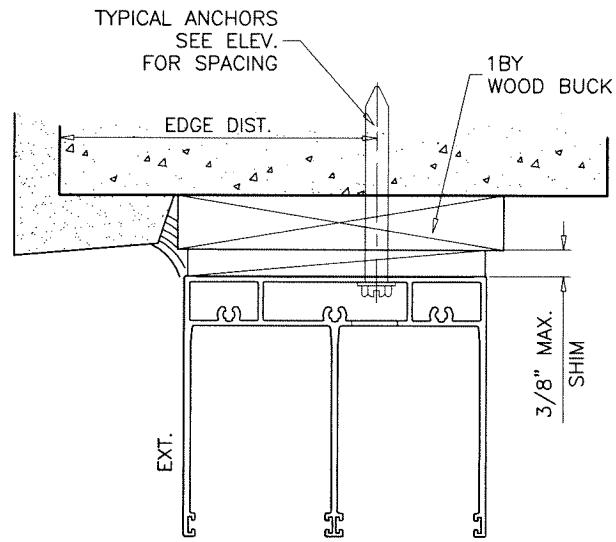

Sealed: 02/16/2026

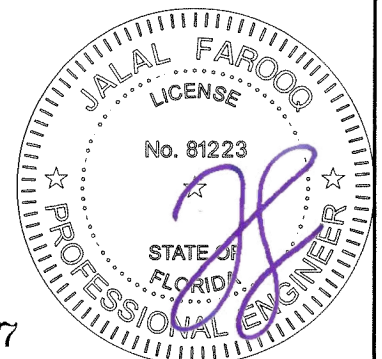

FL #48077



AL-FAROOQ CORPORATION
ENGINEERS & PRODUCT DEVELOPMENT
9360 SUNSET DRIVE, SUITE 220
MIAMI, FLORIDA 33173
TEL. (305) 264-8100
WWW.AFCENG.COM
FBPE #3538

COMP-ANL\25-92F-SCH

ASS 39 PD.NI ALUM SLIDING GLASS DOOR (L.M.I.)

Glassline Metal Factory, LLC.
D40 D53 Logistics Park Kizad
KHI A9 Plot 6 Building 3
Abu Dhabi, UAE
Tel. +971 2 5501787 Fax. (-)

revisions:	
no	description

date: 12-29-25

scale: 3/8" = 1"


dr. by: TARIQ

chk. by:


drawing no.

25-92F


sheet 23 of 28

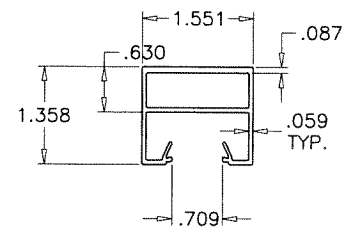


VENT FRAME (LAM. GLASS)
461080

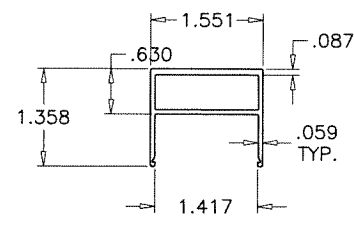


VENT FRAME (INSUL. LAM. GLASS)
461060

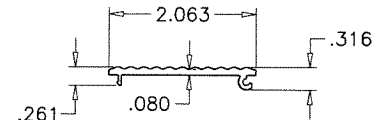


BOTTOM OUTER COVER
461300

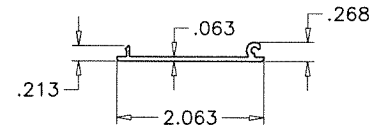


HEAD/JAMB COVER
461180

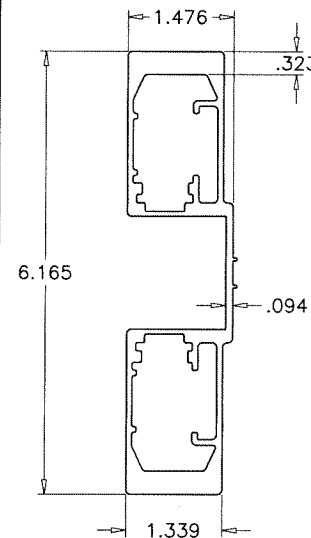


ASTRAGAL STILE
9654625

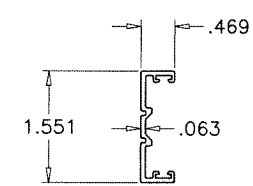


ASTRAGAL ADAPTER FEMALE
461210

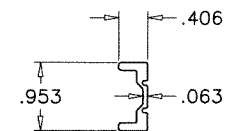


ASTRAGAL ADAPTER MALE
462750

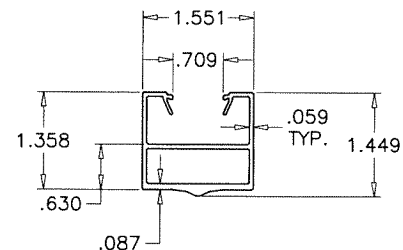


BOTTOM RAIL (LAM. GLASS)
461070

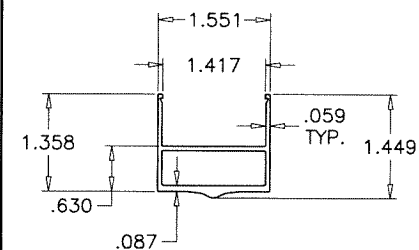


BOTTOM RAIL (INSUL. LAM. GLASS)
461050

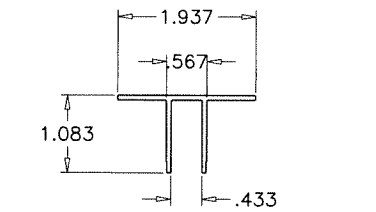


ROLLER LATCH PROFILE
461310

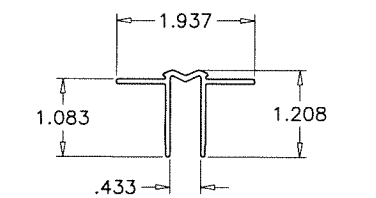


SPACER VENT REBATE
461200

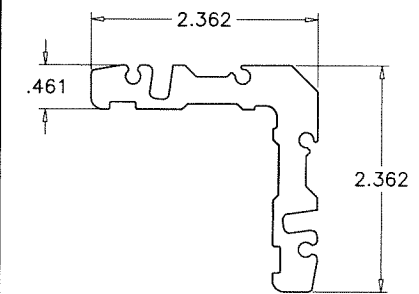


CORNER CLEAT
359690

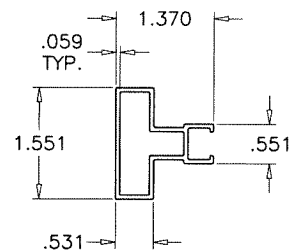


CLOSER PROFILE
479770

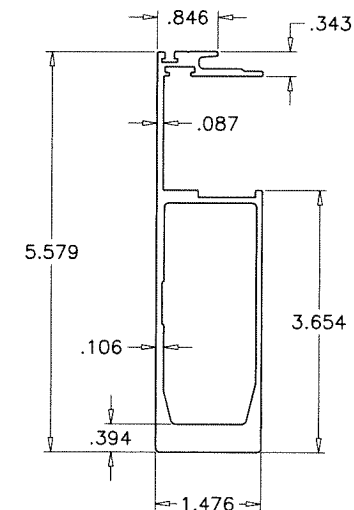


INTERLOCK STILE OPTION #1 (STD.)
479740

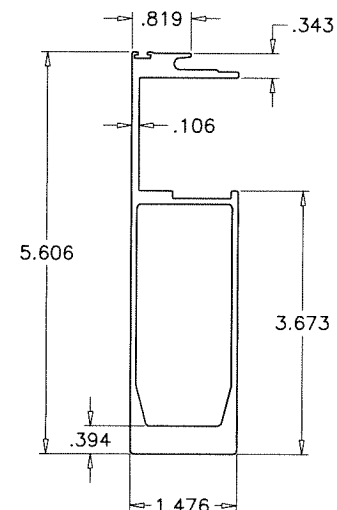


INTERLOCK STILE OPTION #2 (STD.)
461090

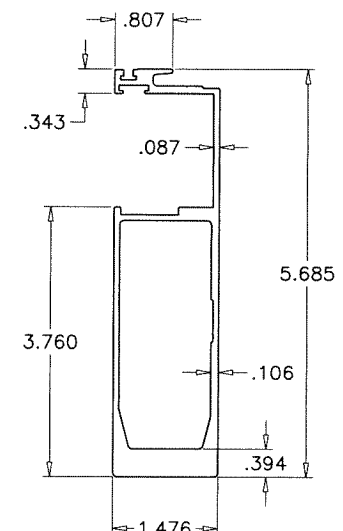

ALT. INTERLOCK STILE (STD.)
479800

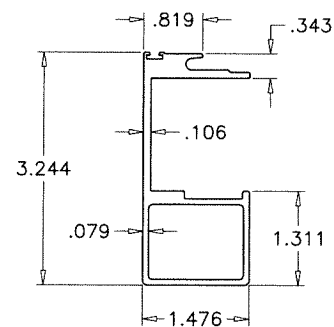


INTERLOCK STILE (MINI)
461100

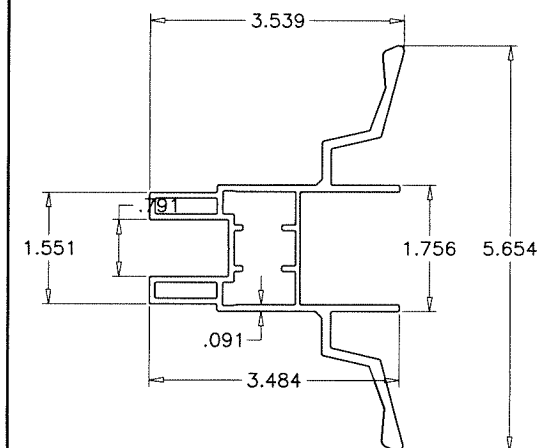

LOCK STILE
479760

Sealed: 02/16/2026

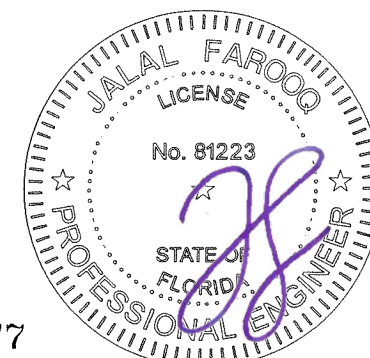

FL #48077

AL-FAROOQ CORPORATION
 ENGINEERS & PRODUCT DEVELOPMENT
 9360 SUNSET DRIVE, SUITE 220
 MIAMI, FLORIDA 33173
 TEL. (305) 264-8100
 WWW.AFCENG.COM
FBPE #3538
 COMP—ANL \ 25—92F—SCH

ASS 39 PD.NI ALUM SLIDING GLASS DOOR (L.M.I.)

Glassline Metal Factory, LLC.
D40 D53 Logistics Park Kizad
KHI A9 Plot 6 Building 3
Abu Dhabi, UAE
Tel. +971 2 5501787 Fax. (-)

date: 12-29-25		revisions:	
scale: 3/8" = 1"	no	date	by description
dr. by: TARIQ			
chk. by:			
drawing no. 25-92F			
sheet 26 of 28			

PART #	QUANTITY	DESCRIPTION	MATERIAL	MANF./SUPPLIER/REMARKS
284878	—	CENTERING PIECE	EPDM	DUROMETER 80±5 SHORE A
359690	—	CORNER CLEAT PROFILE	6063-T6	—
461070	—	BOTTOM RAIL (LAM. GLASS)	6063-T6	—
461050	—	BOTTOM RAIL (INSUL. LAM. GLASS)	6063-T6	—
461060	—	VENT FRAME (INSUL. LAM. GLASS)	6063-T6	—
461080	—	VENT FRAME (LAM. GLASS)	6063-T6	—
461180	—	HEAD/JAMB COVER	6063-T6	—
461200	—	SPACER VENT REBATE	6063-T6	—
461300	—	BOTTOM COVER	6063-T6	—
461310	—	ROLLER LATCH PROFILE	6063-T6	—
479740	—	INTERLOCK STILE OPTION #1 (STANDARD)	6063-T6	—
461090	—	INTERLOCK STILE OPTION #2 (STANDARD)	6063-T6	—
461100	—	INTERLOCK STILE (MINI)	6063-T6	—
479800	—	ALT. INTERLOCK STILE (STANDARD)	6063-T6	—
479760	—	LOCK STILE	6063-T6	—
9654625	—	ASTRAGAL STILE	6063-T6	—
461210	—	ASTRAGAL ADAPTER FEMALE	6063-T6	—
462750	—	ASTRAGAL ADAPTER MALE	6063-T6	—
479770	—	CLOSER PROFILE	6063-T6	—
479840	—	FRAME SILL (2 TRACK)	6063-T6	—
479870	—	FRAME SILL (3 TRACK)	6063-T6	—
9629150	—	FRAME SILL (4 TRACK)	6063-T6	—
479850	—	FRAME HEAD (2 TRACK)	6063-T6	—
479880	—	FRAME HEAD (3 TRACK)	6063-T6	—
9629152	—	FRAME HEAD (4 TRACK)	6063-T6	—
479860	—	FRAME JAMB (2 TRACK)	6063-T6	—
479890	—	FRAME JAMB (3 TRACK)	6063-T6	—
9629153	—	FRAME JAMB (4 TRACK)	6063-T6	—
240366	—	PLASTIC ROLLERS WITH ST./ST. PINS	—	—
254519	—	DOOR STOP, BLACK	6063-T6	—
276827	—	LOCKING LEVER LH9005	6063-T6	—
276931	—	DOOR STOP RAL 9005	—	—
281151	—	SINGLE POINT LOCK	—	—
281152	—	3 POINT LOCK	—	—
281157	—	STRIKE PLATE	ST. STEEL	—
224497	—	BRUSH SEAL	WOOL	—
284068	—	GLAZING GASKET 3MM (LAM. GLASS)	EPDM	DUROMETER 80±5 SHORE A
SK240290-01	—	GLAZING GASKET 3MM (INSUL. LAM. GLASS)	SILICONE	DUROMETER 70±5 SHORE A
278502	—	EDGE COVER 9005	—	—
278576	—	SEAL KIT	—	—
284819	—	REBATE DOOR STOP	—	—
205080	—	C. SUNK SCREW B3.9X13	ST. STEEL	—
205432	—	C. SUNK SCREW B4.8X35	ST. STEEL	—
205435	—	C. SUNK SCREW B4.8X60	ST. STEEL	—
205660	—	OH SCREW S.B4.2X38 A4	ST. STEEL	—
205666	—	DIN7982DACRO. B3.9X45	ST. STEEL	—
225010	—	C. SUNK SCREW #10 X 5/8"	ST. STEEL	—
225116	—	S-D.SWST4.8X45TORX25	ST. STEEL	—
225198	—	SPECIAL SCREW M6	ST. STEEL	—
244058	—	GASKET CORD 2.5MM SW	—	—
267968	—	SEAL	—	—
267990	—	MULL JOINT SEAL	—	—
9624596	—	END CAP G.BAR 9005	—	—
281776	—	END CAP STRUCT. 9005	—	—
288180	—	SPECIAL ADHESIVE	—	—
9636963	—	LEFT SIDE SPLASH GUARD, ATTACHED W/ (1) 1/4" X 3/4" PH SCREW	PVC	—
9636964	—	RIGHT SIDE SPLASH GUARD, ATTACHED W/ (1) 1/4" X 3/4" PH SCREW	PVC	—
461030	—	ALTERNATE FRAME SILL	6063-T6	—
461040	—	ALTERNATE FRAME HEAD	6063-T6	—
461020	—	ALTERNATE FRAME JAMB	6063-T6	—

SEALANT:

ALL JOINTS AND FRAME CONNECTIONS SEALED WITH WHITE/ALUMINUM COLORED SILICONE.

LOCKS:

OPTION #1

SURFACE MOUNT METALLIC THREE PLY DUAL HOOK LOCK AT 36" FROM BOTTOM FASTENED TO LOCK STILE WITH (2) #10 X 1-1/2" FH SELF DRILLING SCREWS

SURFACE MOUNT METALLIC KEEPER FACING LOCK AT 38" FROM BOTTOM FASTENED WITH (2) #10 X 1-1/2" FH SMS

OPTION #2

SURFACE MOUNT METALLIC 3 POINT LOCK AT 36" FROM BOTTOM FASTENED TO LOCK STILE WITH (2) #10 X 1-1/2" FH SELF DRILLING SCREWS

SURFACE MOUNT METALLIC KEEPER FACING LOCK AT 38" FROM BOTTOM FASTENED WITH (2) #10 X 1-1/2" FH SMS

OPTION #3


THUMB TURN LOCK (270 047) AT 36" FROM BOTTOM WITH ALUMINUM DOUBLE LATCH (220 587) ON HEAD AND SILL, LOCKING BAR (138 660) AND LOCKING BAR SHOOT BOLTS (240 786 & 240 787)

OPTION #4


KALE KILIT MORTISE LOCK (REF. 201-20) AT 34-13/16" FROM BOTTOM TO LOCK CYLINDER WITH WINDAR 62mm CYLINDER (REF. WD73126261) + ROSETTE RAL9010 (240734)

SDC 1091A ELECTRIC BOLT LOCK WITH 5/8" DIA. S.S. BOLT WITH 3/4" THROW WITH 8" X 1-1/2" X 1/8" FACE PLATE AND 4" X 1-1/2" X 1/8" STRIKE LIMITED TO MAX. 56"W X 96"H AVERAGE PANEL SIZE (37.3 SQ. FT. PANEL AREA) AND MAX. LOAD OF 55.1 PSF

Sealed: 02/16/2026

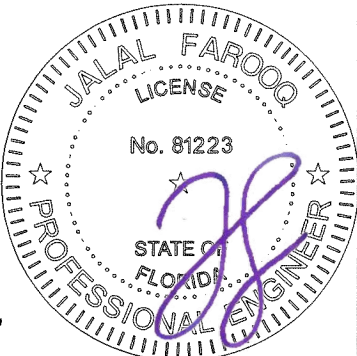


FL #48077

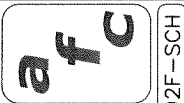


AL-FAROOQ CORPORATION
ENGINEERS & PRODUCT DEVELOPMENT
9360 SUNSET DRIVE, SUITE 220
MIAMI, FLORIDA 33173
WWW.AFCENG.COM
TEL. (305) 264-8100
FBPE #3538
COMP-ANL\25-92F-SCH

ASS 39 PD.NI ALUM SLIDING GLASS DOOR (L.M.I.)
Glassline Metal Factory, LLC.
D40 D53 Logistics Park Kizad
KHI A9 Plot 6 Building 3
Abu Dhabi, UAE
Tel. +971 2 5501787 Fax. (-)


revisions:	
no	date
by description	
date:	12-29-25
scale:	3/8" = 1"
dr. by:	TARIQ
chk. by:	
drawing no.	
25-92F	
sheet 27 of 28	

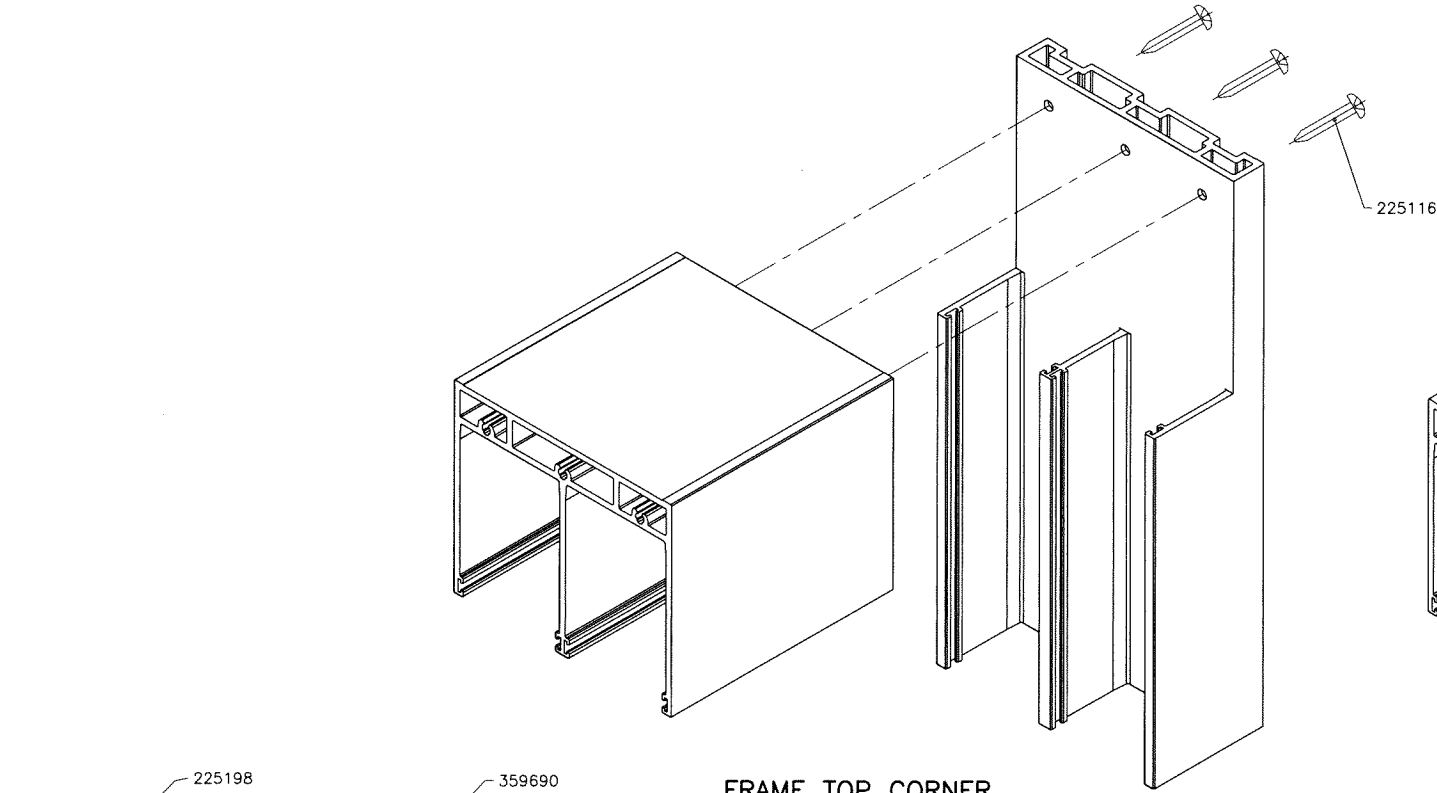


FRAME TOP CORNER
(2 TRACK FRAME)

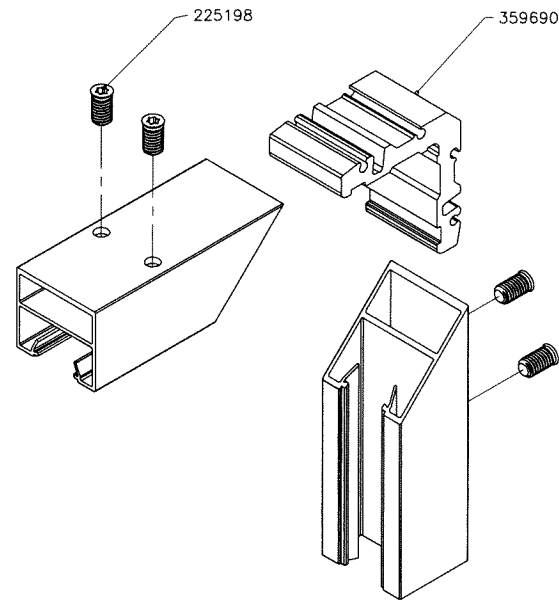


PANEL TOP/BOTTOM CORNER

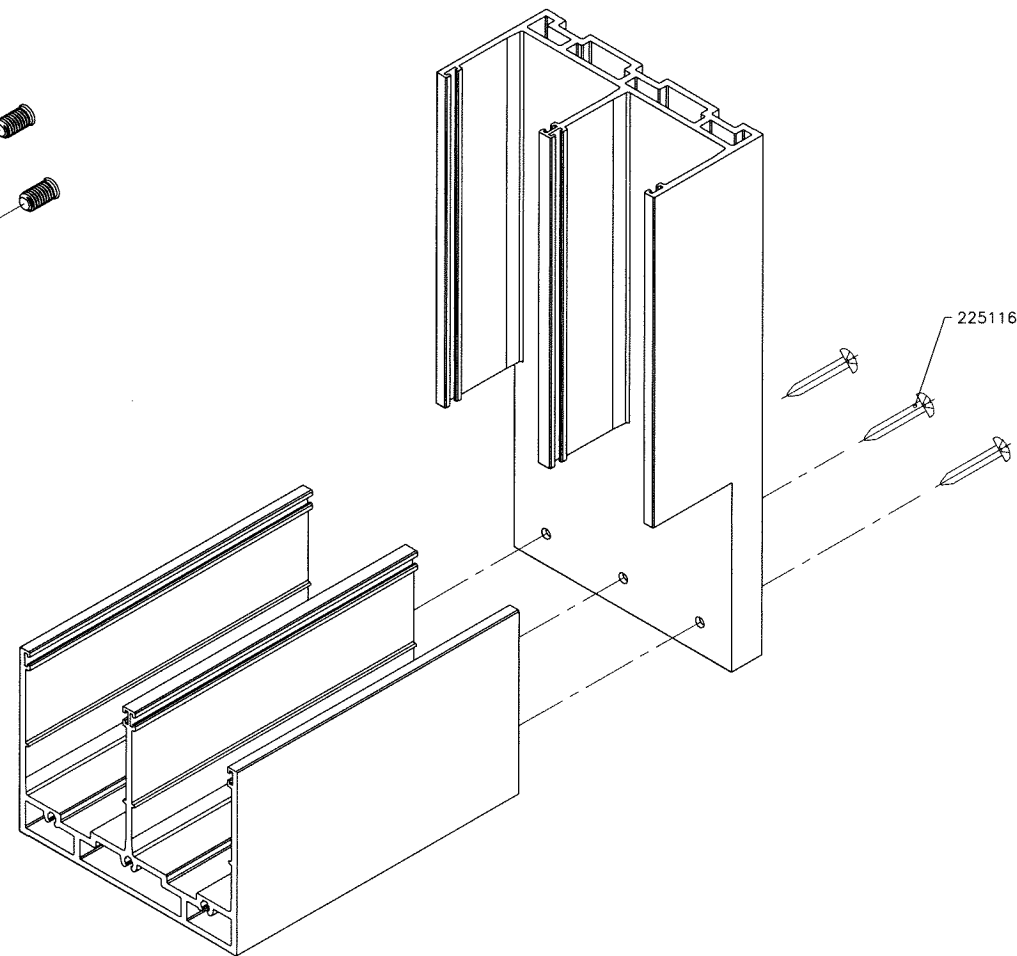

FRAME BOTTOM CORNER
(2 TRACK FRAME)

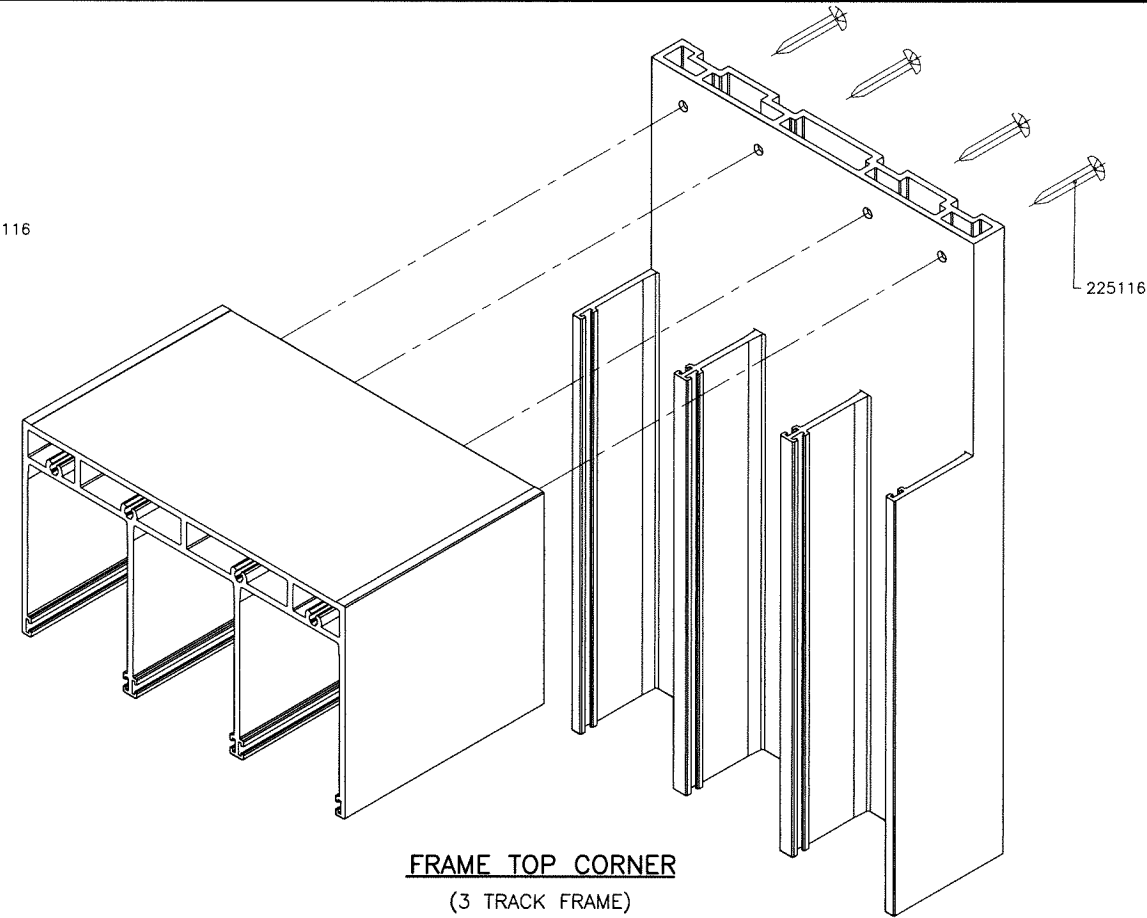


FRAME TOP CORNER
(3 TRACK FRAME)

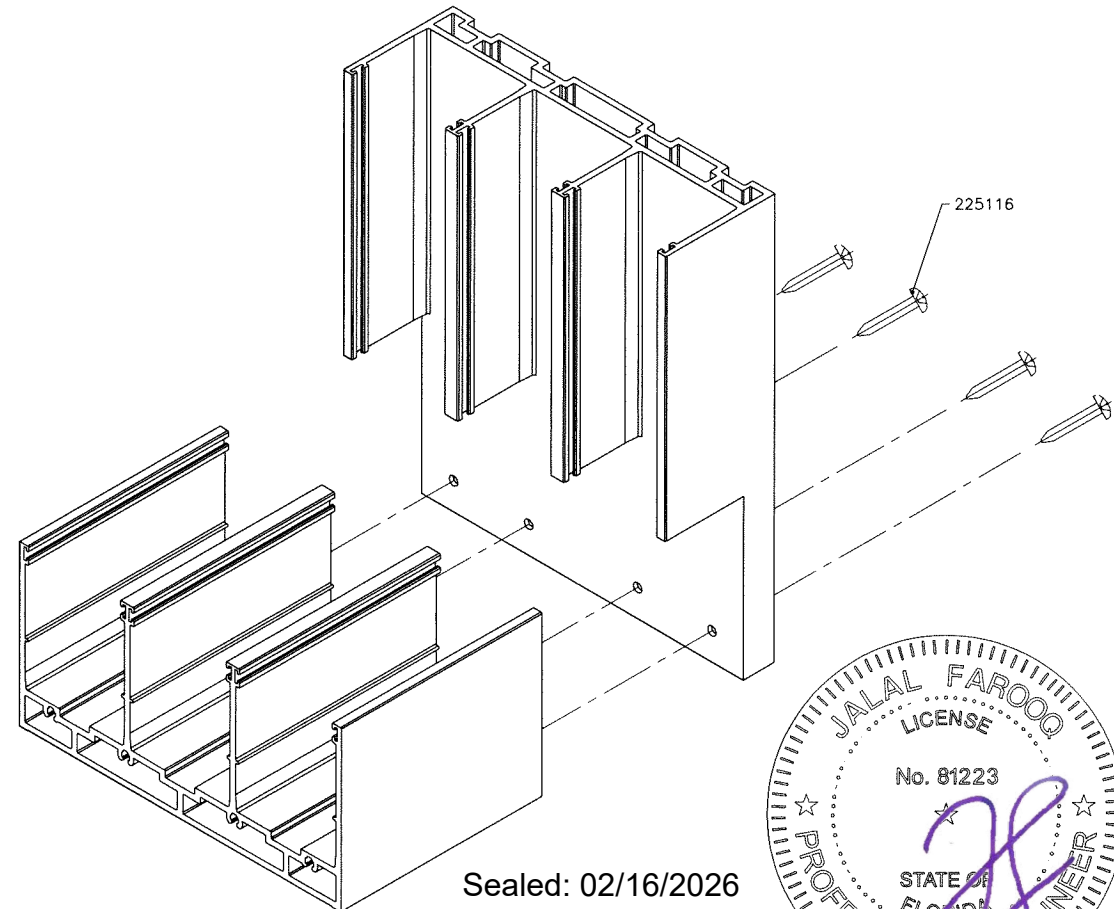

FRAME BOTTOM CORNER
(3 TRACK FRAME)

Sealed: 02/16/2026

FL #48077

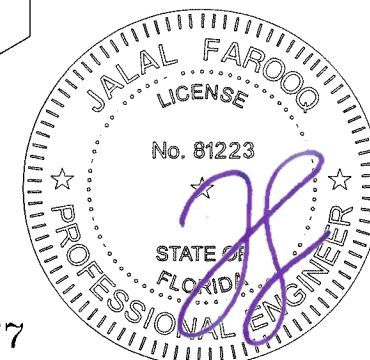

AL-FAROOQ CORPORATION
ENGINEERS & PRODUCT DEVELOPMENT
9360 SUNSET DRIVE, SUITE 220
MIAMI, FLORIDA 33173
TEL. (305) 264-8100
WWW.AFCENG.COM
FBPE #9538
COMP-ANL\25-92F-SCH

ASS 39 PD.NI ALUM SLIDING GLASS DOOR (L.M.I.)
Glassline Metal Factory, LLC.
D40 D53 Logistics Park Kizad
KHI A9 Plot 6 Building 3
Abu Dhabi, UAE
Tel. +971 2 5501787 Fax. (-)

revisions:		by description	
no	date		

date: 12-29-25
scale: 3/8" = 1"
dr. by: TARIQ
chk. by:

drawing no.
25-92F
sheet 28 of 28