




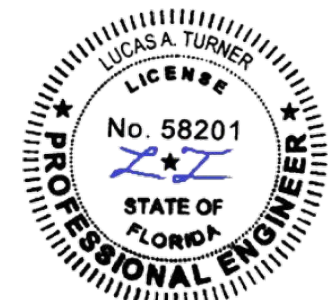

DATE: 12/18/25			
SCALE: N.T.S.			
DWG. BY: SWS			
CHK. BY:			
DRAWING NO.:			
DWG-PL-FL0186-25			
SHEET 1 OF 4			

PELLA CORPORATION
102 MAIN STREET
PELLA, IA 50219

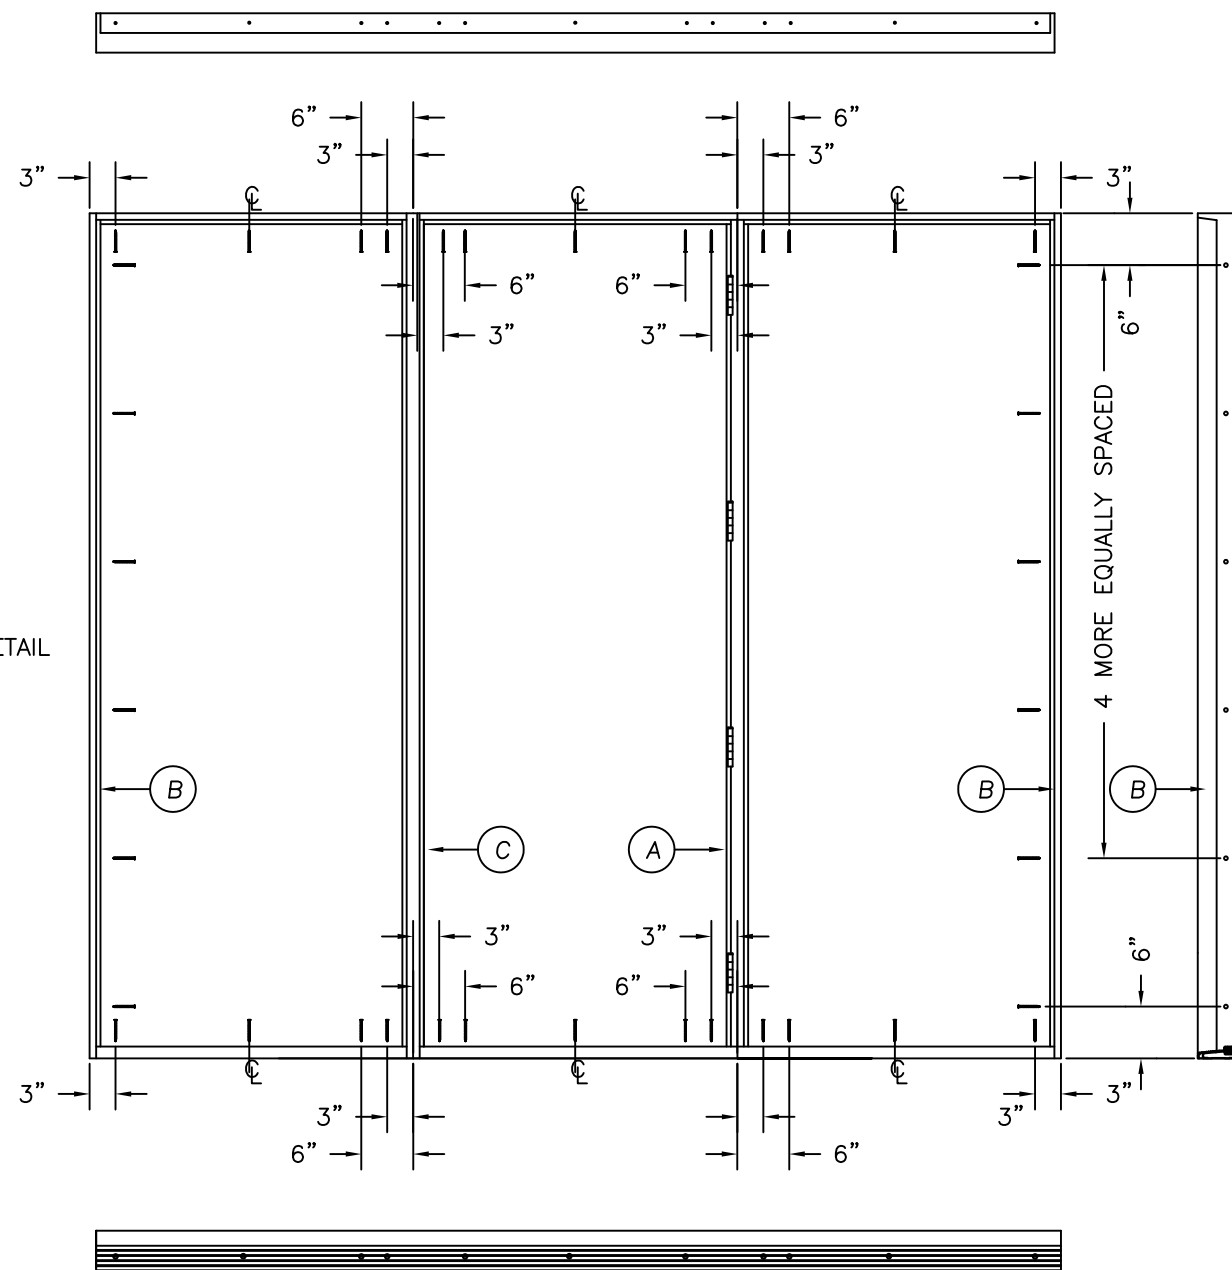

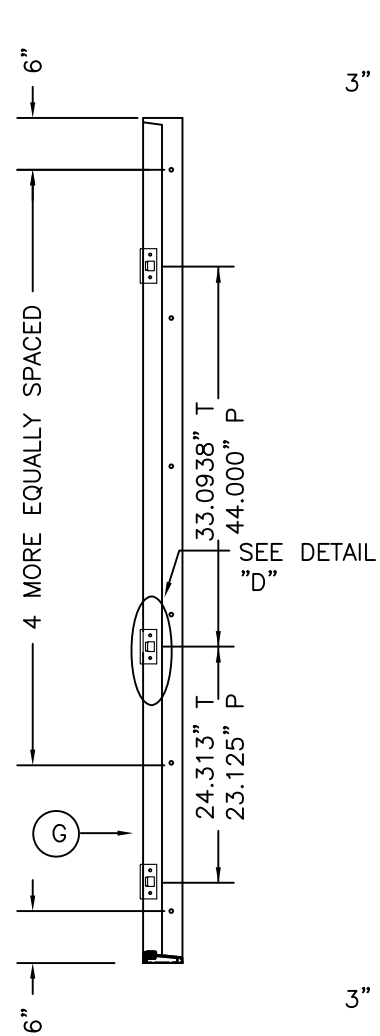

2/19/2026
Lucas A. Turner, FL PE #58201
2428 Old Natchez Trc Trl
Camden, TN 38320 | Ph. 941-380-1574




PELLA CORPORATION
102 MAIN STREET
PELLA, IA 50219



PRODUCT: "EXTERIOR DOOR PRODUCT"
8'0" FIBERGLASS GLAZED
DOUBLE DOOR UNIT

PART OR ASSEMBLY:
ANCHORING LOCATIONS
& DETAILS

[illegible]

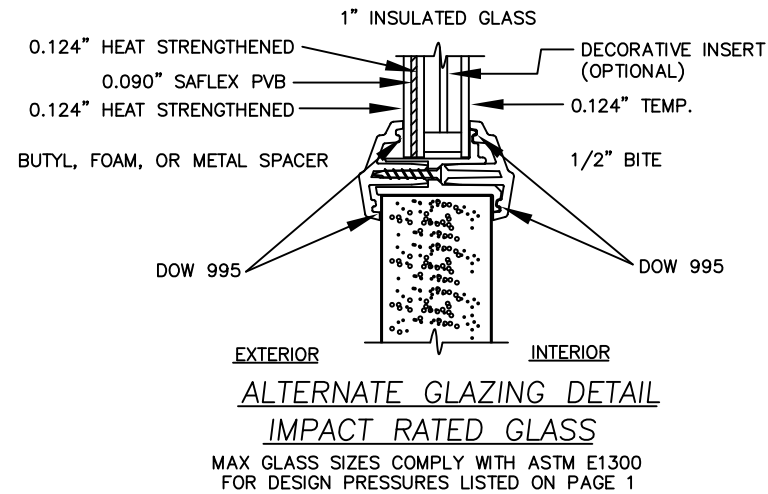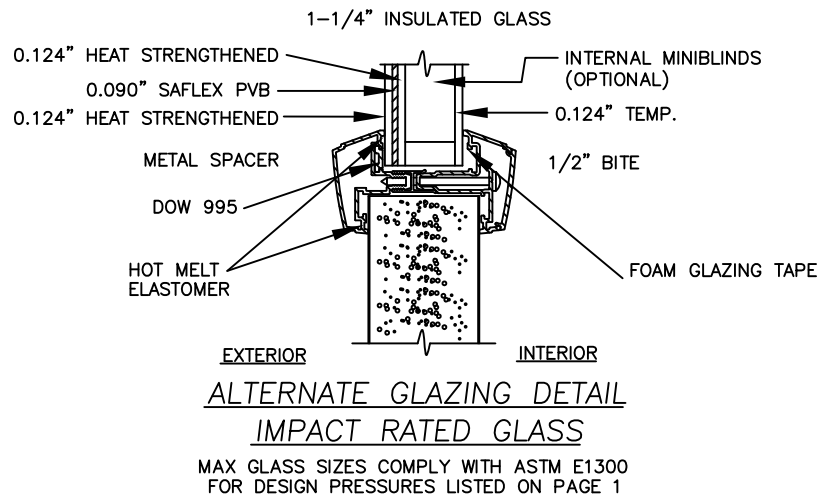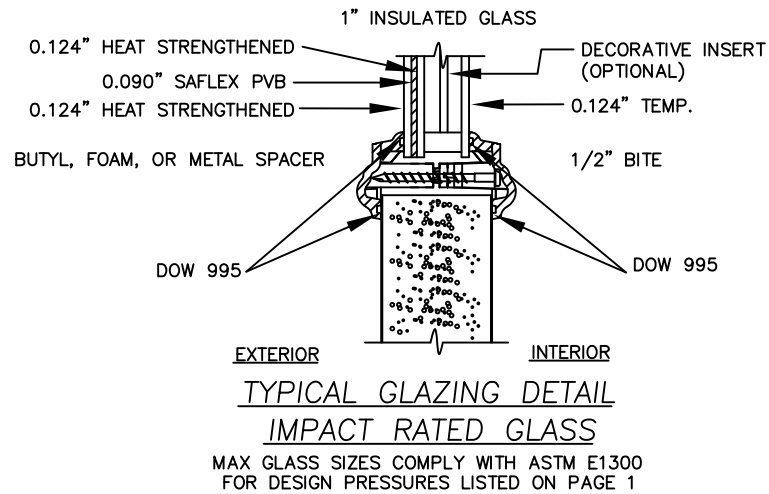

HARDWARE SCHEDULE

1.	ENDURA PANOLOCK OR TRILENNIUM MULTIPOINT LOCKING HARDWARE FACTORY INSTALLED.
2.	4" X 4" FULL MORTISE BUTT HINGES.

ATTACHMENT DETAIL

1. JAMB, HEAD, AND THRESHOLD ANCHOR OPTIONS INCLUDE:



#10 WOOD SCREWS WITH 3/4" MIN. EDGE DISTANCE AND MIN. EMBEDMENT OF 1-1/2" INTO SPRUCE-PINE-FIR (G=0.42) MIN. SUBSTRATE.

#10-16 TEKS SCREWS WITH MIN. EDGE DISTANCE OF 1/2" FOR ATTACHMENT TO 18 GAUGE (0.048") MIN. 33 KSI MIN. YIELD STEEL OR 1/8" MIN. 6063-T5 MIN. ALUMINUM. SCREWS MUST ACHIEVE FULL ENGAGEMENT TO METAL WALL WITH MIN. 3 THREADS BEYOND THE METAL WALL THICKNESS.

1/4" DEWALT ULTRA CON+ WITH 2-1/2" MIN. EDGE DISTANCE AND MIN. EMBEDMENT OF 1-1/4" TO SOLID CONCRETE (3050 PSI MIN.) OR CONCRETE BLOCK (ASTM C-90) UNCRACKED SUBSTRATES. ENSURE 3" MIN. ON-CENTER DISTANCE BETWEEN ANY TWO ULTRA CONS.

2. A PHYSICAL SHIM MUST BE PLACED IN SHIM SPACE AT EACH ANCHOR LOCATION WHERE A GAP OF 1/16" OR GREATER EXISTS.

3. IF USED, WOOD BUCKS BY OTHERS MUST BE ANCHORED PROPERLY TO TRANSFER LOADS TO STRUCTURE.

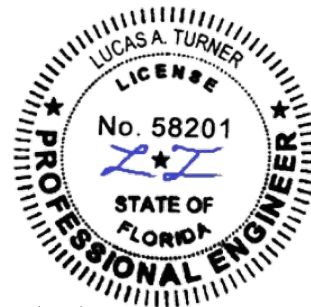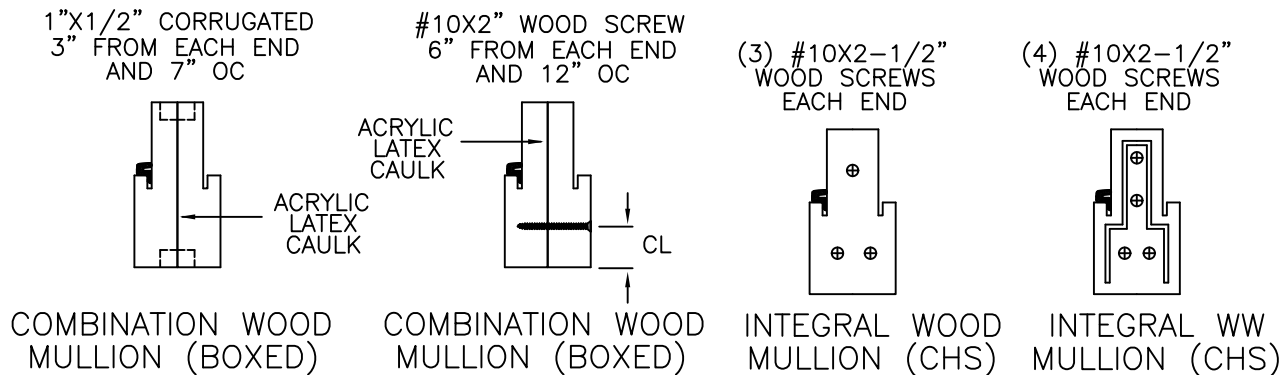

2/19/2026
Lucas A. Turner, FL PE #58201
2428 Old Natchez Trc Trl
Camden, TN 38320 | Ph. 941-380-1574

PRODUCT:		"EXTERIOR DOOR PRODUCT" 8'0" FIBERGLASS GLAZED DOUBLE DOOR UNIT		PART OR ASSEMBLY:		ANCHORING LOCATIONS & DETAILS	
						BY	
						DATE	
						NO.	
DATE: 12/18/25		SCALE: N.T.S.		DWG. BY: SWS		CHK. BY:	
DRAWING NO.:		DWG-PL-FL0186-25		SHEET 4		OF 4	

PELLA CORPORATION
102 MAIN STREET
PELLA, IA 50219

