


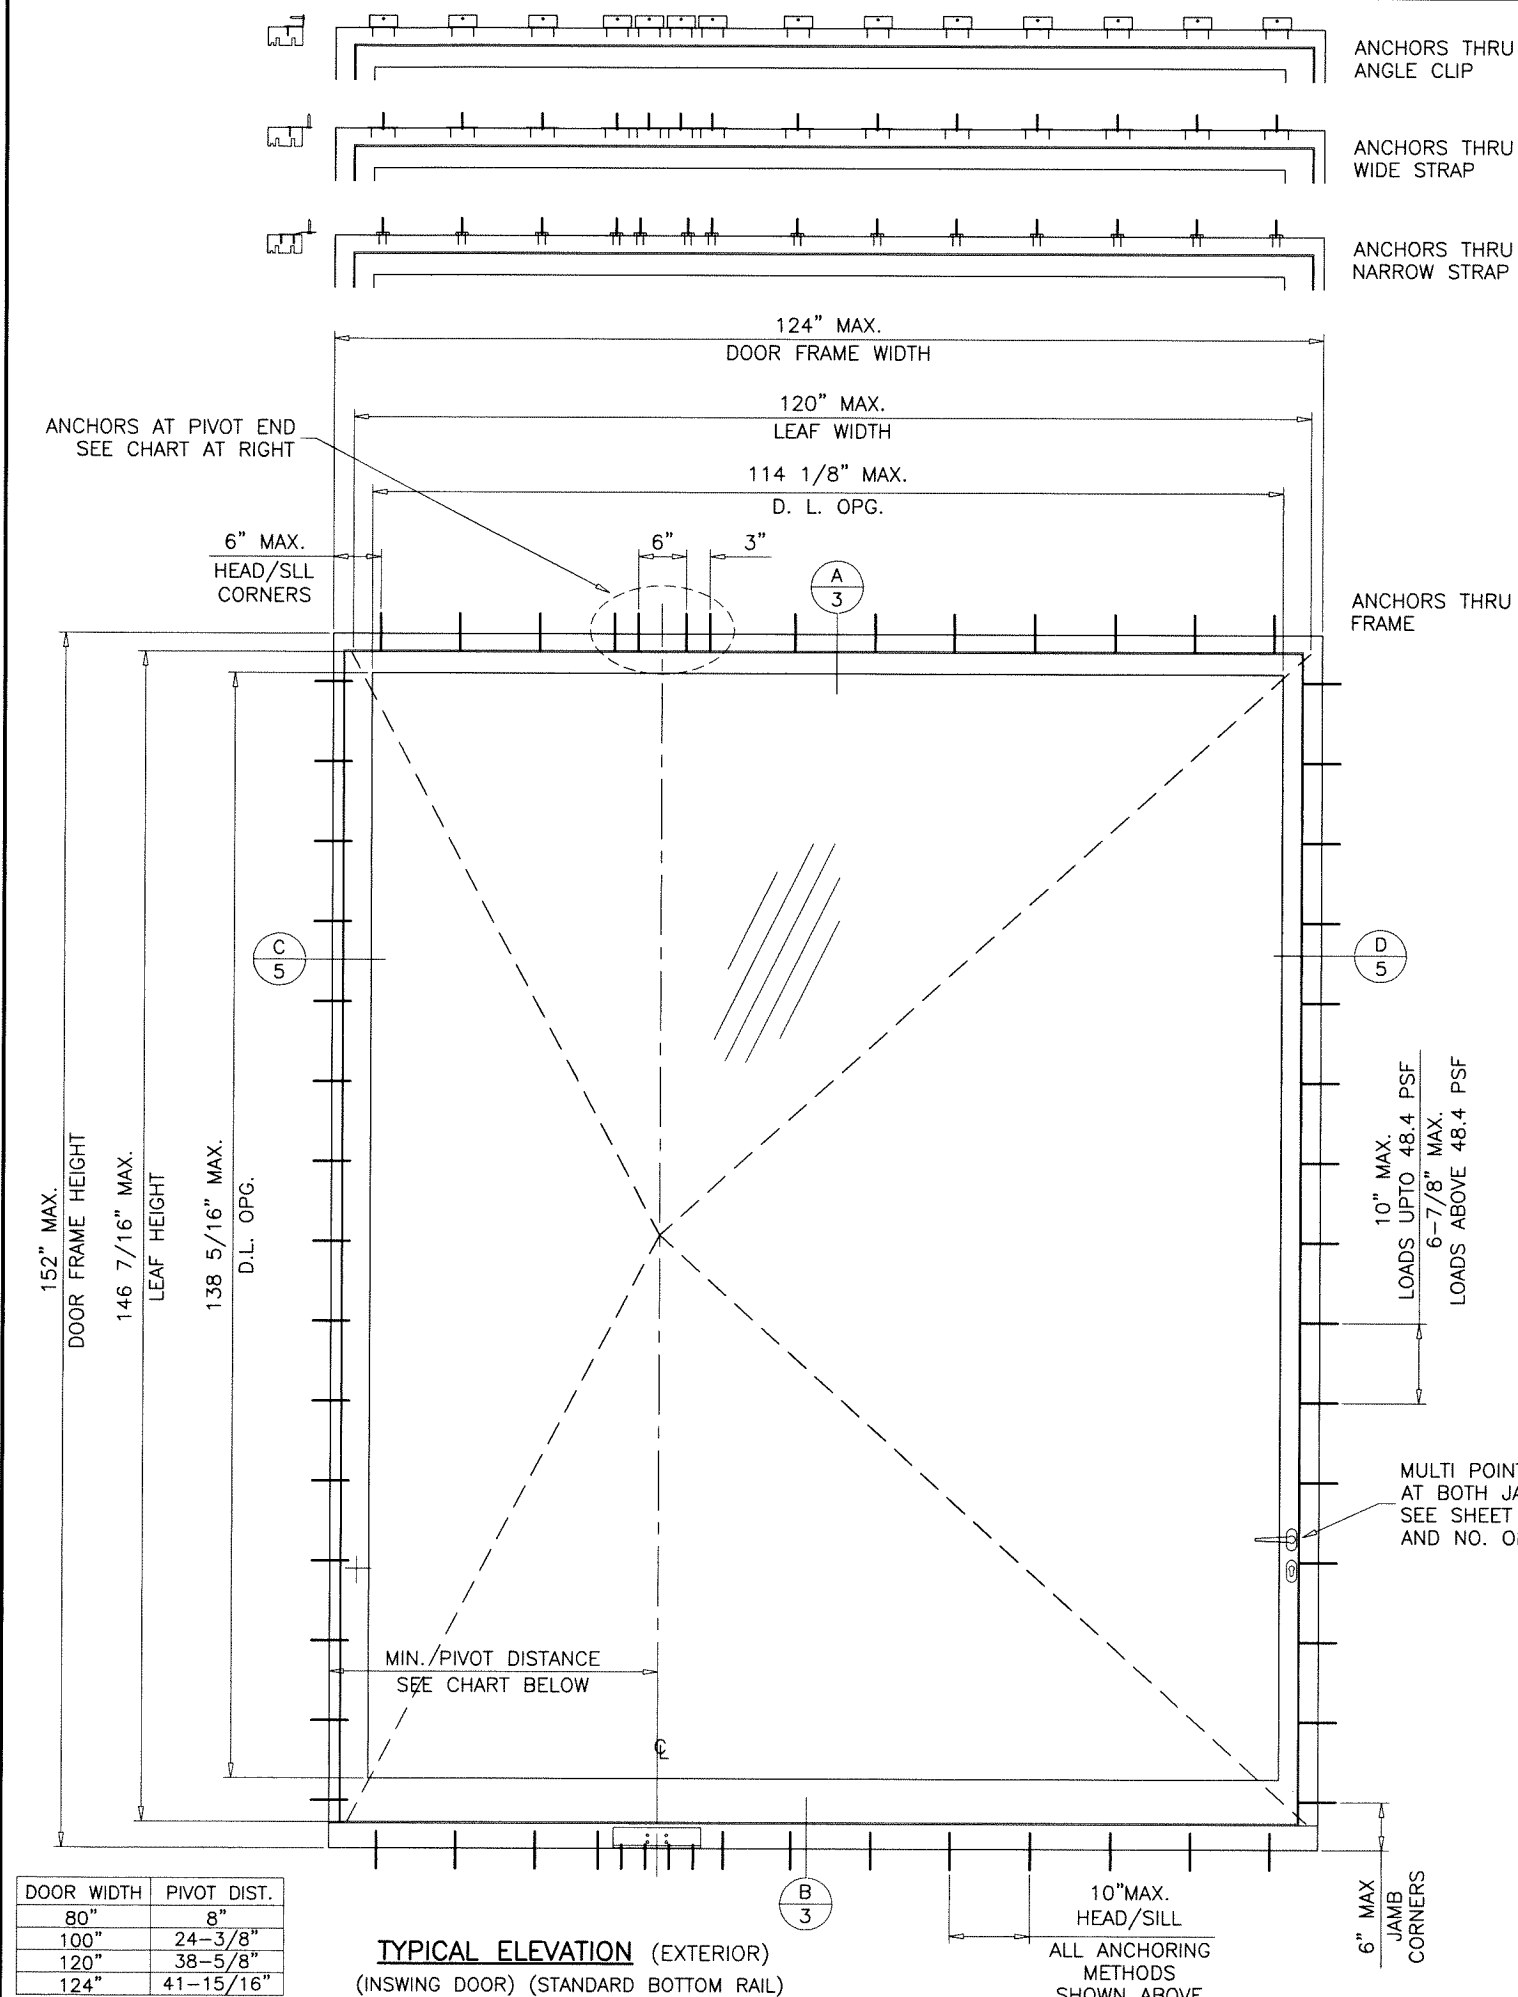

ALTERNATE ANCHORING METHODS SHOWN FOR FRAME HEAD ONLY
THESE METHODS ALSO APPLY AT FRAME JAMBS AND SILL
SEE SHEETS 6 THRU 8 FOR DETAILS.

PIVOT END ANCHORS CAPACITY - PSF		
METHOD	NO. OF ANCHORS	MAX. LOAD UPTO
THRU FRAME	4	39.2
	6	54.9
	8	70.0
THRU STRAPS	4	45.5
	6	63.7
	8	70.0
THRU ANGLE	4	49.8
	6	70.0

MAXIMUM DESIGN LOAD RATING = + 70.0 PSF
(FOR MAX. SIZE SHOWN OR SMALLER) - 70.0 PSF
AS PERMITTED BY FBC REQUIREMENTS

NOTE:
APPLICABLE EGRESS REQUIREMENTS TO BE REVIEWED BY AHJ.

THESE DOORS ARE RATED FOR LARGE & SMALL MISSILE IMPACT.
SHUTTERS ARE NOT REQUIRED.

INSWING GLAZED WOOD DOOR (L.M.I.)

THIS PRODUCT HAS BEEN DESIGNED AND TESTED TO COMPLY WITH THE REQUIREMENTS OF THE 2023 (8TH EDITION) FLORIDA BUILDING CODE INCLUDING HIGH VELOCITY HURRICANE ZONE (HVHZ).

1BY OR 2BY WOOD BUCKS & BUCK FASTENERS BY OTHERS, MUST BE DESIGNED AND INSTALLED ADEQUATELY TO TRANSFER APPLIED PRODUCT LOADS TO THE BUILDING STRUCTURE.

ANCHORS SHALL BE CORROSION RESISTANT, SPACED AS SHOWN ON DETAILS AND INSTALLED PER MANUF'S INSTRUCTIONS. SPECIFIED EMBEDMENT TO BASE MATERIAL SHALL BE BEYOND WALL DRESSING OR STUCCO.

A LOAD DURATION INCREASE IS USED IN DESIGN OF ANCHORS INTO WOOD ONLY.
ALL SHIMS TO BE HIGH IMPACT, NON-METALLIC AND NON-COMPRESSIBLE.

MATERIALS INCLUDING BUT NOT LIMITED TO STEEL/METAL SCREWS, THAT COME INTO CONTACT WITH OTHER DISSIMILAR MATERIALS SHALL MEET THE REQUIREMENTS OF THE 2023 FLORIDA BLDG. CODE & ADOPTED STANDARDS.

THIS PRODUCT APPROVAL IS GENERIC AND DOES NOT PROVIDE INFORMATION FOR A SITE SPECIFIC PROJECT, i.e. LIFE SAFETY OF THIS PRODUCT, ADEQUACY OF STRUCTURE RECEIVING THIS PRODUCT AND SEALING AROUND OPENING FOR WATER INFILTRATION RESISTANCE ETC.
CONDITIONS NOT SHOWN IN THIS DRAWING ARE TO BE ANALYZED SEPARATELY, AND TO BE REVIEWED BY BUILDING OFFICIAL.


DESIGN LOADS SHOWN ARE BASED ON 'ALLOWABLE STRESS DESIGN (ASD)'.

MANUFACTURER'S LABEL SHALL BE LOCATED ON A READILY VISIBLE LOCATION IN ACCORDANCE WITH SECTION 1709.9.3 OF FLORIDA BUILDING CODE.
LABELING TO COMPLY WITH SECTION 1709.9.2.

Sealed: 4/29/2026

FL #48167

A- CONTRACTOR TO BE RESPONSIBLE FOR THE SELECTION, PURCHASE AND INSTALLATION OF THIS PRODUCT BASED ON THIS PRODUCT EVALUATION PROVIDED HE/SHE DOES NOT DEVIATE FROM THE CONDITIONS DETAILED ON THIS DOCUMENT.
B- THIS PRODUCT EVALUATION DOCUMENT WILL BE CONSIDERED INVALID IF ALTERED BY ANY MEANS.
C- SITE SPECIFIC PROJECTS SHALL BE PREPARED BY A FLORIDA REGISTERED ENGINEER OR ARCHITECT WHICH WILL BECOME THE ENGINEER OF RECORD (E.O.R.) FOR THE PROJECT AND WHO WILL BE RESPONSIBLE FOR THE PROPER USE OF THE P.E.D. ENGINEER OF RECORD, ACTING AS A DELEGATED ENGINEER TO THE P.E.D. ENGINEER SHALL SUBMIT TO THIS LATTER THE SITE SPECIFIC DRAWINGS FOR REVIEW.
D- THIS P.E.D. SHALL BEAR THE DATE AND ORIGINAL SEAL AND SIGNATURE OF THE PROFESSIONAL ENGINEER OF RECORD THAT PREPARED IT.

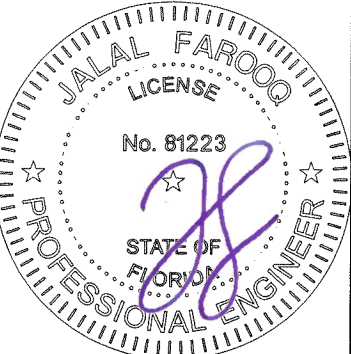

AL-FAROOQ CORPORATION
ENGINEERS & PRODUCT DEVELOPMENT
9360 SUNSET DRIVE, SUITE 220
MIAMI, FLORIDA 33173
TEL: (305) 264-8100
WWW.AFCENG.COM

af c
COMP - ANL \ 26 - 10F - PWD
FBPE #3538

INSWING GLAZED WOOD DOOR (L.M.I.)

PEETZ WINDOWS AND DOORS, Inc.
15951 S.W. 41st Street, Suite 150
Weston, Florida, 33331
Phone: (954) 659-3887
info@peetzwindows.com

revisions:

no	date	by	description

date: 04-03-26

scale: 1/2"=1'-0"


dr. by: TARIQ

chk. by:

drawing no.

26-10F

sheet 1 of 12

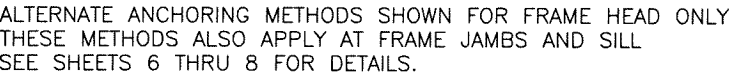

DOOR WIDTH	PIVOT DIST.
80"	8"
100"	24-3/8"
120"	38-5/8"
124"	41-15/16"

TYPICAL ELEVATION (EXTERIOR)
(INSWING DOOR) (NARROW BOTTOM RAIL)

MULTI POINT LOCK
AT BOTH JAMBS
SEE SHEET 10 FOR DETAIL
AND NO. OF LOCKING POINTS

MAXIMUM DESIGN LOAD RATING = + 70.0 PSF
(FOR MAX. SIZE SHOWN OR SMALLER) - 70.0 PSF
AS PERMITTED BY FBC REQUIREMENTS

NOTE:
APPLICABLE EGRESS REQUIREMENTS TO BE REVIEWED BY AHJ.

Sealed: 4/29/2026



AL-FAROOQ CORPORATION
ENGINEERS & PRODUCT DEVELOPMENT
9360 SUNSET DRIVE, SUITE 220
MIAMI, FLORIDA 33173
TEL. (305) 264-8100
WWW.AFCENG.COM

INSWING GLAZED WOOD DOOR (L.M.I.)

PEETZ WINDOWS AND DOORS, Inc.
15951 S.W. 41st Street, Suite 150
Weston, Florida, 33331
Phone: (954) 659-3887 info@peetzwindows.com

revisions:

no	date	by	description

date: 04-03-26

scale: 1/2"=1'-0"




dr. by: TARIQ

chk. by:

drawing no.


26-10F

sheet 2 of 12

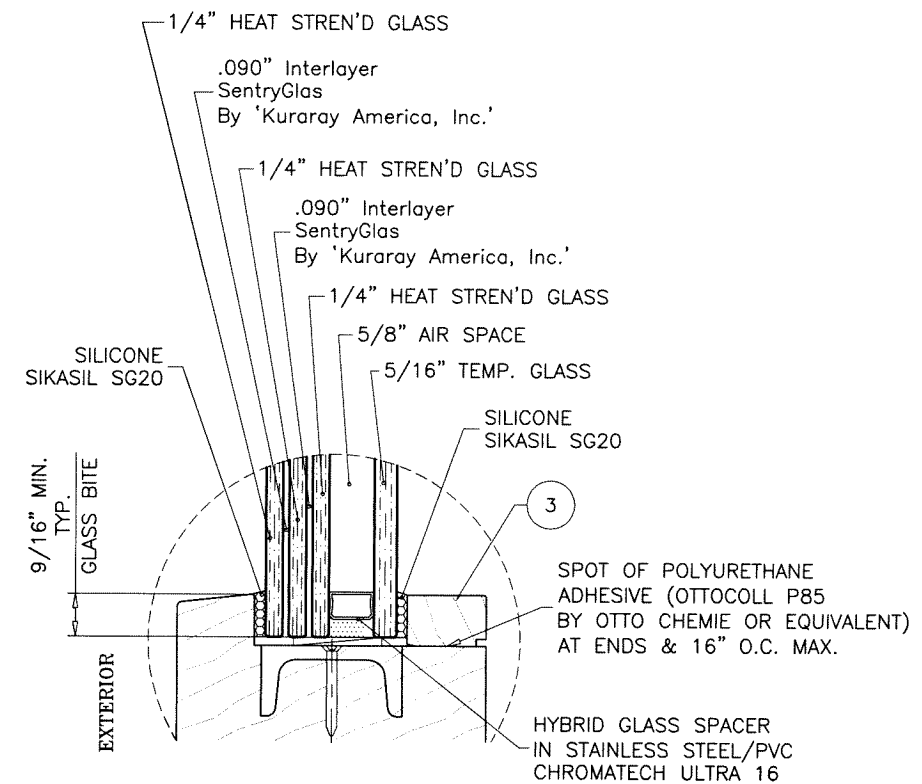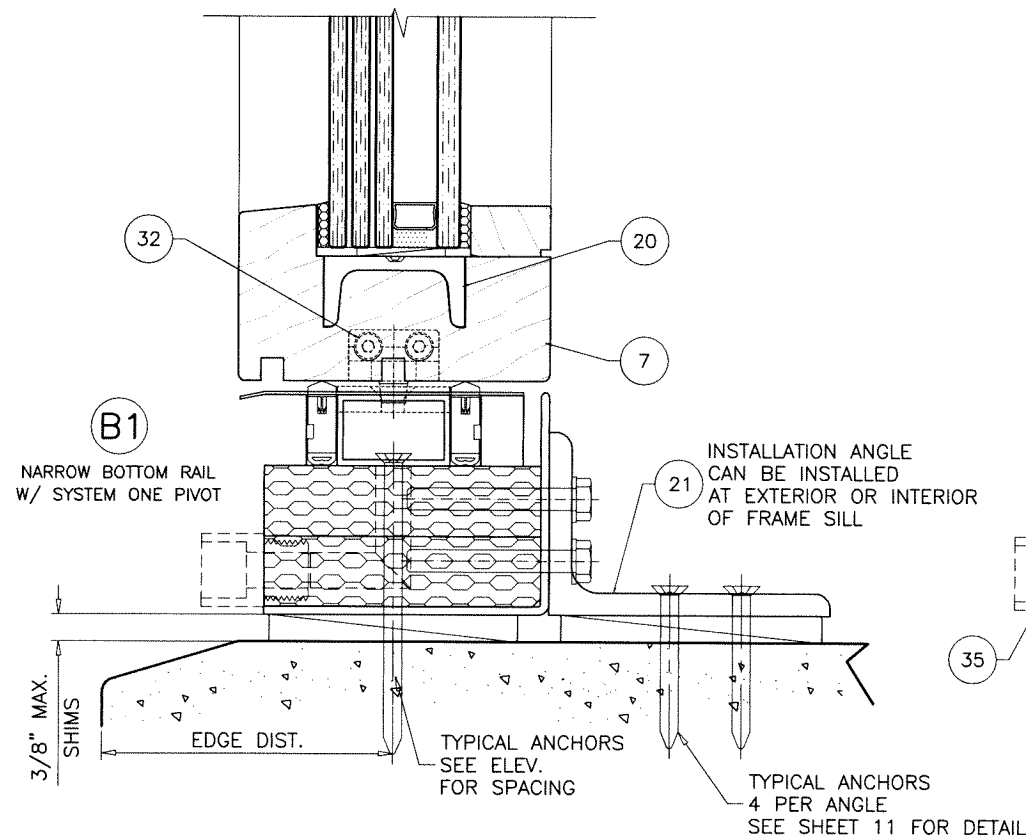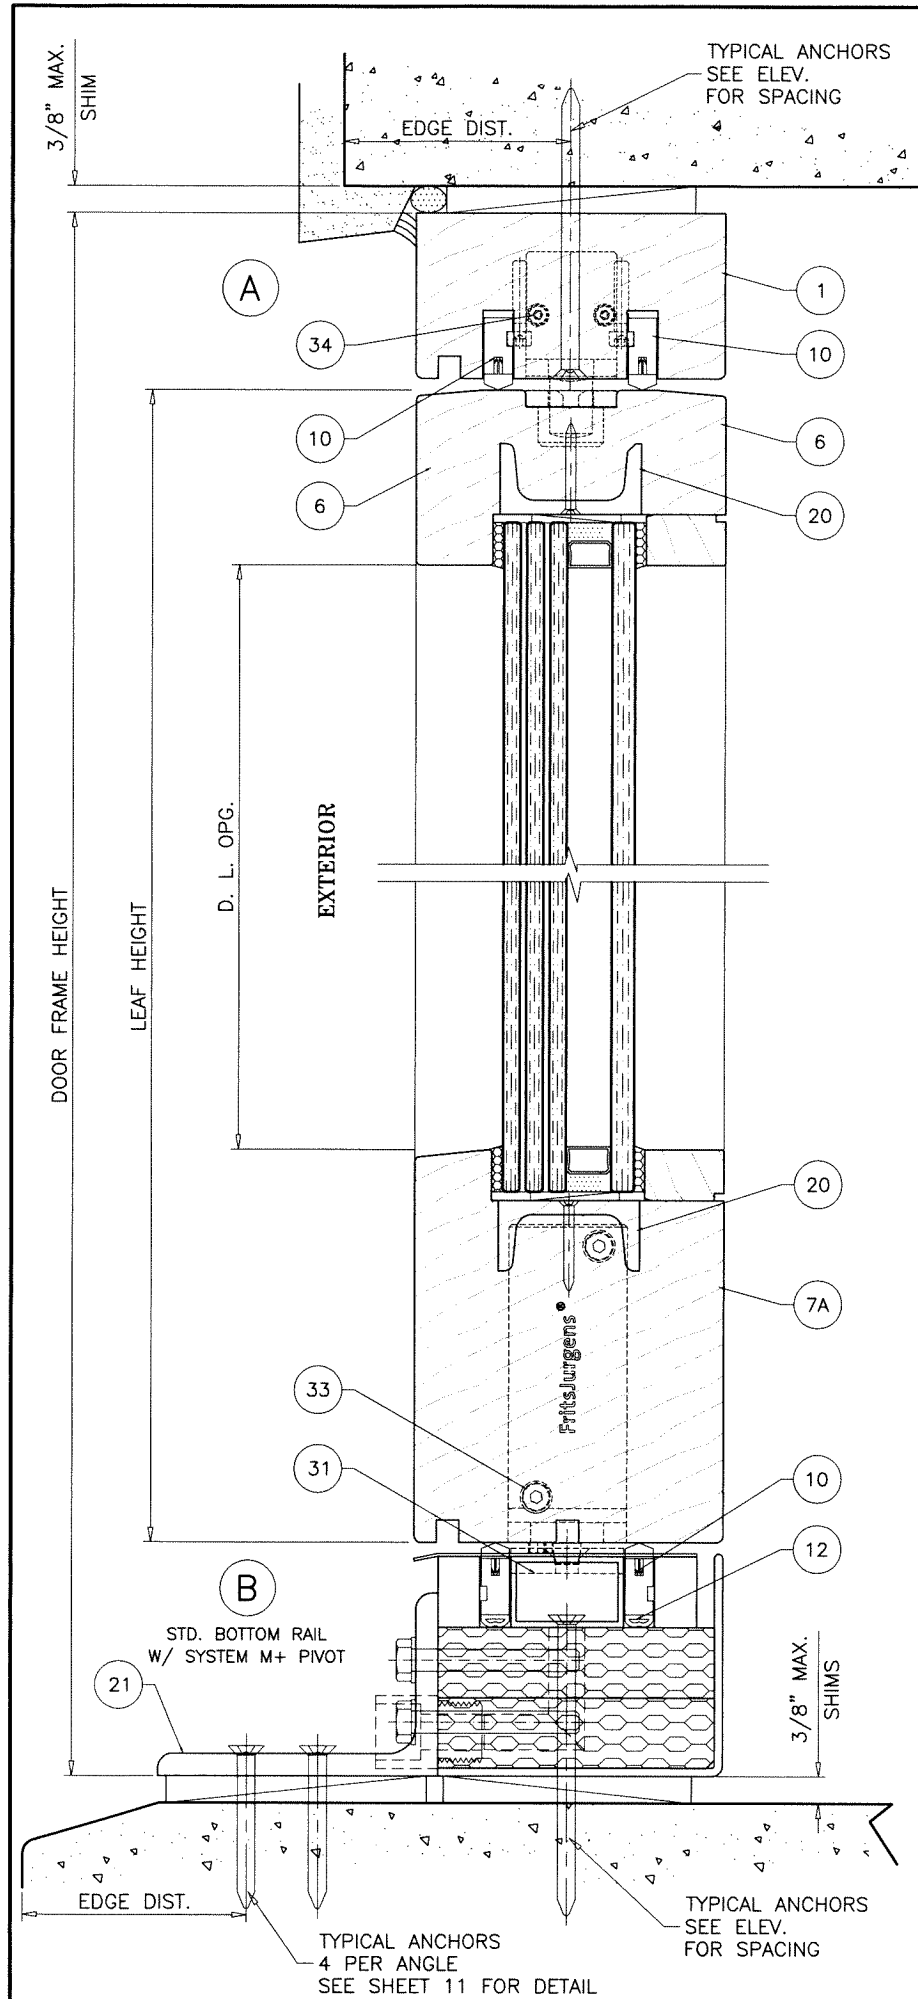


GLAZING DETAIL
1-7/8" OVERALL LAM. INSUL. GLASS

NOTE:
GLASS CAPACITIES ARE BASED ON
ASTM E1300-09 (3 SEC. GUSTS)
AND FLORIDA BUILDING COMMISSION
DECLARATORY STATEMENT DCA05-DEC-219

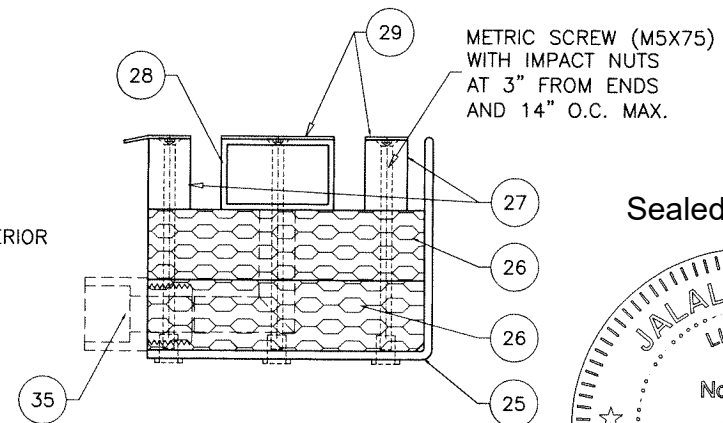

Sealed: 4/29/2026

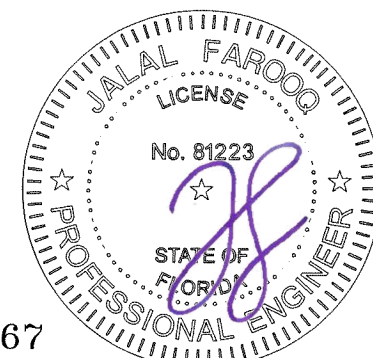

FL #48167

AL-FAROOQ CORPORATION
ENGINEERS & PRODUCT DEVELOPMENT
9360 SUNSET DRIVE, SUITE 220
MIAMI, FLORIDA 33173
TEL. (305) 264-8100
WWW.AFCENG.COM
COMP-ANL\26-10F-PWD

af c

INSWING GLAZED WOOD DOOR (L.M.I.)





PEETZ WINDOWS AND DOORS, Inc.
15951 S.W. 41st Street, Suite 150
Weston, Florida, 33331
Phone: (954) 659-3887 info@peetzwindows.com

FBPE #3538

revisions:	
no	date by description

date: 04-03-26
scale: 3/8" = 1"
dr. by: TARIQ
chk. by:

drawing no.
26-10F
sheet **3** of 12

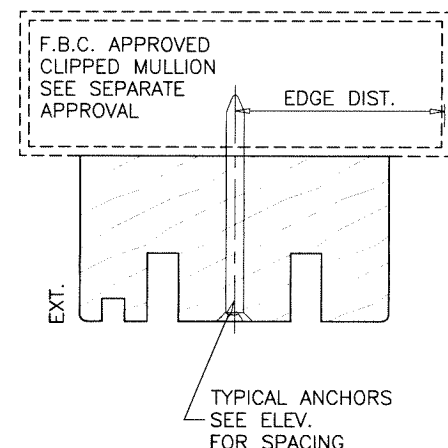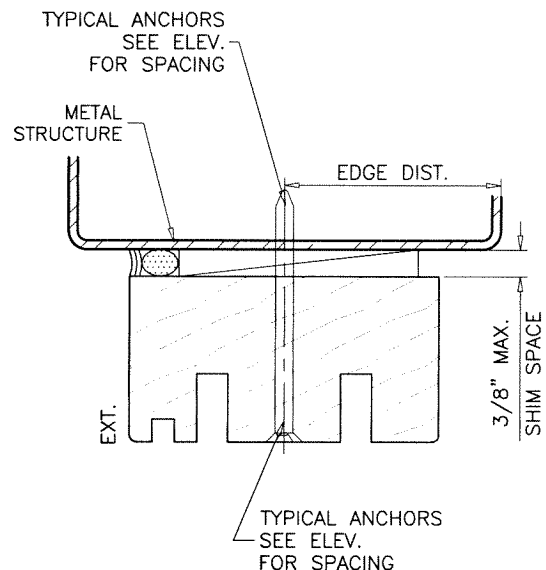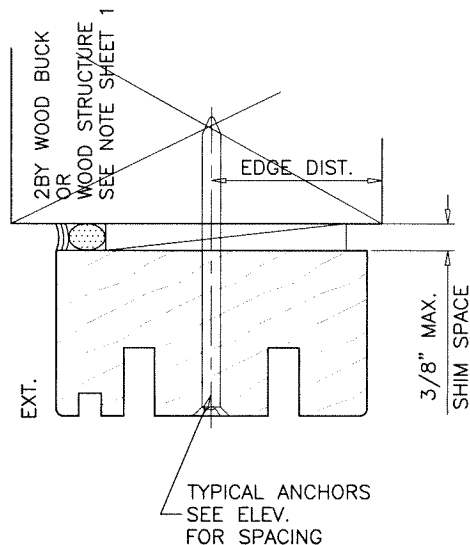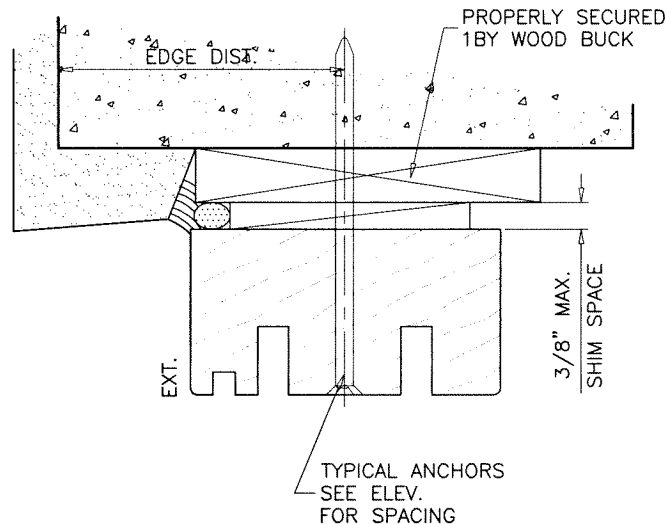

WOOD BUCKS AND METAL STRUCTURE NOT BY 'PEETZ WINDOWS' MUST SUSTAIN LOADS IMPOSED BY GLAZING SYSTEM AND TRANSFER THEM TO THE BUILDING STRUCTURE.

TYPICAL ANCHORS: SEE ELEV. FOR SPACING

1/4" DIA. ULTRACON+ BY 'DEWALT' ($F_u=164$ KSI, $F_y=148$ KSI)

INTO 2BY WOOD BUCKS OR WOOD STRUCTURES

1-1/4" MIN. PENETRATION INTO WOOD (HEAD/SILL/JAMBS) (THRU FRAME & THRU STRAPS)

1-1/2" MIN. PENETRATION INTO WOOD (HEAD/SILL/JAMBS) (THRU ANGLE CLIP)

THRU 1BY BUCKS INTO CONC. OR BLOCKS

1-3/4" MIN. EMBED INTO CONCRETE (HEAD/SILL/JAMBS)

1-3/4" MIN. EMBED INTO BLOCKS (JAMBS)

DIRECTLY INTO CONCRETE OR BLOCKS

1-3/4" MIN. EMBED INTO CONCRETE (HEAD/SILL/JAMBS)

1-3/4" MIN. EMBED INTO GROUT-FILLED BLOCKS (JAMBS)

1/4" DIA. TEKS OR SELF-DRILLING SCREWS (GRADE 5 CRS)

INTO F.B.C. APPROVED MULLIONS

AND

INTO METAL STRUCTURES (HEAD/SILL/JAMBS)

(3) THREADS MIN. TO EXTEND BEYOND METAL THICKNESS

ALUMINUM: 3/16" THK. MIN. (6063-T5 MIN.)

STEEL: 1/8" THK. MIN. ($F_y = 36$ KSI MIN.)

(STEEL IN CONTACT WITH ALUMINUM TO BE PLATED OR PAINTED)

CRITICAL EDGE DISTANCE

INTO CONCRETE AND BLOCKS = 2-1/2" MIN. (THRU FRAME)

= 1-1/2" MIN. (THRU NARROW & WIDE STRAPS)

= 3/4" MIN. (THRU ANGLE CLIP)

INTO WOOD STRUCTURE = 1" MIN. (THRU FRAME & THRU STRAPS)

= 3/4" MIN. (THRU ANGLE CLIP)

INTO METAL STRUCTURE = 3/4" MIN.

WOOD AT HEAD, SILL OR JAMBS SG = 0.55 MIN.

CONCRETE AT HEAD, SILL OR JAMBS $f'_c = 3000$ PSI MIN.

C-90 HOLLOW/FILLED BLOCK AT JAMBS $f'_m = 2000$ PSI MIN.

Sealed: 4/29/2026



FL #48167

af c
AL-FAROOQ CORPORATION
 ENGINEERS & PRODUCT DEVELOPMENT
 9360 SUNSET DRIVE, SUITE 220
 MIAMI, FLORIDA 33173
 TEL. (305) 264-8100
 WWW.AFCENG.COM
 FBPE #3538
 COMP-ANL\26-10F-PWD

INSWING GLAZED WOOD DOOR (L.M.I.)

PEETZ WINDOWS AND DOORS, Inc.

15951 S.W. 41st Street, Suite 150

Weston, Florida, 33331

Phone: (954) 659-3887 info@peetzwindows.com

revisions:	no	date	by	description

date: 04-03-26

scale: 3/8" = 1"






dr. by: TARIQ

chk. by:

drawing no.

26-10F

sheet 4 of 12

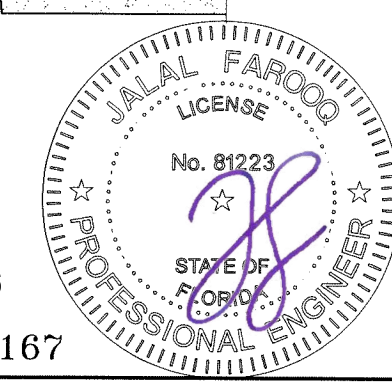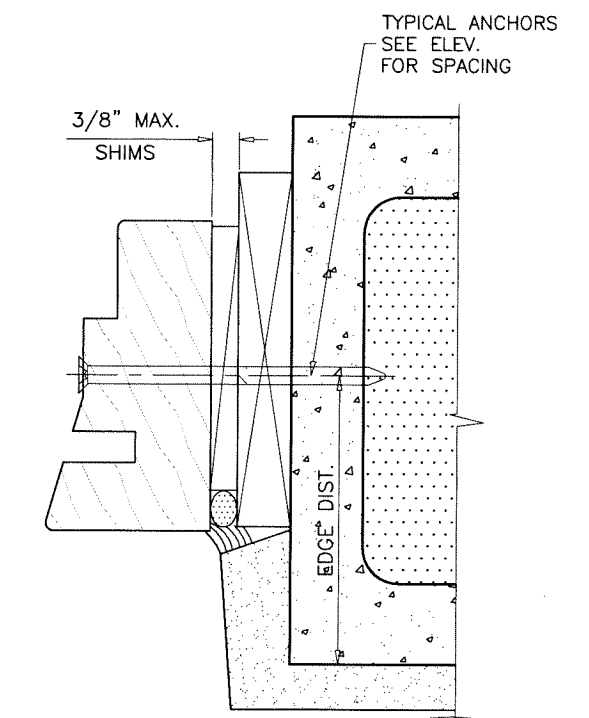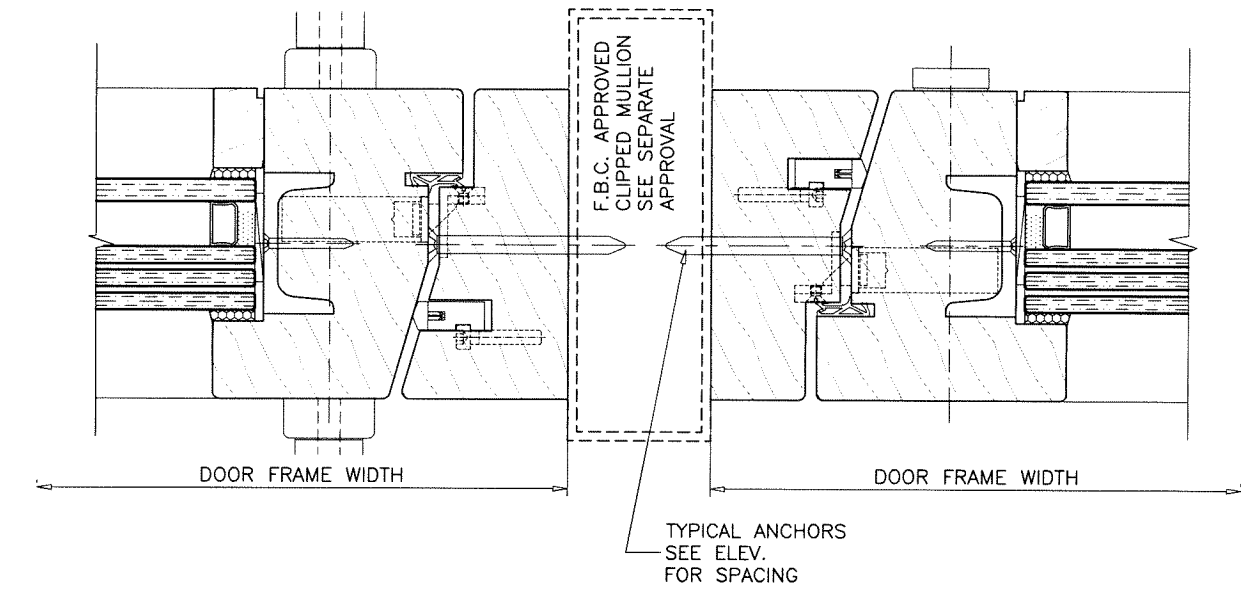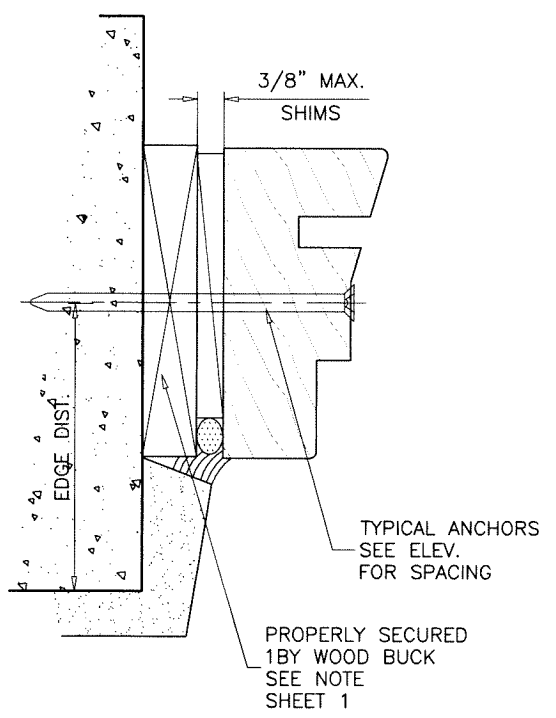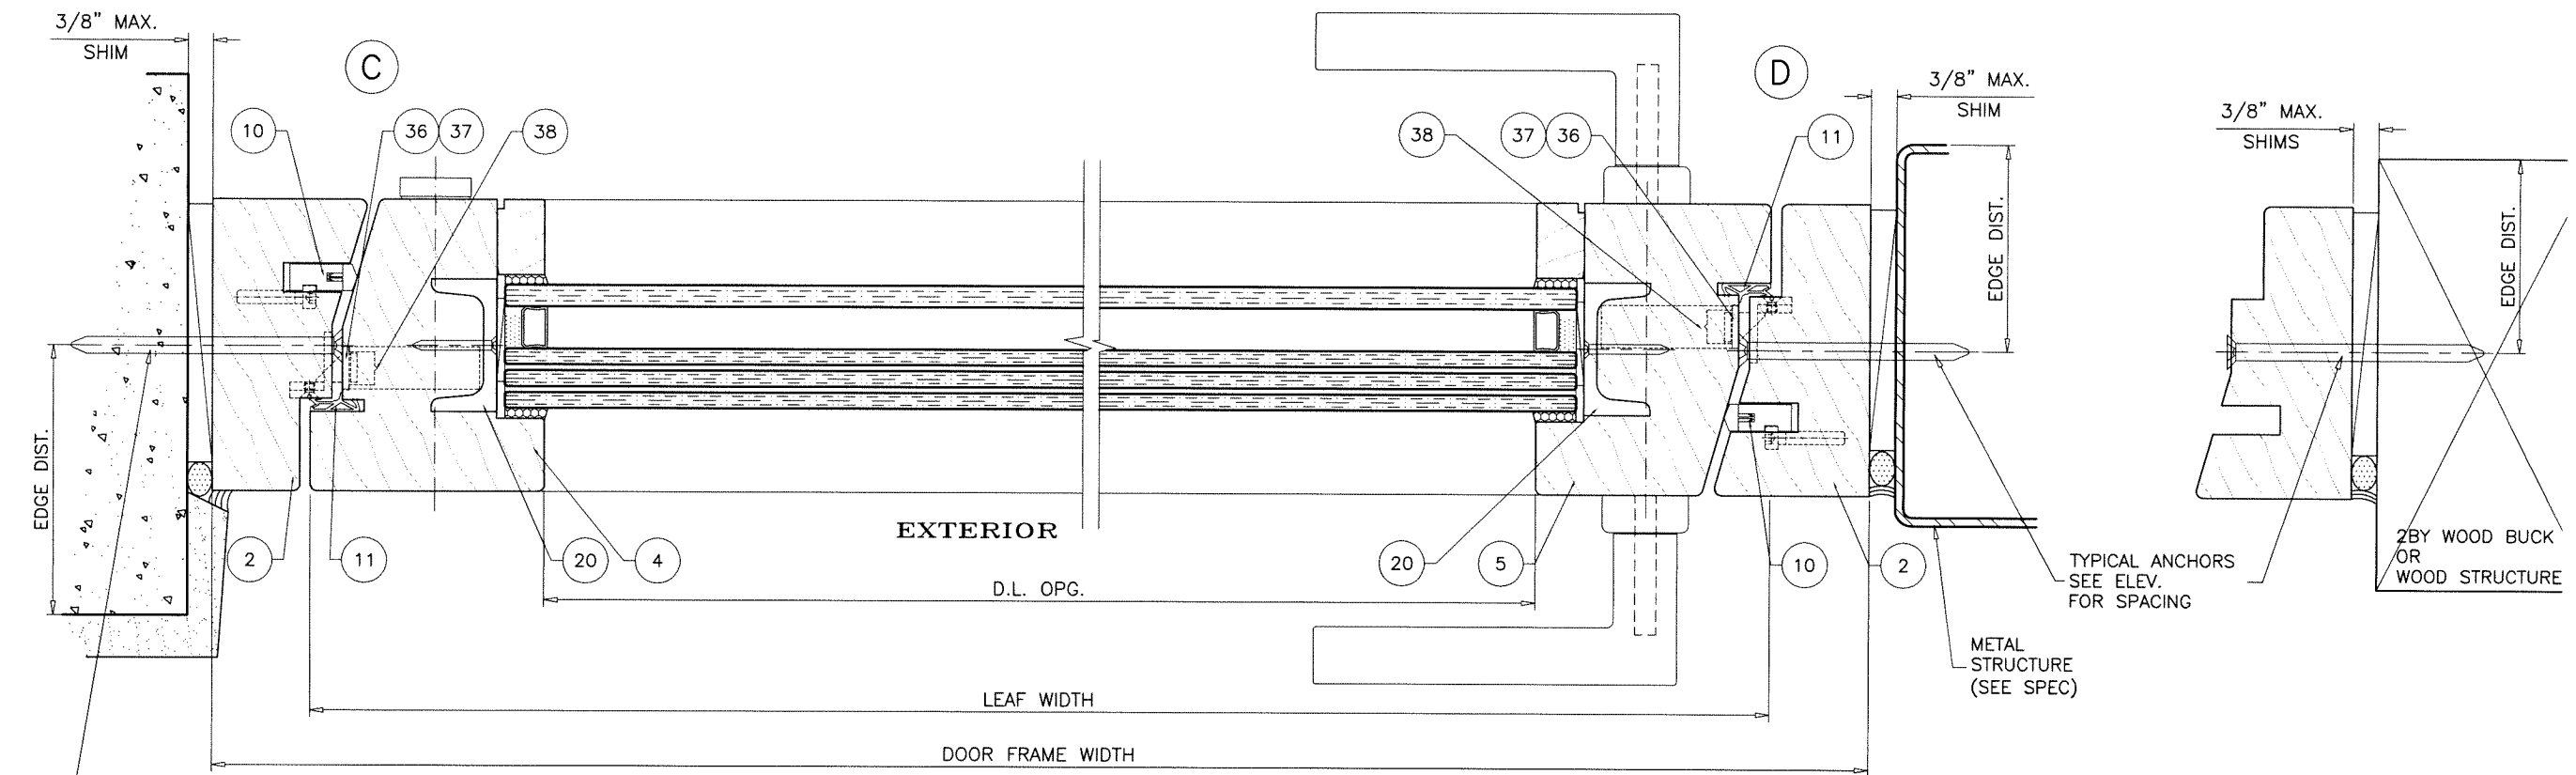

Sealed: 4/29/2026

FL #48167

AL-FAROOQ CORPORATION
ENGINEERS & PRODUCT DEVELOPMENT
9360 SUNSET DRIVE, SUITE 220
MIAMI, FLORIDA 33173
TEL. (305) 264-8100
FBPE #3538

COMP - ANL \ 26 - 10F - PWD

INSWING GLAZED WOOD DOOR (L.M.I.)


PEETZ WINDOWS AND DOORS, Inc.
15951 S.W. 41st Street, Suite 150
Weston, Florida, 33331
Phone: (954) 659-3887 info@peetzwindows.com

date: 04-03-26
scale: 3/8" = 1"
dr. by: TARIQ
chk. by:

revisions:

no	date	by	description

drawing no.
26-10F
sheet 5 of 12

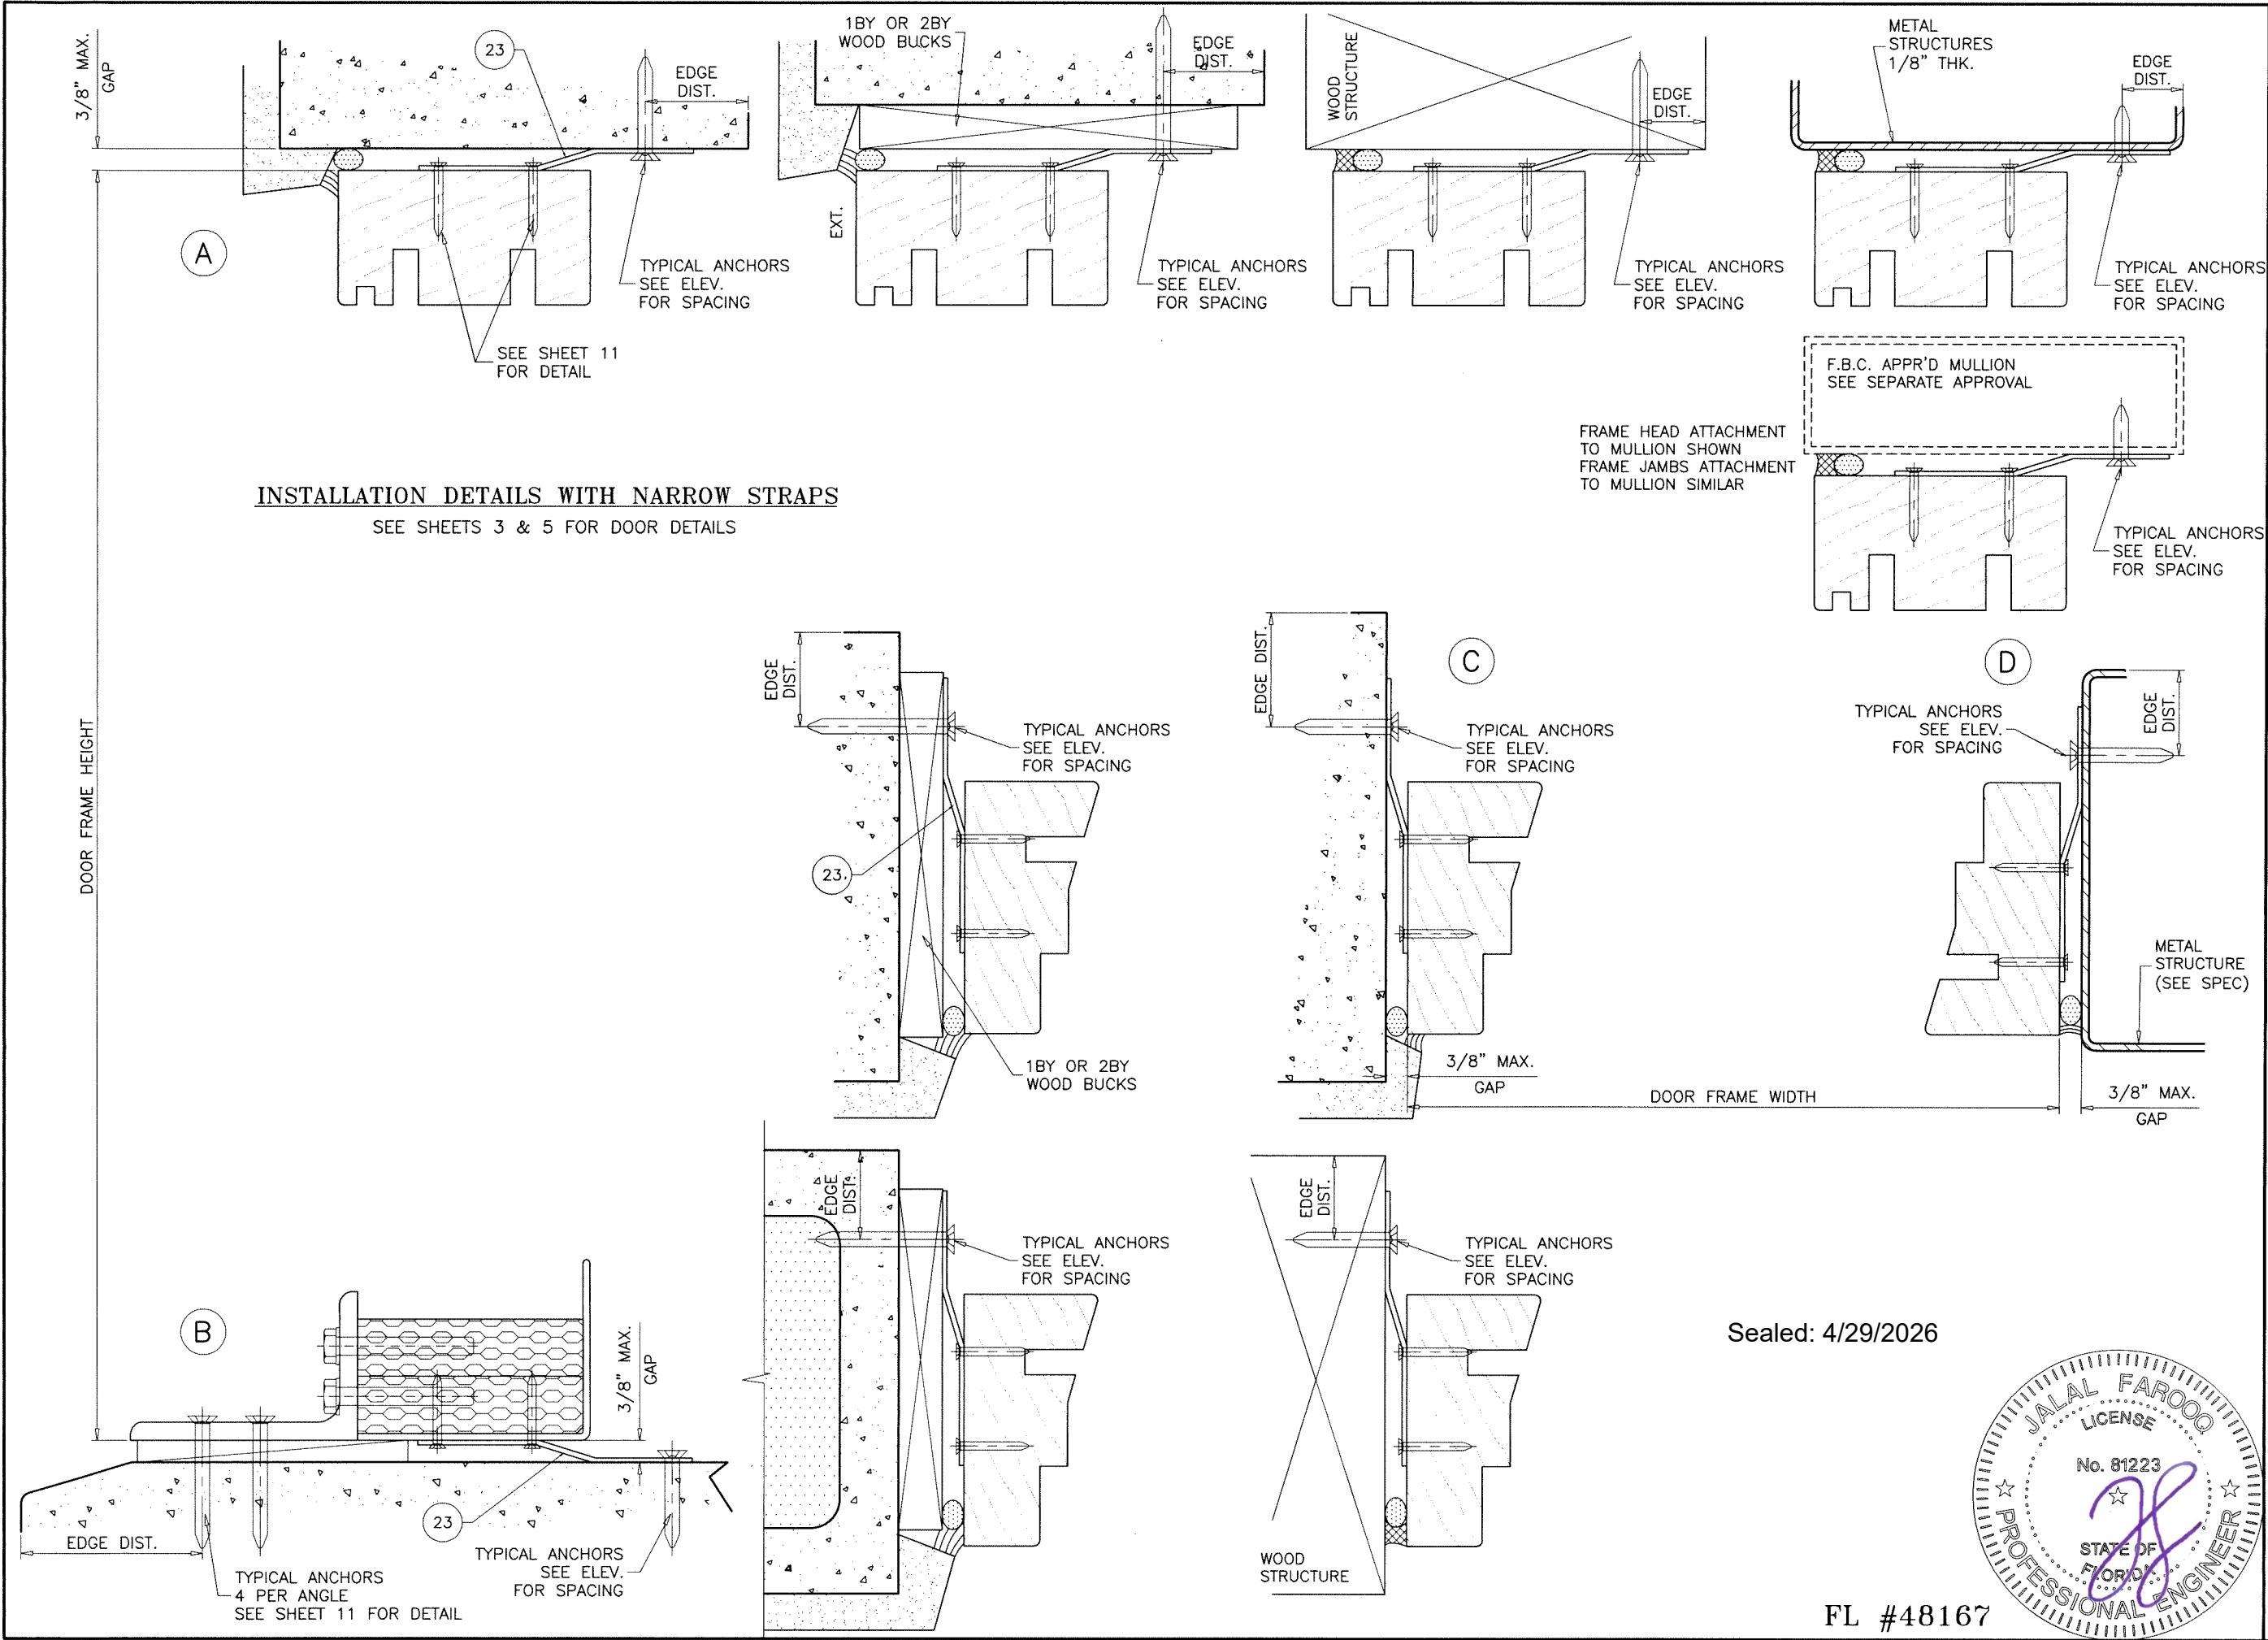


INSTALLATION DETAILS WITH NARROW STRAPS
SEE SHEETS 3 & 5 FOR DOOR DETAILS

FRAME HEAD ATTACHMENT
TO MULLION SHOWN
FRAME JAMBS ATTACHMENT
TO MULLION SIMILAR

F.B.C. APPR'D MULLION
SEE SEPARATE APPROVAL

Sealed: 4/29/2026

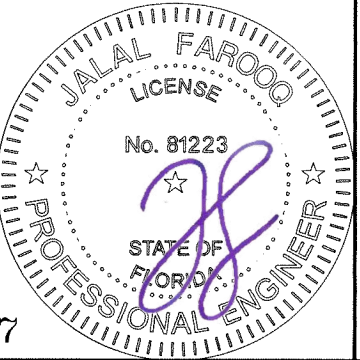

FL #48167

AL-FAROOQ CORPORATION
ENGINEERS & PRODUCT DEVELOPMENT
9360 SUNSET DRIVE, SUITE 220
MIAMI, FLORIDA 33173
TEL. (305) 264-8100
FBPE #3538

COMP-ANL\26-10F-PWD


INSWING GLAZED WOOD DOOR (L.M.I.)

PEETZ WINDOWS AND DOORS, Inc.
15951 S.W. 41st Street, Suite 150
Weston, Florida, 33331
Phone: (954) 659-3887 info@peetzwindows.com

revisions:	no	date	by	description


date: 04-03-26
scale: 3/8" = 1"
dr. by: TARIQ
chk. by:

drawing no.
26-10F
sheet 6 of 12

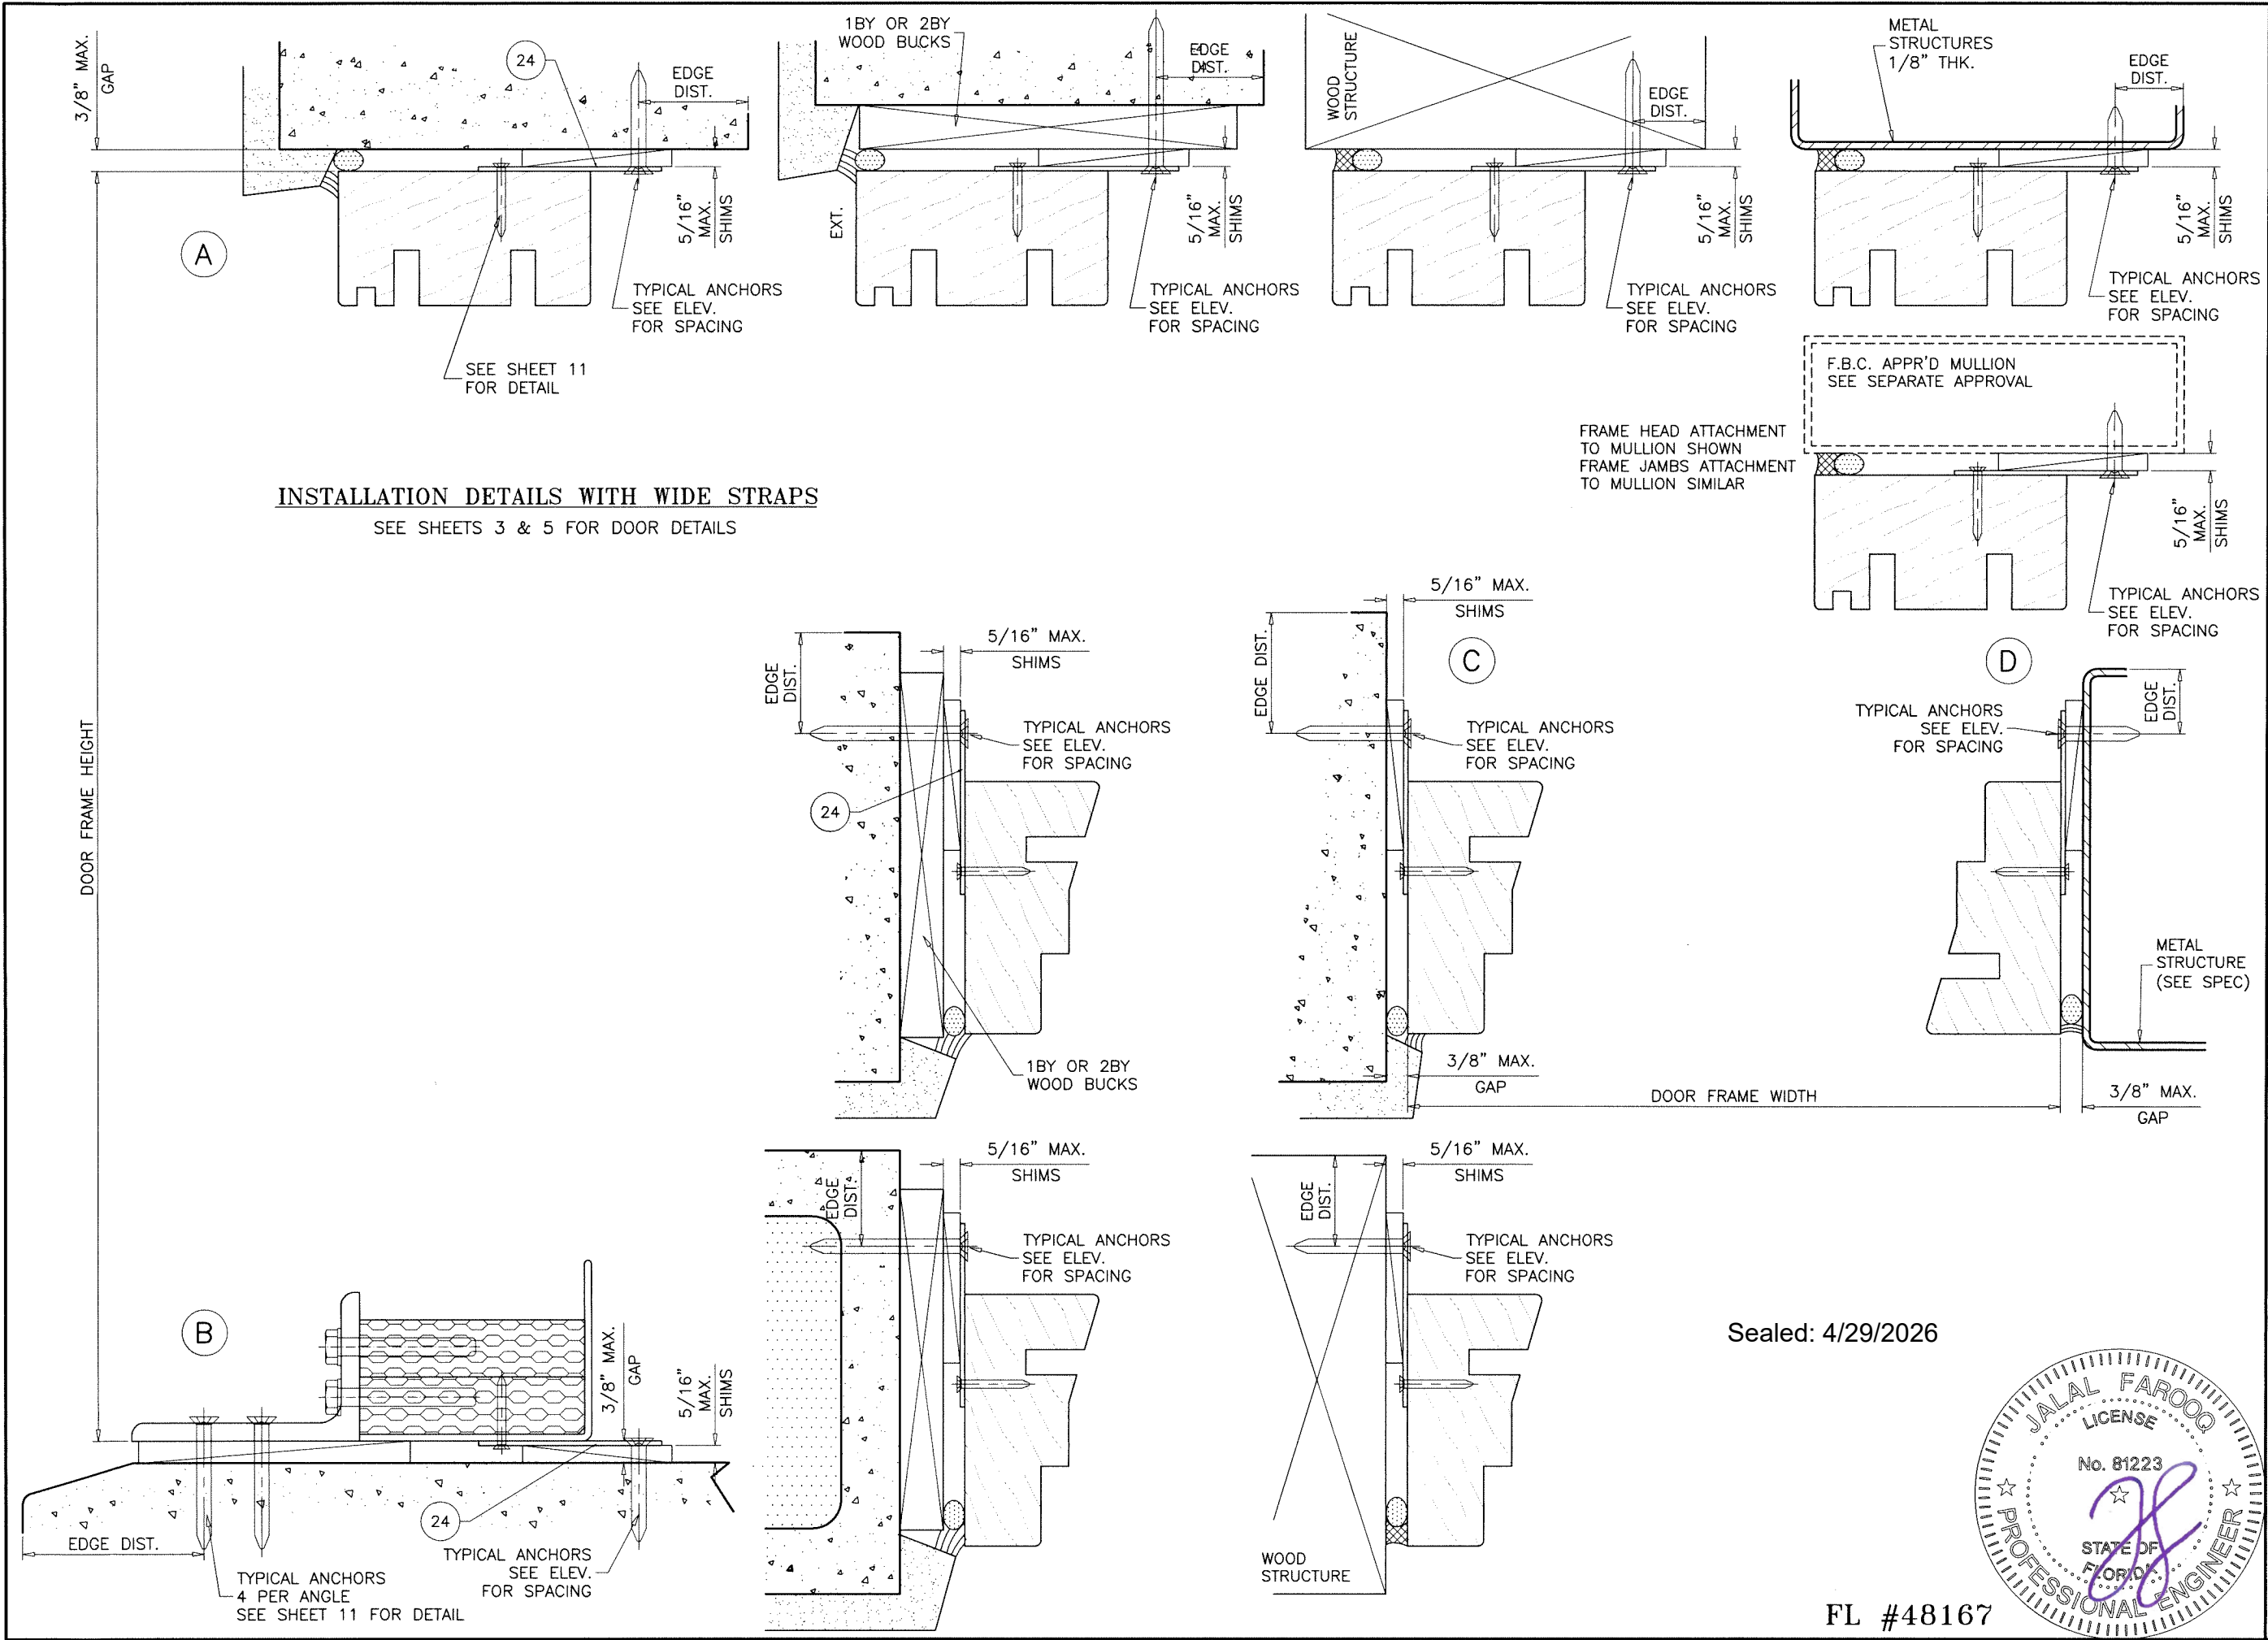

INSTALLATION DETAILS WITH WIDE STRAPS
SEE SHEETS 3 & 5 FOR DOOR DETAILS

Sealed: 4/29/2026

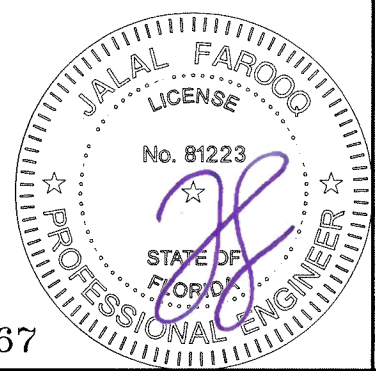

FL #48167

AL-FAROOQ CORPORATION
ENGINEERS & PRODUCT DEVELOPMENT
9360 SUNSET DRIVE, SUITE 220
MIAMI, FLORIDA 33173
TEL: (305) 264-8100
FBPE #3538

COMP-ANL\26-10F-PWD

INSWING GLAZED WOOD DOOR (L.M.I.)

PEETZ WINDOWS AND DOORS, Inc.
15951 S.W. 41st Street, Suite 150
Weston, Florida, 33331
Phone: (954) 659-3887
info@peetzwindows.com


WWW.AFCENG.COM

revisions:		no	date	by	description
date:	04-03-26	scale:	3/8" = 1"	dr. by:	TARIQ
chk. by:					

drawing no.
26-10F


sheet 7 of 12

FL #48167

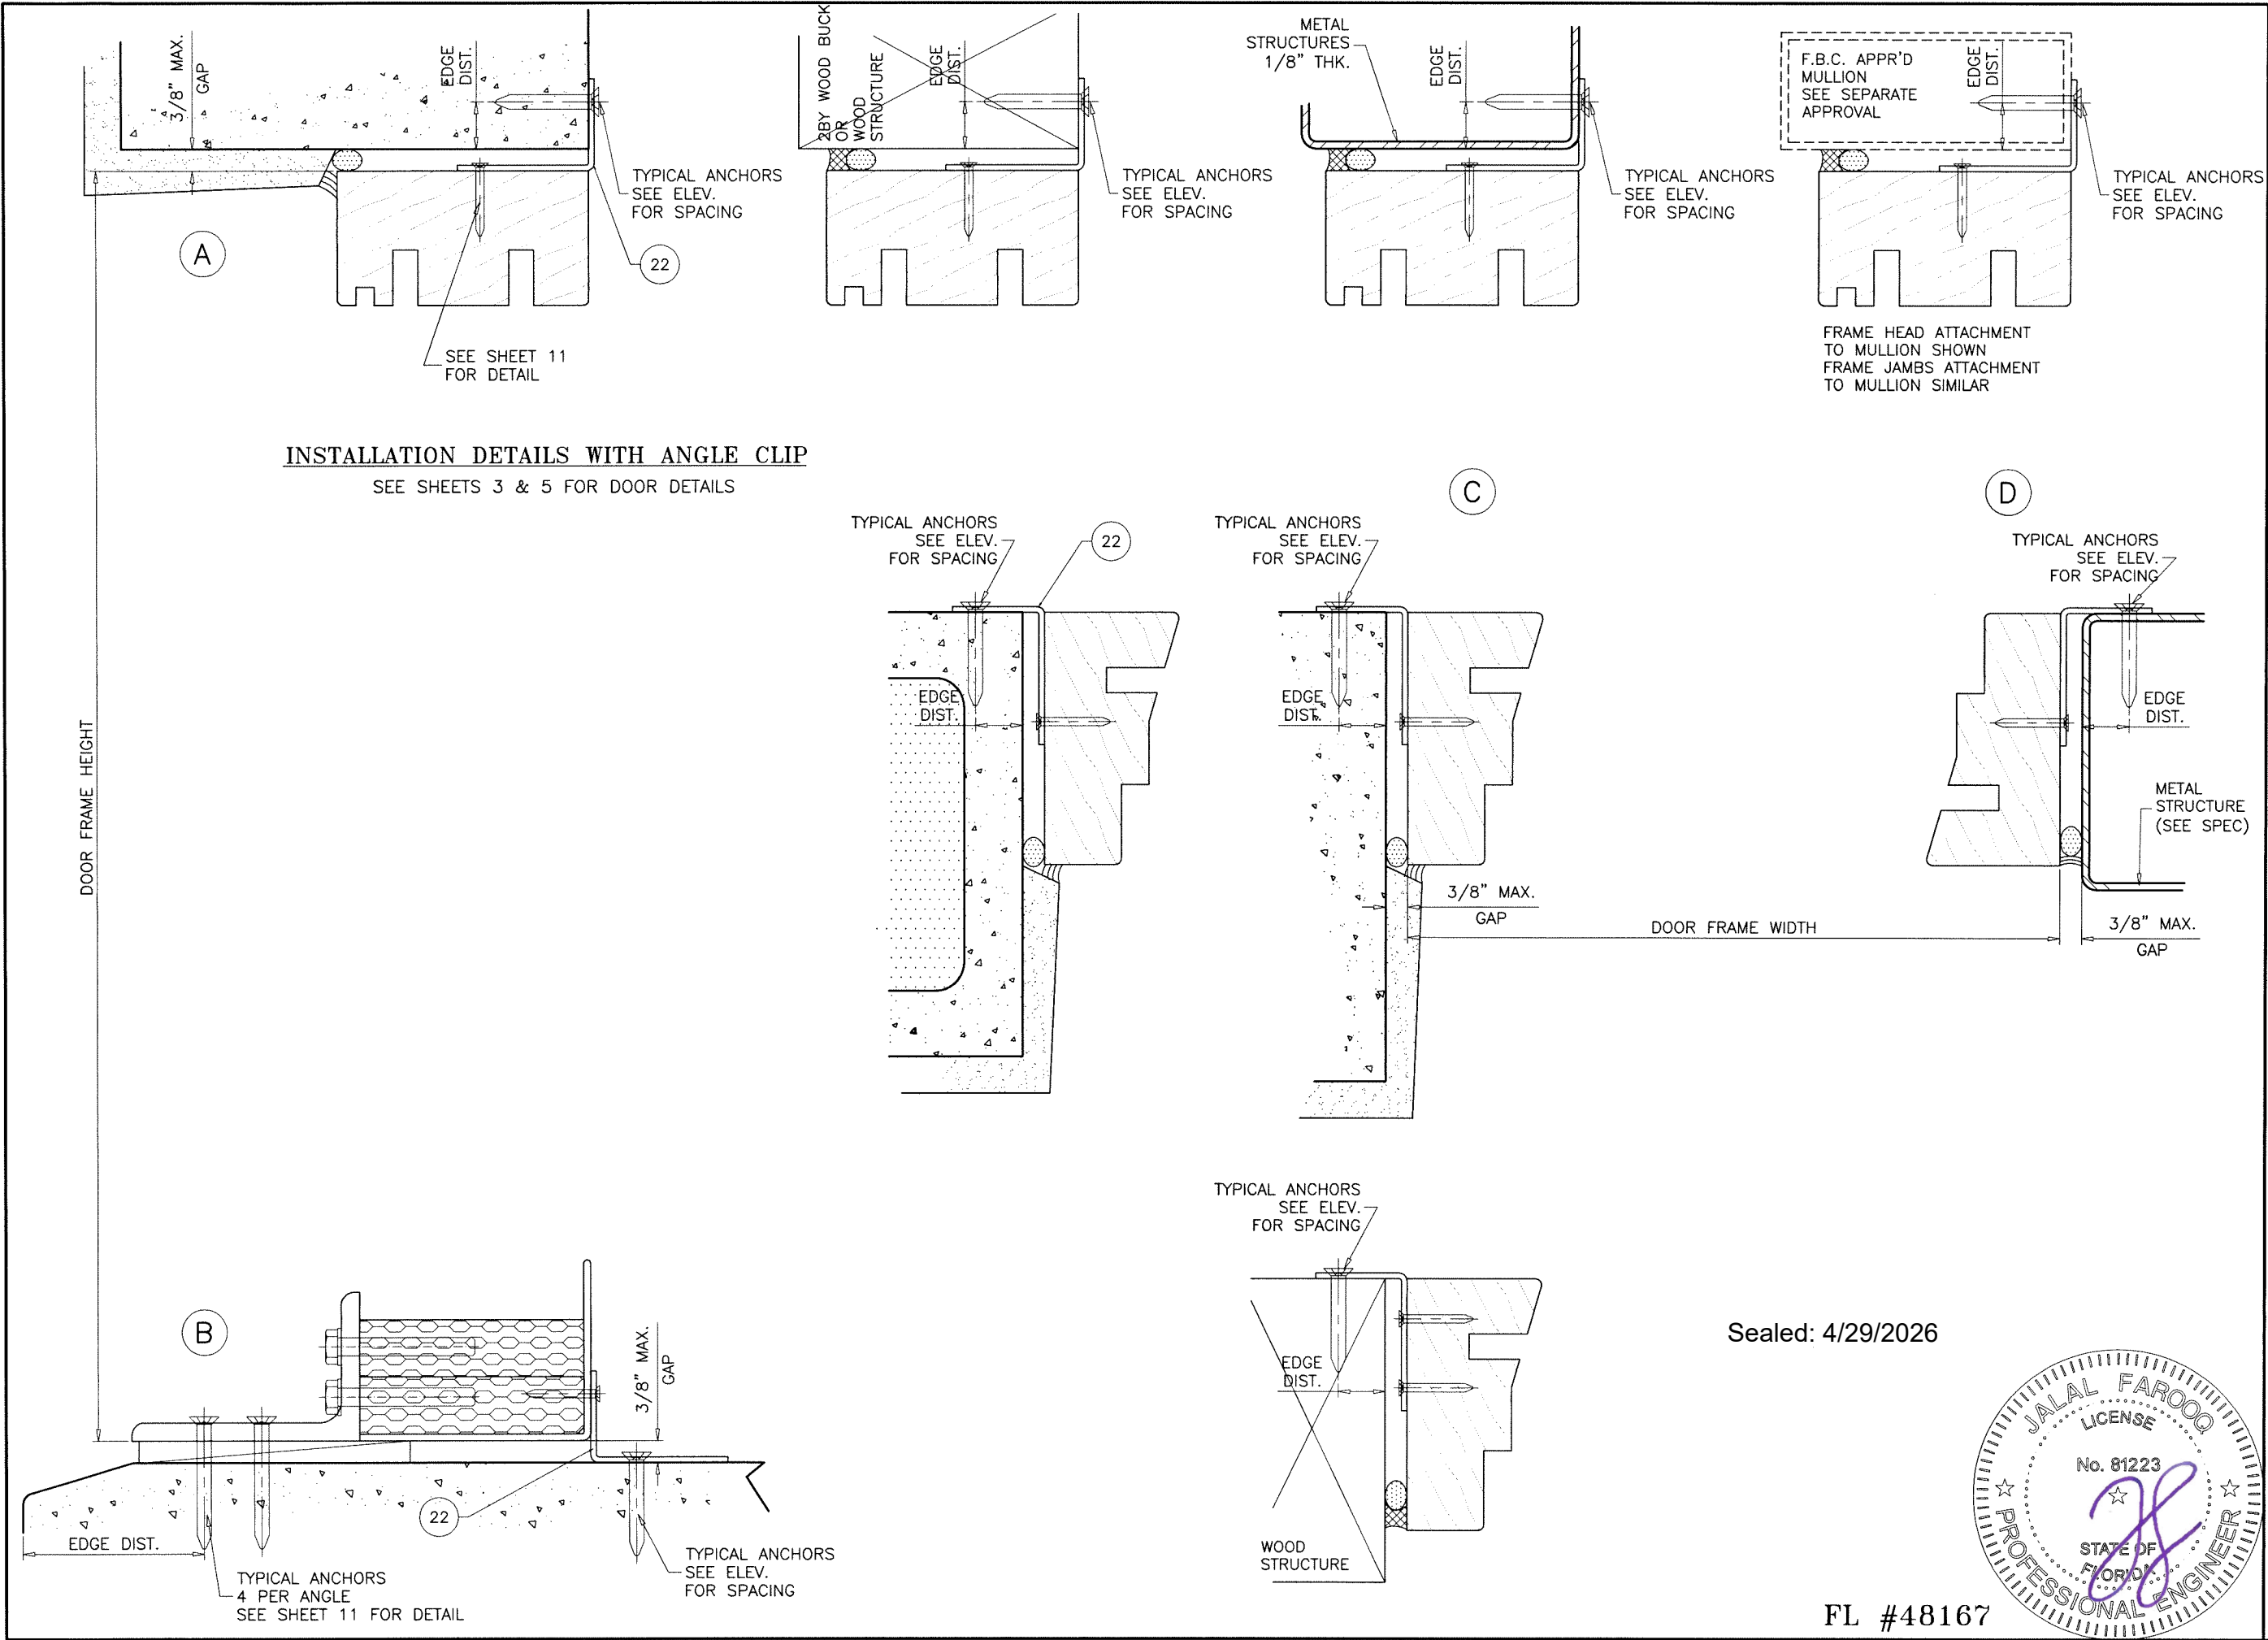

INSTALLATION DETAILS WITH ANGLE CLIP
SEE SHEETS 3 & 5 FOR DOOR DETAILS

Sealed: 4/29/2026

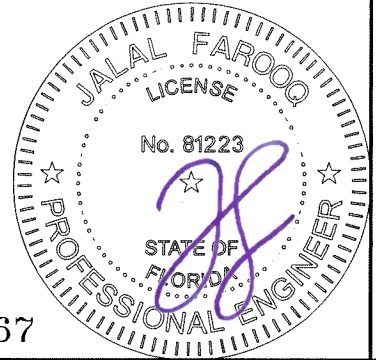

FL #48167

AL-FAROOQ CORPORATION
ENGINEERS & PRODUCT DEVELOPMENT
9360 SUNSET DRIVE, SUITE 220
MIAMI, FLORIDA 33173
TEL: (305) 264-8100
WWW.AFCENG.COM
FBPE #3538

COMP-ANL\26-10F-PWD

INSWING GLAZED WOOD DOOR (L.M.I.)

PEETZ WINDOWS AND DOORS, Inc.
15951 S.W. 41st Street, Suite 150
Weston, Florida, 33331
Phone: (954) 659-3887 info@peetzwindows.com

revisions:

no	date	description


date: 04-03-26
scale: 3/8" = 1"
dr. by: TARIQ
chk. by:

drawing no.
26-10F
sheet 8 of 12

ITEM NO.	DESCRIPTION	MATERIAL/MANUF./SUPPLIER/REMARKS
1	FRAME HEADER	MAHOGANY
2	FRAME SIDE	MAHOGANY
3	GLASS STOP	MAHOGANY
4	LEAF STILE OUTSWING SIDE	MAHOGANY
5	LEAF STILE INSWING SIDE	MAHOGANY
6	LEAF TOP RAIL	MAHOGANY
7	NARROW BOTTOM RAIL	MAHOGANY
7A	STANDARD BOTTOM RAIL	MAHOGANY
10	ADJUSTABLE GASKET	HOMEMADE, ALUMINIUM BASE WITH URETHANE FOAM SEAL BY SCHLEGEL
11	SASH GASKET	SILICONE, DEVENTER, DS112a
12	THRESHOLD GASKET	SILICONE FOAM PROFILE, GUMMI BUSCH
20	SASH REINFORCEMENT	GALVANIZED 34 KSI STEEL, ST/ST WILL ALSO BE ALLOWED (WITH Fy MIN. = 34 KSI) FIXED TO THE FRAME WITH #8 WOOD SCREWS, AT MAX. 14" O.C.
21	SUPPORT BLOCK INSTALLATION ANGLE	GALVANIZED 34 KSI STEEL, ST/ST WILL ALSO BE ALLOWED (WITH Fy MIN. = 34 KSI) FIXED TO THE SUPPORT BLOCK WITH QTY. 4 METRIC SCREWS M8 x 60.
22	INSTALLATION CLIP	GALVANIZED 34 KSI STEEL, STAINLESS STEEL WILL BE ALSO ALLOWED (WITH Fy MIN. = 34 KSI).
23	NARROW INSTALLATION BRACKET	GALVANIZED 34 KSI STEEL, STAINLESS STEEL WILL BE ALSO ALLOWED (WITH Fy MIN. = 34 KSI).
24	WIDE INSTALLATION BRACKET	GALVANIZED 34 KSI STEEL, STAINLESS STEEL WILL BE ALSO ALLOWED (WITH Fy MIN. = 34 KSI).
25	SILL COVER	6060-T66 ALUMINIUM; STAINLESS STEEL OR BRONZE WILL BE ALSO ALLOWED. (Fy MIN. = 24 KSI, Fu MIN. = 32 KSI)
26	HD-PE SILL 25mm	POLYETHYLEN
27	SILL BLOCK 15/25mm	6060-T66 ALUMINIUM
28	SILL TUBE 25/40/2mm	6060-T66 ALUMINIUM
29	COVER PLATE 1mm	6060-T66 ALUMINIUM, STAINLESS STEEL OR BRONZE WILL BE ALSO ALLOWED.
30	ALUMINIUM SUPPORT BLOCK	HOMEMADE, 6060-T66 ALUMINIUM
31	PIVOT HINGE BOTTOM PLATE	FRITSJURGENS, FIXED TO THE SUPPORT BLOCK WITH QTY. 2 METRIC SCREWS M8 x 30
32	BOTTOM PIVOT HINGE	FRITSJURGENS, SYSTEM ONE
33	BOTTOM PIVOT HINGE	FRITSJURGENS, SYSTEM M+
34	TOP PIVOT HINGE	FRITSJURGENS
35	DRAIN TUBE	INTERIOR DIAMETER 1/2", INSTALLED AT 4" FROM CORNERS, AT 12" O.C
36	STRIKE PLATE	HOME MADE, STAINLESS STEEL, FOR SHOOT BOLTS
37	STRIKE PLATE	HOME MADE, STAINLESS STEEL, FOR DEADBOLT AND LATCH
38	MULTIPOINT LOCKING SYSTEM	BY KfV, AT BOTH JAMBS
39	DOOR HANDLE & KEY/THUMBTURN	CYLINDER: EUROPEAN STANDARD CYLINDER WITH KEY OR THUMBTURN
41	STRIKE PLATE	HOMEMADE, STAINLESS STEEL, FOR SHOOT BOLTS TOP AND BOTTOM
42	GEAR REINFORCEMENT	HOMEMADE, STAINLESS STEEL, FOR SHOOT BOLTS TOP AND BOTTOM
-	-	-

TYPICAL WOOD IS MAHOGANY WITH A SPECIFIC GRAVITY OF G = 0.48
AND A MODULUS OF ELASTICITY OF E = 1,500,000 PSI.
OTHER WOOD SPECIES APPLICABLE FOR USE WITH THIS PRODUCT ARE
THOSE WITH A SPECIFIC GRAVITY OF 0.48 AND MODULUS OF ELASTICITY
OF 1,500,000 PSI OR GREATER.
ALL WOOD IS MINIMUM GRADE 2 MILLED BY PEETZ WINDOWS & DOORS TO SELECT.

Sealed: 4/29/2026

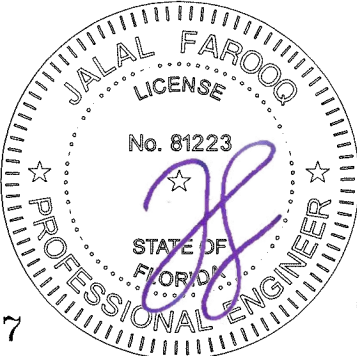

FL #48167

AL-FAROOQ CORPORATION
ENGINEERS & PRODUCT DEVELOPMENT
9360 SUNSET DRIVE, SUITE 220
MIAMI, FLORIDA 33173
TEL. (305) 264-8100
WWW.AFCENG.COM
FBPE #9538

INSWING GLAZED WOOD DOOR (L.M.I.)


PEETZ WINDOWS AND DOORS, Inc.
15951 S.W. 41st Street, Suite 150
Weston, Florida, 33331
Phone: (954) 659-3887
info@peetzwindows.com

revisions:


no	date	by	description

date: 04-03-26	scale: 3/8" = 1"	dr. by: TARIQ	chk. by:
drawing no.		26-10F	
sheet 9 of 12			


COMP-ANL\26-10F-PWD

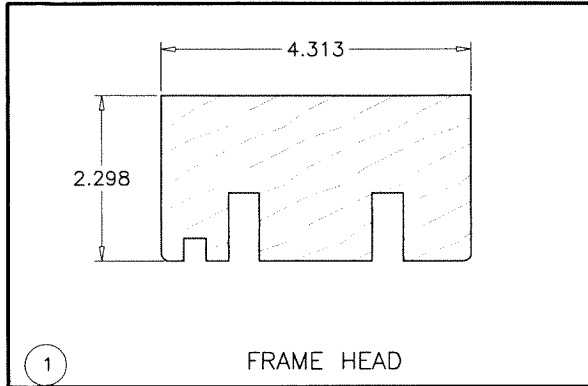


FRAME HEAD

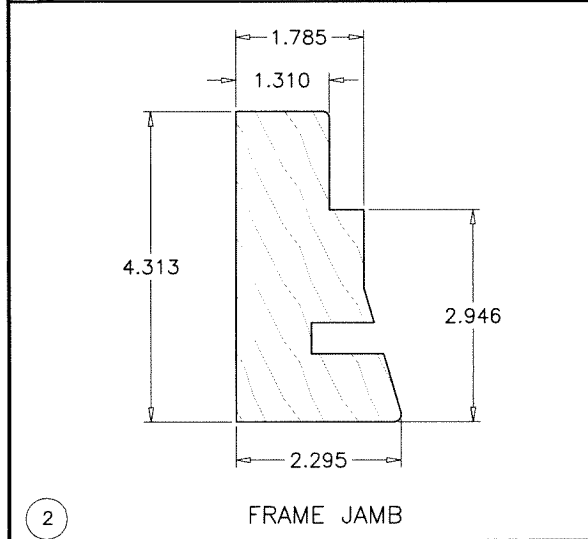


FRAME JAMB

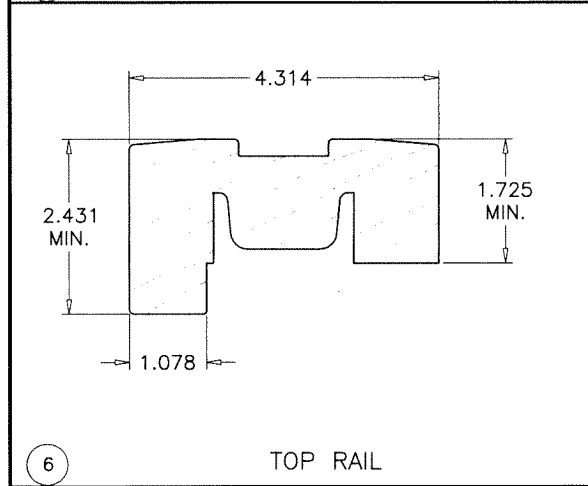


TOP RAIL

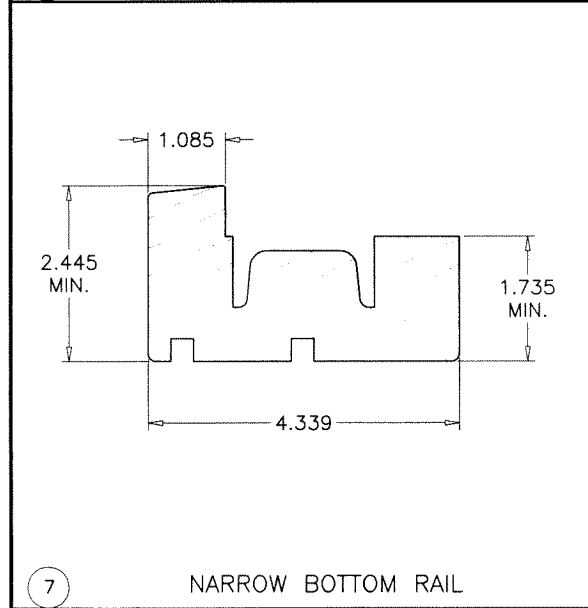


NARROW BOTTOM RAIL

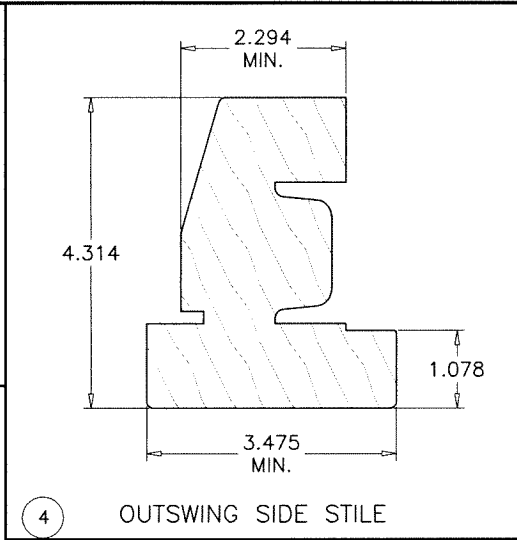


OUTSWING SIDE STILE

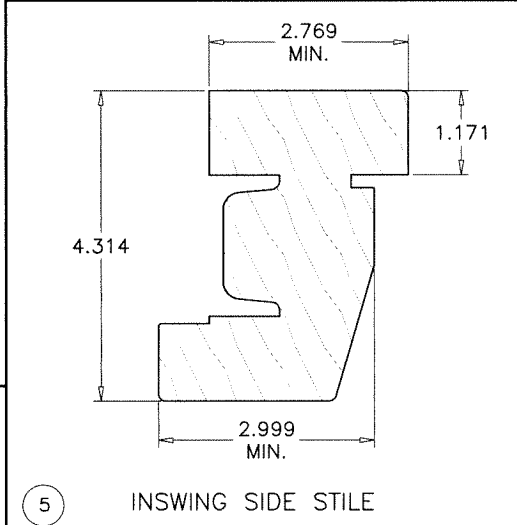


INSWING SIDE STILE

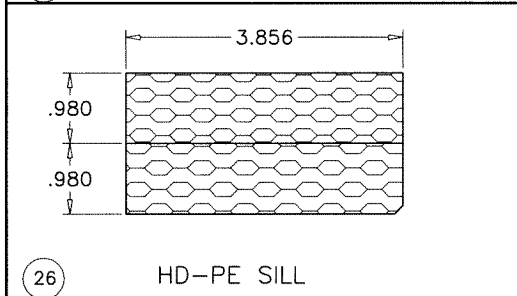


HD-PE SILL

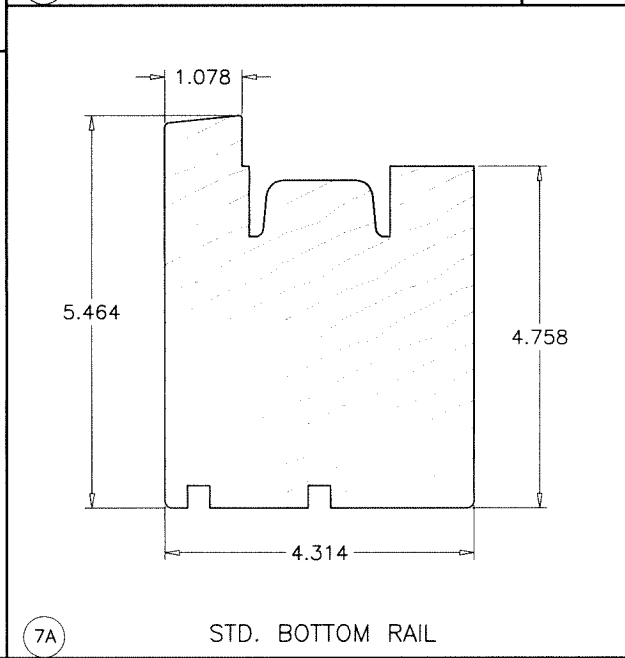


STD. BOTTOM RAIL

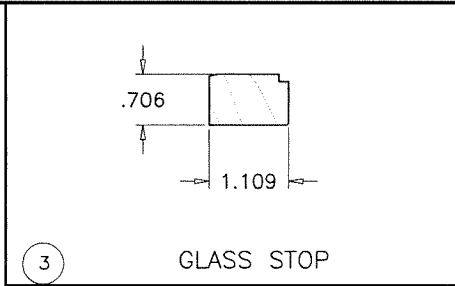


GLASS STOP

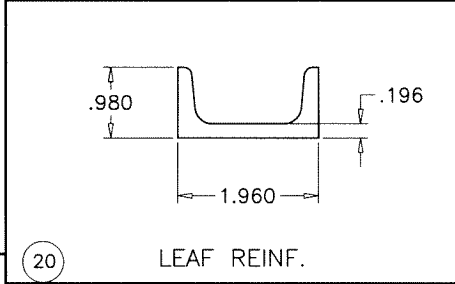

LEAF REINF.

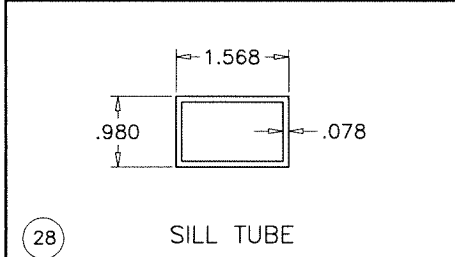

SILL TUBE

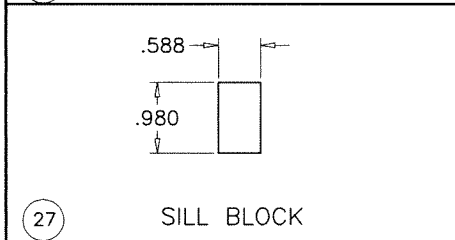


SILL BLOCK


LOCK SYSTEM BY 'KFV'
AT ACTIVE & INACTIVE STILES

(6) LOCK POINTS FOR HT. UPTO 89-9/16"
(7) LOCK POINTS FOR HT. UPTO 109-1/4"
(8) LOCK POINTS FOR HT. UPTO 128-15/16"
(9) LOCK POINTS FOR HT. ABOVE 128-15/16"


LOCK AT INACTIVE STILE TO BE ENGAGED
DURING PERIODS OF HURRICANE WARNING

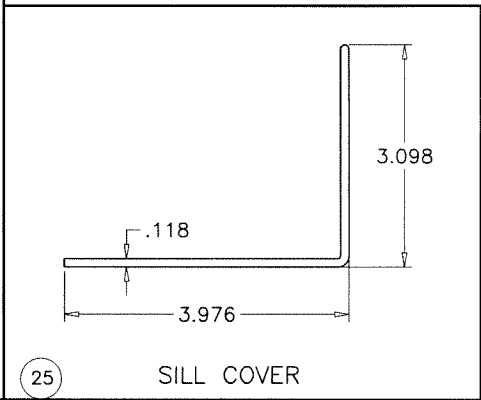


SILL COVER

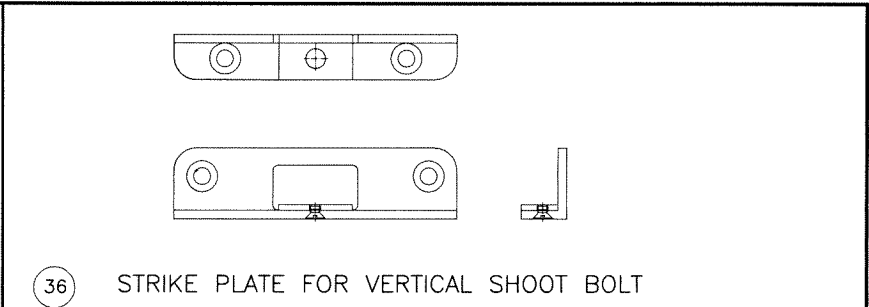


STRIKE PLATE FOR VERTICAL SHOOT BOLT

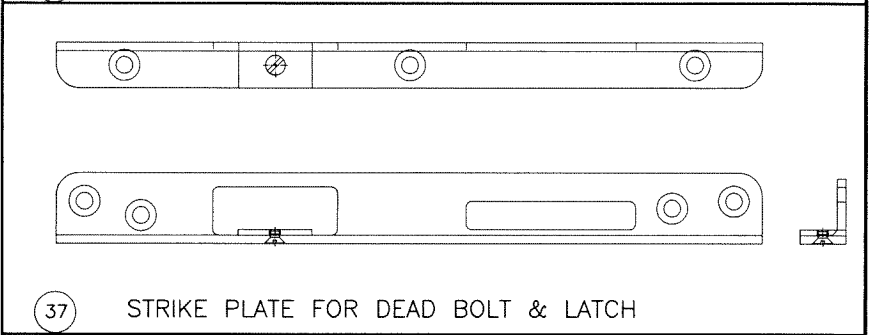

STRIKE PLATE FOR DEAD BOLT & LATCH

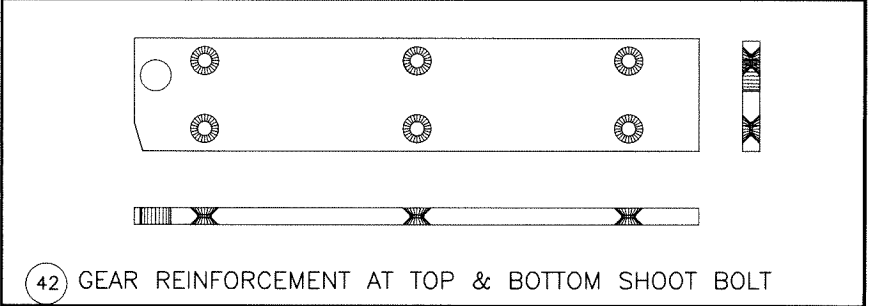


GEAR REINFORCEMENT AT TOP & BOTTOM SHOOT BOLT

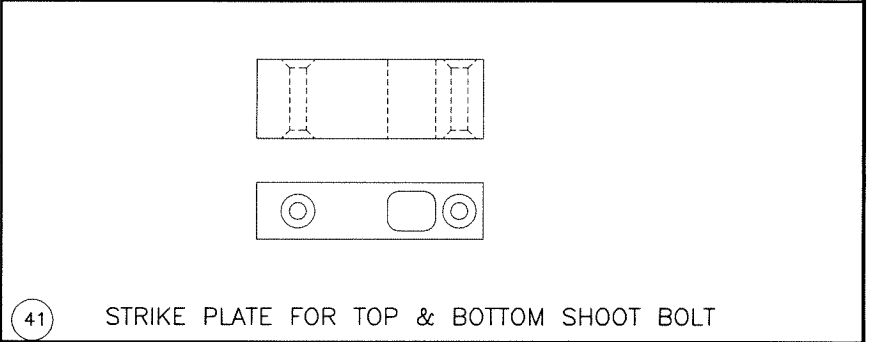

STRIKE PLATE FOR TOP & BOTTOM SHOOT BOLT

Sealed: 4/29/2026

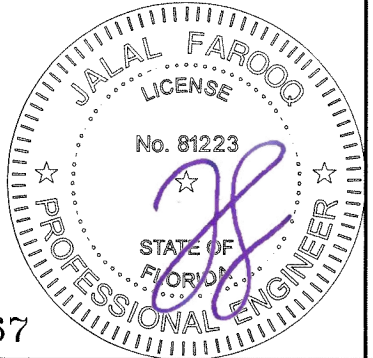

FL #48167

AL-FAROOQ CORPORATION
ENGINEERS & PRODUCT DEVELOPMENT
9360 SUNSET DRIVE, SUITE 220
MIAMI, FLORIDA 33173
TEL. (305) 264-8100
WWW.AFCENG.COM
FBPE #5538







INSWING GLAZED WOOD DOOR (L.M.I.)

PEETZ WINDOWS AND DOORS, Inc.
15951 S.W. 41st Street, Suite 150
Weston, Florida, 33331
Phone: (954) 659-3887 info@peetzwindows.com


revisions:	
no	date by description

date: 04-03-26
scale: 3/8" = 1"
dr. by: TARIQ
chk. by:

drawing no.
26-10F
sheet 10 of 12

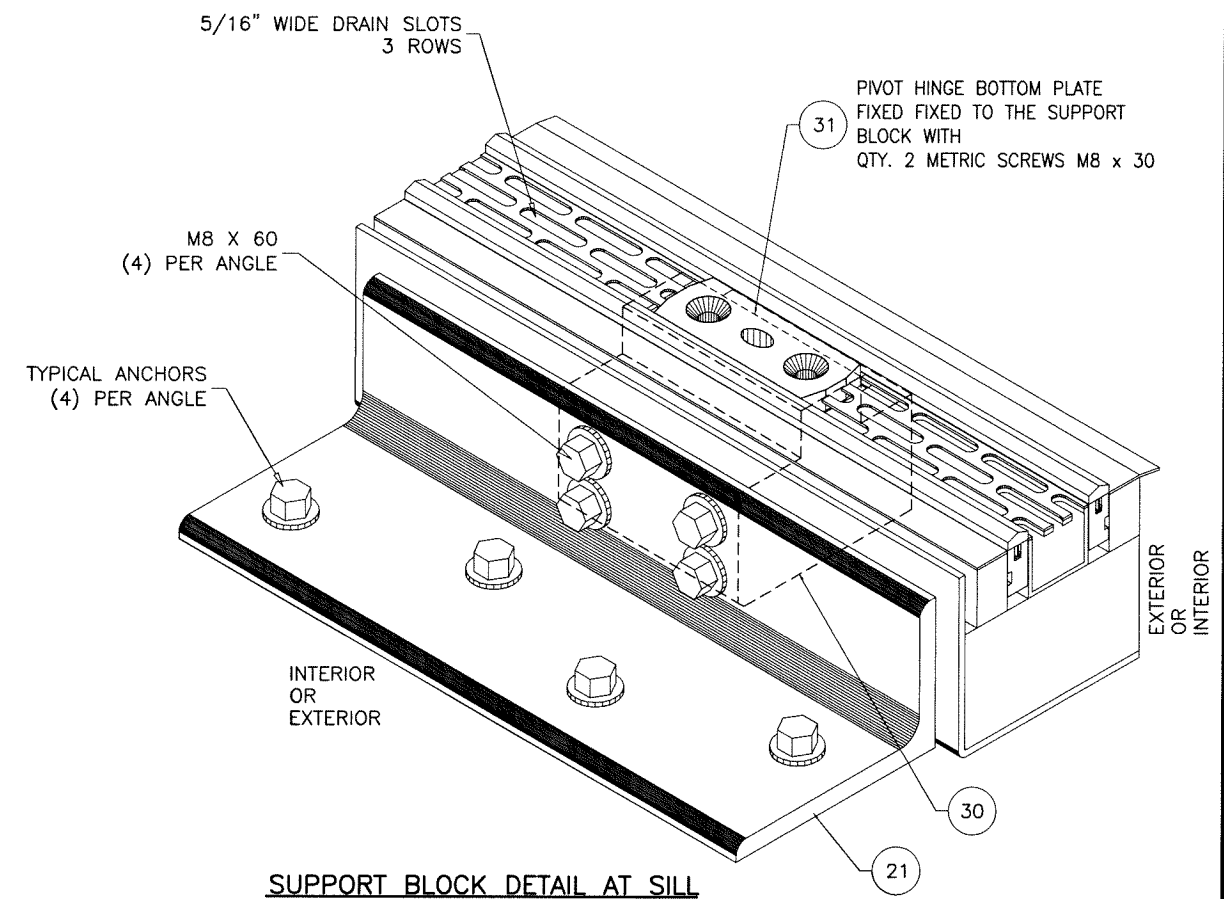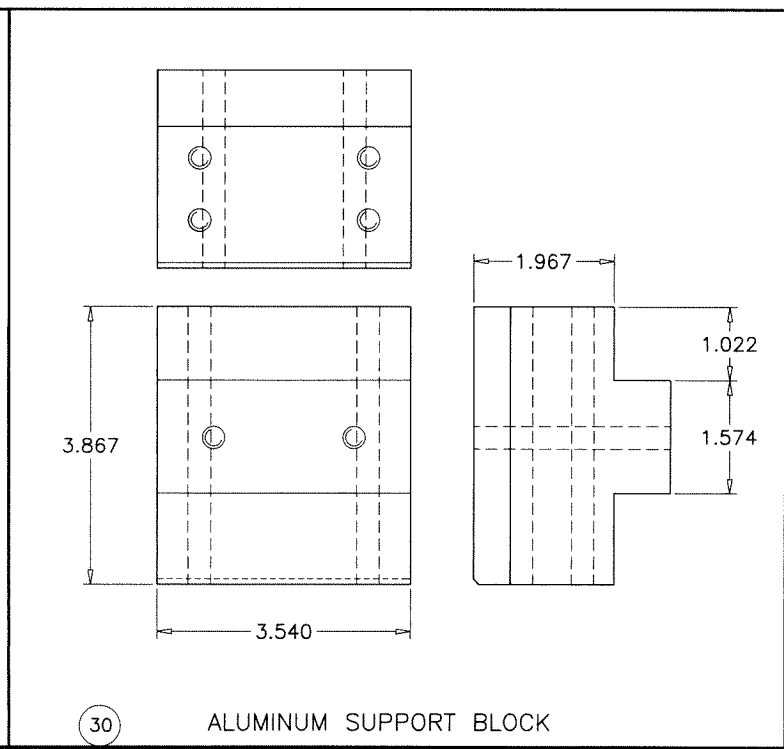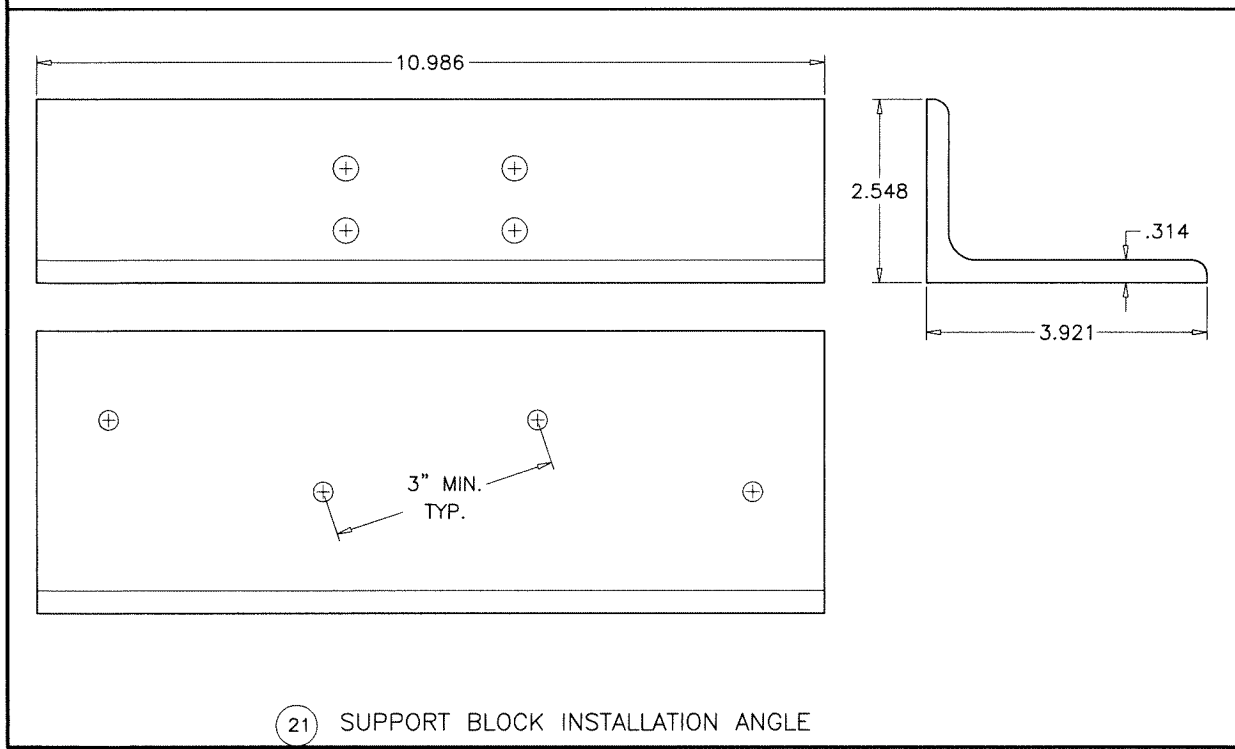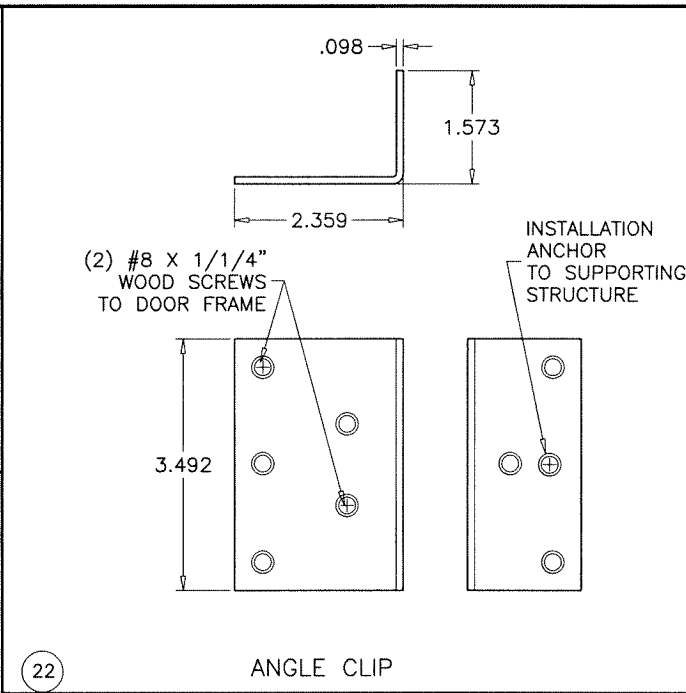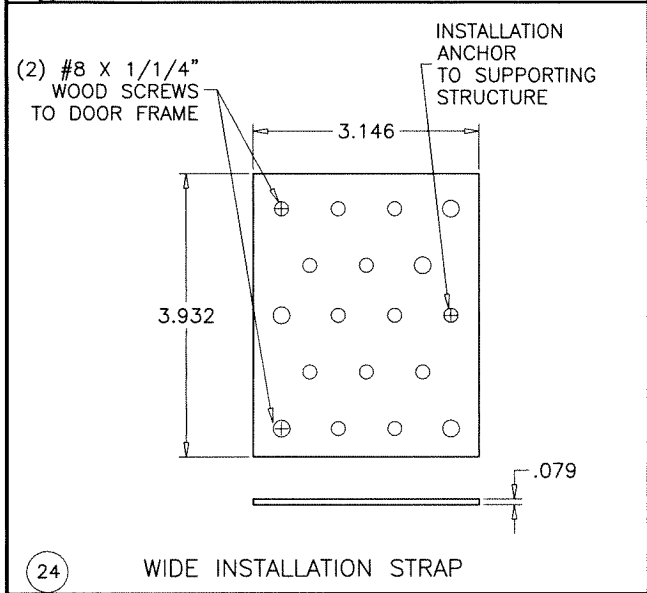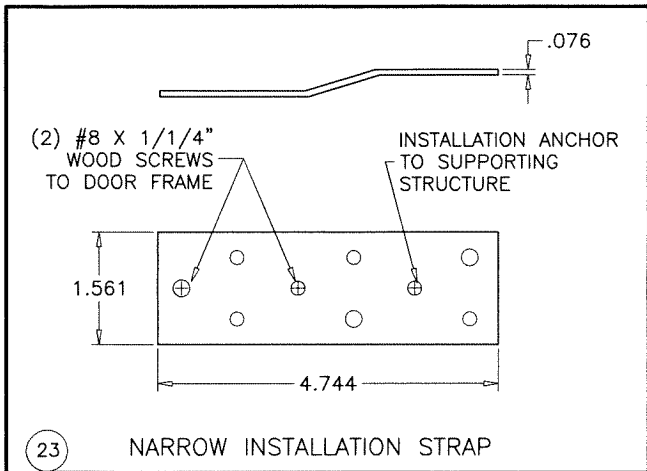

Sealed: 4/29/2026

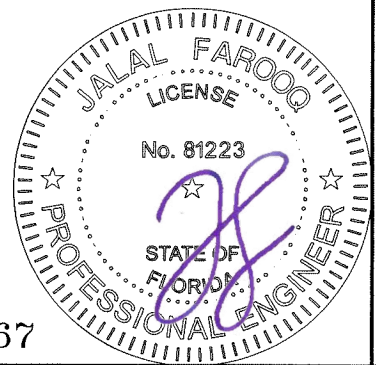

AL-FAROOQ CORPORATION
ENGINEERS & PRODUCT DEVELOPMENT
9360 SUNSET DRIVE, SUITE 220
MIAMI, FLORIDA 33173
TEL. (305) 264-8100
FBPE #3538

COMP-ANL\26-10F-PWD

INSWING GLAZED WOOD DOOR (L.M.I.)

PEETZ WINDOWS AND DOORS, Inc.
15951 S.W. 41st Street, Suite 150
Weston, Florida, 33331
Phone: (954) 659-3887 info@peetzwindows.com

revisions:	
no	date by description

date: 04-03-26
scale: 3/8" = 1"
dr. by: TARIQ
chk. by:

drawing no.
26-10F
sheet 11 of 12

